

PHASE V . . 1984 PROJECTS

BID PACKAGES: 2 THROUGH 6

INDEX OF DRAWINGS

SHEET NO.	SCHOOL	TITLE	BID PACKAGE NO.
Page A-0.00	Lawrence Central High School	Floor Plan - Lower Fresh Schedule	2
A-0.01	Lawrence Central High School	Demonstration Site Plan	2
S-8.01	Lawrence Central High School	Site Plan	2
A-0.01	Lawrence Central High School	Ground Level Floor Plan	2
A-0.01	Lawrence Central High School	Locker Room Renovation	2
A-0.01	Lawrence Central High School	Laboratory Plans & Schedule	2
A-0.01	Lawrence Central High School	Physical Plant & Schedule	2
A-0.01	Lawrence Central High School	Main Floor Plan & Schedule	2
A-0.01	Lawrence Central High School	Faculty Rooms	2
M-0.01	Lawrence Central High School	Title Sheet - Mechanical & Electrical	3
E-0.01	Lawrence Central High School	General Site Plan - Mechanical	3
M-0.01	Lawrence Central High School	Site Plan - Architectural	3
M-0.01	Lawrence Central High School	Building Second Floor Plan - Mechanical & Electrical	3
M-0.01	Lawrence Central High School	Area 1st Floor Plan - HVAC	3
M-0.01	Lawrence Central High School	Area 1st Floor Large Scale Plans - HVAC	3
M-0.01	Lawrence Central High School	Small Scale Floor Plan - Mechanical	3
M-0.01	Lawrence Central High School	Area 1st Floor Plan - Plumbing	3
M-0.01	Lawrence Central High School	Large Scale Floor Plan - Plumbing	3
M-0.01	Lawrence Central High School	Schedules & Details - Mechanical	3
E-0.01	Lawrence Central High School	Schedules & Details	3
M-0.01	Lawrence Central High School	Large Scale Floor Plan - Electrical	3
M-0.01	Harrison Hill High School	Partial Floor Plan - Plumbing	3
M-0.01	Belzer Middle School	Title Sheet - Mechanical & Electrical	4
M-0.01	Belzer Middle School	Buildings A & B Turned Plan - Demolition	4
M-0.01	Belzer Middle School	Buildings C & D Tunnel Plan - Demolition	4
M-0.01	Belzer Middle School	Building E Tunnel Plan - Demolition	4
M-0.01	Belzer Middle School	Buildings A & B First Floor Plan - HVAC	4
M-0.01	Belzer Middle School	Buildings A & B Second Floor Plan - HVAC	4
M-0.01	Belzer Middle School	Buildings A & B First Floor Plan - Plumbing	4
M-0.01	Belzer Middle School	Buildings A & B Second Floor Plan - Plumbing	4
M-0.01	Belzer Middle School	Buildings A & B Floor Plan - HVAC	4
M-0.01	Belzer Middle School	Buildings A & B Floor Plan - Plumbing	4
M-0.01	Belzer Middle School	Building E Floor Plan - HVAC	4
M-0.01	Belzer Middle School	Building E Floor Plan - Plumbing	4
M-0.01	Belzer Middle School	Building F Floor Plan - Mechanical	4
M-0.01	Belzer Middle School	Partially	4
E-0.01	Belzer Middle School	Schedules	4
E-0.01	Belzer Middle School	Boiler Room Floor Plan - Demolition & Const.	4
BID PACKAGE NO. 5 - NOT USED			
S-0.01	Craig Middle School	Site Plan & Belzer Letter Replacement	6
S-0.01	Craig Middle School	Site Details	6
S-0.01	Craig Middle School	Basement Plan & Ground Floor Plan	6
S-0.01	Craig Middle School	First Floor Plan	6
S-0.01	Craig Middle School	Second Floor Plan	6
S-0.01	Craig Middle School	Enlarged Tower Plans & Details	6
S-0.01	Craig Middle School	Toilet & Lecture Rm. Renovation, Instrument and Storage	6
S-0.01	Craig Middle School	Storage Cabinets	6
S-0.01	Craig Middle School	Gymnasium Vestibule, Alternate VI-1	6
S-0.01	Craig Middle School	Gymnasium Vestibule, Alternate VI-1	6
S-0.01	Craig Middle School	Gymnasium Vestibule, Alternate VI-2	6
S-0.01	Craig Middle School	Stage & Roof Finish Schedules, Details	6
S-0.01	Craig Middle School	Site Plan	6
S-0.01	Craig Middle School	Gymnasium Vestibule Alt., VI-1, Structural	6
S-0.01	Craig Middle School	Gymnasium Vestibule Alt., VI-2, Structural	6
S-0.01	Craig Middle School	Title Sheet - Mechanical & Electrical	6
S-0.01	Craig Middle School	Building Ground Floor Plan - Mech. & Elect.	6
S-0.01	Craig Middle School	Building First Floor Plan - Mech. & Elect.	6
S-0.01	Craig Middle School	Building Second Floor Plan - Mech. & Elect.	6
S-0.01	Craig Middle School	Small Scale First Floor Plan - HVAC	6
S-0.01	Craig Middle School	Ground Floor Large Scale Plans - Mechanical	6
S-0.01	Craig Middle School	First Floor Large Scale Plans - HVAC	6
S-0.01	Craig Middle School	Second Floor Large Scale Plans - HVAC	6
S-0.01	Craig Middle School	Large Scale Floor Plans - Mechanical	6
S-0.01	Craig Middle School	Jagholes & Details - Plumbing	6
S-0.01	Craig Middle School	Schedules & Details - Mechanical	6
S-0.01	Craig Middle School	Ground Fl., Large Scale Plans - Electrical	6
S-0.01	Craig Middle School	First Fl., Large Scale Plans - Electrical	6
S-0.01	Craig Middle School	Second Fl., Large Scale Plans - Electrical	6
S-0.01	Craig Middle School	Large Scale Floor Plans - Electrical	6
S-0.01	Craig Middle School	Partial Second Fl. Plan - Mechanical	6



WYRIGHT PORTER & LOWE, INC. ARCHITECTS ENGINEERS	METROPOLITAN SCHOOL DISTRICT OF LAWRENCE TOWNSHIP PHASE V - 1984 PROJECTS BID PACKAGE 2 THRU 6	TITLE SHEET	
---	--	-------------	--

REVISEMENTS	NO. DATE	DESCRIPTION	COMM. NO.
			1000
			DATE
			2-10-54
			BURN BY
			CHFIELD BY

SET NO. 4

ROOM FINISH SCHEDULE

ROOM NO.	ROOM NAME	FLOOR		BASE	
		CARPET EXIST. TO REMAIN		NEW 4" VINYL	
1	OFFICE				
2	PRINCIPAL				
3	TEACHERS				
4	STORAGE				
5	NURSE				
6	CLOSET				
7	LIBRARY				
8	KITCHEN				
9	PASSAGE				
10	TOILET				
11	COAT ROOM				
12	STORAGE				
13	DINING				
14	CORRIDOR				
15	ASSEMBLY				
16	CORRIDOR				
17	STAGE				
18	BOYS TOILET				
19	MENS TOILET				
20	DRESSING SHOWER				
21	GIRLS TOILET				
22	WOMENS TOILET				
23	CORRIDOR				
24	CLASSROOM				
25	CLASSROOM				
26	CLASSROOM				
27	CLASSROOM				
28	CLASSROOM				
29	CLASSROOM				
30	CLASSROOM				
31	CLASSROOM				
32	CLASSROOM				
33	CLASSROOM				
34	BOILER ROOM				
35	JANITOR				
36	STORAGE				
37	CORRIDOR				
38	ART/MUSIC/WORK RM				
39	CORRIDOR				
40	LOBBY				
41	CLASSROOM				
42	TOILET				
43	CLASSROOM				
44	TOILET				
45	CLASSROOM				
46	TOILET				
47	CLASSROOM				
48	TOILET				
49	CLASSROOM				
50	TOILET				
51	CLASSROOM				
52	TOILET				
53	CORRIDOR				
54	CLASSROOM				
55	CLASSROOM				
56	CLASSROOM				
57	CLASSROOM				
58	TOILET				
59	CLASSROOM				
60	TOILET				
61	CLASSROOM				
62	TOILET				
63	CLASSROOM				
64	TOILET				
65	CLASSROOM				
66	CLASSROOM				
67	CLASSROOM				
68	LOBBY				

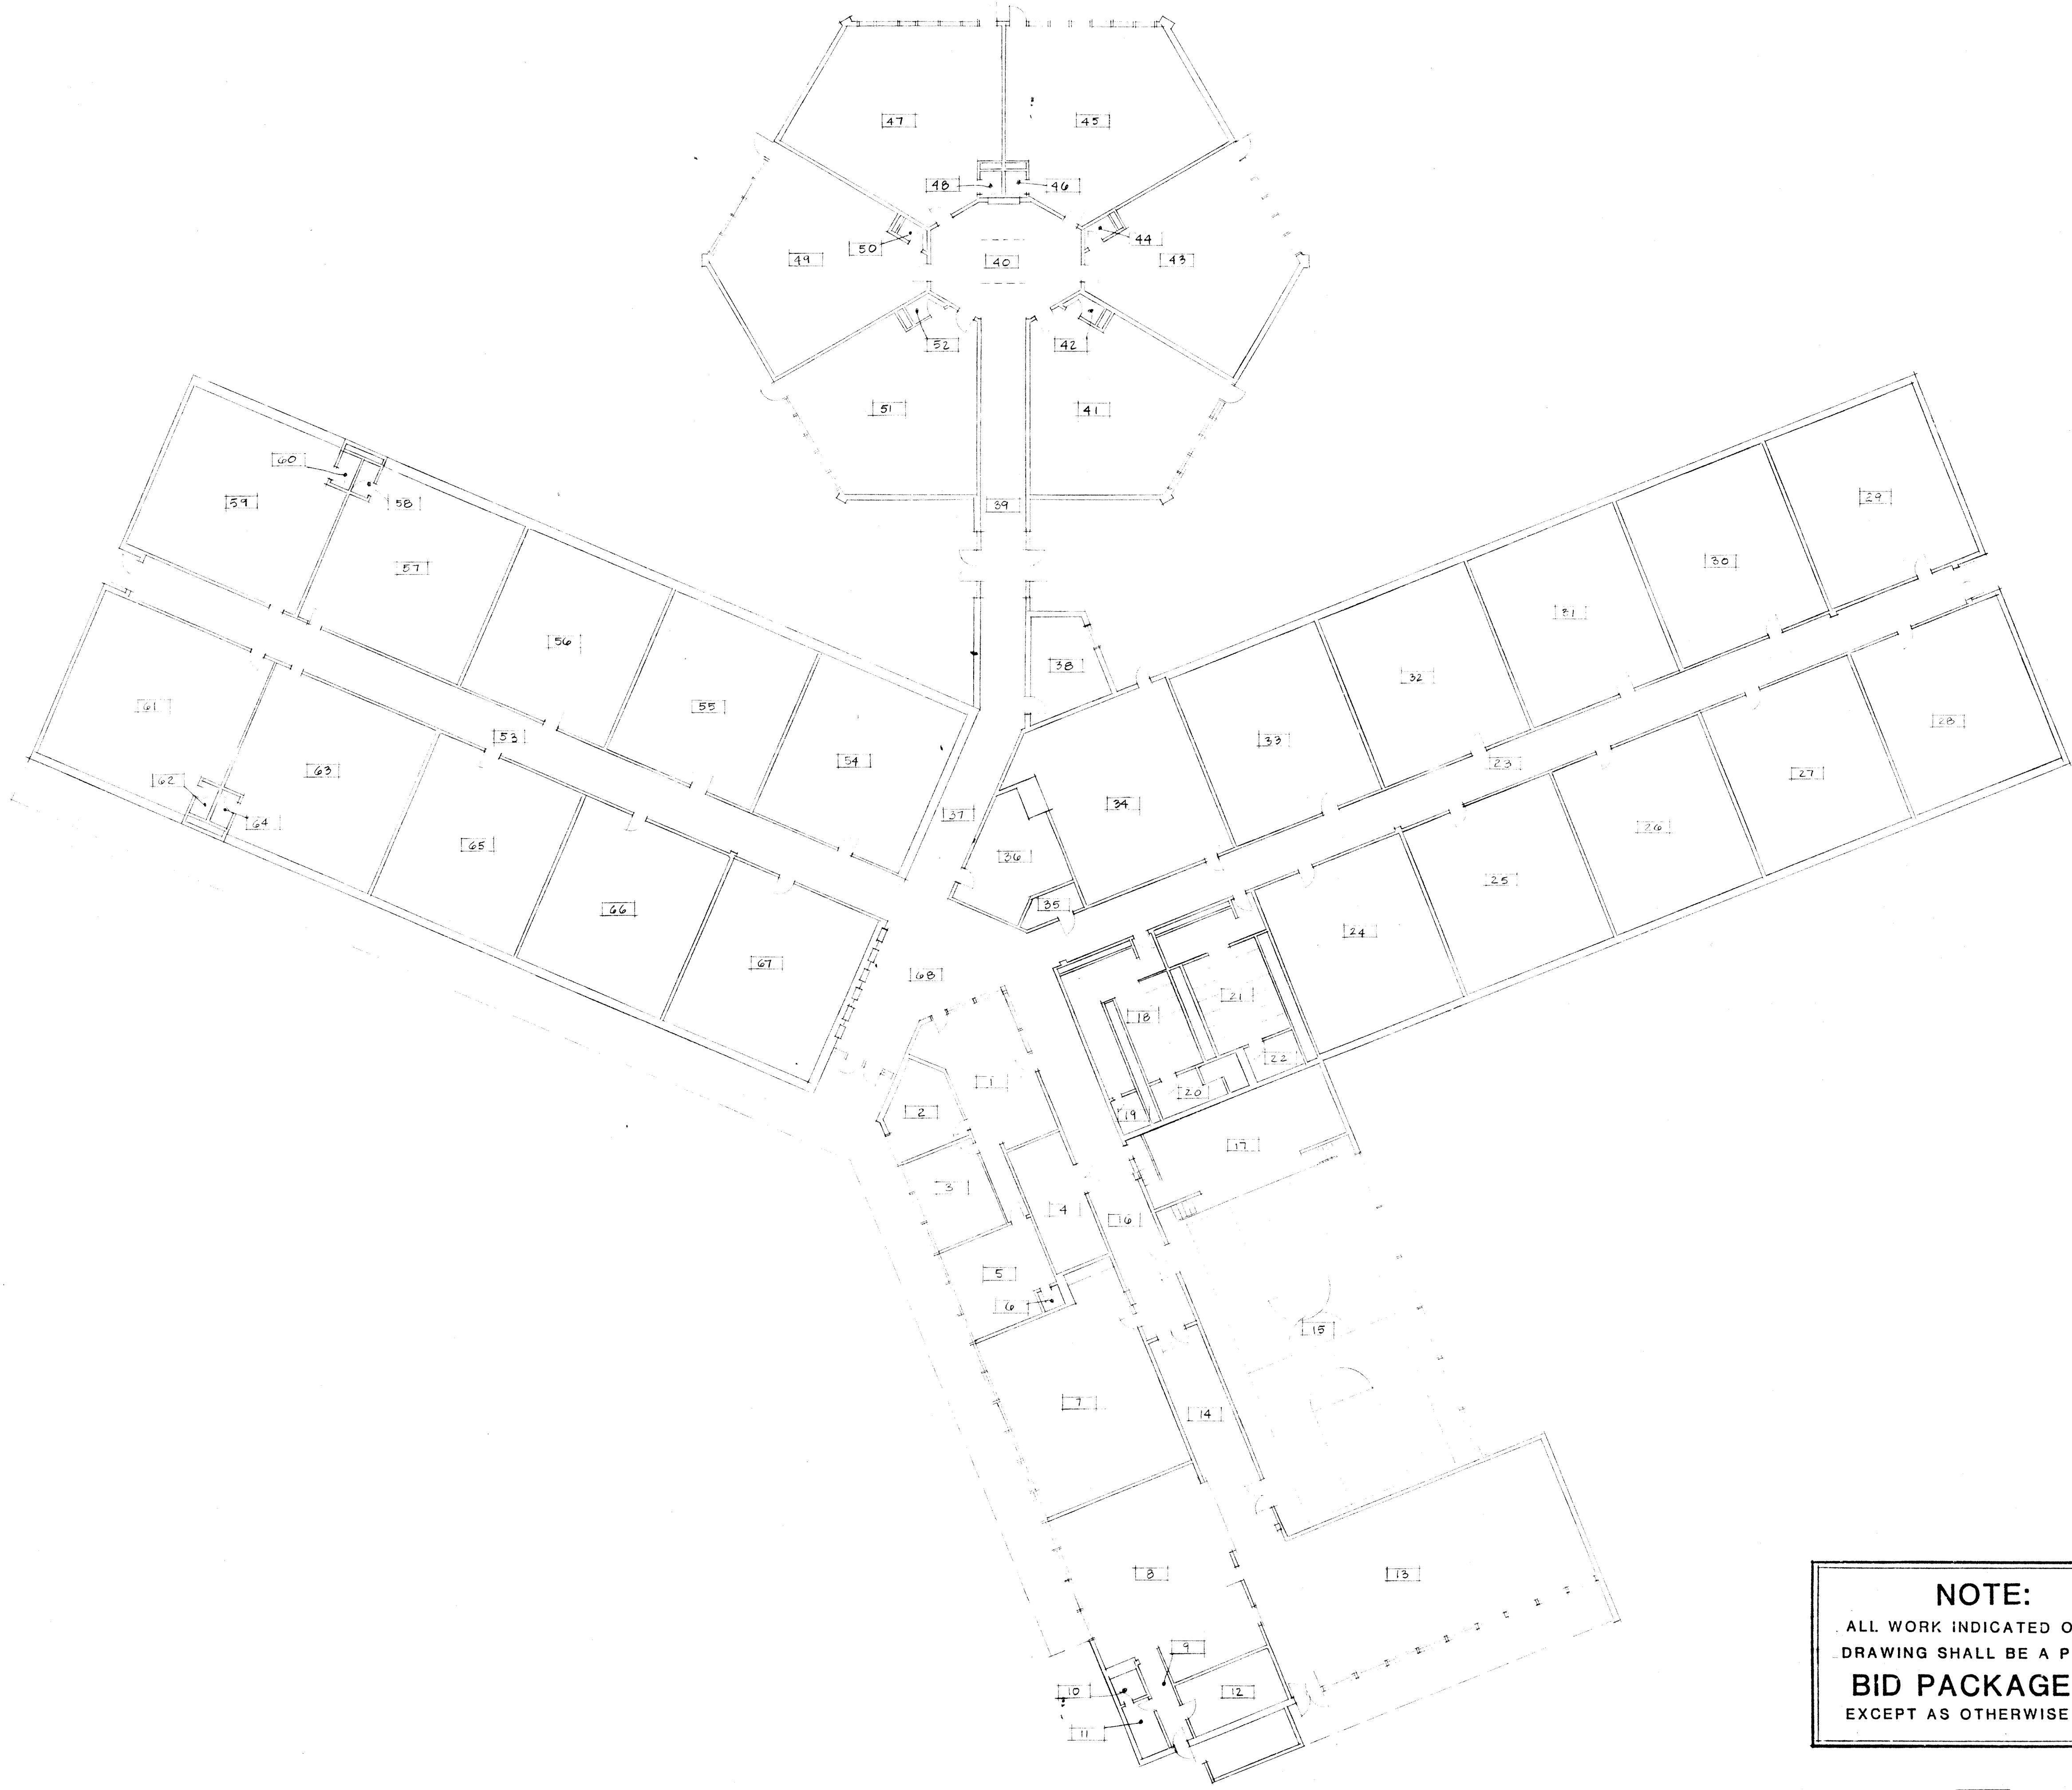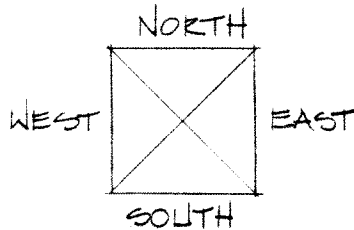

NOTE:
ALL WORK INDICATED ON THIS
DRAWING SHALL BE A PART OF
BID PACKAGE #2
EXCEPT AS OTHERWISE NOTED

FLOOR PLAN
1/8" = 1'-0"



WRIGHT/PORTER & LOWE, INC.
ARCHITECTS/ENGINEERS
INDIANAPOLIS, INDIANA/TAMPA, FLORIDA

CRESTVIEW
ELEMENTARY SCHOOL BID PACKAGE #2

FLOOR PLAN
ROOM FINISH SCHEDULE

PHASE II - 1984 PROJECTS BID PACKAGE 2 THRU 6

NO.	DATE	DESCRIPTION	COMM. NO.	DATE
1	5-29-84		825-21	
2				
3				
4				
5				
6				
7				
8				
9				
10				



STATE OF INDIANA
No. 4041
REGISTERED PROFESSIONAL ENGINEER
T. L. LAMON

CERTIFIED BY
B. F. L.

SHEET

A2.01

OF

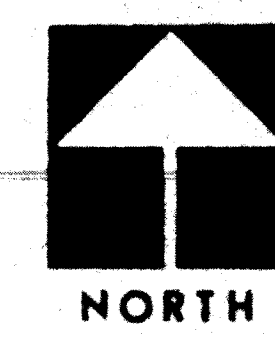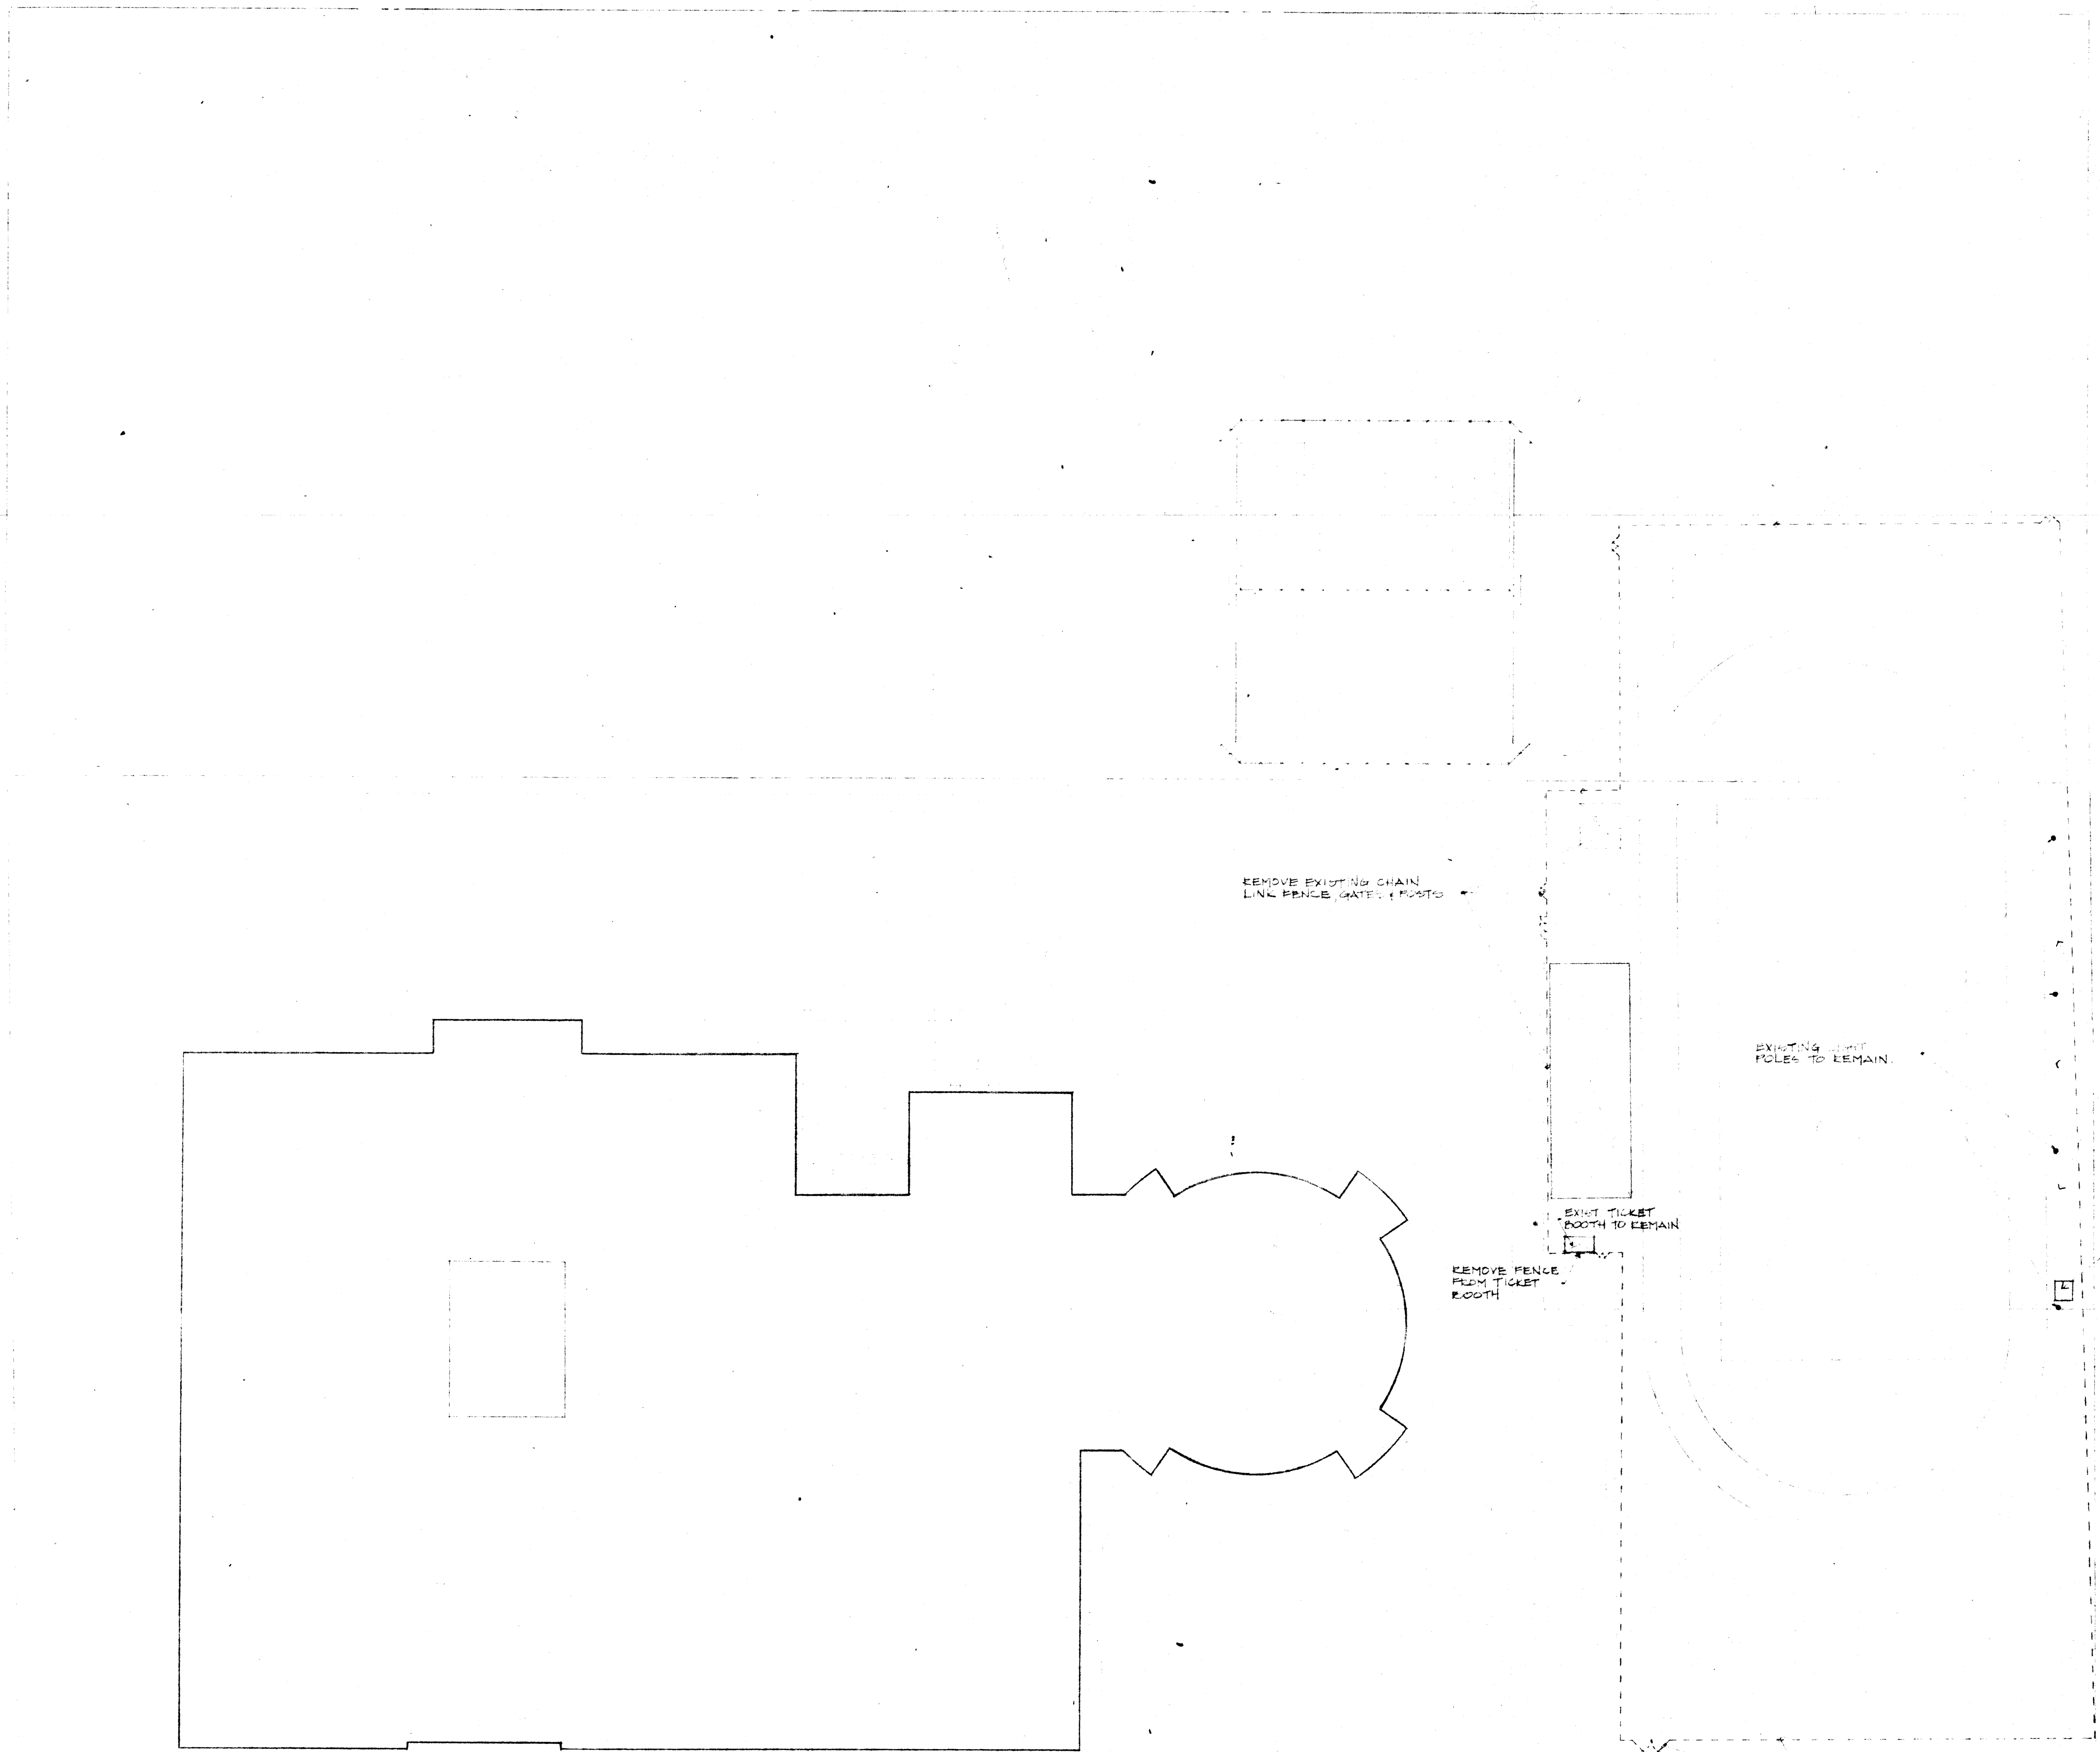

DEMOLITION SITE PLAN
SCALE: 1" = 50'-0"

NOTE:
ALL WORK INDICATED ON THIS
DRAWING SHALL BE A PART OF
BID PACKAGE #3
EXCEPT AS OTHERWISE NOTED

WRIGHT/PORTER & LOWE, INC.
 ARCHITECTS/ENGINEERS
 INDIANAPOLIS, INDIANA/TAMPA, FLORIDA

**LAWRENCE CENTRAL
HIGH SCHOOL BID PACKAGE #3**

METROPOLITAN SCHOOL DISTRICT
OF LAWRENCE TOWNSHIP
PHASE 1 - 1984 PROJECTS BID PACKAGE 2 THRU 6

DEMOLITION SITE PLAN

NO.	DATE	REVISIONS	DESCRIPTION	CONC. NO.	DATE	DRAWN BY	CHECKED BY
1	3-27-84			92221			

	No. 4041 State of Indiana Exp. 12/31/84 Certified by: [Signature]
--	--

SHEET
D3.01
OF

NOTES:

1. TRANSLUCENT PANELS AT GYMNASIUM PERIMETER TO BE REPLACED. REFER TO SHEET S3.02 FOR PANEL LOCATIONS. (ALTERNATE III-1)
2. EXTERIOR STEEL COLUMNS AT FRONT AND REAR ENTRANCE CANOPIES TO BE CLEANED AND REPAINTED (SP-1).
3. METAL BUS CANOPY COLUMNS, SOFFIT, FASCIA AND BEAMS TO BE CLEANED AND REPAINTED (SP-1).
4. EXPOSED PORTION OF SHELF ANGLES AT BASE OF LIMESTONE PANELS AROUND PERIMETER OF BUILDING TO BE CLEANED AND REPAINTED (SP-1).

ALL CONTRACTORS CAUTION:
UNDERGROUND ELEC. FROM STADIUM TO GYMNASIUM, SCHOOL TO STADIUM, FROM STADIUM TO EACH (B) BALL FIELD, LIGHT POLES UNDER STADIUM, TELEPHONE SERVICE FROM SCHOOL TO STADIUM & UNDER STADIUM, UNDERGROUND WATER LINES & BALL FIELD SINKHOLE SYSTEM, UNDERGROUND DRAINAGE SEWERS, UNDERGROUND SANITARY SEWERS.

TENNIS COURTS TO RECEIVE NEW COLOR FINISH COATING - SEE SPEC. ALSO, STRAIGHTEN NET POSTS THAT ARE OUT OF PLUMB (REMOVE & REINSTALL W/ BELL SHAPED FOOTING) SEE 1/53.01

EXISTING 10' CHAIN LINK FENCE AND POSTS TO BE STRAIGHTENED & ELECTROSTATICALLY PAINTED

NEW 8' HIGH CHAIN LINK FENCE / 3 STRANDS BARBED WIRE AT TOP.

EXIST. LIGHT POLE (TYP)

NEW PERMANENT GRANDSTAND

NEW 8' HIGH CHAIN LINK FENCE / 3 STRANDS BARBED WIRE AT TOP. REFER TO 1/53.01. NOTE: INSTALL NEW FENCE IN SAME LOCATION AS (REMOVED) EXISTING FENCE.

2 - 6 GATES
3 - 2 GATES


EXIST. TICKET BOOTH
2 - 4 WIDE GATES

NEW 8' HIGH CHAIN LINK FENCE / 3 STRANDS BARBED WIRE AT TOP. REFER TO 1/53.01

BUS CANOPY - SEE NOTE # 3

REFINISH SHELF ANGLE - REFER TO NOTE # 4

REFINISH COLUMNS AT CANOPY - SEE NOTE # 2

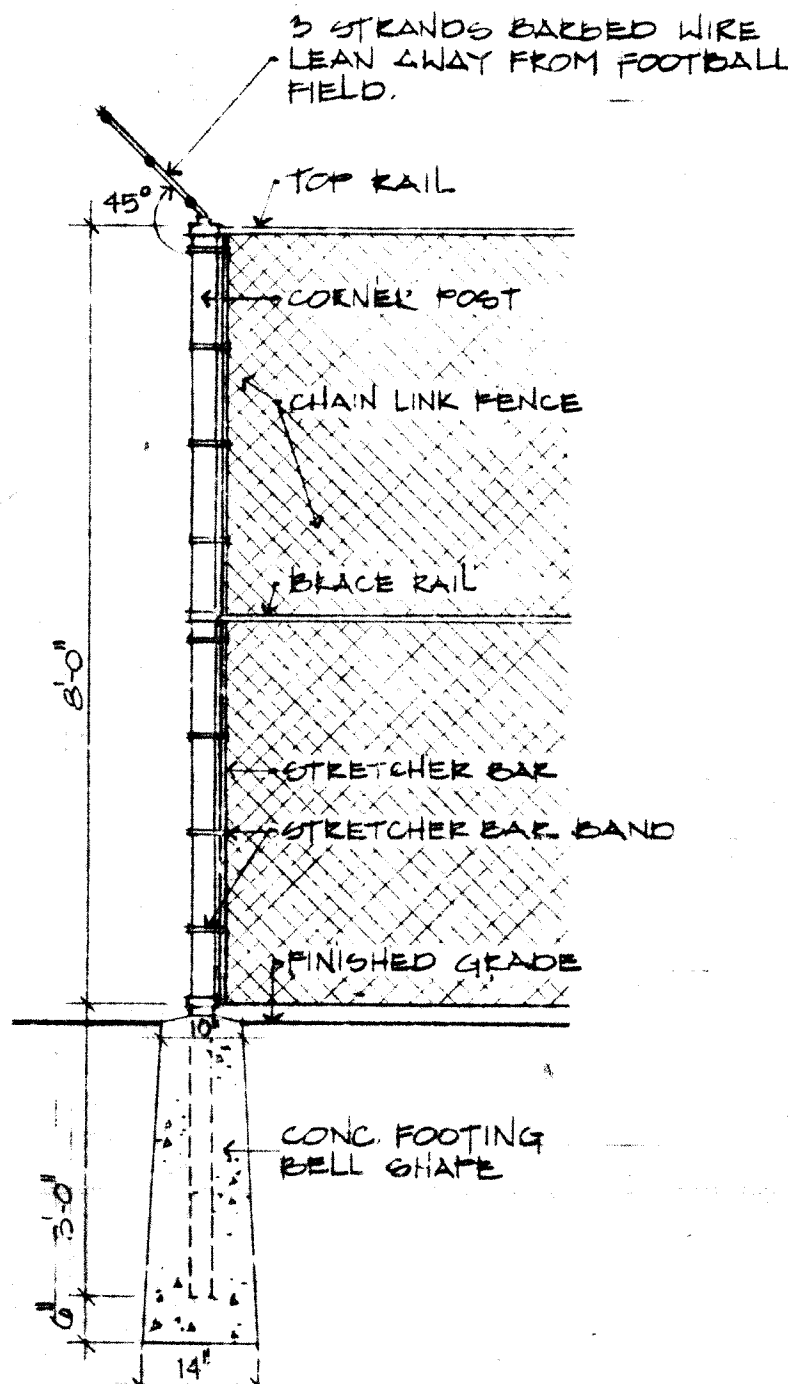


CHAIN LINK FENCE
NO SCALE

SITE PLAN

SCALE: 1" = 50'-0"

NOTE:

ALL WORK INDICATED ON THIS DRAWING SHALL BE A PART OF
BID PACKAGE #3
EXCEPT AS OTHERWISE NOTED

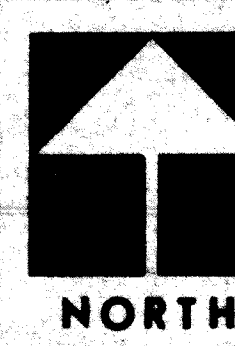


W. WRIGHT/PORTEOUS & LOWE, INC.
ARCHITECTS/ENGINEERS
INDIANAPOLIS, INDIANA/TAMPA, FLORIDA

**LAWRENCE CENTRAL
HIGH SCHOOL BID PACKAGE #3**


SITE PLAN

**METROPOLITAN SCHOOL DISTRICT
OF LAWRENCE TOWNSHIP
PHASE I - 1984 PROJECTS BID PACKAGE 2 THRU 6**

NO.	DATE	REVISIONS	DESCRIPTION	COMD. NO.	DATE	CHECKED BY	DATE
1	3.29.84			5321			
2							
3							
4							
5							

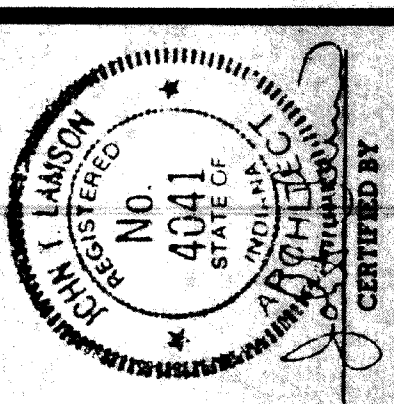

SHEET
S3.01
OF

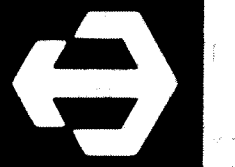

WRIGHT/PORTEOUS & LOWE, INC.
INDIANAPOLIS, INDIANA/TAMPA, FLORIDA


**LAWRENCE CENTRAL
HIGH SCHOOL BID PACKAGE #3**

GROUND LEVEL FLOOR PLAN


**METROPOLITAN SCHOOL DISTRICT
OF LAWRENCE TOWNSHIP
PHASE V - 1984 PROJECTS BID PACKAGE 2 THRU 6**

ARCHITECTS/ENGINEERS

NO.	DATE	REVISIONS	DESCRIPTION	COMM. NO.
1	8/3/81			03321
2	8/24/84			03321
3	8/24/84			03321
4	8/24/84			03321
5	8/24/84			03321
6	8/24/84			03321
7	8/24/84			03321
8	8/24/84			03321
9	8/24/84			03321
10	8/24/84			03321

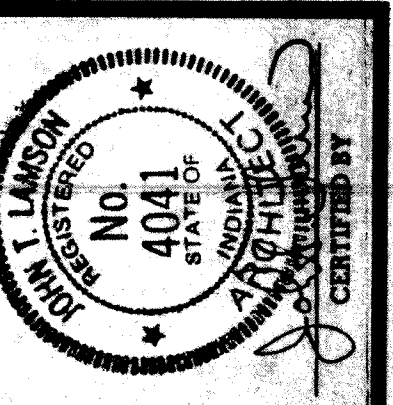


SHEET
A3.01
OF

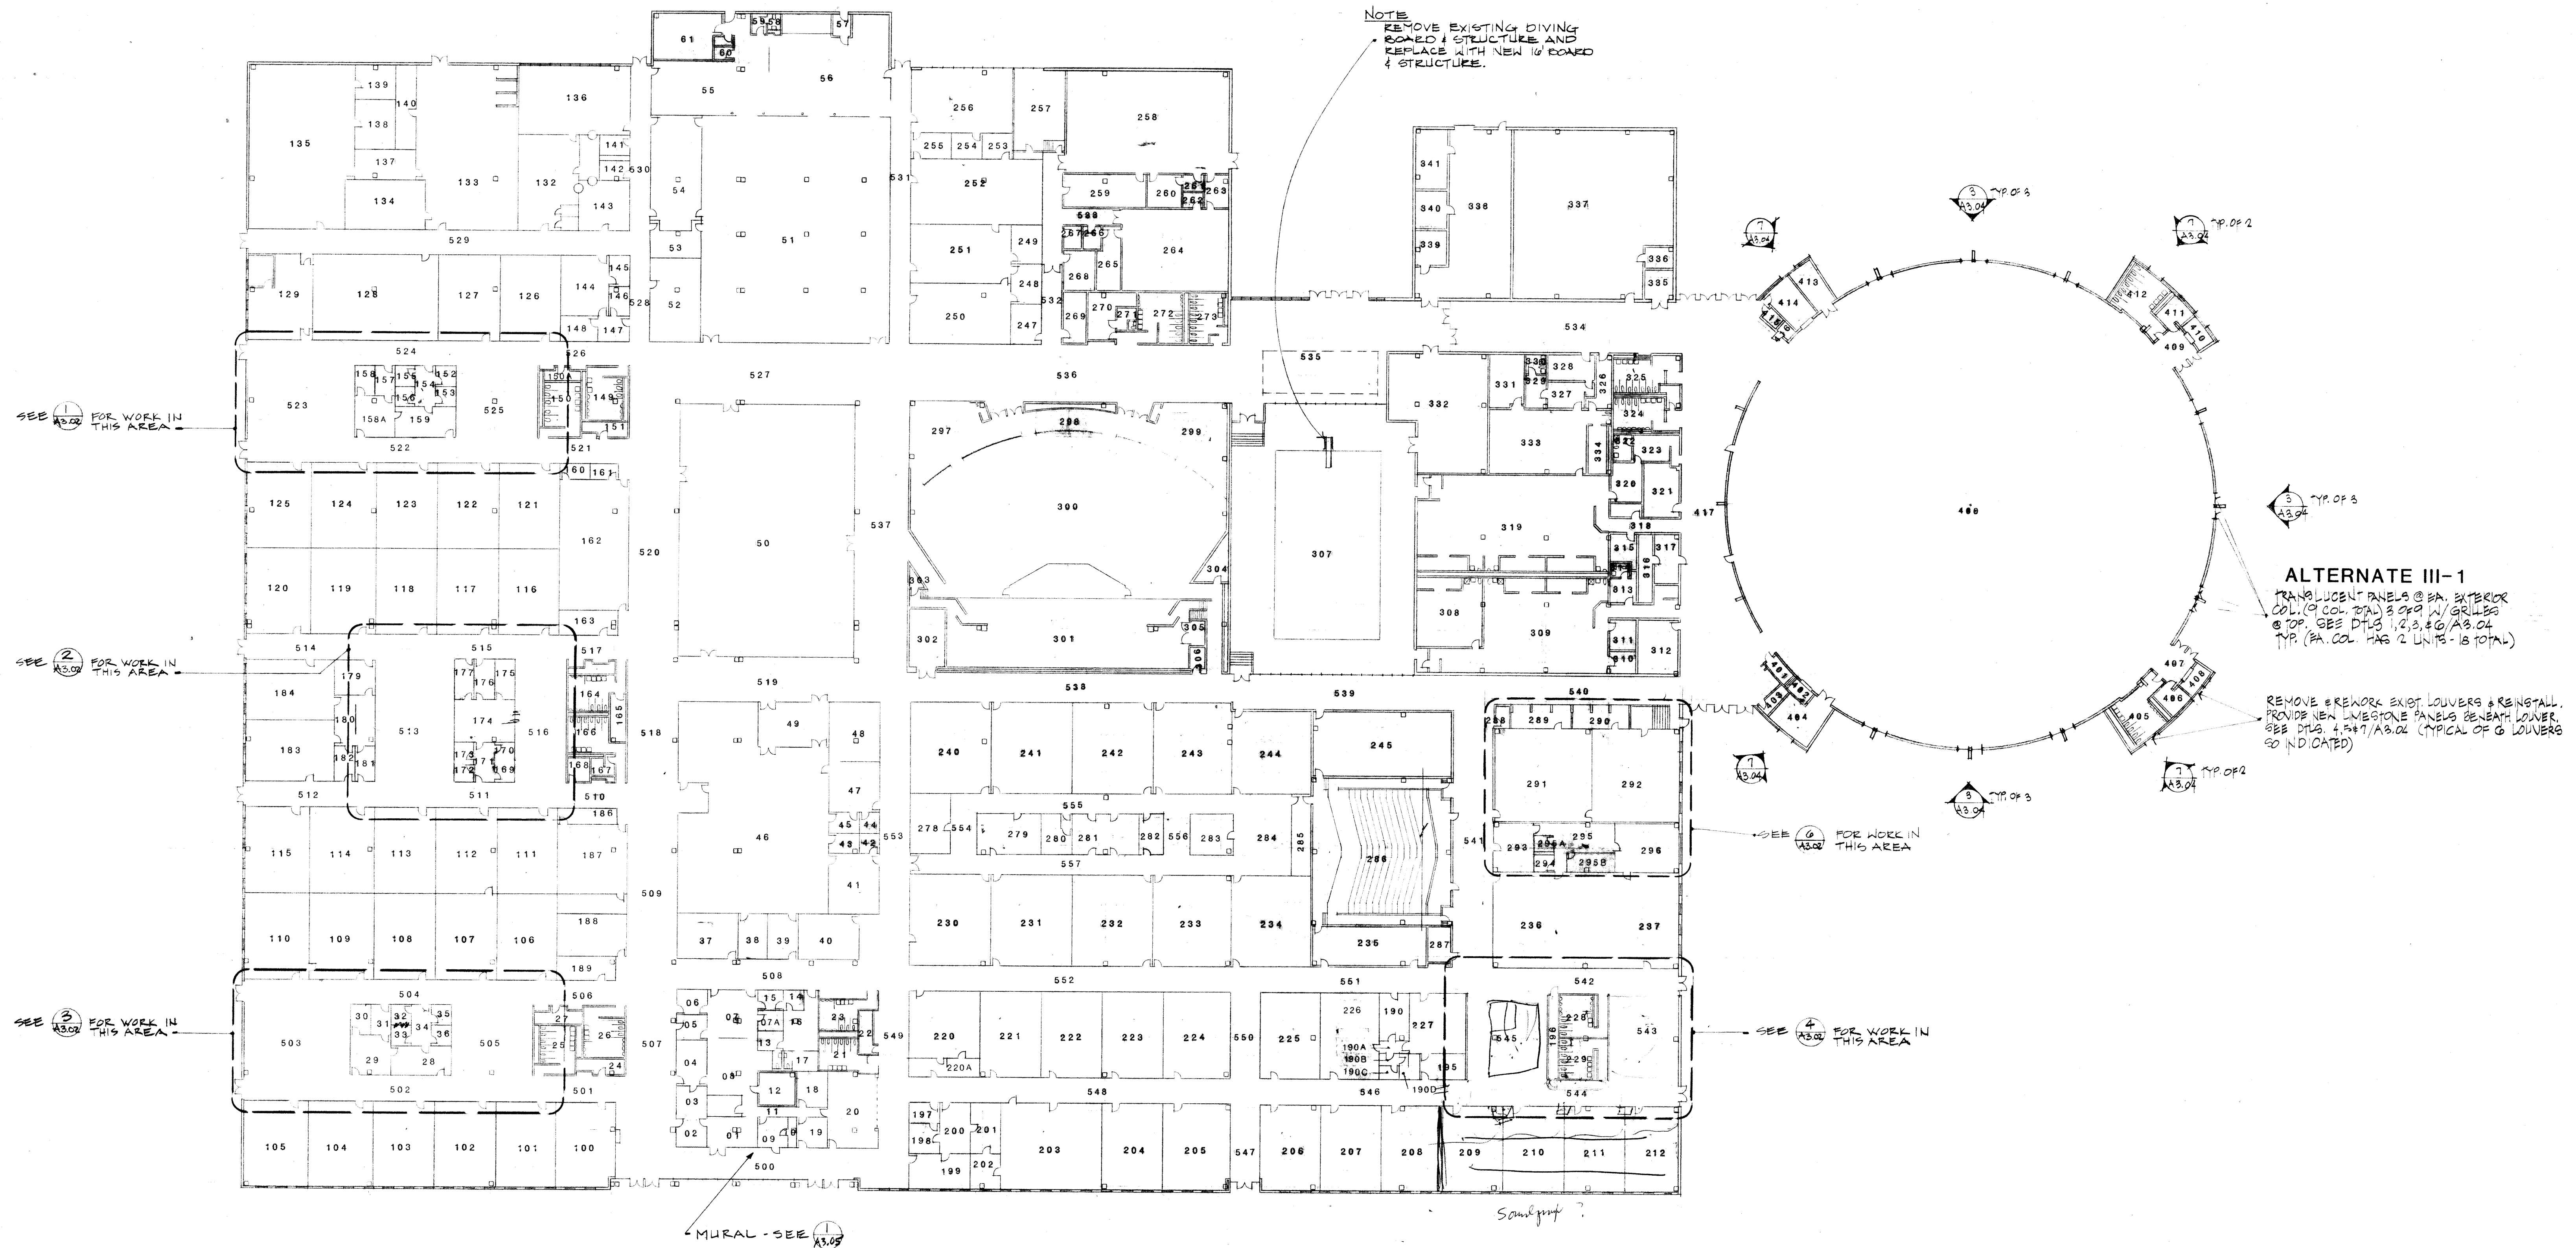


GROUND LEVEL FLOOR PLAN
SCALE: 1" = 30'

NOTE:
ALL WORK INDICATED ON THIS
DRAWING SHALL BE A PART OF
BID PACKAGE #3
EXCEPT AS OTHERWISE NOTED

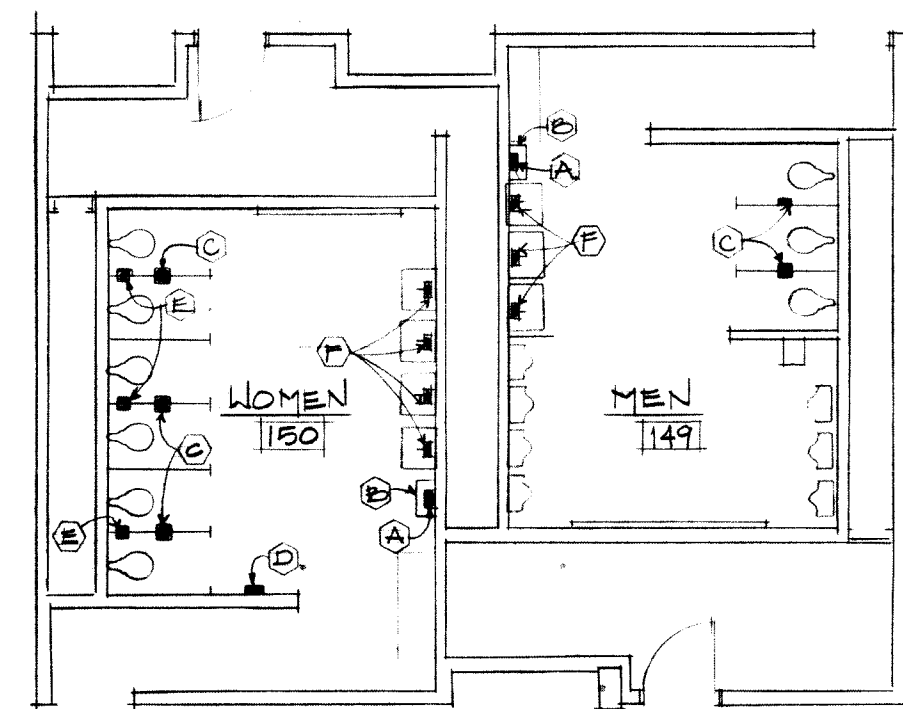


TOILET ROOM PLAN
AREA C 1/8" = 1'-0"

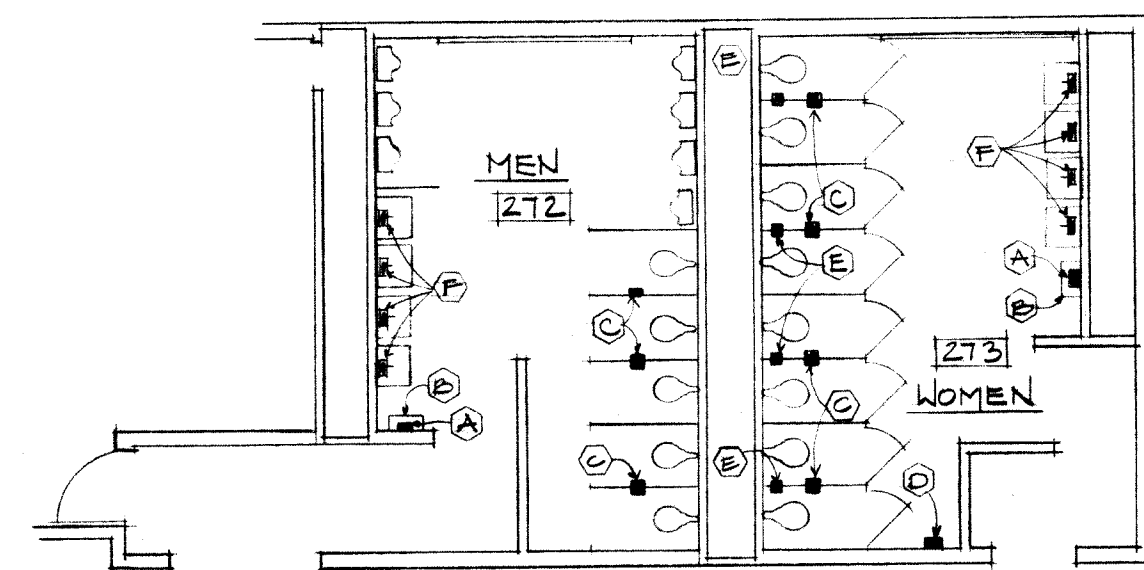


TOILET ROOM PLAN
AREA D 1/8" = 1'-0"


NOTE:
TOILET ROOM PARTITIONS IN
RM 1273 ARE TO REMAIN.
REPLACE MISSING STAINL
DOOR WITH SALVAGED DOOR.
FROM PARTITIONS BEING
REMOVED FROM OTHER
TOILETS. PAINT (IFG-4) TO
MATCH ADJACENT PARTITIONS.

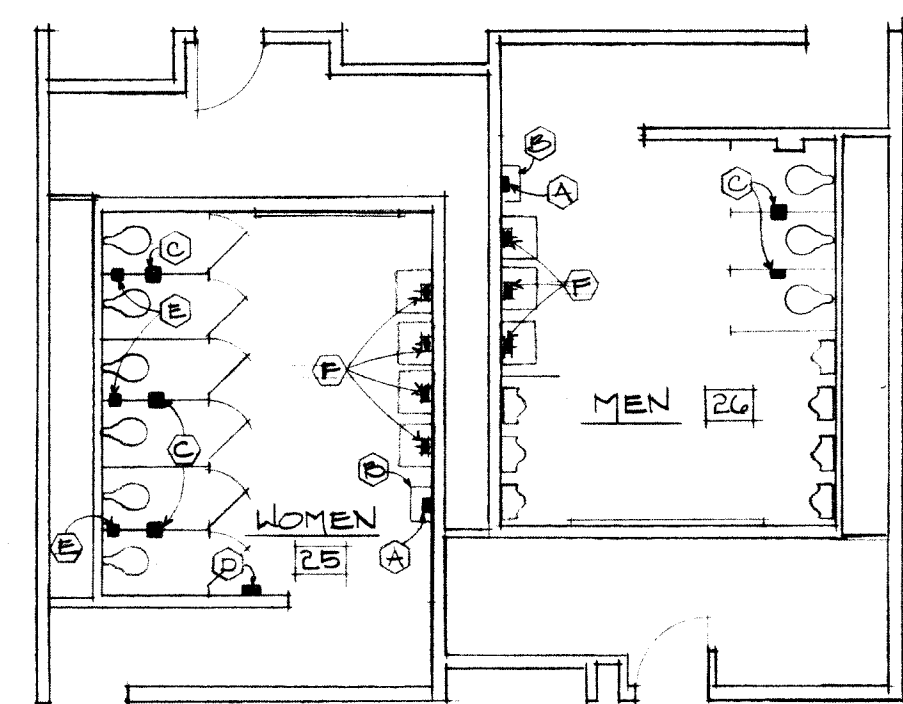

TOILET ROOM PLAN
AREA A' SOUTH 1/8" = 1'-0"

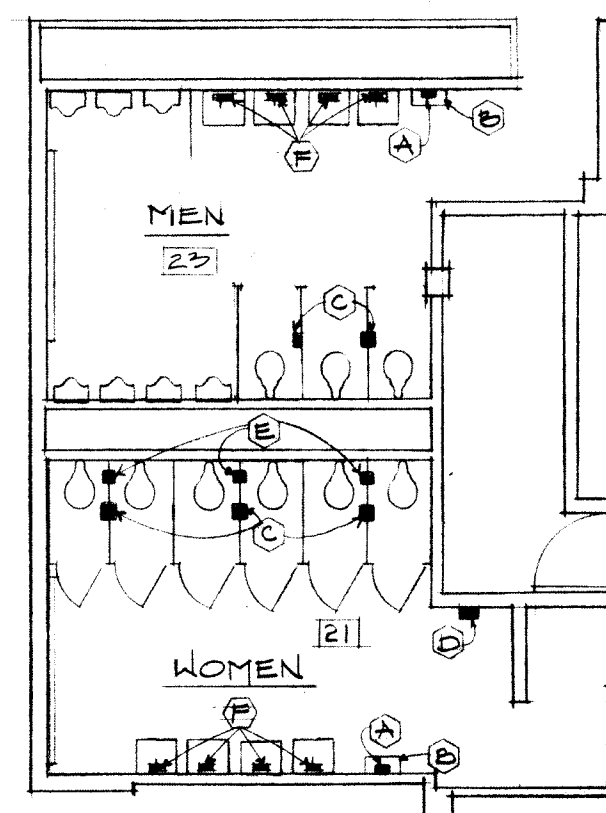

TOILET ROOM PLAN
AREA B 1/8" = 1'-0"

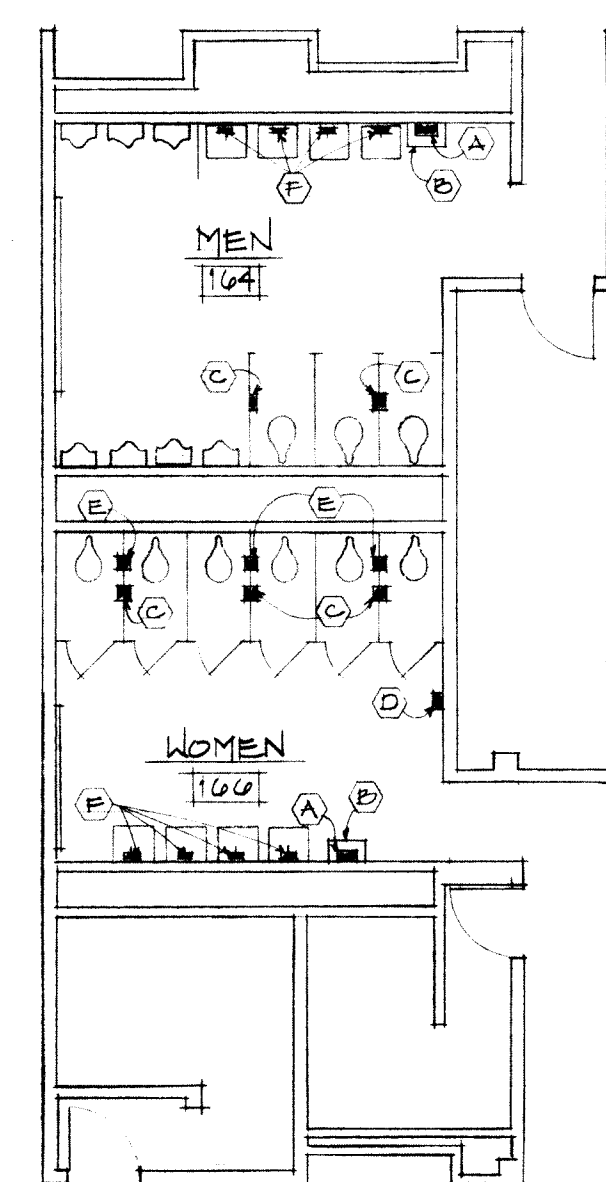

TOILET ROOM PLAN
AREA A' NORTH 1/8" = 1'-0"


NOTES:

1. Toilet Partitions - Remove existing toilet partitions in all toilet rooms, this sheet, and install new prefinished, floor mounted, overhead braced partitions. Match original stall dimensions. Patch, repair and refinish any damaged area caused or left by the removal of existing partitions and/or accessories.
2. Toilet Room Accessories - Remove existing surface mounted towel dispensers, trash receptacles, napkin dispensers and disposals, toilet tissue holders and soap dispensers. Install new units as per plan this sheet. Install new units at manufacturer's recommended mounting height.
3. Toilet Room Ceilings - Paint all existing drywall ceilings.


TOILET ROOM ACCESSORIES SCHEDULE


- A. Surface Mounted Paper Towel Dispenser
- B. Surface Mounted Trash Receptacle
- C. Surface Mounted Toilet Tissue Holder
- D. Surface Mounted Feminine Napkin Dispenser
- E. Surface Mounted Feminine Napkin Disposal Receptacle
- F. Wall Mounted Soap Dispensers

NOTE:
ALL WORK INDICATED ON THIS
DRAWING SHALL BE A PART OF
BID PACKAGE # 3
EXCEPT AS OTHERWISE NOTED

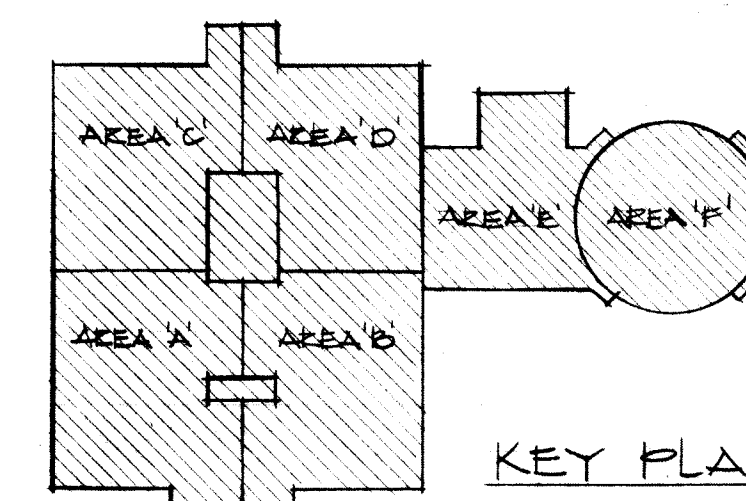


NO.	DATE	REVISIONS DESCRIPTION	COMM. NO. (S.S. 2)
1	9-23-84		
2			
3			
4			
5			
6			
7			
8			
9			
10			

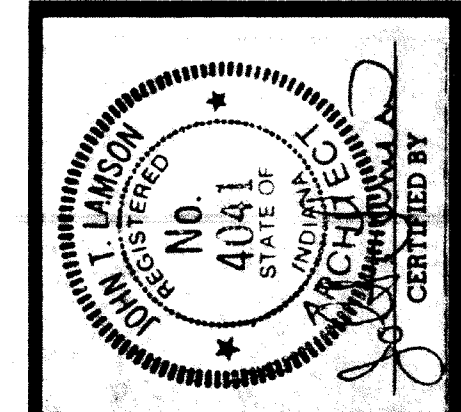

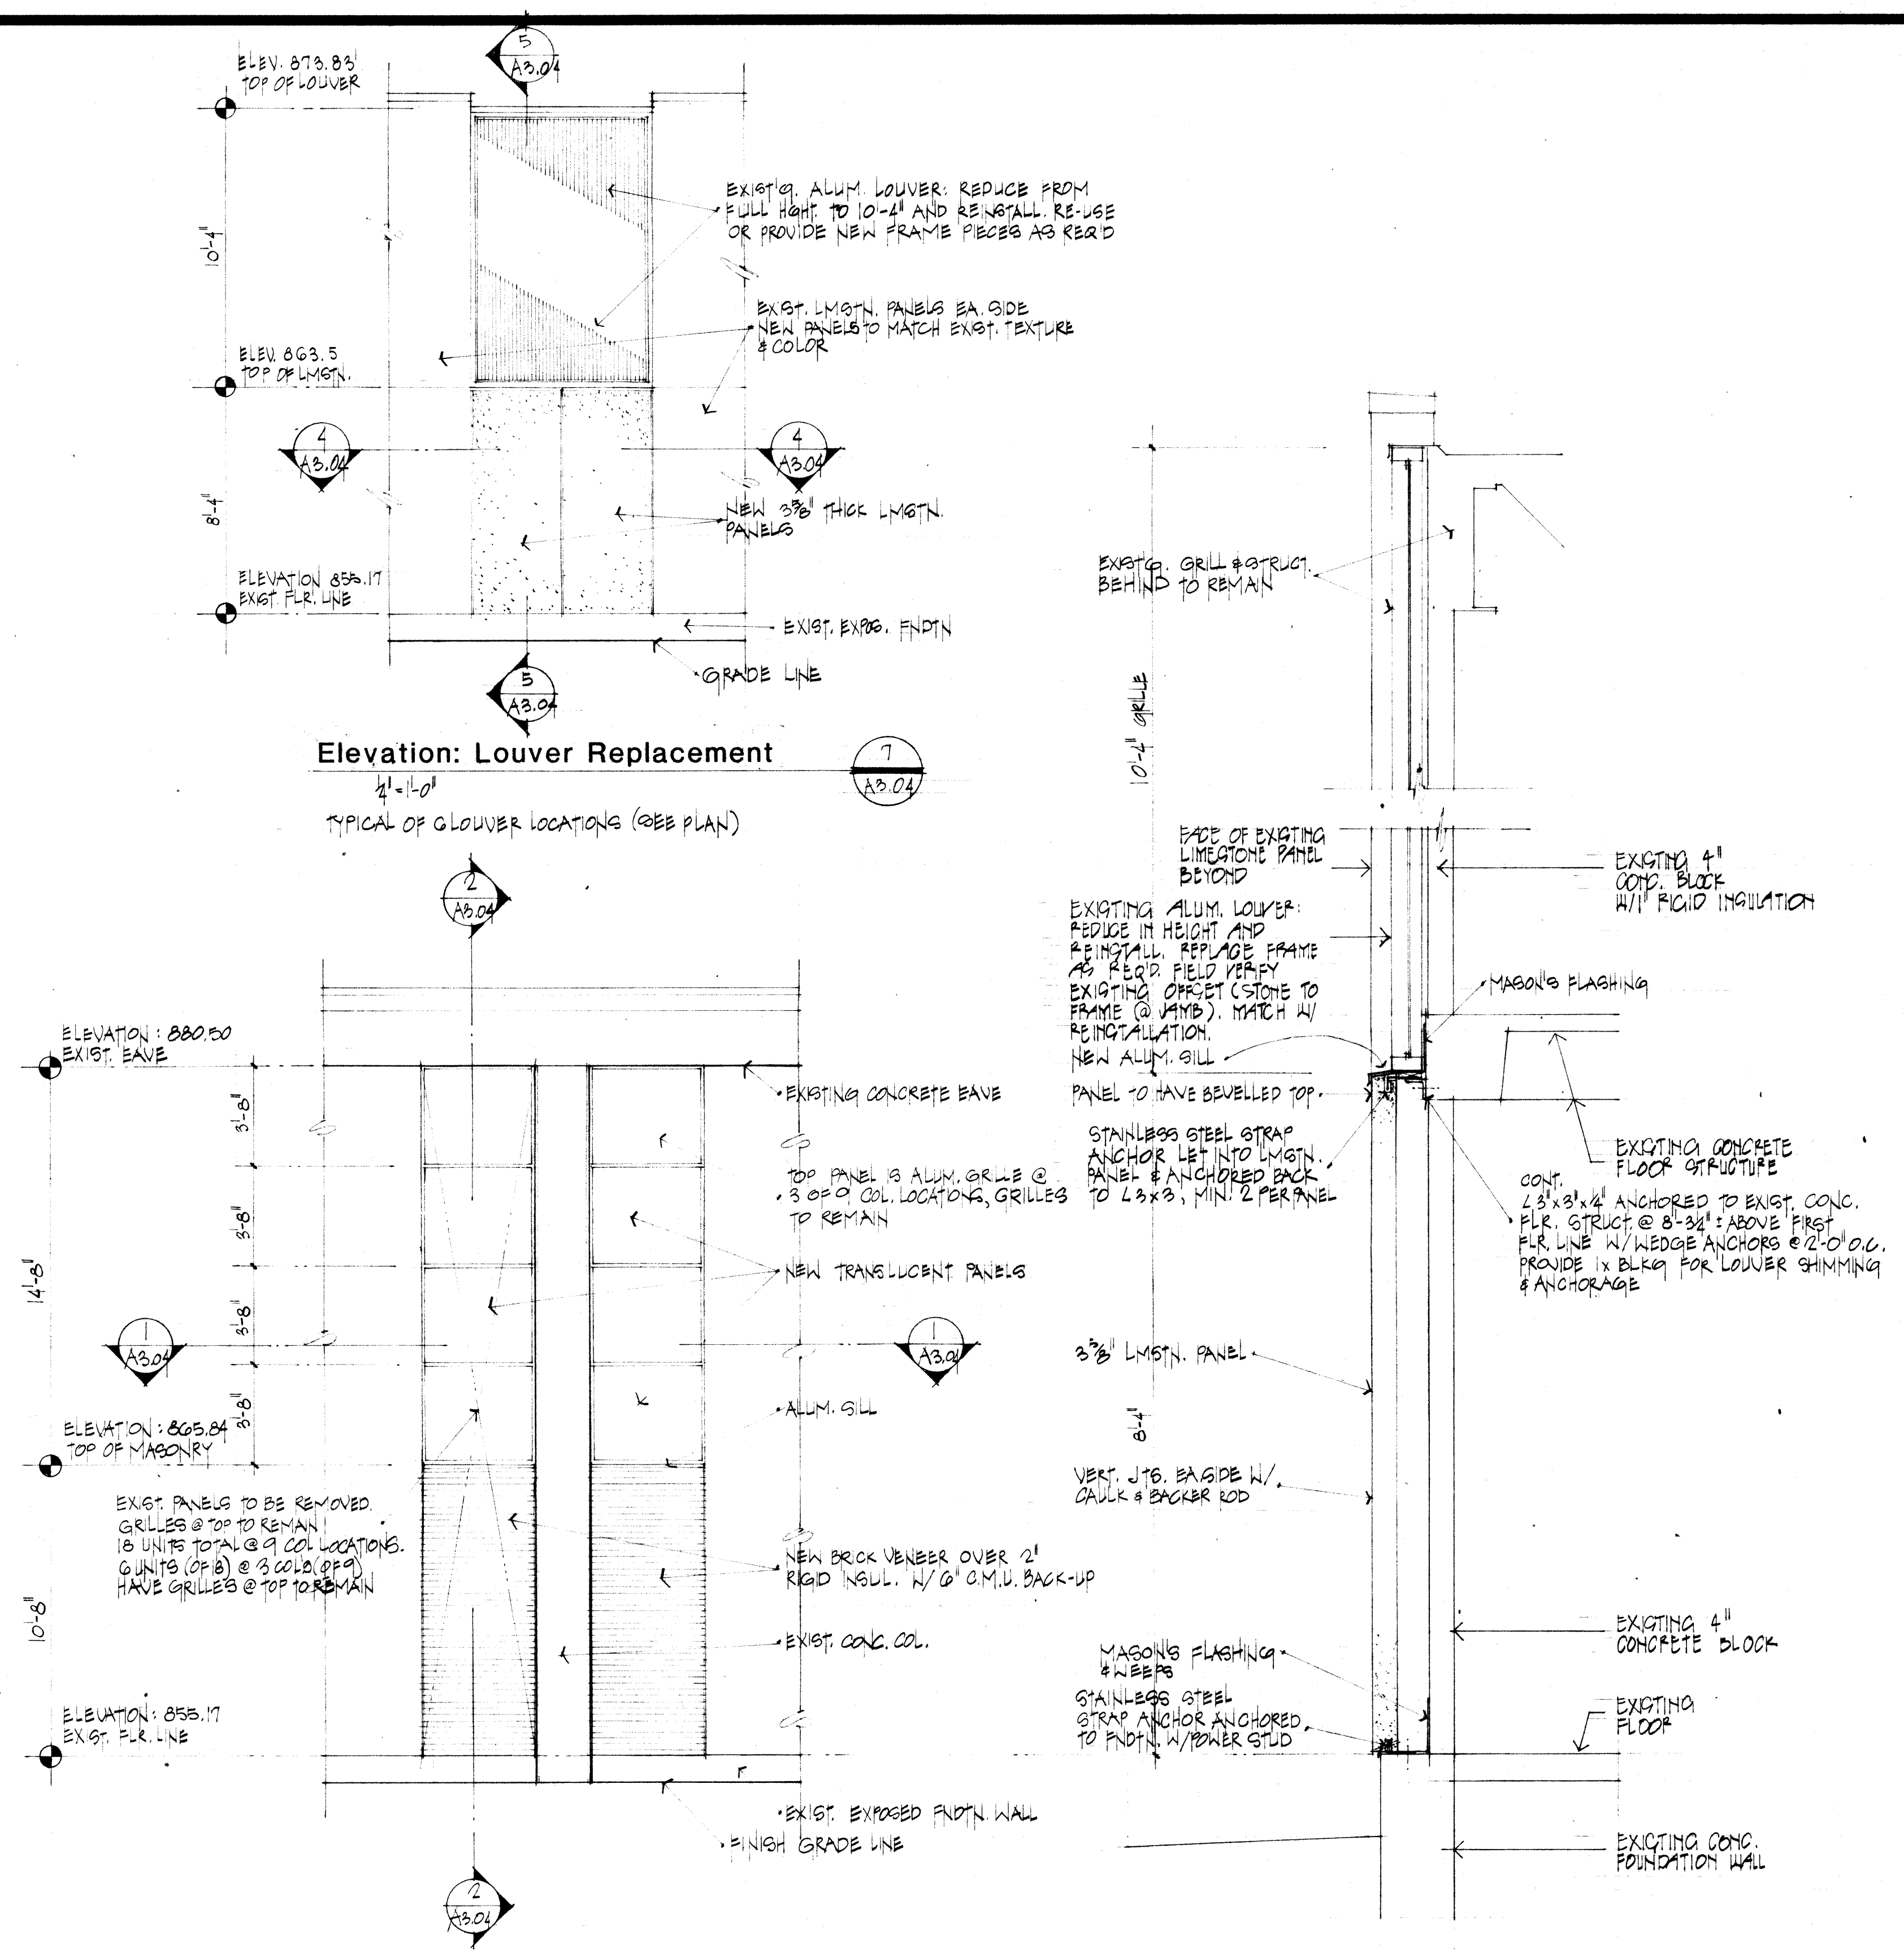


Elevation: Translucent Panel Replacement
 SCALE: 1/4"=1'-0"
 TYPICAL OF G.O.P.O. COL. LOCATIONS, REMAINDER HAVE GRILLE @ TOP TO REMAIN (VERIFY). TOTAL OF 13 UNITS


Section: Louver Replacement
 SCALE: 3/4"=1'-0"
 TYPICAL OF G LOUVER LOCATIONS (SEE PLAN)

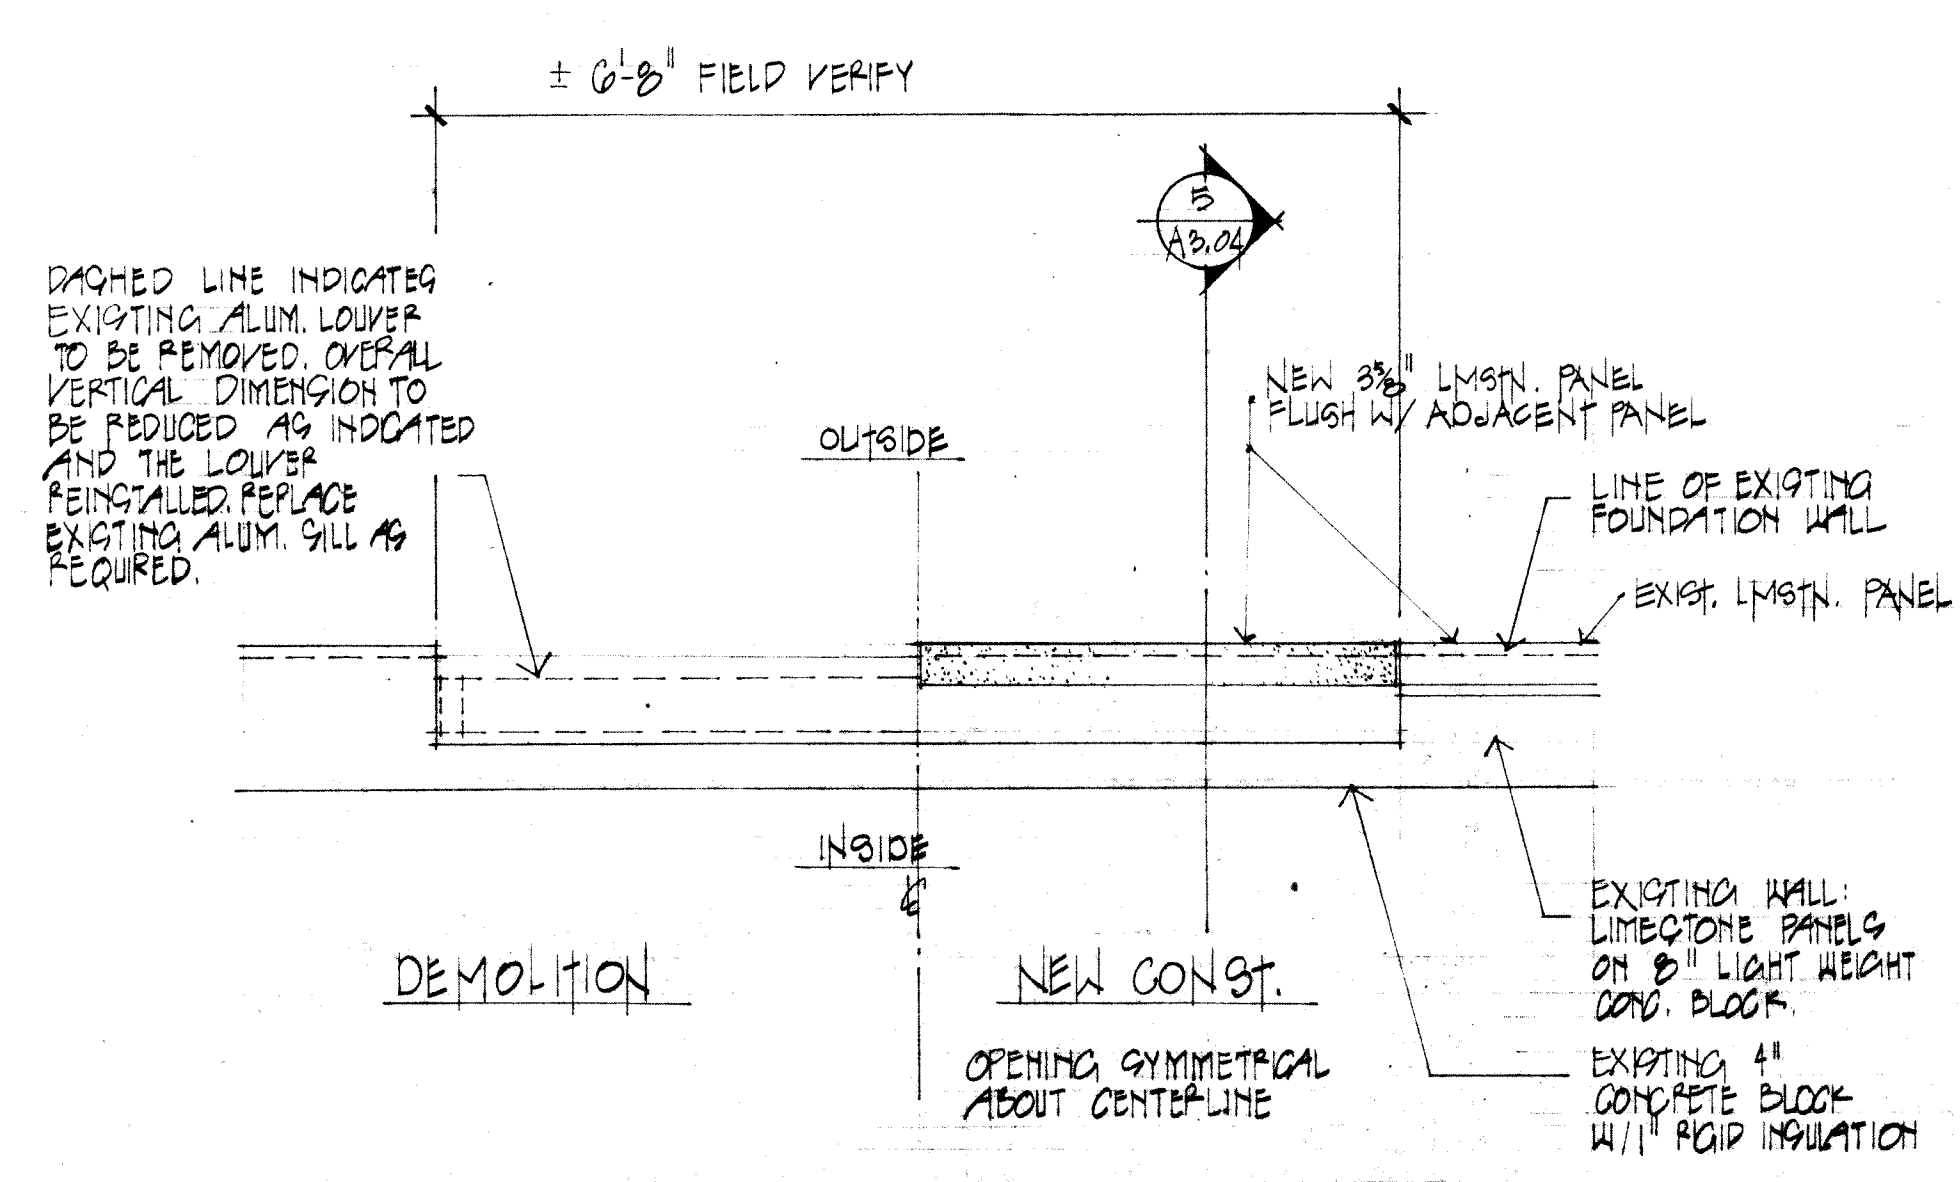

Plan: Louver Replacement
 SCALE: 3/4"=1'-0"

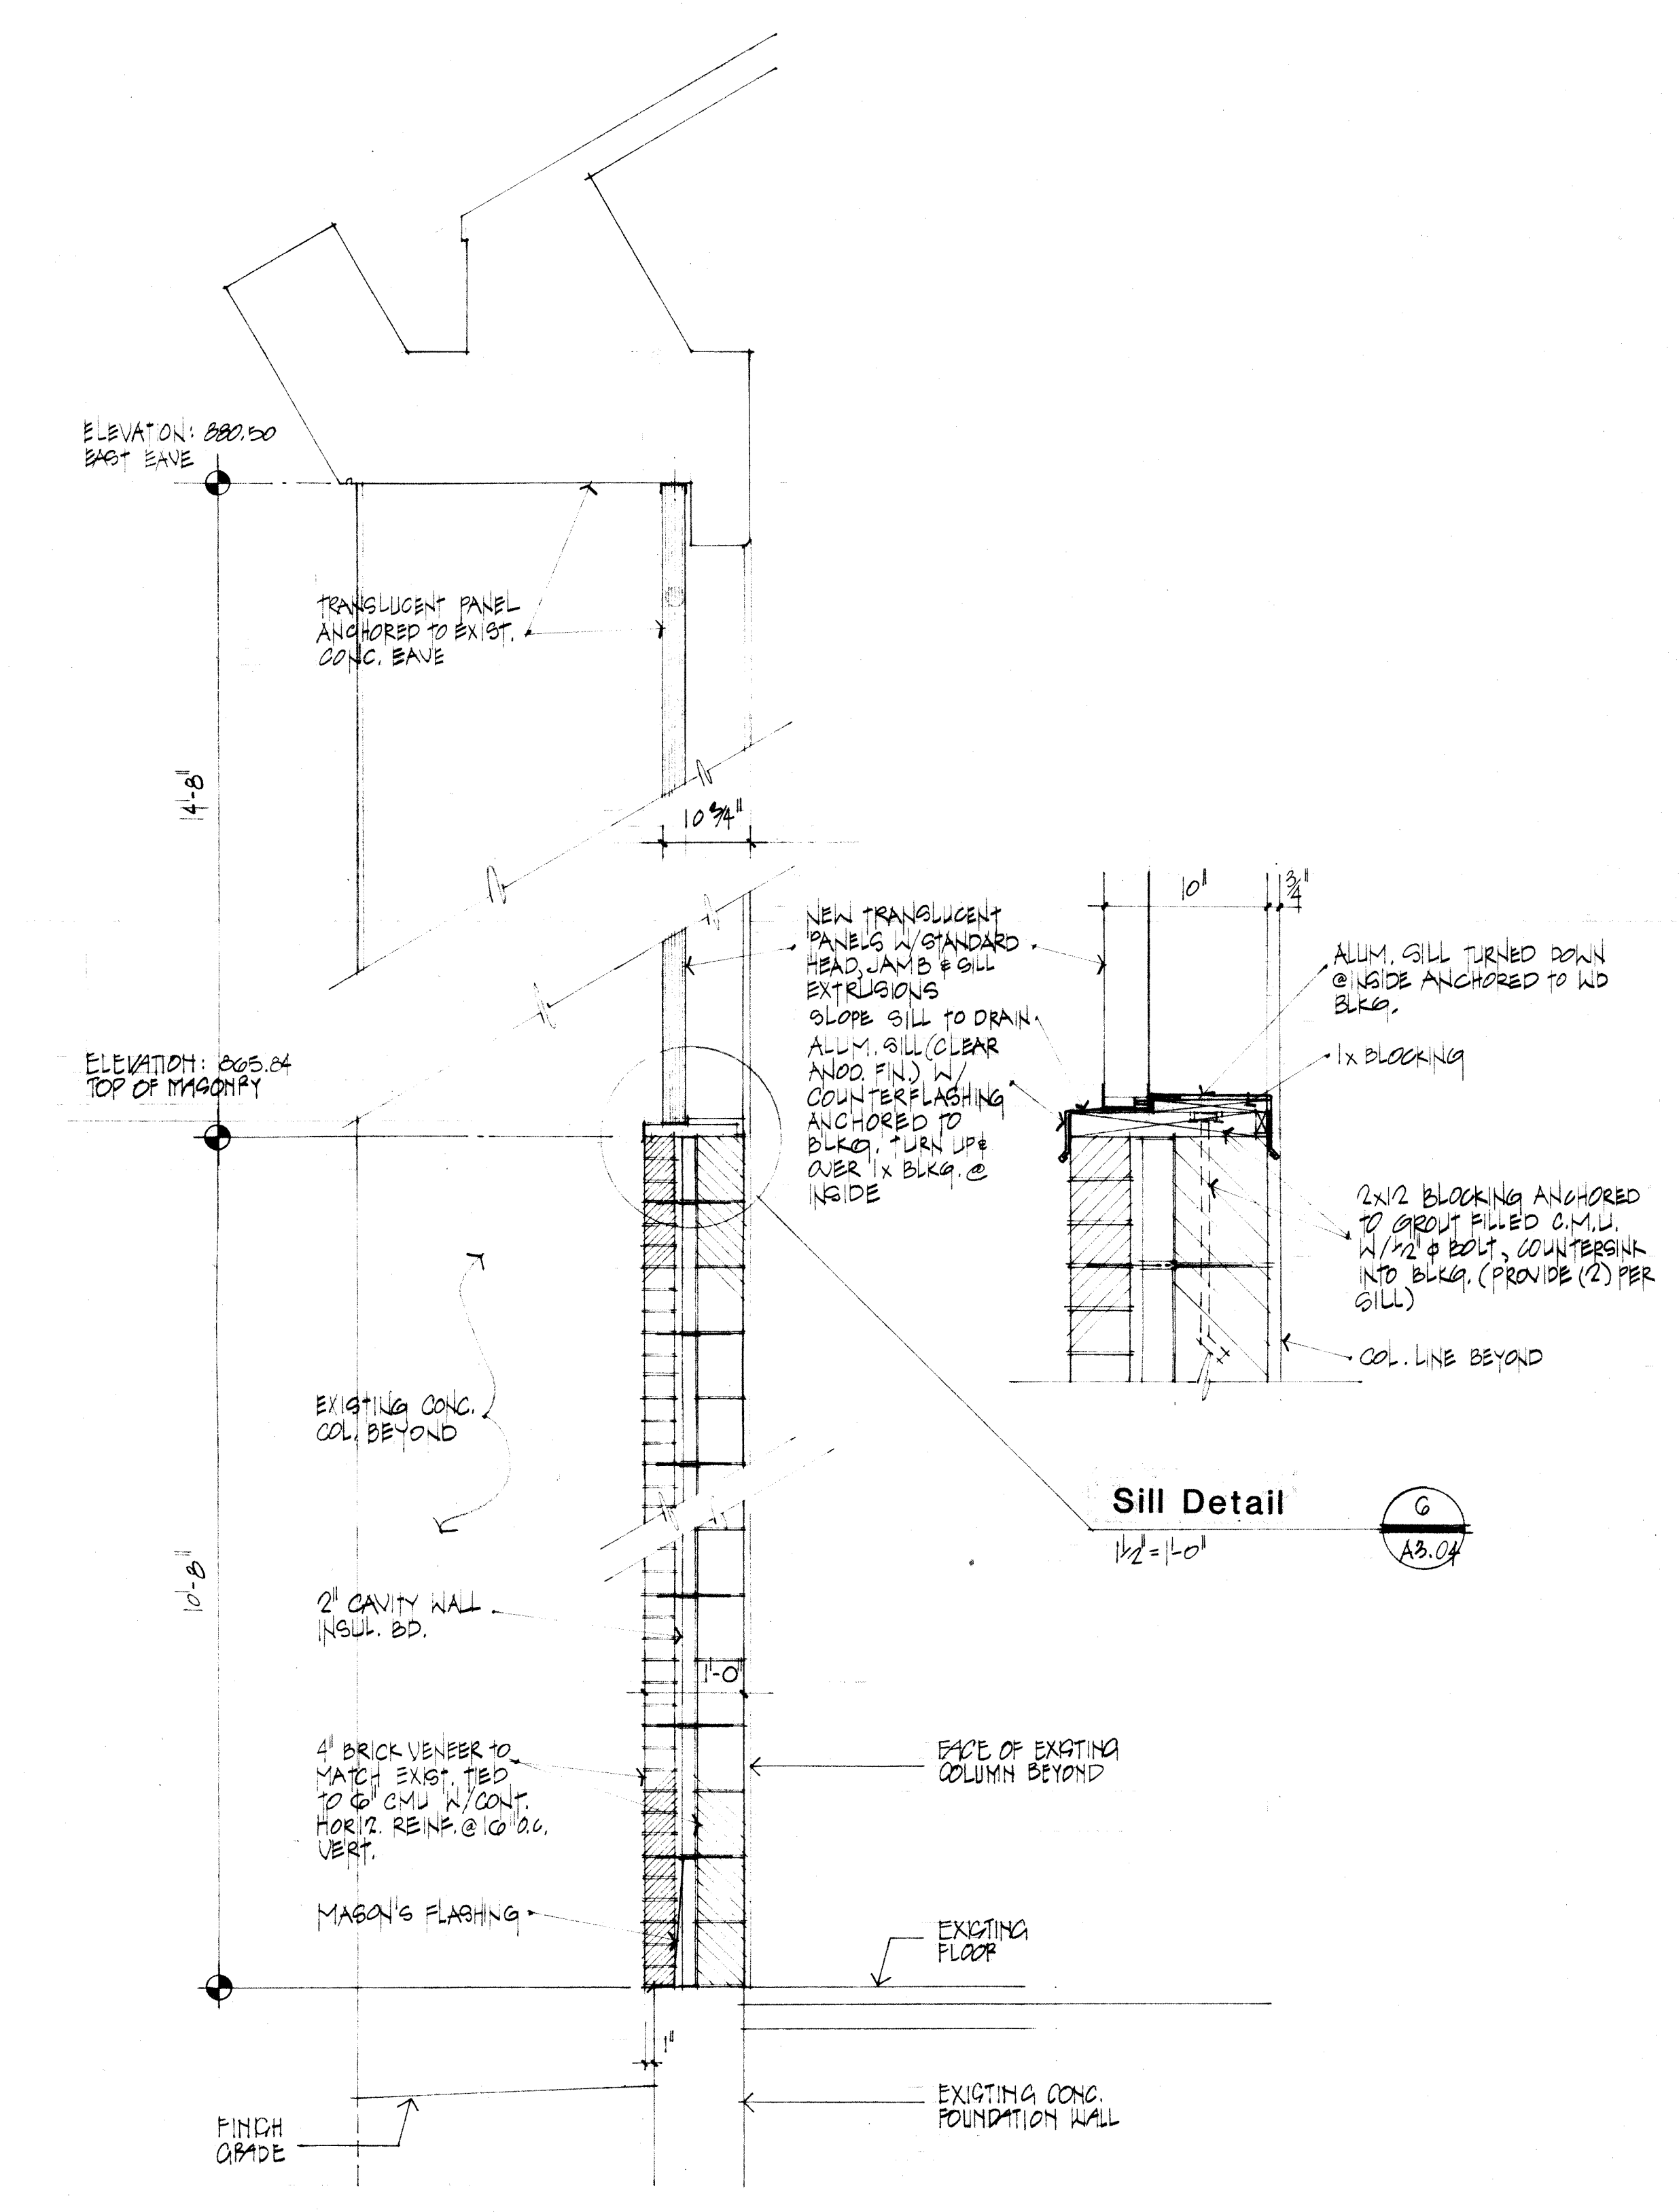



Section: Translucent Panel Replacement
 SCALE: 1/2"=1'-0"
 ALTERNATE III-1

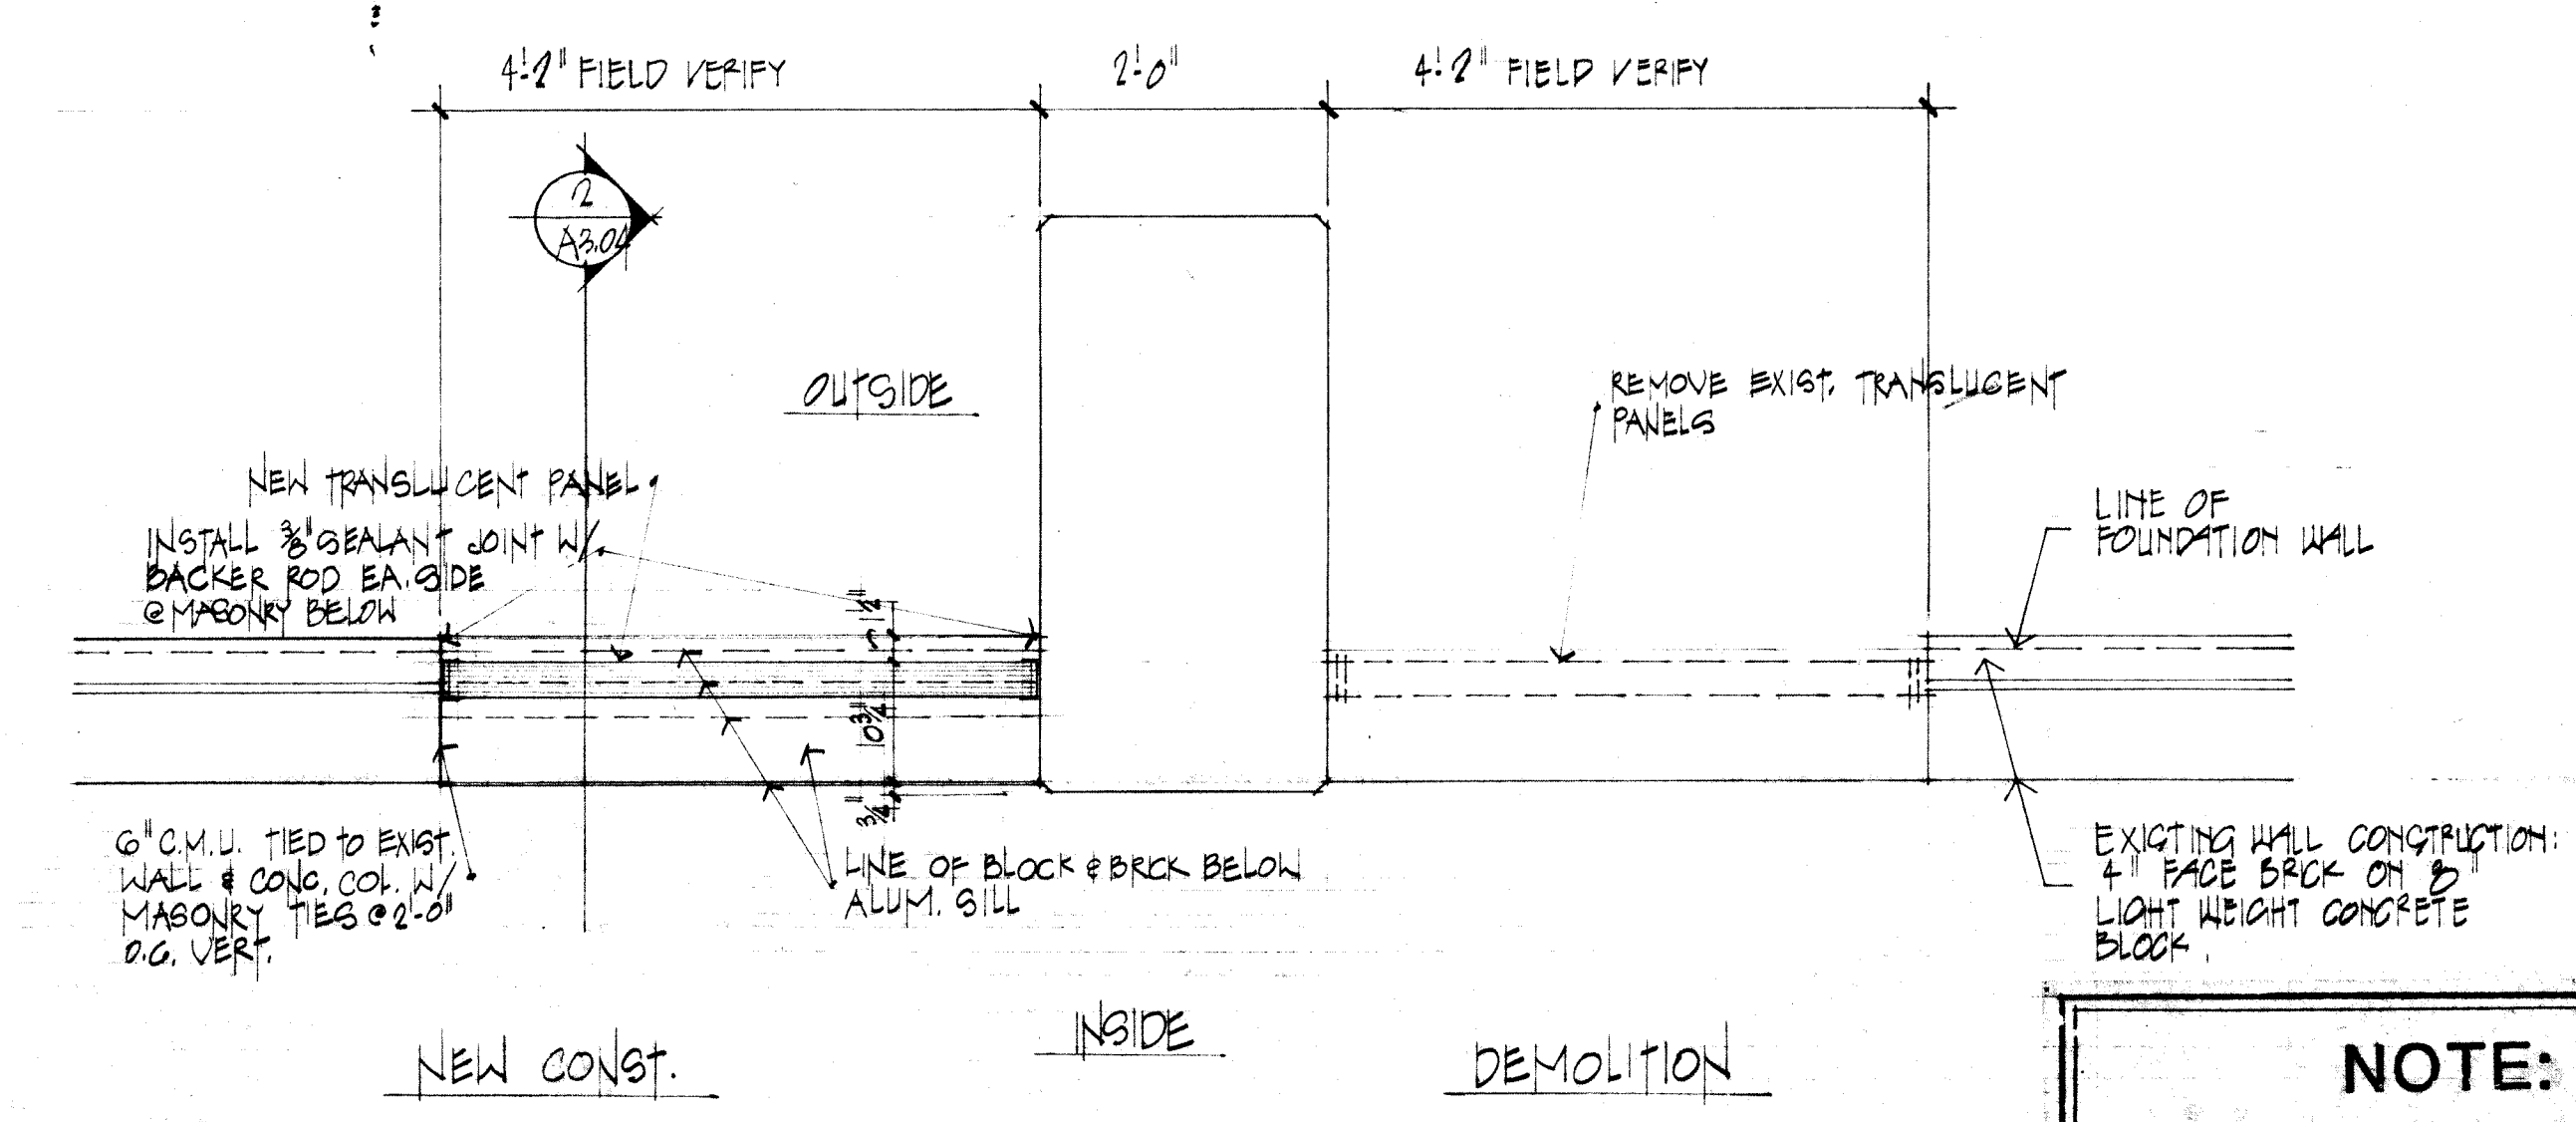

Plan: Translucent Panel Replacement
 SCALE: 3/4"=1'-0"
 ALTERNATE III-1

NOTE:
 ALL WORK INDICATED ON THIS DRAWING SHALL BE A PART OF **BID PACKAGE #3** EXCEPT AS OTHERWISE NOTED

REVISIONS		CONTRACT NO.	DATE	DATE	DATE	DATE	DATE
NO.	DATE	DESCRIPTION	DATE	DATE	DATE	DATE	DATE

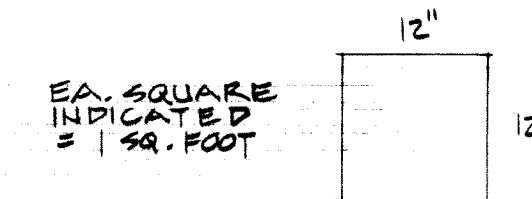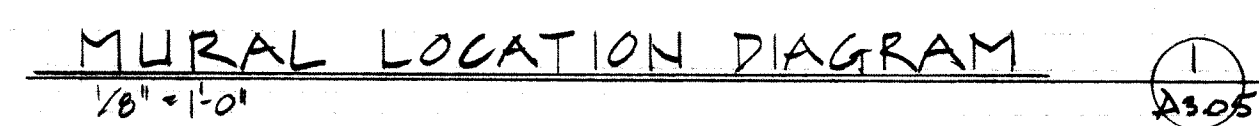

MURAL ELEVATION
 $3/4" = 1'-0"$

	A6H 2-39 Z5
	BERLEY 2-39-FR
	GUNMETAL 2-39-BU
	BURGUNDY 2-39-FR


MURAL COLOR SCHEDULE

(BASED ON GENON 'STARDUST' VINYL)

NOTE:
SUBMIT SCALE DRAWING OF MURAL TO ARCH.
FOR APPROVAL PRIOR TO INSTALLATION.
DRAWING SHALL INDICATE SCALE, COLOR
& TECHNIQUE TO INSTALL MURAL


[illegible]

SCWD - FLUSH SOLID CORE WOOD
HM - 2" HOLLOW METAL
1/4" THROAT WEAP AROUND IN GYP. BD WALLS
5/8" W/ MASONRY ANCHORS IN MASONRY WALLS.
FOR DOOR LOCATIONS SEE SH. A3.02

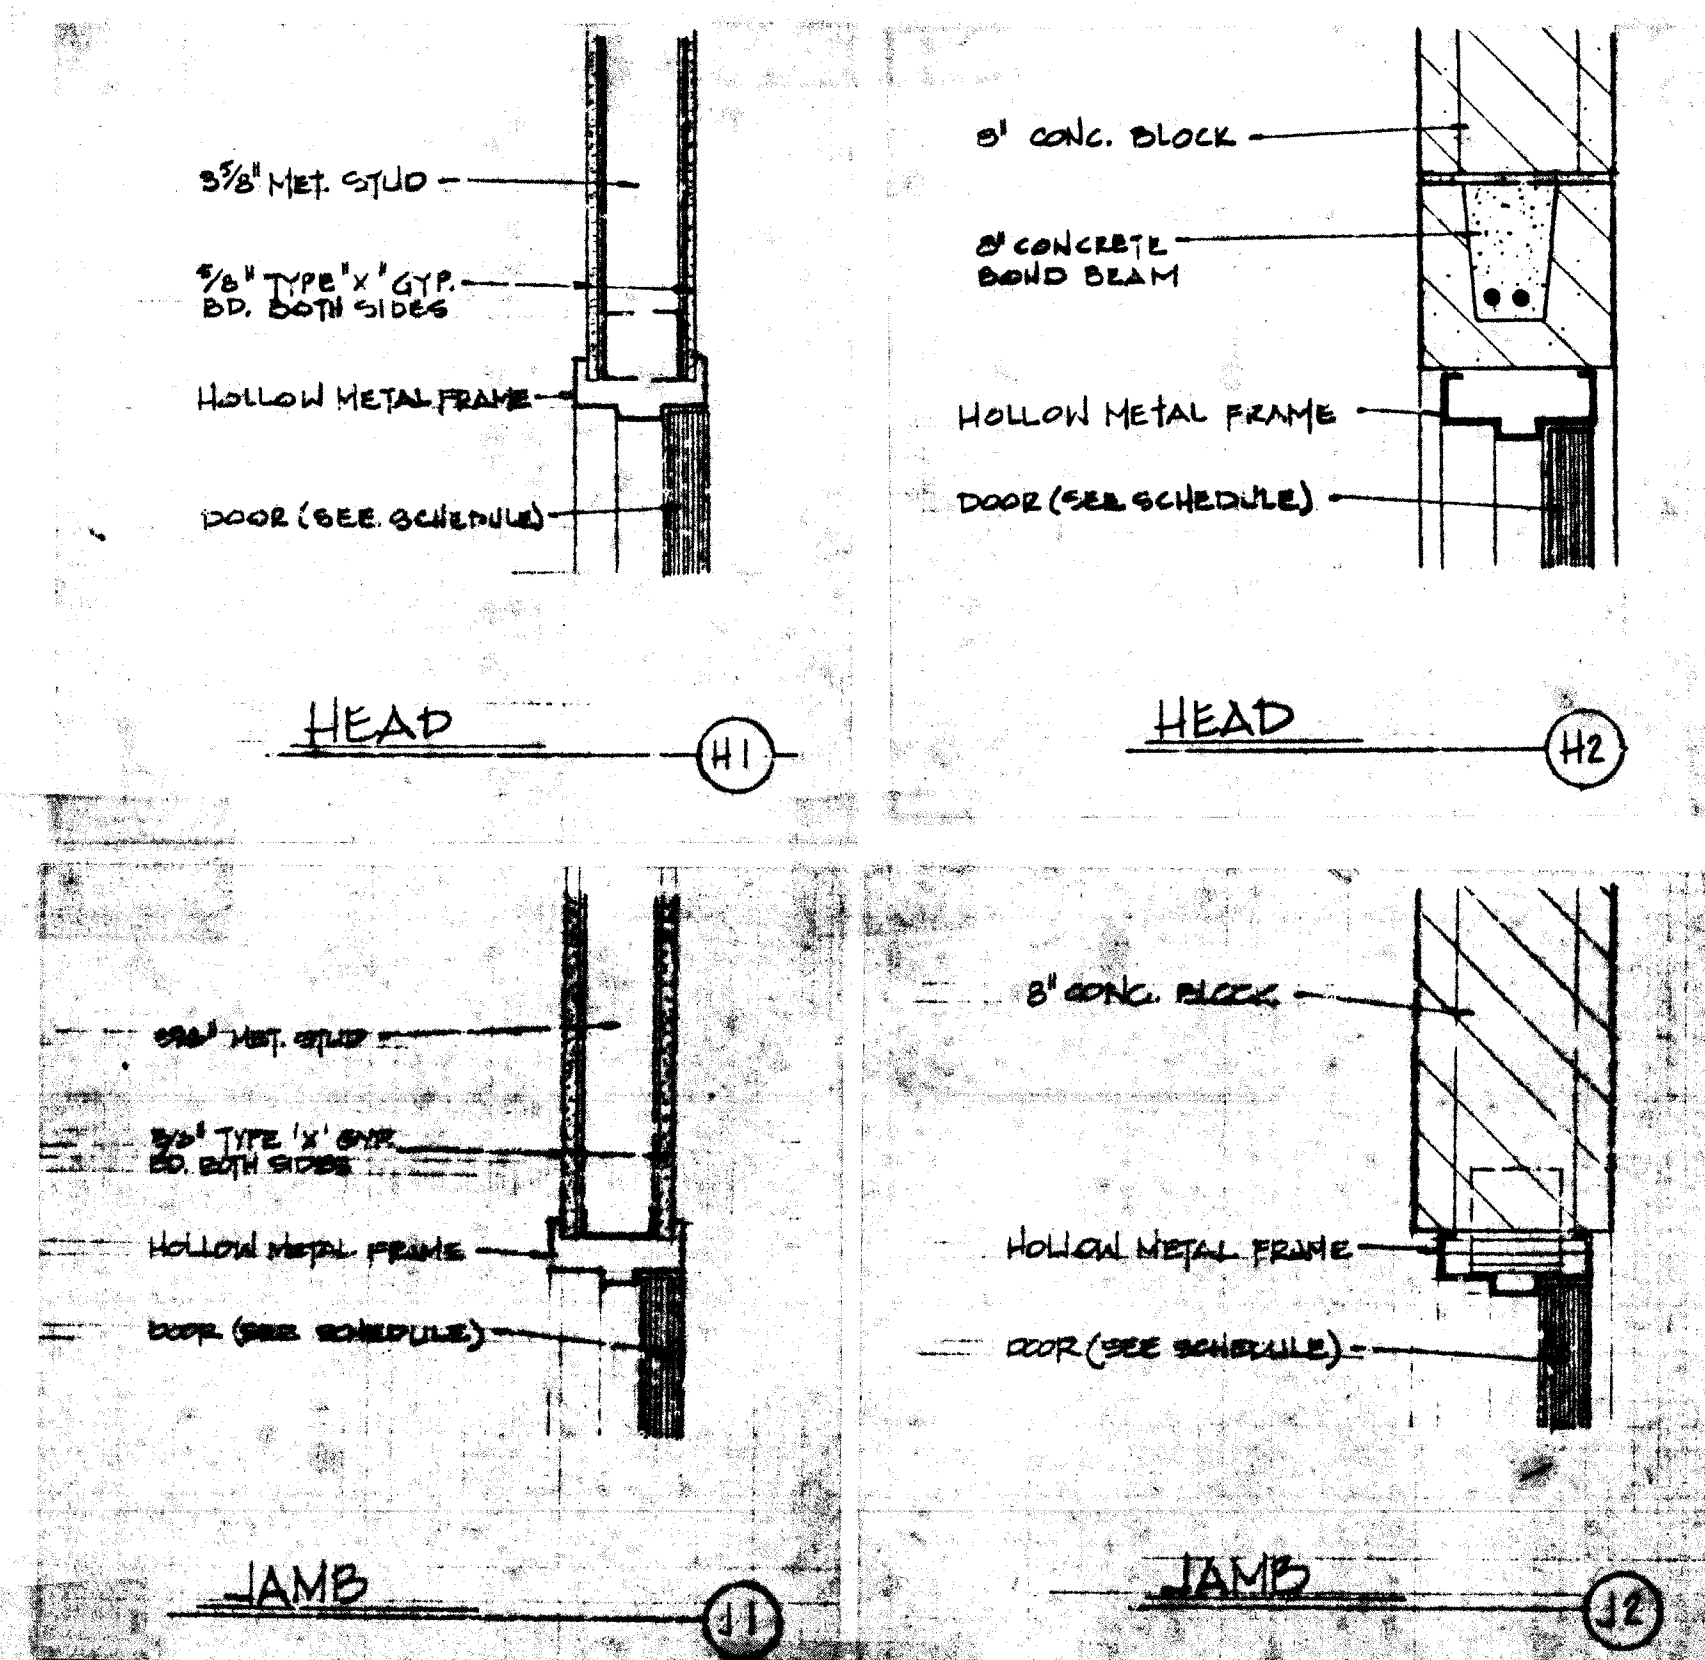

NOTE:
ALL WORK INDICATED ON THIS
DRAWING SHALL BE A PART OF
BID PACKAGE #3
EXCEPT AS OTHERWISE NOTED



REVISIONS		COMM. NO.
NO. DATE	DESCRIPTION	82321
		DATE
		3-29-84
		DRAWN BY
		P.W.
		CHECKED BY
		P.F.H.

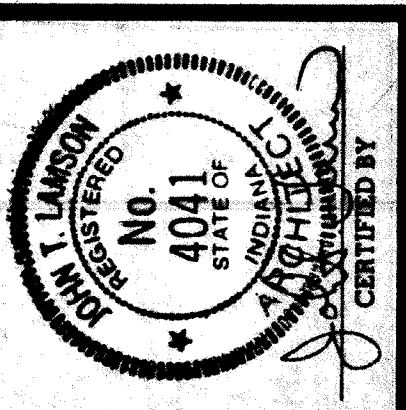

[illegible]

E6.01 & M6.01	BUILDING GROUND FLOOR PLAN - MECHANICAL & ELECTRICAL
E6.02 & M6.02	BUILDING 1ST FLOOR PLAN - MECHANICAL & ELECTRICAL
E6.03 & M6.03	BUILDING 2ND FLOOR PLAN - MECHANICAL & ELECTRICAL
M6.04	SMALL SCALE 1ST FLOOR PLAN - HVAC
M6.05	LARGE SCALE GROUND FLOOR PLAN - MECHANICAL
M6.06	1ST FLOOR LARGE SCALE PLAN - HVAC
M6.07	2ND FLOOR LARGE SCALE PLAN - HVAC
M6.08	LARGE SCALE FLOOR PLAN - MECHANICAL
M6.09	DIAGRAMS & DETAILS - PLUMBING
M6.10	SCHEDULES & DETAILS - MECHANICAL
E6.04	SITE PLAN - MECHANICAL & ELECTRICAL
E6.05	GROUND FLOOR LARGE SCALE PLAN - ELECTRICAL
E6.06	1ST FLOOR LARGE SCALE PLAN - ELECTRICAL
E6.07	2ND FLOOR LARGE SCALE PLAN - ELECTRICAL
E6.08	LARGE SCALE FLOOR PLAN - ELECTRICAL
E6.09	PARTIAL FLOOR PLAN - ELECTRICAL


[illegible]

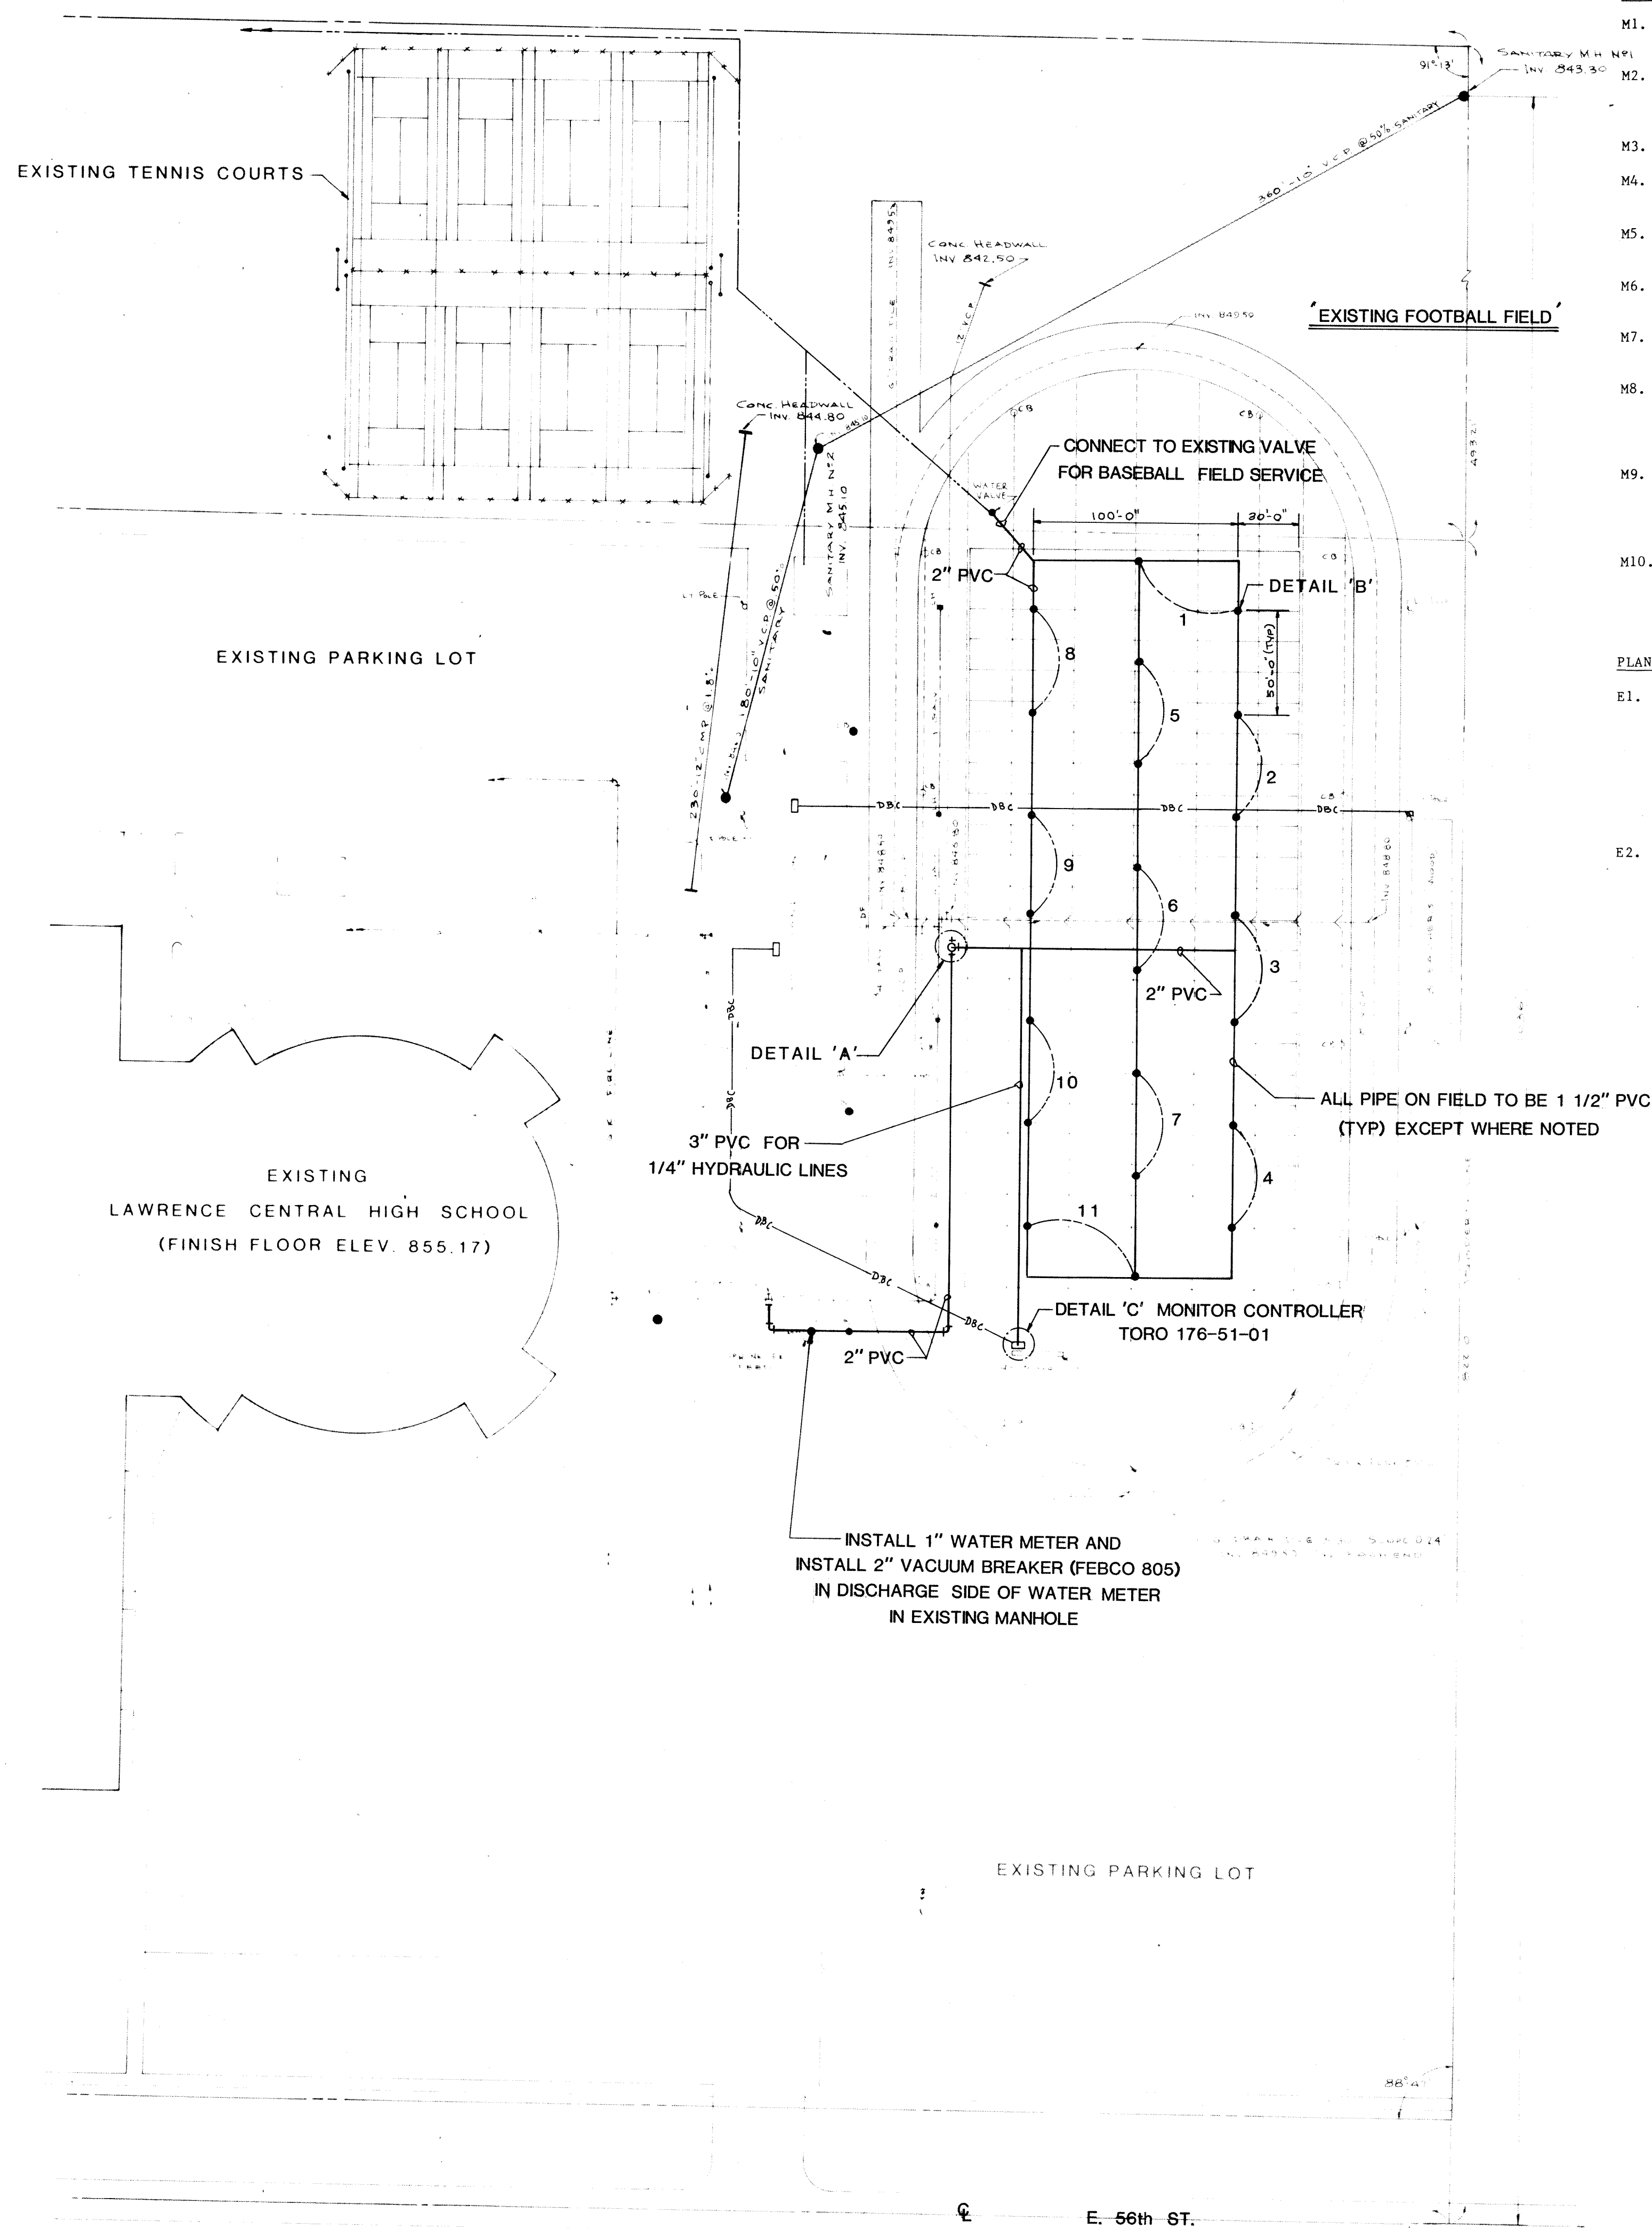
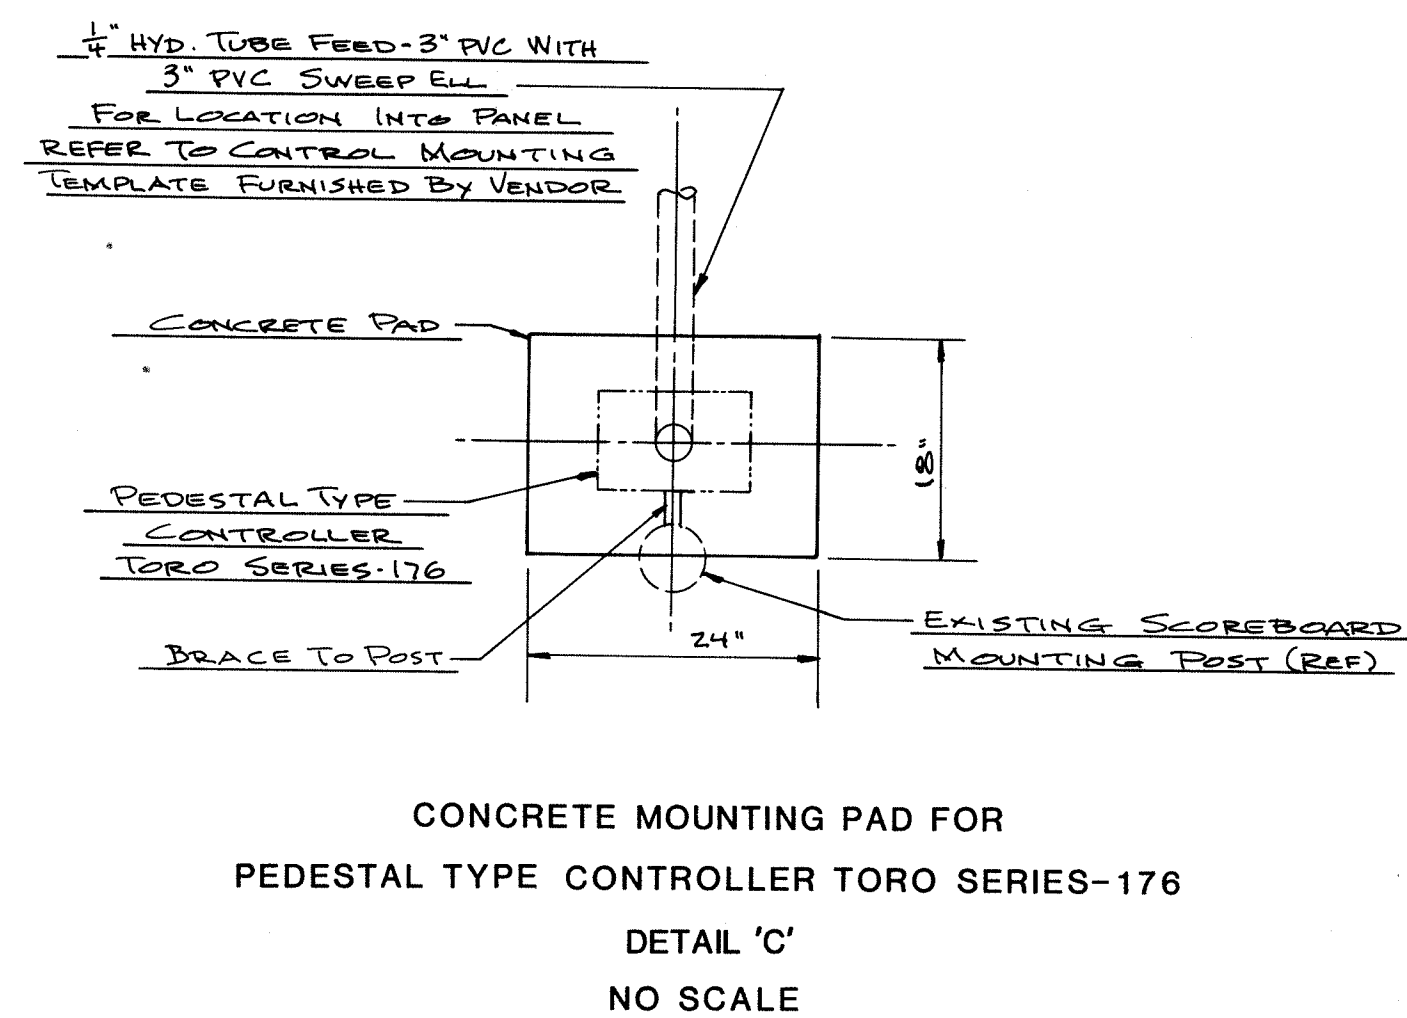


PLAN NOTES - ELECTRICAL

E1. ELECTRICAL CONTRACTOR SHALL CONNECT MONITOR CONTROLLER TO A CONSTANTLY "HOT" 120V-20A CIRCUIT. THIS CONNECTION CAN BE MADE AT THE SKEWBOARD IF A SUITABLE "HOT" CIRCUIT EXISTS THERE. IF NOT, THE CONNECTION MUST BE MADE TO EXISTING PANEL USED FOR FIELD LIGHTING LOCATED AT THE NORTH END OF THE CONCRETE GRANDSTAND; VERIFY SERVICE VOLTAGE. VERIFY EXISTING CONDITIONS, DETERMINE WHERE CONNECTION CAN BE MADE, AND GET ENGINEER'S APPROVAL OF CONNECTION METHOD PRIOR TO SUBMITTING PRICE FOR THIS WORK.

E2. IF MONITOR CONTROLLER CONNECTION IS TO BE MADE TO FIELD LIGHTING PANEL OR A "NEW" SERVICE IS REQUIRED; WIRING IS TO BE INSTALLED IN A NEW 1" PVC PIPE; AND MAY RUN PARALLEL TO THE 3" PVC PIPE FEEDER FOR THE 1/4" HYDRAULIC TUBE LINES TO THE MONITOR CONTROLLER PANEL AT THE SKEWBOARD.

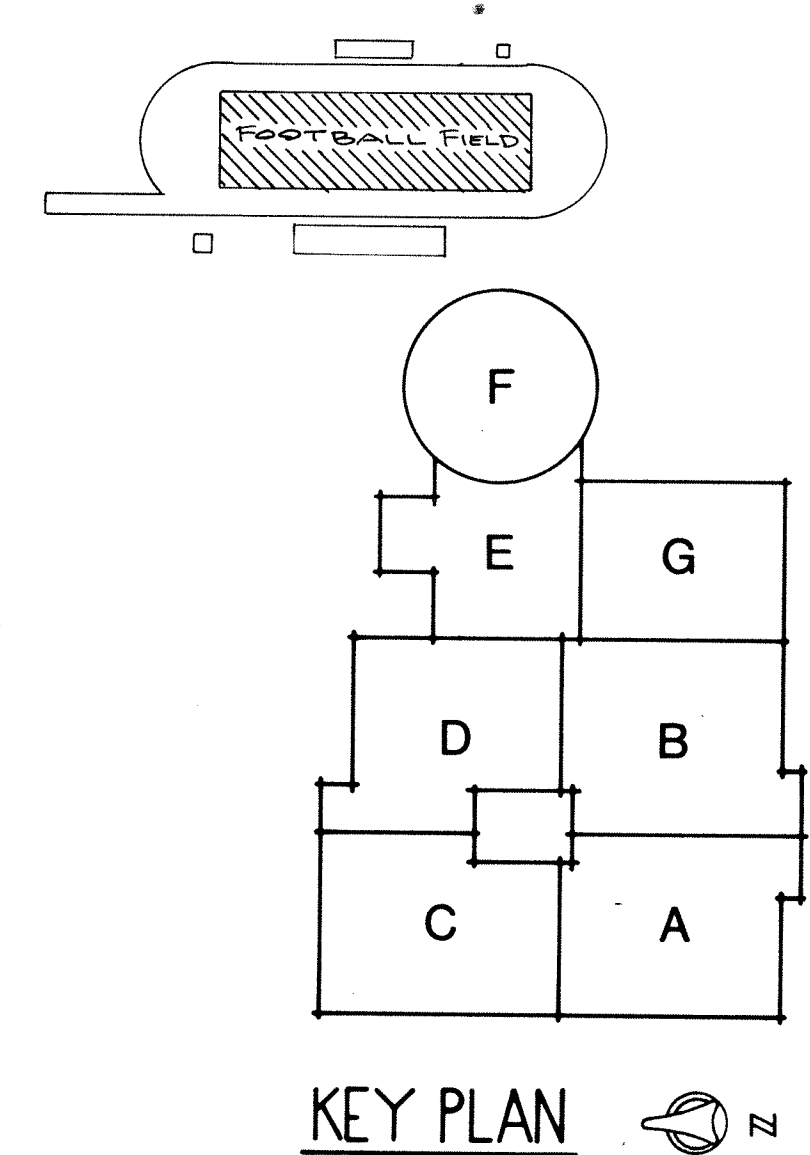[illegible]

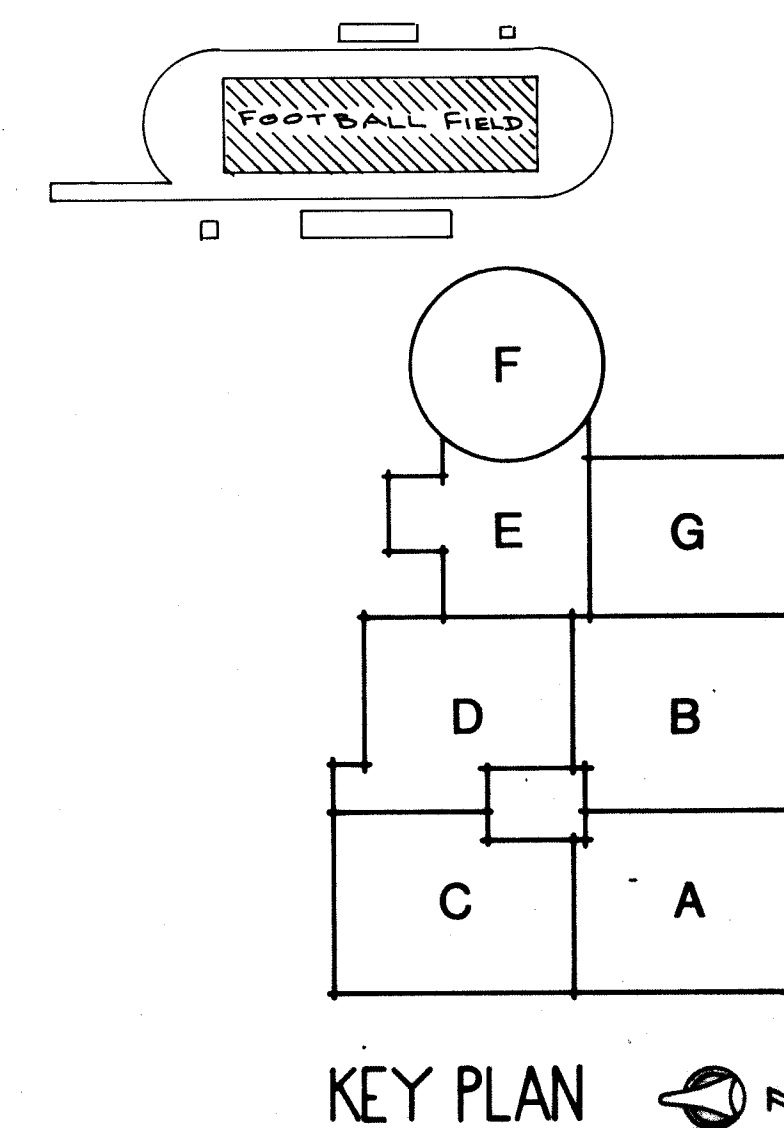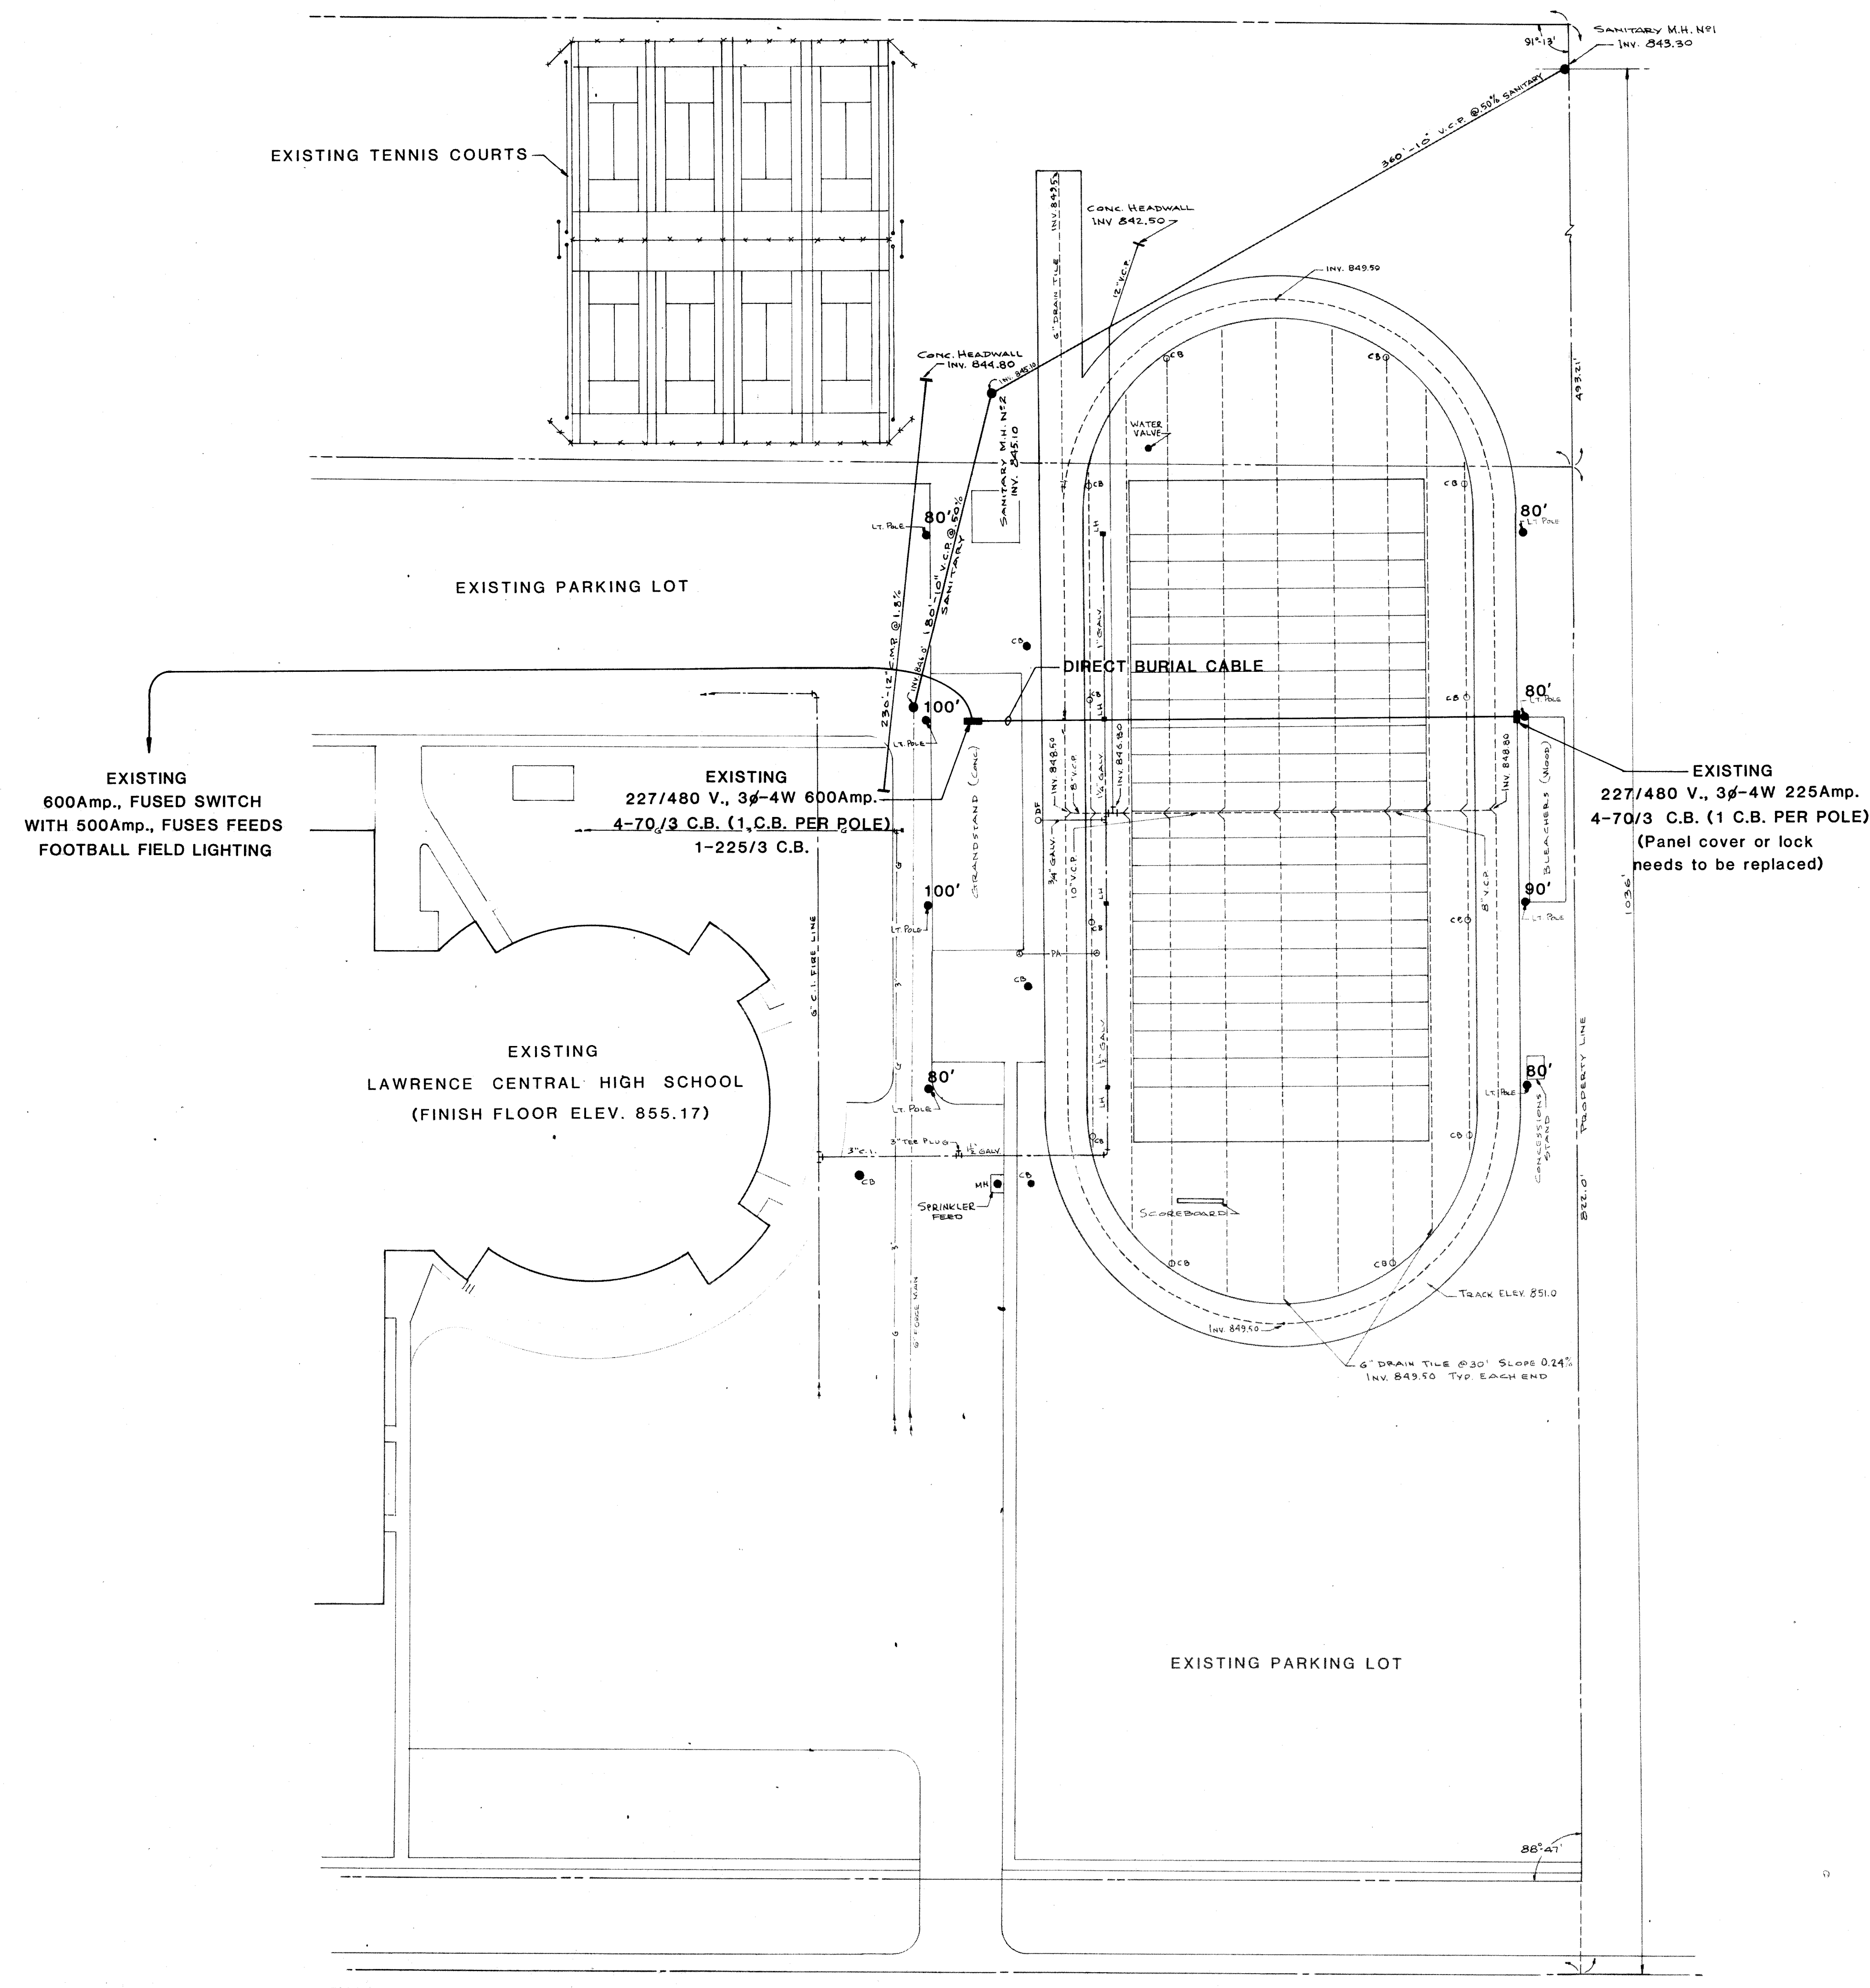

FOOTBALL FIELD LIGHTING
SCALE: 1" = 50'

NOTE:
ALL WORK INDICATED ON THIS
DRAWING SHALL BE A PART OF
BID PACKAGE #3
EXCEPT AS OTHERWISE NOTED

WRIGHT/PORTER & LOWE, INC.
ARCHITECTS ENGINEERS
INDIANAPOLIS, INDIANA TAMPA, FLORIDA

MUSSETT NICHOLAS & ASSOCIATES
CONSULTING ENGINEERS
2602 E. 56TH. ST.

LAWRENCE CENTRAL - BID PACKAGE # 3
LAWRENCE TOWNSHIP M.S.D.
PHASE V. 1984 PROJECTS


SITE PLAN - ELECTRICAL

NO.	DATE	DESCRIPTION	CONV. NO.	DATE	BY	CHECKED BY
1	8/1/84					
2	8/22/84					


WRIGHT/PORTER & LOWE
No. 7961
REGISTERED PROFESSIONAL ENGINEER
STATE OF INDIANA

E3.01

SHEET

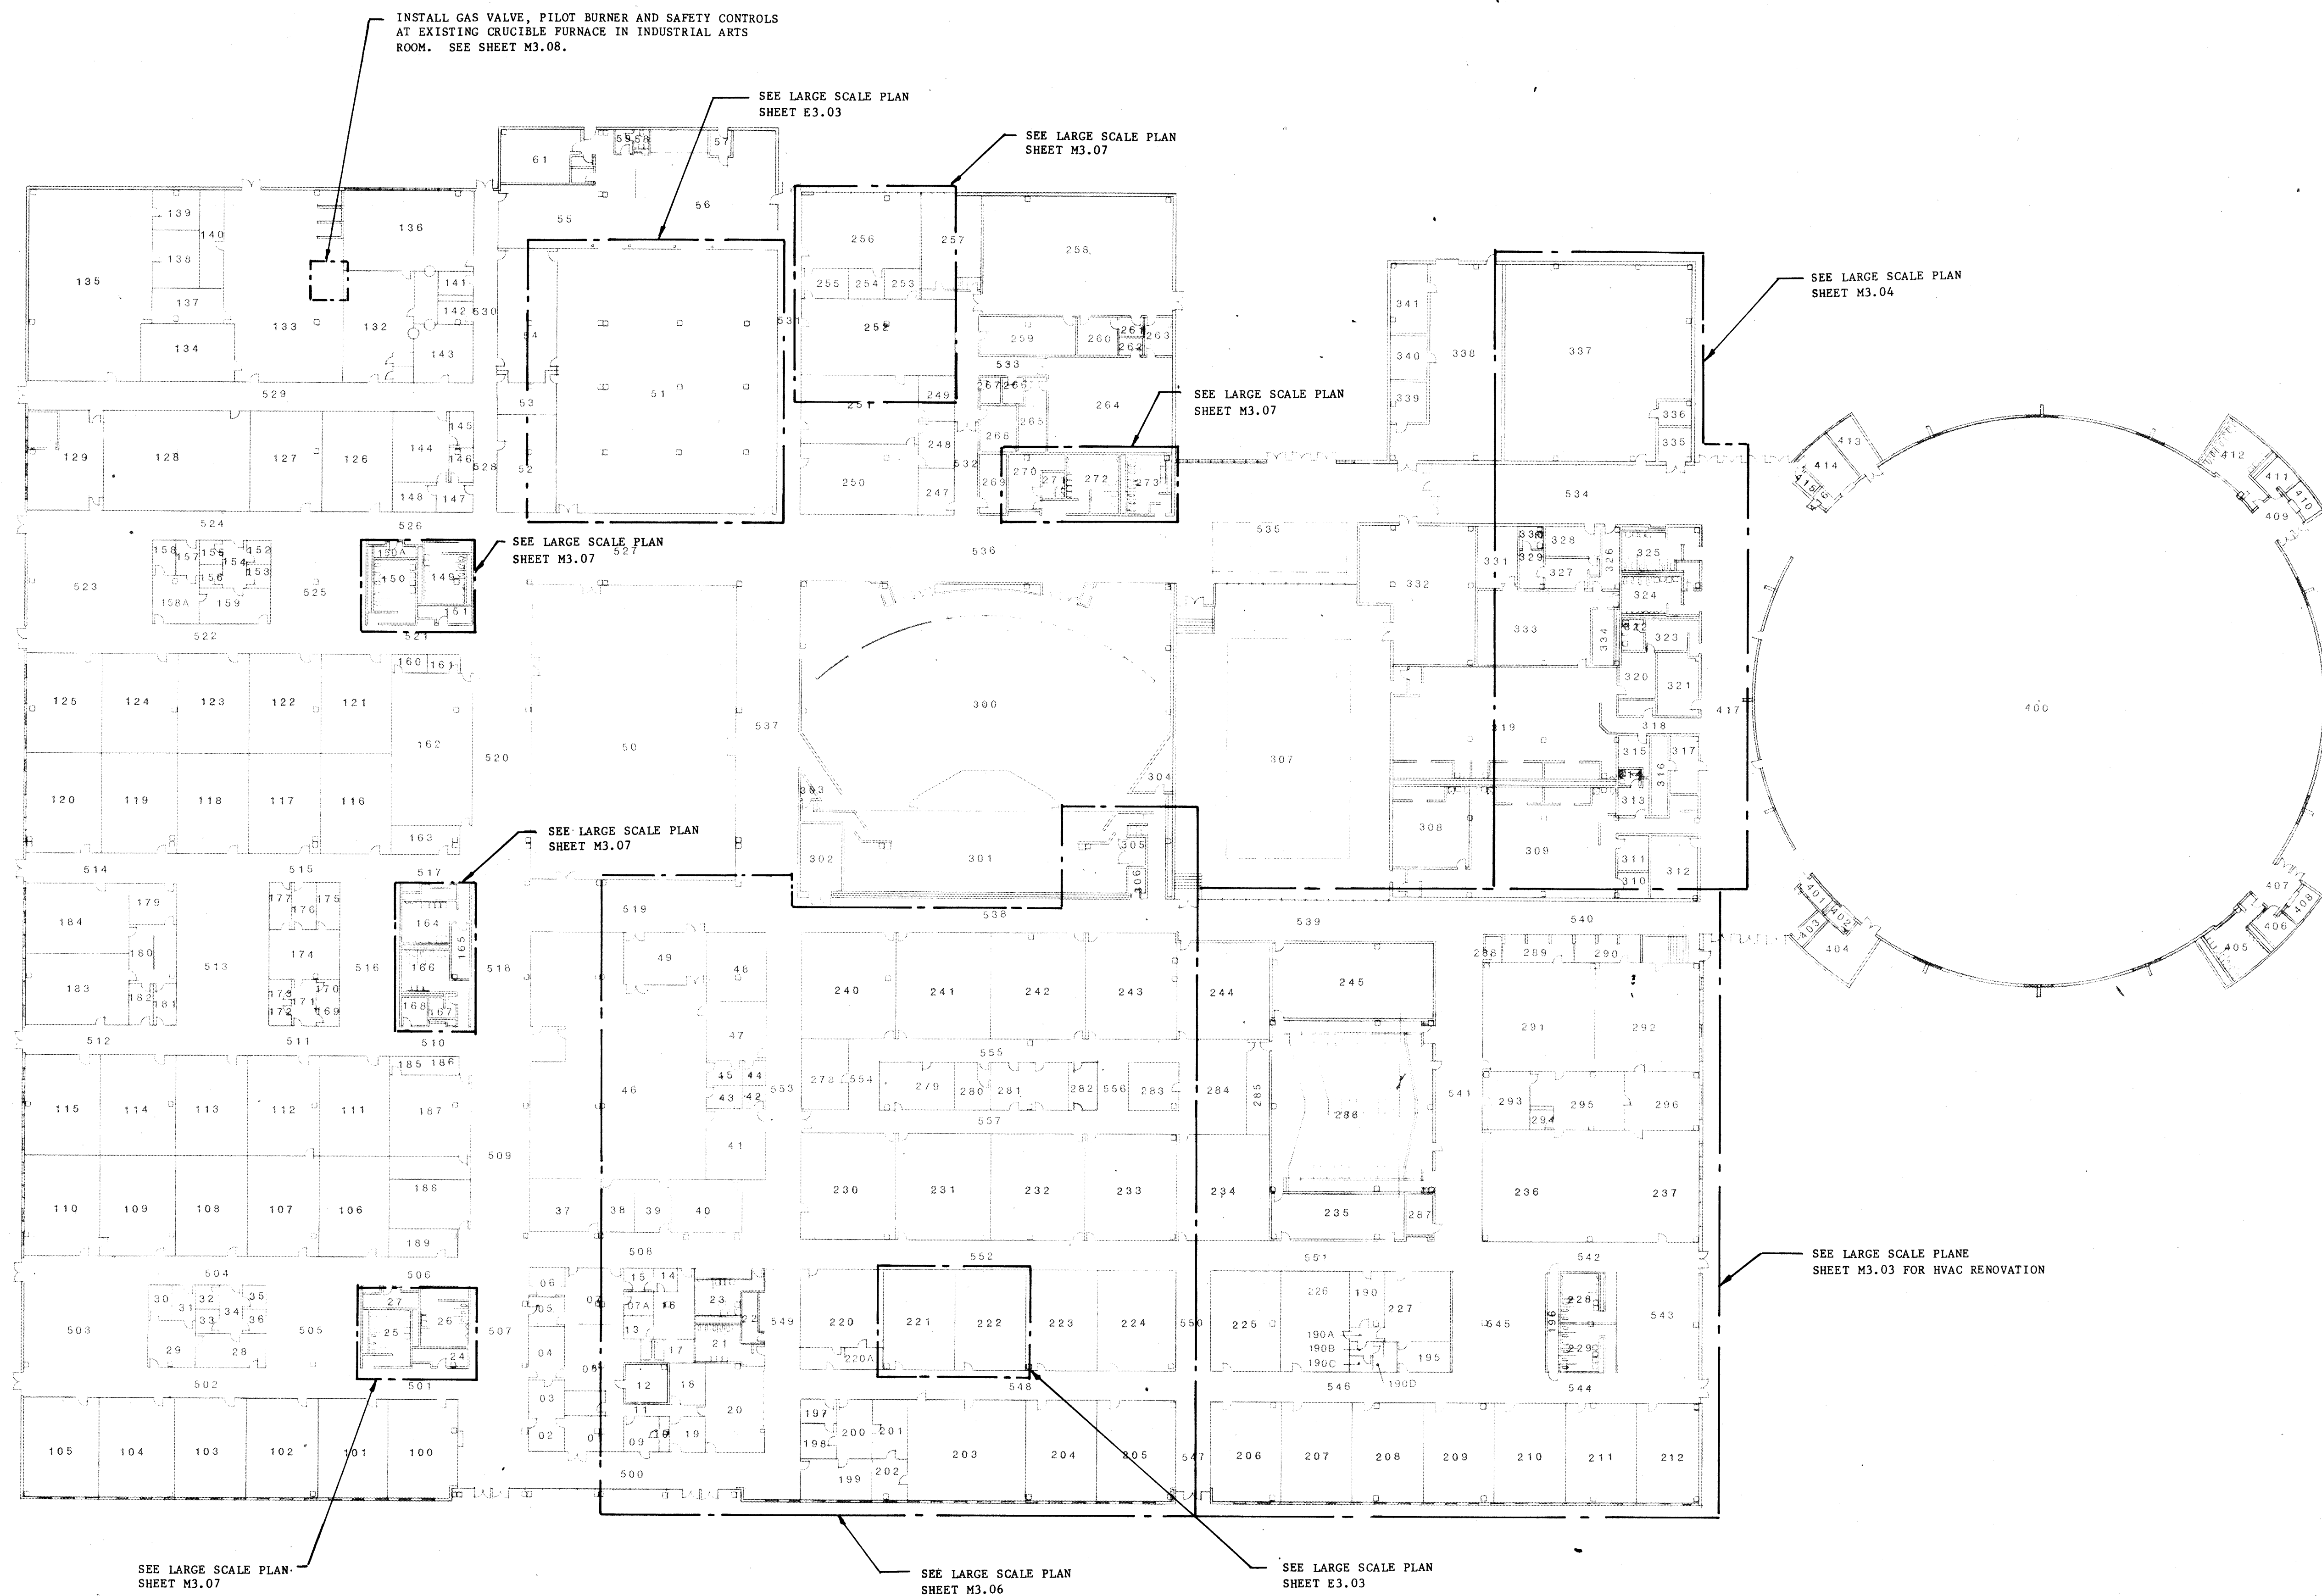

BUILDING FLOOR PLAN-MECHANICAL & ELECTRICAL
SCALE - 1"=36'

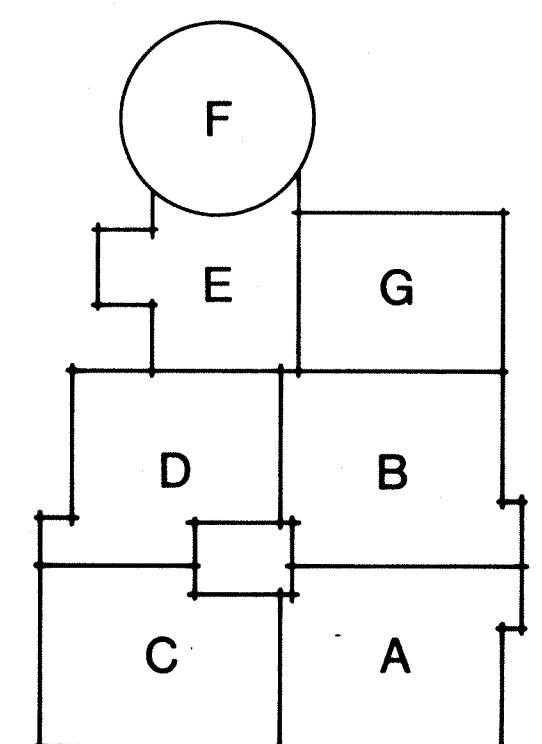

KEY PLAN

NOTE:
 ALL WORK INDICATED ON THIS
 DRAWING SHALL BE A PART OF
BID PACKAGE #3
 EXCEPT AS OTHERWISE NOTED


WRIGHT/PORTER & LOWE, INC.
 ARCHITECTS/ENGINEERS
 INDIANAPOLIS, INDIANA/TAMPA, FLORIDA

MUSSETT NICHOLAS & ASSOCIATES
 CONSULTING ENGINEERS
 2602 E. 55TH. ST.


BUILDING FLOOR PLAN -
MECHANICAL & ELECTRICAL

LAWRENCE CENTRAL - BID PACKAGE # 3
LAWRENCE TOWNSHIP M.S.D.
PHASE V. 1984 PROJECTS


NO.	DATE	REVISIONS	DESCRIPTION	COMD. NO.	DATE	DRAWN BY	CHECKED BY
1	5-29-84			5400-4		J/W	BCC

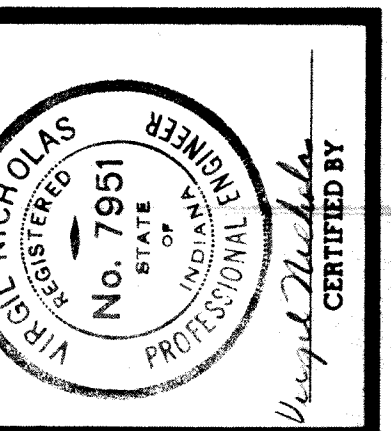

SHEET
M3.02
E3.02
 OF

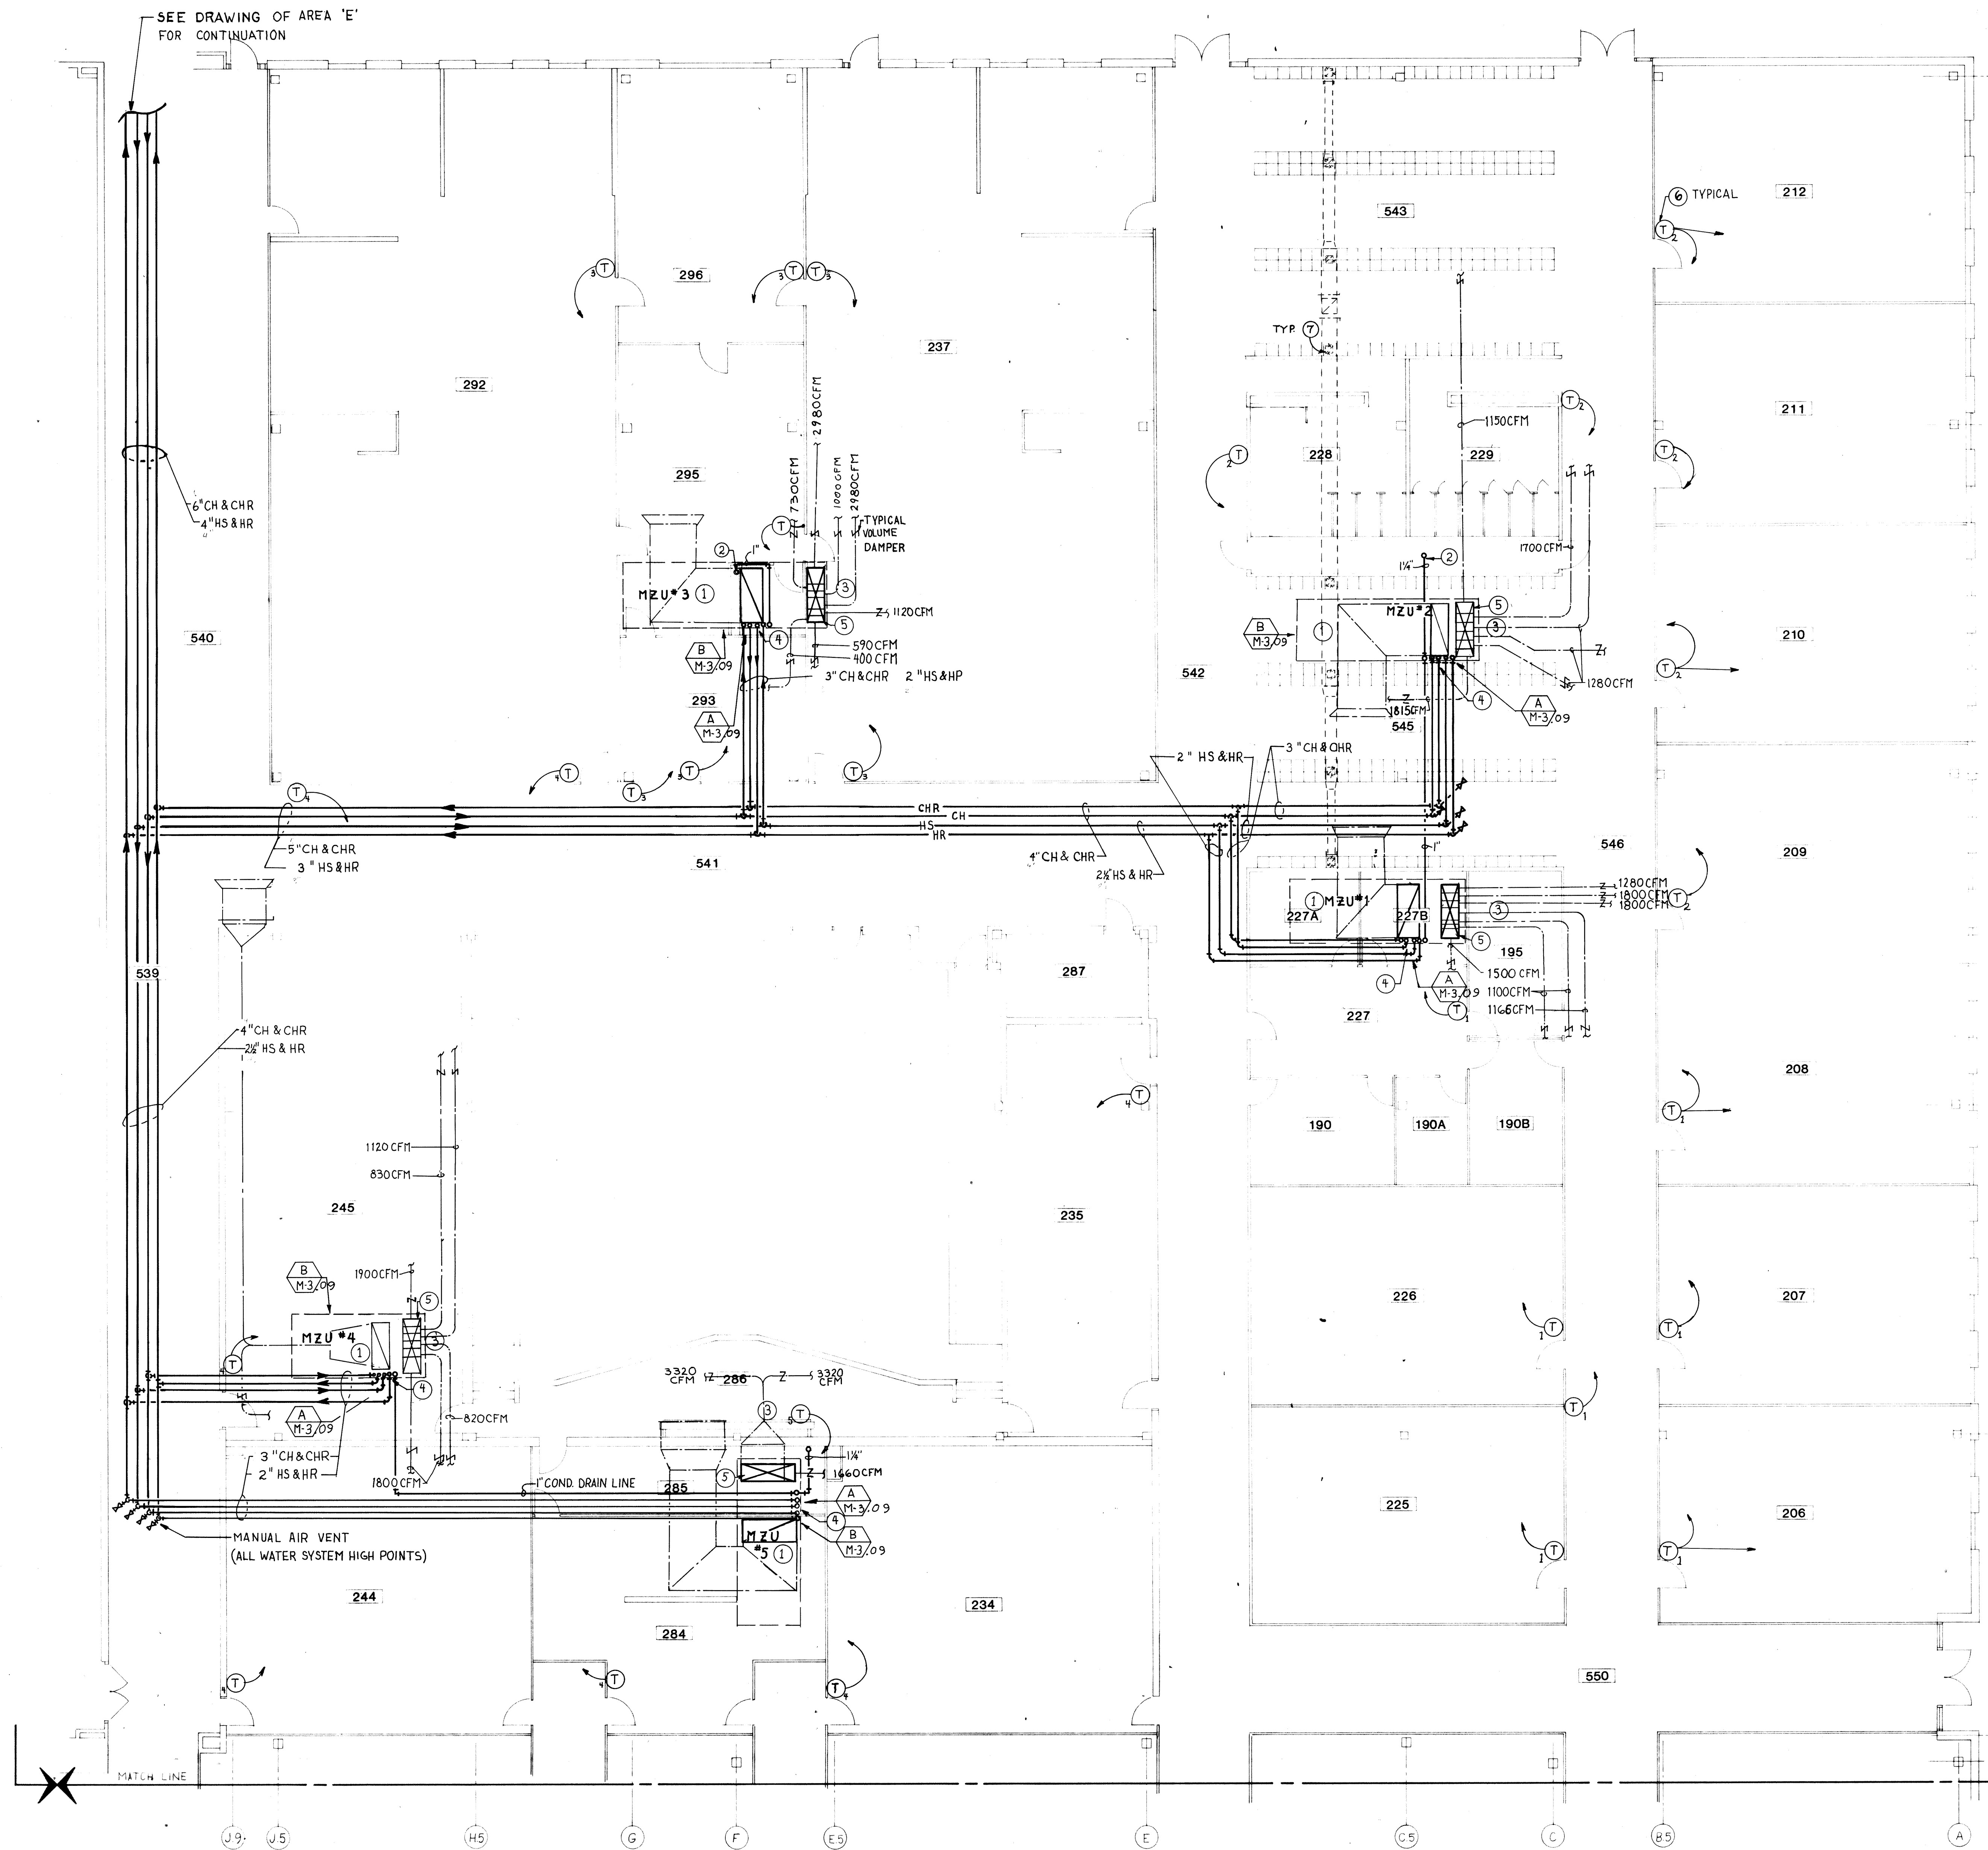

- PLAN NOTES:
1. REMOVE EXISTING ROOFTOP MULTI-ZONE UNITS FROM ROOF. (MZU #1 THROUGH MZU #5)
 2. INSTALL NEW MULTI-ZONE ROOFTOP UNITS IN PLACE OF EXISTING ROOF CURBS AND SEAL AIRTIGHT. RUN NEW CONDENSATE PIPING THROUGH ROOF TO NEAREST SANITARY WASTE RISER AND CONNECT WITH AIR GAP FITTING.
 3. REBALANCE INDIVIDUAL ZONES TO AIR CAPACITIES SHOWN ON PLAN ONCE THE UNIT HAS BEEN STARTED UP.
 4. SEAL ALL ROOF & EQUIPMENT PENETRATIONS AIRTIGHT AND WATERPROOF.
 5. FIELD VERIFY EXACT DUCT DIMENSIONS AND LOCATION TO MAKE FINAL CONNECTION TO NEW MZU. PROVIDE TRANSITIONS AS REQUIRED TO MAKE CONNECTIONS.
 6. PROVIDE NEW ROOM THERMOSTATS W/LOCKING COVERS PNEUMATIC PIPING TO RESPECTIVE ZONE DAMPERS AND TEMPERATURE CONTROL VALVES. VERIFY LOCATION OF EXISTING THERMOSTATS AND REPLACE WITH NEW THERMOSTATS.
 7. REMOVE EXISTING 10" X 10" EXHAUST RISERS FROM LOCKER FLENUMS AND CAP AT MAIN DUCT. 8 LOCATION TOTAL IN ROOMS 543 & 545. (G21, G25)

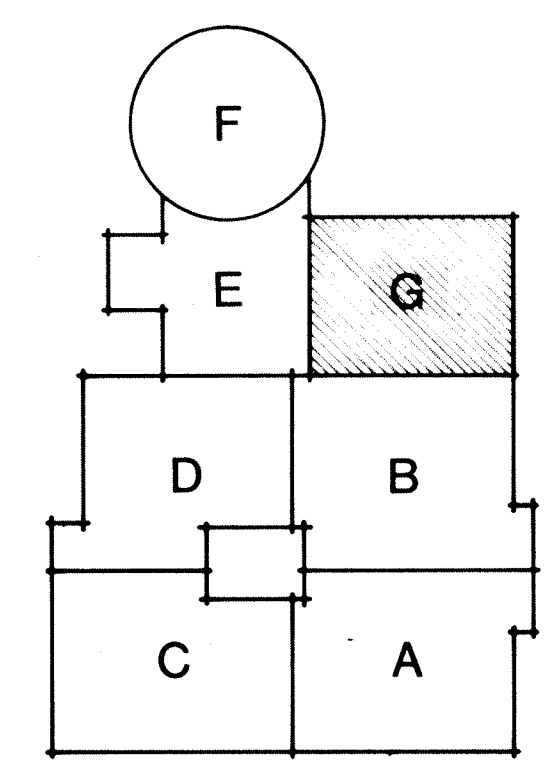

KEY PLAN


AREA 'G' FLOOR PLAN HVAC
SCALE: 1/8" = 1'-0"

NOTE:
ALL WORK INDICATED ON THIS
DRAWING SHALL BE A PART OF
BID PACKAGE #3
EXCEPT AS OTHERWISE NOTED


WRIGHT/PORTER & LOWE, INC.
ARCHITECTS/ENGINEERS
INDIANAPOLIS, INDIANA/TAMPA, FLORIDA

MUSSETT NICHOLAS & ASSOCIATES
CONSULTING ENGINEERS
2602 E. 55TH. ST.

NO.	DATE	REVISIONS	DESCRIPTION	COM. NO.
1	2/20/04			
2	2/23/04			
3				
4				
5				
6				
7				
8				
9				
10				

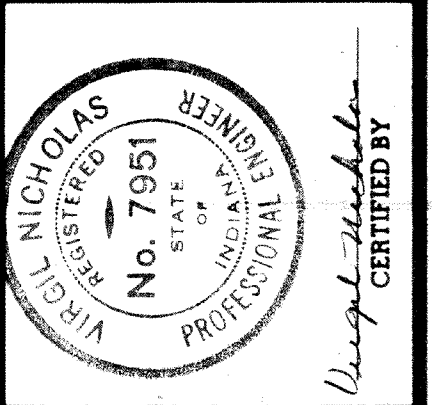

SHEET
M3.03
OF

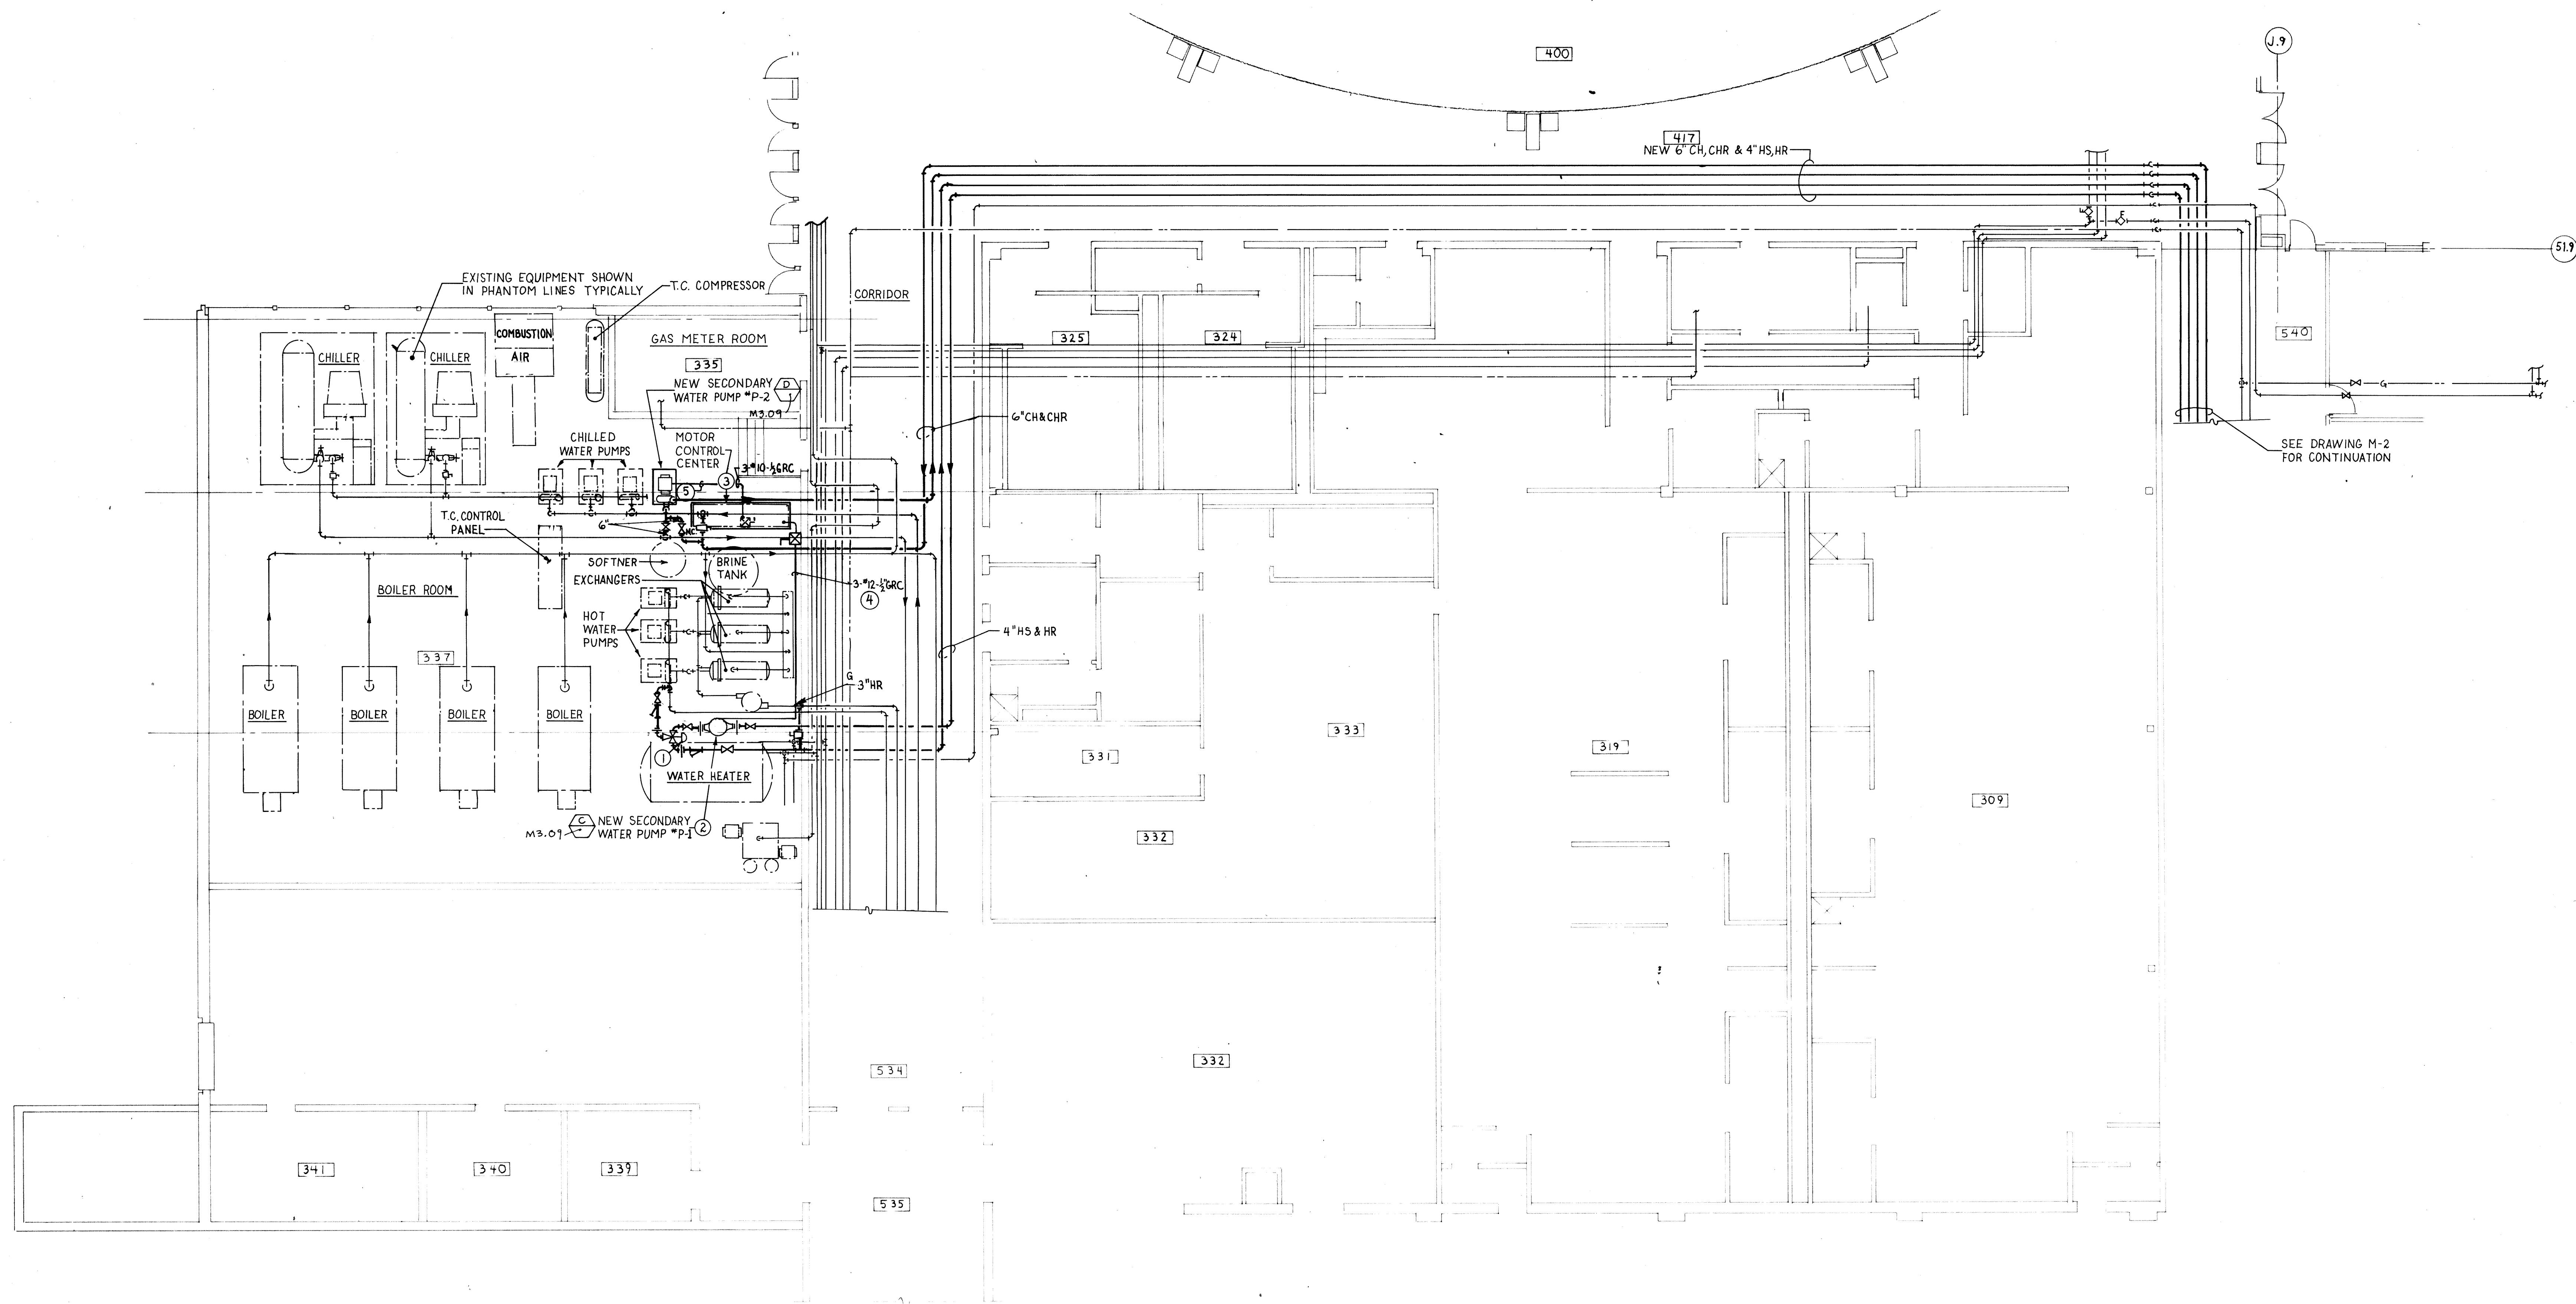


PLAN NOTES:

- ① THREE-WAY HOT WATER MIXING VALVE. 200° F. INLET WATER MAXIMUM, MIXED WITH RETURN WATER TO SUPPLY 160° F. MAXIMUM TO MULTI-ZONE ROOFTOP UNITS.
- ② INSTALL INLINE SECONDARY PUMP #P-1 IN AN ACCESSIBLE MANNER IN THIS AREA.
- ③ INSTALL A GALVANIZED DRIP PAN ABOVE EXISTING MOTOR CONTROL CENTER PRIOR TO BEGINNING WORK IN THIS AREA.
- ④ E.C. SHALL CONNECT NEW SECONDARY WATER PUMP #P-2 TO EXISTING SPARE STARTER IN MOTOR CONTROL CENTER. INSTALL PROPER SIZE FUSES AND OVERLOAD ELEMENTS TO PROTECT PUMP MOTOR. FEEDER FROM STARTER TO MOTOR TO BE 3-#10-1/2" GRC.
- ⑤ E.C. SHALL INSTALL COMBINATION MAGNETIC STARTER FOR NEW SECONDARY WATER PUMP #P-1. STARTER SHALL HAVE NEMA 1 ENCLOSURE, PILOT LIGHT, AND H.O.A. SWITCH. CONNECT STARTER TO BUS IN SWITCHBOARD, FEEDER SHALL BE 3-#12-1/2" GRC.

AREA 'E' PARTIAL FLOOR PLAN HVAC

SCALE: 1/8" = 1' 0"

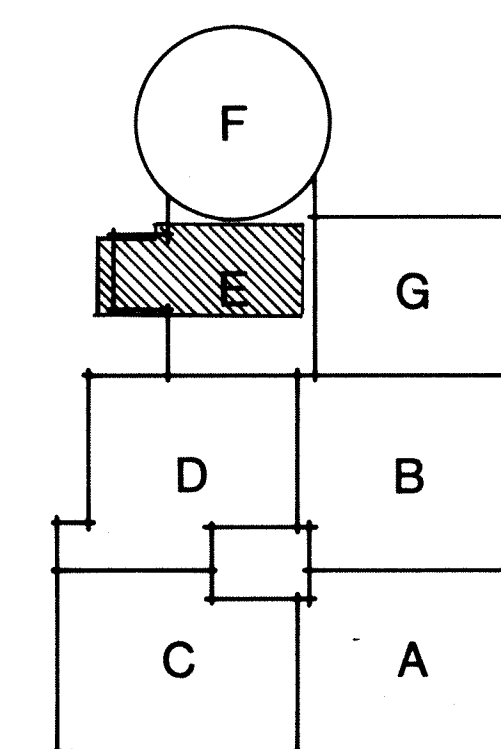

KEY PLAN

NOTE:
ALL WORK INDICATED ON THIS
DRAWING SHALL BE A PART OF
BID PACKAGE #3
EXCEPT AS OTHERWISE NOTED



WRIGHT/PORTEOUS & LOWE, INC.
ARCHITECTS/ENGINEERS
INDIANAPOLIS, INDIANA, TAMPA, FLORIDA


MUSSETT NICHOLAS & ASSOCIATES
CONSULTING ENGINEERS
2602 E. 55TH. ST.

AREA 'E' PARTIAL FLOOR PLAN - HVAC


LAWRENCE CENTRAL - BID PACKAGE # 3

LAWRENCE TOWNSHIP M.S.D.
PHASE V. 1984 PROJECTS

REVISIONS	NO.	DATE	DESCRIPTION	COM. NO.
	1	8/20/84		4
	2	8/23/84		
	3			
	4			
	5			
	6			
	7			
	8			
	9			
	10			

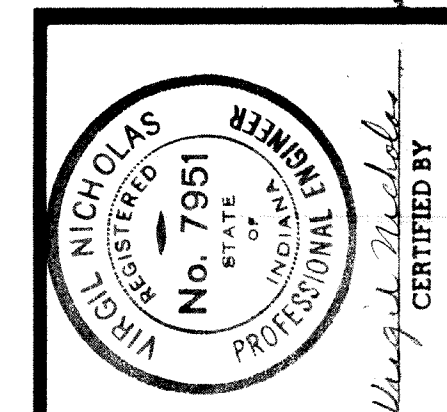


SHEET
M3.04

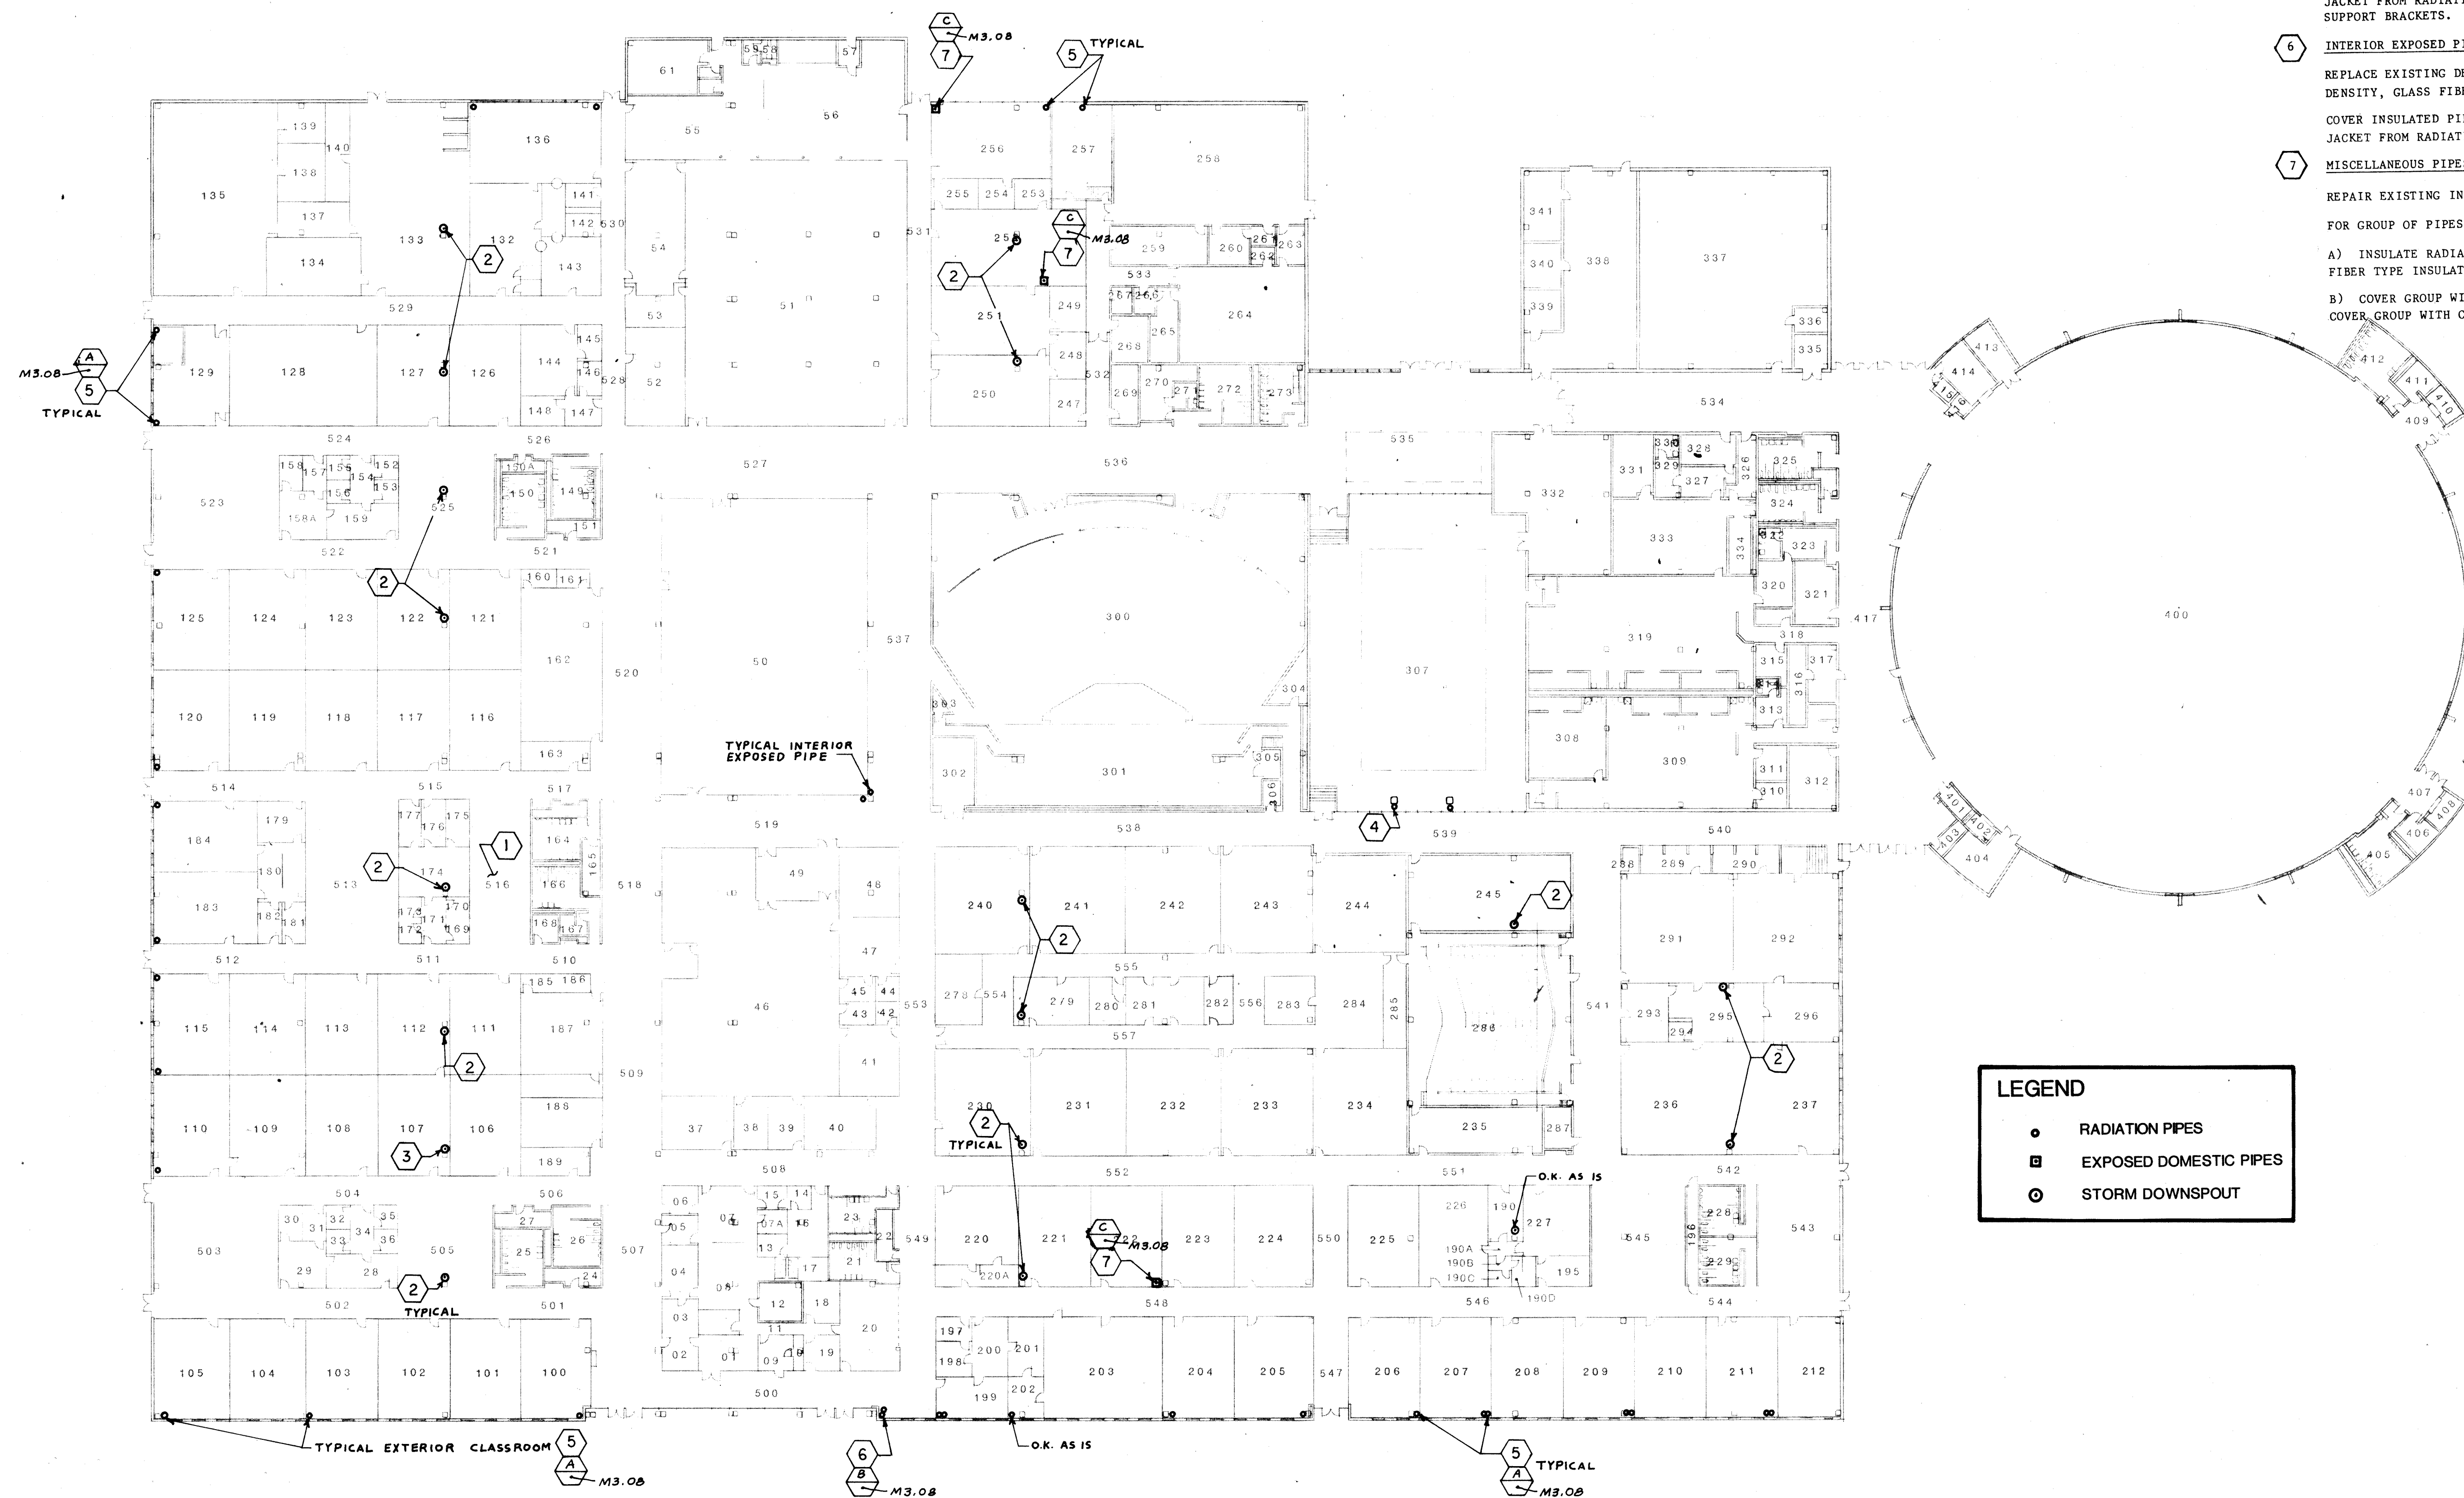

GROUND LEVEL FLOOR PLAN
SCALE 1" = 30'



- LEGEND**
- RADIATION PIPES
 - EXPOSED DOMESTIC PIPES
 - STORM DOWNSPOUT

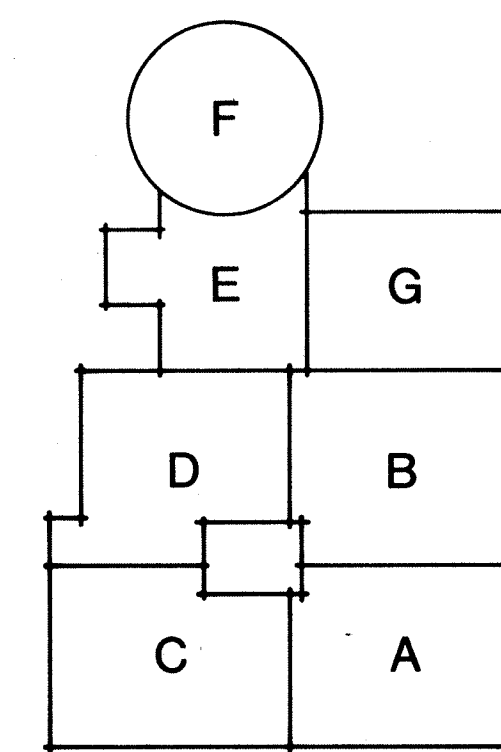

KEY PLAN

NOTE:
ALL WORK INDICATED ON THIS
DRAWING SHALL BE A PART OF
BID PACKAGE #3
EXCEPT AS OTHERWISE NOTED

MUSSETT NICHOLAS & ASSOCIATES
CONSULTING ENGINEERS
2602 E. 55TH. ST.

SMALL SCALE FLOOR PLAN - MECHANICAL

ARCHITECTS/ENGINEERS
LAWRENCE CENTRAL - BID PACKAGE # 3
LAWRENCE TOWNSHIP M.S.D.
PHASE V. 1984 PROJECTS

GENERAL NOTES

G1 AIR BALANCING - REBALANCE ALL EXISTING SUPPLY AIR OUTLETS ON EXISTING FAN SYSTEMS MZU #1 THRU MZU #11, AND ACU #1 THRU ACU #6, AND RELIEF AIR DAMPERS #1, 2, AND 3. REFER TO T.C. SCHEDULE ON SHEET M3.08. BALANCE ALL EXISTING AIR OUTLETS AND ROOFTOP UNITS FOR 5 NEW SYSTEMS IN AREA 'G'. PROVIDE WATER BALANCING FOR 2 PUMPS SERVING ROOFTOP UNITS.

G2 TEMPERATURE CONTROL - CHECK, ADJUST, CALIBRATE, AND REBUILD CONTROLS ON ALL EXISTING SYSTEMS LISTED IN SCHEDULE ON SHEET M3.08, AND AS CALLED FOR IN SPECIFICATIONS.

PLAN NOTES

1 REMOVE EXISTING 15" X 15" OR 12" X 12" RISERS AND 16" X 6" EXHAUST DUCTS FROM LOCKER PLENUM AND CAP AT MAIN DUCT. (3) LOCATIONS IN ROOM 516.

SEE SHEET # , ROOMS 543 & 545, FOR TYPICAL 1/8" SCALE PLAN OF LOCKER VENTILATION DUCT.

2 STORM DOWNSPOUTS

REMOVE EXISTING INSULATION BELOW CEILING TO FLOOR. PIPE TO BE CLEANED AND PAINTED BY G.C.

3 ROOM 107 (COMPUTER): REPAIR STORM PIPE LEAK AT CLEAN OUT.

4 PATCH AND REPAINT TORN INSULATION.

5 EXTERIOR CLASSROOMS

ADD ADDITIONAL INSULATION WHERE BARE PIPE IS EXPOSED. COVER THRU CEILING USING SAME THICKNESS.

COVER INSULATED PIPE WITH MATERIAL SIMILAR TO MANVILLE MICRO-LOK METAL JACKET FROM RADIATION TO AT LEAST 60" ABOVE FLOOR. CUT OUT FOR SUPPORT BRACKETS.

6 INTERIOR EXPOSED PIPES

REPLACE EXISTING DETERIORATED INSULATION WITH 1/2" THICK, 3-1/2# DENSITY, GLASS FIBER TYPE INSULATION.

COVER INSULATED PIPE WITH MATERIAL SIMILAR TO MANVILLE MICRO-LOK METAL JACKET FROM RADIATION TO CEILING.

7 MISCELLANEOUS PIPES TO COUNTERTOP

REPAIR EXISTING INSULATION OR REPLACE WITH SAME THICKNESS.

FOR GROUP OF PIPES:

A) INSULATE RADIATOR PIPES WITH 1/2" THICK, 3-1/2# DENSITY, GLASS FIBER TYPE INSULATION.

B) COVER GROUP WITH SINGLE JACKET SIMILAR TO MANVILLE MICRO-LOK OR COVER GROUP WITH CUSTOM BUILT JACKET OR ENCLOSURE.


REVISIONS

NO.	DATE	DESCRIPTION
1	8/20/84	
2	8/20/84	
3	8/20/84	
4	8/20/84	
5	8/20/84	
6	8/20/84	
7	8/20/84	
8	8/20/84	
9	8/20/84	
10	8/20/84	

REGISTERED PROFESSIONAL ENGINEER
MUSSETT NICHOLAS & ASSOCIATES
No. 7951
STATE OF INDIANA
EXPIRATION DATE 12/31/84
CERTIFIED BY: [Signature]

SHEET
M3.05

OF


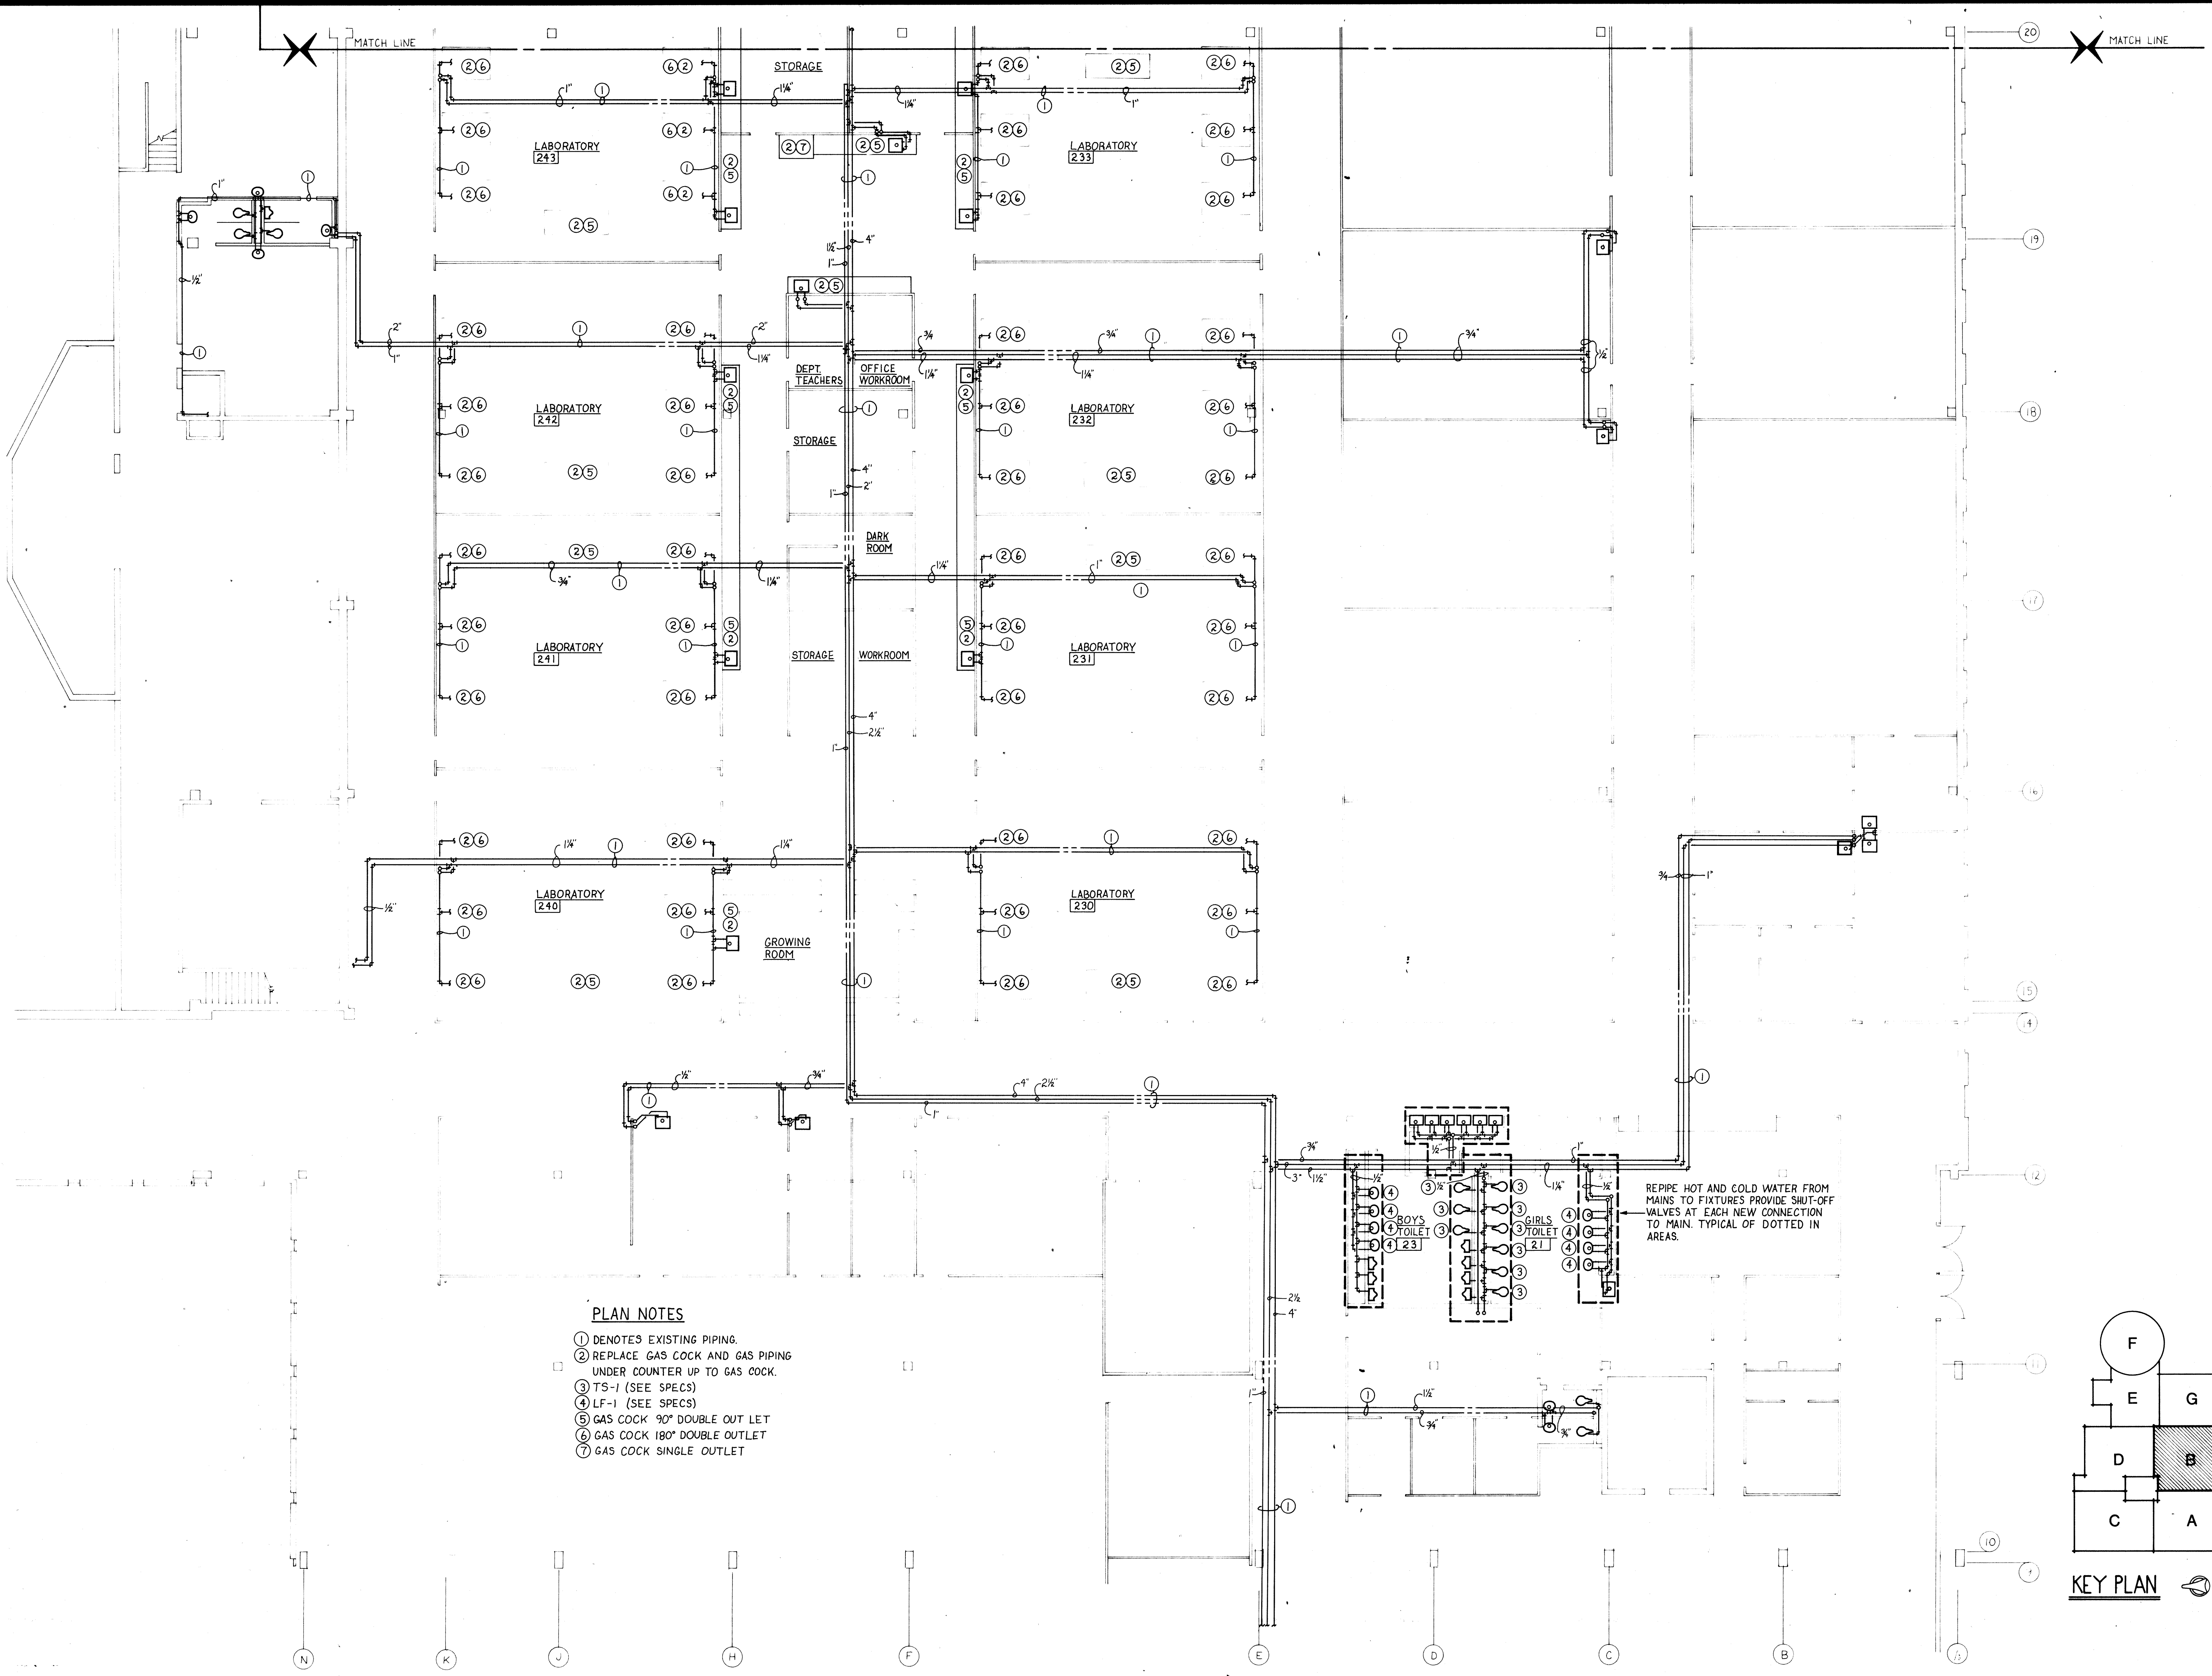


PLAN NOTES

- ① DENOTES EXISTING PIPING.
- ② REPLACE GAS COCK AND GAS PIPING UNDER COUNTER UP TO GAS COCK.
- ③ TS-1 (SEE SPECS)
- ④ LF-1 (SEE SPECS)
- ⑤ GAS COCK 90° DOUBLE OUT LET
- ⑥ GAS COCK 180° DOUBLE OUTLET
- ⑦ GAS COCK SINGLE OUTLET

REPIPE HOT AND COLD WATER FROM MAINS TO FIXTURES PROVIDE SHUT-OFF VALVES AT EACH NEW CONNECTION TO MAIN. TYPICAL OF DOTTED IN AREAS.

AREA 'B' FLOOR PLAN PLUMBING
SCALE: 1/8" = 1'-0"

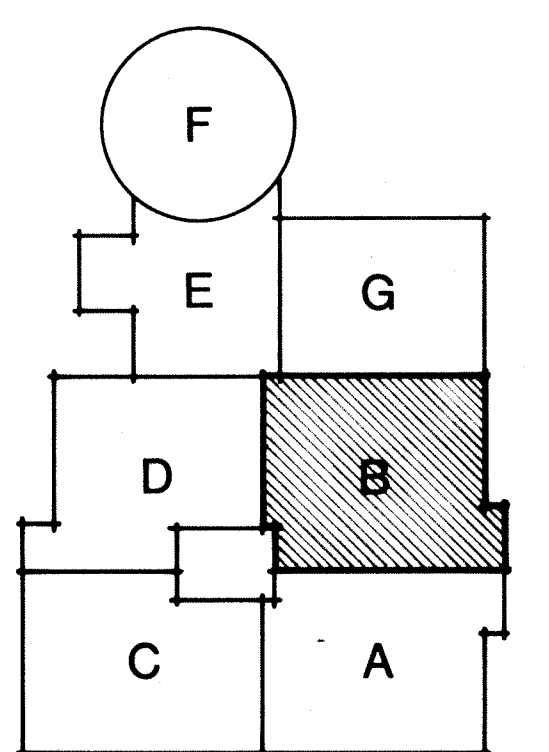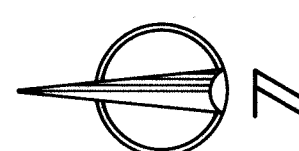

KEY PLAN

NOTE:
ALL WORK INDICATED ON THIS
DRAWING SHALL BE A PART OF
BID PACKAGE #3
EXCEPT AS OTHERWISE NOTED

WRIGHT/PORTER & LOWE, INC.
 ARCHITECTS/ENGINEERS
 INDIANAPOLIS, INDIANA/TAMPA, FLORIDA

MUSSETT NICHOLAS & ASSOCIATES
 CONSULTING ENGINEERS
 2602 E. 55TH. ST.

AREA 'B' FLOOR PLAN - PLUMBING


LAWRENCE CENTRAL - BID PACKAGE # 3
 LAWRENCE TOWNSHIP M.S.D.
 PHASE V. 1984 PROJECTS

NO.	DATE	REVISIONS	DESCRIPTION


CONV. NO.	8/20/84
DATE	3-29-84
DRAWN BY	WNC
CHECKED BY	20C

MUSSETT NICHOLAS & ASSOCIATES
 No. 7951
 INDIANA
 PROFESSIONAL
 CERTIFIED BY: *Wright/Porter & Lowe*


SHEET
M3.06
 OF

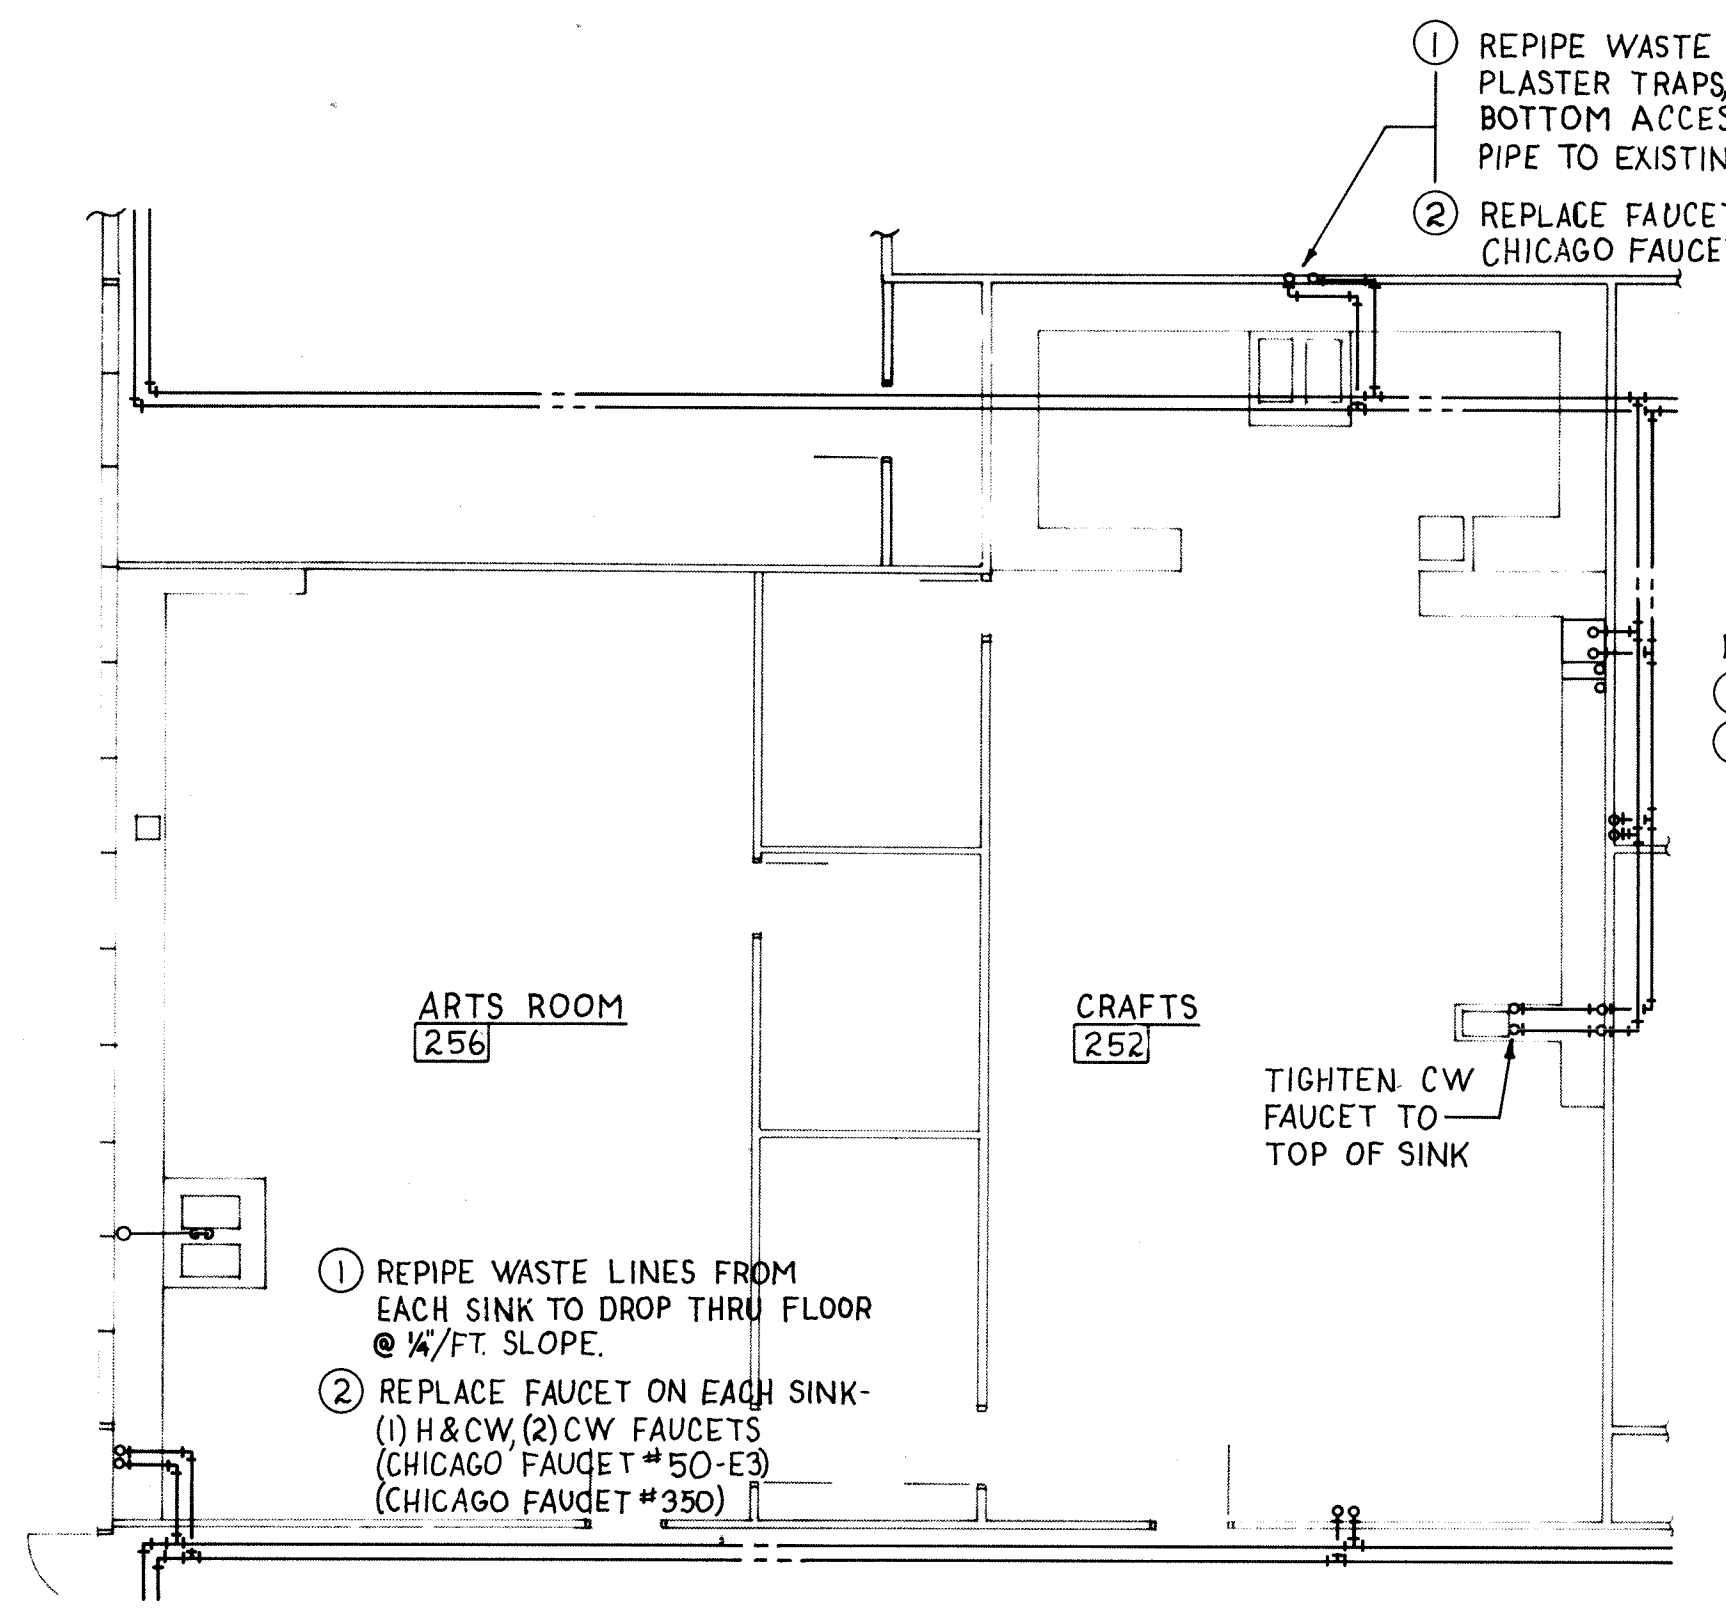

AREA 'D' - PARTIAL PLUMBING FLOOR PLAN
SCALE: 1/8"-1'0"

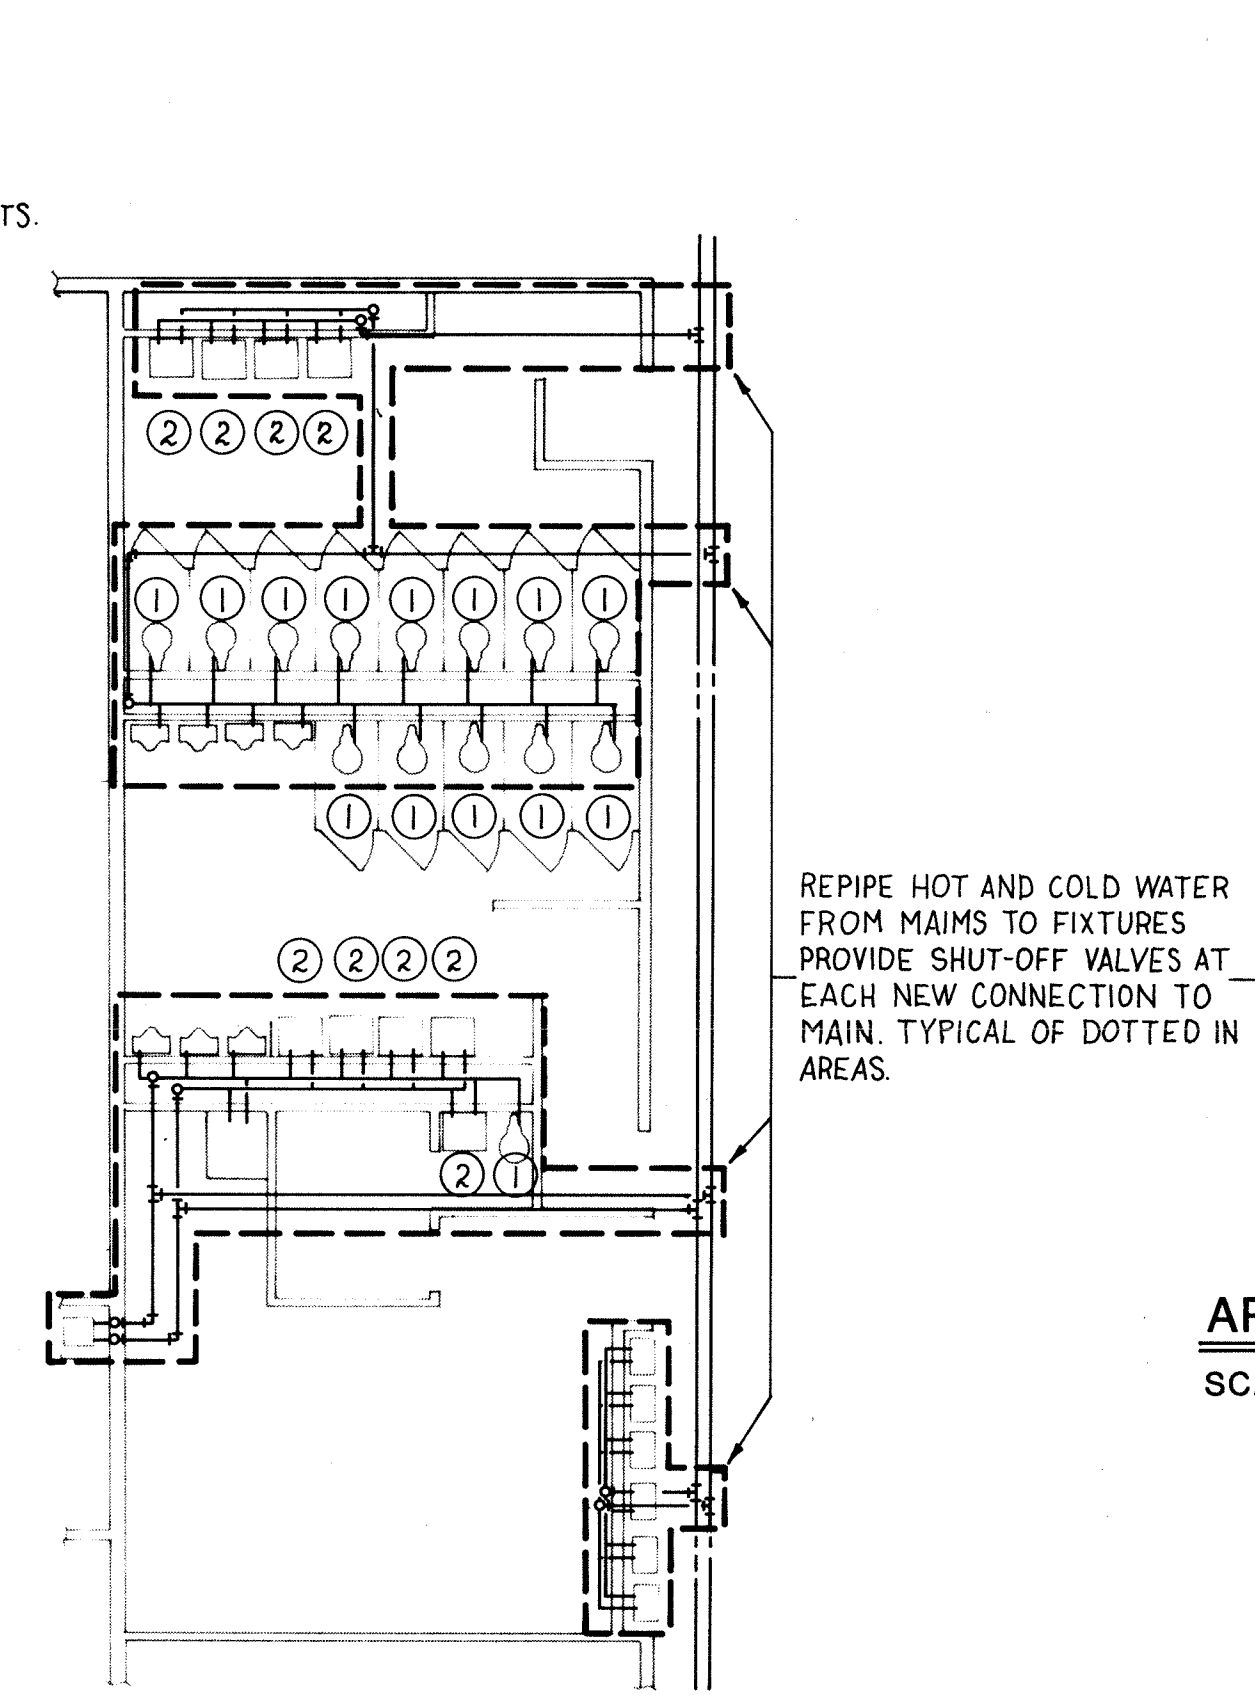


AREA 'D' - ROOMS 272 & 273 - PLUMBING
SCALE: 1/8"-1'0"

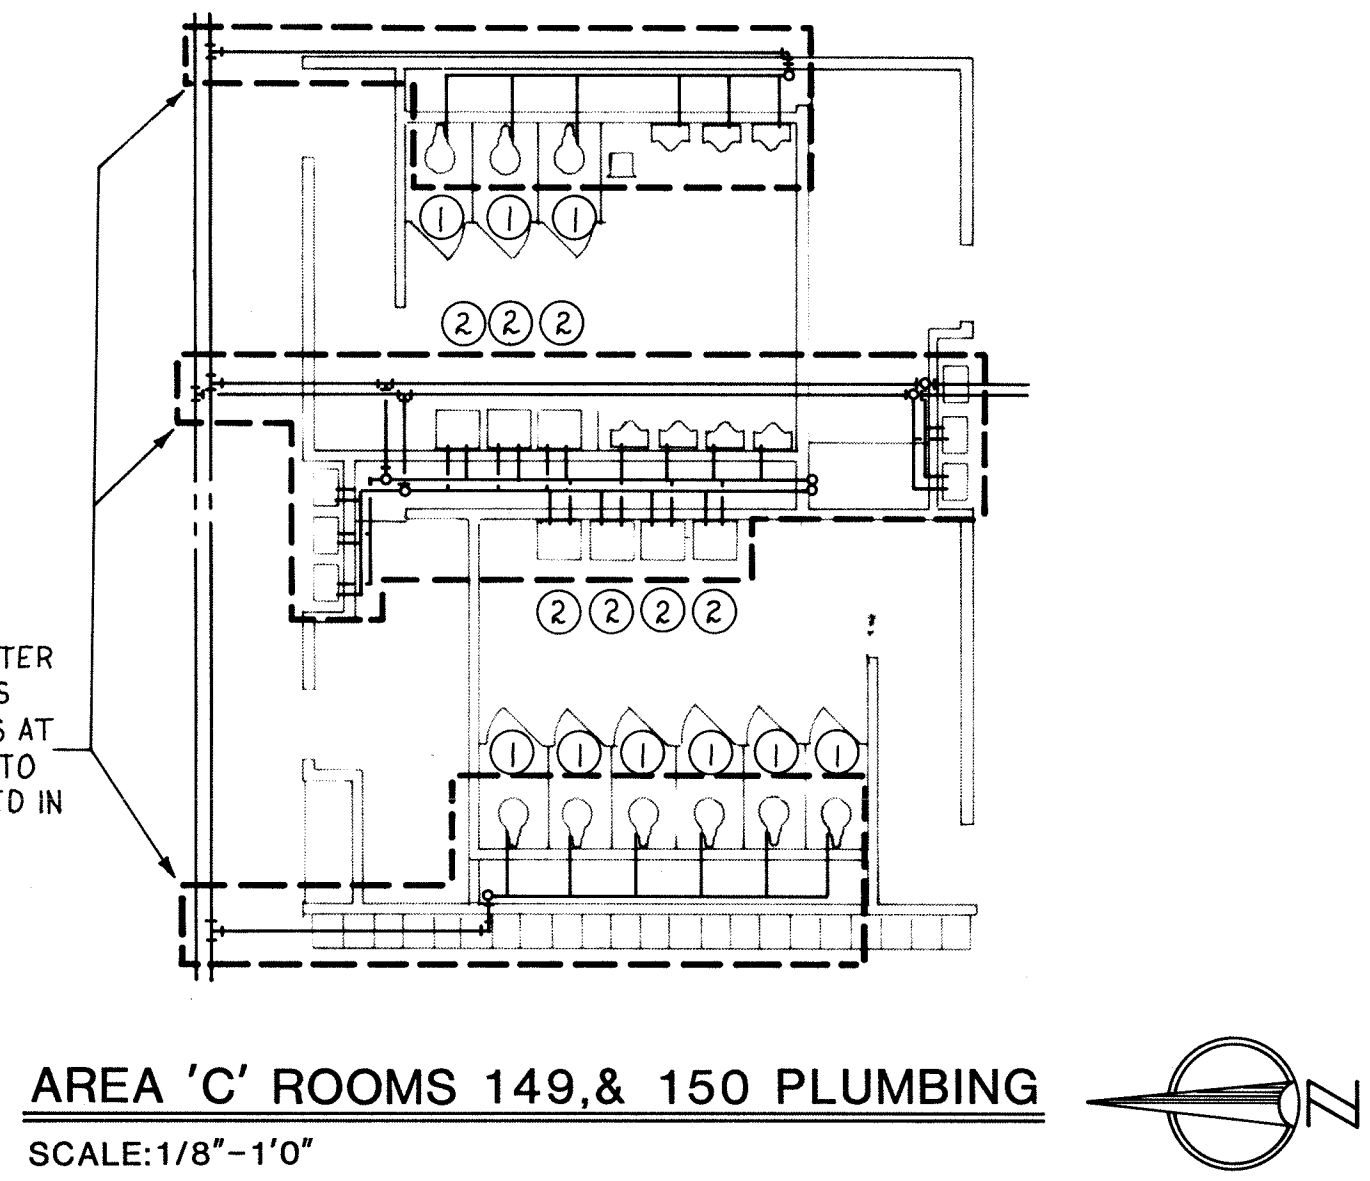


AREA 'C' - ROOMS 149 & 150 PLUMBING
SCALE: 1/8"-1'0"


- PLAN NOTES**
- 1. REPLACE TOILET SEAT. (TS-1)
 - 2. REPLACE FAUCET, STRAINER, P-TRAP, STOPS & SUPPLY RISER TO WALL. (LF-1)

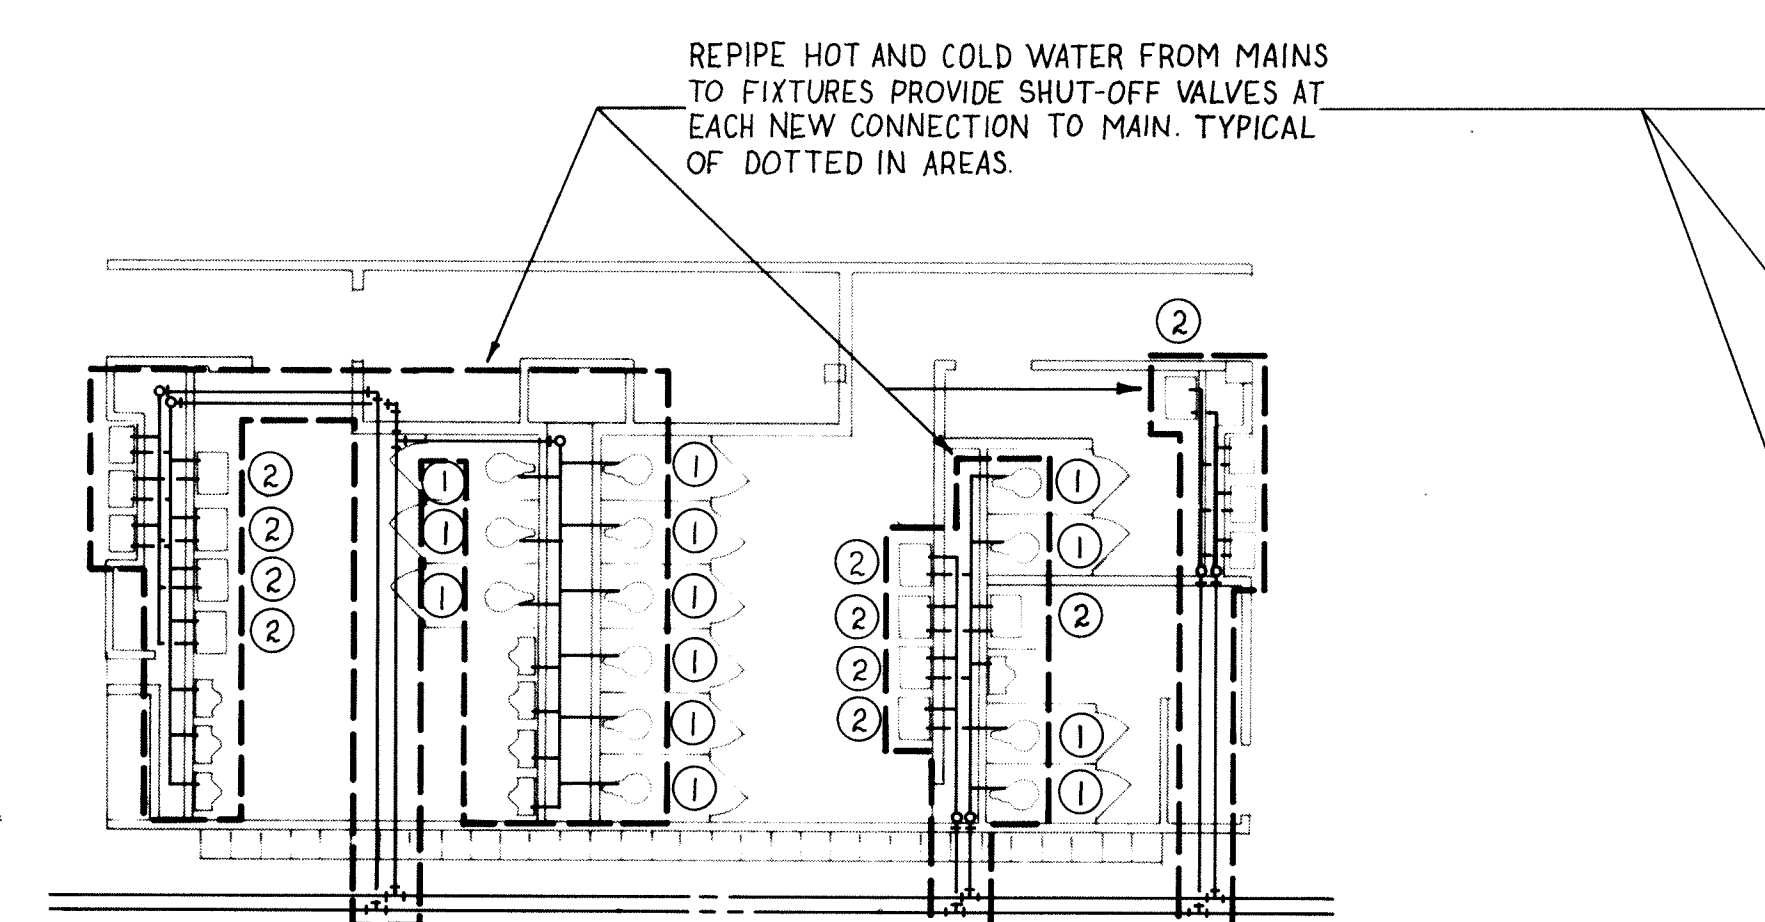


AREA 'A' - ROOMS 164, 166, 167 & 168 PLUMBING
SCALE: 1/8"-1'0"

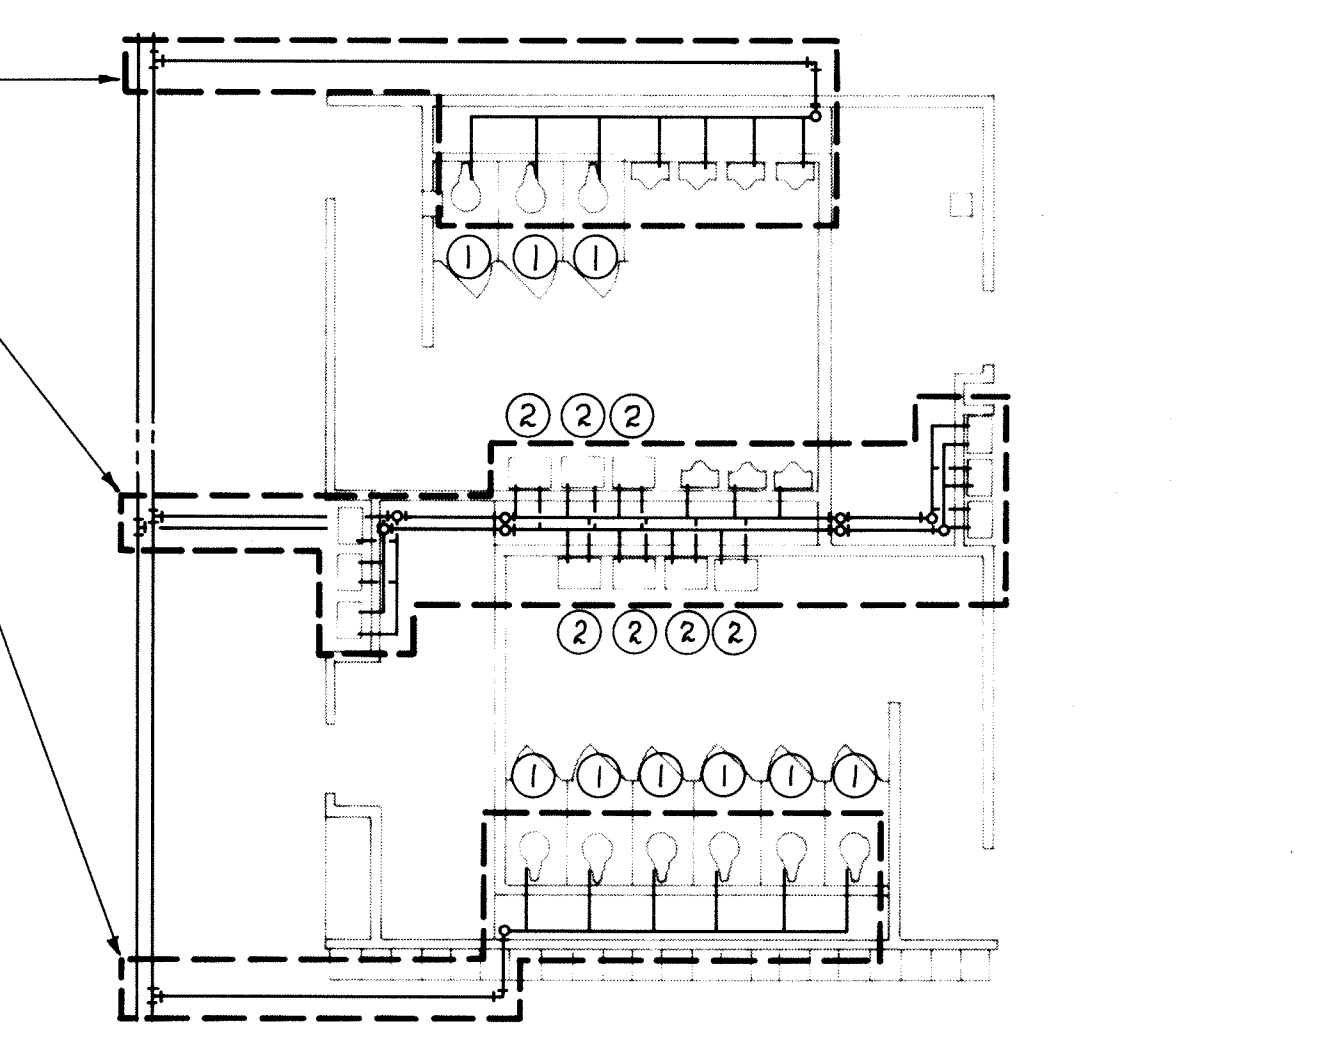


AREA 'A' - ROOMS 25 & 26 PLUMBING
SCALE: 1/8"-1'0"

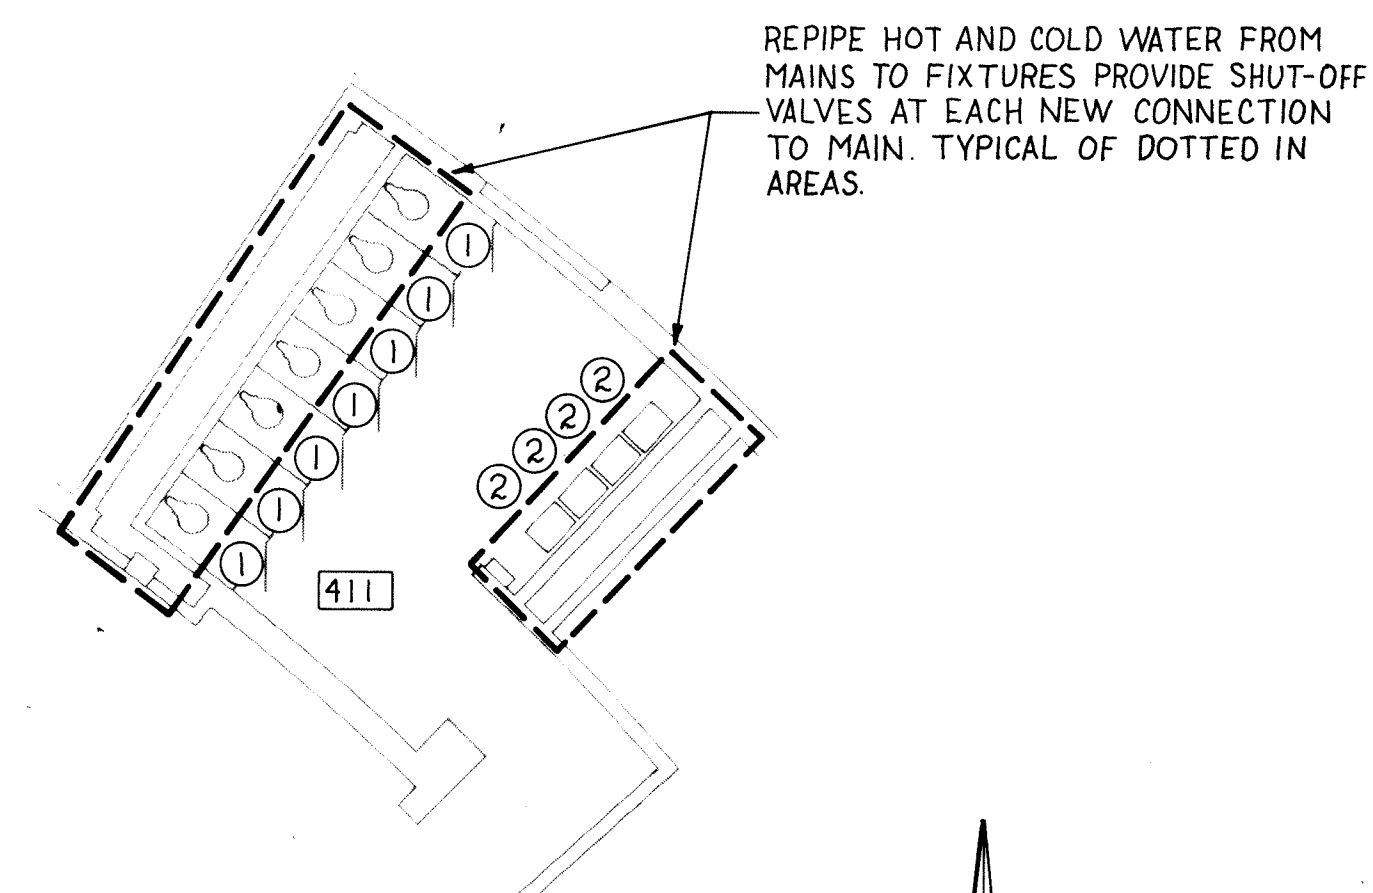

AREA 'F' PARTIAL PLUMBING FLOOR PLAN
SCALE: 1/8"-1'0"

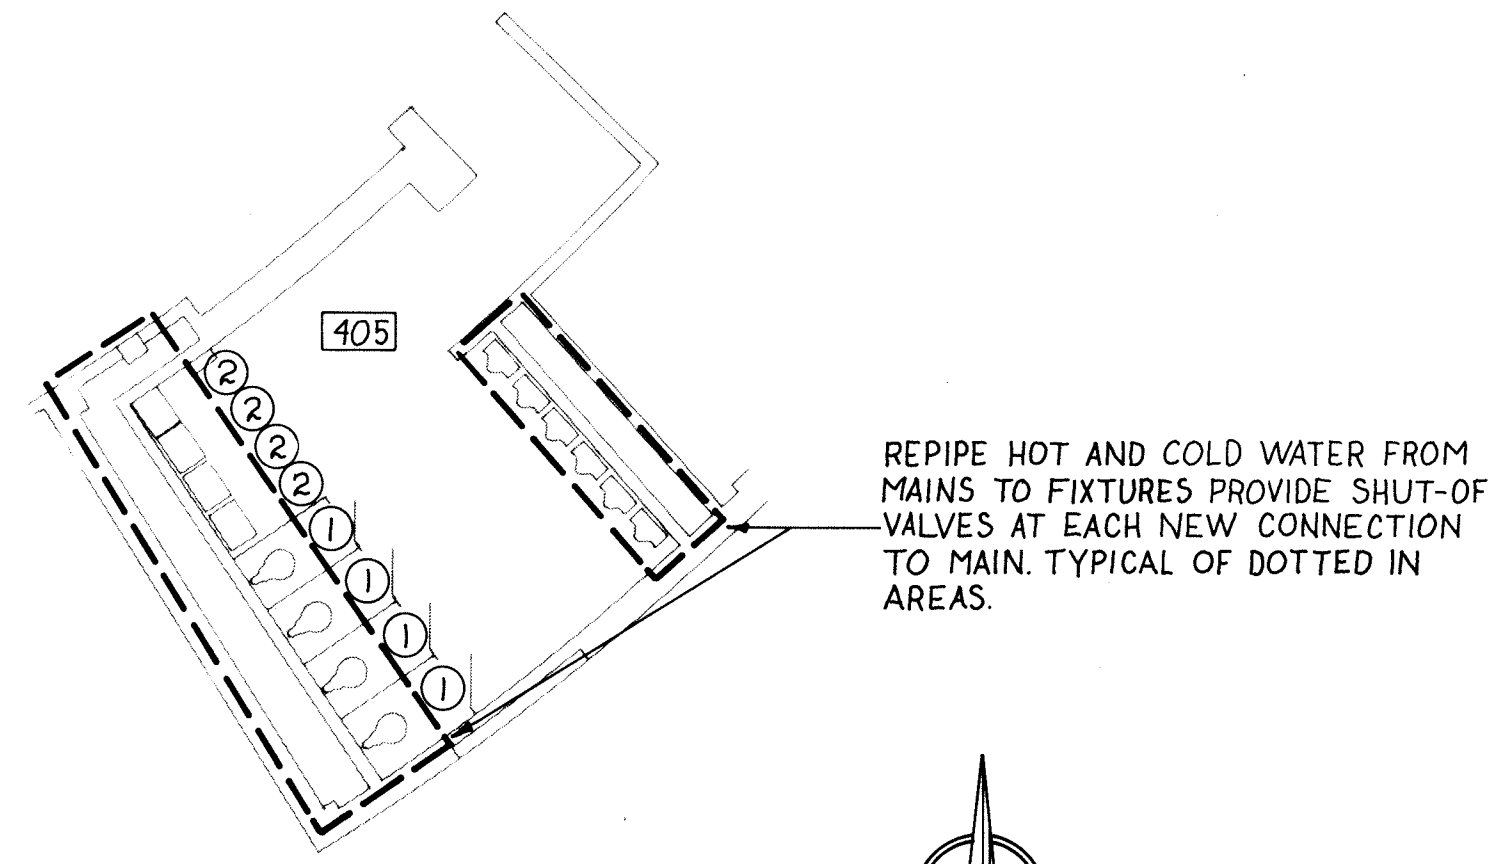


AREA 'F' PARTIAL PLUMBING FLOOR PLAN
SCALE: 1/8"-1'0"

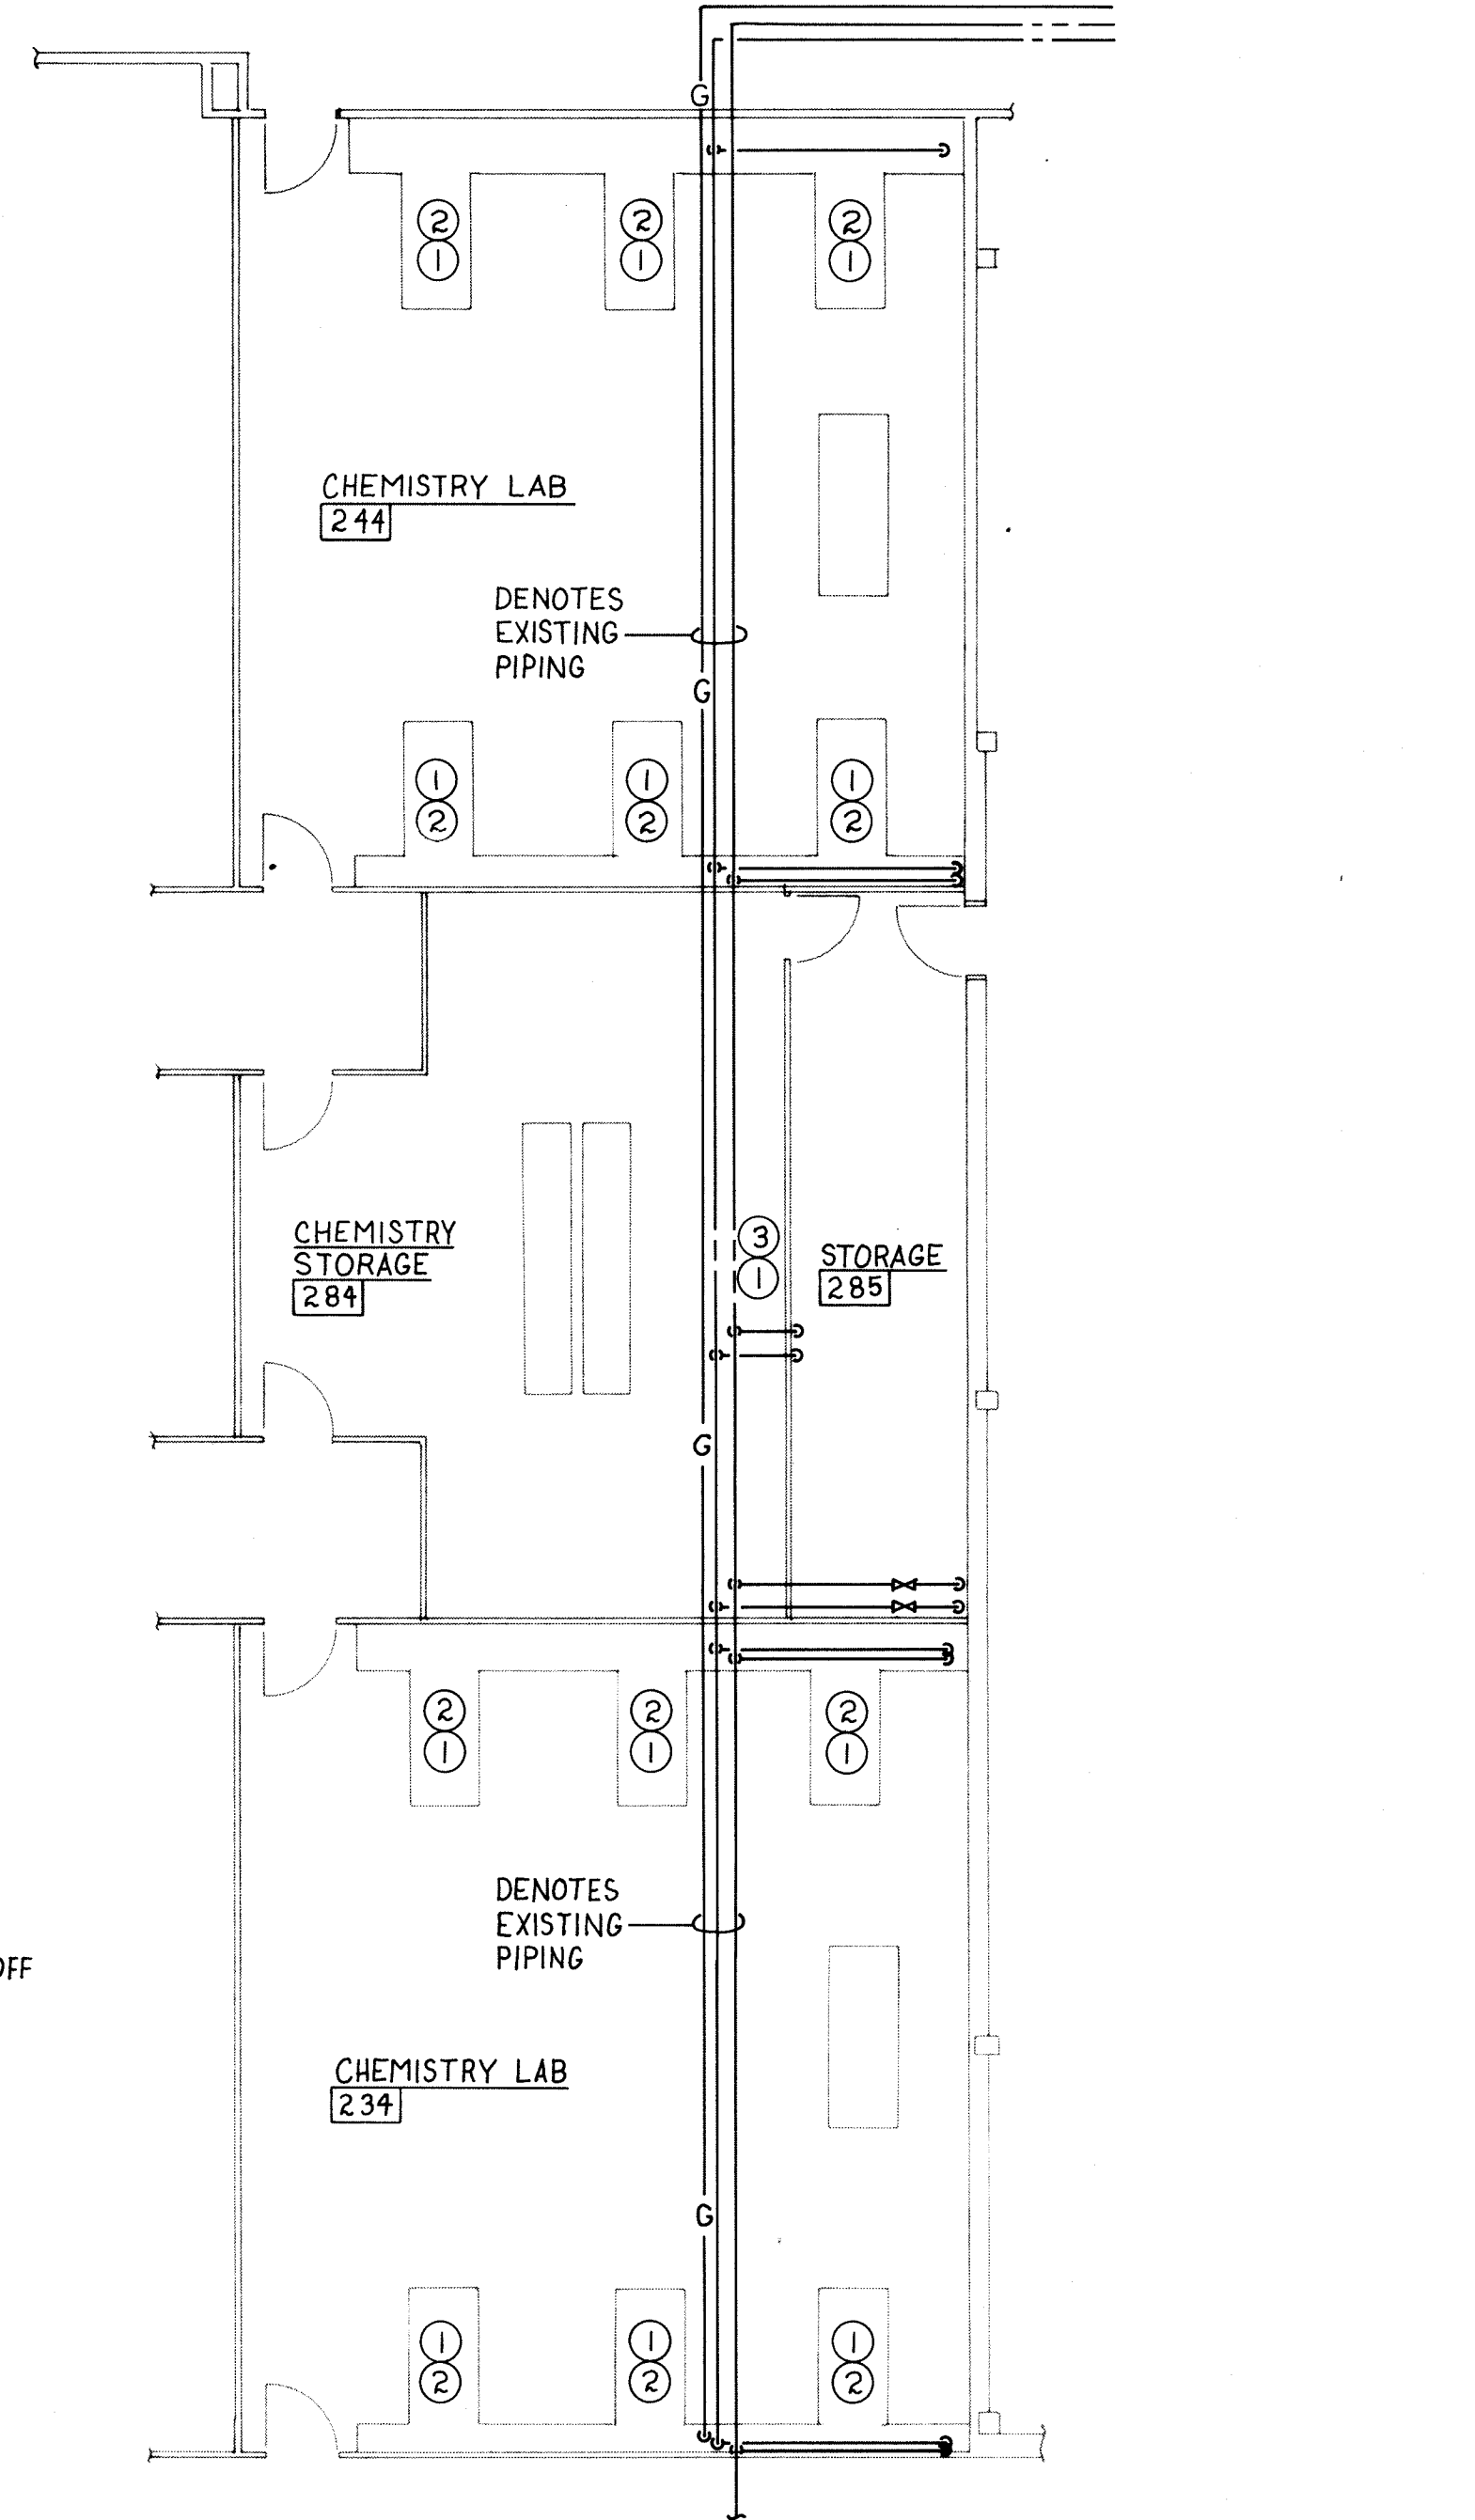


AREA 'G' - PARTIAL PLUMBING FLOOR PLAN
SCALE: 1/8"-1'0"

- 1. REPLACE GAS COCK AND GAS PIPING UNDER COUNTER UP TO GAS COCK
- 2. GAS COCK - 180° DOUBLE OUTLET
- 3. GAS COCK - 90° DOUBLE OUTLET

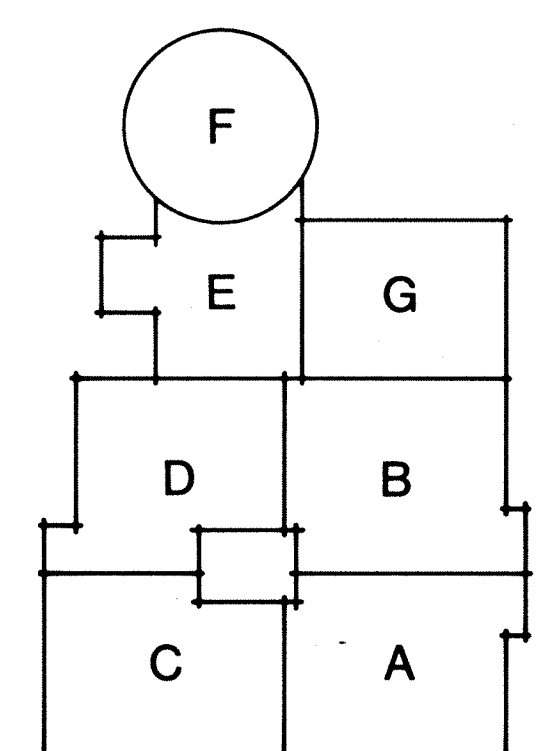

KEY PLAN

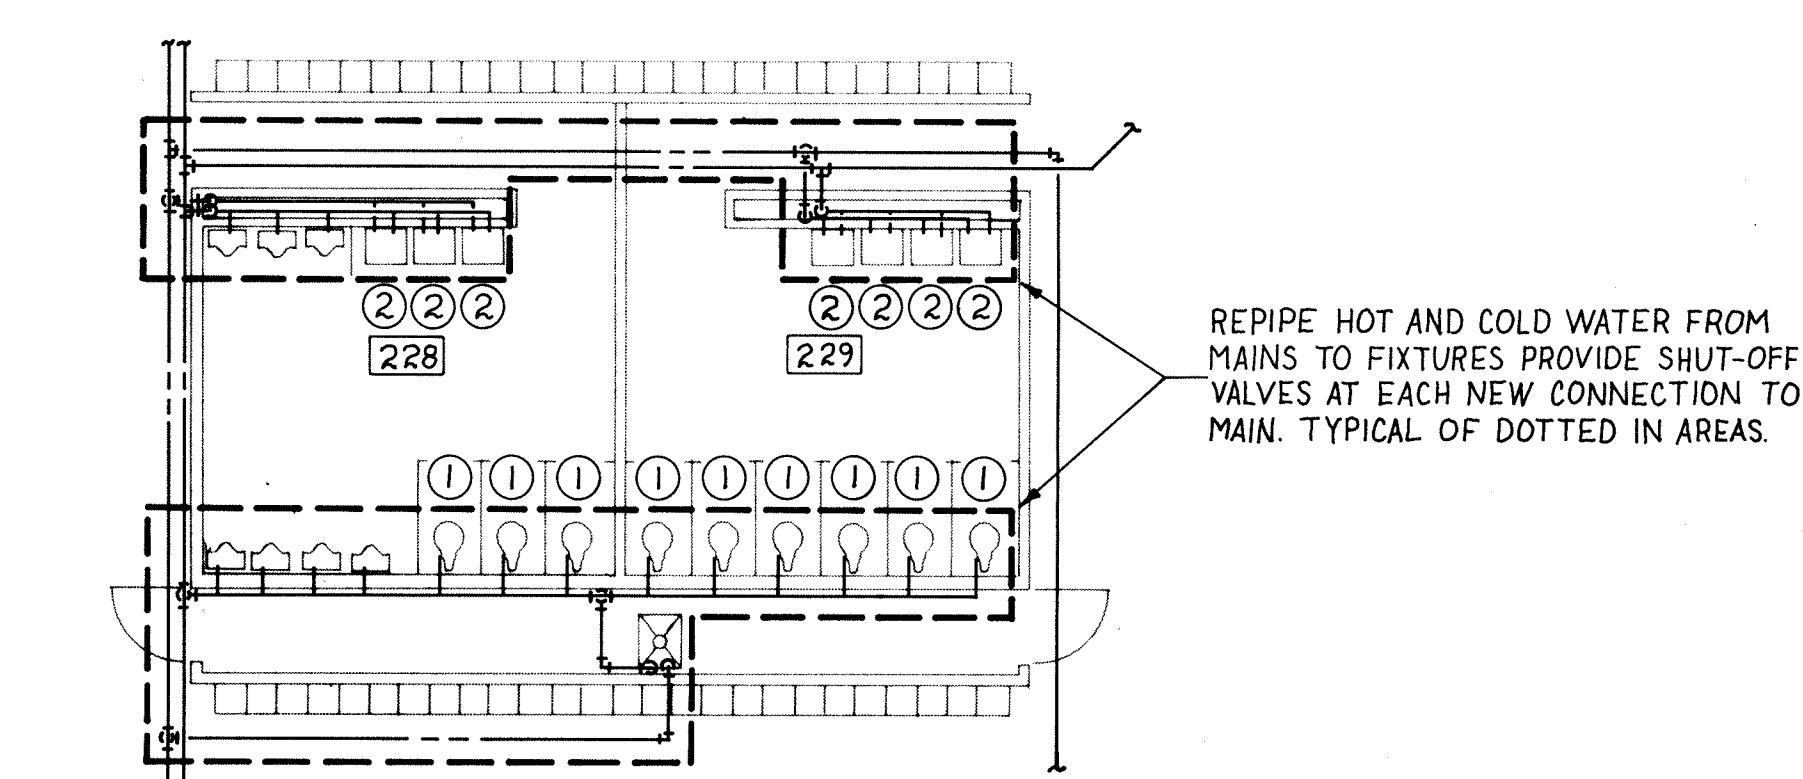

AREA 'G' - ROOMS 228 & 229 PLUMBING
SCALE: 1/8"-1'0"

NOTE:
ALL WORK INDICATED ON THIS DRAWING SHALL BE A PART OF **BID PACKAGE # 3** EXCEPT AS OTHERWISE NOTED


WRIGHT/PORTER & LOWE, INC.
ARCHITECTS/ENGINEERS
INDIANAPOLIS, INDIANA, TAMPA, FLORIDA



MUSSETT NICHOLAS & ASSOCIATES
CONSULTING ENGINEERS
2602 E. 55TH. ST.

LARGE SCALE FLOOR PLAN - PLUMBING

LAWRENCE CENTRAL - BID PACKAGE # 3
LAWRENCE TOWNSHIP M.S.D.
PHASE V. 1984 PROJECTS


NO.	DATE	REVISIONS	DESCRIPTION	COMD. NO.	DATE	DRAWN BY	CHECKED BY	ENG.
1	5-10-84			5400-4	2-29-84			

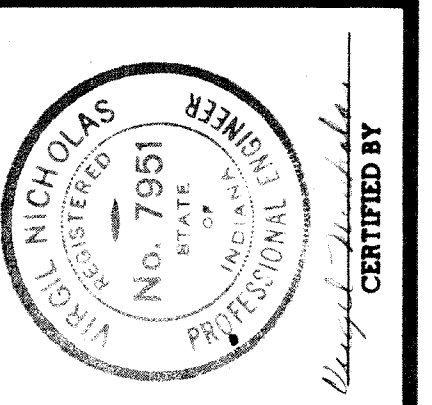

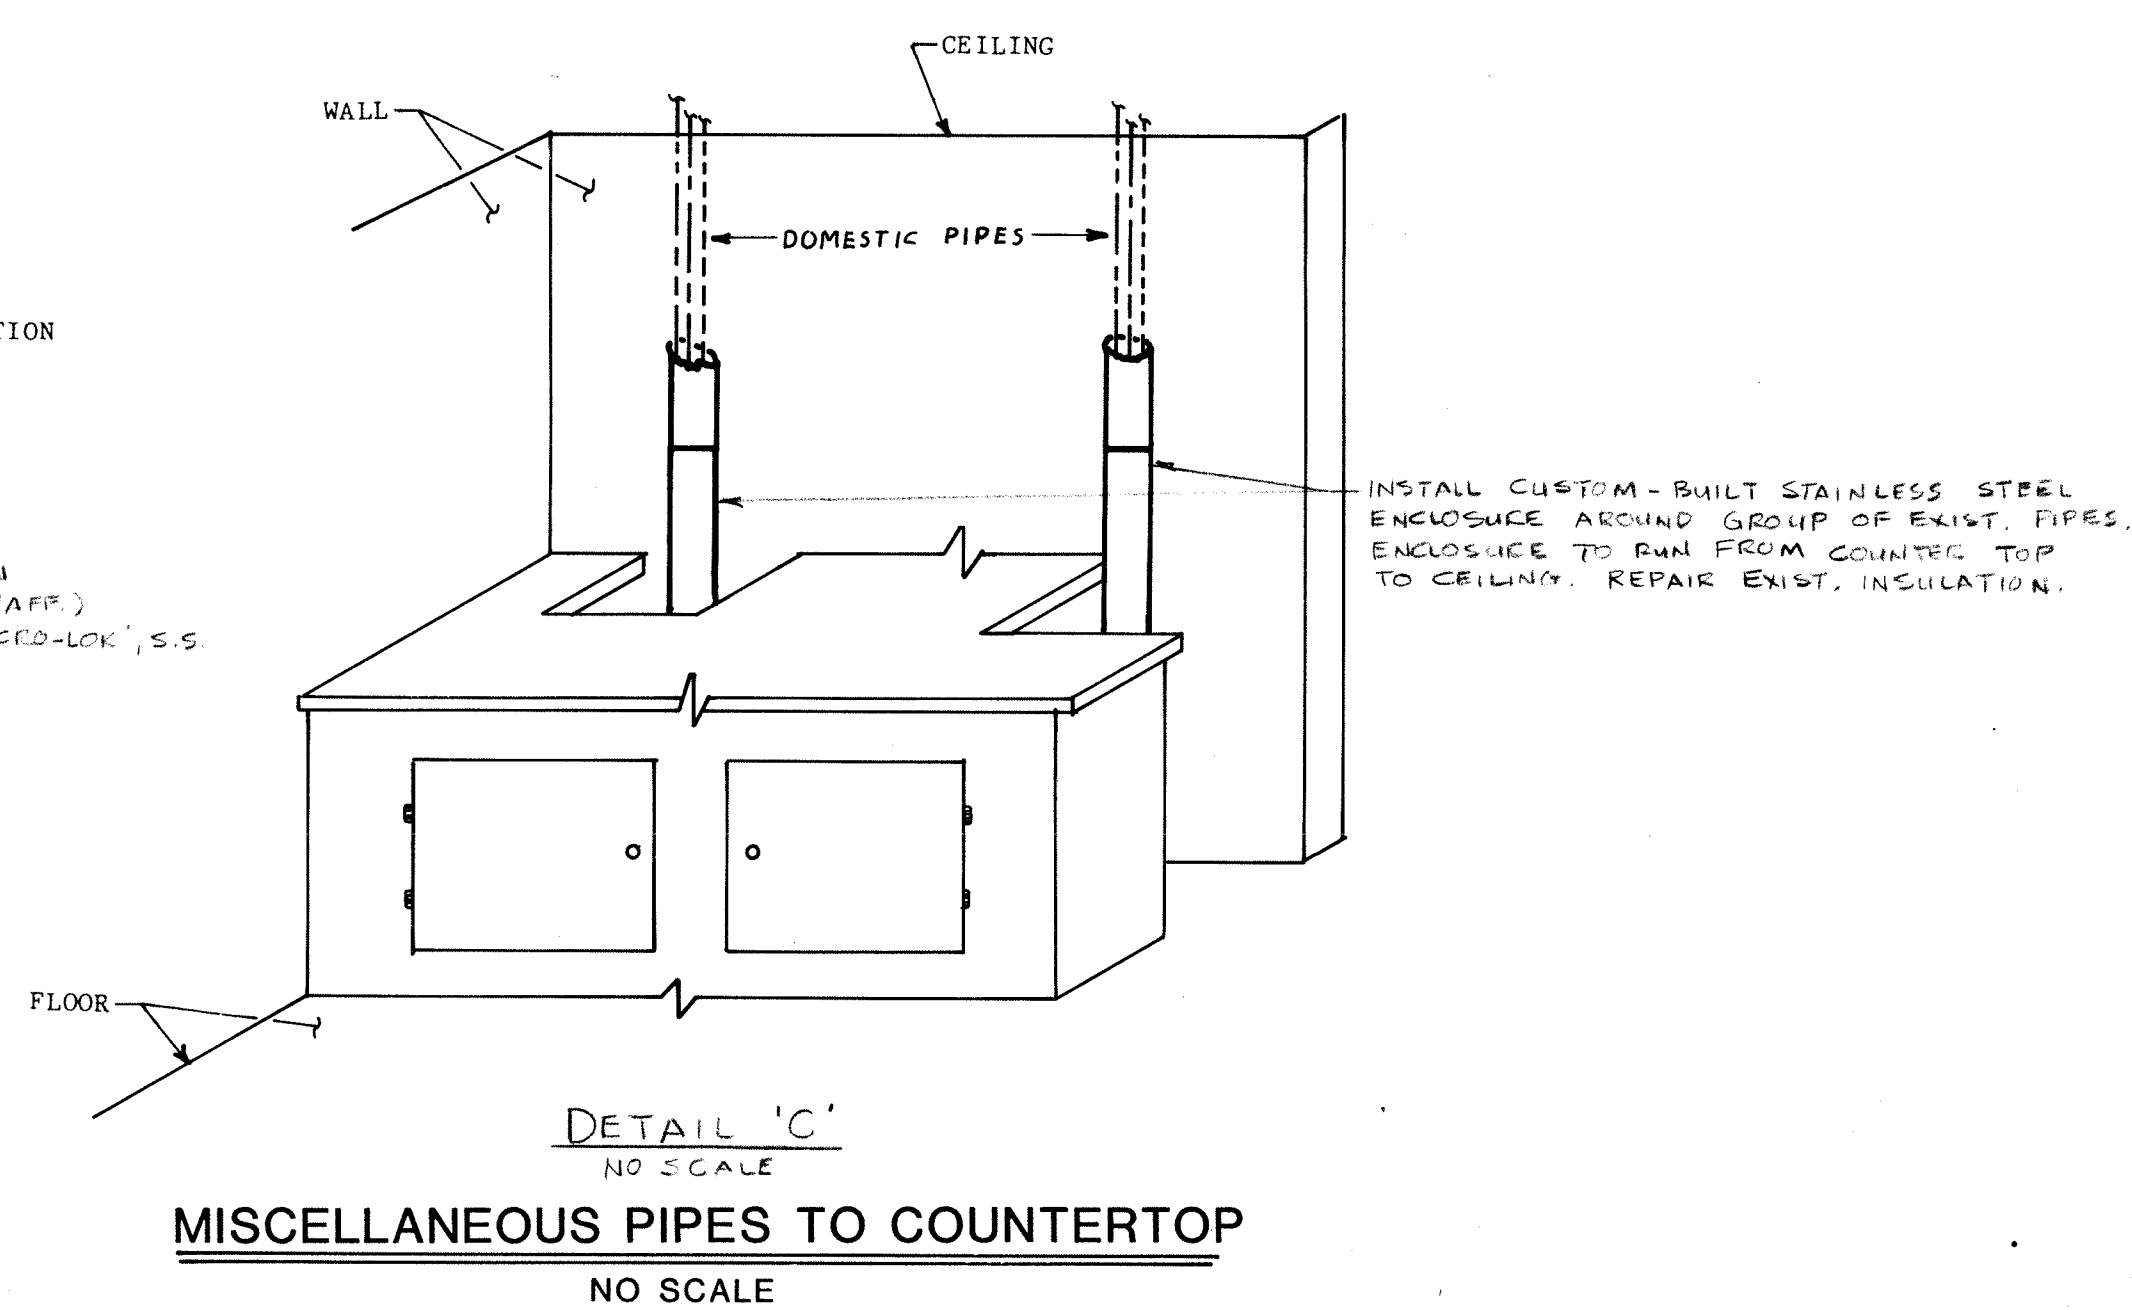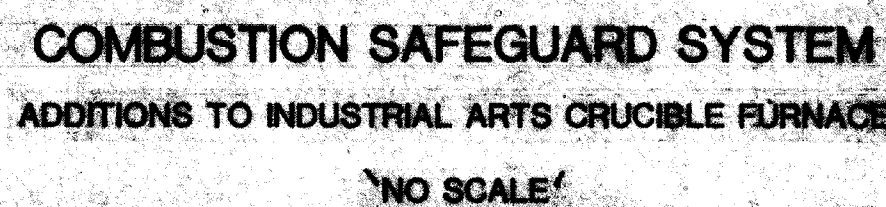[illegible]

- ### EQUIPMENT SCHEDULE
- | | |
|---|--|
| ① | IGNITION CONTROL MODEL CSA51A601A 120 VOLTS A.C. 50/60 HZ |
| ② | GAS CONTROL VALVE MODEL VLV 4.2 A602R 120 VOLTS 50/60 HZ 3/4" NPT
PORTS FOR 200,000 BTU GAS INPUT |
| ③ | PILOT BURNER AND SENSOR PROBE MODEL Q90 SERIES |
- NOTE: ALL OF THE ABOVE ARE HENSON CONTROLS, INC. (BRYANT HEDBACK CORP., INDIANAPOLIS, IND., DISTRIBUTOR). EQUIVALENT SUBSTITUTION OF GAS CONTROL PACKAGES MAY BE MADE UNDER THE FOLLOWING SPECIFICATIONS:
- A) SOLID STATE IGNITION CONTROL TO LIGHT PILOT BURNER BY A SPARK.
 - B) PILOT GAS IS IGNITED AND BURNS DURING EACH RUNNING CYCLE.
 - C) MAIN BURNER AND PILOT GAS ARE EXTINGUISHED DURING "OFF" CYCLE.
 - D) MAIN GAS VALVE TO OPEN ONLY WHEN THE PILOT IS PROVEN TO BE LIT.
 - E) ON LOSS OF FLAME THE MAIN GAS VALVE CLOSSES AND THE SPARK RECURS WITHIN 0.8 TO 1.0 SECOND.
 - F) REDUNDANT GAS VALVE - 100% SHUT-OFF.
 - G) AGA APPROVED.

- ### GENERAL NOTES
- 1 IGNITION CONTROL - HOUSES THE ELECTRONIC CIRCUITRY WHICH CONTROLS THE SAFETY, SEQUENCING, AND OPERATION OF THE SYSTEM.
 - 2 GAS VALVE - ELECTRICALLY CONTROLS BOTH THE PILOT AND MAIN BURNER GAS SUPPLY. MAY ALSO INCLUDE A PRESSURE REGULATOR AND MANUAL SHUTOFF VALVE.
 - 3 ELECTRODE PILOT BURNER - INCORPORATES AN ELECTRODE THAT LIGHTS THE PILOT GAS ON A CALL FOR HEAT.
 - 4 FLAME SENSOR - DETECTS THE PRESENCE OF THE PILOT FLAME AND ACTS AS A PART OF THE FLAME SENSING CIRCUIT.
 - 5 REGULATOR VENTED TO OUTSIDE - IN EVENT OF DIAPHRAGM RUPTURE, GAS IS VENTED OUT OF BUILDING.
 - 6 OLD 1/4" OD GAS PILOT TUBING TO BE REMOVED AND THE PORT SHUT WITH 1/4" NPT PIPE PLUG.
 - 7 ELECTRICAL SERVICE AND ON-OFF CONTROL FOR THE FURNACE IS TO BE THRU THE EXISTING BLOWER SWITCH. SUFFICIENT DWELL TIME OCCURS ON START-UP VALVE ACTION TO PROVIDE A SAFE FURNACE PURGE CYCLE.

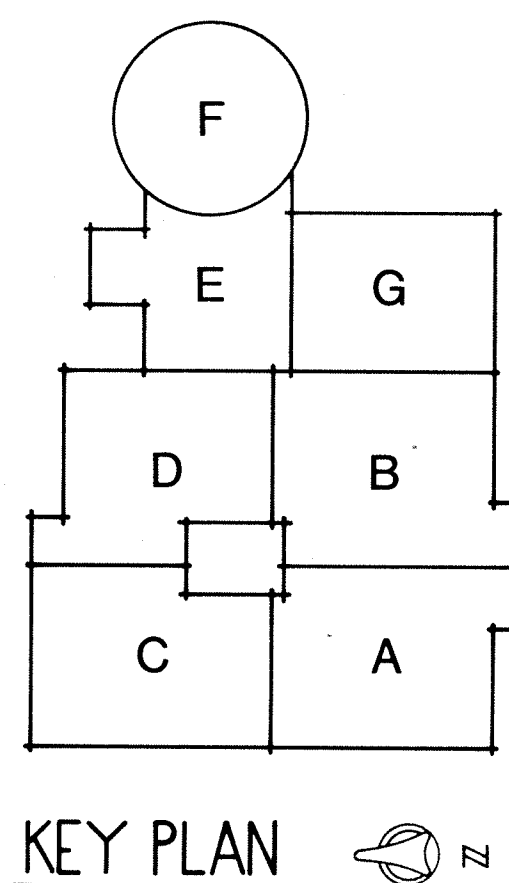


NOTE:
ALL WORK INDICATED ON THIS
DRAWING SHALL BE A PART OF
BID PACKAGE #3
EXCEPT AS OTHERWISE NOTED

ROOFTOP MULTIZONE UNIT	
MARK NO.	NAME	MANUFACTURER & MODEL	LOCATION	COOLING										HEATING										FAN DATA						FACE BYPASS DMPS.	TYPE MIX. BOX & FILTERS	ARRGT.	WEIGHT	REMARKS	MOTOR DATA			STARTER				DISCONNECT				MARK NO.
				E.A. D.B. & W.B.	L.A. D.B. & W.B.	M.B. TOTAL SENS	ENT. W. TON	R.O.M. GPM	W.P.D. FEET	EX. F.M. SO. FT.	T.A. TO L.A.	M.B. MBH	ENT. W. L.V. WTR. GPM	R.O.M. GPM	W.P.D. FEET	EX. F.M. SO. FT.	T.A. TO L.A.	ESP. INCHES W.G.	TSP. INCHES W.G.	O.V. RPM	H.P.	FLA	VOLT PHASE	TYPE	NEMA ENCL.	MOUNT	SPECIAL CONTROLS	FURN. BY	TYPE						NEMA ENCL.	FURN. BY										
MZU #1	MULTI-ZONE UNIT #1	MAMMOTH ADAPT-AIRE	AREA 'G' ROOF	78° 64.8°	53.6° 23.1°	334 55°	6	6'	54.1 58°	375 120	3	.7'	665 9740	2.75 1660	NA	2" THROWAWAY	BLOW THRU	RETURN FAN - 28"SP @ 9740 CFM	10 2	17.4	460 3	COMB MAG.	3R	C.P.									MZU #1													
MZU #2	MULTI-ZONE UNIT #2		AREA 'G' ROOF	77.5° 64.8°	56° 23.1°	269 55°	6	4'	51.8 62°	375 120	4	.8'	632 9330	2.75 1640	NA	2" THROWAWAY	BLOW THRU	RETURN FAN - 9330 CFM @ 28"SP	10 2	17.4	460 3												MZU #2													
MZU #3	MULTI-ZONE UNIT #3		AREA 'G' ROOF	77.2° 64.2°	52.3° 22.3°	357 55°	53.7	8.5'	55.5 60°	375 120	4	.8'	684 10000	2.75 1720	NA	2" THROWAWAY	BLOW THRU	RETURN FAN - 10000 CFM @ 28"SP	10 2	17.4	460 3												MZU #3													
MZU #4	MULTI-ZONE UNIT #4		AREA 'G' ROOF	78° 64.8°	56.8° 23.2°	245 45°	6	2.5'	47.0 57.6°	375 120	4	.8'	579 8470	2.75 1550	NA	2" THROWAWAY	BLOW THRU	RETURN FAN - 8470 CFM @ 28"SP	7 1/2 1 1/2	13.6	460 3												MZU #4													
MZU #5	MULTI-ZONE UNIT #5		AREA 'G' ROOF	81° 67°	52.9° 18.1°	362 55°	72.3	7'	46.4 45°	300 120	15.3	.4'	567 8300	2.75 1530	NA	2" THROWAWAY	BLOW THRU	RETURN FAN - 8300 CFM @ 28"SP	7 1/2 1 1/2	13.6	460 3												MZU #5													


PUMP SCHEDULE																													
MARK NO.	NAME	MANUFACTURER & MODEL	LOCATION	SERVICE/PURPOSE	TYPE & MOUNTING	PUMP DATA				REMARKS	MOTOR DATA			STARTER				DISCONNECT			REMOTE CONTROLS		ELECTRICAL CONNECTIONS					MARK NO	
						GPM	HP FT. W.G.	RPM	BHP		WEIGHT	H.P.	FLA	VOLT PHASE	TYPE	NEMA ENCL.	MOUNT	SPECIAL CONTROL	FURN. BY	TYPE	NEMA ENCL.	FURN. BY	CONTROLS	FURN. BY	WIRE & CONDUIT	CIR.BKRS. OR FUSED SWITCH	NO.		FRAME
P1	BOILER ROOM SECONDARY WATER PUMP	B & G 80 2x2x9 1/2	BOILER ROOM	INLINE	INLINE	92	4 1/2	1750	2.8		3		460 3	COMB MAG.	1	SURF	H.O.A.	E.C.	-	-	-			3-#12- 1/2"C		3	5.6	-	P1
P2	BOILER ROOM SECONDARY WATER PUMP	B & G 1510 #2 1/2 B	BOILER ROOM	END SUCTION BASE MOUNTED	END SUCTION BASE MOUNT	310	36	1750	4.4		5		460 3	COMB MAG.	1	M.C.C.	H.O.A.	E.C.	-	-	-			3-#12- 1/2"C		3	9	M.C.C.	P2

SCHEDULE OF DUCT INSULATION & PIPE INSULATION											
APPLICATION	NO. INSULATION	INSULATION TYPE								MARK NO.	
		1. FLEXIBLE FIBERGLASS 2" THICK	2. RIGID BOARD FIBERGLASS 1" THICK	3. RIGID BOARD FIBERGLASS 2" THICK	4. 1" THICK STANDARD ARMALEX	5. 6" RIGID BOARD FIBERGLASS 1" THICK	6. 3" DUCT LINER BOARD 2" THICK	7. FRANKLEX 1/2" THICK	8. 3" FIBERGLASS 1/2" THICK		
MULTIZONE DUCT TRANSITIONS		5	5							MZU #1	
HEATING WATER SUPPLY & RETURN										MZU #2	
CHILL WATER SUPPLY & RETURN										MZU #3	
DOMESTIC HOT, COLD & HOT RETURN WATER										MZU #4	
										MZU #5	


NOTES: 1. WITH ALL SERVICE JACKET.
2. FINISH WITH PRESTRESSED FIBERGLASS CLOTH.
3. FINISH WITH 2 COATS OF WEATHERPROOF VINYL PLASTIC.
4. DUCTS INSULATED INSIDE WITH DUCT LINER SHALL NOT BE INSULATED ON OUTSIDE.
5. WITH FACTORY APPLIED TOLL REINFORCED KRAIT JACKET.

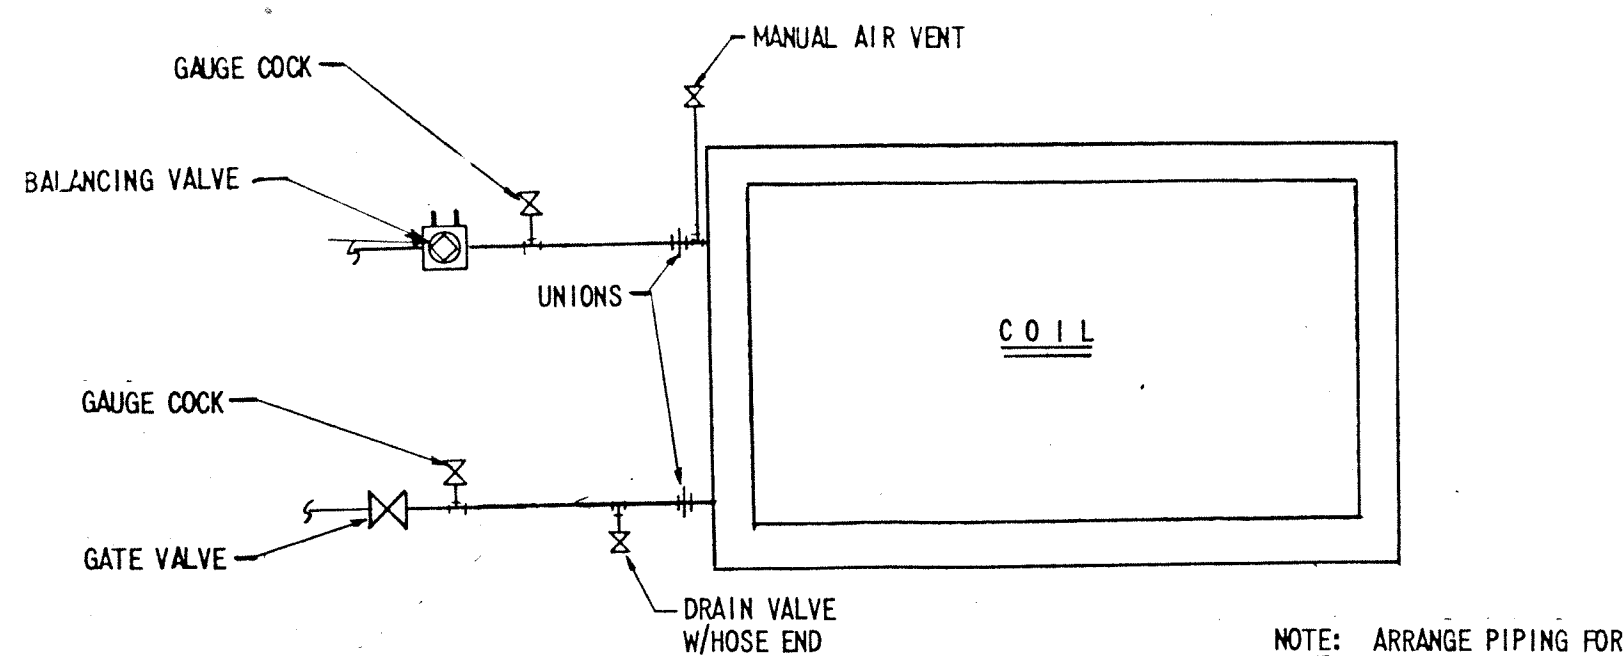

CHILLED WATER OR HOT WATER COIL PIPING
DETAIL 'A'
NO SCALE

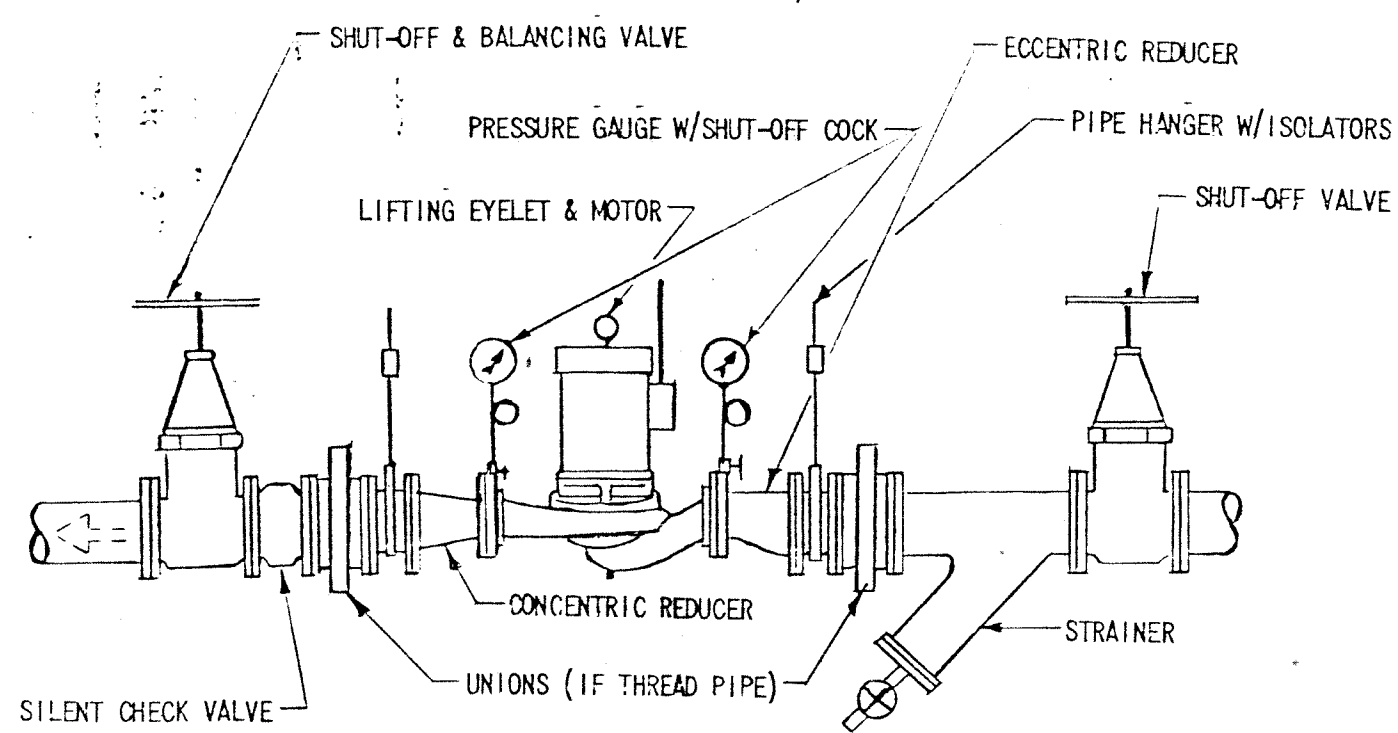


IN-LINE CIRCULATING PUMP
DETAIL 'C'
NO SCALE

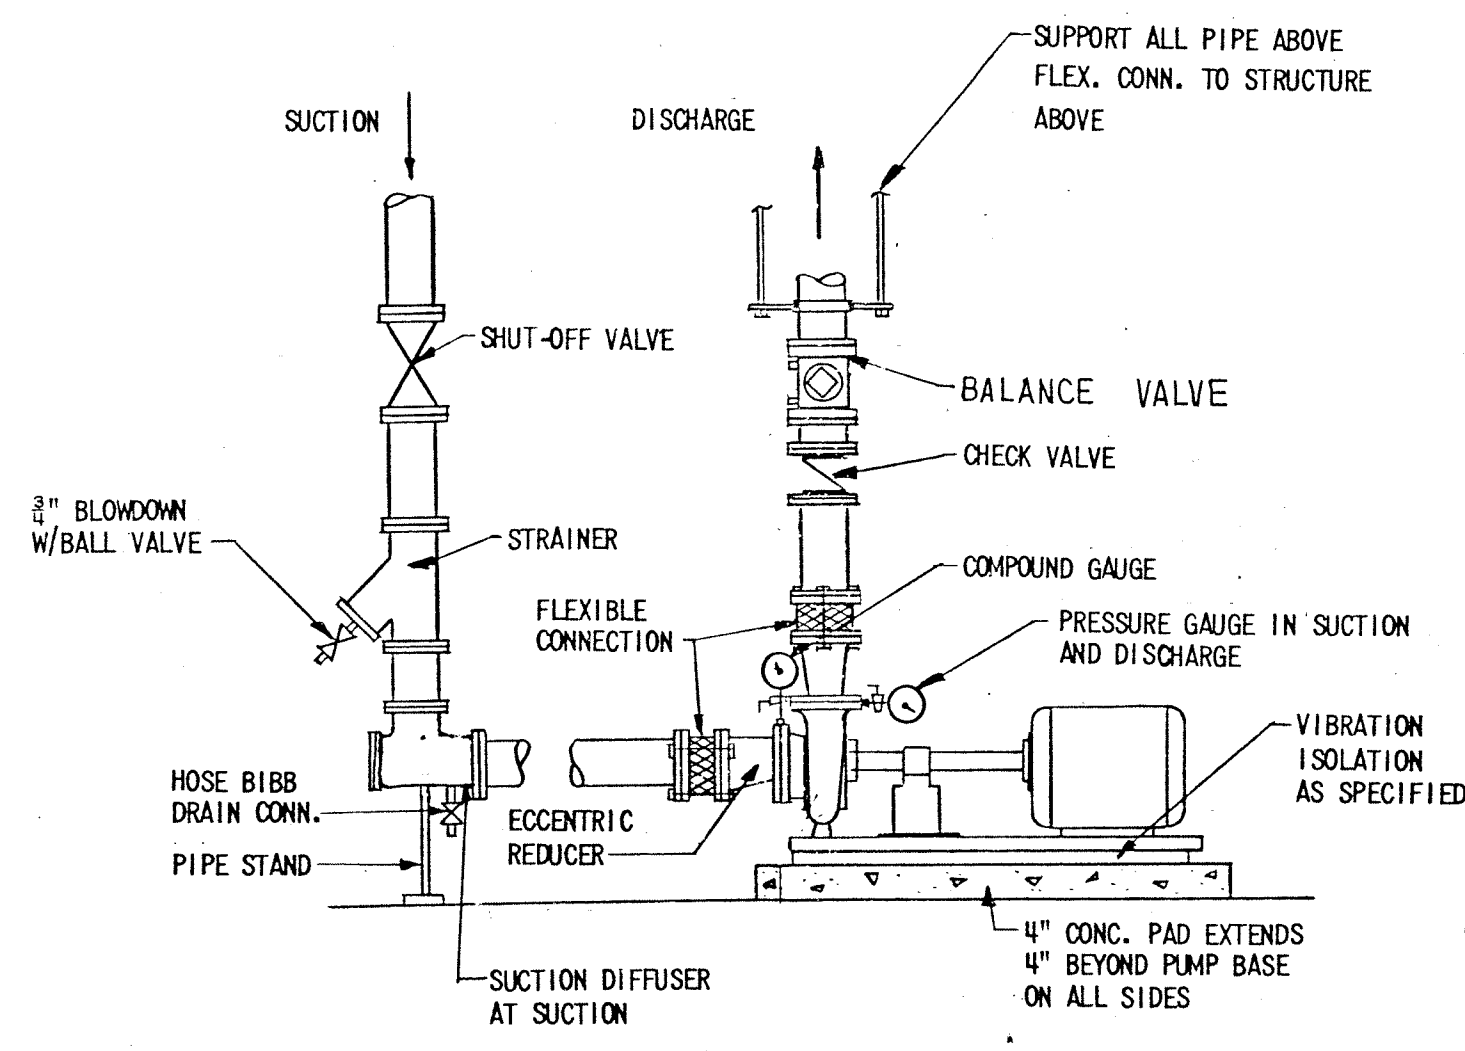

NOTES:
1. ALL VALVES, STRAINERS, FLEX. CONN., ETC. SHALL BE FULL LINE SIZE

PUMP PIPING DETAIL -- END SUCTION
DETAIL 'D'
NO SCALE

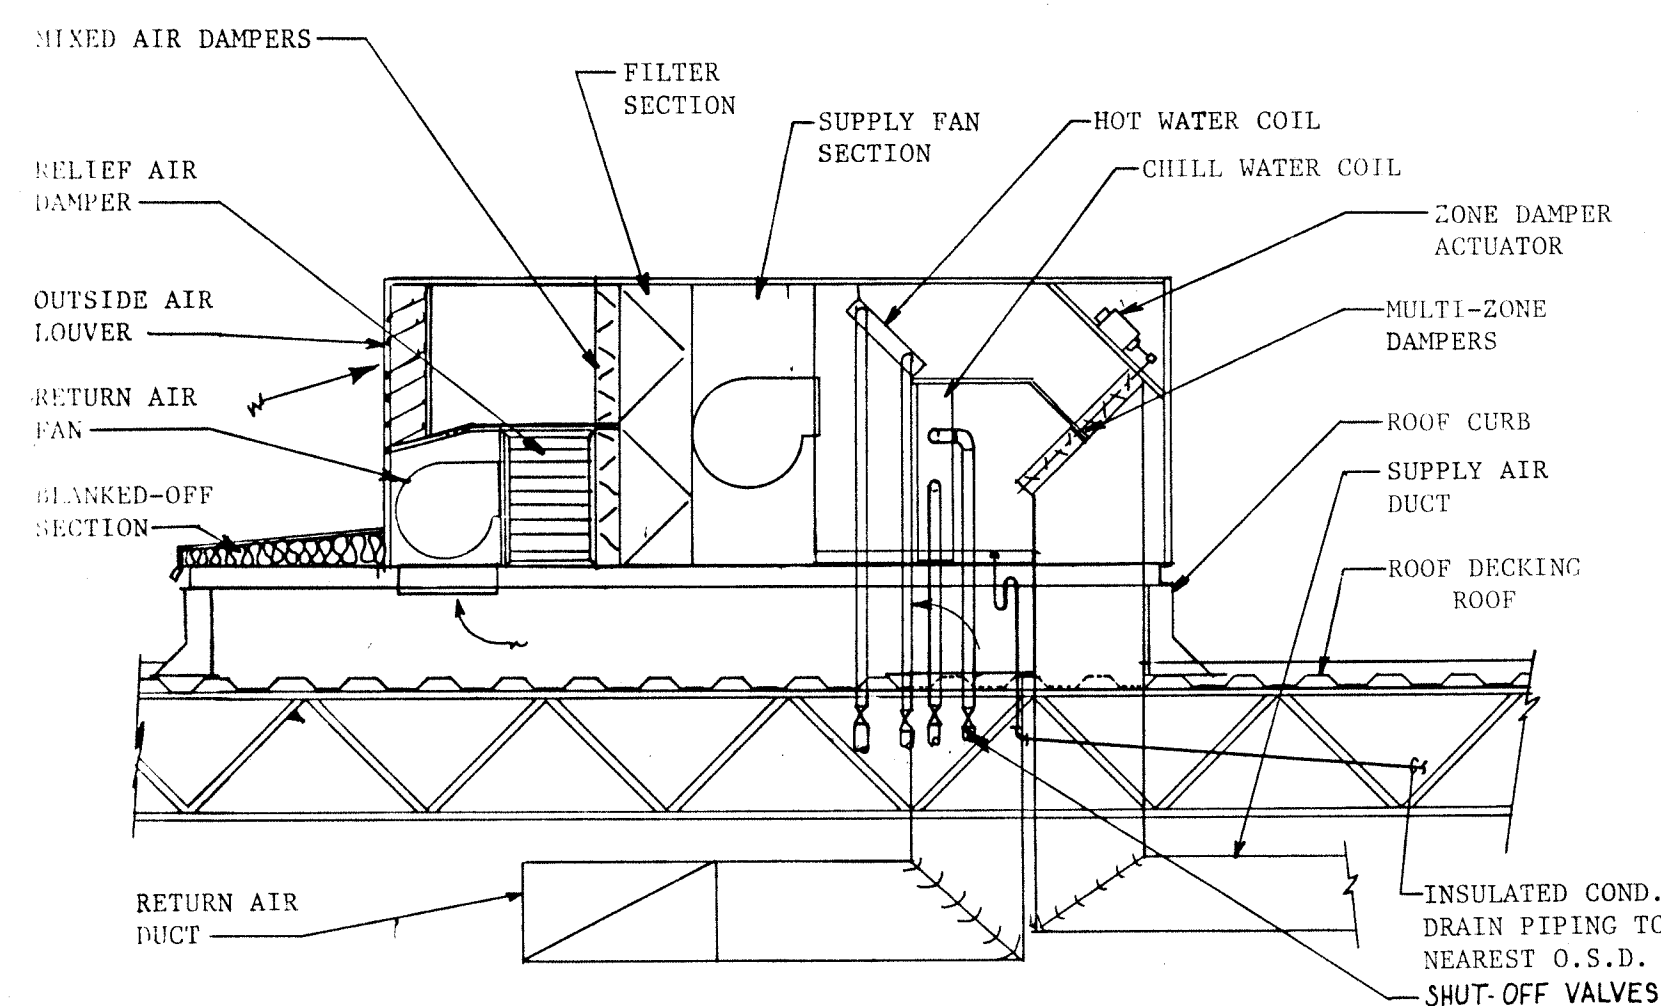


ROOFTOP MULTI-ZONE UNIT
DETAIL 'B'
NO SCALE

NOTES: ROOF CURB, SUPPLY & RETURN DUCTWORK, AND ELEC. ROUGH-IN ARE EXISTING. USE WITH NEW EQUIPMENT INSTALLATION.
SUPPLY & RETURN PIPING TO COILS SHALL RUN WITHIN NEW UNIT.
PROVIDE ADAPTER FLANGE TO FIT A NESBITT # RMA-1000G56-2210BB CURB DIMENSIONS.
PROVIDE INSULATED BLANKED-OFF SECTION CAP TO SHED WATER.

NOTE:
ALL WORK INDICATED ON THIS DRAWING SHALL BE A PART OF
BID PACKAGE #3
EXCEPT AS OTHERWISE NOTED

ELECTRICAL ABBREVIATIONS	
CIRC. BRKR OR C.B.	- CIRCUIT BREAKER
COMB.	- COMBINATION
C.P.	- CONTROL PANEL
E.C.	- ELECTRICAL CONTRACTOR
ENCL.	- ENCLOSURE
FLA.	- FULL LOAD AMPS
F.S.	- FUSED SWITCH
G.C.	- GENERAL CONTRACTOR
H.O.A.	- HAND-OFF-AUTOMATIC
MAG.	- MAGNETIC
MAN.	- MANUAL
M.C.	- MECHANICAL CONTRACTOR
M.C.C.	- MOTOR CONTROL CENTER
MFR.	- MANUFACTURER
M.S.P.	- MOTOR STARTER PANEL
N.F.	- NON-FUSED
NO.	- NUMBER
P.	- POLE
P.B.	- PUSH-BUTTON
P.L.	- PILOT LIGHT
REC.	- RECESSED
SURF.	- SURFACE
SW.	- SWITCH
T.C.C.	- TEMPERATURE CONTROL CONTRACTOR

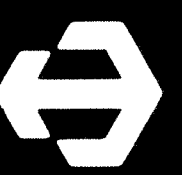

WRIGHT/PORTEOUS & LOWE, INC.
ARCHITECTS/ENGINEERS
INDIANAPOLIS, INDIANA/TAMPA, FLORIDA

LAWRENCE CENTRAL - BID PACKAGE #3


LAWRENCE TOWNSHIP M.S.D.

PHASE V, 1984 PROJECTS


MUSSETT NICHOLAS & ASSOCIATES
CONSULTING ENGINEERS
2602 E. 55TH. ST.

SCHEDULES & DETAILS

REVISIONS				COMM. NO.
NO.	DATE	DESCRIPTION		84004
			DATE	
			3-29-84	
			DRAWN BY	
			TC	
			CHECKED BY	

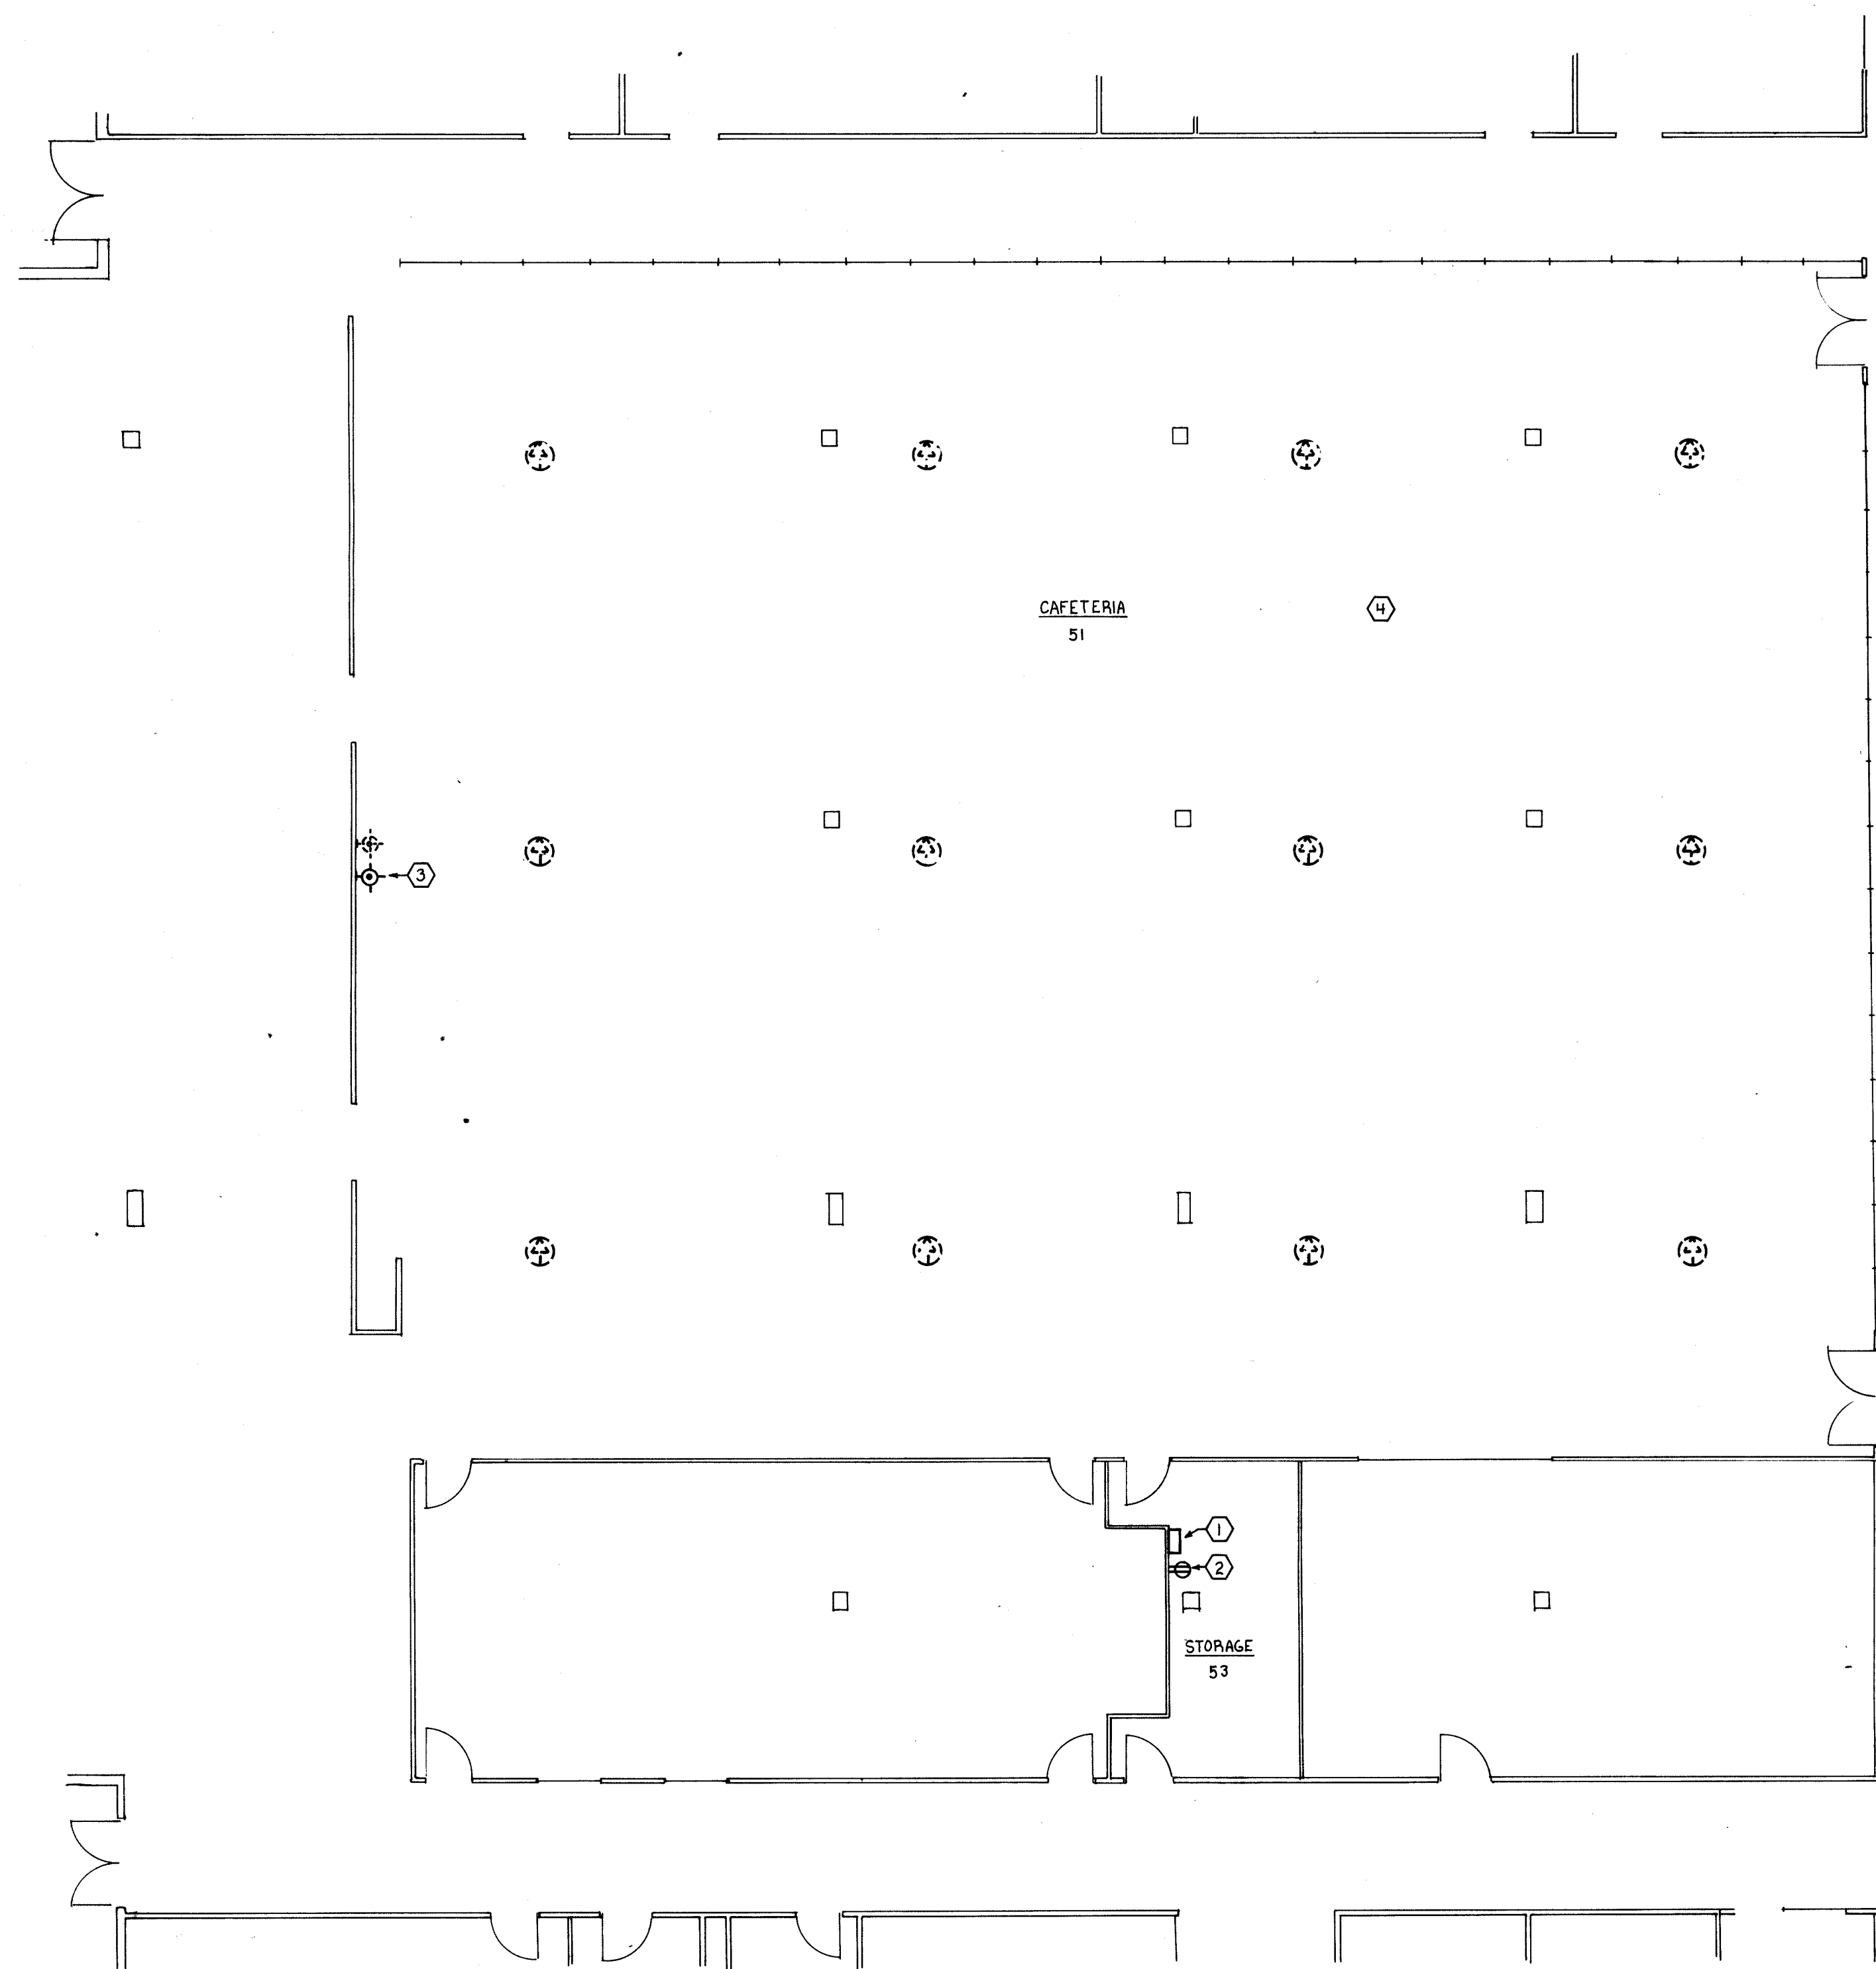


① CAFETERIA FLOOR PLAN - ELECTRICAL
SCALE :1/8"=1'-0"

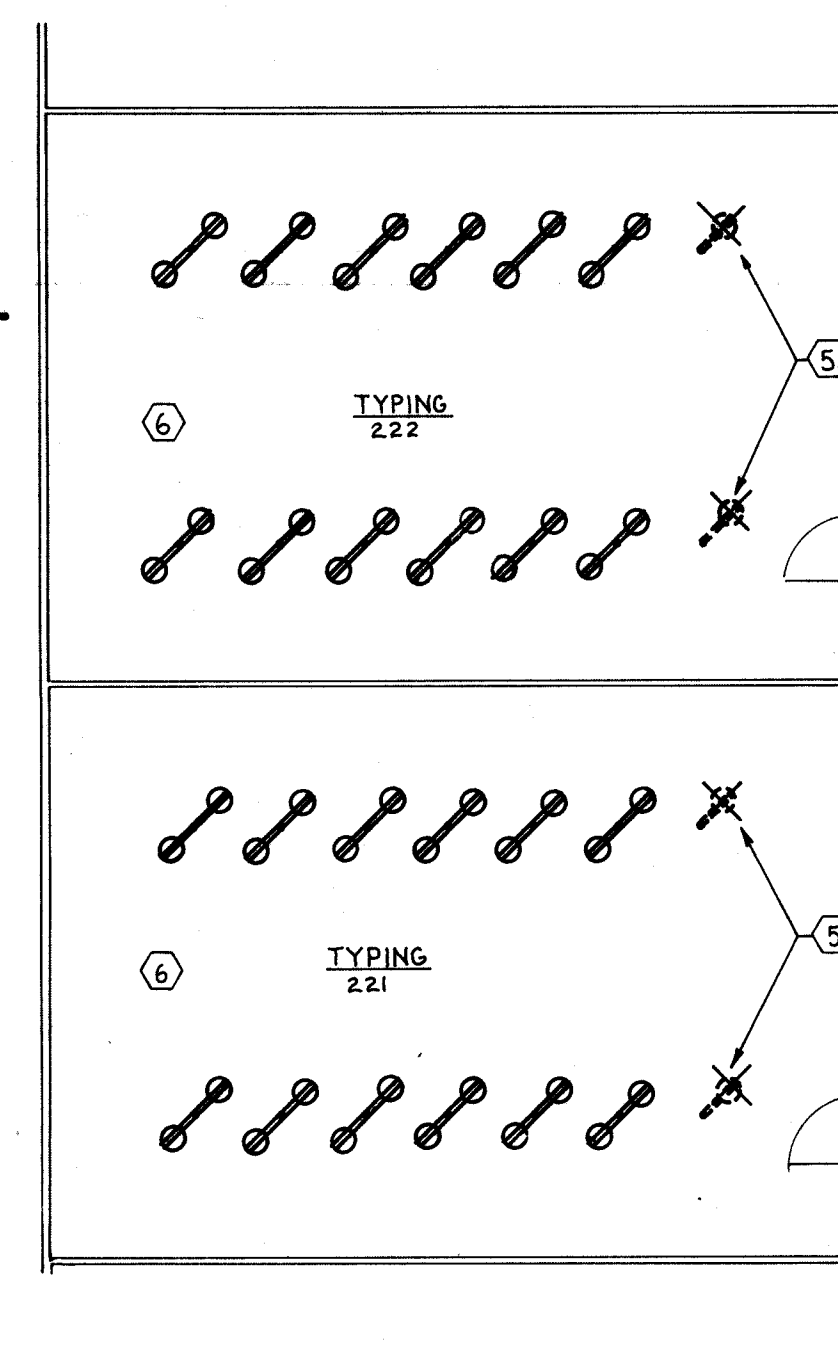

② TYPING ROOM FLOOR PLAN - ELECTRICAL
SCALE :1/8"=1'-0"

NOTES

1. INSTALL PACKAGE AMPLIFIER IN STORAGE 53 TO FEED EXISTING SPEAKERS IN CAFETERIA 51. INSTALL DPDT SWITCH BESIDE AMPLIFIER TO SWITCH SPEAKERS TO EITHER PACKAGE AMPLIFIER OR BUILDING P.A. SYSTEM. RECONNECT EXISTING SPEAKER LINE TO NEW SWITCH. INSTALL SHELF AT +70" AND MOUNT AMPLIFIER ON SHELF. AMPLIFIER TO BE RATED 35 WATTS WITH FREQUENCY RESPONSE 50-15,000 HZ +/- 2DB, SIMILAR TO DUKANE 1A1335.
2. INSTALL DUPLEX RECEPTACLE AT +72" FOR AMPLIFIER. CONNECT TO NEAREST RECEPTACLE CIRCUIT.
3. INSTALL NEW MICROPHONE OUTLET ADJACENT TO EXISTING MICROPHONE OUTLET. NEW OUTLET SHALL BE SAME TYPE AS EXISTING AND SHALL BE CONNECTED TO NEW AMPLIFIER. NEW OUTLET SHALL BE LABELED "LOCAL P.A." AND EXISTING OUTLET SHALL BE LABELED "BUILDING P.A."
4. EXISTING SPEAKERS IN CAFETERIA ARE TO REMAIN AND ARE TO BE RECONNECTED AS NOTED IN NOTE #1 ABOVE.
5. IN ROOMS 221 AND 222, FLOOR MOUNTED RECEPTACLES AT SOUTH END OF ROOM ARE TO BE REMOVED AND FLOOR BOX SHALL BE CAPPED.
6. IN ROOMS 221 AND 222, 12 FLOOR OUTLETS IN EACH ROOM SHALL BE REMOVED AND REPLACED WITH FLOOR OUTLETS HAVING TWO DUPLEX RECEPTACLES. NEW OUTLETS SHALL BE SIMILAR TO WALKER 513D. VERIFY MOUNTING ARRANGEMENT OF EXISTING OUTLETS AND PROVIDE NEW OUTLET COMPATIBLE WITH EXISTING CONDITIONS.
7. REFER TO SHEETS M3.03 AND M3.04 FOR ELECTRICAL CONNECTIONS TO HVAC EQUIPMENT.

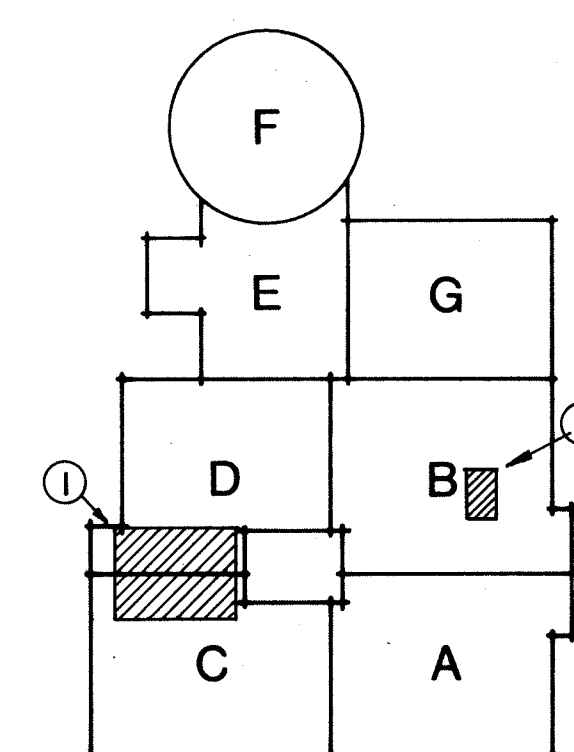

KEY PLAN

NOTE:
ALL WORK INDICATED ON THIS
DRAWING SHALL BE A PART OF
BID PACKAGE #3
EXCEPT AS OTHERWISE NOTED




WRIGHT/PORTEOUS & LOWE, INC.
ARCHITECTS/ENGINEERS
INDIANAPOLIS, INDIANA/TAMPA, FLORIDA

MUSSETT NICHOLAS & ASSOCIATES
CONSULTING ENGINEERS
2602 E. 55TH. ST.


LARGE SCALE FLOOR PLAN - ELECTRICAL

LAWRENCE CENTRAL - BID PACKAGE # 3
LAWRENCE TOWNSHIP M.S.D.
PHASE V. 1984 PROJECTS


NO.	DATE	REVISIONS	DESCRIPTION	COMM. NO.
1	5-29-84			6400-4
2				
3				
4				
5				
6				
7				
8				
9				
10				

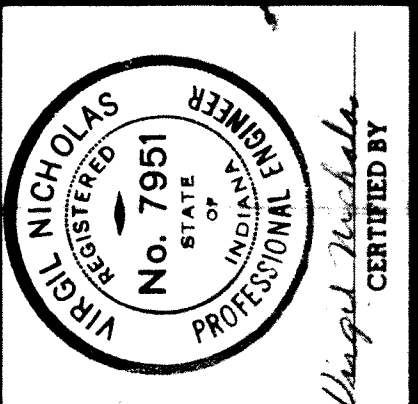


SHEET
E3.03
OF

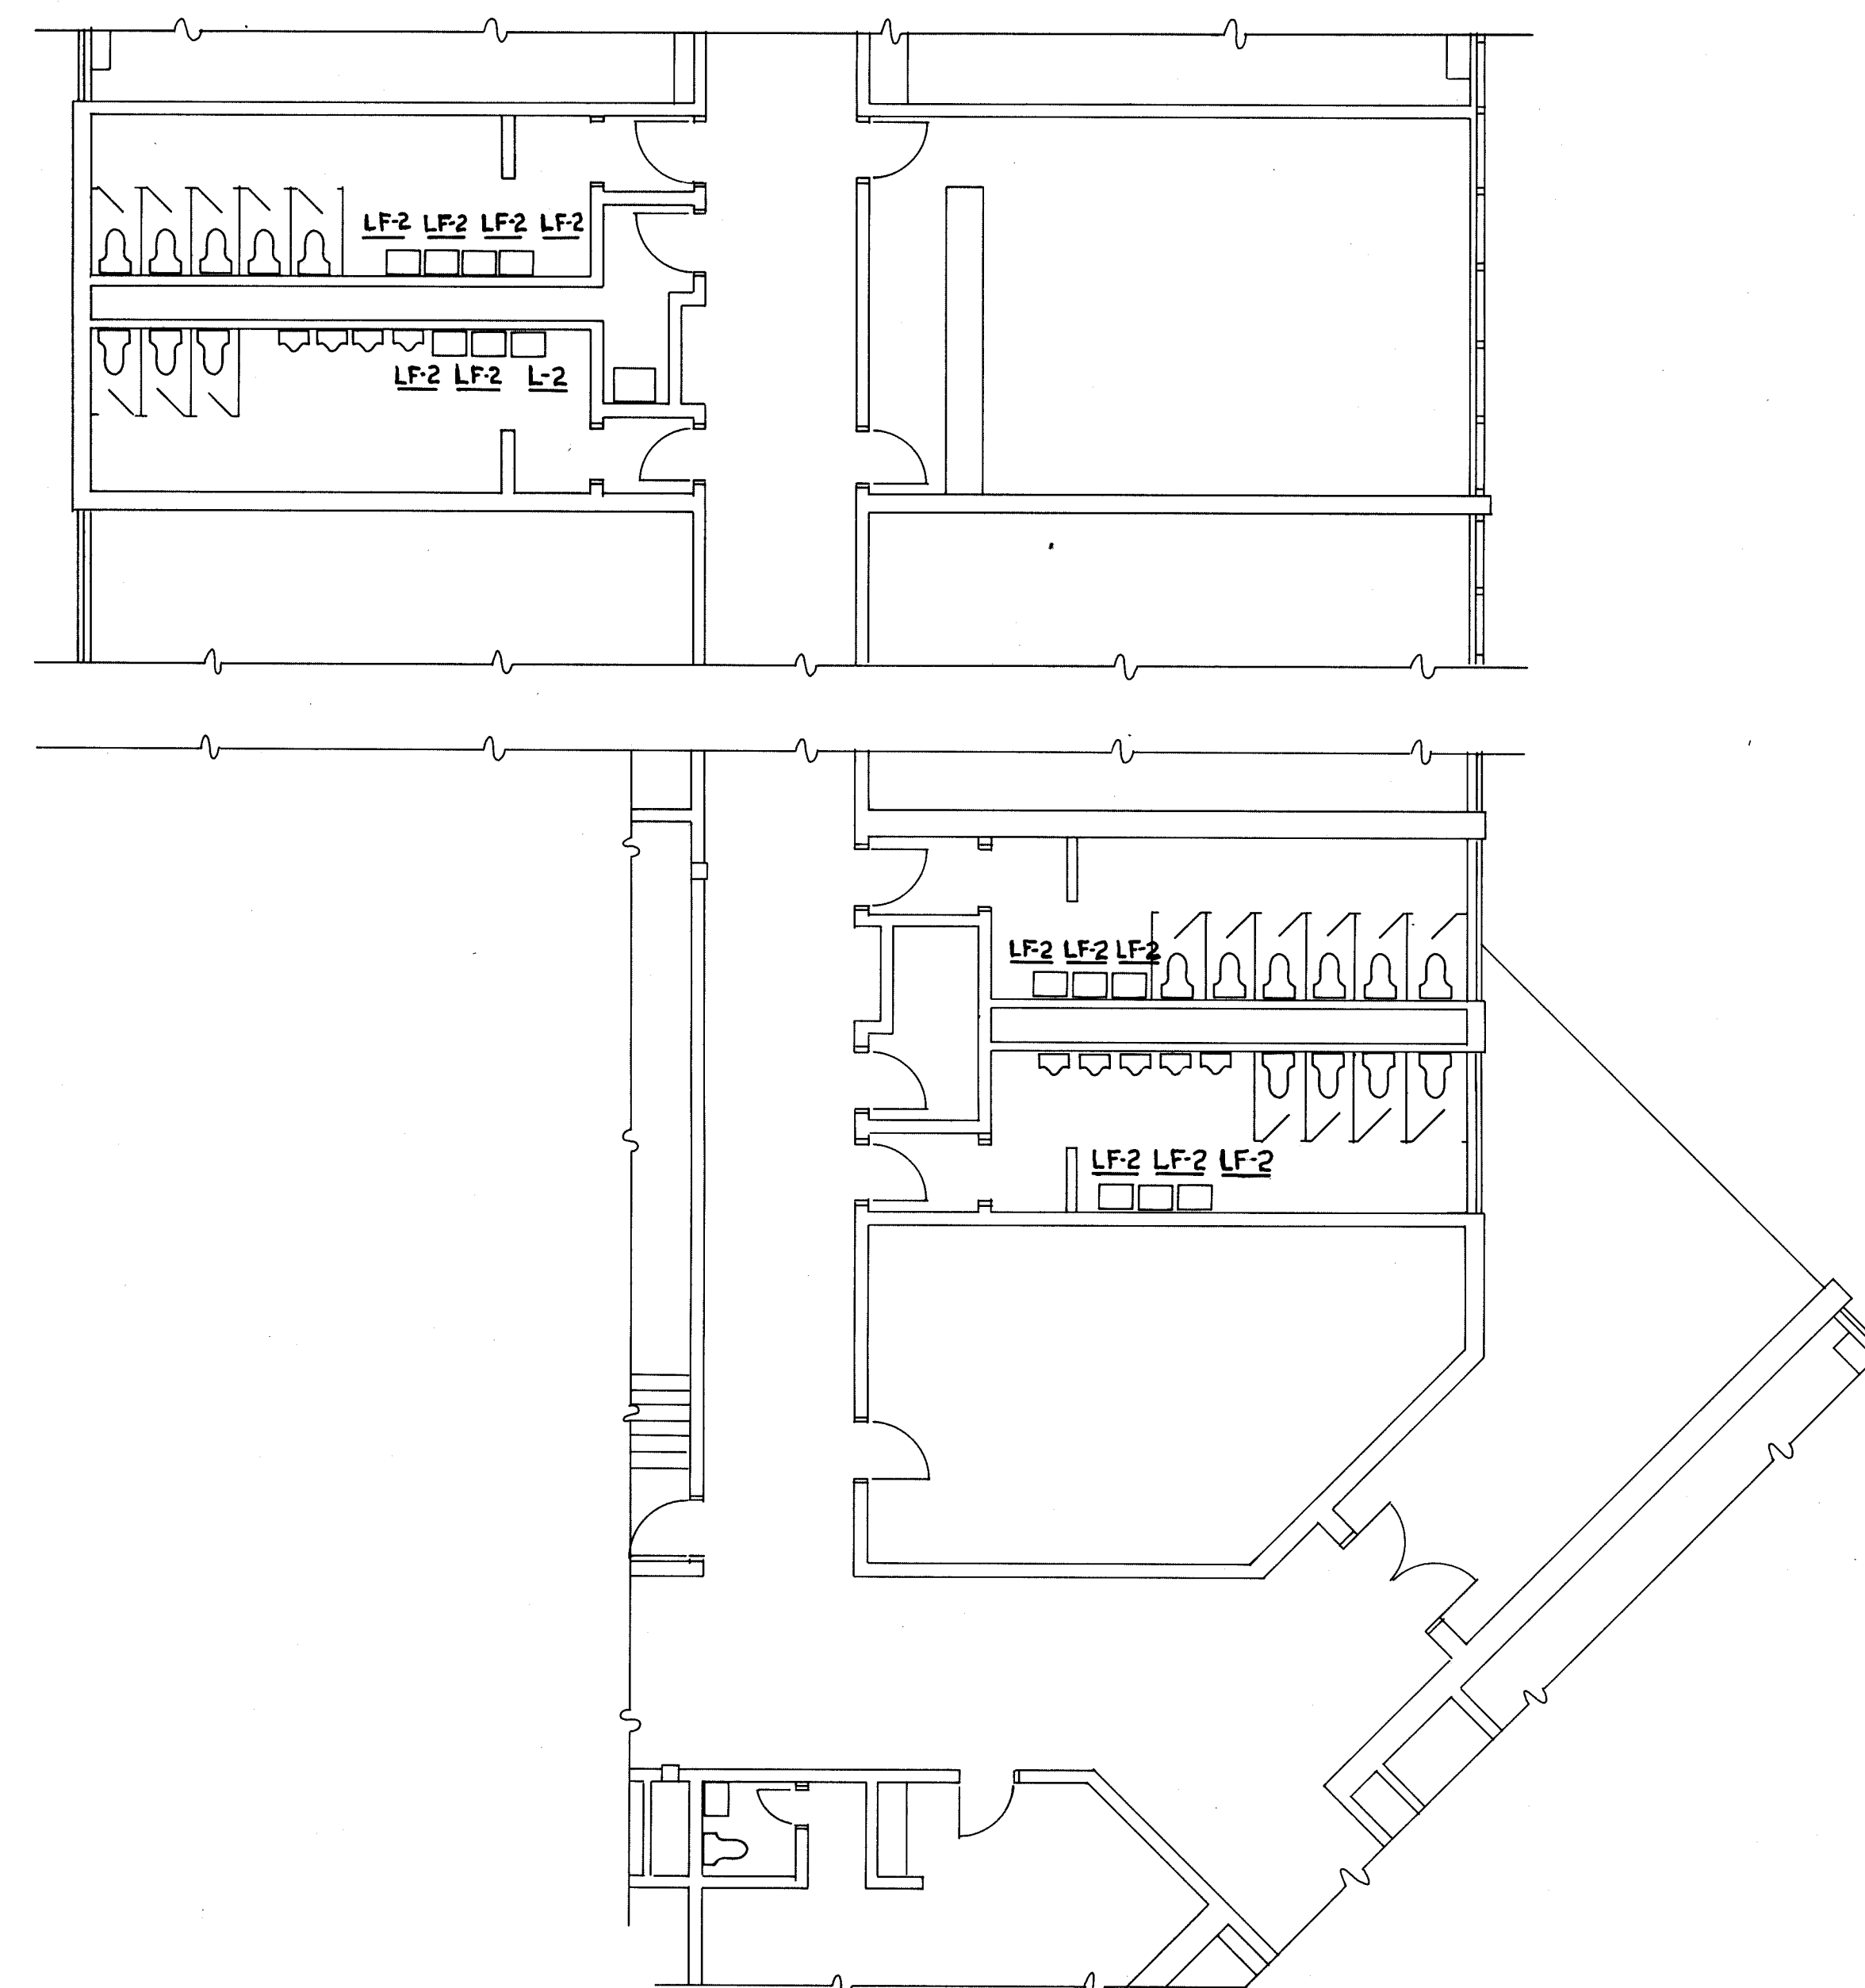

PARTIAL FLOOR PLAN - PLUMBING
SCALE 1/8" = 1'-0"

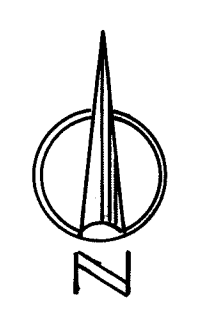

NOTE:
ALL WORK INDICATED ON THIS
DRAWING SHALL BE A PART OF
BID PACKAGE #3
EXCEPT AS OTHERWISE NOTED

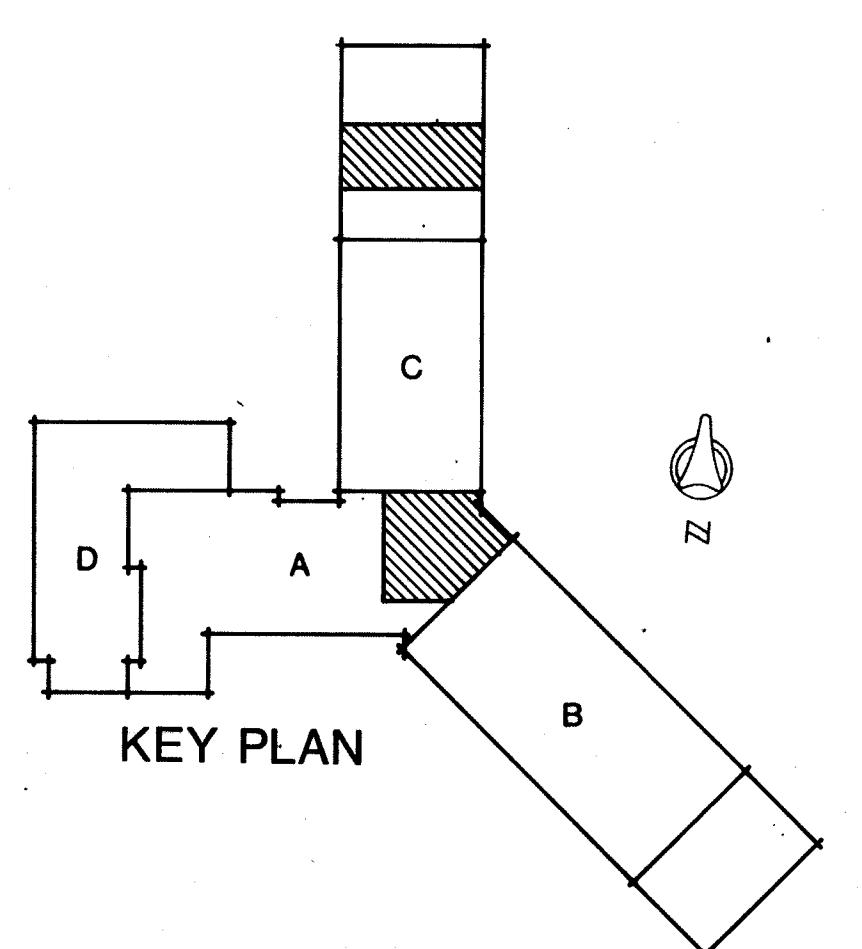


WRIGHT/PORTER & LOWE, INC.
ARCHITECTS/ENGINEERS
INDIANAPOLIS, INDIANA/TAMPA, FLORIDA

MUSSETT NICHOLAS & ASSOCIATES
CONSULTING ENGINEERS

HARRISON HILL ELEMENTARY - BID PACKAGE #3
LAWRENCE TOWNSHIP M.S.D.
PHASE V. 1984 PROJECTS

NO.	DATE	REVISIONS DESCRIPTION	COMM. NO.
1	5-29-84		6400-4
2			
3			
4			
5			
6			
7			
8			
9			
10			

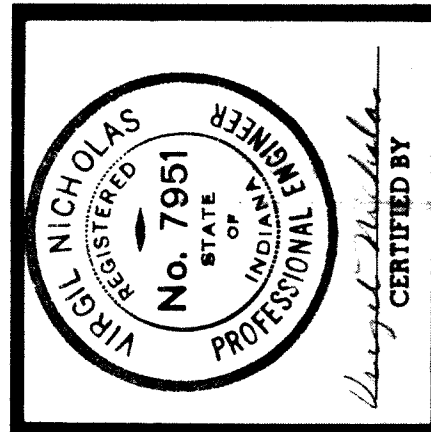

WRIGHT/PORTER & LOWE, INC.

ARCHITECTS/ENGINEERS

INDIANAPOLIS, INDIANA/TAMPA, FLORIDA

MUSSETT NICHOLAS & ASSOCIATES

CONSULTING ENGINEERS

2602 E. 55 TH. ST.

REVISIONS

NO.	DATE	DESCRIPTION
1	5-22-64	

TITLE SHEET - MECHANICAL & ELECTRICAL

DRAWN BY

CHECKED BY

DATE

CERTIFIED BY

Mussett Nicholas & Associates

SHEET


LAWRENCE NORTH
#6 CRAIG MIDDLE SCHOOL

E6.01 & M6.01	BUILDING GROUND FLOOR PLAN - MECHANICAL & ELECTRICAL
E6.02 & M6.02	BUILDING 1ST FLOOR PLAN - MECHANICAL & ELECTRICAL
E6.03 & M6.03	BUILDING 2ND FLOOR PLAN - MECHANICAL & ELECTRICAL
M6.04	SMALL SCALE 1ST FLOOR PLAN - HVAC
M6.05	LARGE SCALE GROUND FLOOR PLAN - MECHANICAL
M6.06	1ST FLOOR LARGE SCALE PLAN - HVAC
M6.07	2ND FLOOR LARGE SCALE PLAN - HVAC
M6.08	LARGE SCALE FLOOR PLAN - MECHANICAL
M6.09	DIAGRAMS & DETAILS - PLUMBING
M6.10	SCHEDULES & DETAILS - MECHANICAL
E6.04	SITE PLAN - MECHANICAL & ELECTRICAL
E6.05	GROUND FLOOR LARGE SCALE PLAN - ELECTRICAL
E6.06	1ST FLOOR LARGE SCALE PLAN - ELECTRICAL
E6.07	2ND FLOOR LARGE SCALE PLAN - ELECTRICAL
E6.08	LARGE SCALE FLOOR PLAN - ELECTRICAL
E6.09	PARTIAL FLOOR PLAN - ELECTRICAL


MECHANICAL ABBREVIATIONS & DRAWING SYMBOLS

D R A W I N G S Y M B O L S

1

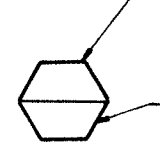

DETAIL SYMBOL

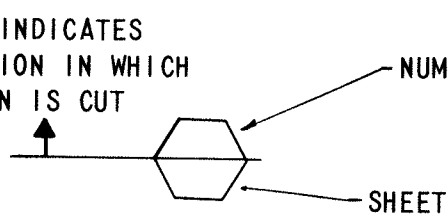

SECTION SYMBOL

③ SEE NOTE #3 ON
 SAME SHEET

NOTE SYMBOL




POINT OF
NEW CONNECTION

MECHANICAL SYMBOLS		
PIPING	VALVES, SPECIALTIES & FITTINGS	REFRIGERATION
ACID RESISTANT WASTE (SUSPENDED)	AIR CHAMBER	CHARGING VALVE
ACID RESISTANT WASTE (BURIED)	ANCHOR	CONDENSER WATER REGULATOR VALVE
AIR LINE	AUTOMATIC AIR VENT	DRYER
COLD WATER	AUTOMATIC RELIEF VALVE	EVAPORATOR PRESSURE REGULATOR
COLD SOFT WATER	AUTOMATIC WATER MAKE-UP VALVE	FLEXIBLE PIPE CONNECTION
FIRE LINE	BASKET TYPE STRAINER	MANUAL REFRIGERATION VALVE
FUEL OIL RETURN	BALANCING VALVE	SIGHT GLASS
FUEL OIL SUPPLY	BUCKET TRAP	SOLENOID VALVE
GAS LINE	CHECK VALVE	STRAINER
HEATING WATER RETURN	ECCENTRIC REDUCER	THERMOSTATIC EXPANSION VALVE
HEATING WATER SUPPLY	EXPANSION JOINT	
HOT SOFT WATER	FLANGED CONNECTION	
HOT WATER (DOMESTIC)	FLOAT & THERMOSTATIC TRAP	
STORM WATER (SUSPENDED)	FLEXIBLE PUMP CONNECTION	
STORM WATER (BURIED)	GAS METER	
SANITARY WASTE (SUSPENDED)	SHUT-OFF VALVE	
SANITARY WASTE (BURIED)	GLOBE VALVE	
SANITARY VENT	'P' TRAP	
HOT WATER RETURN	PIPE GUIDE	
CHILLED WATER (ONLY) SUPPLY	PRESSURE GAUGE	
CHILLED WATER (ONLY) RETURN	PRESSURE REDUCING VALVE	
COMBINATION HOT & COLD WATER SUPPLY	RUNNING TRAP	
COMBINATION HOT & COLD WATER RETURN	SHOWER HEAD	
REFRIGERANT LIQUID	THERMOMETER	
REFRIGERANT SUCTION	THERMOMETER WELL	
DRAIN	THERMOSTATIC TRAP	
DROP	UNION	
PITCH LINE DOWN IN DIRECTION OF ARROW	'Y' STRAINER	
RUN-OUT	WATER METER	
RUN-OUT OFF TOP OF MAIN	SHOCK ABSORBER	
RUN-OUT OFF BOTTOM OF MAIN	FLOW CONTROL VALVE	
TEE OFF SIDE OF MAIN		
LOW PRESSURE STEAM		
MED. & HIGH PRESSURE STEAM		
CONDENSATE RETURN (GRAVITY)		
CONDENSATE RETURN (PUMPED)		
MED. & HIGH PRESSURE COND. RETURN		
SPRINKLER HEAD		
PIPING TO BE INSTALLED		
PIPING TO BE REMOVED		

ELECTRICAL SYMBOL SCHEDULE	
SYMBOL	DESCRIPTION
	FLUORESCENT LIGHTING OUTLET
	INCANDESCENT LIGHTING OUTLET (SURFACE)
	INCANDESCENT LIGHTING OUTLET (RECESSED)
	INCANDESCENT LIGHTING OUTLET (WALL MOUNTED)
	DUPLEX RECEPTACLE (MOUNTED AT + 18" UNLESS OTHERWISE NOTED)
	FLOOR MOUNTED DUPLEX RECEPTACLE
	MOTOR OUTLET (SINGLE PHASE) (THREE PHASE)
	MANUAL MOTOR STARTER
	MAGNETIC STARTER WITH DISCONNECT
	DISCONNECT SWITCH (NON-FUSED)
	LIGHTING PANEL
S	SINGLE POLE SWITCH
S ³	THREE-WAY SWITCH
S ⁴	FOUR-WAY SWITCH
S ^K	KEY OPERATED SWITCH
S ^P	SWITCH WITH PILOT LIGHT
S ^M	MOMENTARY CONTACT SWITCH
J	JUNCTION BOX
	INDICATES OUTLET IN VERTICAL ALIGNMENT
----	CONDUIT IN WALL OR CEILING
----	CONDUIT IN OR BELOW FLOOR
----	EXPOSED CONDUIT


REVISONS		COM. NO.
NO. DATE	DESCRIPTION	
		54504
		DATE
		3-29-64
		DRAWN BY
		Wt
		CHECKED BY

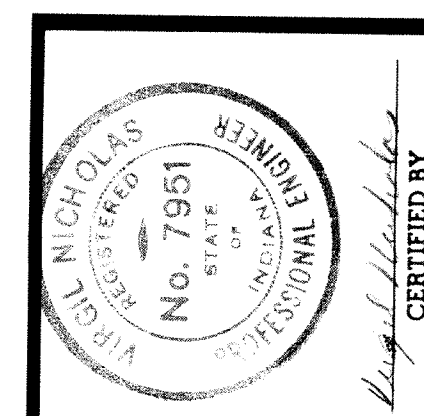


SHEET

GENERAL NOTES

- 1 REMOVE TUNNEL PIPING IN SHADED AREAS. DEMO. ALL STEAM SUPPLY AND RETURN, CW, HW & HWR. (BASE BID). WASTE, VENT, GAS PIPING AND ELECTRICAL CONDUIT TO REMAIN.
- 2 DEMOLITION OF EXISTING PIPING NOT IN SHADED AREAS TO BE COVERED BY DUCT ALTERNATE. WASTE, VENT GAS PIPING AND ELECTRICAL CONDUIT TO REMAIN.
- 3 THE CONTRACTOR SHALL INSTALL TEMPORARY FLOOR OR WALL OPENINGS TO THE TUNNEL FOR THE REMOVAL OR REINSTALLATION OF PIPING. FLOOR OPENINGS SHALL BE SAW-CUT. SLAB SHALL BE PATCHED AND DOWELLED OR STRUCTURALLY SUPPORTED TO EXISTING FLOOR. FLOOR FINISH SHALL BE RESTORED TO MATCH EXISTING. WALL OPENINGS MAY BE INSTALLED TO OUTSIDE OF BUILDING. SOIL MAY BE EXCAVATED, OPENINGS PROTECTED FROM WEATHER AND PERSON ACCESS WHEN NOT IN USE, WALL PATCHED BACK AND PROPERLY BACKFILLED WHEN WORK IS COMPLETED AND LAWN AND SHRUBS RESTORED TO ORIGINAL CONDITION.

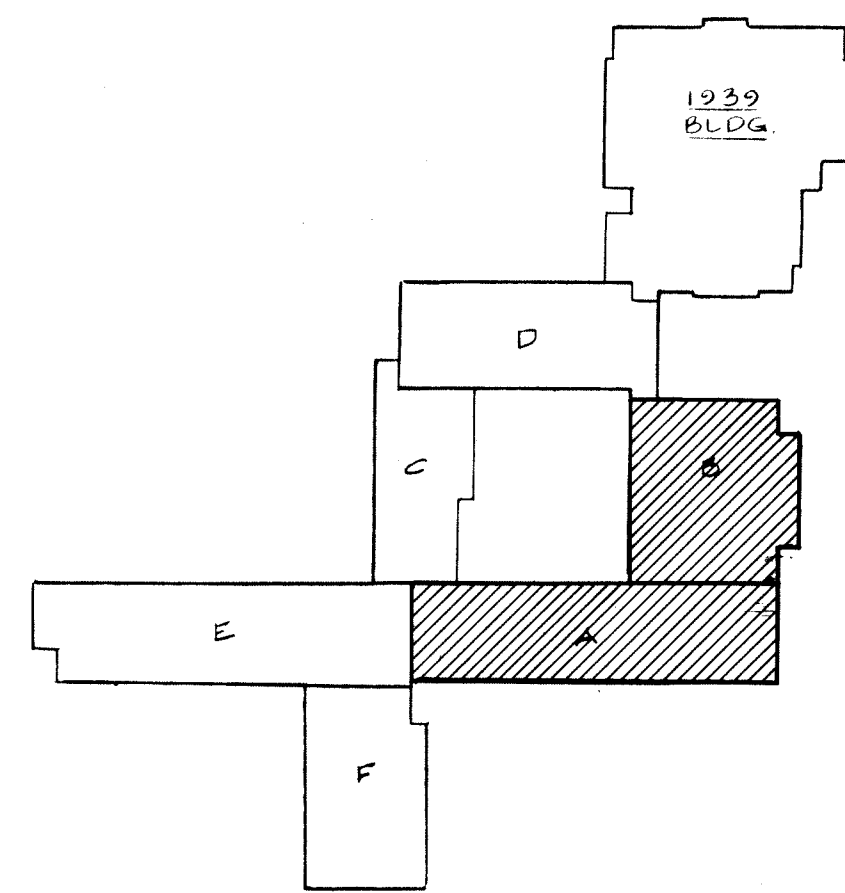

KEY PLAN

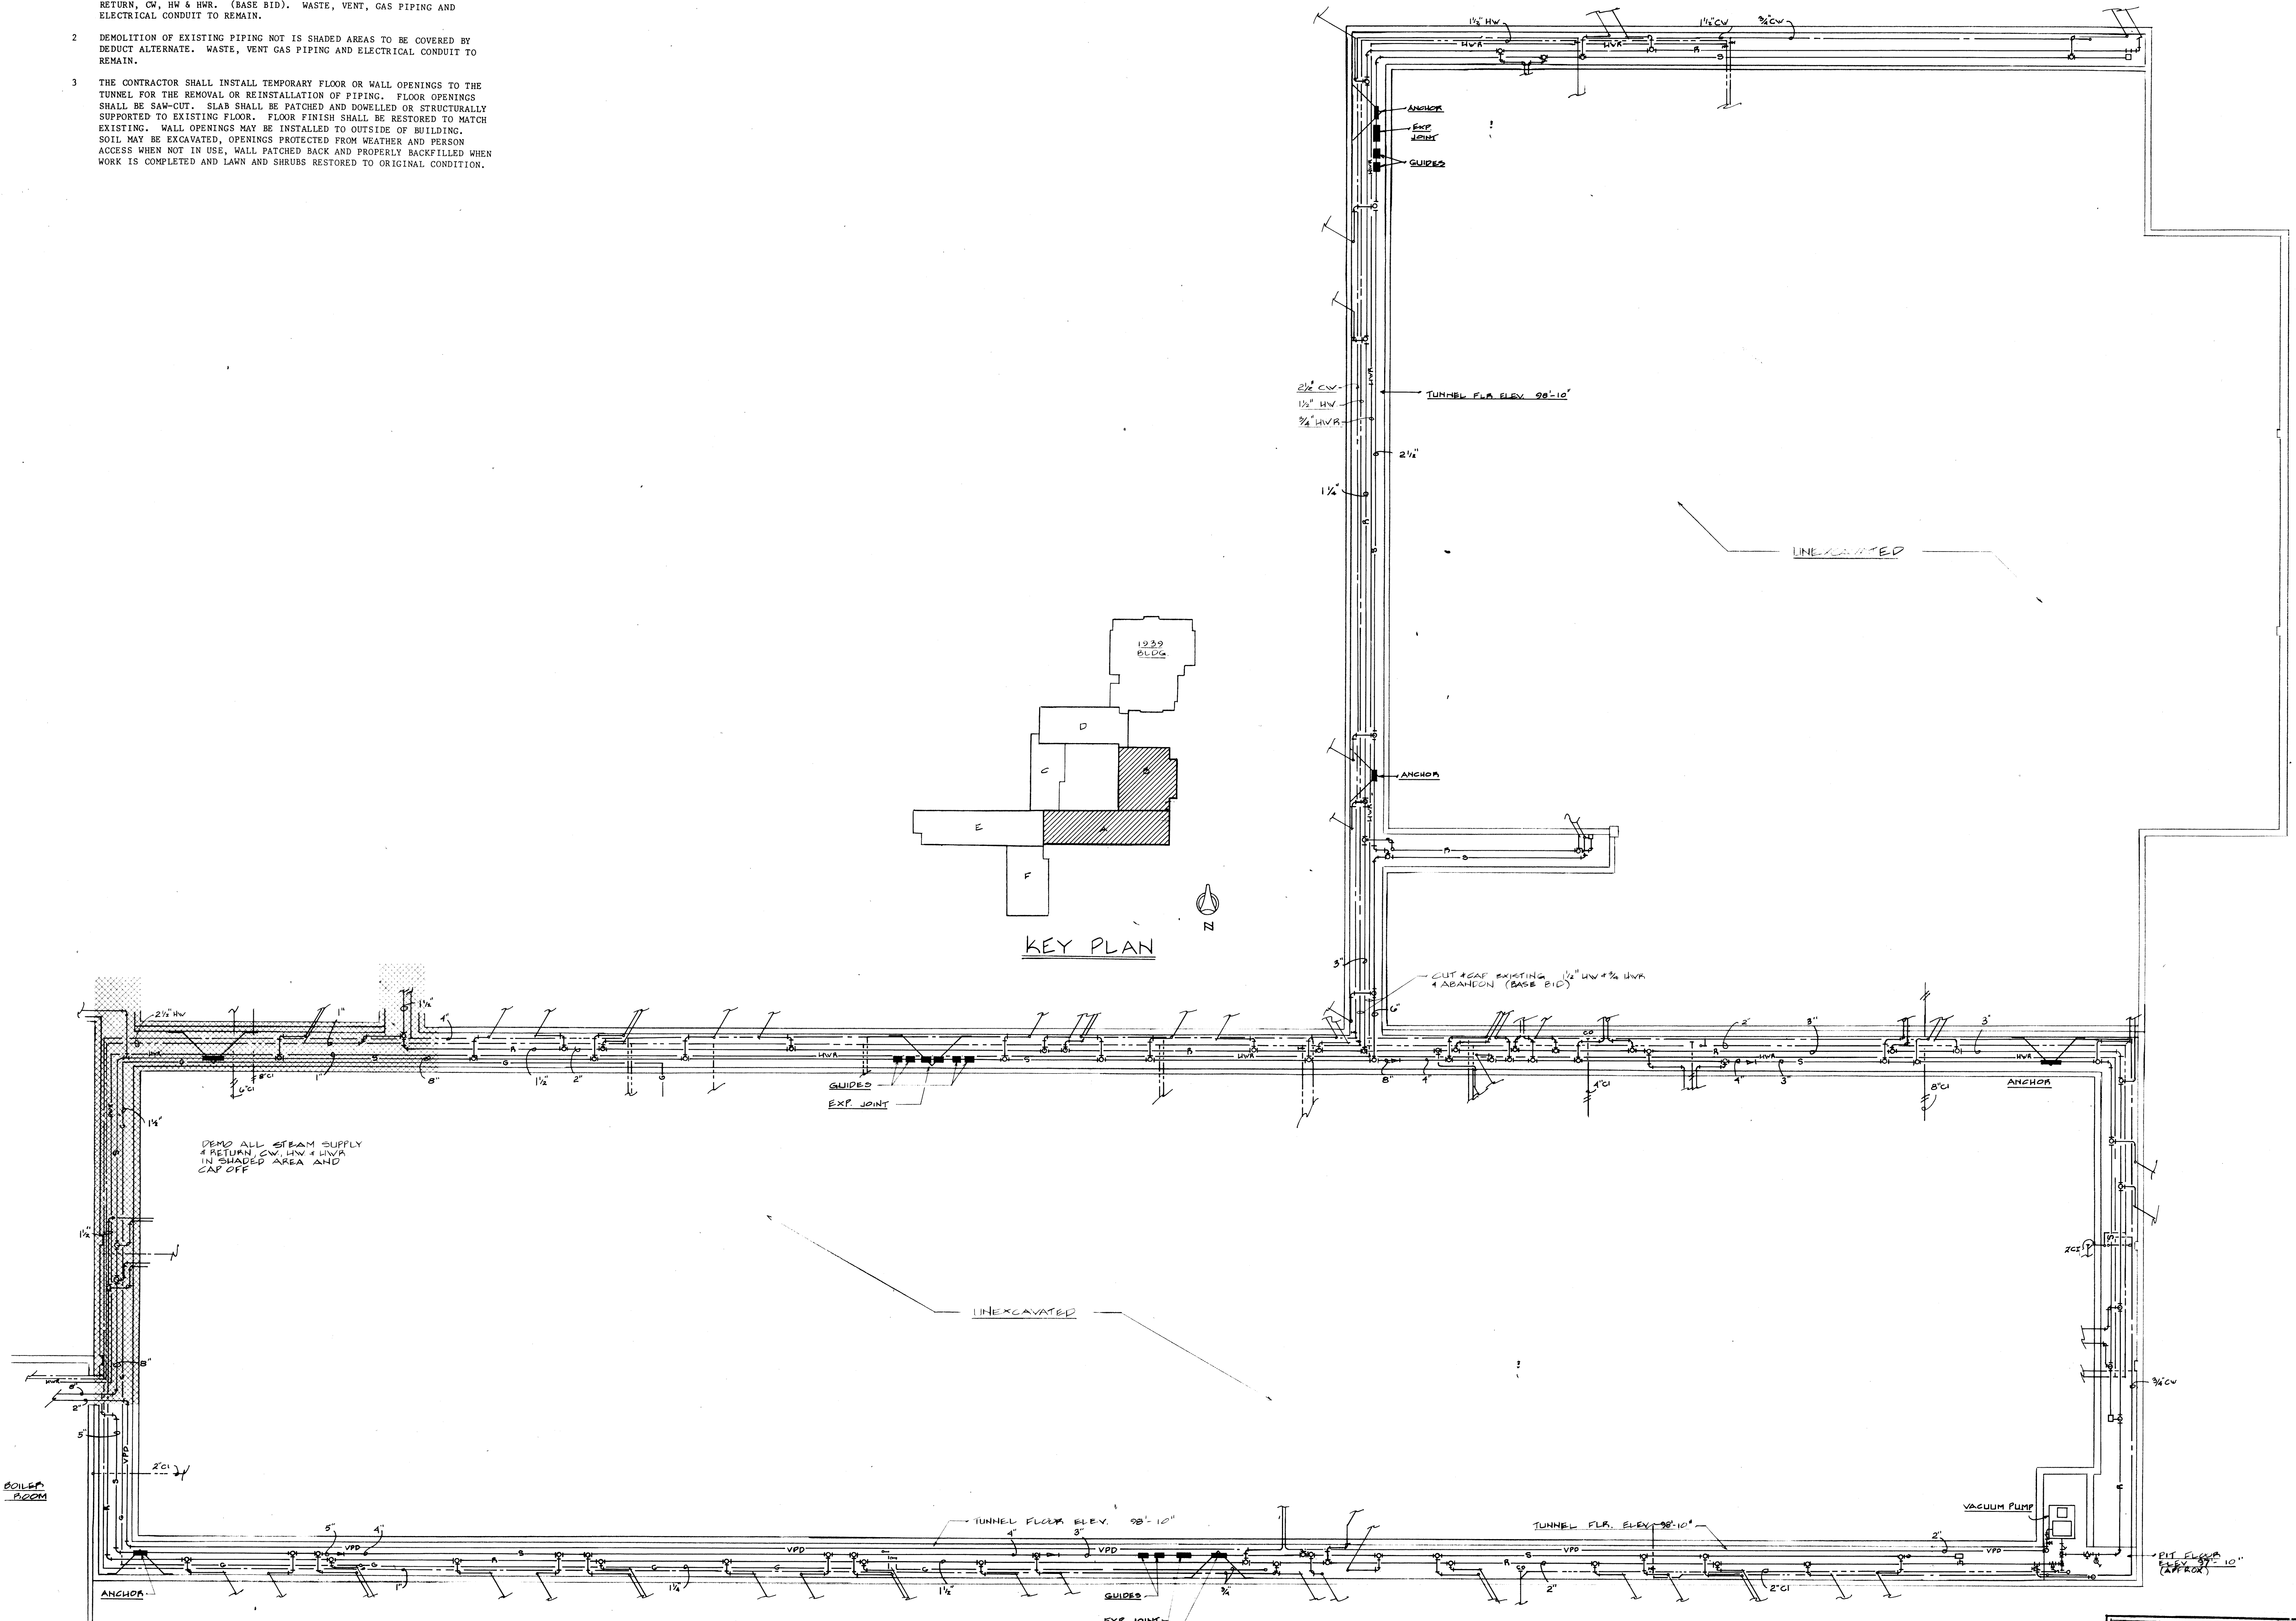

BUILDINGS A&B TUNNEL-DEMOLITION

SCALE 1/8"=1'-0"

NOTE:
ALL WORK INDICATED ON THIS
DRAWING SHALL BE A PART OF
BID PACKAGE #4
EXCEPT AS OTHERWISE NOTED


WRIGHT/PORTER & LOWE, INC.
ARCHITECTS/ENGINEERS
INDIANAPOLIS, INDIANA / TAMPA, FLORIDA

MUSSETT NICHOLAS & ASSOCIATES
CONSULTING ENGINEERS


BUILDINGS A&B TUNNEL PLAN - DEMOLITION

BELZER MIDDLE SCHOOL - BID PACKAGE #4
LAWRENCE TOWNSHIP M.S.D.
PHASE V, 1984 PROJECTS

NO.	DATE	REVISIONS	DESCRIPTION	CONC. NO.
1	9/20/84			4
2	9/20/84			
3	9/20/84			
4	9/20/84			
5	9/20/84			
6	9/20/84			
7	9/20/84			
8	9/20/84			
9	9/20/84			
10	9/20/84			

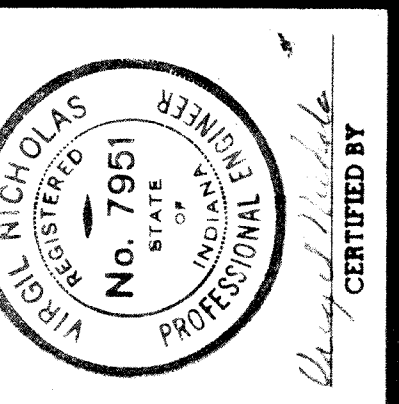

SHEET
M4.01
OF

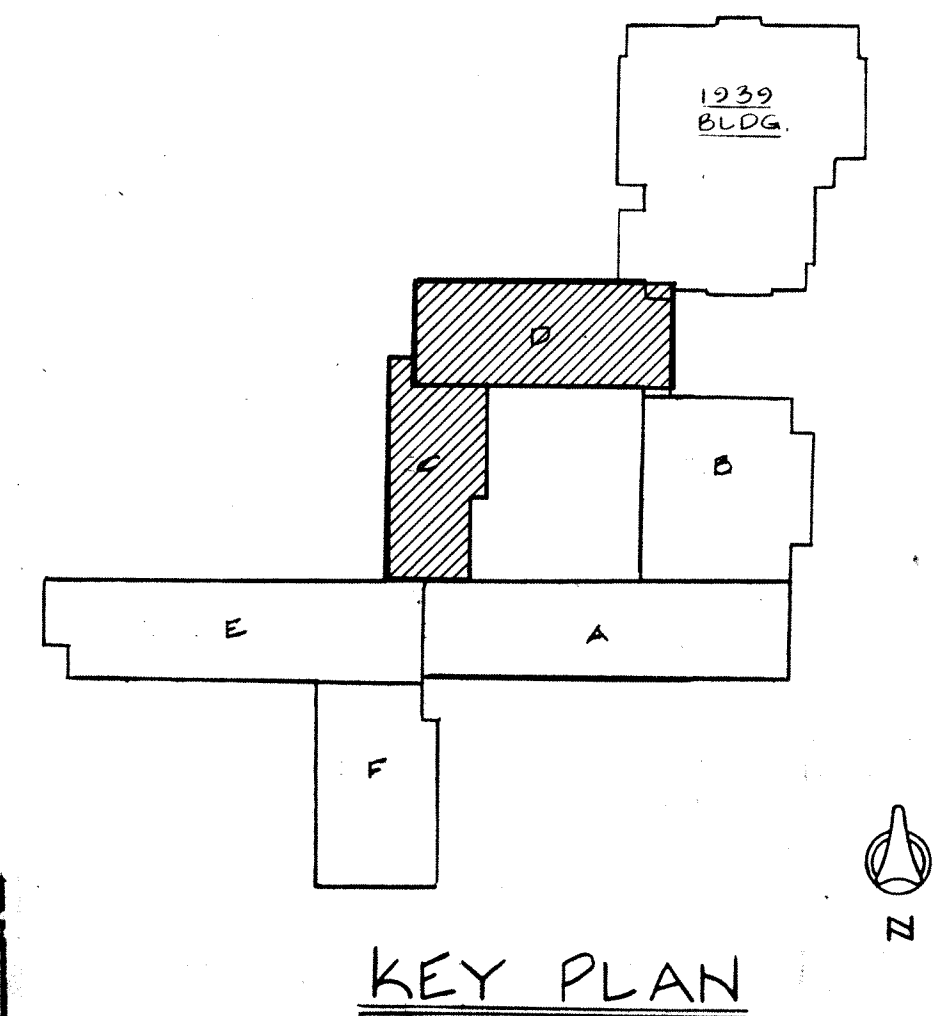


NOTE:
ALL WORK INDICATED ON THIS
DRAWING SHALL BE A PART OF
BID PACKAGE #4
EXCEPT AS OTHERWISE NOTED


SHEET

M4.02

OF

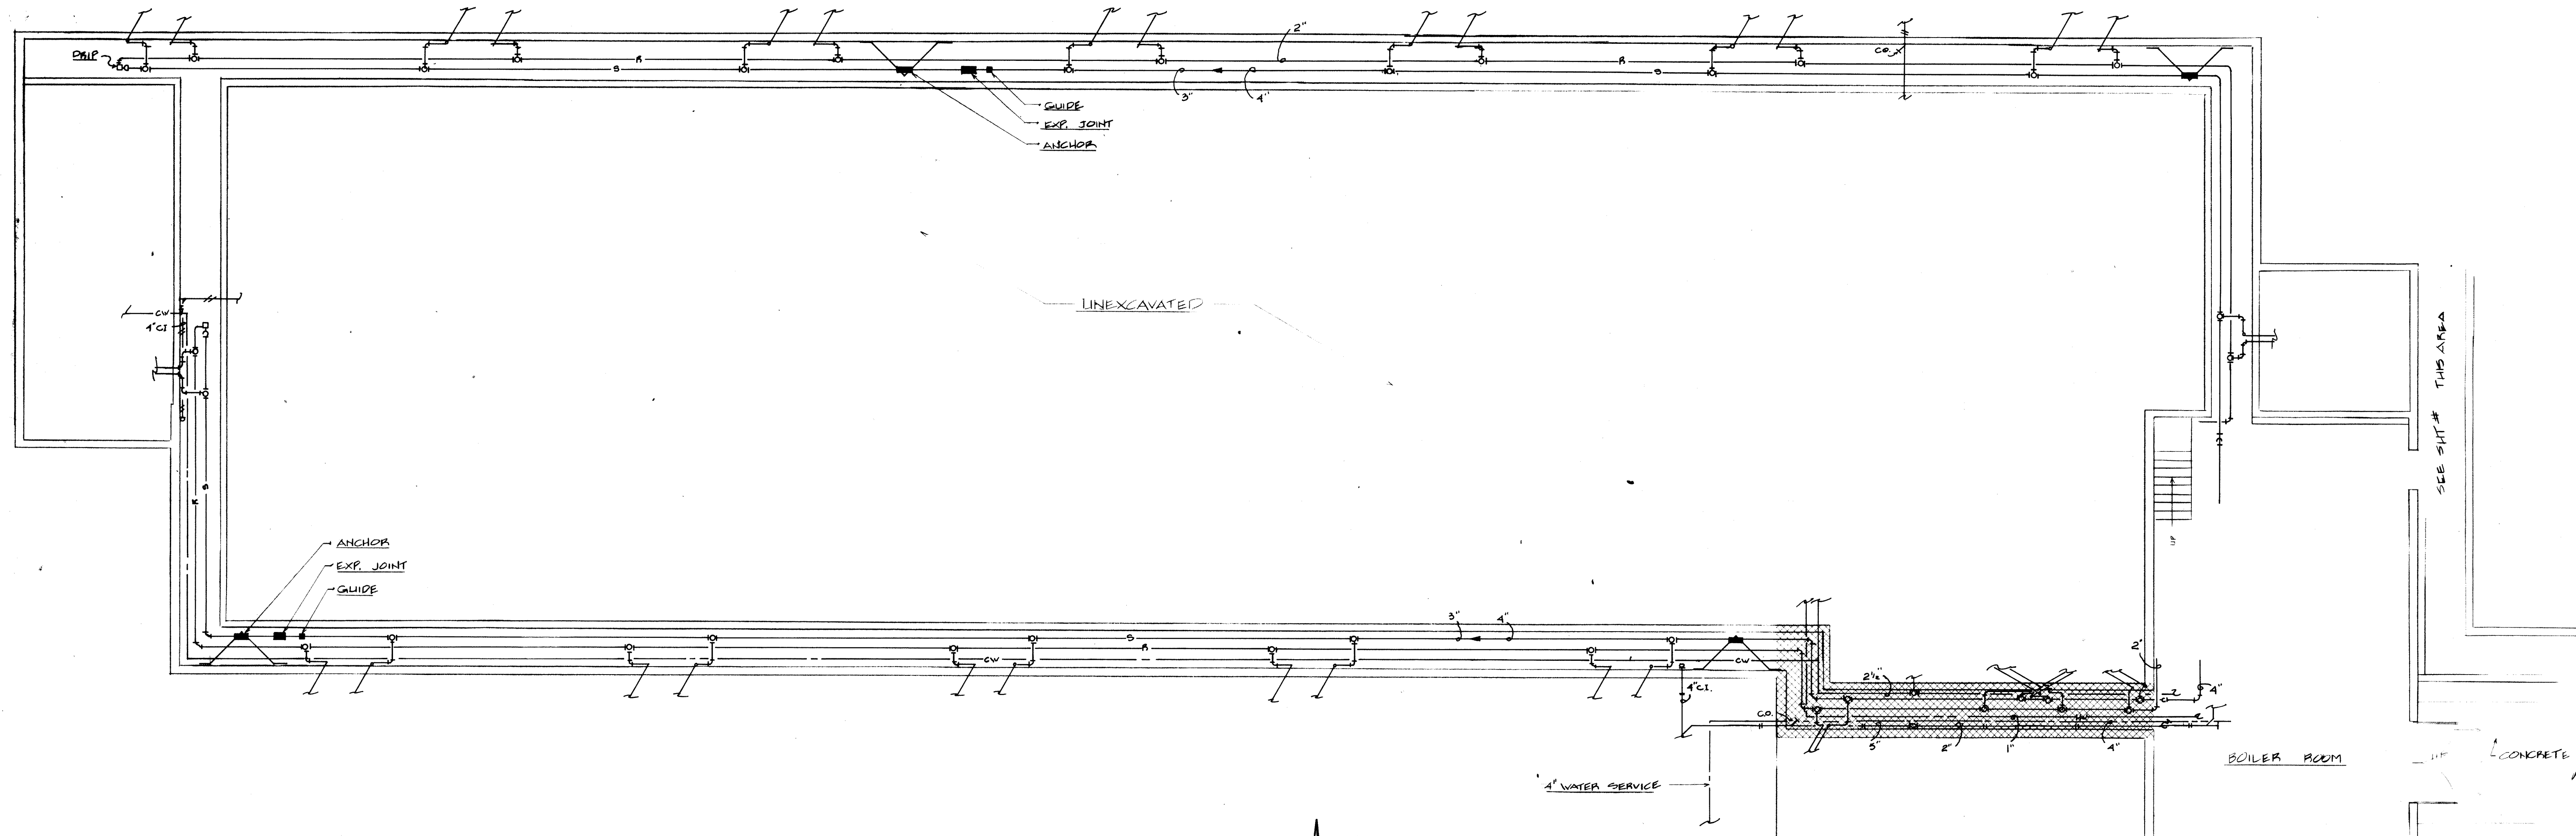


BUILDING E TUNNEL-DEMOLITION
SCALE 1/8"=1'-0"

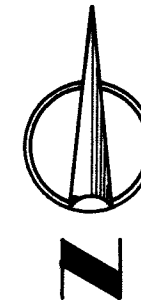

GENERAL NOTES

- 1 REMOVE TUNNEL PIPING IN SHADED AREAS. DEMO. ALL STEAM SUPPLY AND RETURN, CW, HW & HWR. (BASE BID). WASTE, VENT, GAS PIPING AND ELECTRICAL CONDUIT TO REMAIN.
- 2 DEMOLITION OF EXISTING PIPING NOT IN SHADED AREAS TO BE COVERED BY DEDUCT ALTERNATE. WASTE, VENT GAS PIPING AND ELECTRICAL CONDUIT TO REMAIN.
- 3 THE CONTRACTOR SHALL INSTALL TEMPORARY FLOOR OR WALL OPENINGS TO THE TUNNEL FOR THE REMOVAL OR REINSTALLATION OF PIPING. FLOOR OPENINGS SHALL BE SAW-CUT. SLAB SHALL BE PATCHED AND DOWELLED OR STRUCTURALLY SUPPORTED TO EXISTING FLOOR. FLOOR FINISH SHALL BE RESTORED TO MATCH EXISTING. WALL OPENINGS MAY BE INSTALLED TO OUTSIDE OF BUILDING. SOIL MAY BE EXCAVATED, OPENINGS PROTECTED FROM WEATHER AND PERSON ACCESS WHEN NOT IN USE, WALL PATCHED BACK AND PROPERLY BACKFILLED WHEN WORK IS COMPLETED AND LAWN AND SHRUBS RESTORED TO ORIGINAL CONDITION.

SLAB ON GRADE

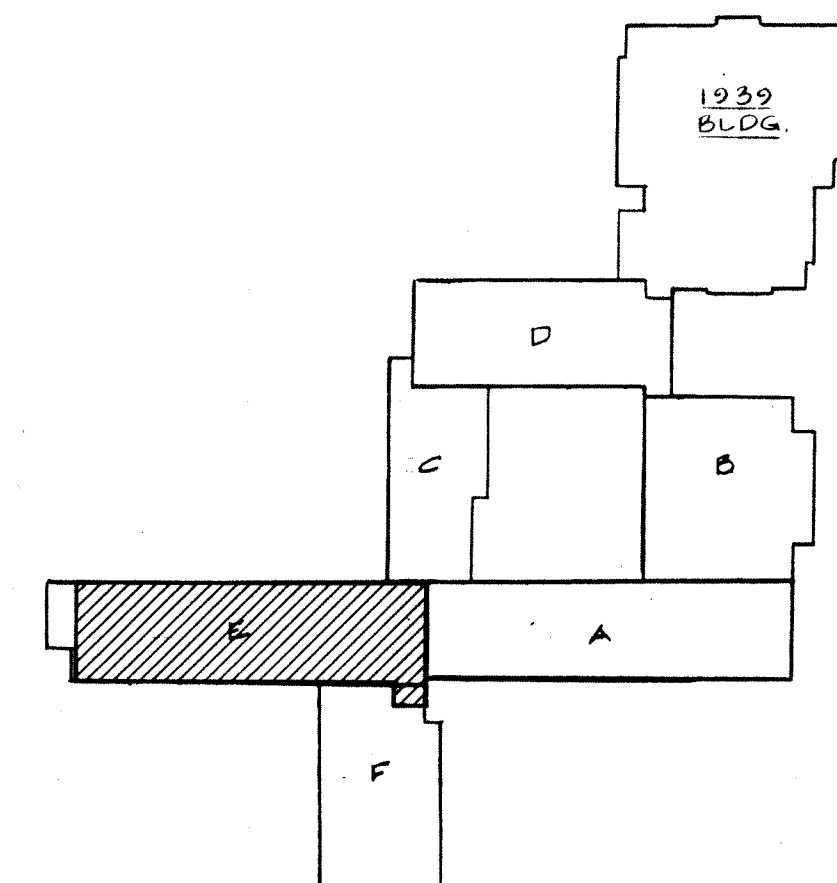

KEY PLAN

NOTE:
ALL WORK INDICATED ON THIS
DRAWING SHALL BE A PART OF
BID PACKAGE #4
EXCEPT AS OTHERWISE NOTED


WRIGHT/PORTER & LOWE, INC.
ARCHITECTS/ENGINEERS
INDIANAPOLIS, INDIANA/TAMPA, FLORIDA

MUSSETT NICHOLAS & ASSOCIATES
CONSULTING ENGINEERS

BUILDING E TUNNEL PLAN - DEMOLITION

BELZER MIDDLE SCHOOL - BID PACKAGE #4
LAWRENCE TOWNSHIP M.S.D.
PHASE V. 1984 PROJECTS

NO.	DATE	REVISIONS DESCRIPTION	COMM. NO.
1	5-4-84		4
2	5-29-84		
3			
4			
5			
6			
7			
8			
9			
10			

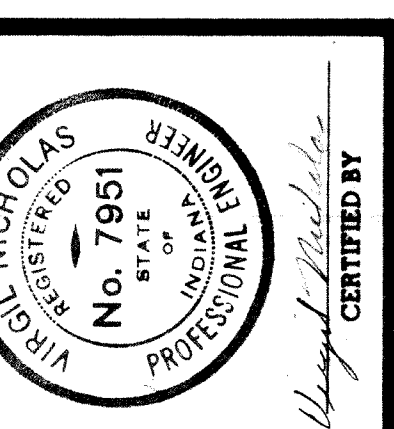

M4.03

or

GENERAL NOTES

- G1 ALL EXISTING WALLS EXCEPT WHERE NOTED ARE MASONRY AND EXTEND TO DECK ABOVE. INSTALL SLEEVES AROUND NEW PIPES PENETRATING WALLS AND CLOSE TO SLEEVES WITH MASONRY.
- G2 REMOVAL AND REINSTALLATION OF EXISTING SUSPENDED CEILING SYSTEMS FOR INSTALLATION OF WORK SHALL BE THE RESPONSIBILITY OF THE MECHANICAL CONTRACTOR. THE M.C. SHALL ALSO BE RESPONSIBLE FOR REPLACEMENT OF ANY DAMAGED TILES OR SUSPENSION SYSTEM.
- G3 THE M.C. SHALL CLOSE ANY EXISTING FLOOR OPENINGS LEFT BY REMOVAL OF EXISTING PIPING. OPENINGS COVERED BY NEW CUV'S NEED NOT BE CLOSED. CLOSE OPENINGS WITH CONCRETE AND FINISHED FLOOR MATCHING EXISTING.
- G4 ALL WORK ASSOCIATED WITH THIS PROJECT SHALL BE THE RESPONSIBILITY OF THE MECHANICAL CONTRACTOR. THIS IS TO INCLUDE (BUT NOT BE LIMITED TO) CEILING WORK, MASONRY, CUTTING AND PATCHING, PAINTING AND ELECTRICAL WORK. THE M.C. SHALL HIRE TRADES SPECIALIZING IN THIS WORK TO PERFORM THIS WORK AS HIS SUB-CONTRACTORS.
- G5 THE CONTRACTOR SHALL INSTALL TEMPORARY FLOOR OR WALL OPENINGS TO THE TUNNEL FOR THE REMOVAL OR REINSTALLATION OF PIPING. FLOOR OPENINGS SHALL BE SAW-CUT. SLAB SHALL BE PATCHED AND DOWELLED OR STRUCTURALLY SUPPORTED TO EXISTING FLOOR. FLOOR FINISH SHALL BE RESTORED TO MATCH EXISTING. WALL OPENINGS MAY BE INSTALLED TO OUTSIDE OF BUILDING. SOIL MAY BE EXCAVATED, OPENINGS PROTECTED FROM WEATHER AND PERSON ACCESS WHEN NOT IN USE, WALL PATCHED BACK AND PROPERLY BACKFILLED WHEN WORK IS COMPLETED AND LAWN AND SHRUBS RESTORED TO ORIGINAL CONDITION.

FOR EXISTING UNITS:

CUV (CLASSROOM UNIT VENTILATOR)

CONV. (CONVECTOR)

RAD. (RADIATION)

CUH (CABINET UNIT HEATER)

PLAN NOTES

- 1 EXISTING CLASSROOM UNIT VENTILATOR TO BE REMOVED. EXISTING FIN RADIATION AND COVER TO REMAIN.
- 2 INSTALL NEW CLASSROOM UNIT VENTILATOR IN PLACE OF EXISTING. IF NEW UNIT IS LARGER THAN EXISTING, CONTRACTOR TO CUT BACK EXISTING RADIATION ENCLOSURE ON EITHER SIDE. IF NEW UNIT IS SMALLER THAN EXISTING, CONTRACTOR TO FURNISH EXTENDED SECTIONS OF MATCHING RADIATION ENCLOSURE. PROVIDE CUV WITH ADAPTING BACK SECTION TO CONNECT TO EXISTING OUTSIDE AIR LOUVER.
- 3 PROVIDE SECTIONS OF BLANK MATCHING RADIATION ENCLOSURE TO BE INSTALLED FROM EXISTING ENCLOSURE TO SIDE WALL TO HOUSE BRANCH PIPING FROM VERTICAL DROPS.
- 4 NEW CUV'S TO BE CONNECTED ELECTRICALLY FROM THE EXISTING ELECTRICAL CIRCUIT. MAKE ANY EXTENSIONS AS REQUIRED.
- 5 NEW CUV CONTROLS TO CONNECT TO EXISTING TEMPERATURE CONTROL MAIN AND BRANCH THERMOSTAT PIPING. REFER TO T.C. SEQUENCE OF OPERATION IN SPECS.
- 6 EXISTING RADIATION, CONVECTORS AND CABINET UNIT HEATERS TO BE CONVERTED FROM STEAM TO HOT WATER. REMOVE EXISTING TEMPERATURE CONTROL VALVE AND STEAM TRAP. INSTALL NEW HOT WATER T.C. VALVE CONNECTED TO CONTROL PIPING. INSTALL A COMBINATION SHUT-OFF/BALANCING VALVE ON RETURN, AND A MANUAL AIR VENT COCK ON THE HEATING COIL OR FIN RADIATION.
- 7 EXISTING STEAM HEATING COIL TO BE REPLACED WITH NEW HOT WATER HEATING COIL. REMOVE EXISTING STEAM T.C. VALVE, TRAP AND ASSOCIATED PIPING. INSTALL NEW T.C. VALVE AND ASSOCIATED PIPING AS CALLED FOR IN DETAIL. EXISTING T.C. SEQUENCE SHALL REMAIN; CONNECT VALVE TO CONTROL PIPING. CONTRACTOR TO FURNISH ANY ADAPTING FLANGES OR UNIT MODIFICATIONS REQUIRED TO REPLACE EXISTING COIL WITH NEW COIL.
- 8 CHANGE BELTS AND SHEAVES AND REBALANCE AIR QUANTITY TO 8500 CFM WITH THE ADDITION OF THE NEW HW COIL. OUTSIDE AIR QUANTITY SHALL BE 25% MAXIMUM DURING THE HEATING SEASON.
- 9 PROVIDE PIPE ENCLOSE TO COVER DROPS FROM CEILING TO EXISTING RADIATION. COVER TO BE EQUAL IN CONSTRUCTION TO FIN-RADIATION ENCLOSURE WITH ENAMEL FINISH; COLOR TO MATCH EXISTING WINDOW MULLIONS.
- 10 DOWNFEED PIPES SHOULD BE TIGHT WITH THE WALL OR CORNER. HORIZONTAL PIPING CONNECTING DOWNFEED PIPING TO UNITS SHOULD BE TIGHT TO WALL AND STACKED.
- 11 PROVIDE PROTECTIVE JACKET ON PIPING OVER INSULATION IN EXPOSED AREAS. JACKET TO BE SIMILAR TO MANVILLE MICRO-LOK.
- 12 REMOVE AND RELOCATE 36" X 10" TRANSFER DUCT AND GRILLE AS SHOWN.
- 13 HORIZONTAL PIPING CONNECTING DOWNFEED HS & HR TO UNITS SHOULD BE COVERED BY RADIATION ENCLOSURE SIMILAR TO VULCAN FLOORLINE FR IF UNIT IS FLOOR MOUNTED OR VULCAN FLOORLINE FR W/BOTTOM CLOSED TO WALL IF WALL MOUNTED.
- 14 CUT OPENING IN EXISTING MASONRY WALL TO ALLOW FOR INSTALLATION OF NEW HS & HR PIPING. SEE GENERAL NOTE G1.

LEGEND

- NEW CONSTRUCTION
- - - EXISTING TO REMAIN
- * - * EXISTING TO REMOVE

KEY PLAN

BUILDINGS A&B FIRST FLOOR PLAN - HVAC

SCALE 1/8"=1'-0"

NOTE:
ALL WORK INDICATED ON THIS
DRAWING SHALL BE A PART OF
BID PACKAGE #4
EXCEPT AS OTHERWISE NOTED



W. R. RIGHT/PORTEOUS & LOWE, INC.
ARCHITECTS/ENGINEERS
INDIANAPOLIS, INDIANA/TAMPA, FLORIDA


MUSSETT NICHOLAS & ASSOCIATES
CONSULTING ENGINEERS

BUILDINGS A&B FIRST FLOOR PLAN - HVAC

BELZER MIDDLE SCHOOL - BID PACKAGE #4

LAWRENCE TOWNSHIP M.S.D.
PHASE V. 1984 PROJECTS


NO.	DATE	REVISIONS	DESCRIPTION	COMD. NO.
1	3-29-84			3-29-84
2				
3				
4				
5				
6				
7				
8				
9				
10				

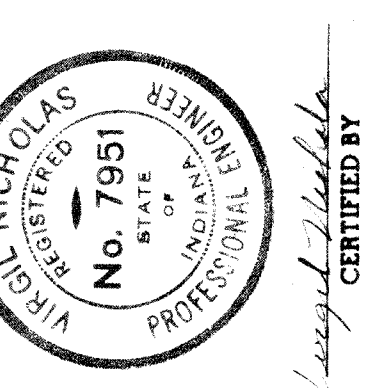

SHEET

M4.04

OF

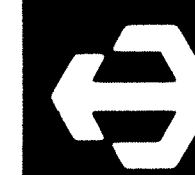


WRIGHT/PORTEOUS & LOWE, INC.
ARCHITECTS/ENGINEERS
INDIANAPOLIS, INDIANA / TAMPA, FLORIDA

MUSSETT NICHOLAS & ASSOCIATES
CONSULTING ENGINEERS

BUILDING 'A' SECOND FLOOR PLAN - HVAC

BELZER MIDDLE SCHOOL - BID PACKAGE #4
LAWRENCE TOWNSHIP M.S.D.
PHASE V - 1984 PROJECTS

NO.	DATE	REVISIONS	DESCRIPTION	CONV. NO.	DATE
1	8-19-84			8/20/84	
2					
3					
4					
5					
6					
7					
8					
9					
10					

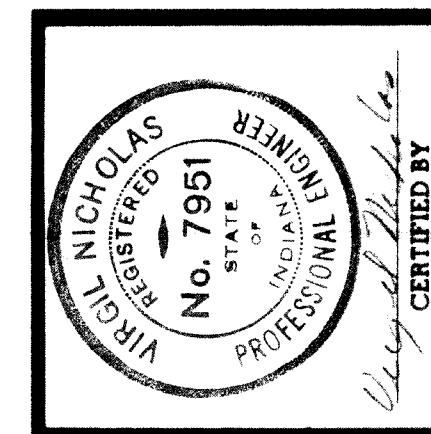

SHEET
M4.05
OF

GENERAL NOTES

- G1 ALL EXISTING WALLS EXCEPT WHERE NOTED ARE MASONRY AND EXTEND TO DECK ABOVE. INSTALL SLEEVES AROUND NEW PIPES PENETRATING WALLS AND CLOSE TO SLEEVES WITH MASONRY.
- G2 REMOVAL AND REINSTALLATION OF EXISTING SUSPENDED CEILING SYSTEMS FOR INSTALLATION OF WORK SHALL BE THE RESPONSIBILITY OF THE MECHANICAL CONTRACTOR. THE M.C. SHALL ALSO BE RESPONSIBLE FOR REPLACEMENT OF ANY DAMAGED TILES OR SUSPENSION SYSTEM.
- G3 THE M.C. SHALL CLOSE ANY EXISTING FLOOR OPENINGS LEFT BY REMOVAL OF EXISTING PIPING. OPENINGS COVERED BY NEW CUV'S NEED NOT BE CLOSED. CLOSE OPENINGS WITH CONCRETE AND FINISHED FLOOR MATCHING EXISTING.
- G4 ALL WORK ASSOCIATED WITH THIS PROJECT SHALL BE THE RESPONSIBILITY OF THE MECHANICAL CONTRACTOR. THIS IS TO INCLUDE (BUT NOT BE LIMITED TO) CEILING WORK, MASONRY, CUTTING AND PATCHING, PAINTING AND ELECTRICAL WORK. THE M.C. SHALL HIRE TRADES SPECIALIZING IN THIS WORK TO PERFORM THIS WORK AS HIS SUB-CONTRACTORS.
- G5 THE CONTRACTOR SHALL INSTALL TEMPORARY FLOOR OR WALL OPENINGS TO THE TUNNEL FOR THE REMOVAL OR REINSTALLATION OF PIPING. FLOOR OPENINGS SHALL BE SAW-CUT. SLAB SHALL BE PATCHED AND DOWELED OR STRUCTURALLY SUPPORTED TO EXISTING FLOOR. FLOOR FINISH SHALL BE RESTORED TO MATCH EXISTING. WALL OPENINGS MAY BE INSTALLED TO OUTSIDE OF BUILDING. SOIL MAY BE EXCAVATED, OPENINGS PROTECTED FROM WEATHER AND PERSON ACCESS WHEN NOT IN USE, WALL PATCHED BACK AND PROPERLY BACKFILLED WHEN WORK IS COMPLETED AND LAWN AND SHRUBS RESTORED TO ORIGINAL CONDITION.

FOR EXISTING UNITS:


- CUV (CLASSROOM UNIT VENTILATOR)
- CONV. (CONVECTOR)
- RAD. (RADIATION)
- CUH (CABINET UNIT HEATER)

PLAN NOTES


- 1 EXISTING CLASSROOM UNIT VENTILATOR TO BE REMOVED. EXISTING FIN RADIATION AND COVER TO REMAIN.
- INSTALL NEW CLASSROOM UNIT VENTILATOR IN PLACE OF EXISTING. IF NEW UNIT IS LARGER THAN EXISTING, CONTRACTOR TO CUT BACK EXISTING RADIATION ENCLOSURE ON EITHER SIDE. IF NEW UNIT IS SMALLER THAN EXISTING, CONTRACTOR TO FURNISH EXTENDED SECTIONS OF MATCHING RADIATION ENCLOSURE. PROVIDE CUV WITH ADAPTING BACK SECTION TO CONNECT TO EXISTING OUTSIDE AIR LOUVER.
- PROVIDE SECTIONS OF BLANK MATCHING RADIATION ENCLOSURE TO BE INSTALLED FROM EXISTING ENCLOSURE TO SIDE WALL TO HOUSE BRANCH PIPING FROM VERTICAL DROPS.
- NEW CUV'S TO BE CONNECTED ELECTRICALLY FROM THE EXISTING ELECTRICAL CIRCUIT. MAKE ANY EXTENSIONS AS REQUIRED.
- NEW CUV CONTROLS TO CONNECT TO EXISTING TEMPERATURE CONTROL MAIN AND BRANCH THERMOSTAT PIPING. REFER TO T.C. SEQUENCE OF OPERATION IN SPECS.
- 2 EXISTING RADIATION, CONVECTORS AND CABINET UNIT HEATERS TO BE CONVERTED FROM STEAM TO HOT WATER. REMOVE EXISTING TEMPERATURE CONTROL VALVE AND STEAM TRAP. INSTALL NEW HOT WATER T.C. VALVE CONNECTED TO CONTROL PIPING. INSTALL A COMBINATION SHUT-OFF/BALANCING VALVE ON RETURN, AND A MANUAL AIR VENT COCK ON THE HEATING COIL OR FIN RADIATION.
- 3 DOWNFEED PIPES SHOULD BE TIGHT WITH THE WALL OR CORNER. HORIZONTAL PIPING CONNECTING DOWNFEED PIPING TO UNITS SHOULD BE TIGHT TO WALL AND STACKED.
- PROVIDE PROTECTIVE JACKET ON PIPING OVER INSULATION IN EXPOSED AREAS. JACKET TO BE SIMILAR TO MANVILLE MICRO-LOK WITH ENAMEL PAINT FINISH.
- 4 HORIZONTAL PIPING CONNECTING DOWNFEED HS & HR TO UNITS SHOULD BE COVERED BY RADIATION ENCLOSURE SIMILAR TO VULCAN FLOORLINE FR IF UNIT IS FLOOR MOUNTED OR VULCAN FLOORLINE FR W/BOTTOM CLOSED TO WALL IF WALL MOUNTED.
- 5 CUT AND OPEN EXISTING MASONRY WALL IF NECESSARY TO ALLOW FOR INSTALLATION OF HS & HR PIPING. SEE GENERAL NOTE G1.

LEGEND

- NEW CONSTRUCTION
- — — EXISTING TO REMAIN
- * — * EXISTING TO REMOVE

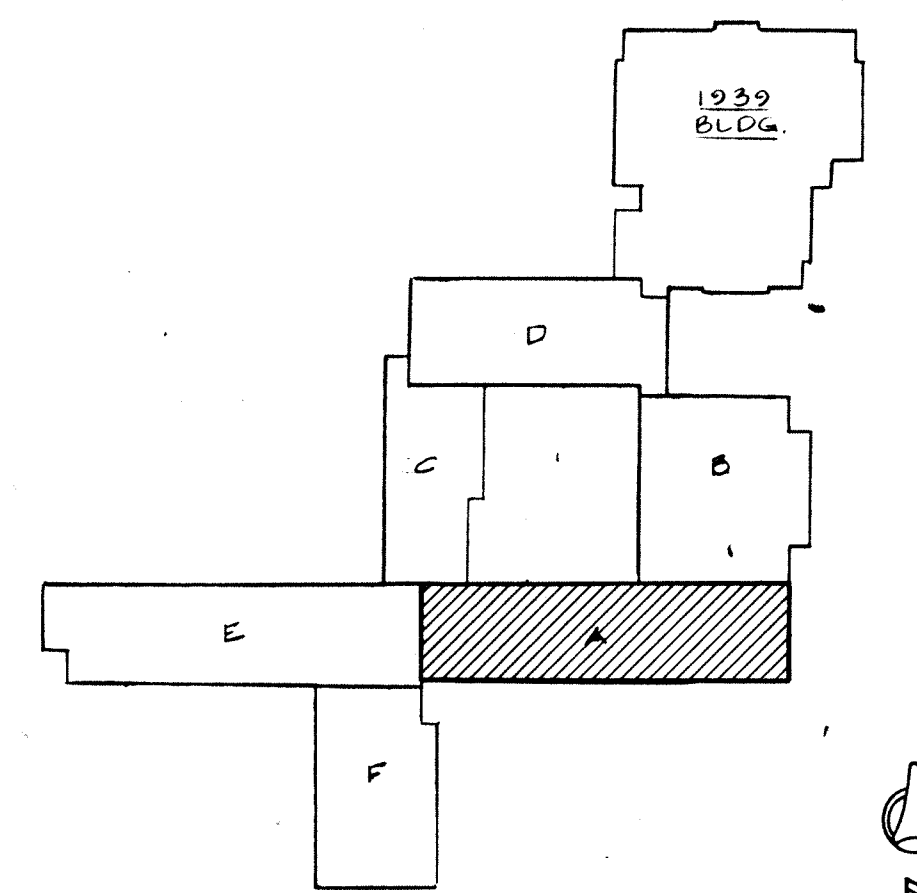

KEY PLAN

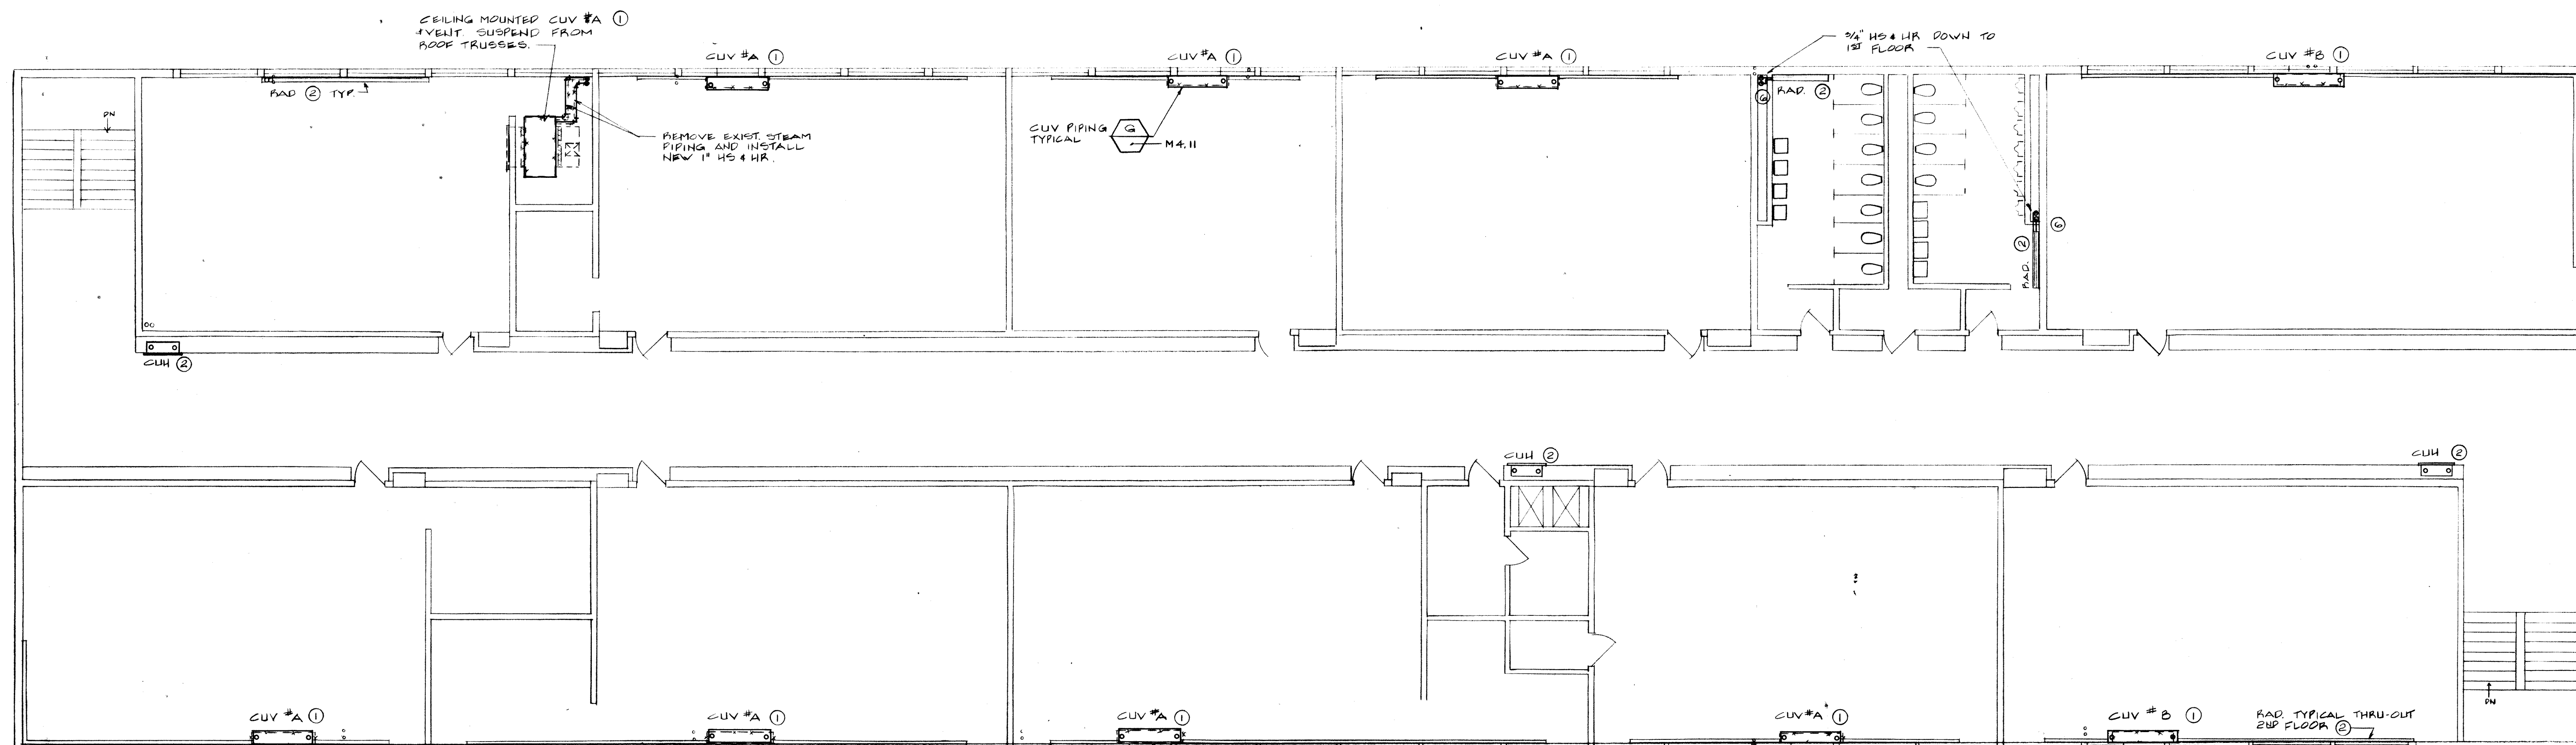

BUILDING A SECOND FLOOR PLAN-HVAC
SCALE 1/8"=1'-0"





NOTE:
ALL WORK INDICATED ON THIS
DRAWING SHALL BE A PART OF
BID PACKAGE #4
EXCEPT AS OTHERWISE NOTED

GENERAL NOTES

- ① ALL EXISTING WALLS EXCEPT WHERE NOTED ARE MASONRY AND EXTEND TO DECK ABOVE. INSTALL SLEEVES AROUND NEW PIPES PENETRATING WALLS AND CLOSE TO SLEEVES WITH MASONRY.
- ② REMOVAL AND REINSTALLATION OF EXISTING SUSPENDED CEILING SYSTEMS FOR INSTALLATION OF WORK SHALL BE THE RESPONSIBILITY OF THE MECHANICAL CONTRACTOR. THE M.C. SHALL ALSO BE RESPONSIBLE FOR REPLACEMENT OF ANY DAMAGED TILES OR SUSPENSION SYSTEM.
- ③ THE M.C. SHALL CLOSE ANY EXISTING FLOOR OPENINGS LEFT BY REMOVAL OF EXISTING PIPING. OPENINGS COVERED BY NEW CUV'S NEED NOT BE CLOSED. CLOSE OPENINGS WITH CONCRETE AND FINISHED FLOOR MATCHING EXISTING.
- ④ ALL WORK ASSOCIATED WITH THIS PROJECT SHALL BE THE RESPONSIBILITY OF THE MECHANICAL CONTRACTOR. THIS IS TO INCLUDE (BUT NOT BE LIMITED TO) CEILING WORK, MASONRY, CUTTING AND PATCHING, PAINTING AND ELECTRICAL WORK. THE M.C. SHALL HIRE TRADES SPECIALIZING IN THIS WORK TO PERFORM THIS WORK AS HIS SUB-CONTRACTORS.
- ⑤ THE CONTRACTOR SHALL INSTALL TEMPORARY FLOOR OR WALL OPENINGS TO THE TUNNEL FOR THE REMOVAL OR REINSTALLATION OF PIPING. FLOOR OPENINGS SHALL BE SAW-CUT. SLAB SHALL BE PATCHED AND DOWELED OR STRUCTURALLY SUPPORTED TO EXISTING FLOOR. FLOOR FINISH SHALL BE RESTORED TO MATCH EXISTING. WALL OPENINGS MAY BE INSTALLED TO OUTSIDE OF BUILDING. SOIL MAY BE EXCAVATED, OPENINGS PROTECTED FROM WEATHER AND PERSON ACCESS WHEN NOT IN USE, WALL PATCHED BACK AND PROPERLY BACKFILLED WHEN WORK IS COMPLETED AND LAWN AND SHRUBS RESTORED TO ORIGINAL CONDITION.

PLAN NOTES


- ① EXISTING MASONRY WALL TO BE CUT, OPENED OR REMOVED AND REINSTALLED FOR THE INSTALLATION AND CONNECTION OF NEW PIPING. CONTRACTOR TO PAINT NEW AND EXISTING MASONRY TO MATCH EXISTING COLOR. PAINT WALL TO NEAREST CORNER.
- ② NEW CW AND/OR HW PIPING ABOVE 1ST FLOOR SUSPENDED CEILING TO CONNECT WITH EXISTING 2ND FLOOR SUPPLY PIPING EXPOSED ON SURFACE OF 1ST FLOOR SUSPENDED CEILING.
- ③ EXPOSED HW & CW PIPES DOWN TO BELOW COUNTER AND CONNECTED TO EXISTING SINK.
- ④ M.C. SHALL DEMO ALL EXISTING DOMESTIC WATER SUPPLY PIPING UNDER SINK CABINETS.
- ⑤ NEW HW & CW TO BE RUN INSIDE CABINET WORK AND CONNECTED TO EXISTING SINKS.
- ⑥ 3/4" CW BRANCH LINE TO SILL COCK IN BLDG. C LIBRARY.
- ⑦ NEW CW AND/OR HW PIPES UP TO 2ND FLOOR FIXTURE, PIPE SIZE AS NOTED.

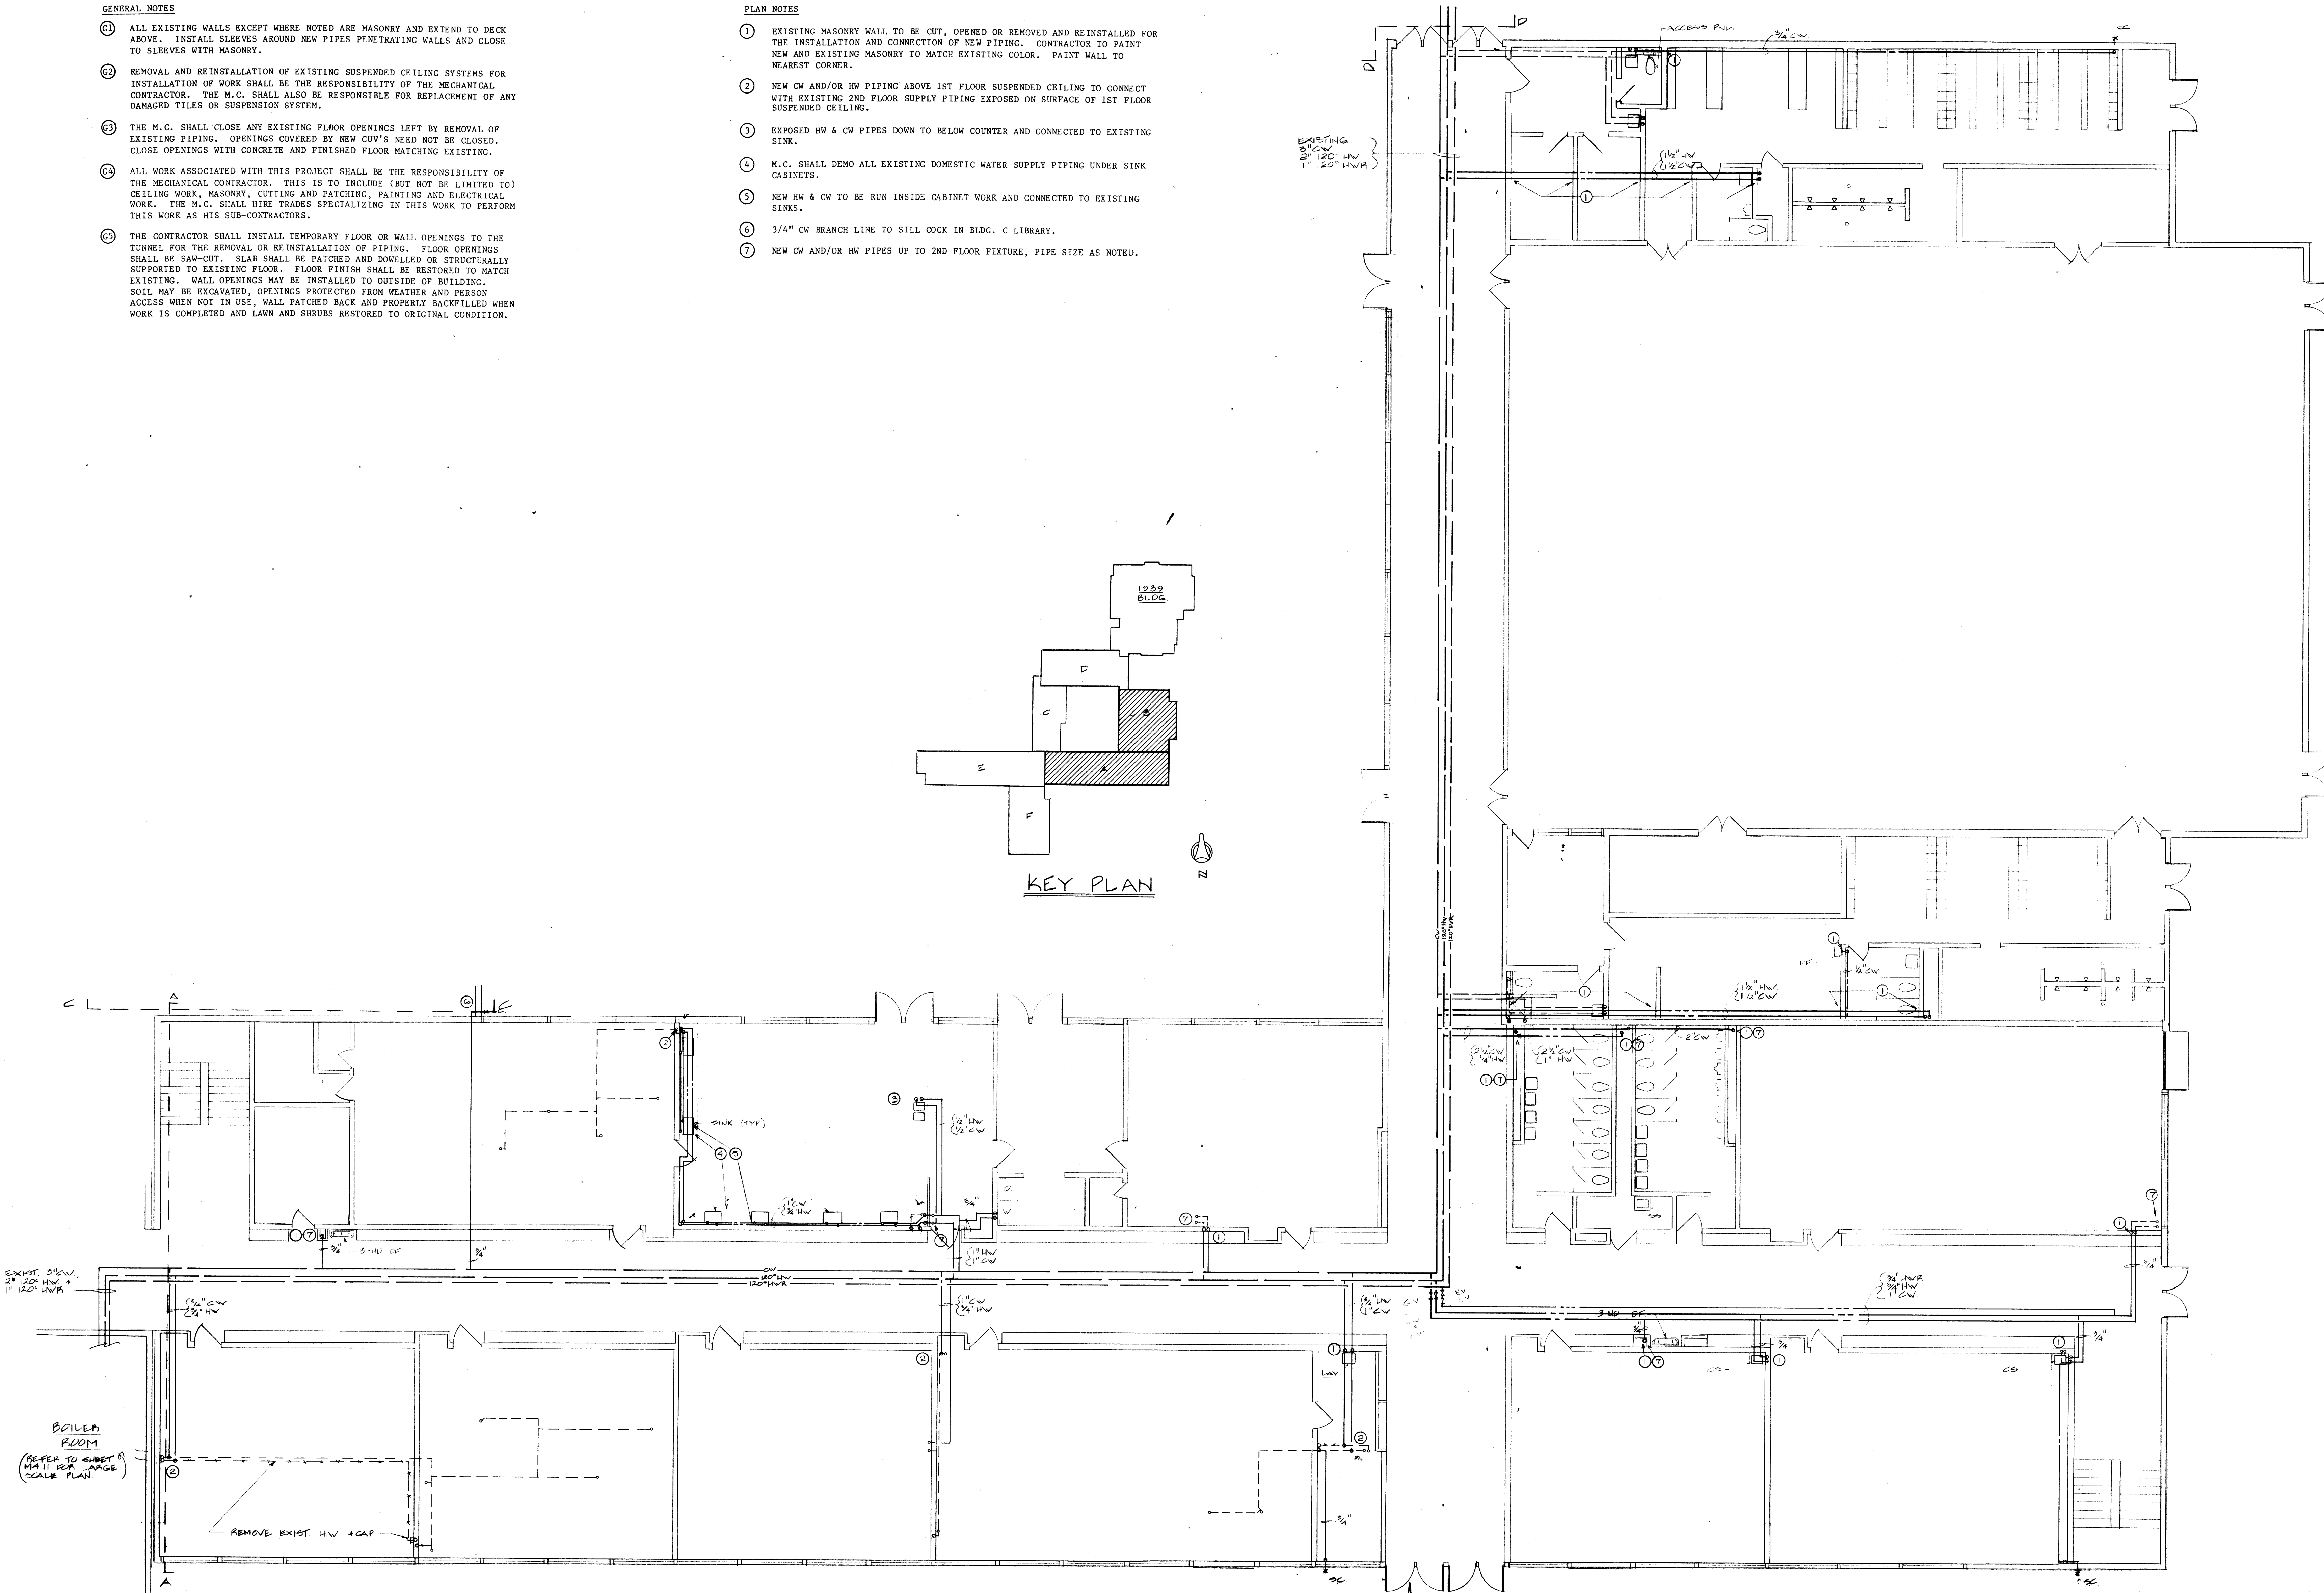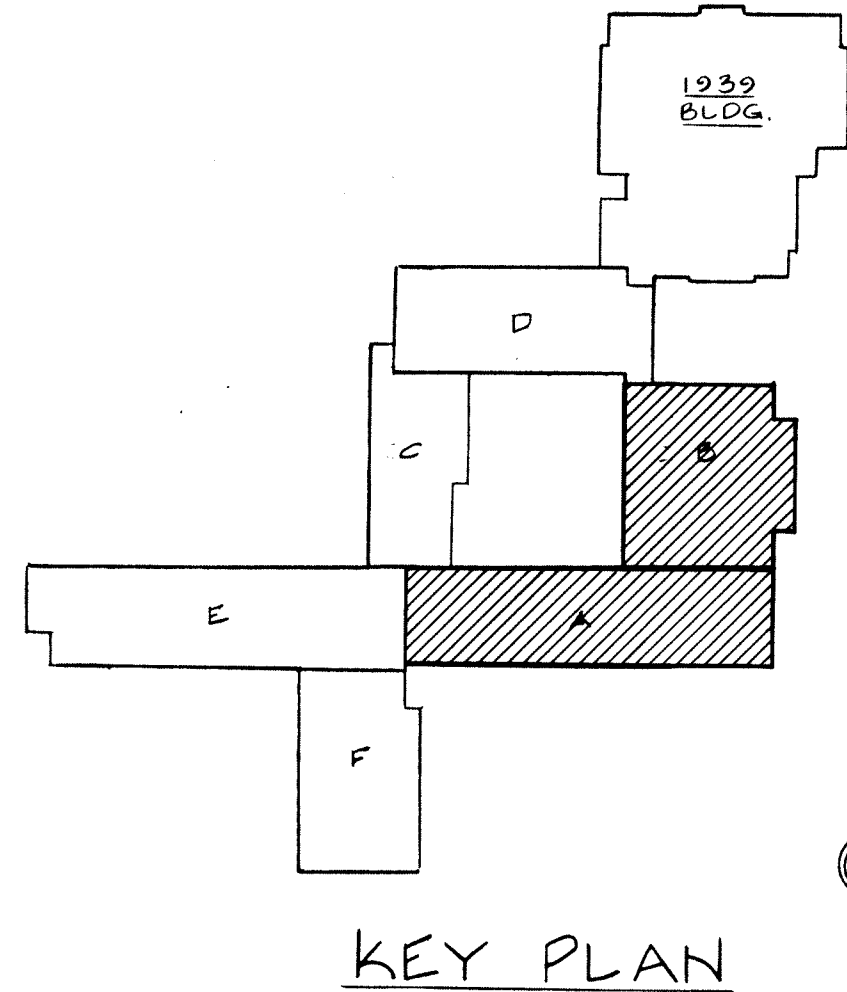

BUILDINGS A&B FIRST FLOOR PLAN PLUMBING
SCALE 1/8"=1'-0"


NOTE:
ALL WORK INDICATED ON THIS
DRAWING SHALL BE A PART OF
BID PACKAGE #4
EXCEPT AS OTHERWISE NOTED

NO.	DATE	REVISIONS	DESCRIPTION	COM. NO.
1	9-29-84			1
2				
3				
4				
5				
6				
7				
8				
9				
10				

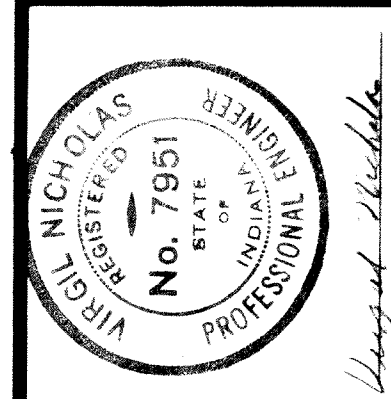



NO.	DATE	REVISIONS	DESCRIPTION	COMM. NO.	DATE	DATE	DRAWN BY	CHECKED BY	DATE
1				64004	9/20/84				

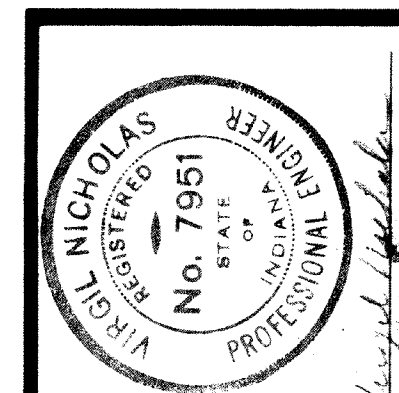

SHEET

M4.07

OF

GENERAL NOTES

- ALL EXISTING WALLS EXCEPT WHERE NOTED ARE MASONRY AND EXTEND TO DECK ABOVE. INSTALL SLEEVES AROUND NEW PIPES PENETRATING WALLS AND CLOSE TO SLEEVES WITH MASONRY.
- REMOVAL AND REINSTALLATION OF EXISTING SUSPENDED CEILING SYSTEMS FOR INSTALLATION OF WORK SHALL BE THE RESPONSIBILITY OF THE MECHANICAL CONTRACTOR. THE M.C. SHALL ALSO BE RESPONSIBLE FOR REPLACEMENT OF ANY DAMAGED TILES OR SUSPENSION SYSTEM.
- THE M.C. SHALL CLOSE ANY EXISTING FLOOR OPENINGS LEFT BY REMOVAL OF EXISTING PIPING. OPENINGS COVERED BY NEW CUV'S NEED NOT BE CLOSED. CLOSE OPENINGS WITH CONCRETE AND FINISHED FLOOR MATCHING EXISTING.
- ALL WORK ASSOCIATED WITH THIS PROJECT SHALL BE THE RESPONSIBILITY OF THE MECHANICAL CONTRACTOR. THIS IS TO INCLUDE (BUT NOT BE LIMITED TO) CEILING WORK, MASONRY, CUTTING AND PATCHING, PAINTING AND ELECTRICAL WORK. THE M.C. SHALL HIRE TRADES SPECIALIZING IN THIS WORK TO PERFORM THIS WORK AS HIS SUB-CONTRACTORS.
- THE CONTRACTOR SHALL INSTALL TEMPORARY FLOOR OR WALL OPENINGS TO THE TUNNEL FOR THE REMOVAL OR REINSTALLATION OF PIPING. FLOOR OPENINGS SHALL BE SAW-CUT. SLAB SHALL BE PATCHED AND DOWELED OR STRUCTURALLY SUPPORTED TO EXISTING FLOOR. FLOOR FINISH SHALL BE RESTORED TO MATCH EXISTING. WALL OPENINGS MAY BE INSTALLED TO OUTSIDE OF BUILDING. SOIL MAY BE EXCAVATED, OPENINGS PROTECTED FROM WEATHER AND PERSON ACCESS WHEN NOT IN USE, WALL PATCHED BACK AND PROPERLY BACKFILLED WHEN WORK IS COMPLETED AND LAWN AND SHRUBS RESTORED TO ORIGINAL CONDITION.

PLAN NOTES

- EXISTING CLASSROOM UNIT VENTILATOR TO BE REMOVED. EXISTING FIN RADIATION AND COVER TO REMAIN.

INSTALL NEW CLASSROOM UNIT VENTILATOR IN PLACE OF EXISTING. IF NEW UNIT IS LARGER THAN EXISTING, CONTRACTOR TO CUT BACK EXISTING RADIATION ENCLOSURE ON EITHER SIDE. IF NEW UNIT IS SMALLER THAN EXISTING, CONTRACTOR TO FURNISH EXTENDED SECTIONS OF MATCHING RADIATION ENCLOSURE. PROVIDE CUV WITH ADAPTING BACK SECTION TO CONNECT TO EXISTING OUTSIDE AIR LOUVER.

PROVIDE SECTIONS OF BLANK MATCHING RADIATION ENCLOSURE TO BE INSTALLED FROM EXISTING ENCLOSURE TO SIDE WALL TO HOUSE BRANCH PIPING FROM VERTICAL DROPS.

NEW CUV'S TO BE CONNECTED ELECTRICALLY FROM THE EXISTING ELECTRICAL CIRCUIT. MAKE ANY EXTENSIONS AS REQUIRED.


NEW CUV CONTROLS TO CONNECT TO EXISTING TEMPERATURE CONTROL MAIN AND BRANCH THERMOSTAT PIPING. REFER TO T.C. SEQUENCE OF OPERATION IN SPECS.
- EXISTING RADIATION, CONVECTORS AND CABINET UNIT HEATERS TO BE CONVERTED FROM STEAM TO HOT WATER. REMOVE EXISTING TEMPERATURE CONTROL VALVE AND STEAM TRAP. INSTALL NEW HOT WATER T.C. VALVE CONNECTED TO CONTROL PIPING. INSTALL A COMBINATION SHUT-OFF/BALANCING VALVE ON RETURN, AND A MANUAL AIR VENT COCK ON THE HEATING COIL OR FIN RADIATION.
- DOWNFEEED PIPES SHOULD BE TIGHT WITH THE WALL OR CORNER. HORIZONTAL PIPING CONNECTING DOWNFEED PIPING TO UNITS SHOULD BE TIGHT TO WALL AND STACKED.
- PROVIDE PROTECTIVE JACKET ON PIPING OVER INSULATION IN EXPOSED AREAS. JACKET TO BE SIMILAR TO MANVILLE MICRO-LOK.
- HORIZONTAL PIPING CONNECTING DOWNFEED HS & HR TO UNITS SHOULD BE COVERED BY RADIATION ENCLOSURE SIMILAR TO VULCAN FLOORLINE FR IF UNIT IS FLOOR MOUNTED OR VULCAN FLOORLINE FR W/BOTTOM CLOSED TO WALL IF WALL MOUNTED.
- CUT AND OPEN EXISTING MASONRY WALL IF NECESSARY TO ALLOW FOR INSTALLATION OF HS & HR PIPING. SEE GENERAL NOTE G1.
- CONNECT EXISTING PIECES OF RADIATION INTO SINGLE CONTINUOUS CIRCUIT. MAINTAIN EXISTING OVERALL LENGTH.
- STUB OUT 2" PIPE. VALVE AND CAP FOR FUTURE EXPANSION.
- M.C. TO BUILD CHASEWAY TO TAKE NEW H.S. & H.R. BRANCH FROM OVERHEAD DOWN TO PIPE TUNNEL BELOW. CONSTRUCTION TO BE 2 LAYERS OF 1/2" GYPSUM BOARD OVER 3-1/2" 24 GA. C STUDS. CHASE TO EXTEND SOUTH TO CORNER.
- UNIT FED FROM BELOW.
- HS & HR PIPING IN TUNNELS SHOULD BE STACKED AND CLOSE TO WALL WHERE POSSIBLE.

FOR EXISTING UNITS:

CUV (CLASSROOM UNIT VENTILATOR)
CONV. (CONVECTOR)
RAD. (RADIATION)
CUH (CABINET UNIT HEATER)

LEGEND

— NEW CONSTRUCTION
- - - EXISTING TO REMAIN
* - * EXISTING TO REMOVE

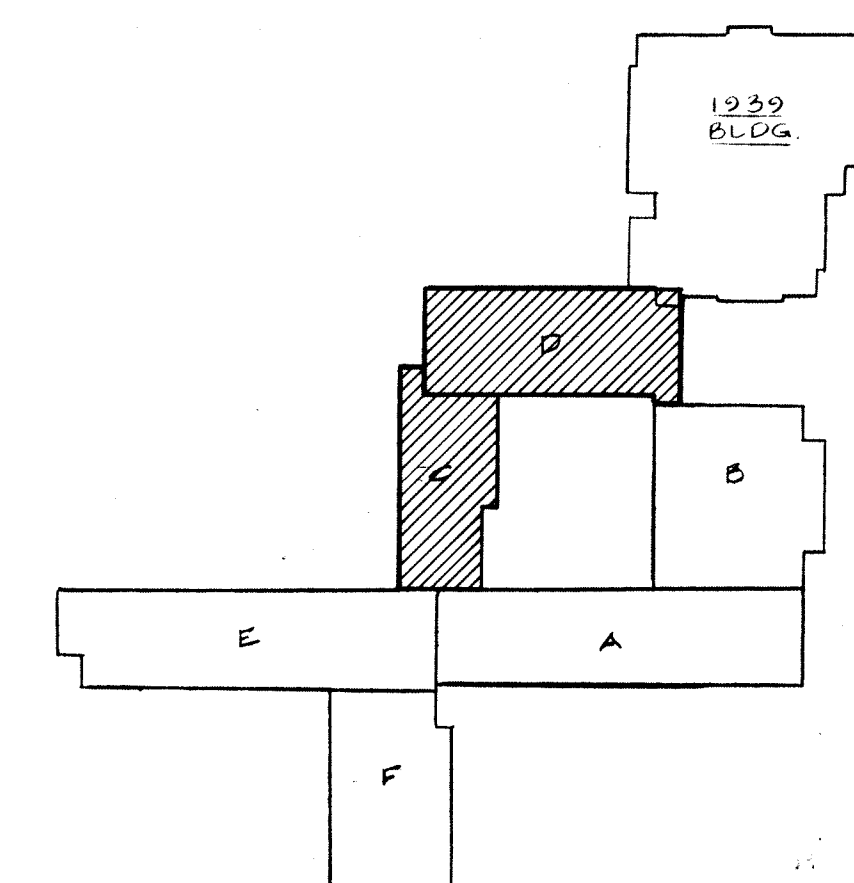



KEY PLAN


NOTE:

ALL WORK INDICATED ON THIS
DRAWING SHALL BE A PART OF
BID PACKAGE # 4
EXCEPT AS OTHERWISE NOTED


BUILDINGS C&D FLOOR PLAN-HVAC

SCALE 1/8"=1'-0"

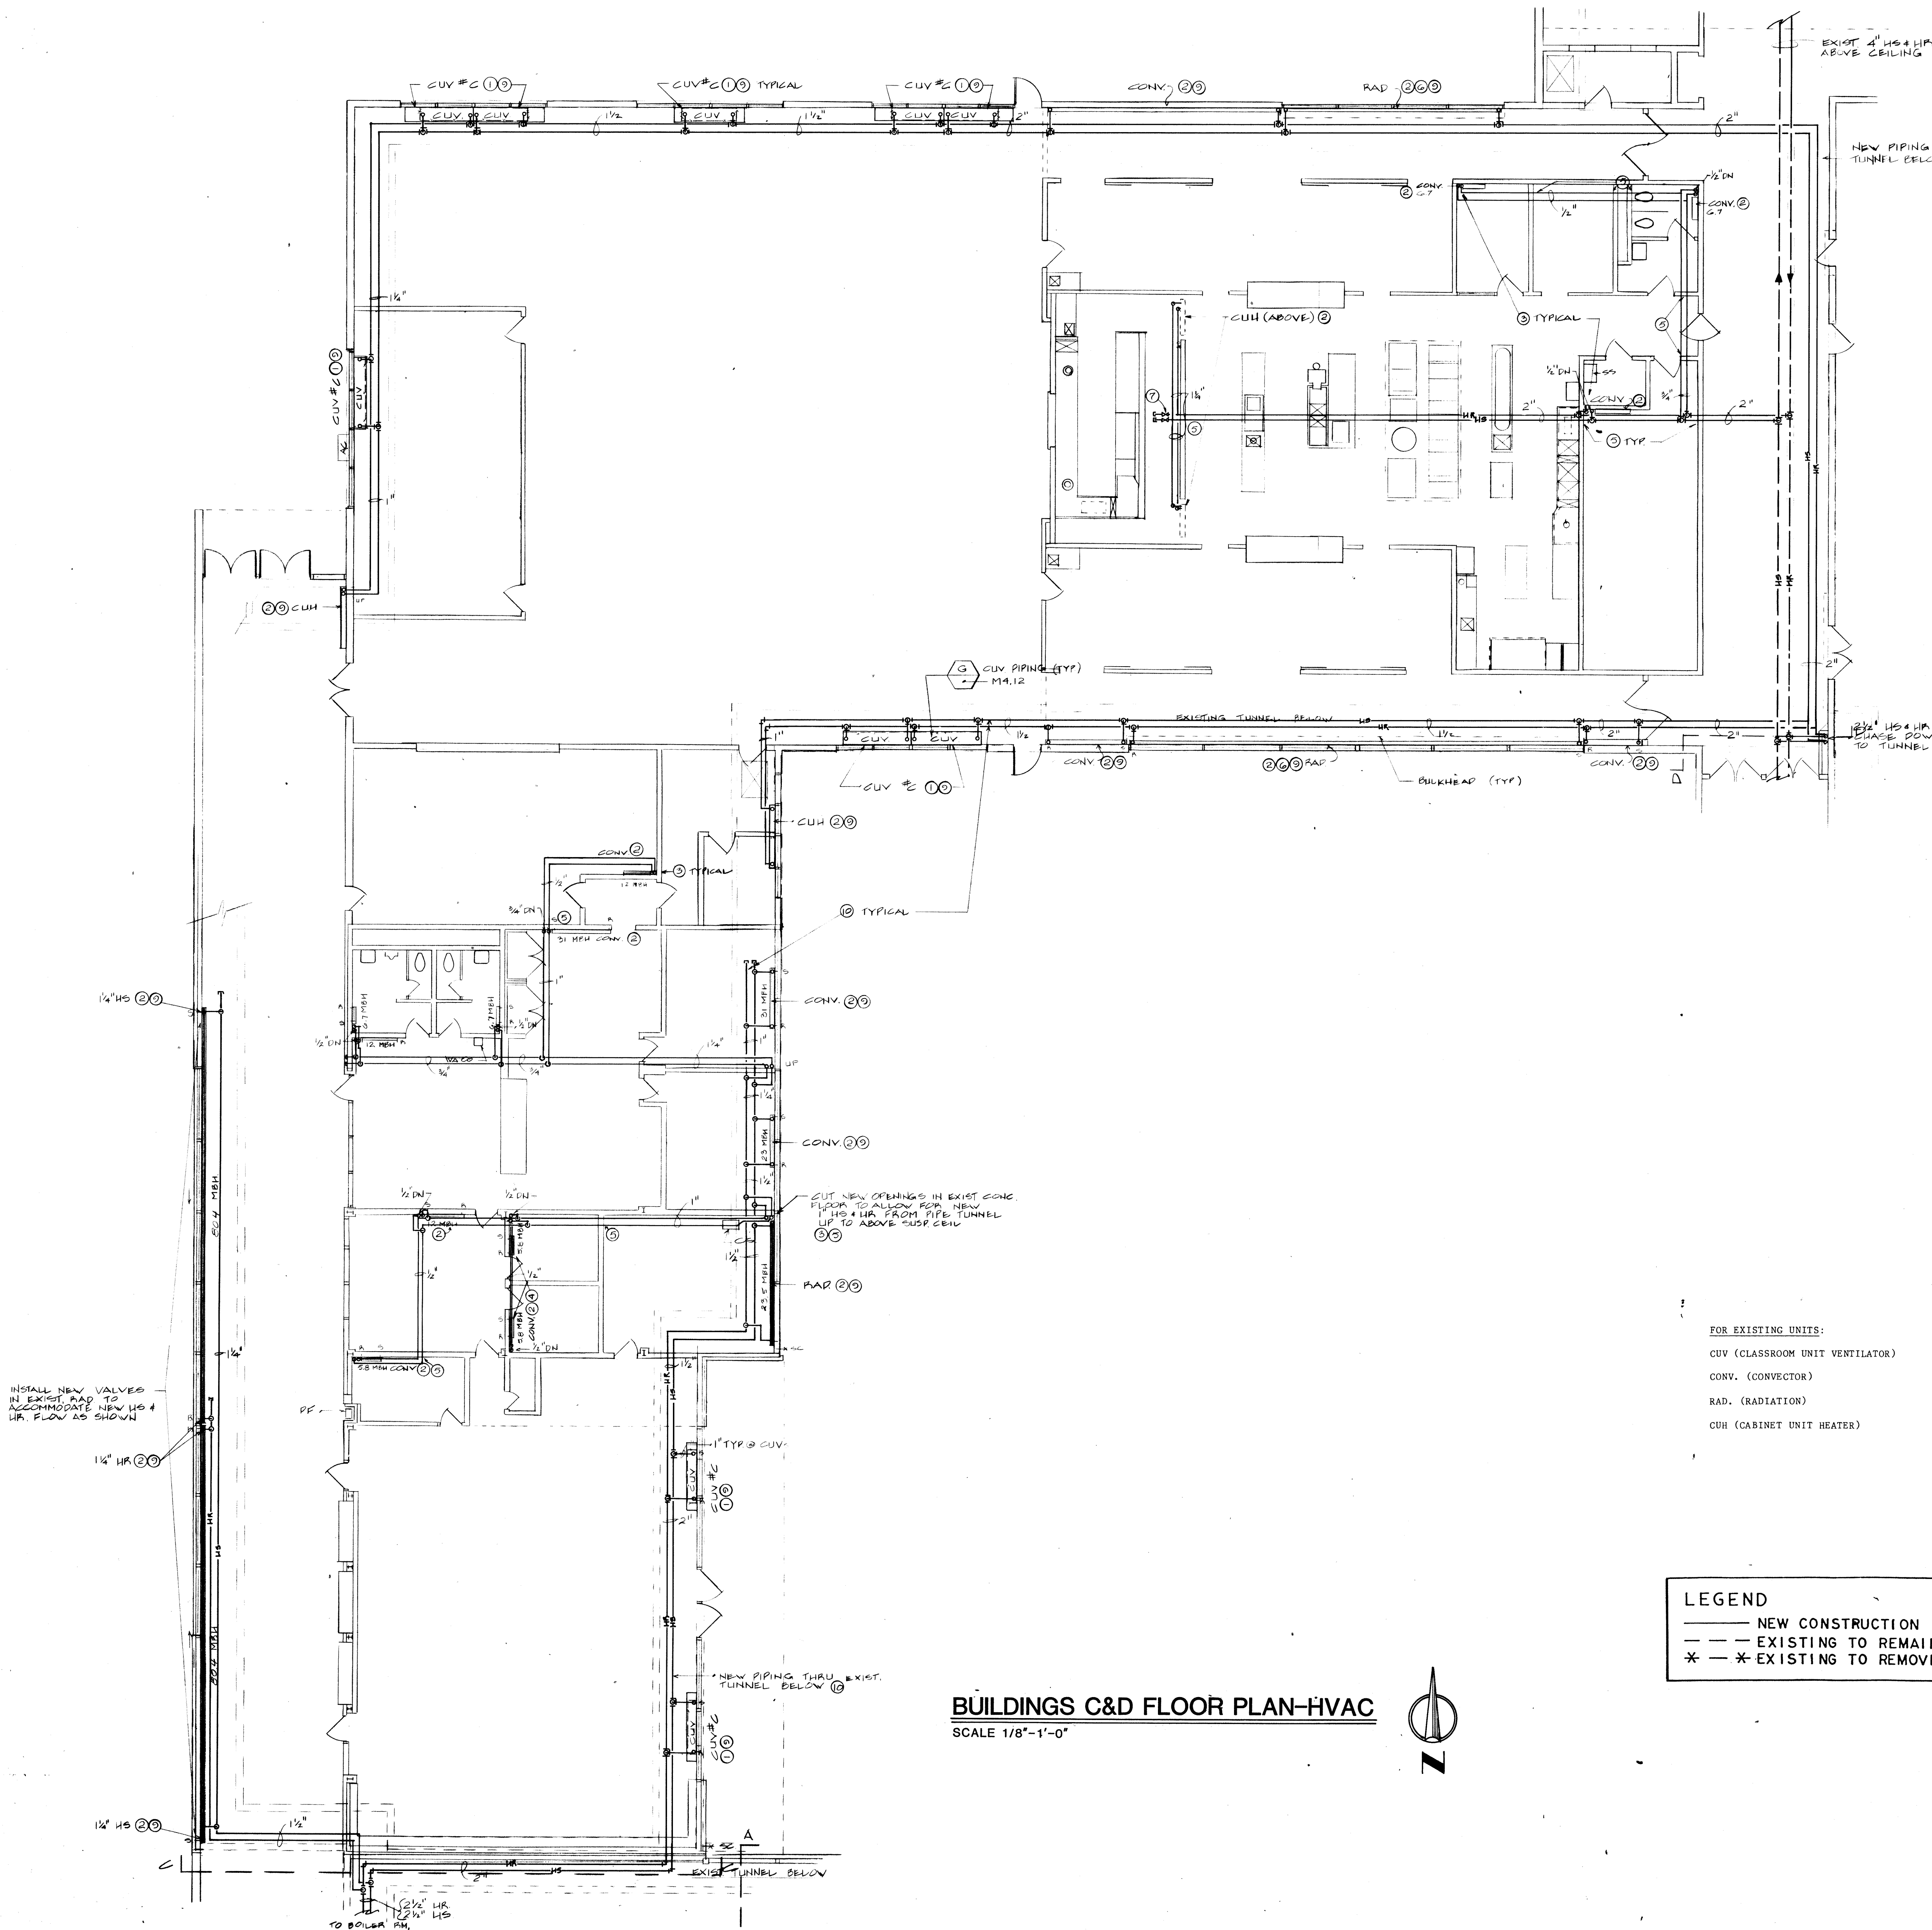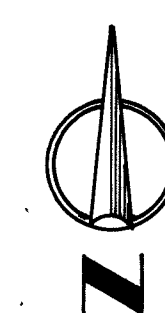


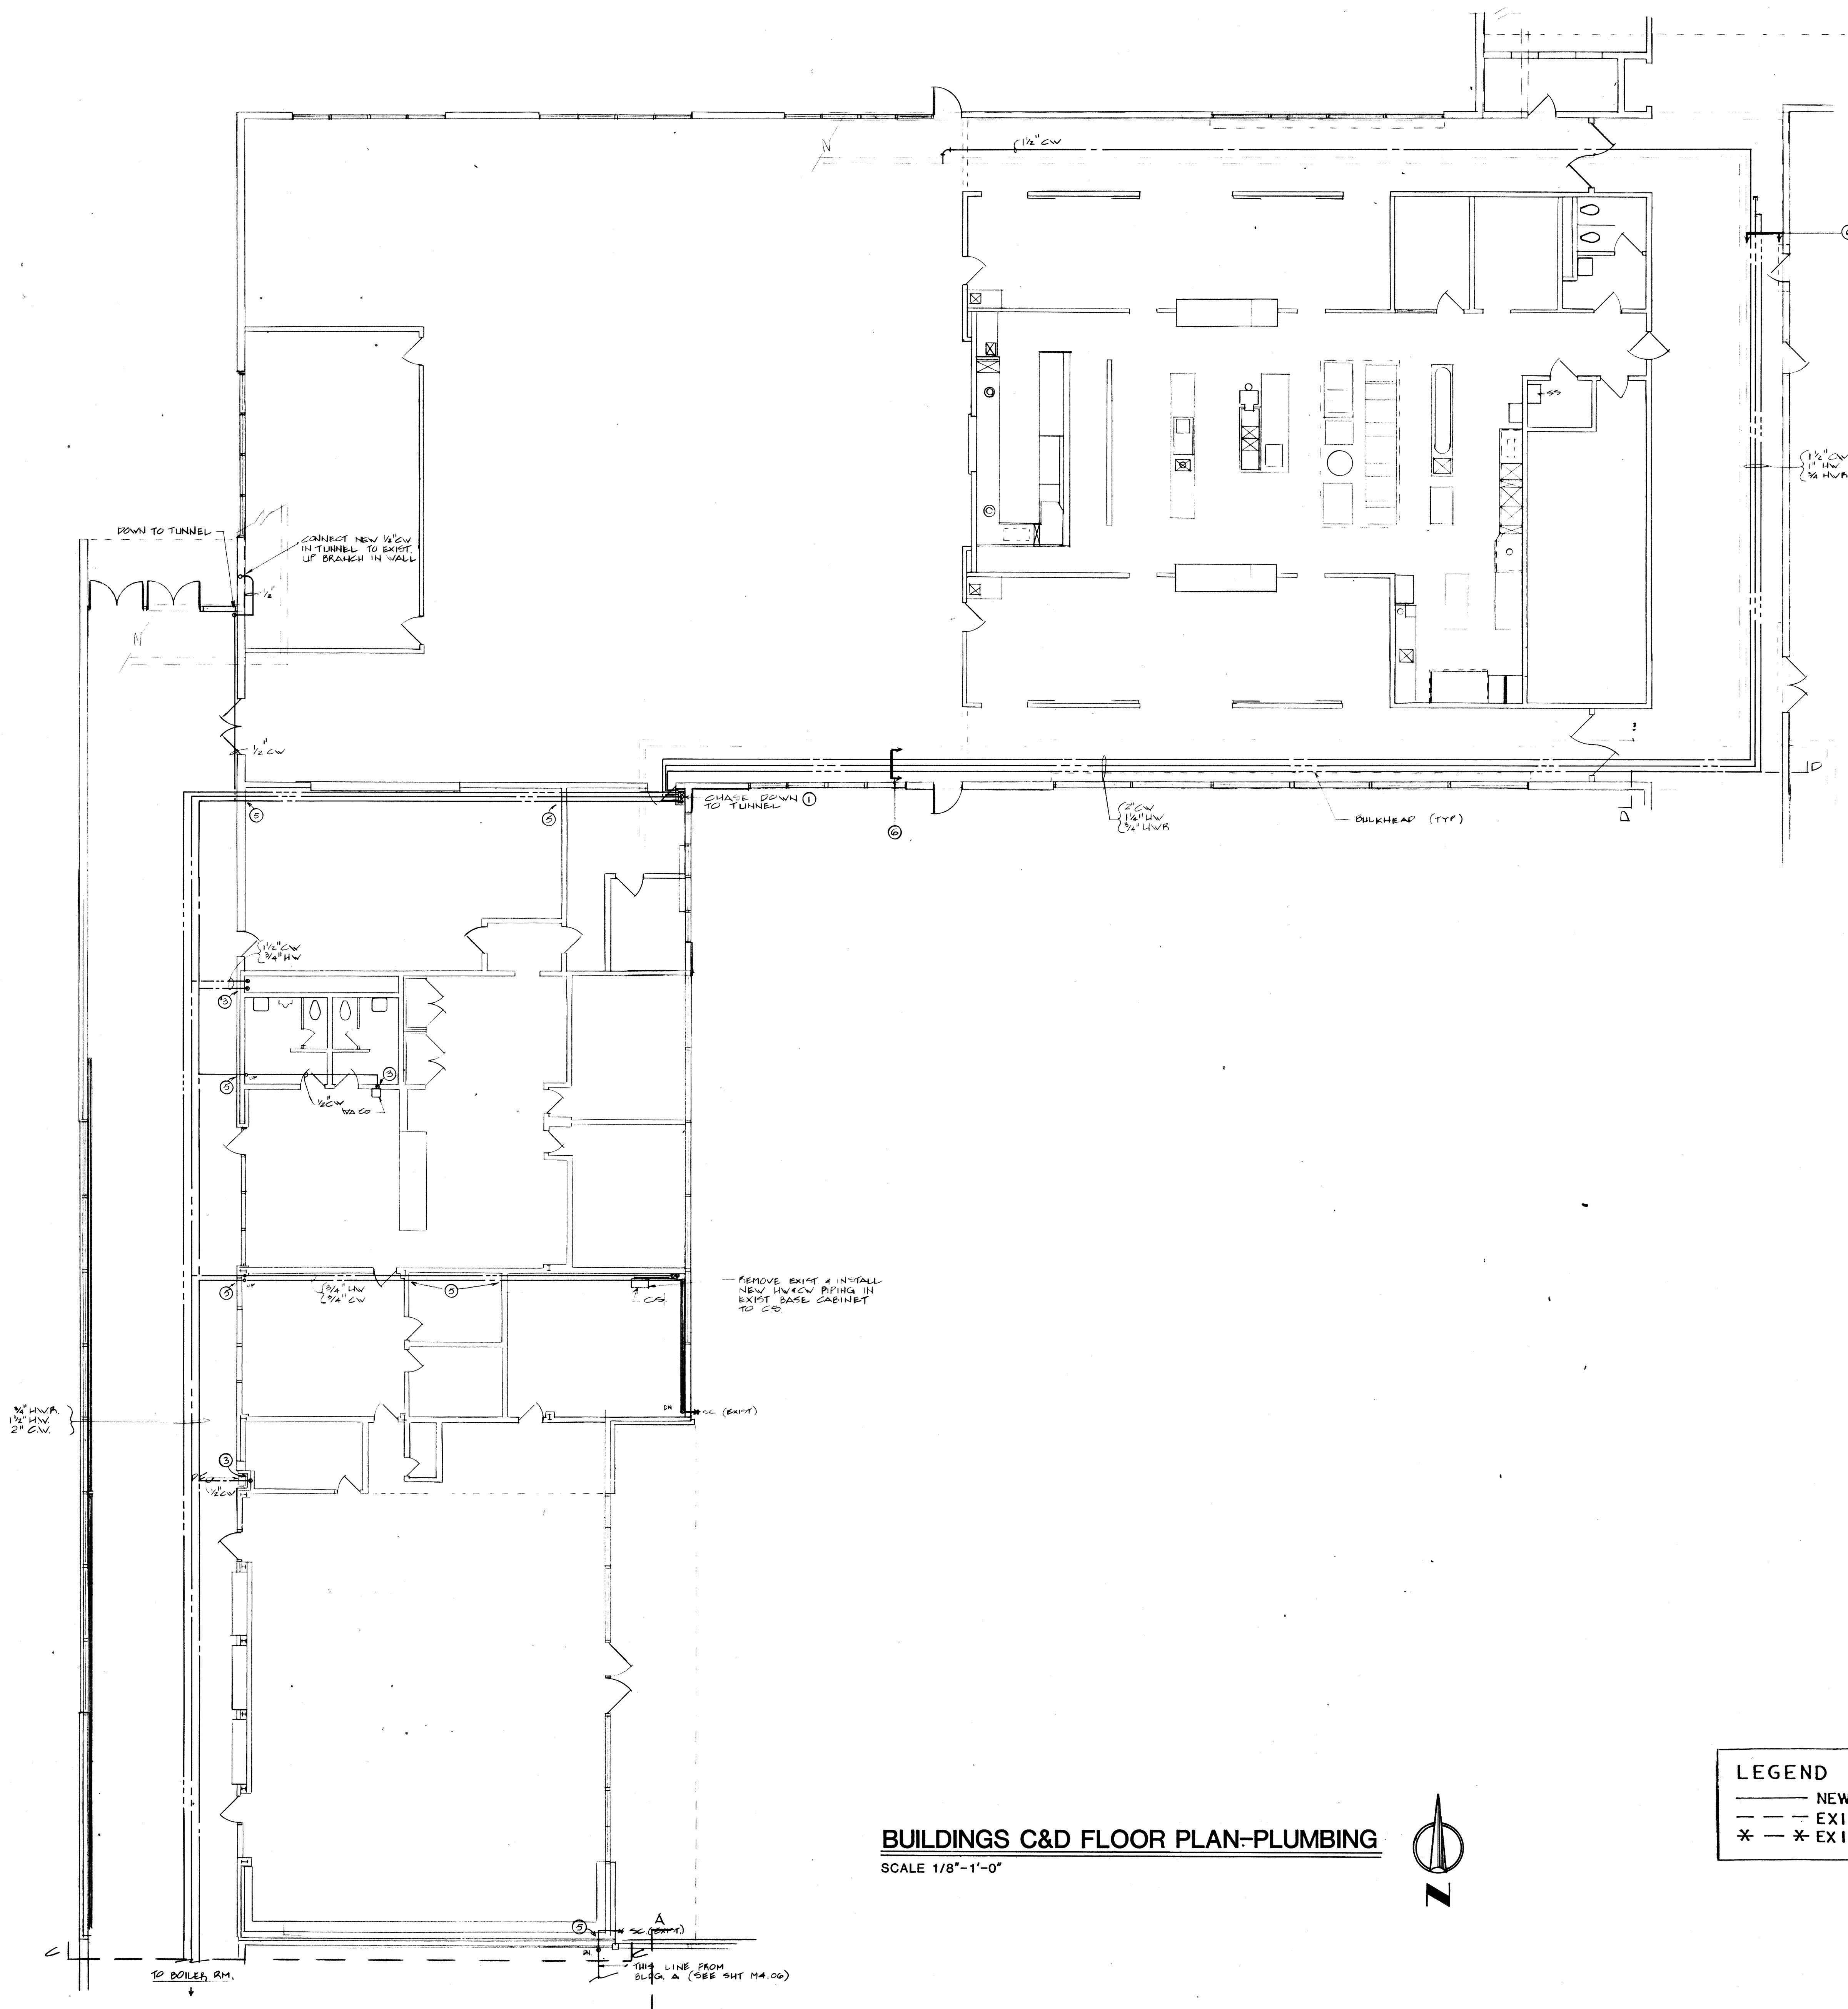

BUILDINGS C&D FLOOR PLAN-PLUMBING
SCALE 1/8"=1'-0"

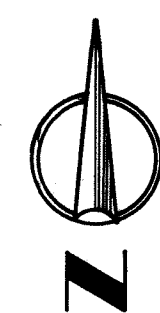

LEGEND
 — NEW CONSTRUCTION
 - - - EXISTING TO REMAIN
 * - * EXISTING TO REMOVE

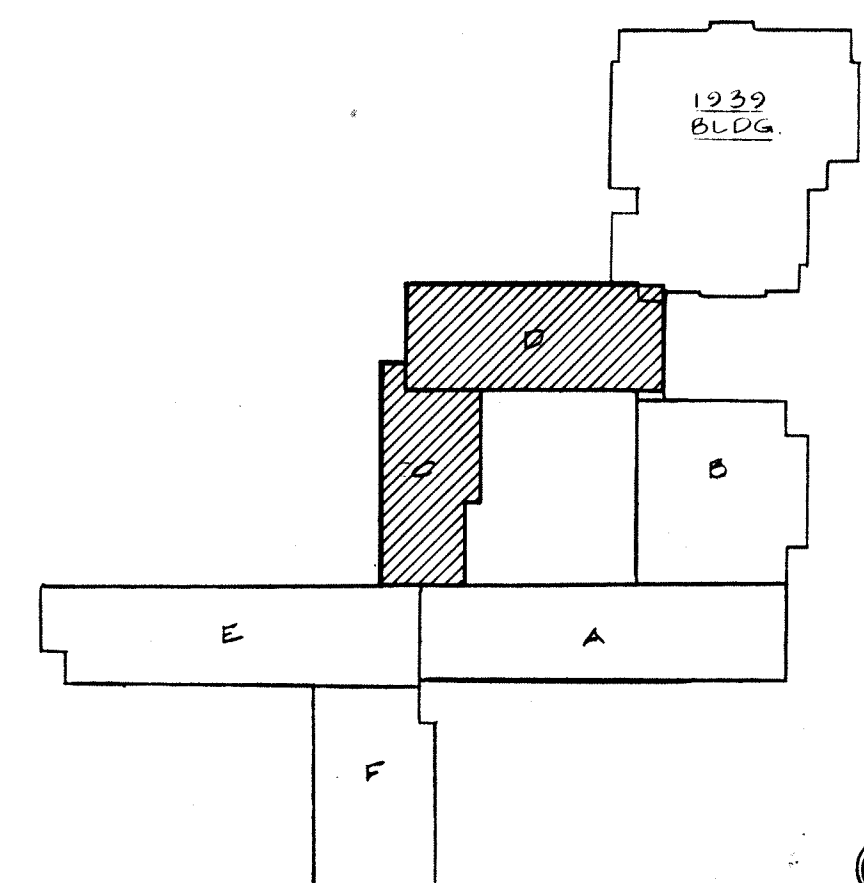

KEY PLAN

NOTE:
 ALL WORK INDICATED ON THIS
 DRAWING SHALL BE A PART OF
BID PACKAGE # 4
 EXCEPT AS OTHERWISE NOTED


GENERAL NOTES


- (1) ALL EXISTING WALLS EXCEPT WHERE NOTED ARE MASONRY AND EXTEND TO DECK ABOVE. INSTALL SLEEVES AROUND NEW PIPES PENETRATING WALLS AND CLOSE TO SLEEVES WITH MASONRY.
- (2) REMOVAL AND REINSTALLATION OF EXISTING SUSPENDED CEILING SYSTEMS FOR INSTALLATION OF WORK SHALL BE THE RESPONSIBILITY OF THE MECHANICAL CONTRACTOR. THE M.C. SHALL ALSO BE RESPONSIBLE FOR REPLACEMENT OF ANY DAMAGED TILES OR SUSPENSION SYSTEM.
- (3) THE M.C. SHALL CLOSE ANY EXISTING FLOOR OPENINGS LEFT BY REMOVAL OF EXISTING PIPING. OPENINGS COVERED BY NEW CUV'S NEED NOT BE CLOSED. CLOSE OPENINGS WITH CONCRETE AND FINISHED FLOOR MATCHING EXISTING.
- (4) ALL WORK ASSOCIATED WITH THIS PROJECT SHALL BE THE RESPONSIBILITY OF THE MECHANICAL CONTRACTOR. THIS IS TO INCLUDE (BUT NOT BE LIMITED TO) CEILING WORK, MASONRY, CUTTING AND PATCHING, PAINTING AND ELECTRICAL WORK. THE M.C. SHALL HIRE TRADES SPECIALIZING IN THIS WORK TO PERFORM THIS WORK AS HIS SUB-CONTRACTORS.
- (5) THE CONTRACTOR SHALL INSTALL TEMPORARY FLOOR OR WALL OPENINGS TO THE TUNNEL FOR THE REMOVAL OR REINSTALLATION OF PIPING. FLOOR OPENINGS SHALL BE SAW-CUT. SLAB SHALL BE PATCHED AND DOWELED OR STRUCTURALLY SUPPORTED TO EXISTING FLOOR. FLOOR FINISH SHALL BE RESTORED TO MATCH EXISTING. WALL OPENINGS MAY BE INSTALLED TO OUTSIDE OF BUILDING. SOIL MAY BE EXCAVATED, OPENINGS PROTECTED FROM WEATHER AND PERSON ACCESS WHEN NOT IN USE, WALL PATCHED BACK AND PROPERLY BACKFILLED WHEN WORK IS COMPLETED AND LAWN AND SHRUBS RESTORED TO ORIGINAL CONDITION.

PLAN NOTES

- (1) M.C. TO BUILD CHASEWAY TO TAKE NEW HW, CW & CWR PIPING FROM OVERHEAD DOWN TO PIPE TUNNEL BELOW. CONSTRUCTION TO BE 2 LAYERS OF 1/2" GYPSUM BOARD OVER 3-1/2" 24 GA. C STUDS.
- (2) NEW DOMESTIC WATER PIPES INSTALLED IN TUNNEL SHOULD BE TIGHT TO WALL AND STACKED WHERE POSSIBLE.
- (3) EXISTING MASONRY WALL TO BE CUT AND OPENED TO ALLOW INSTALLATION OF WATER PIPING THEN REINSTALLED OR REBUILT AND PAINTED TO NEAREST CORNER TO MATCH EXISTING, EXCEPT IN THE CASE OF GLAZED MASONRY WHICH IS TO BE RESTORED TO EXISTING.
- (4) NEW DOMESTIC WATER LINES IN TUNNEL TO CONNECT TO EXISTING BURIED BRANCHES TO KITCHEN AS INDICATED. M.C. TO PROVIDE ALL NECESSARY ADAPTERS TO COMPLETE CONNECTIONS.
- (5) CUT AND OPEN EXISTING MASONRY WALL IF NECESSARY TO ALLOW FOR INSTALLATION OF DOMESTIC WATER PIPING. SEE GENERAL NOTE G1.
- (6) CONNECT DOMESTIC CW, HW AND HWR TO EXISTING BRANCHES SERVING KITCHEN AREA. BRANCHES SHALL BE SAME SIZE AS EXISTING.

NO.	DATE	REVISIONS DESCRIPTION	CONC. NO. DATE
1	8/20/84		8/20/84
2			
3			
4			
5			
6			
7			
8			
9			
10			

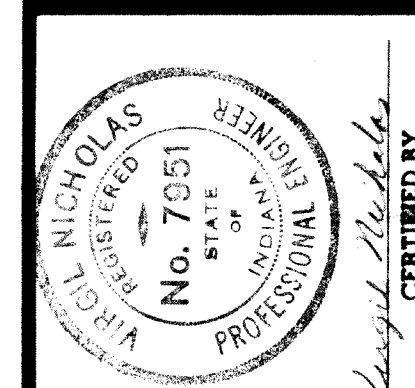

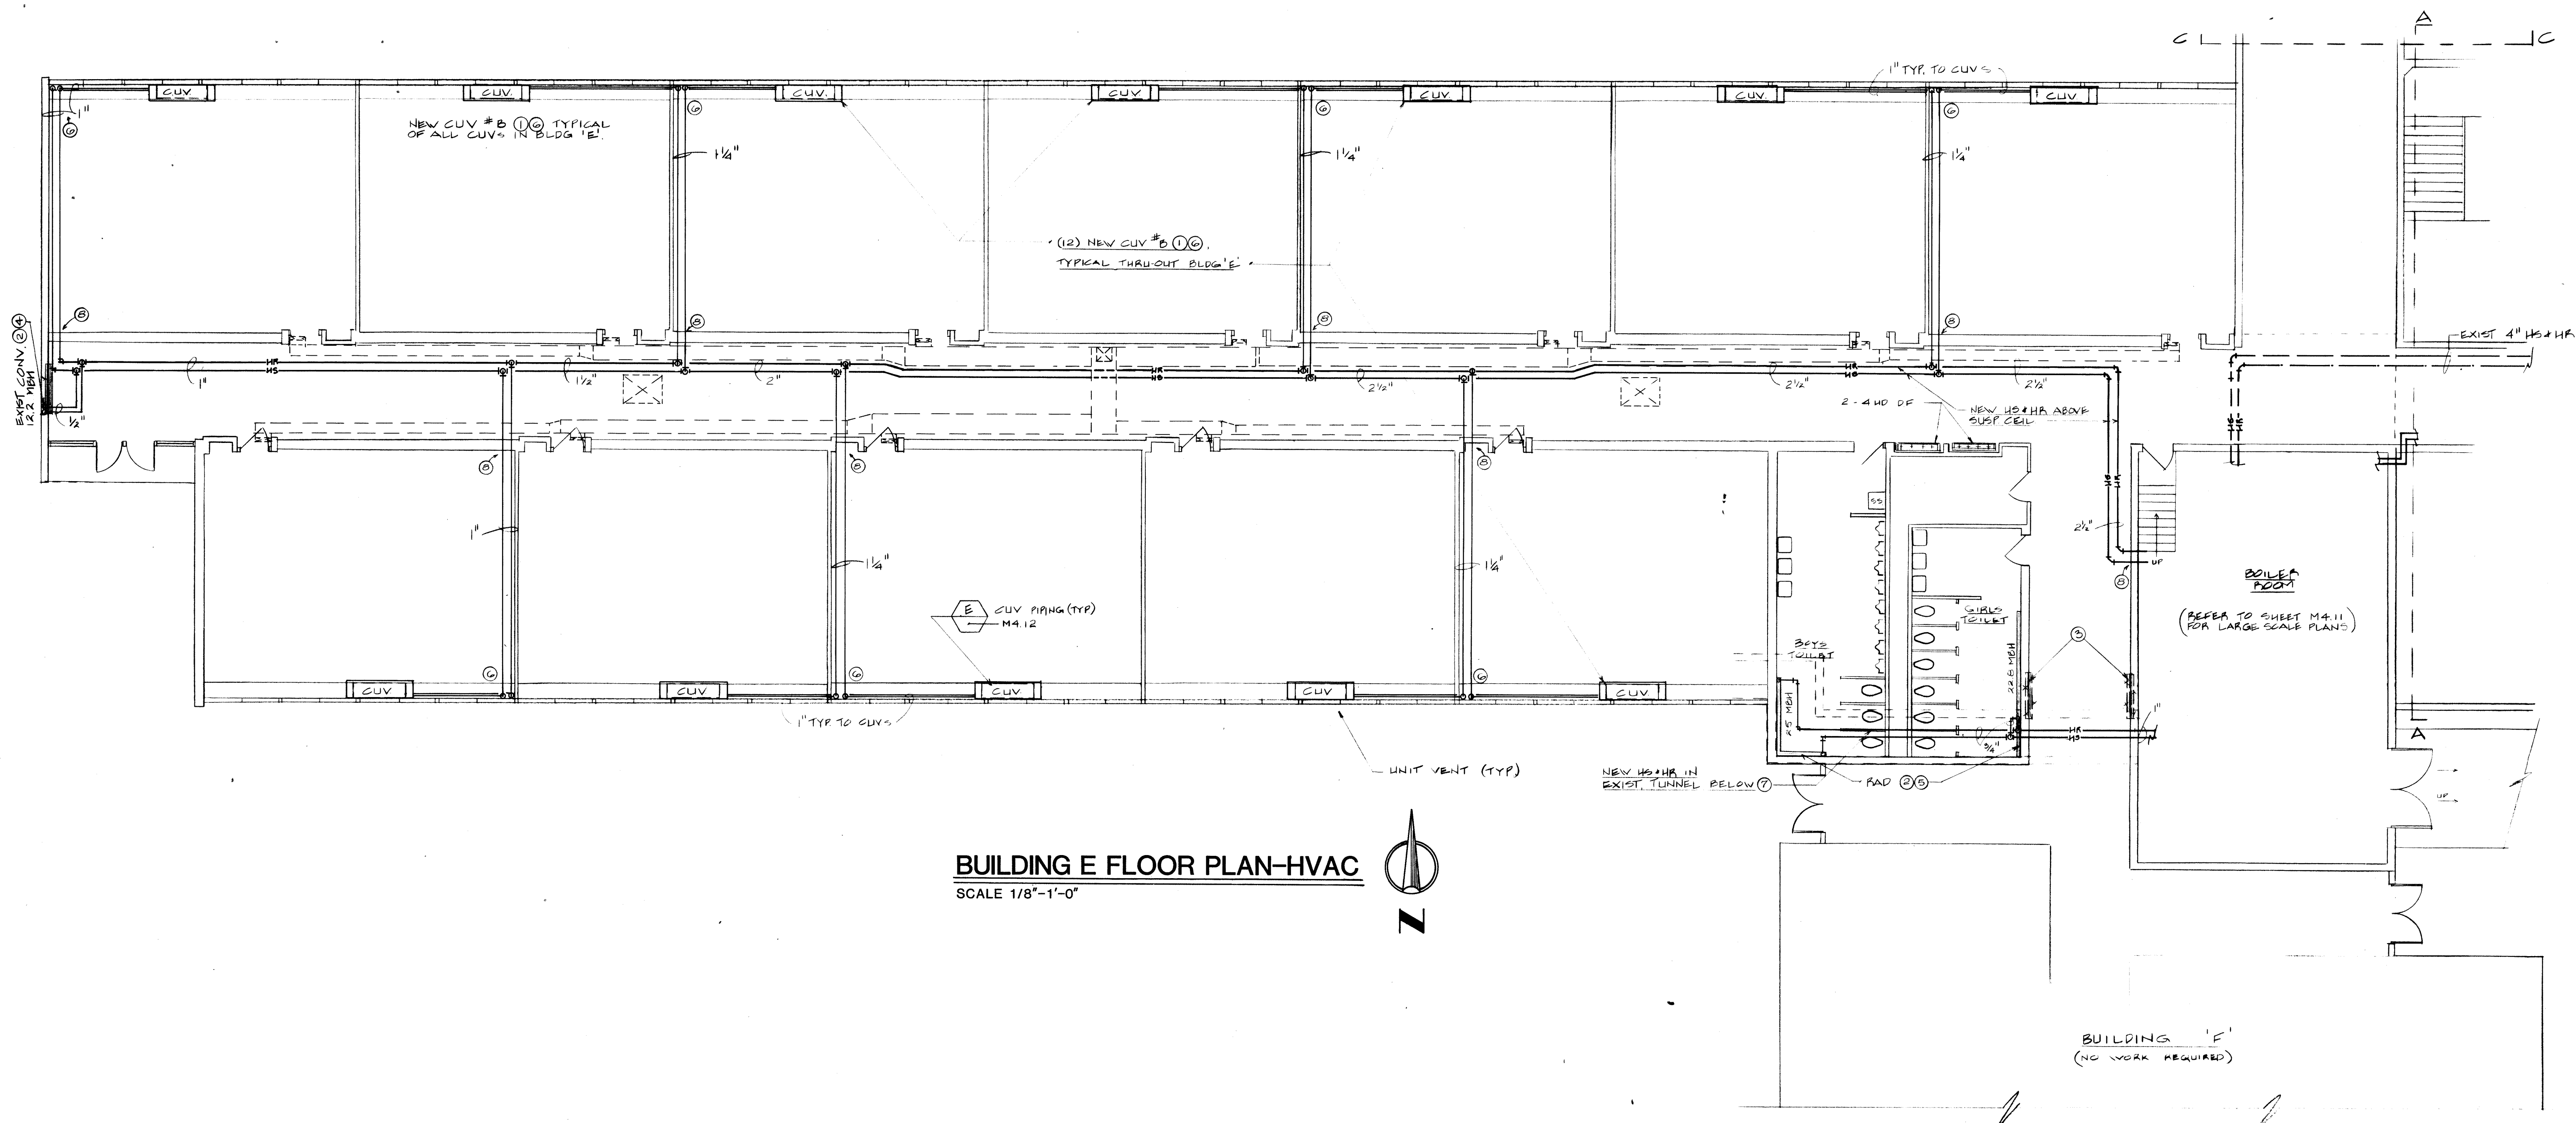

BUILDING E FLOOR PLAN-HVAC
SCALE 1/8"=1'-0"

GENERAL NOTES

- 11 ALL EXISTING WALLS EXCEPT WHERE NOTED ARE MASONRY AND EXTEND TO DECK ABOVE. INSTALL SLEEVES AROUND NEW PIPES PENETRATING WALLS AND CLOSE TO SLEEVES WITH MASONRY.
- 12 REMOVAL AND REINSTALLATION OF EXISTING SUSPENDED CEILING SYSTEMS FOR INSTALLATION OF WORK SHALL BE THE RESPONSIBILITY OF THE MECHANICAL CONTRACTOR. THE M.C. SHALL ALSO BE RESPONSIBLE FOR REPLACEMENT OF ANY DAMAGED TILES OR SUSPENSION SYSTEM.
- 13 THE M.C. SHALL CLOSE ANY EXISTING FLOOR OPENINGS LEFT BY REMOVAL OF EXISTING PIPING. OPENINGS COVERED BY NEW CUV'S NEED NOT BE CLOSED. CLOSE OPENINGS WITH CONCRETE AND FINISHED FLOOR MATCHING EXISTING.
- 14 ALL WORK ASSOCIATED WITH THIS PROJECT SHALL BE THE RESPONSIBILITY OF THE MECHANICAL CONTRACTOR. THIS IS TO INCLUDE (BUT NOT BE LIMITED TO) CEILING WORK, MASONRY, CUTTING AND PATCHING, PAINTING AND ELECTRICAL WORK. THE M.C. SHALL HIRE TRADES SPECIALIZING IN THIS WORK TO PERFORM THIS WORK AS HIS SUB-CONTRACTORS.
- 15 THE CONTRACTOR SHALL INSTALL TEMPORARY FLOOR OR WALL OPENINGS TO THE TUNNEL FOR THE REMOVAL OR REINSTALLATION OF PIPING. FLOOR OPENINGS SHALL BE SAW-CUT. SLAB SHALL BE PATCHED AND DOWELLED OR STRUCTURALLY SUPPORTED TO EXISTING FLOOR. FLOOR FINISH SHALL BE RESTORED TO MATCH EXISTING. WALL OPENINGS MAY BE INSTALLED TO OUTSIDE OF BUILDING. SOIL MAY BE EXCAVATED, OPENINGS PROTECTED FROM WEATHER AND PERSON ACCESS WHEN NOT IN USE, WALL PATCHED BACK AND PROPERLY BACKFILLED WHEN WORK IS COMPLETED AND LAWN AND SHRUBS RESTORED TO ORIGINAL CONDITION.

PLAN NOTES

- 1 EXISTING CLASSROOM UNIT VENTILATOR TO BE REMOVED. EXISTING FIN RADIATION AND COVER TO REMAIN.

INSTALL NEW CLASSROOM UNIT VENTILATOR IN PLACE OF EXISTING. IF NEW UNIT IS LARGER THAN EXISTING, CONTRACTOR TO CUT BACK EXISTING RADIATION ENCLOSURE ON EITHER SIDE. IF NEW UNIT IS SMALLER THAN EXISTING, CONTRACTOR TO FURNISH EXTENDED SECTIONS OF MATCHING RADIATION ENCLOSURE. PROVIDE CUV WITH ADAPTING BACK SECTION TO CONNECT TO EXISTING OUTSIDE AIR LOUVER.
- 2 NEW CUV'S TO BE CONNECTED ELECTRICALLY FROM THE EXISTING ELECTRICAL CIRCUIT. MAKE ANY EXTENSIONS AS REQUIRED.
- 3 EXISTING RADIATION, CONVECTORS AND CABINET UNIT HEATERS TO BE CONVERTED FROM STEAM TO HOT WATER. REMOVE EXISTING TEMPERATURE CONTROL VALVE AND STEAM TRAP. INSTALL NEW HOT WATER T.C. VALVE CONNECTED TO CONTROL PIPING. INSTALL A COMBINATION SHUT-OFF/BALANCING VALVE ON RETURN, AND A MANUAL AIR VENT COCK ON THE HEATING COIL OR FIN RADIATION.
- 4 REMOVE EXISTING RECESSED CONV AND RETURN TO OWNER, TOOTH IN NEW BRICK TO MATCH EXISTING.
- 5 EXISTING MASONRY WALL TO BE CUT AND OPENED TO ALLOW INSTALLATION OF NEW HS & HR PIPING FROM OVERHEAD. MASONRY SHALL THEN BE REINSTALLED OR REBUILT AND PAINTED TO NEAREST CORNER TO MATCH EXISTING.
- 6 UNIT FED FROM BELOW.
- 7 DOWNFEED PIPES SHOULD BE TIGHT WITH THE WALL OR CORNER. HORIZONTAL PIPING CONNECTING DOWNFEED PIPING TO UNITS SHOULD BE TIGHT TO WALL AND STACKED.


PROVIDE PROTECTIVE JACKET ON PIPING OVER INSULATION IN EXPOSED AREAS. JACKET TO BE SIMILAR TO MANVILL MICRO-LOK.
- 8 HS & HR PIPING IN TUNNELS SHOULD BE STACKED AND CLOSE TO WALL WHERE POSSIBLE.
- 9 CUT OPENING IN EXISTING MASONRY WALL TO ALLOW FOR INSTALLATION OF NEW HS & HR PIPING. SEE GENERAL NOTE G1.

FOR EXISTING UNITS:

- CUV (CLASSROOM UNIT VENTILATOR)
 CONV. (CONVECTOR)
 RAD. (RADIATION)
 CUH (CABINET UNIT HEATER)


LEGEND


- NEW CONSTRUCTION
 - - - EXISTING TO REMAIN
 * - * EXISTING TO REMOVE

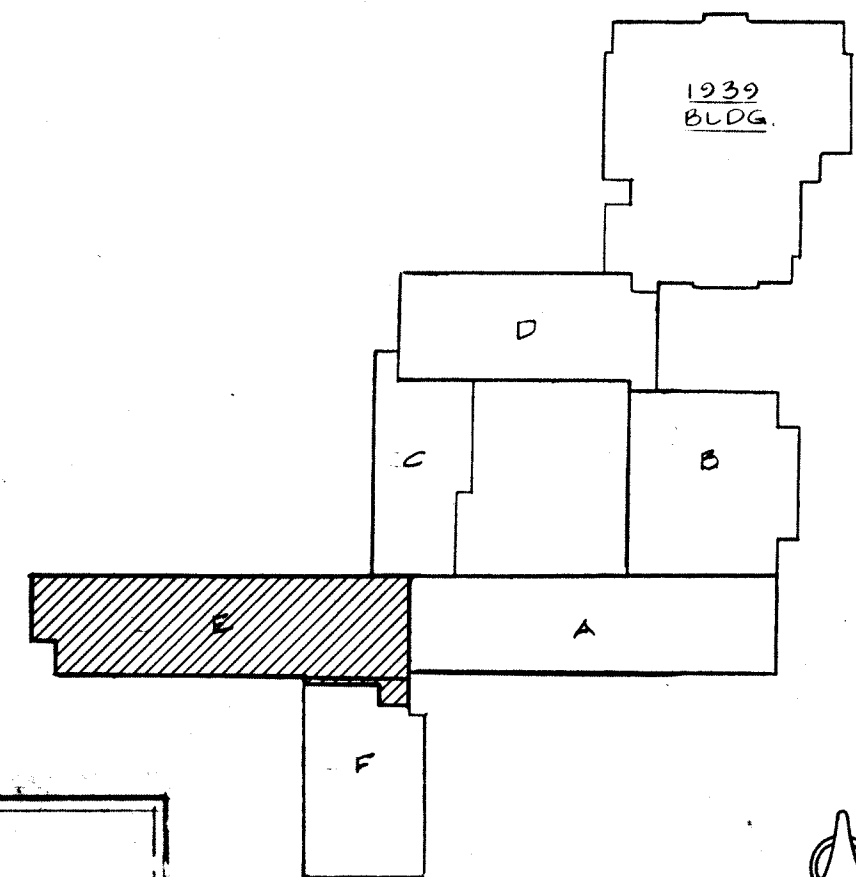


NOTE:

ALL WORK INDICATED ON THIS
DRAWING SHALL BE A PART OF
BID PACKAGE #4
EXCEPT AS OTHERWISE NOTED

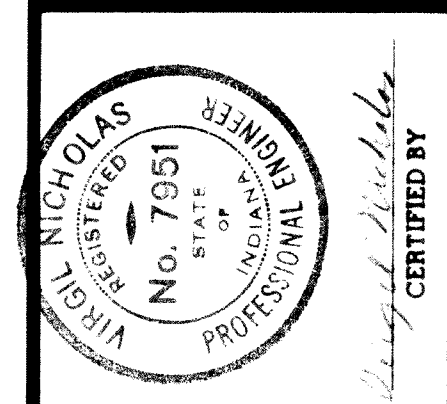

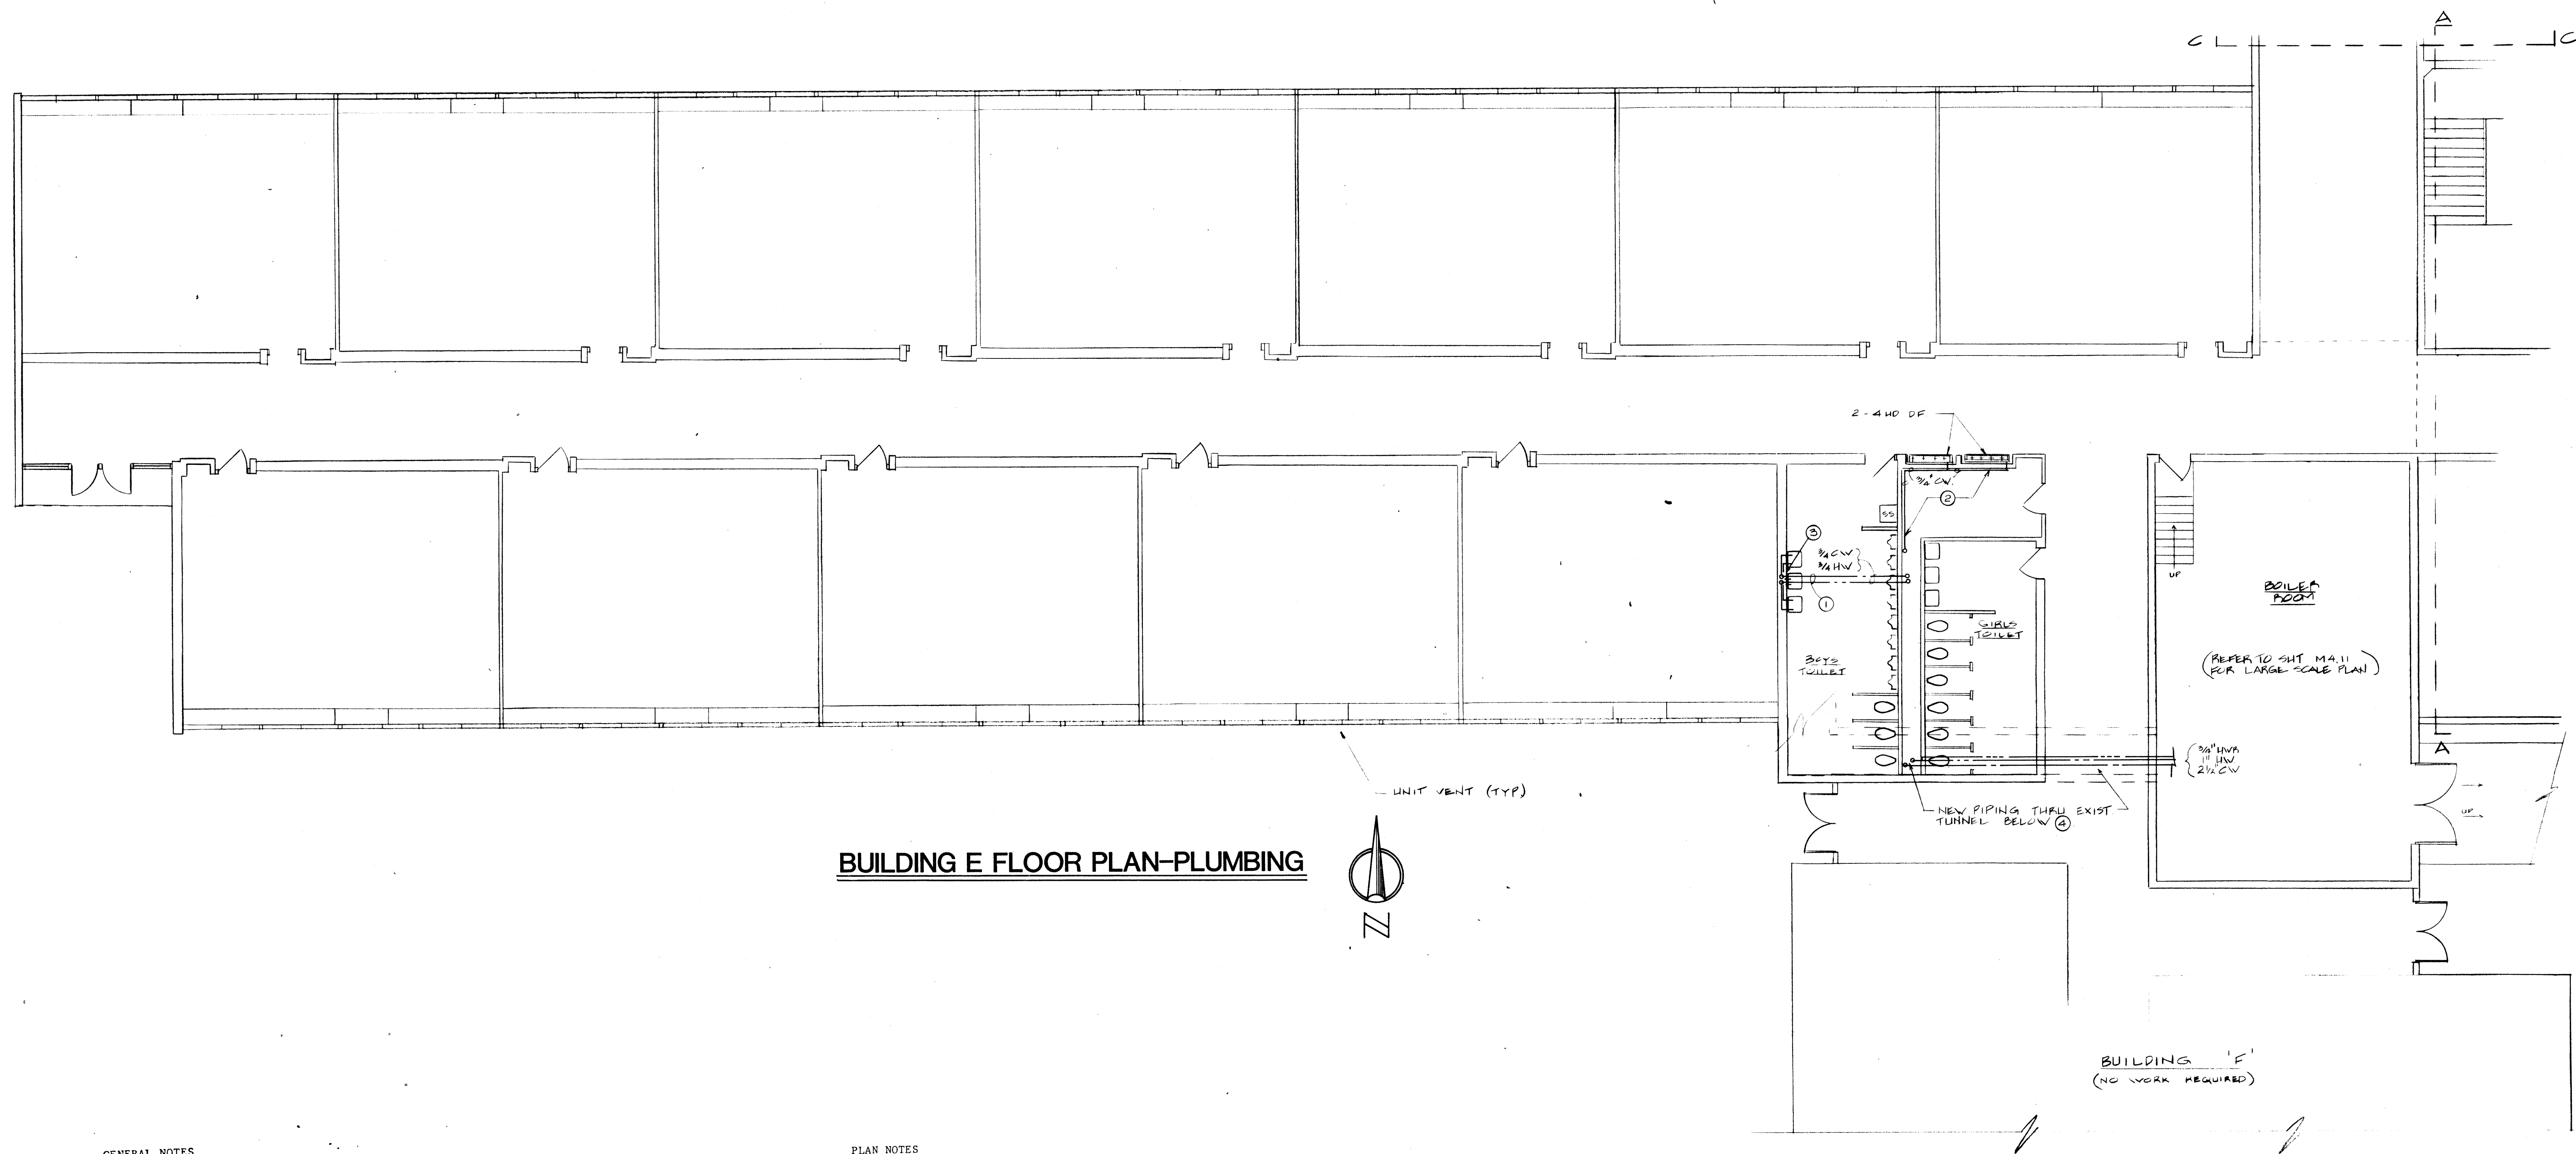

BUILDING E FLOOR PLAN-PLUMBING

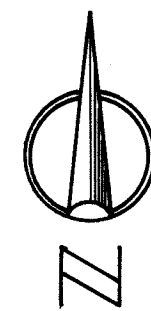


GENERAL NOTES

- ① ALL EXISTING WALLS EXCEPT WHERE NOTED ARE MASONRY AND EXTEND TO DECK ABOVE. INSTALL SLEEVES AROUND NEW PIPES PENETRATING WALLS AND CLOSE TO SLEEVES WITH MASONRY.
- ② REMOVAL AND REINSTALLATION OF EXISTING SUSPENDED CEILING SYSTEMS FOR INSTALLATION OF WORK SHALL BE THE RESPONSIBILITY OF THE MECHANICAL CONTRACTOR. THE M.C. SHALL ALSO BE RESPONSIBLE FOR REPLACEMENT OF ANY DAMAGED TILES OR SUSPENSION SYSTEM.
- ③ THE M.C. SHALL CLOSE ANY EXISTING FLOOR OPENINGS LEFT BY REMOVAL OF EXISTING PIPING. OPENINGS COVERED BY NEW CUR'S NEED NOT BE CLOSED. CLOSE OPENINGS WITH CONCRETE AND FINISHED FLOOR MATCHING EXISTING.
- ④ ALL WORK ASSOCIATED WITH THIS PROJECT SHALL BE THE RESPONSIBILITY OF THE MECHANICAL CONTRACTOR. THIS IS TO INCLUDE (BUT NOT BE LIMITED TO) CEILING WORK, MASONRY, CUTTING AND PATCHING, PAINTING AND ELECTRICAL WORK. THE M.C. SHALL HIRE TRADES SPECIALIZING IN THIS WORK TO PERFORM THIS WORK AS HIS SUB-CONTRACTORS.
- ⑤ THE CONTRACTOR SHALL INSTALL TEMPORARY FLOOR OR WALL OPENINGS TO THE TUNNEL FOR THE REMOVAL OR REINSTALLATION OF PIPING. FLOOR OPENINGS SHALL BE SAW-CUT. SLAB SHALL BE PATCHED AND DOWELLED OR STRUCTURALLY SUPPORTED TO EXISTING FLOOR. FLOOR FINISH SHALL BE RESTORED TO MATCH EXISTING. WALL OPENINGS MAY BE INSTALLED TO OUTSIDE OF BUILDING. SOIL MAY BE EXCAVATED, OPENINGS PROTECTED FROM WEATHER AND PERSON ACCESS WHEN NOT IN USE, WALL PATCHED BACK AND PROPERLY BACKFILLED WHEN WORK IS COMPLETED AND LAWN AND SHRUBS RESTORED TO ORIGINAL CONDITION.

PLAN NOTES

- 1 NEW PIPES ABOVE SUSPENDED CEILING TO LAVS FROM EXISTING HW & CW IN PIPE CHASE.
- 2 INSTALL NEW 3/4" CW PIPE FROM EXISTING TO VACANT DRINKING FOUNTAIN LOCATIONS, CAP FOR FUTURE USE.
- 3 EXISTING MASONRY WALL TO BE CUT AND OPENED TO ALLOW INSTALLATION OF NEW HW & CW PIPING THEN REINSTALLED OR REBUILT AND PAINTED TO NEAREST CORNER TO MATCH EXISTING, EXCEPT GLAZED MASONRY WHICH IS TO BE RESTORED TO EXISTING.
- 4 NEW DOMESTIC WATER PIPING IN TUNNEL TO CONNECT TO EXISTING BRANCH PIPING UP INTO CHASE. PIPES INSTALLED IN TUNNEL SHOULD BE STACKED AND CLOSE TO WALL WHERE POSSIBLE.

LEGEND	
—	NEW CONSTRUCTION
- - -	EXISTING TO REMAIN
* - *	EXISTING TO REMOVE

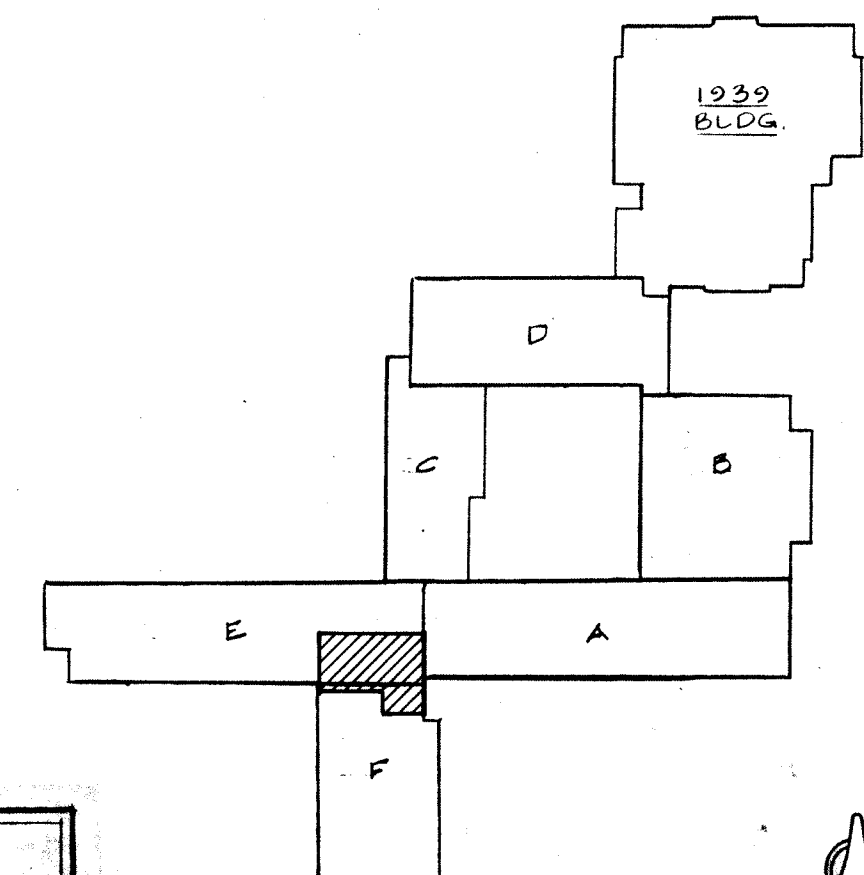

KEY PLAN

NOTE:
ALL WORK INDICATED ON THIS
DRAWING SHALL BE A PART OF
BID PACKAGE # 4
EXCEPT AS OTHERWISE NOTED

WRIGHT/PORTER & LOWE, INC.
ARCHITECTS/ENGINEERS
INDIANAPOLIS, INDIANA/TAMPA, FLORIDA

MUSSETT NICHOLAS & ASSOCIATES
CONSULTING ENGINEERS

BUILDING E FLOOR PLAN - PLUMBING

BELZER MIDDLE SCHOOL - BID PACKAGE #4
LAWRENCE TOWNSHIP M.S.D.
PHASE V. 1984 PROJECTS

REVISIONS

NO.	DATE	DESCRIPTION

DATE
8-29-84

DRAWN BY
RCS

CHECKED BY
RCS

SHEET


M4.10

PROFESSIONAL SEAL
NICHOLAS
No. 7961
Professional Engineer
Indiana
Certified By
Mussett Nicholas & Associates

OF



NO.	DATE	REVISIONS	DESCRIPTION	CONV. NO.	DATE
1	8-4-84			8-4-84	
2	5-20-84			5-20-84	
3					
4					
5					
6					
7					
8					
9					
10					

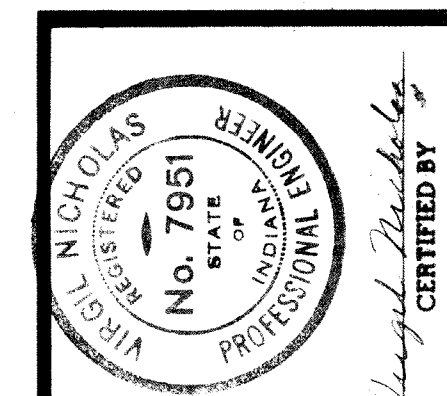

GENERAL NOTES:


1. INSTALL AN AIR VENT AT THE HIGH POINT OF EACH HW PUMP DISCHARGE AND AT THE HIGH POINT OF EACH HEATING WATER RETURN MAIN ENTERING THE BOILER ROOM.
2. ALL HORIZONTAL PIPING IN BOILER ROOM SHALL BE SUSPENDED ON RUBBER-IN-SHEAR HANGERS.
3. PAINT ALL NEW PIPING, INSULATION AND EQUIPMENT TO COINCIDE WITH THE EXISTING COLOR CODE.

DEMOLITION NOTES:

- D1. REMOVE ALL DASHED AND X'D OUT PIPING EQUIPMENT AND STRUCTURAL SUPPORTS AND RETURN TO OWNER MATERIALS HE REQUESTS.
- D2. REMOVE FROM BOILER: LOW WATER CUT-OFF, STEAM RELIEF VALVES, PRESSURE GAUGES, PRESSURE SWITCHES, AUTO-WATER MAKE-UP VALVE AND ALL OTHER STEAM RELATED APPURTENANCES.
- D3. EXISTING TUBE BUNDLE HEAT EXCHANGERS SHALL REMAIN IN BOILERS. REMOVE PIPING SERVING TUBE BUNDLES AND LEAVE HEAT EXCHANGER OPEN TO ATMOSPHERE.

PLAN NOTES:


1. PROVIDE NEW VALVES AND TRIM TO CONVERT EACH BRYAN WATER TUBE 1-80S-EX-FD LOW PRESSURE STEAM BOILER TO HOT WATER BOILER; COMBINATION LWCO AND AUTOMATIC WATER MAKE-UP, HIGH LIMIT SAFETY CONTROL, TWO 1-1/2" 30 PSI RELIEF VALVES, TWO HONEYWELL L6004 AQUASTATS, HONEYWELL T991 MODULATING AQUASTAT, COMBINATION THERMOMETER PRESSURE GAUGE AND REVISE EXISTING BURNER TO NEW OPERATING CONTROLS PER MANUFACTURER'S RECOMMENDATIONS.
2. RECONNECT EXISTING 1-1/2" CW MAKE-UP LINE TO THE NEW "AUTOMATIC AIR RELEASE DEVICE 2" PIPE TAPPING.
3. CONNECT 6" SUPPLY HEADERS TO EXISTING 8" GATE VALVES WITH A REDUCING FITTING.
4. INSTALL PUMPS #P-1 AND #P-2 ON 4" HIGH CONCRETE PAD, VALVE AS SHOWN AND DETAILED ON SHEET M-3.09.
5. INSTALL NEW 222 GALLON HOT WATER HEATING SYSTEM COMPRESSION TANK, 30" W AND 6'-0" LONG. SUSPEND ADJOINING EXISTING TANKS IN SIMILAR MANNER. TANK SHALL BE ASMA CONSTRUCTED FOR 30 PSI W.P.

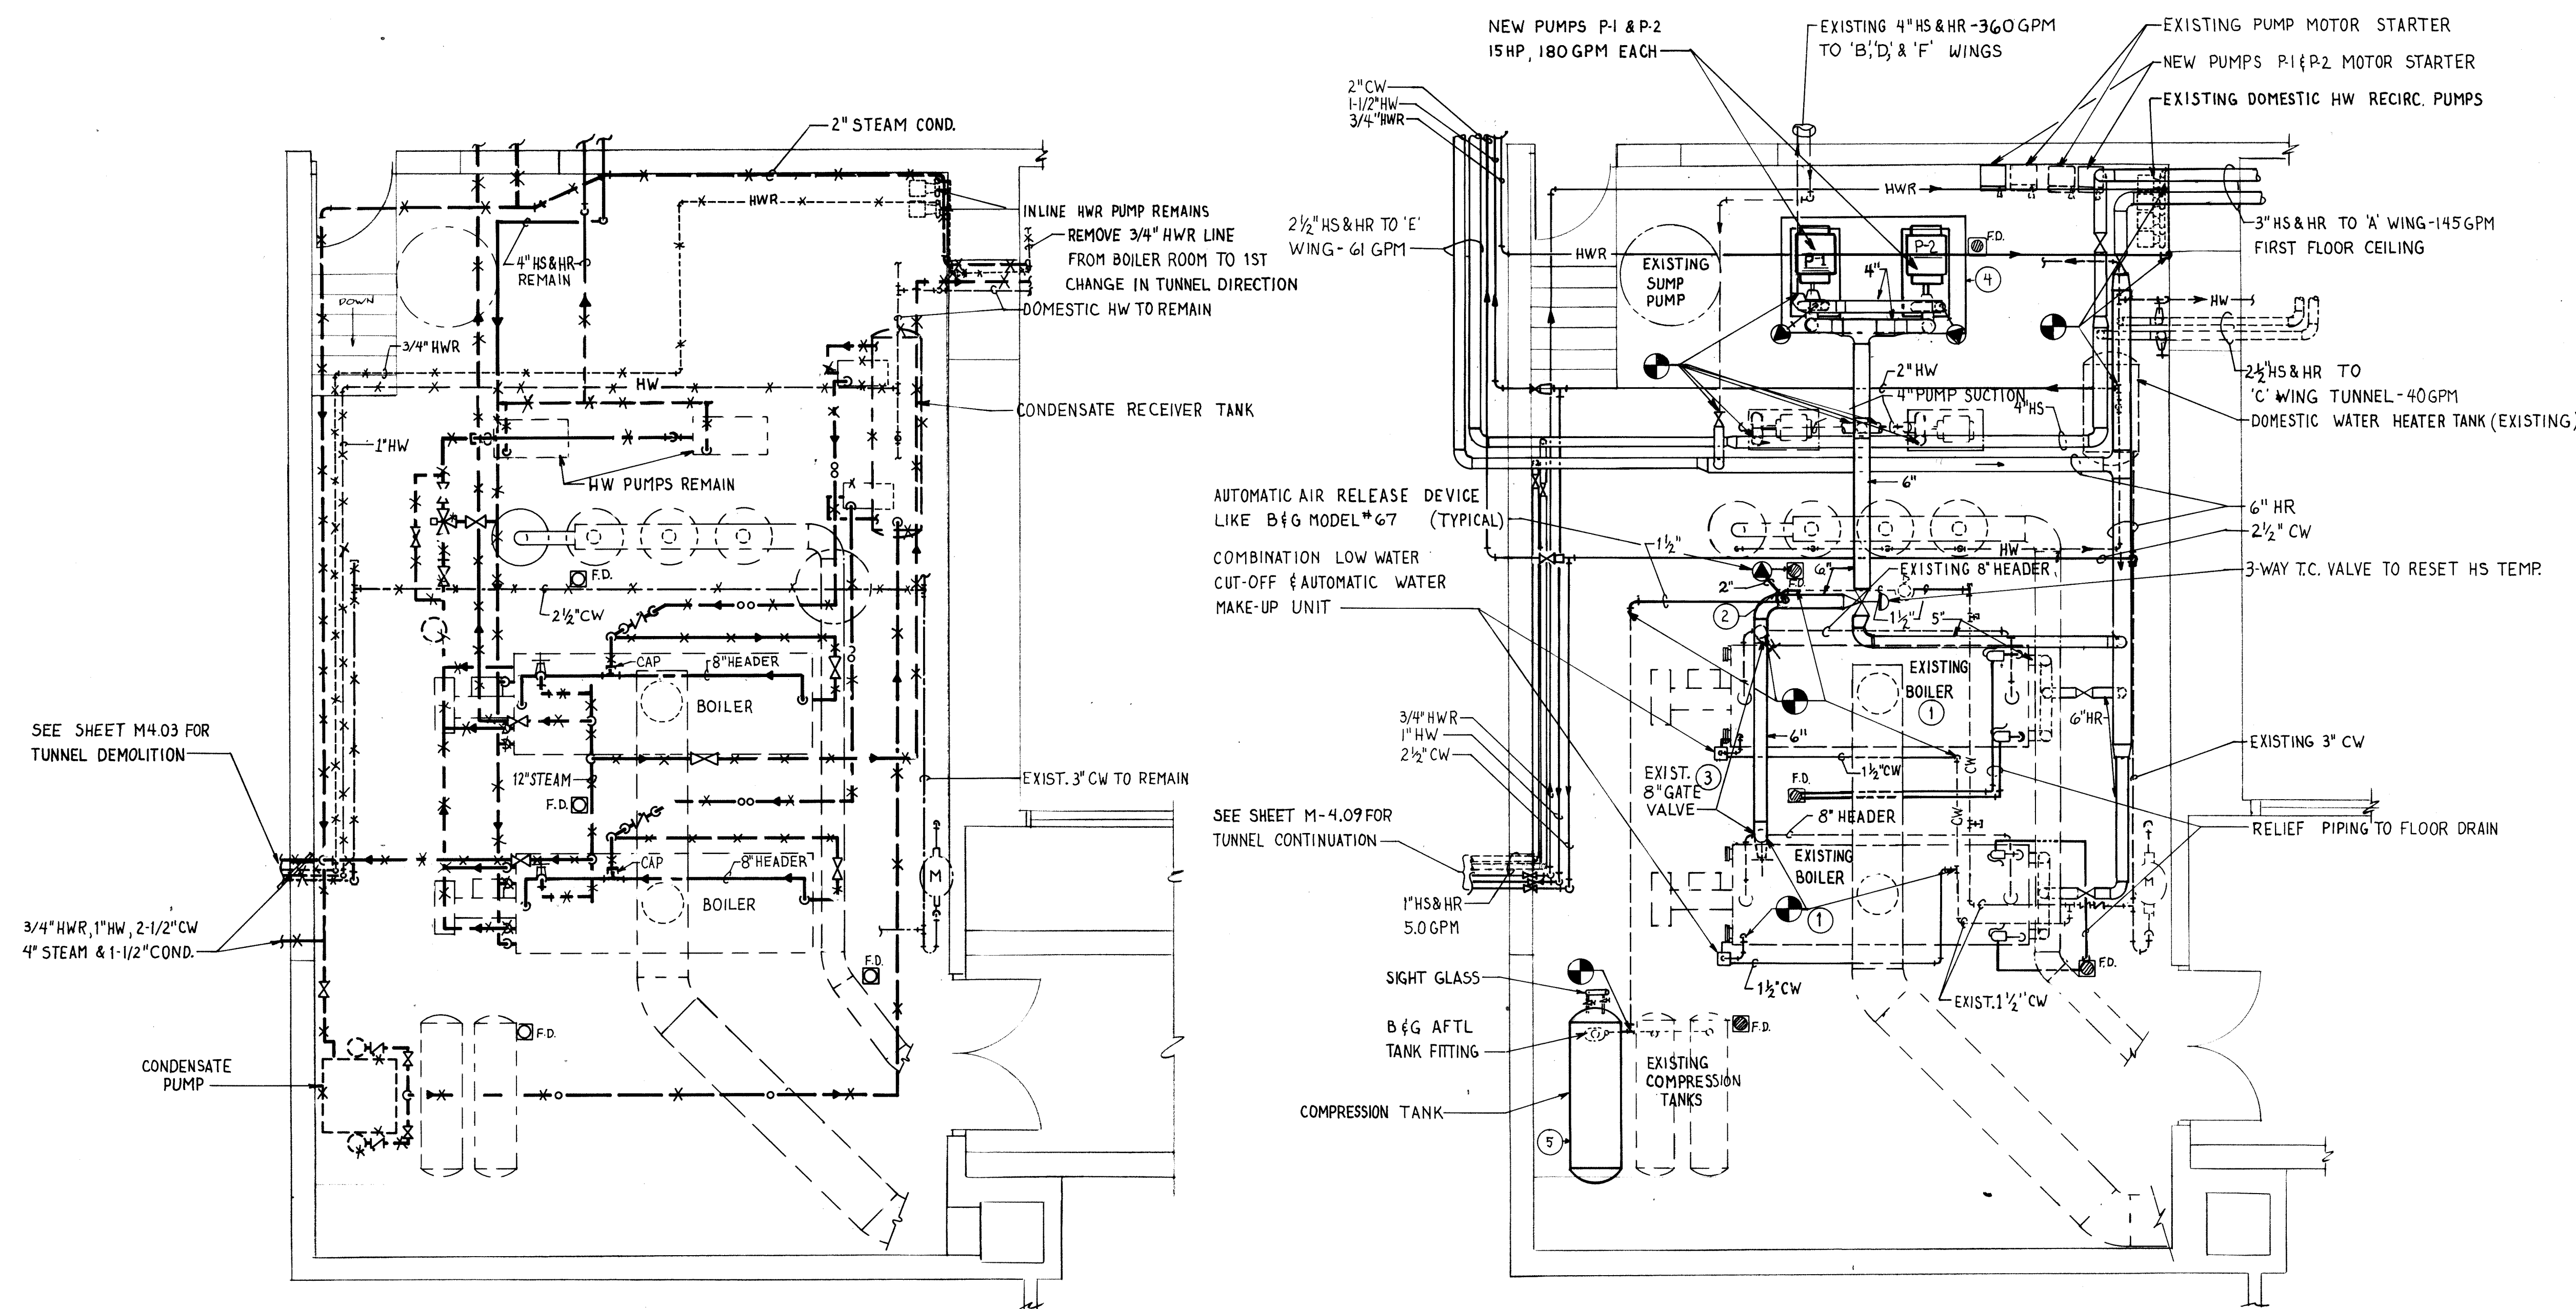

BOILER ROOM - DEMOLITION - MECHANICAL
SCALE: 1/4" = 1'-0"

BOILER ROOM FLOOR PLAN - MECHANICAL
SCALE: 1/4" = 1'-0"

LEGEND
— NEW CONSTRUCTION
--- EXISTING TO REMAIN
X - * EXISTING TO REMOVE

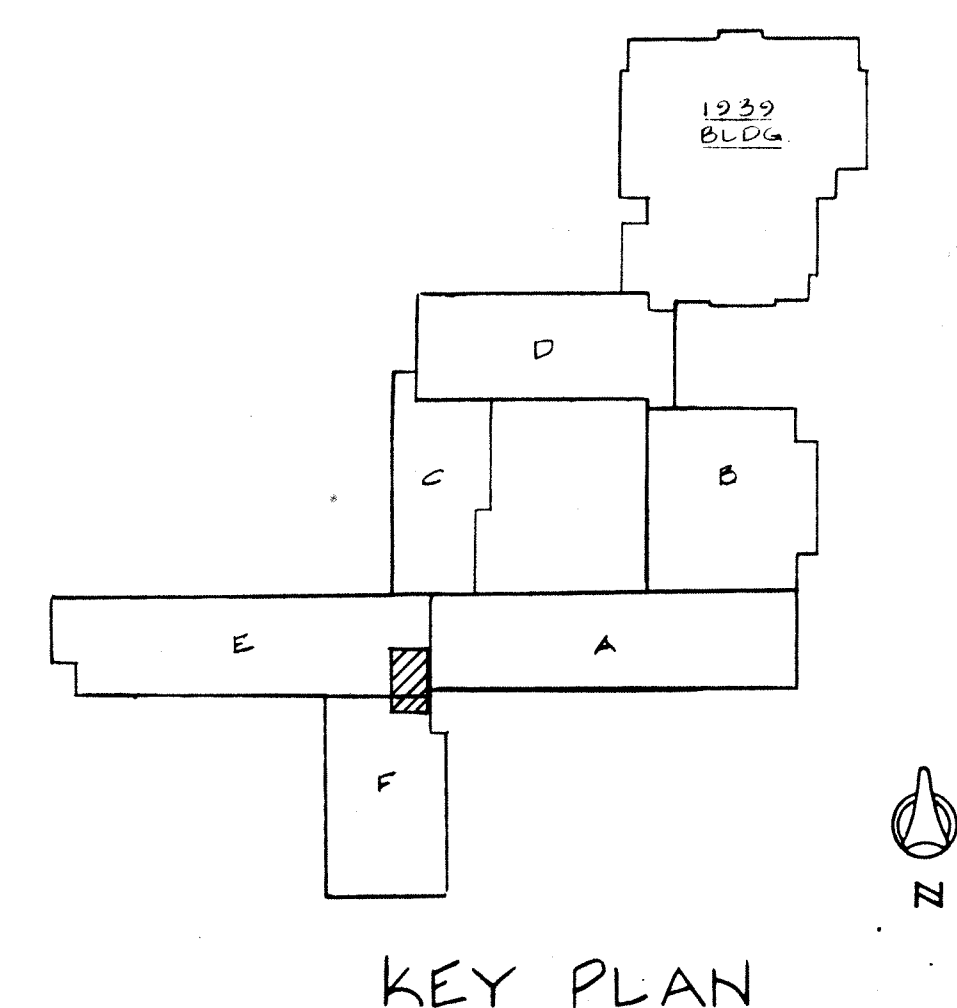

NOTE:
ALL WORK INDICATED ON THIS
DRAWING SHALL BE A PART OF
BID PACKAGE # 4
EXCEPT AS OTHERWISE NOTED




WRIGHT/PORTEOUS & LOWE, INC.
ARCHITECTS ENGINEERS
INDIANAPOLIS, INDIANA TAMPA, FLORIDA

MUSSETT NICHOLAS & ASSOCIATES
CONSULTING ENGINEERS








BELZER MIDDLE SCHOOL - BID PACKAGE #4
LAWRENCE TOWNSHIP M.S.D.
PHASE V, 1984 PROJECTS

DETAILS

NO.	DATE	REVISIONS DESCRIPTION	CONTR. NO.	DATE	DRAWN BY	CHECKED BY
1	8/20/84		54004	8/20/84	PSS	PSS
2						
3						
4						
5						
6						
7						
8						
9						
10						


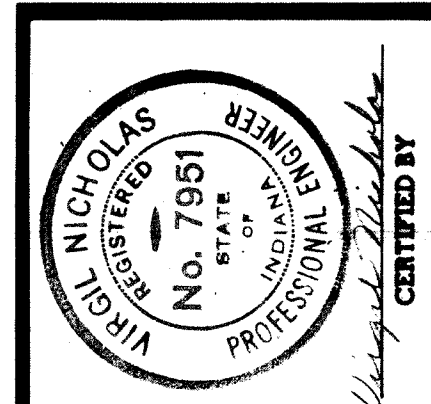


SHEET
M4.12

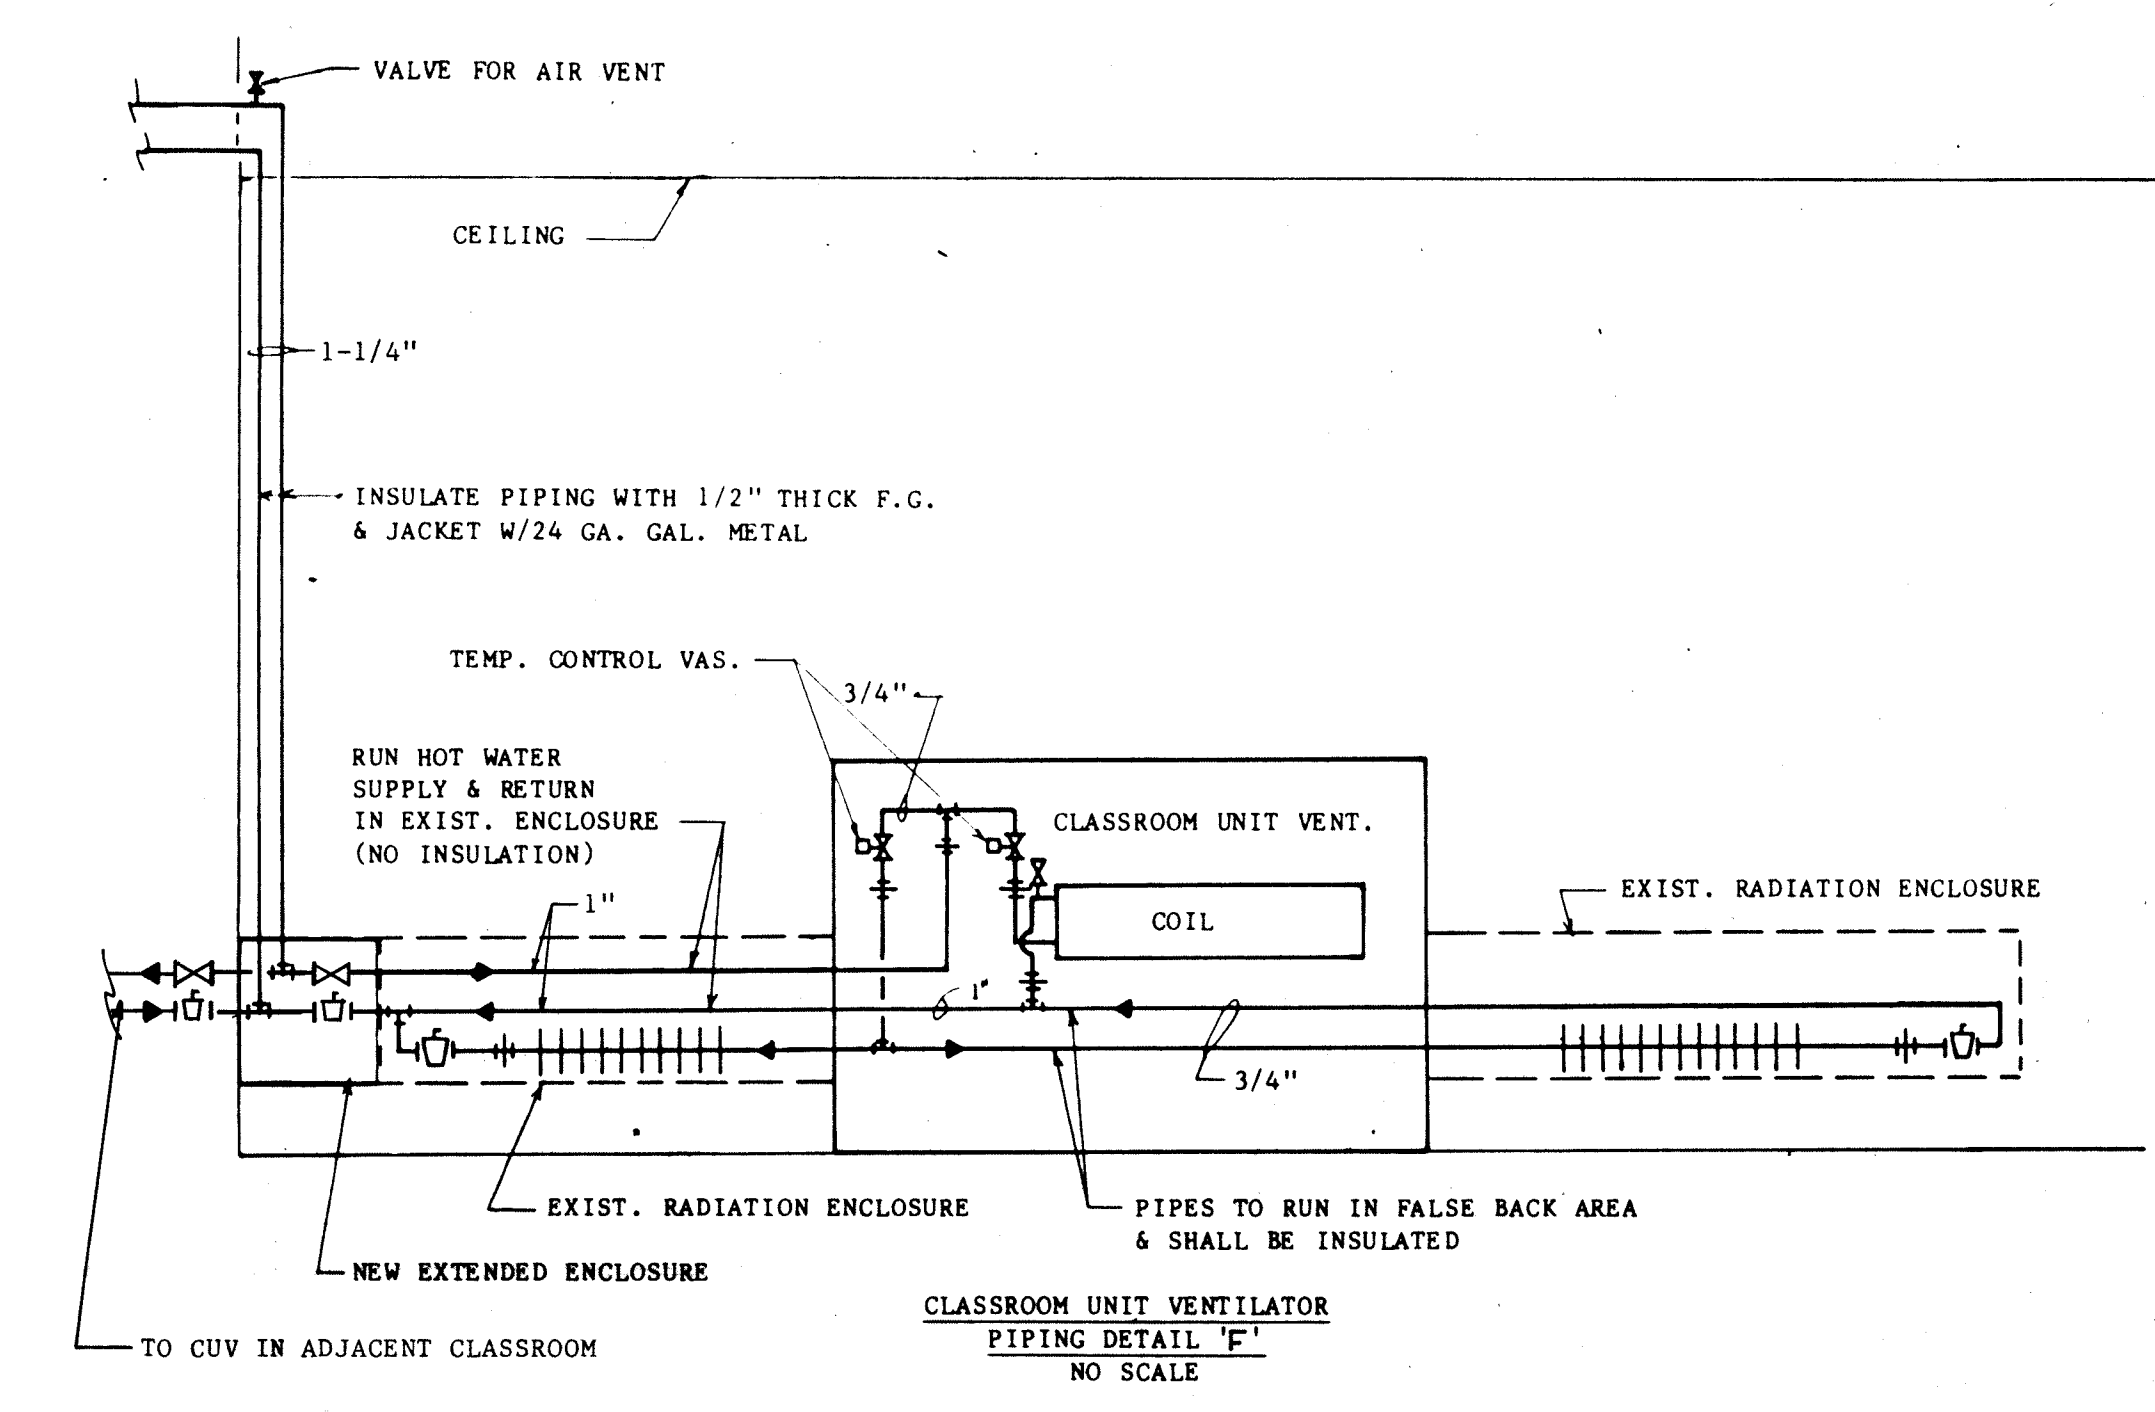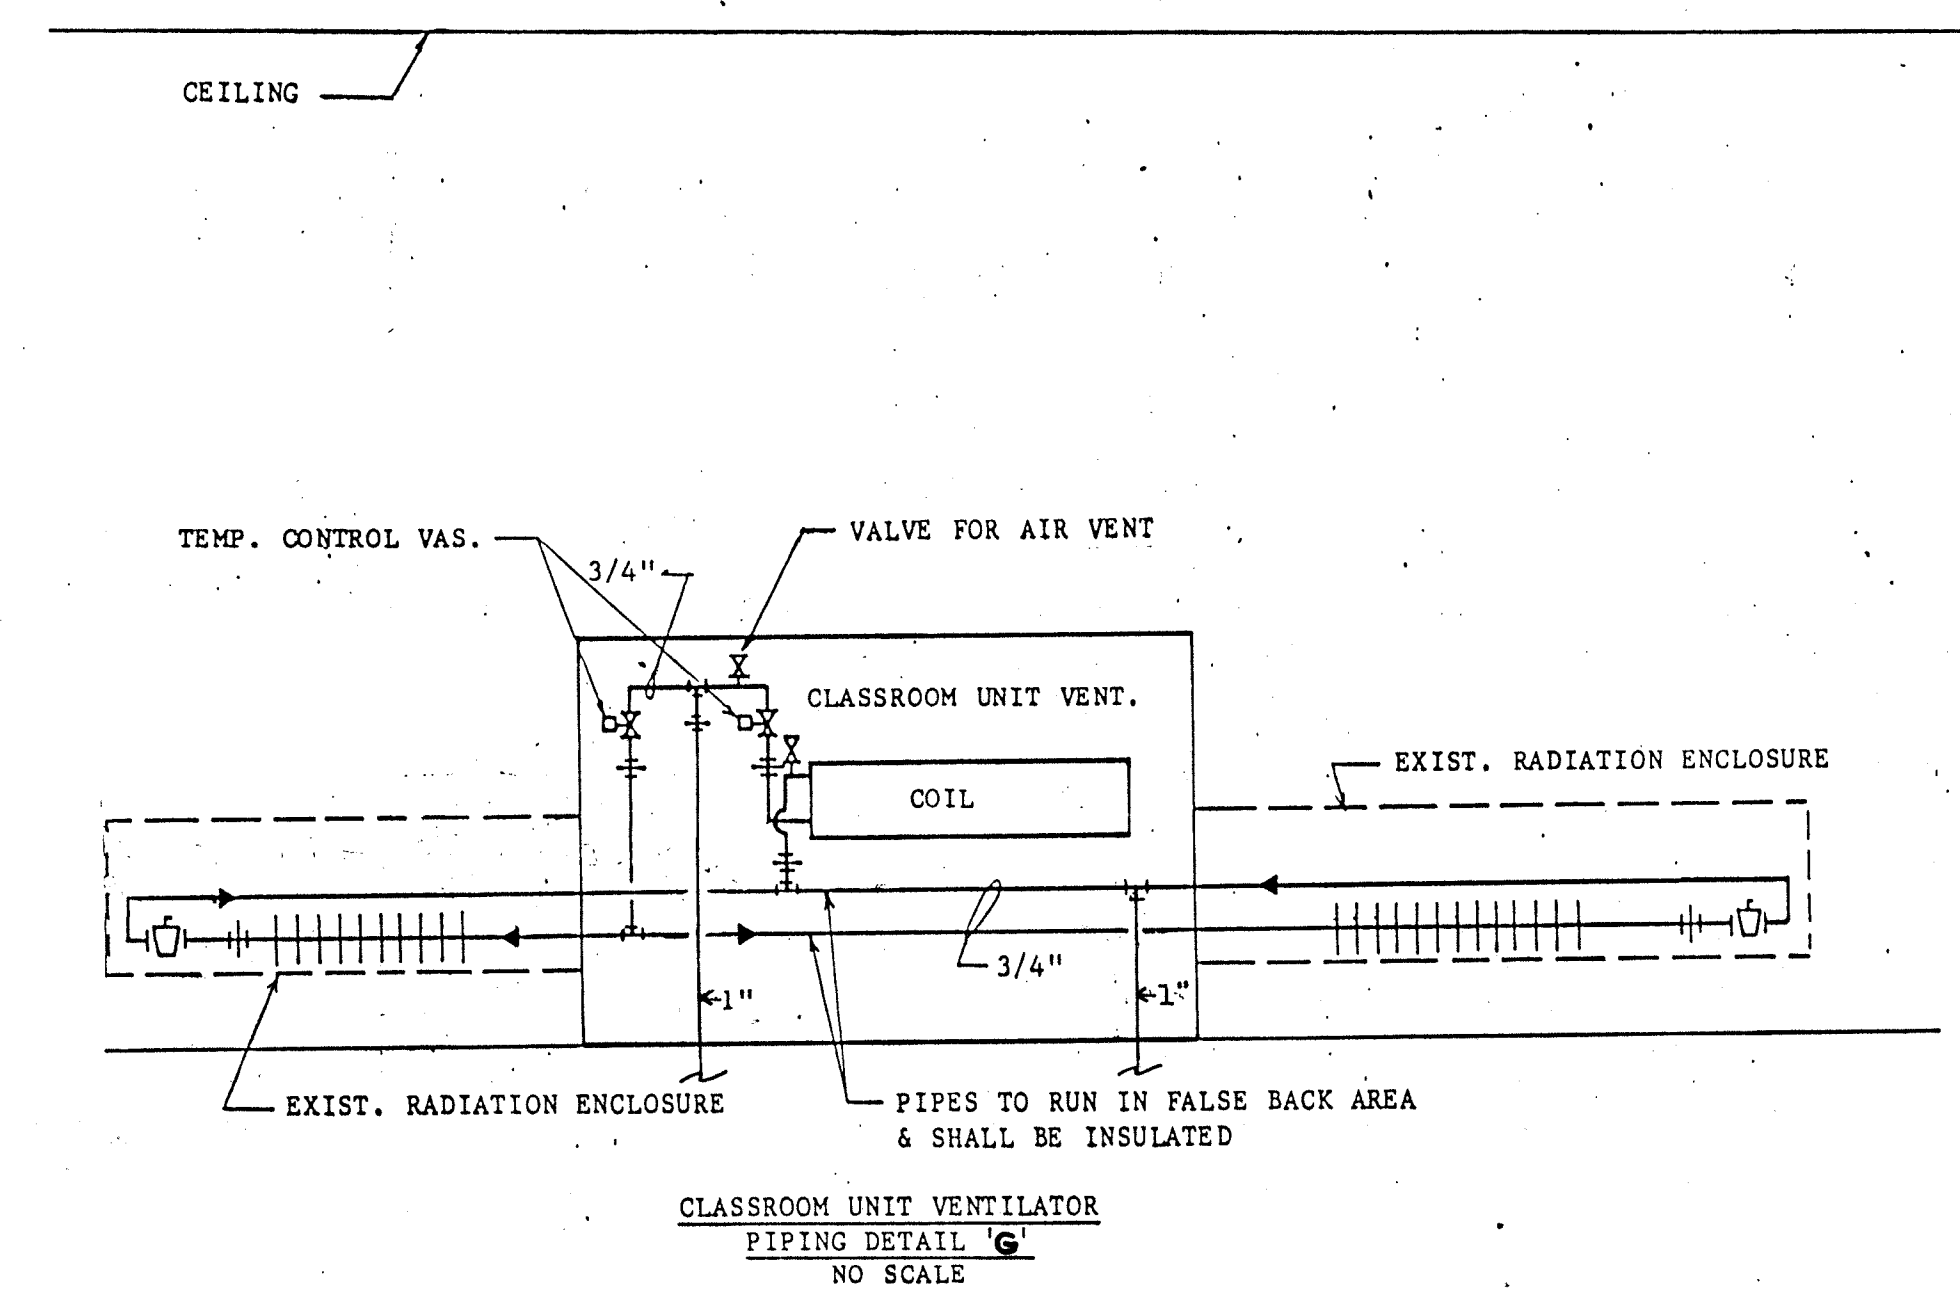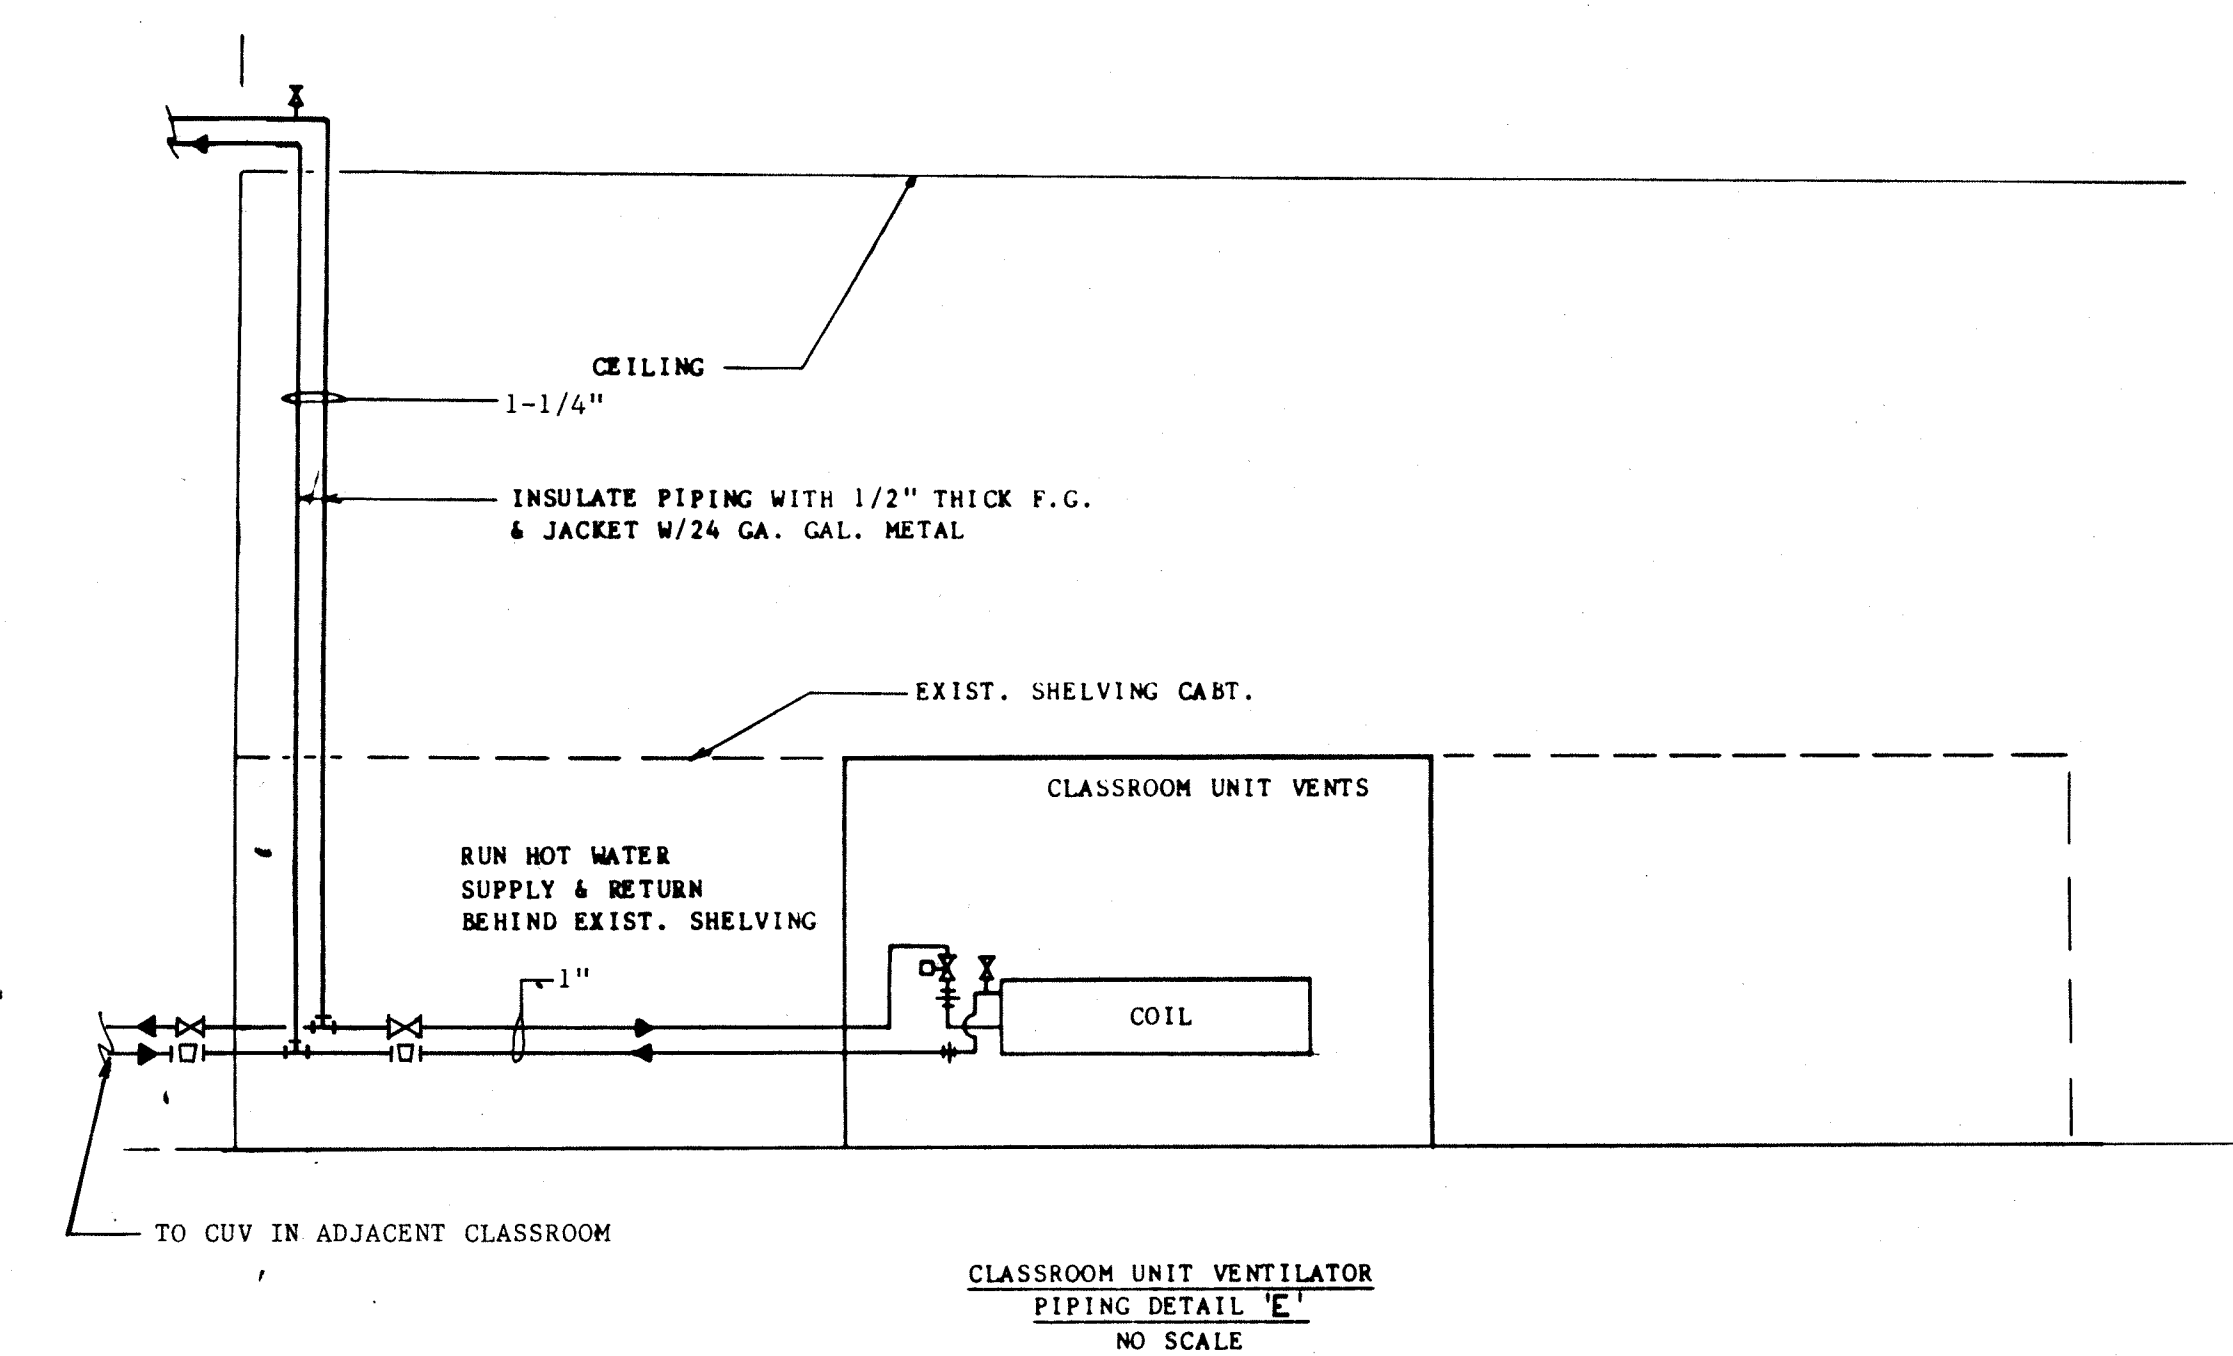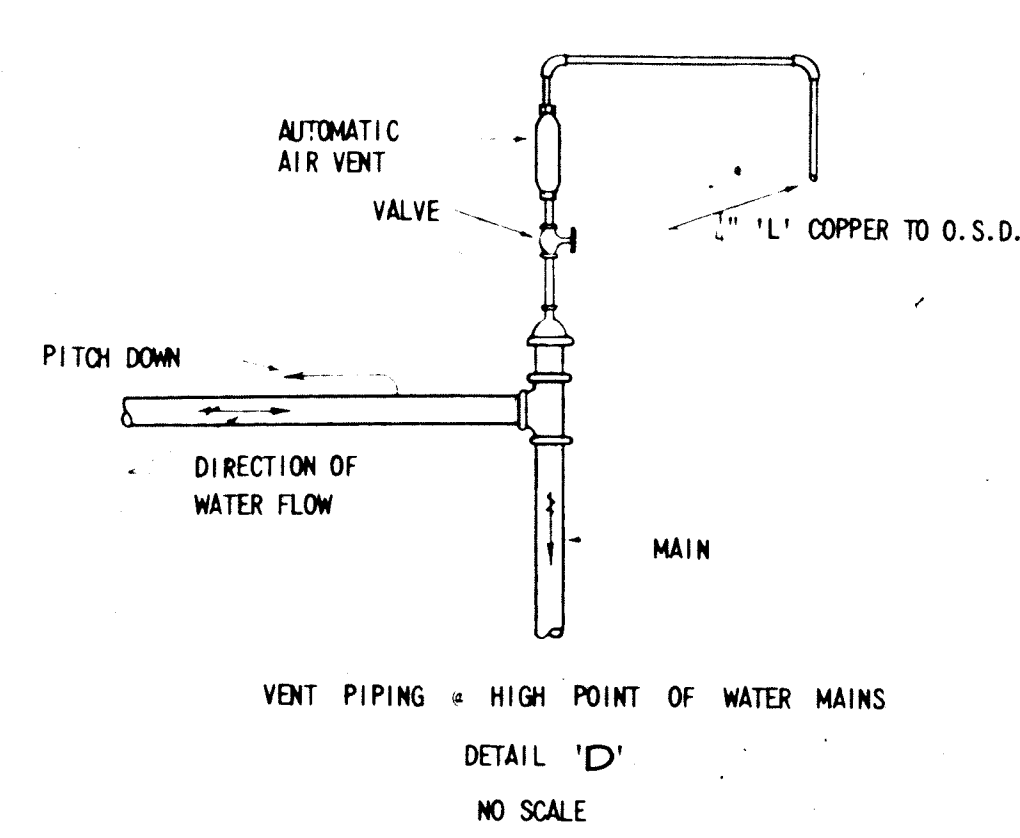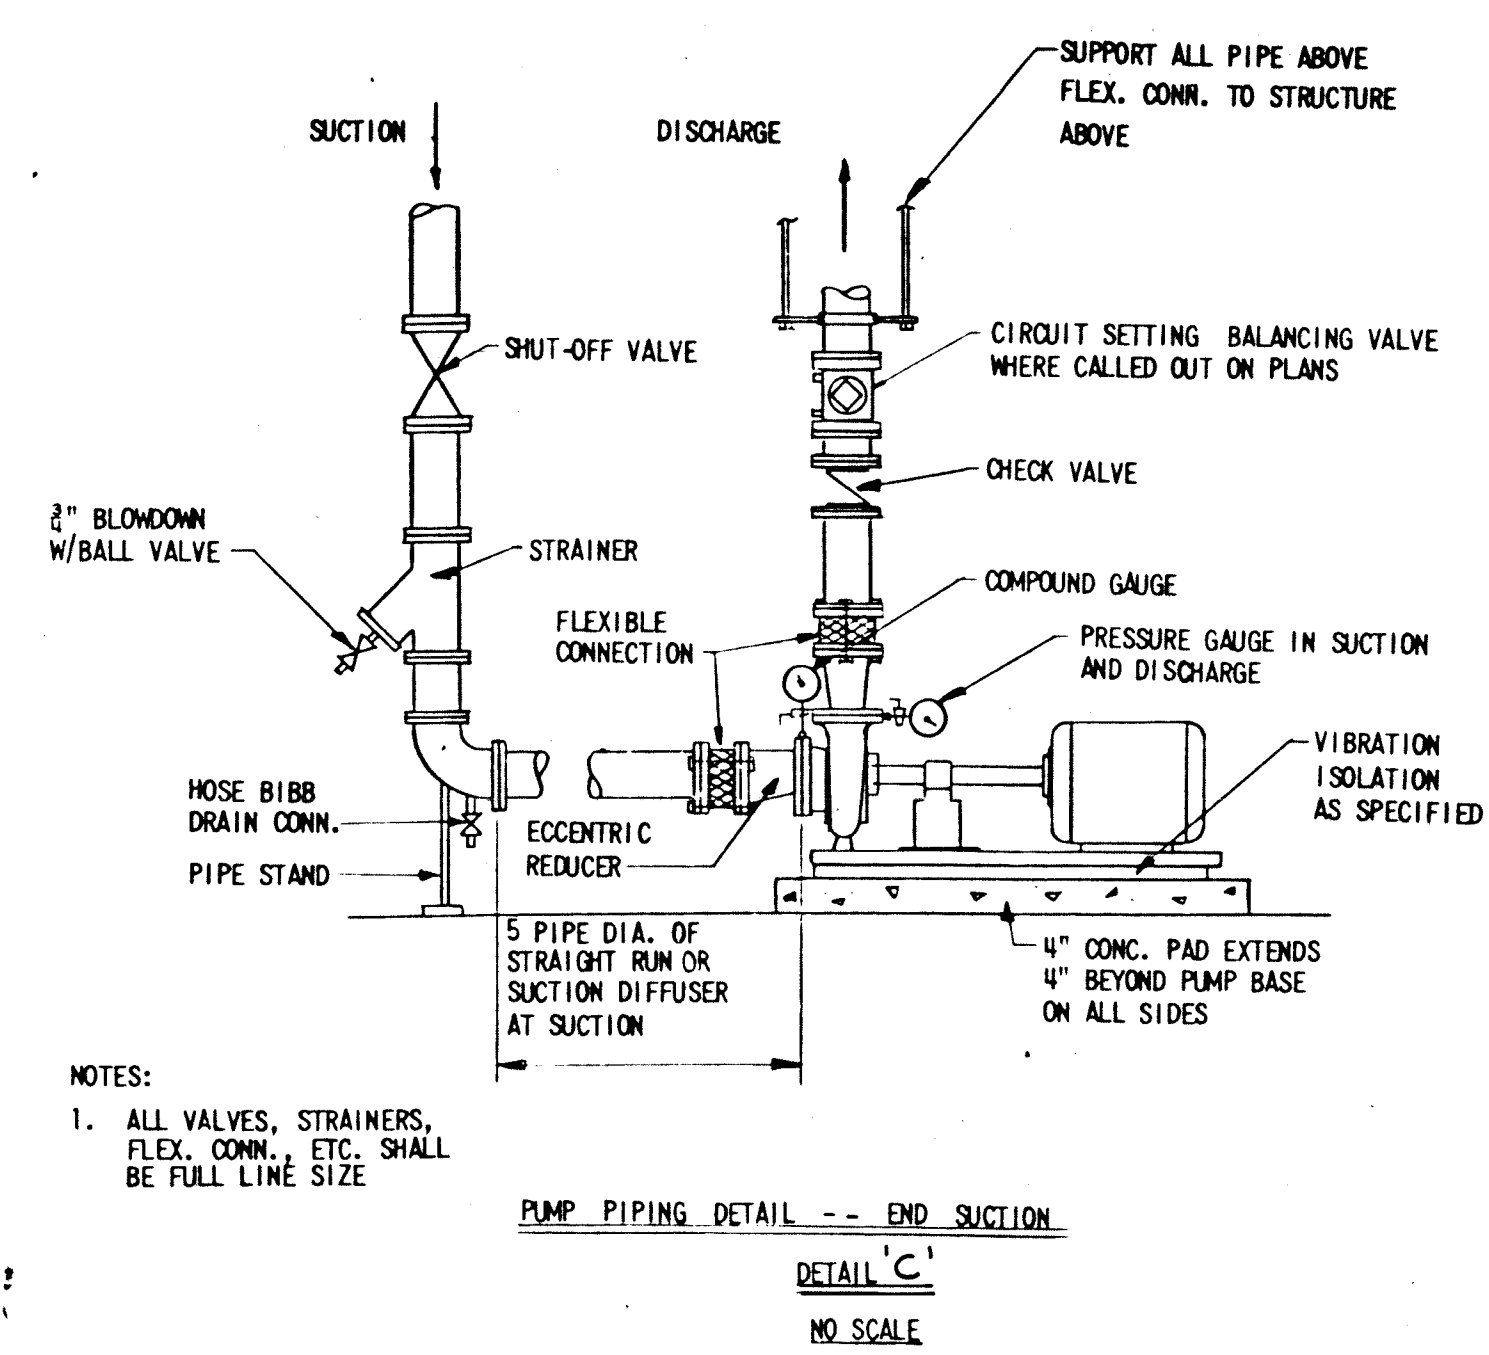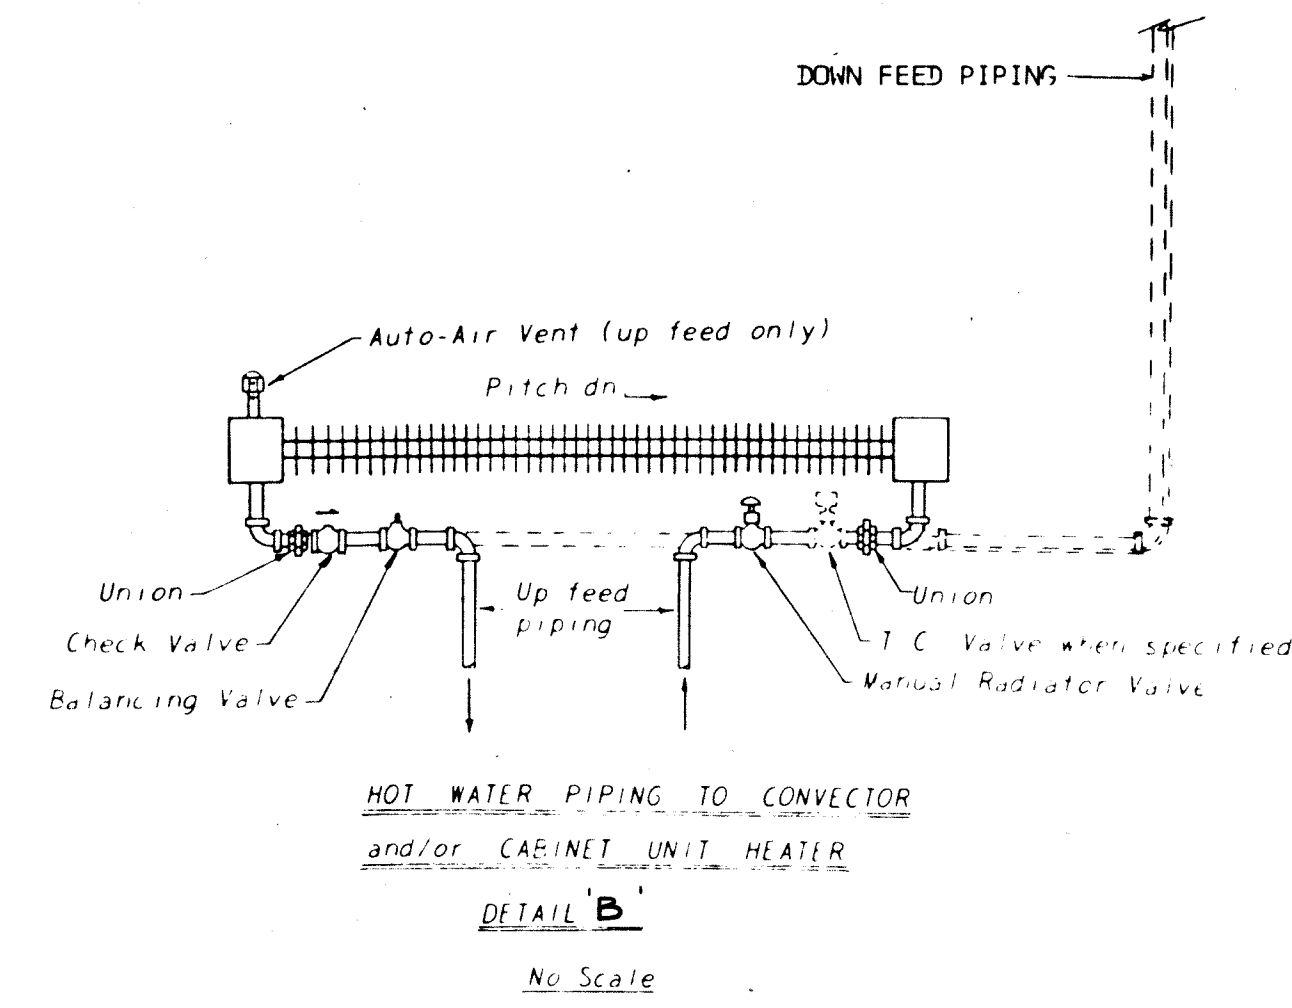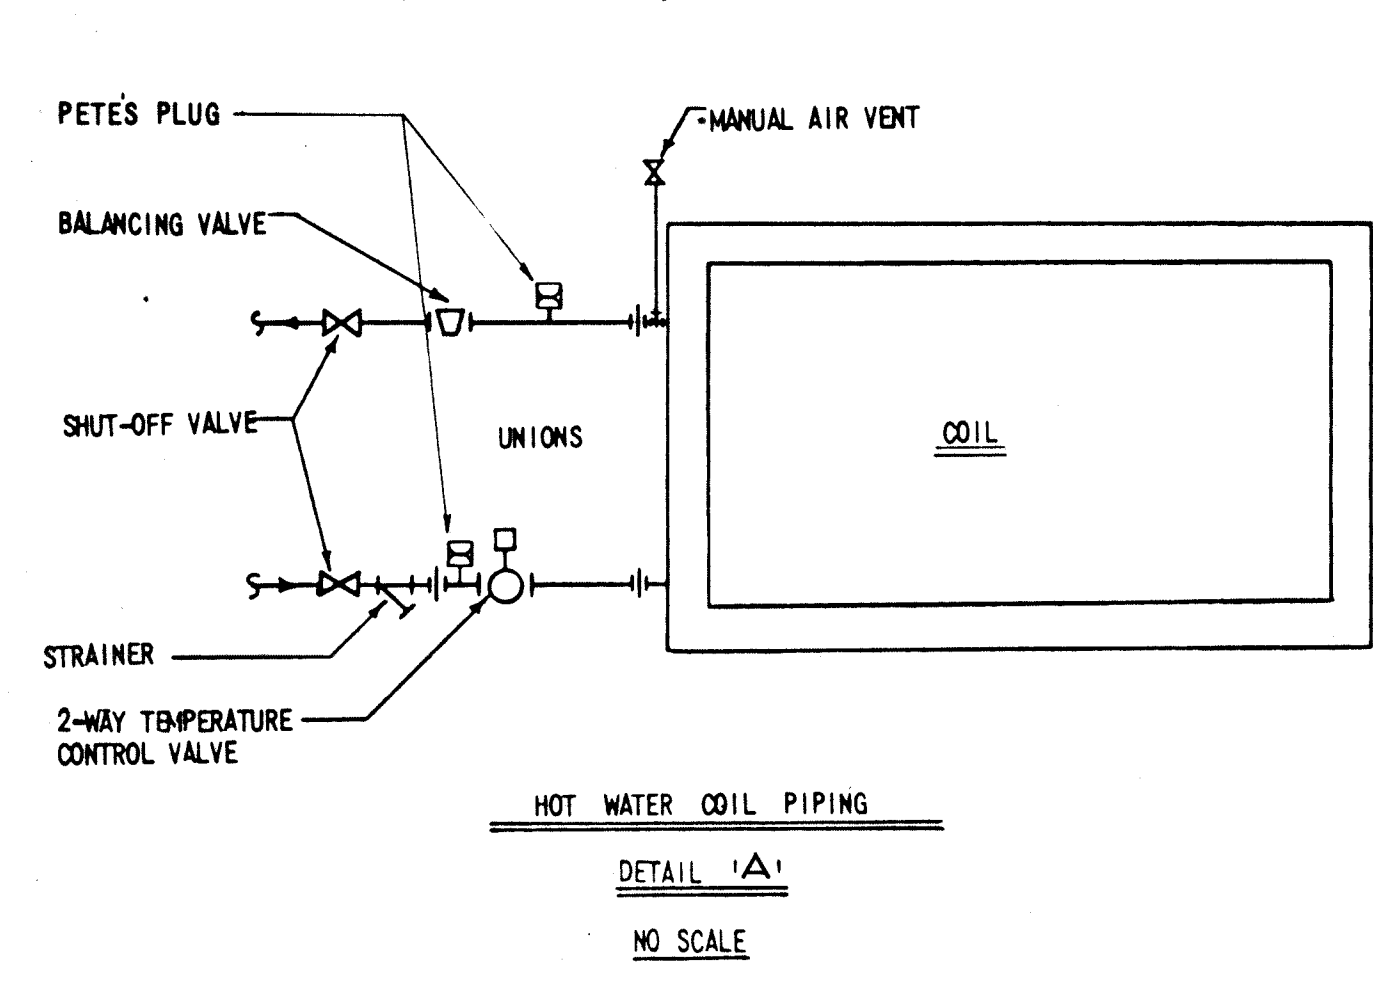


NOTE:
ALL WORK INDICATED ON THIS
DRAWING SHALL BE A PART OF
BID PACKAGE #4
EXCEPT AS OTHERWISE NOTED

WYRIGHT PORTER & LOWE INC. ARCHITECTS : ENGINEERS	BELZER MIDDLE SCHOOL - BID PACKAGE #4 LAWRENCE TOWNSHIP M.S.D. PHASE V. 1984 PROJECTS	SCHEDULES	MUSSETT NICHOLAS & ASSOCIATES CONSULTING ENGINEERS

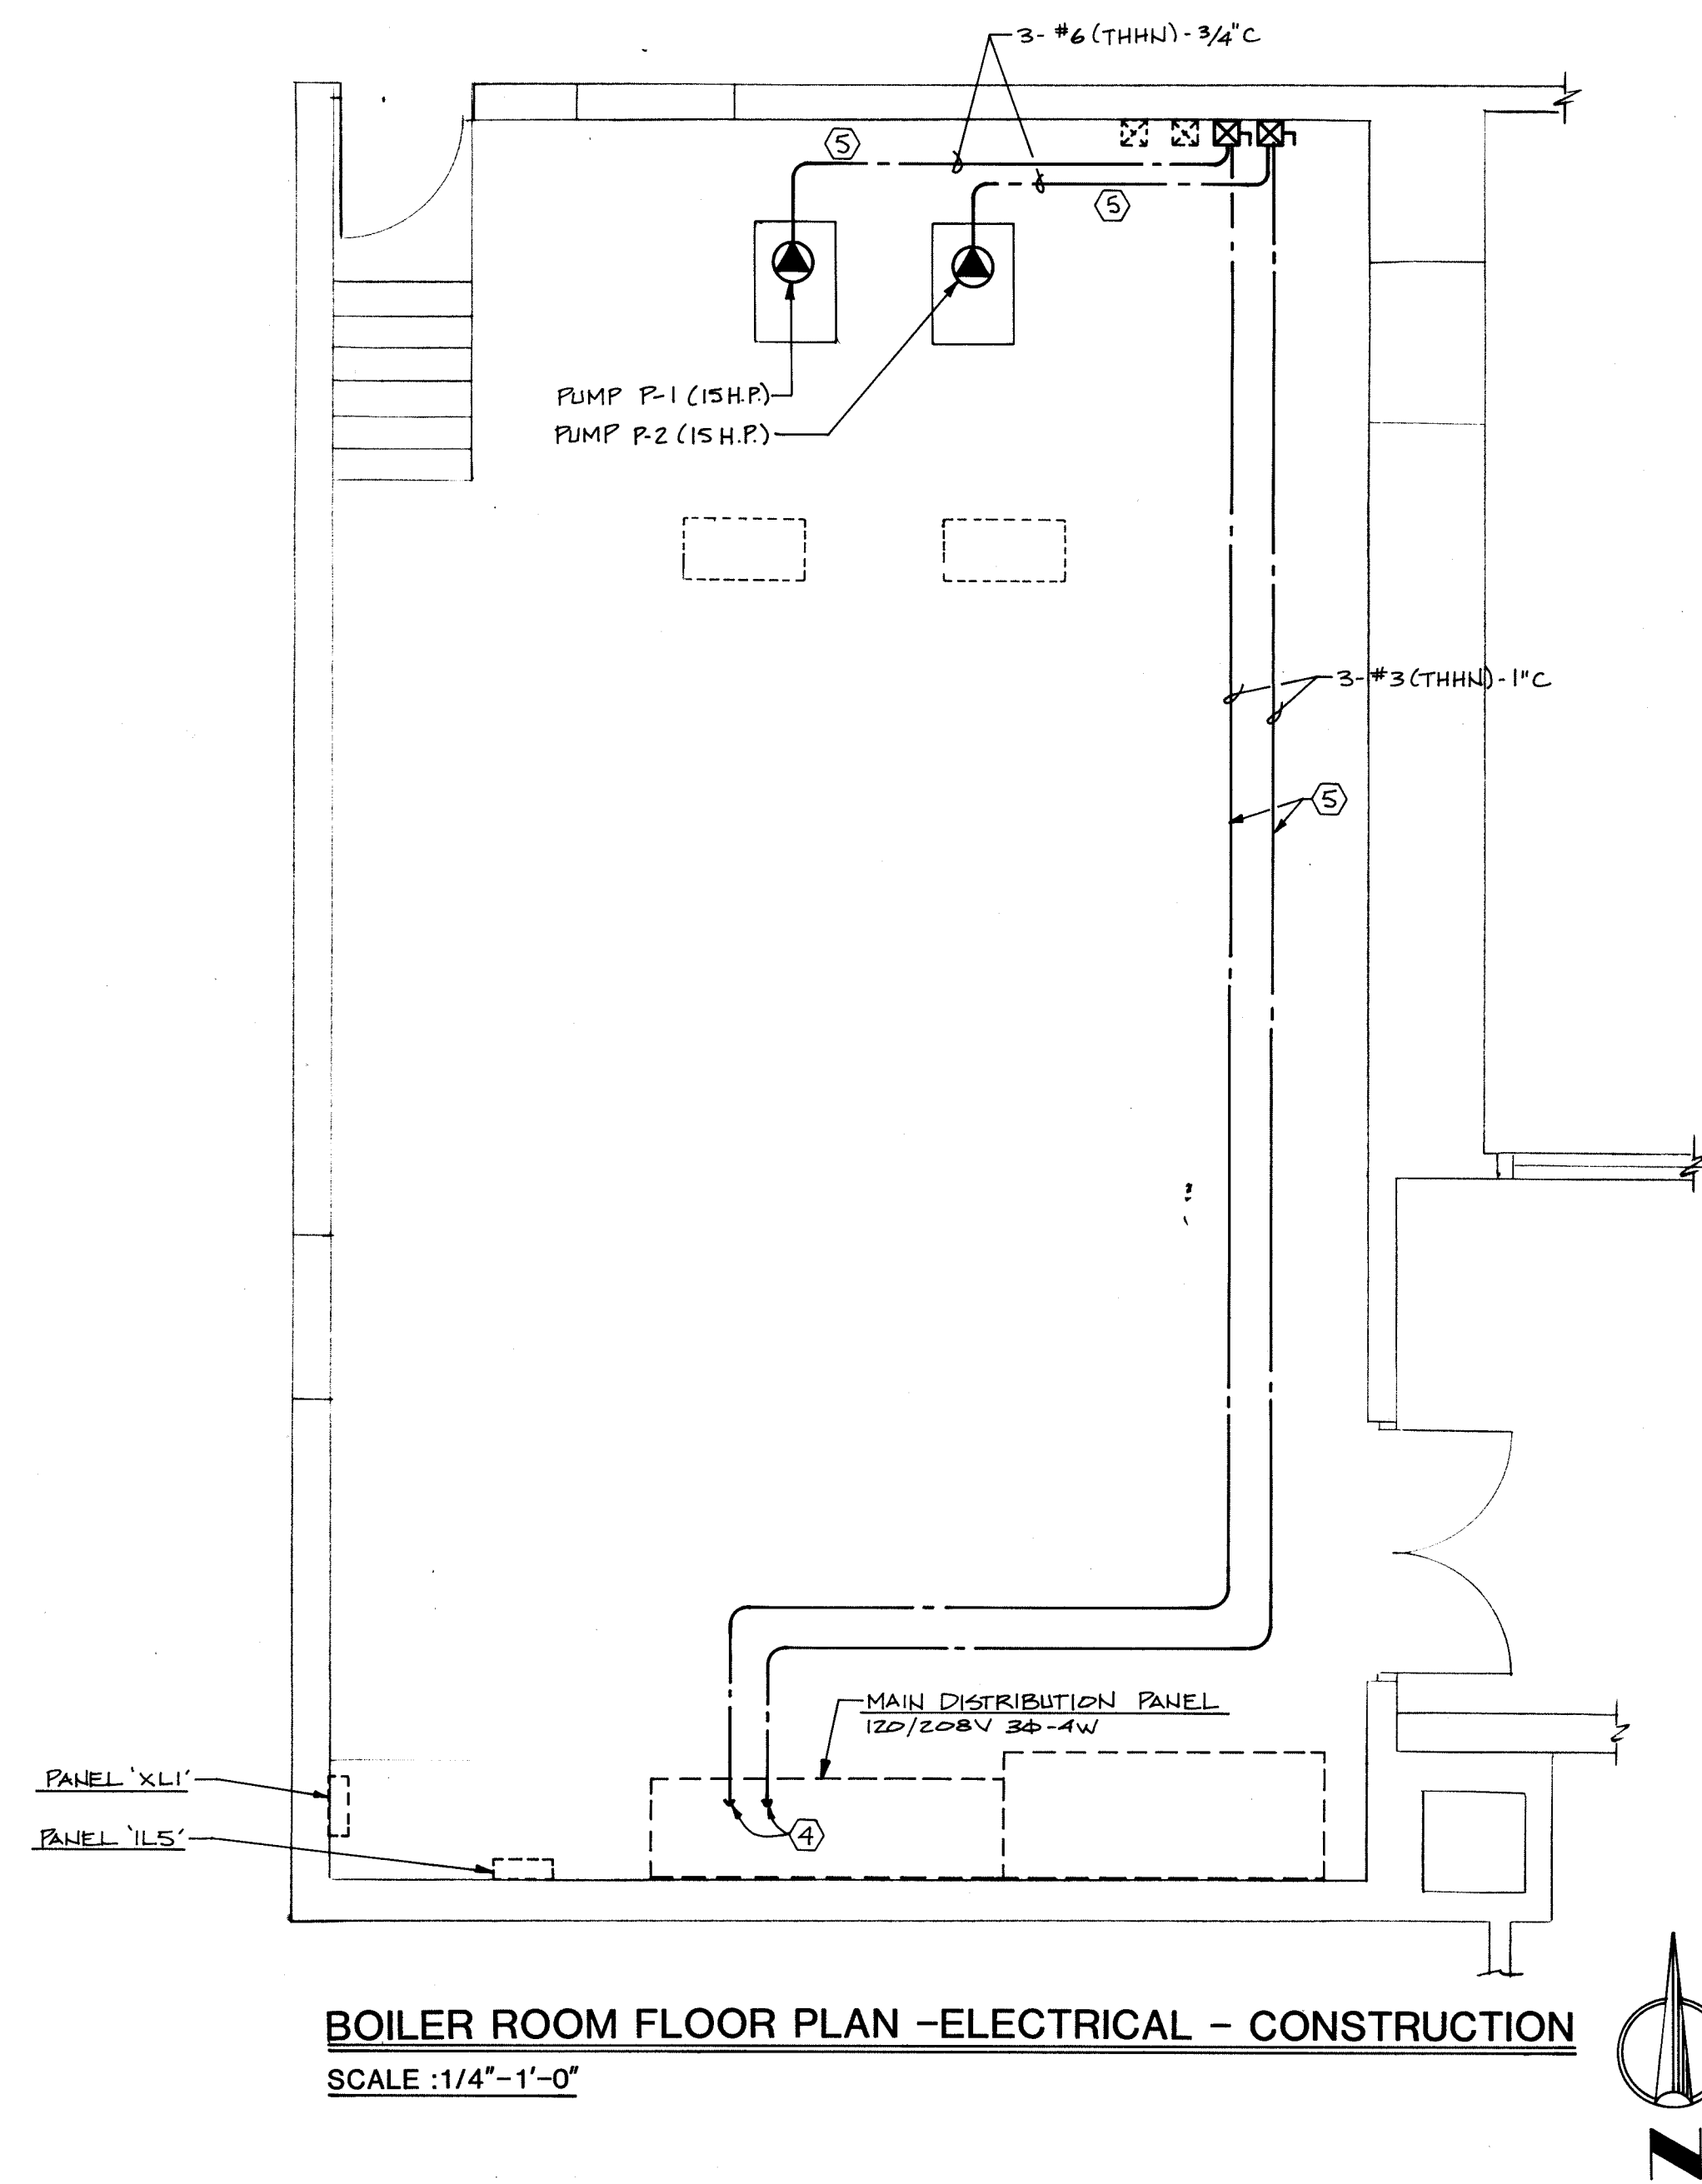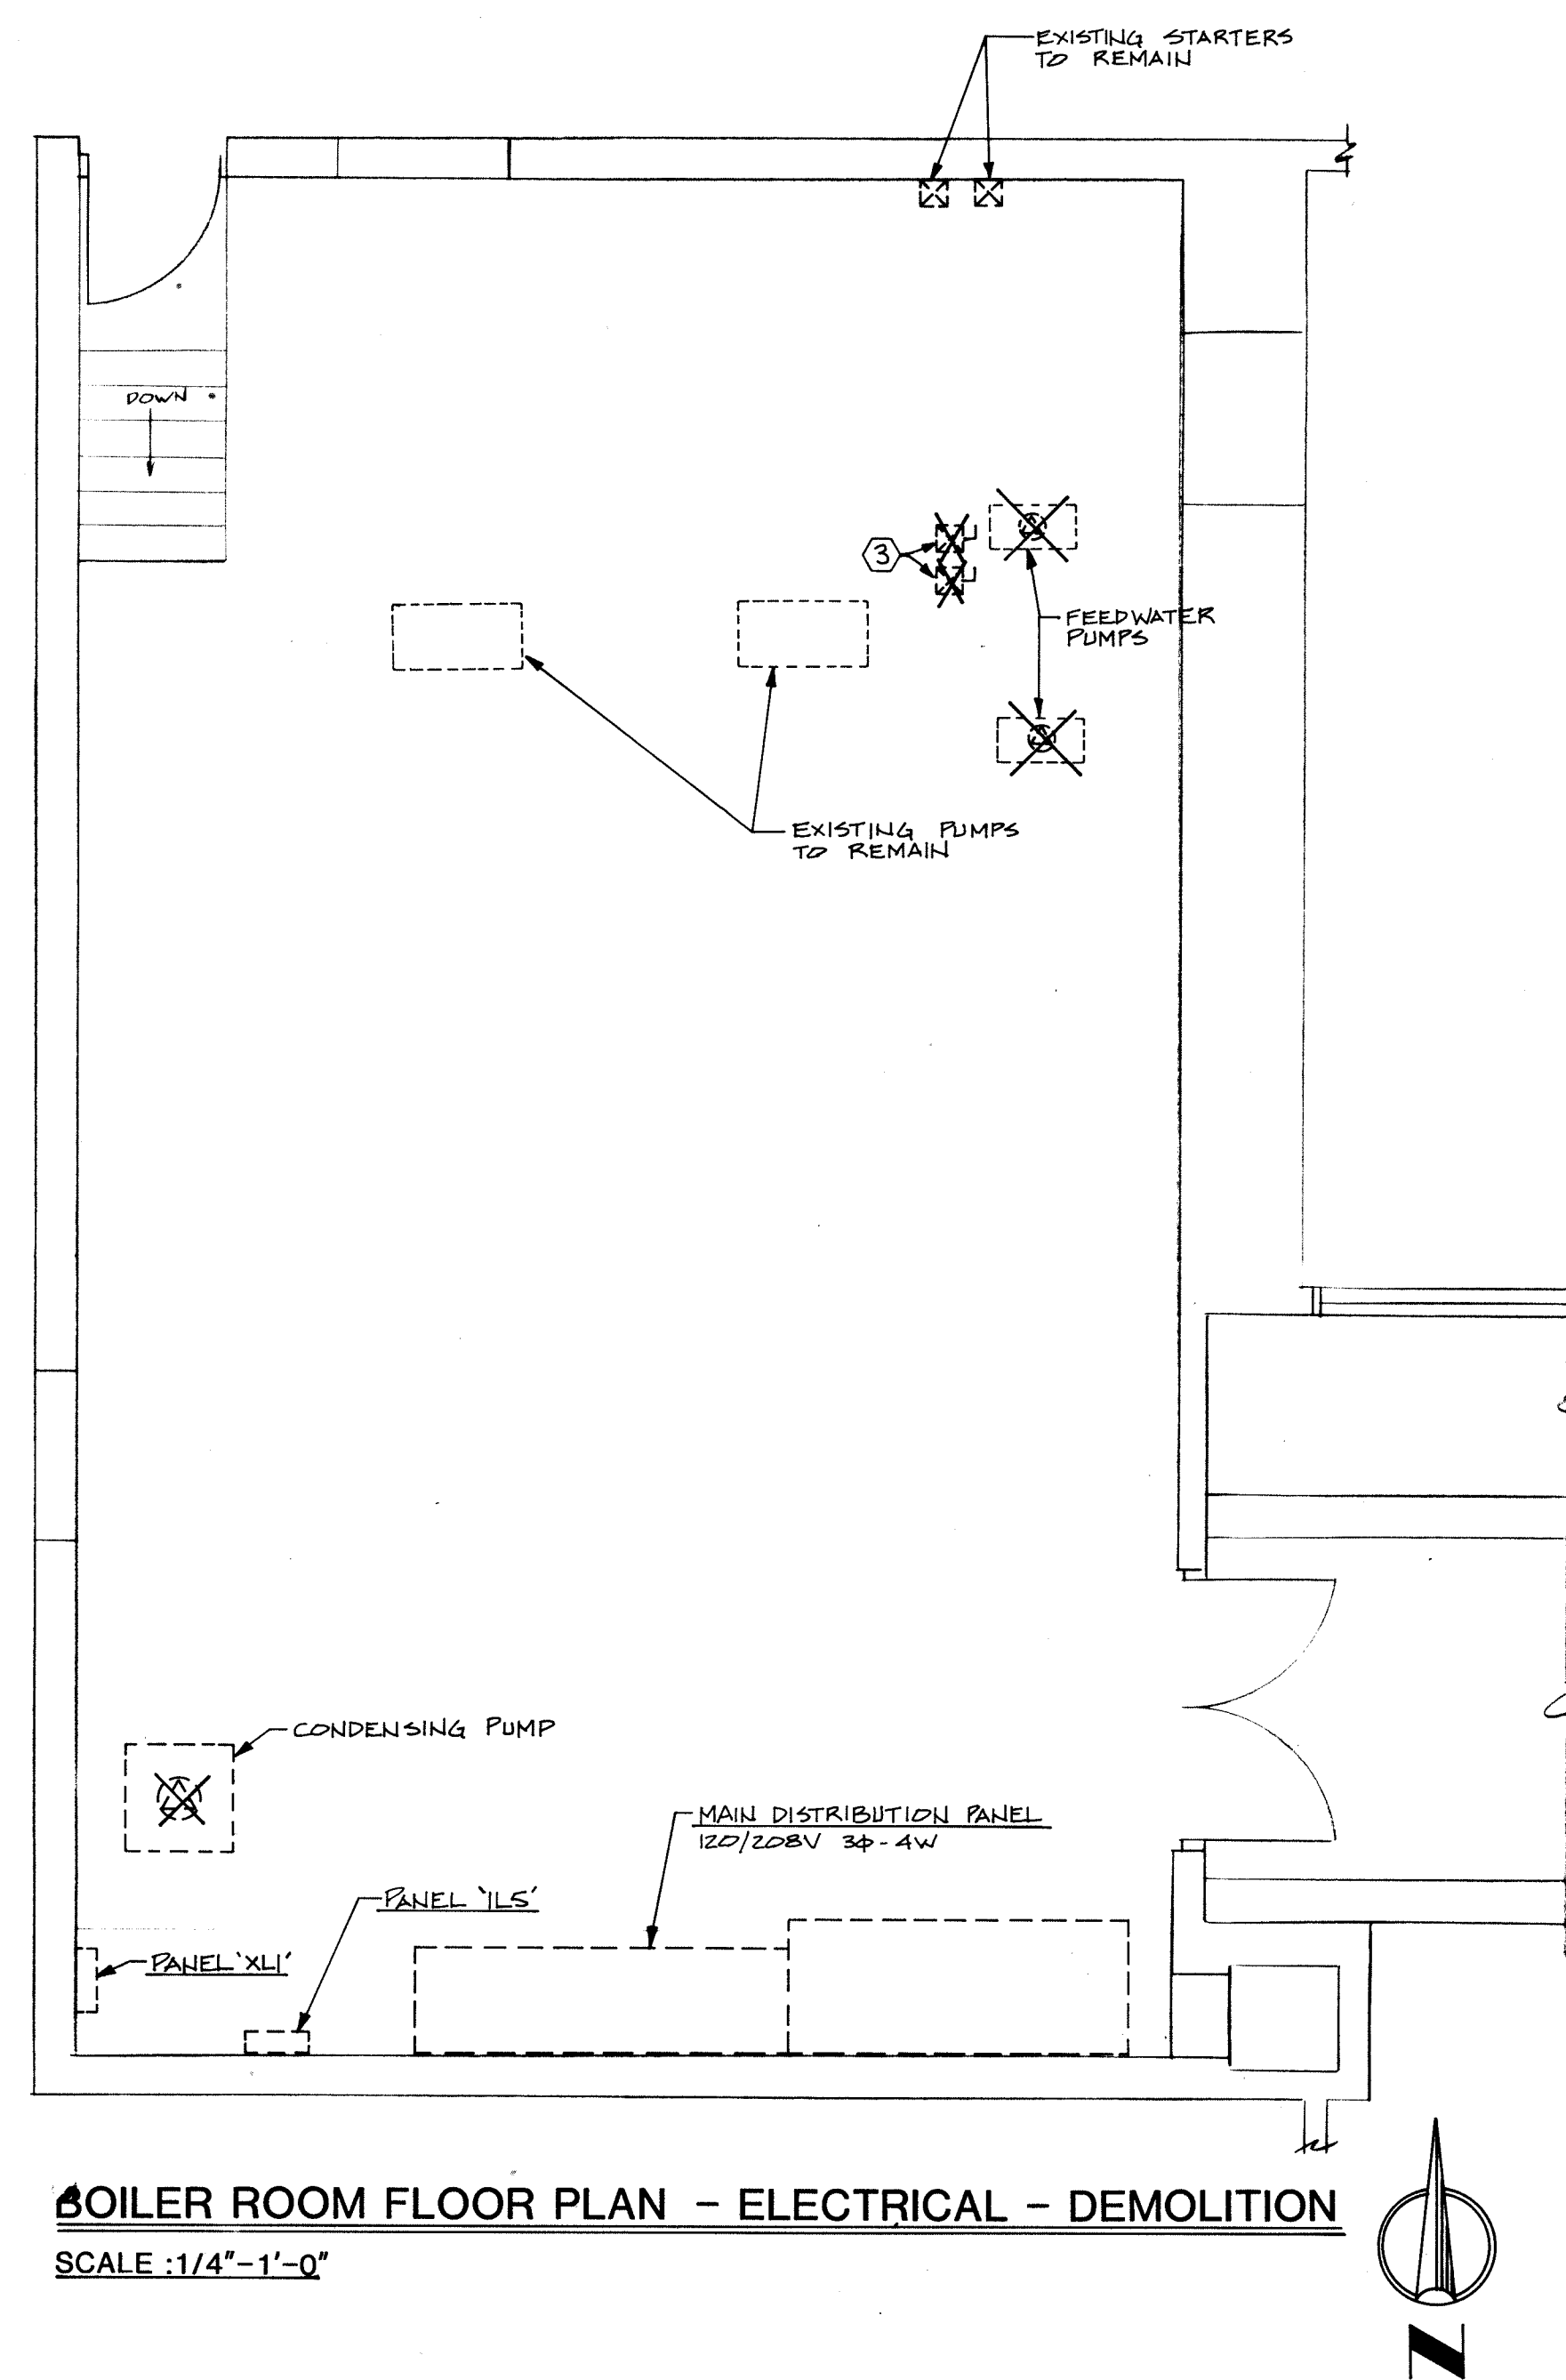

- NOTES**
1. ELECTRICAL EQUIPMENT SHOWN DASHED IS EXISTING TO REMAIN UNLESS NOTED OR INDICATED.
 2. EXISTING MOTORS SHOWN X'ED OUT ARE TO BE DISCONNECTED.
 3. EXISTING SIZE 0 COMBINATION MAGNETIC STARTERS TO BE REMOVED AND TURNED OVER TO THE OWNER.
 4. CONNECT FEEDERS FOR PUMPS P-1 AND P-2 TO TWO (2) 100A-3P SPARE BREAKERS IN MAIN DISTRIBUTION PANEL.
 5. NEW CONDUIT TO BE GALVANIZED AND RIGID.

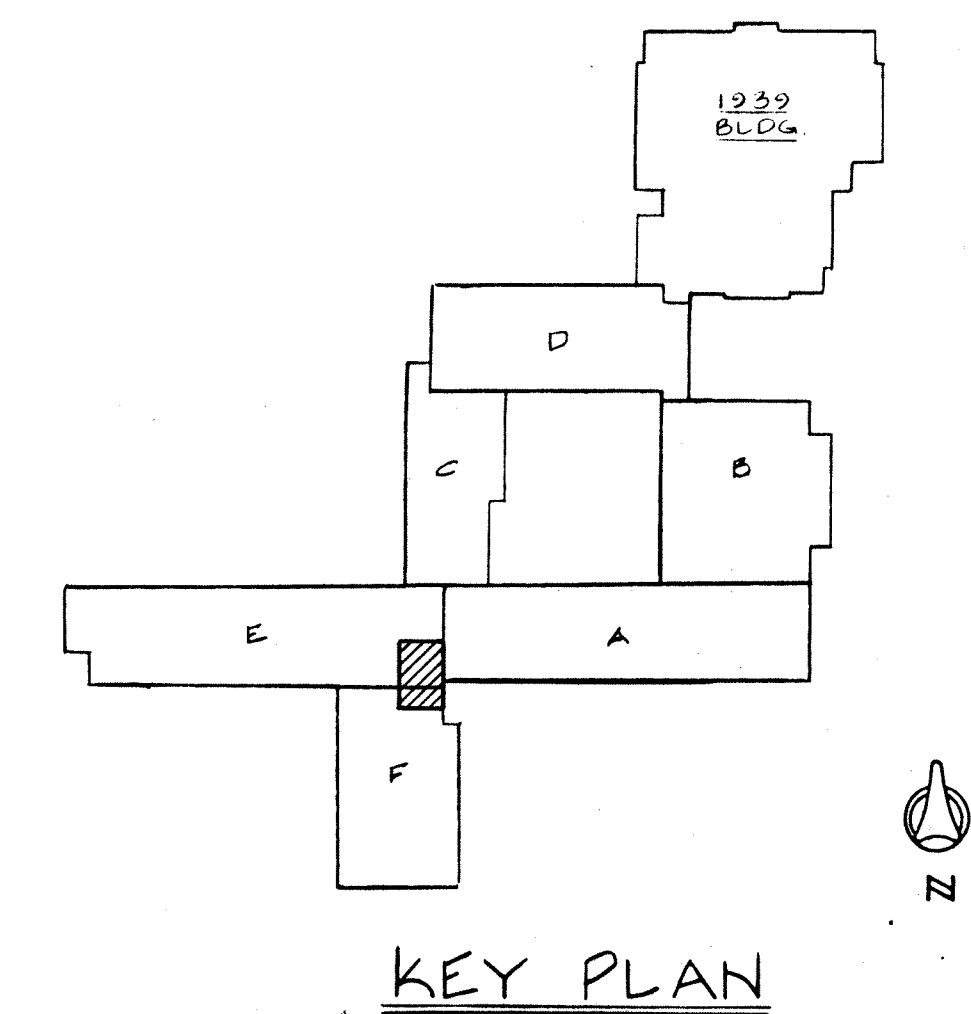

NOTE:
ALL WORK INDICATED ON THIS
DRAWING SHALL BE A PART OF
BID PACKAGE #4
EXCEPT AS OTHERWISE NOTED

WRIGHT/PORTER & LOWE, INC.
ARCHITECTS/ENGINEERS
INDIANAPOLIS, INDIANA / TAMPA, FLORIDA

MUSSETT NICHOLAS & ASSOCIATES
CONSULTING ENGINEERS

BOILER ROOM FLOOR PLAN
- DEMOLITION & CONSTRUCTION

BELZER MIDDLE SCHOOL - BID PACKAGE #4
LAWRENCE TOWNSHIP M.S.D.
PHASE V - 1984 PROJECTS

NO.	DATE	REVISIONS DESCRIPTION	CONV. NO. 24204	DATE 9-29-84	DRAWN BY BEO	CHECKED BY MGP

CERTIFIED BY
Mussett Nicholas

SHEET

E4.01

OF




**CRAIG
MIDDLE SCHOOL BID PACKAGE #6**

SITE PLAN
LETTER REPLACEMENT AT BELZER JUNIOR HIGH

OF LAWRENCE TOWNSHIP
PHASE V - 1984 PROJECTS BID PACKAGE 2


NO.	DATE	DESCRIPTION	COMM. NO.
			22321
			DATE
			3-29-64
			DRAWN BY
			DLW
			CHECKED BY
			Ed. H.

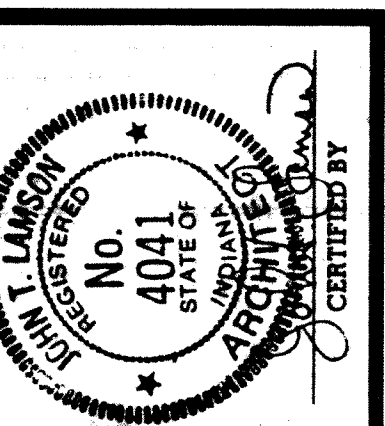


SHEET

S6.01


F

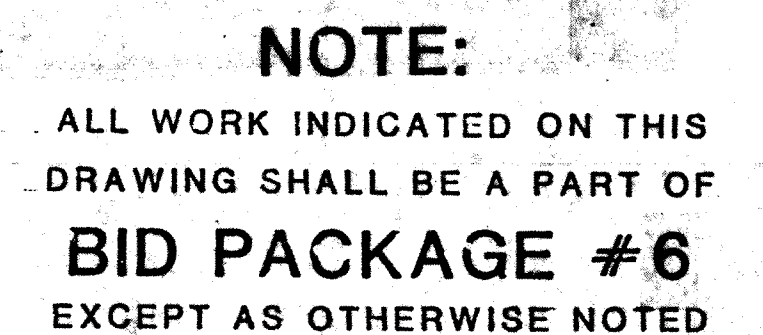

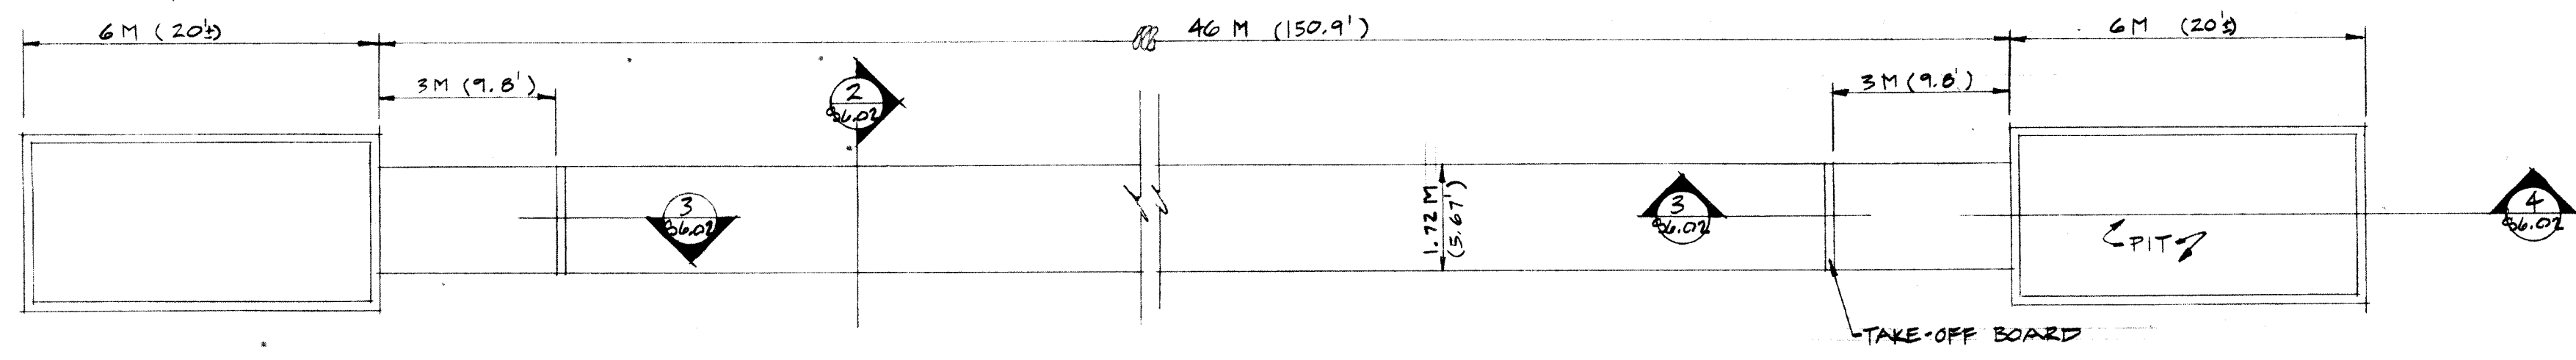

RUNNING BROAD JUMP LAYOUT
NO SCALE

1
26.02

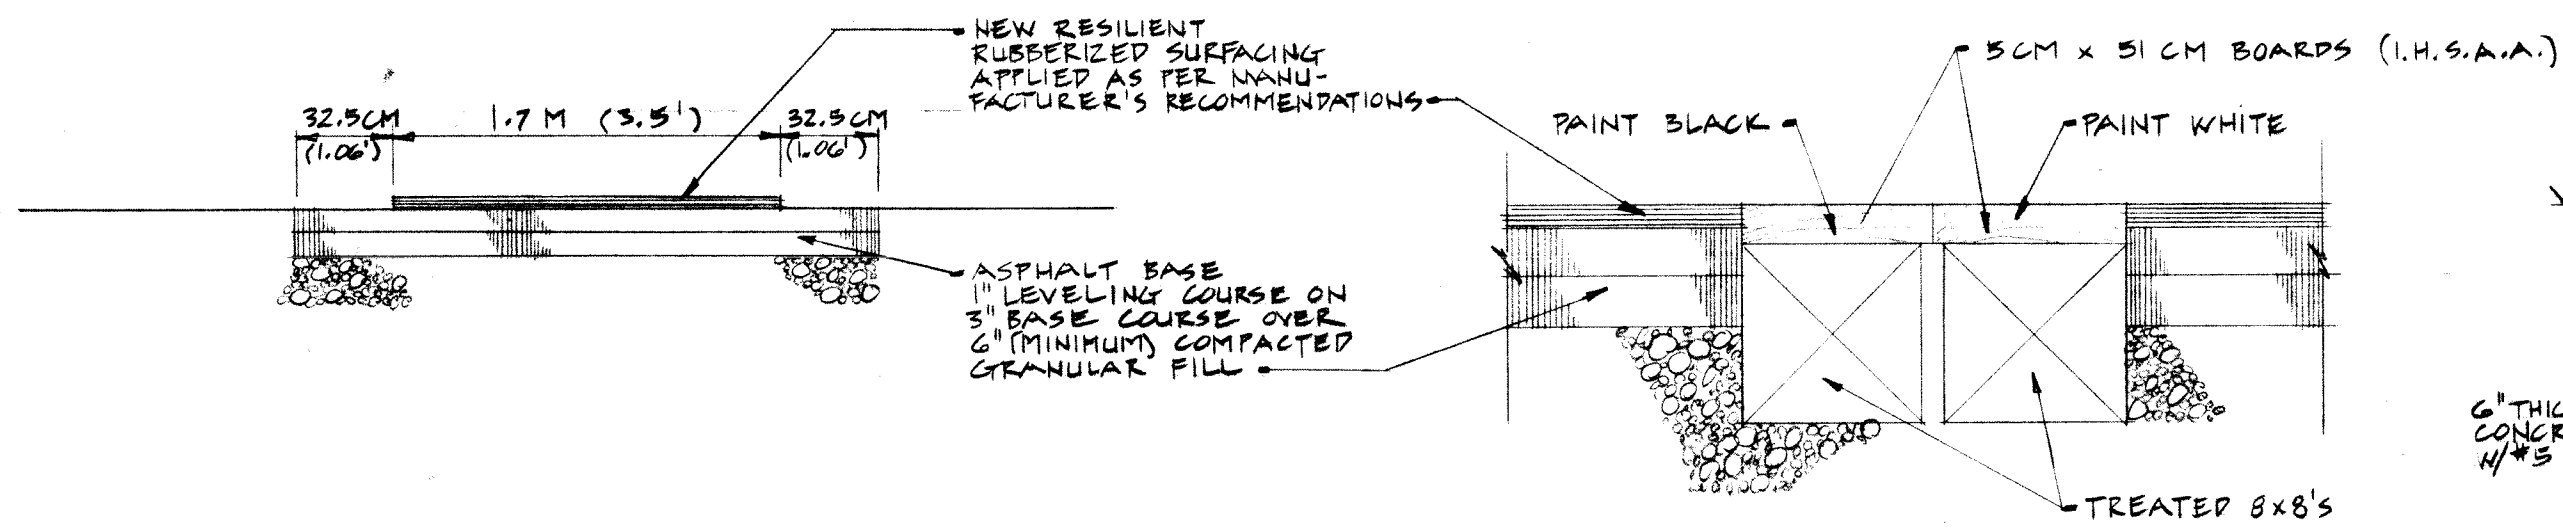


SECTION 2
NO SCALE

2
26.02


SECTION 3
NO SCALE

3
26.02

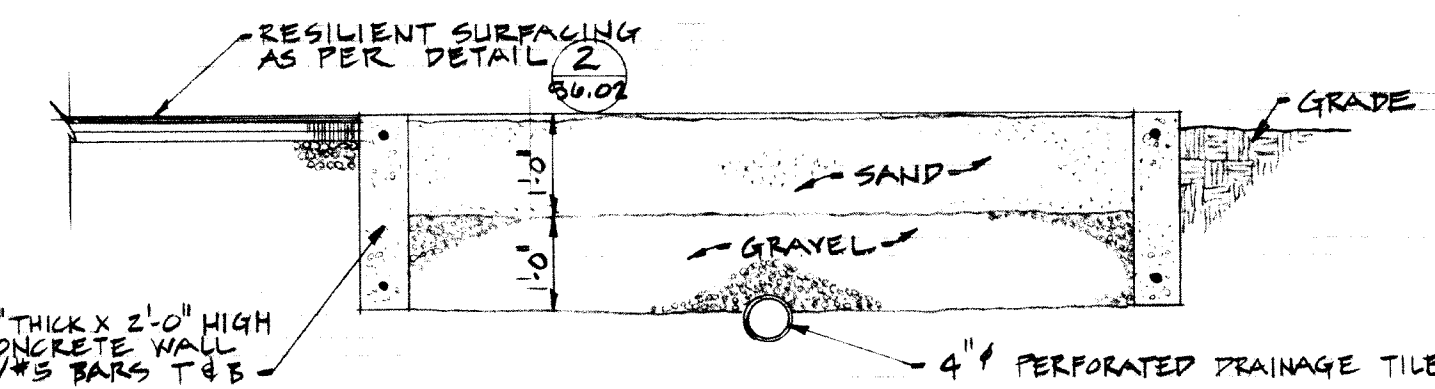


SECTION 4
NO SCALE

4
26.02

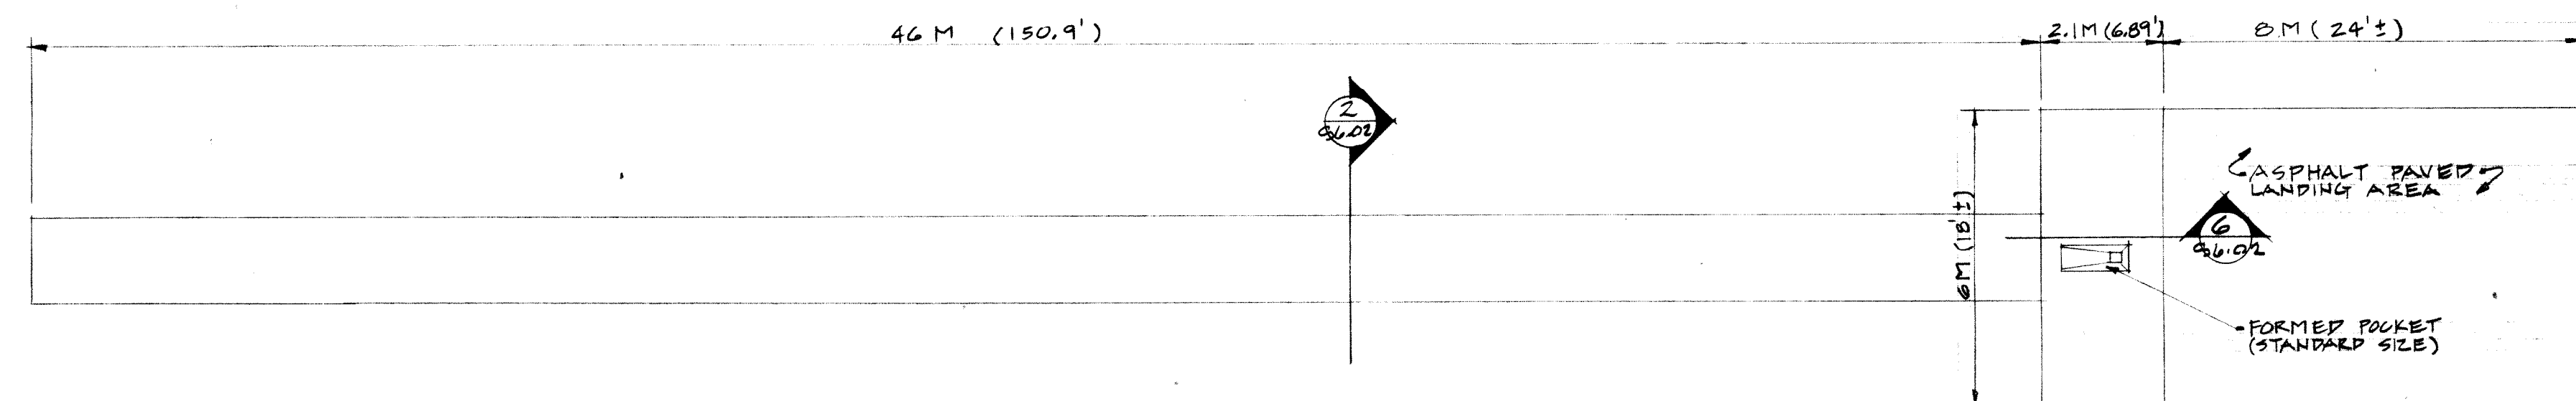

POLE VAULT LAYOUT
NO SCALE


5
26.02

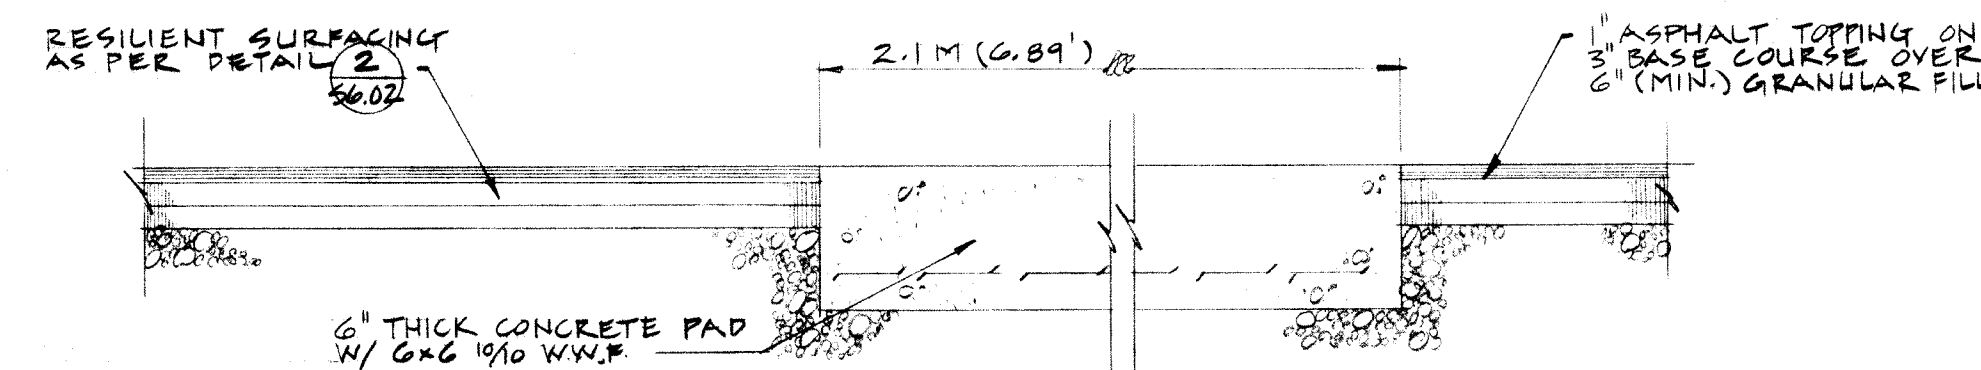

SECTION 6
NO SCALE


6
26.02

NOTE:
ALL DIMENSIONS TO BE VERIFIED AND/OR CO-ORDINATED WITH APPROPRIATE ATHLETIC ASSOCIATION OR RULING BODY PRIOR TO BEGINNING OF ANY CONSTRUCTION

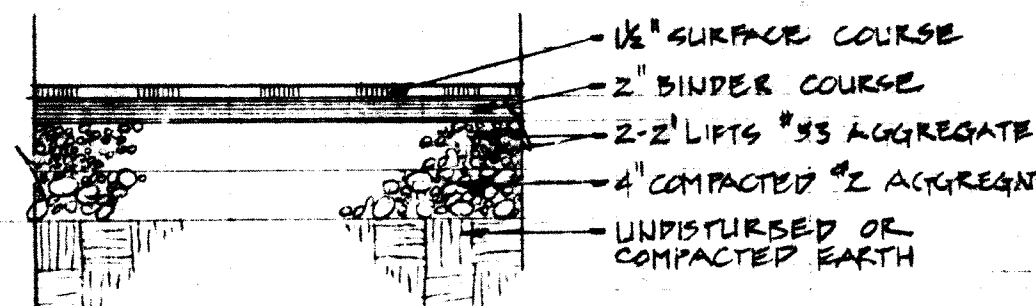

ASPHALT PAVING
NO SCALE

15
26.02

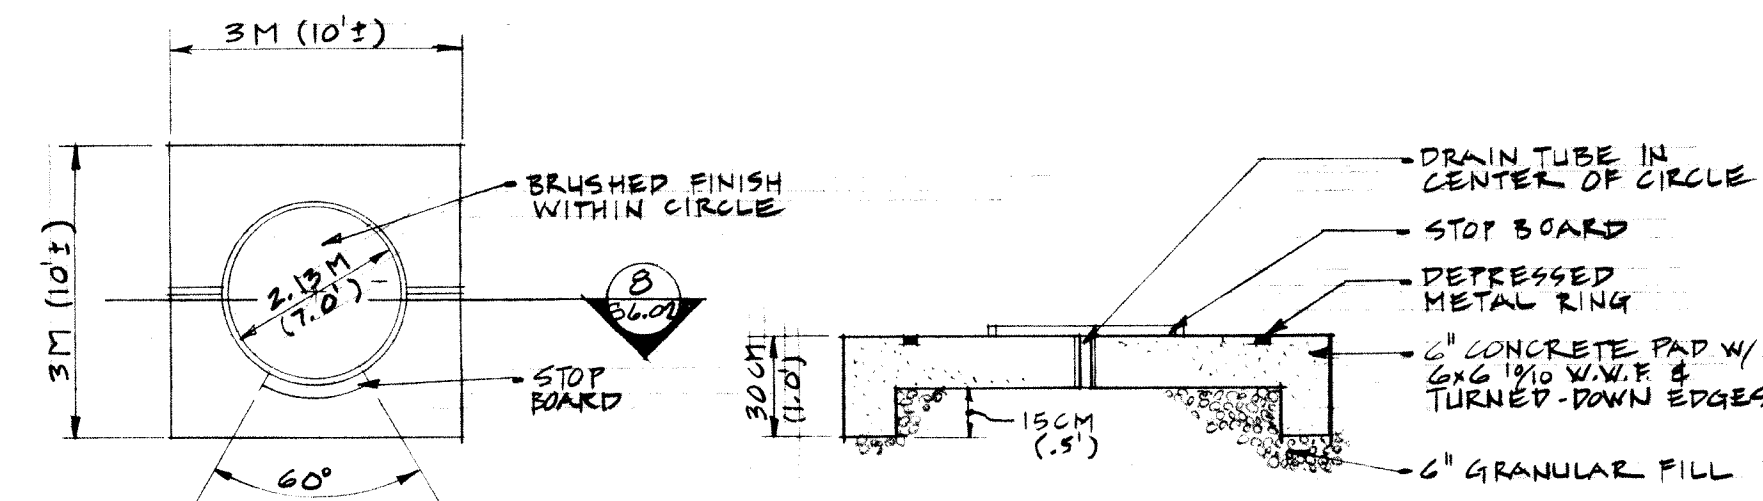

SHOT PUT PAD
NO SCALE
RE: REMOVE EXISTING PAD


7
26.02

SECTION 8
NO SCALE

8
26.02



DISCUS PAD
NO SCALE

9
26.02

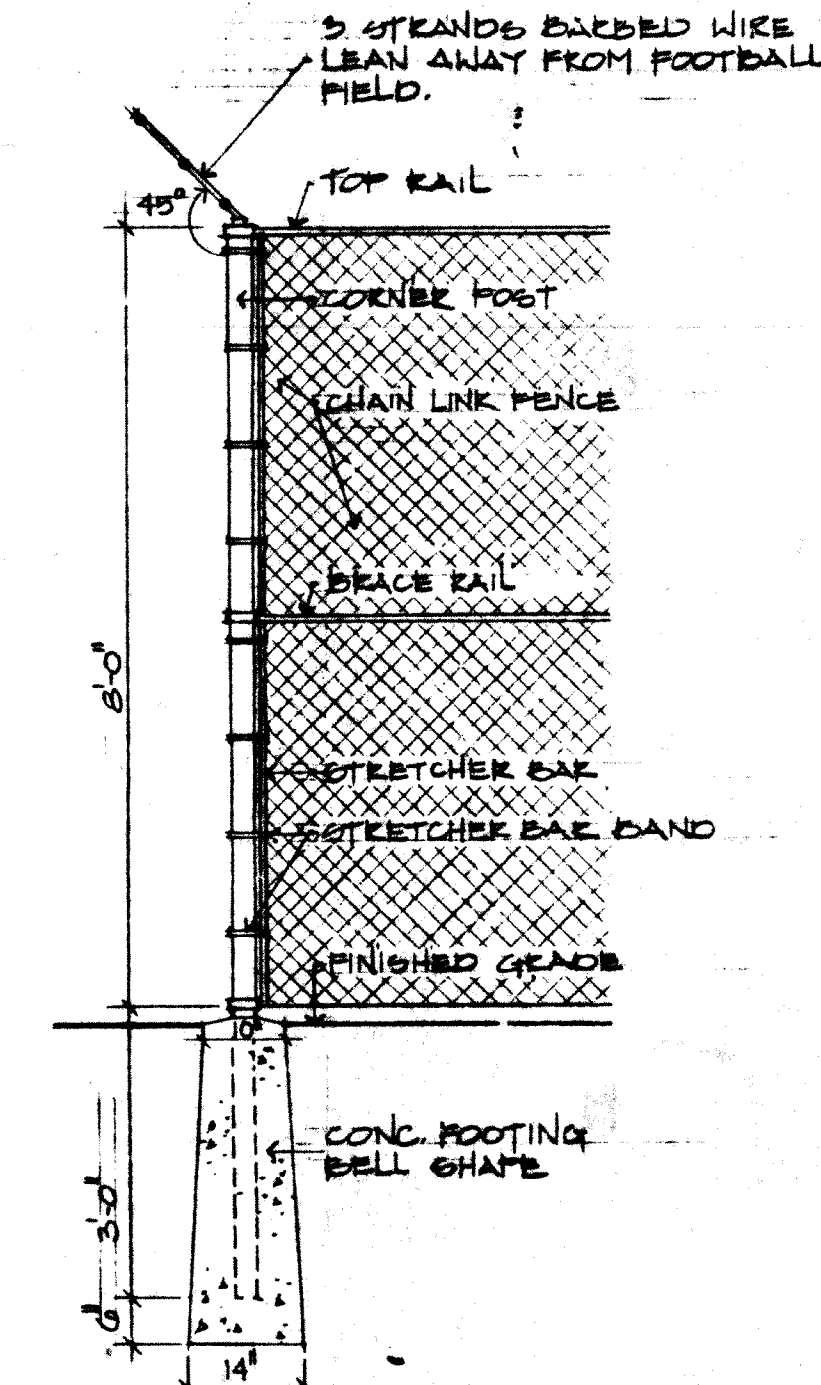


FENCE DETAIL
NO SCALE

16
26.02

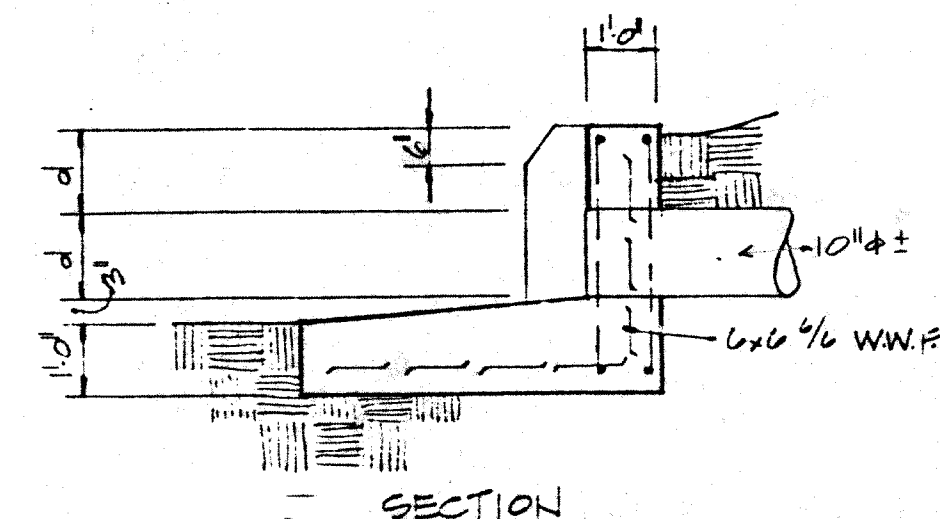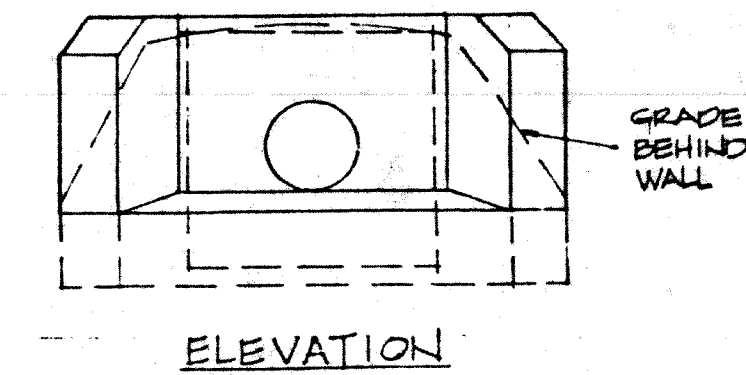


GRAVEL DETAIL
NO SCALE

17
26.02

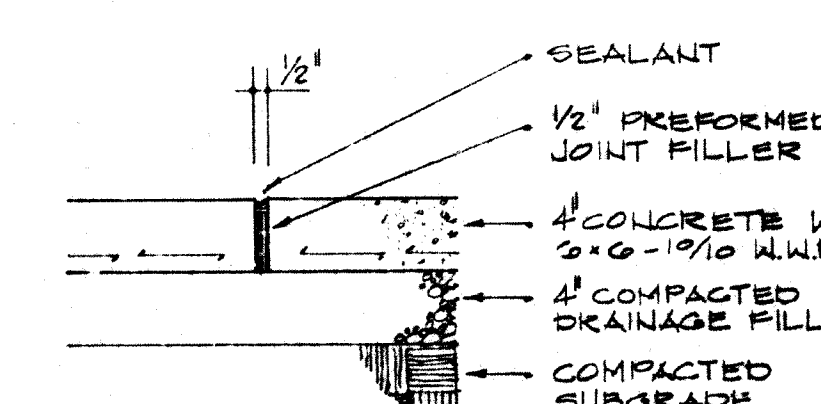


EXPANSION JOINT CONCRETE WALK DETAIL (30'0" MAX. SPACING)

18
26.02

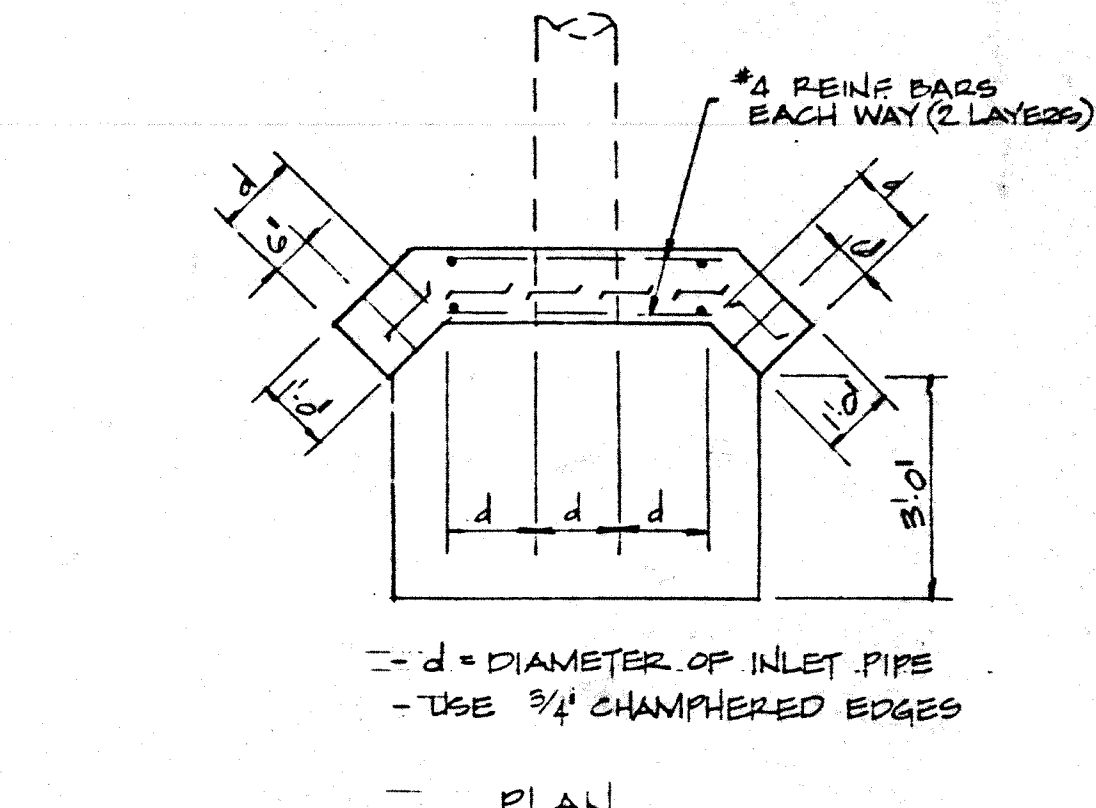


CONCRETE HEADWALL
NO SCALE

19
26.02

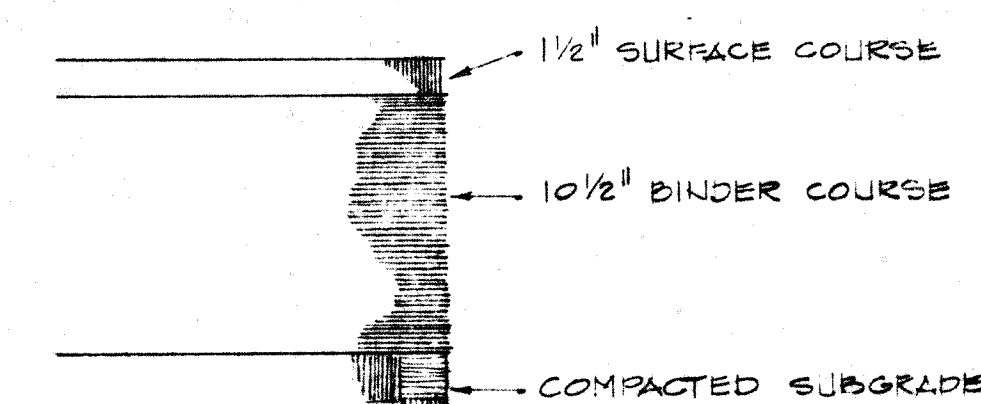

FULL DEPTH ASPHALT PAVING DETAIL
NO SCALE

20
26.02

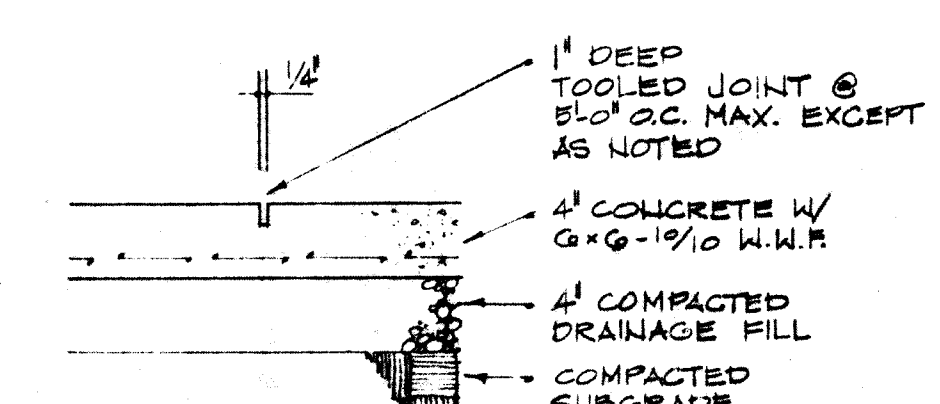


CONTROL JOINT CONCRETE WALK DETAIL

21
26.02

NOTE:

ALL WORK INDICATED ON THIS DRAWING SHALL BE A PART OF
BID PACKAGE #6
EXCEPT AS OTHERWISE NOTED

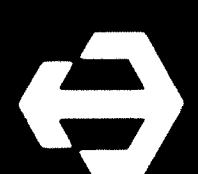


WRIGHT/PORTER & LOWE, INC.
ARCHITECTS/ENGINEERS
INDIANAPOLIS, INDIANA/TAMPA, FLORIDA

CRAIG MIDDLE SCHOOL BID PACKAGE #6

SITE DETAILS

METROPOLITAN SCHOOL DISTRICT OF LAWRENCE TOWNSHIP
PHASE I - 1984 PROJECTS BID PACKAGE 2 THRU 6

NO.	DATE	REVISIONS	DESCRIPTION	CONV. NO.	DATE	BY
1	8/22/82					
2	9/29/84					
3						
4						
5						
6						
7						
8						
9						
10						

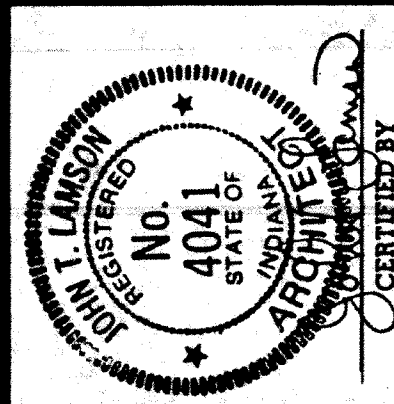


SHEET

\$6.02

OF



NO.	DATE	REVISIONS	DESCRIPTION	CONC. NO.	DATE
1	2-22-81				
2	2-23-81				
3	2-23-81				
4	2-23-81				
5	2-23-81				
6	2-23-81				
7	2-23-81				
8	2-23-81				
9	2-23-81				
10	2-23-81				

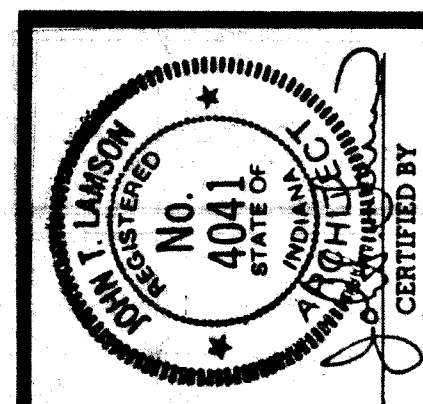

SHEET

A6.01

OF

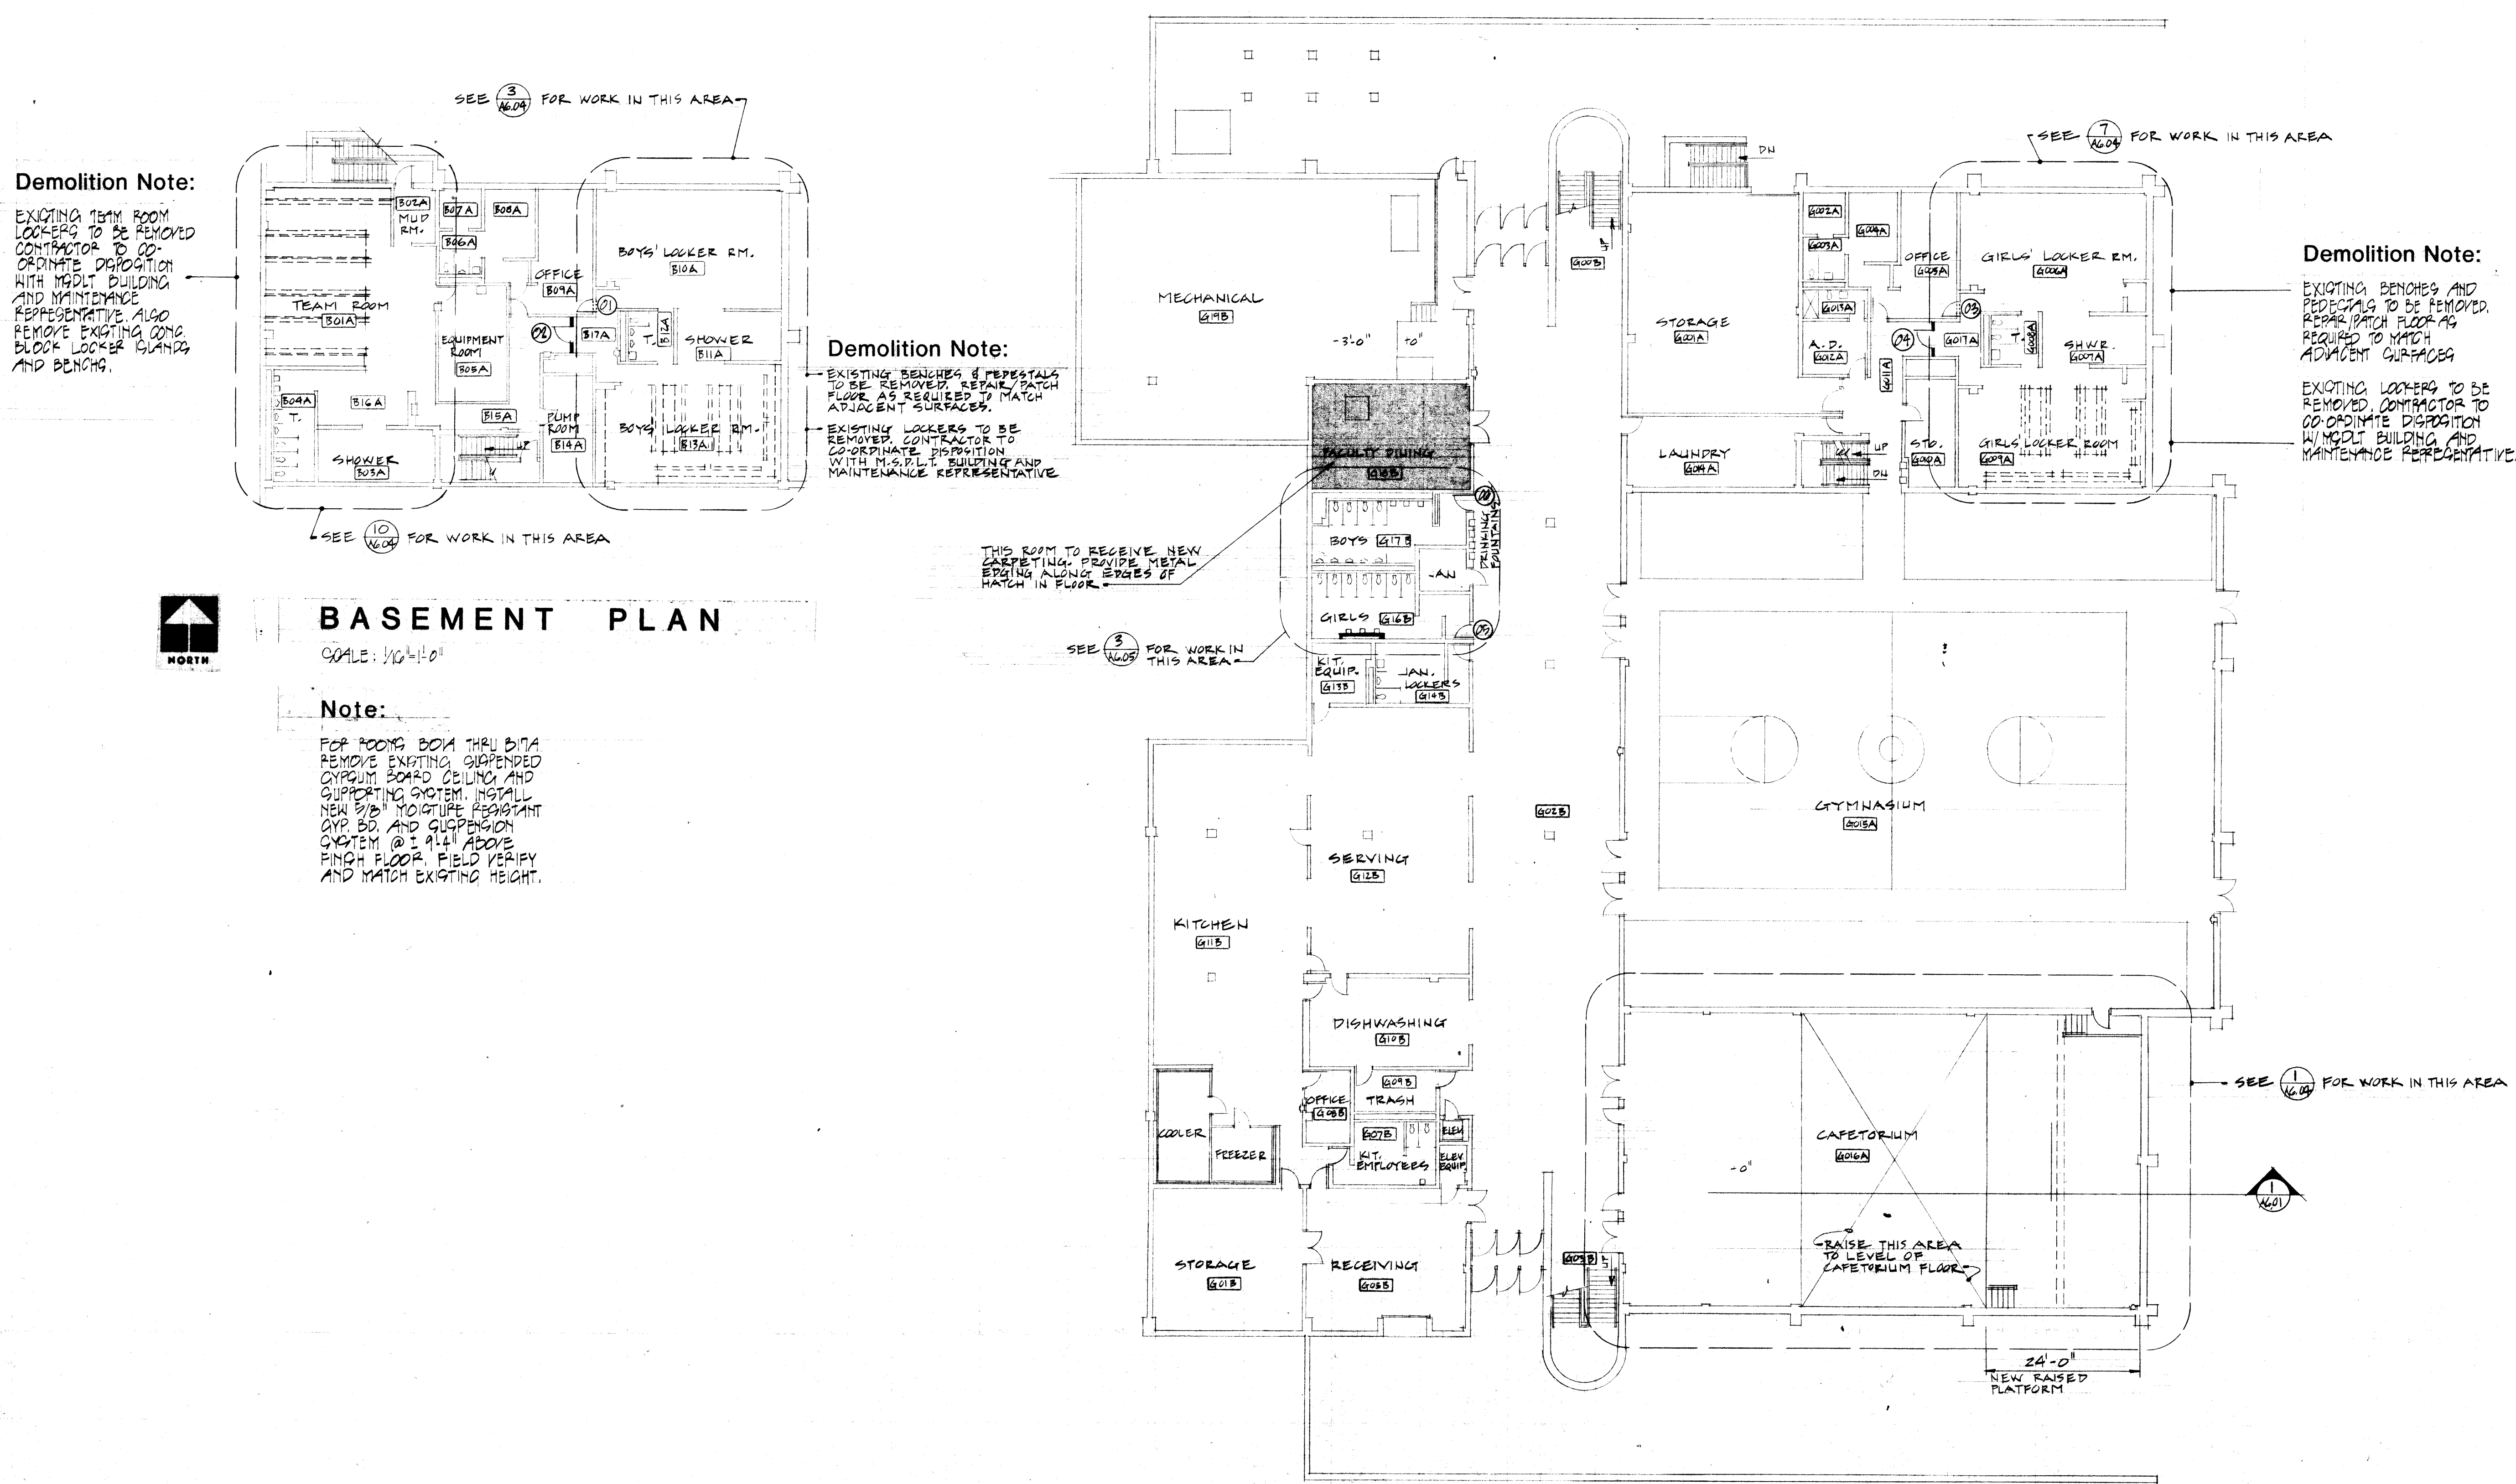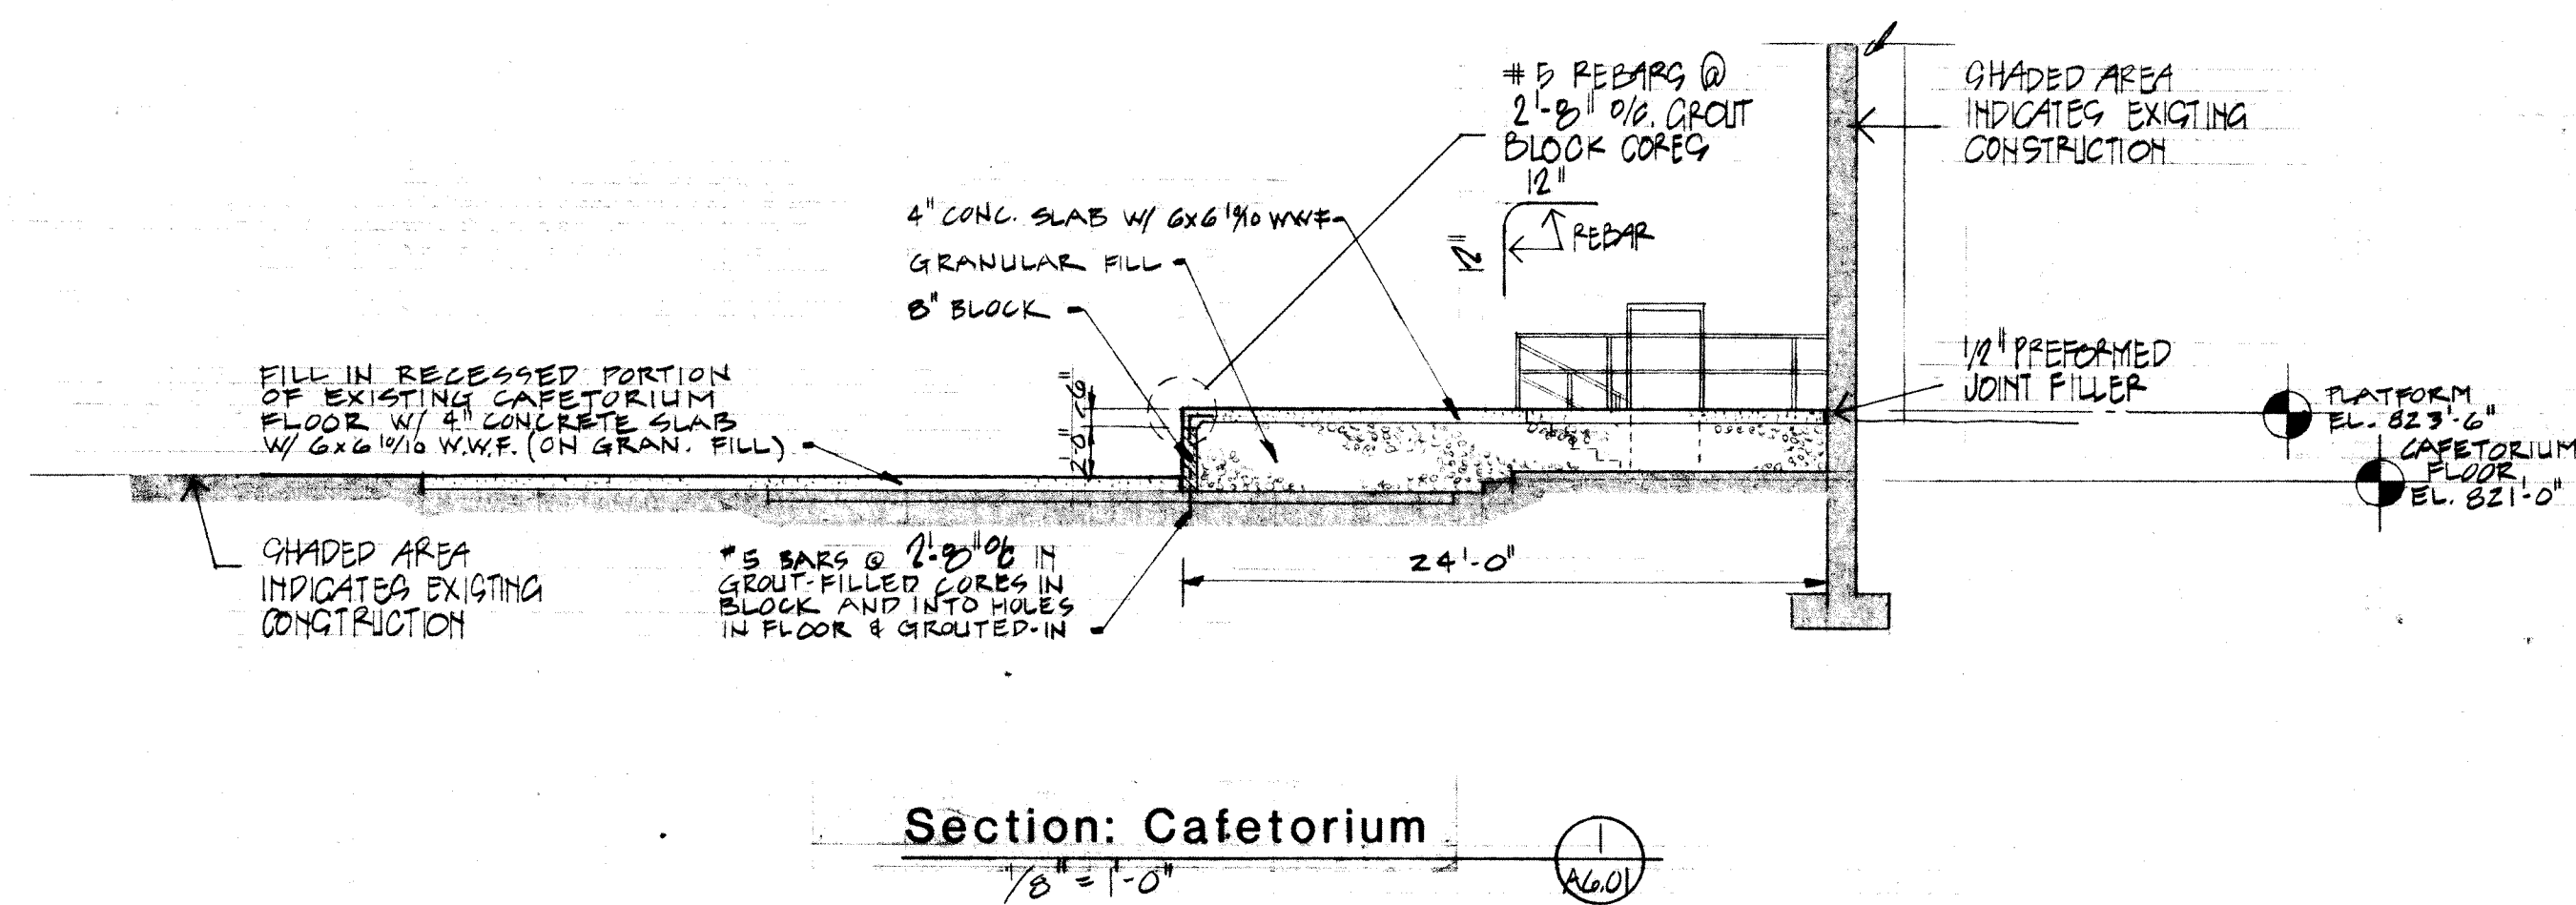

Demolition Note:
EXISTING TEAM ROOM LOCKERS TO BE REMOVED. CONTRACTOR TO COORDINATE DEMOLITION WITH M.S.D.T. BUILDING AND MAINTENANCE REPRESENTATIVE. ALSO REMOVE EXISTING CONC. BLOCK LOCKER GLAZES AND BENCHES.

Demolition Note:
EXISTING BENCHES & PERISTALS TO BE REMOVED. RETAIN PATCH FLOOR AS REQUIRED TO MATCH ADJACENT SURFACES.
EXISTING LOCKERS TO BE REMOVED. CONTRACTOR TO COORDINATE DEMOLITION WITH M.S.D.T. BUILDING AND MAINTENANCE REPRESENTATIVE.

Demolition Note:
EXISTING BENCHES AND PERISTALS TO BE REMOVED. RETAIN PATCH FLOOR AS REQUIRED TO MATCH ADJACENT SURFACES.
EXISTING LOCKERS TO BE REMOVED. CONTRACTOR TO COORDINATE DEMOLITION WITH M.S.D.T. BUILDING AND MAINTENANCE REPRESENTATIVE.

BASEMENT PLAN



SCALE: 1/8" = 1'-0"

Note:

FOR ROOMS B01A THRU B10A REMOVE EXISTING SHAPED OYRUM BOARD CEILING AND SHIPMENT SYSTEM. INSTALL NEW 2"X4" TO GUYRE RESISTANT OYR B0 AND SHIPMENT SYSTEM @ 1' ALL ABOVE FINCH FLOOR. FIELD VERIFY AND MATCH EXISTING HEIGHT.




NOTE:
ALL WORK INDICATED ON THIS DRAWING SHALL BE A PART OF
BID PACKAGE #6
EXCEPT AS OTHERWISE NOTED

NO.	DATE	DESCRIPTION	COMD. NO.	DATE	DRAWN BY	CHECKED BY	P.E.H.

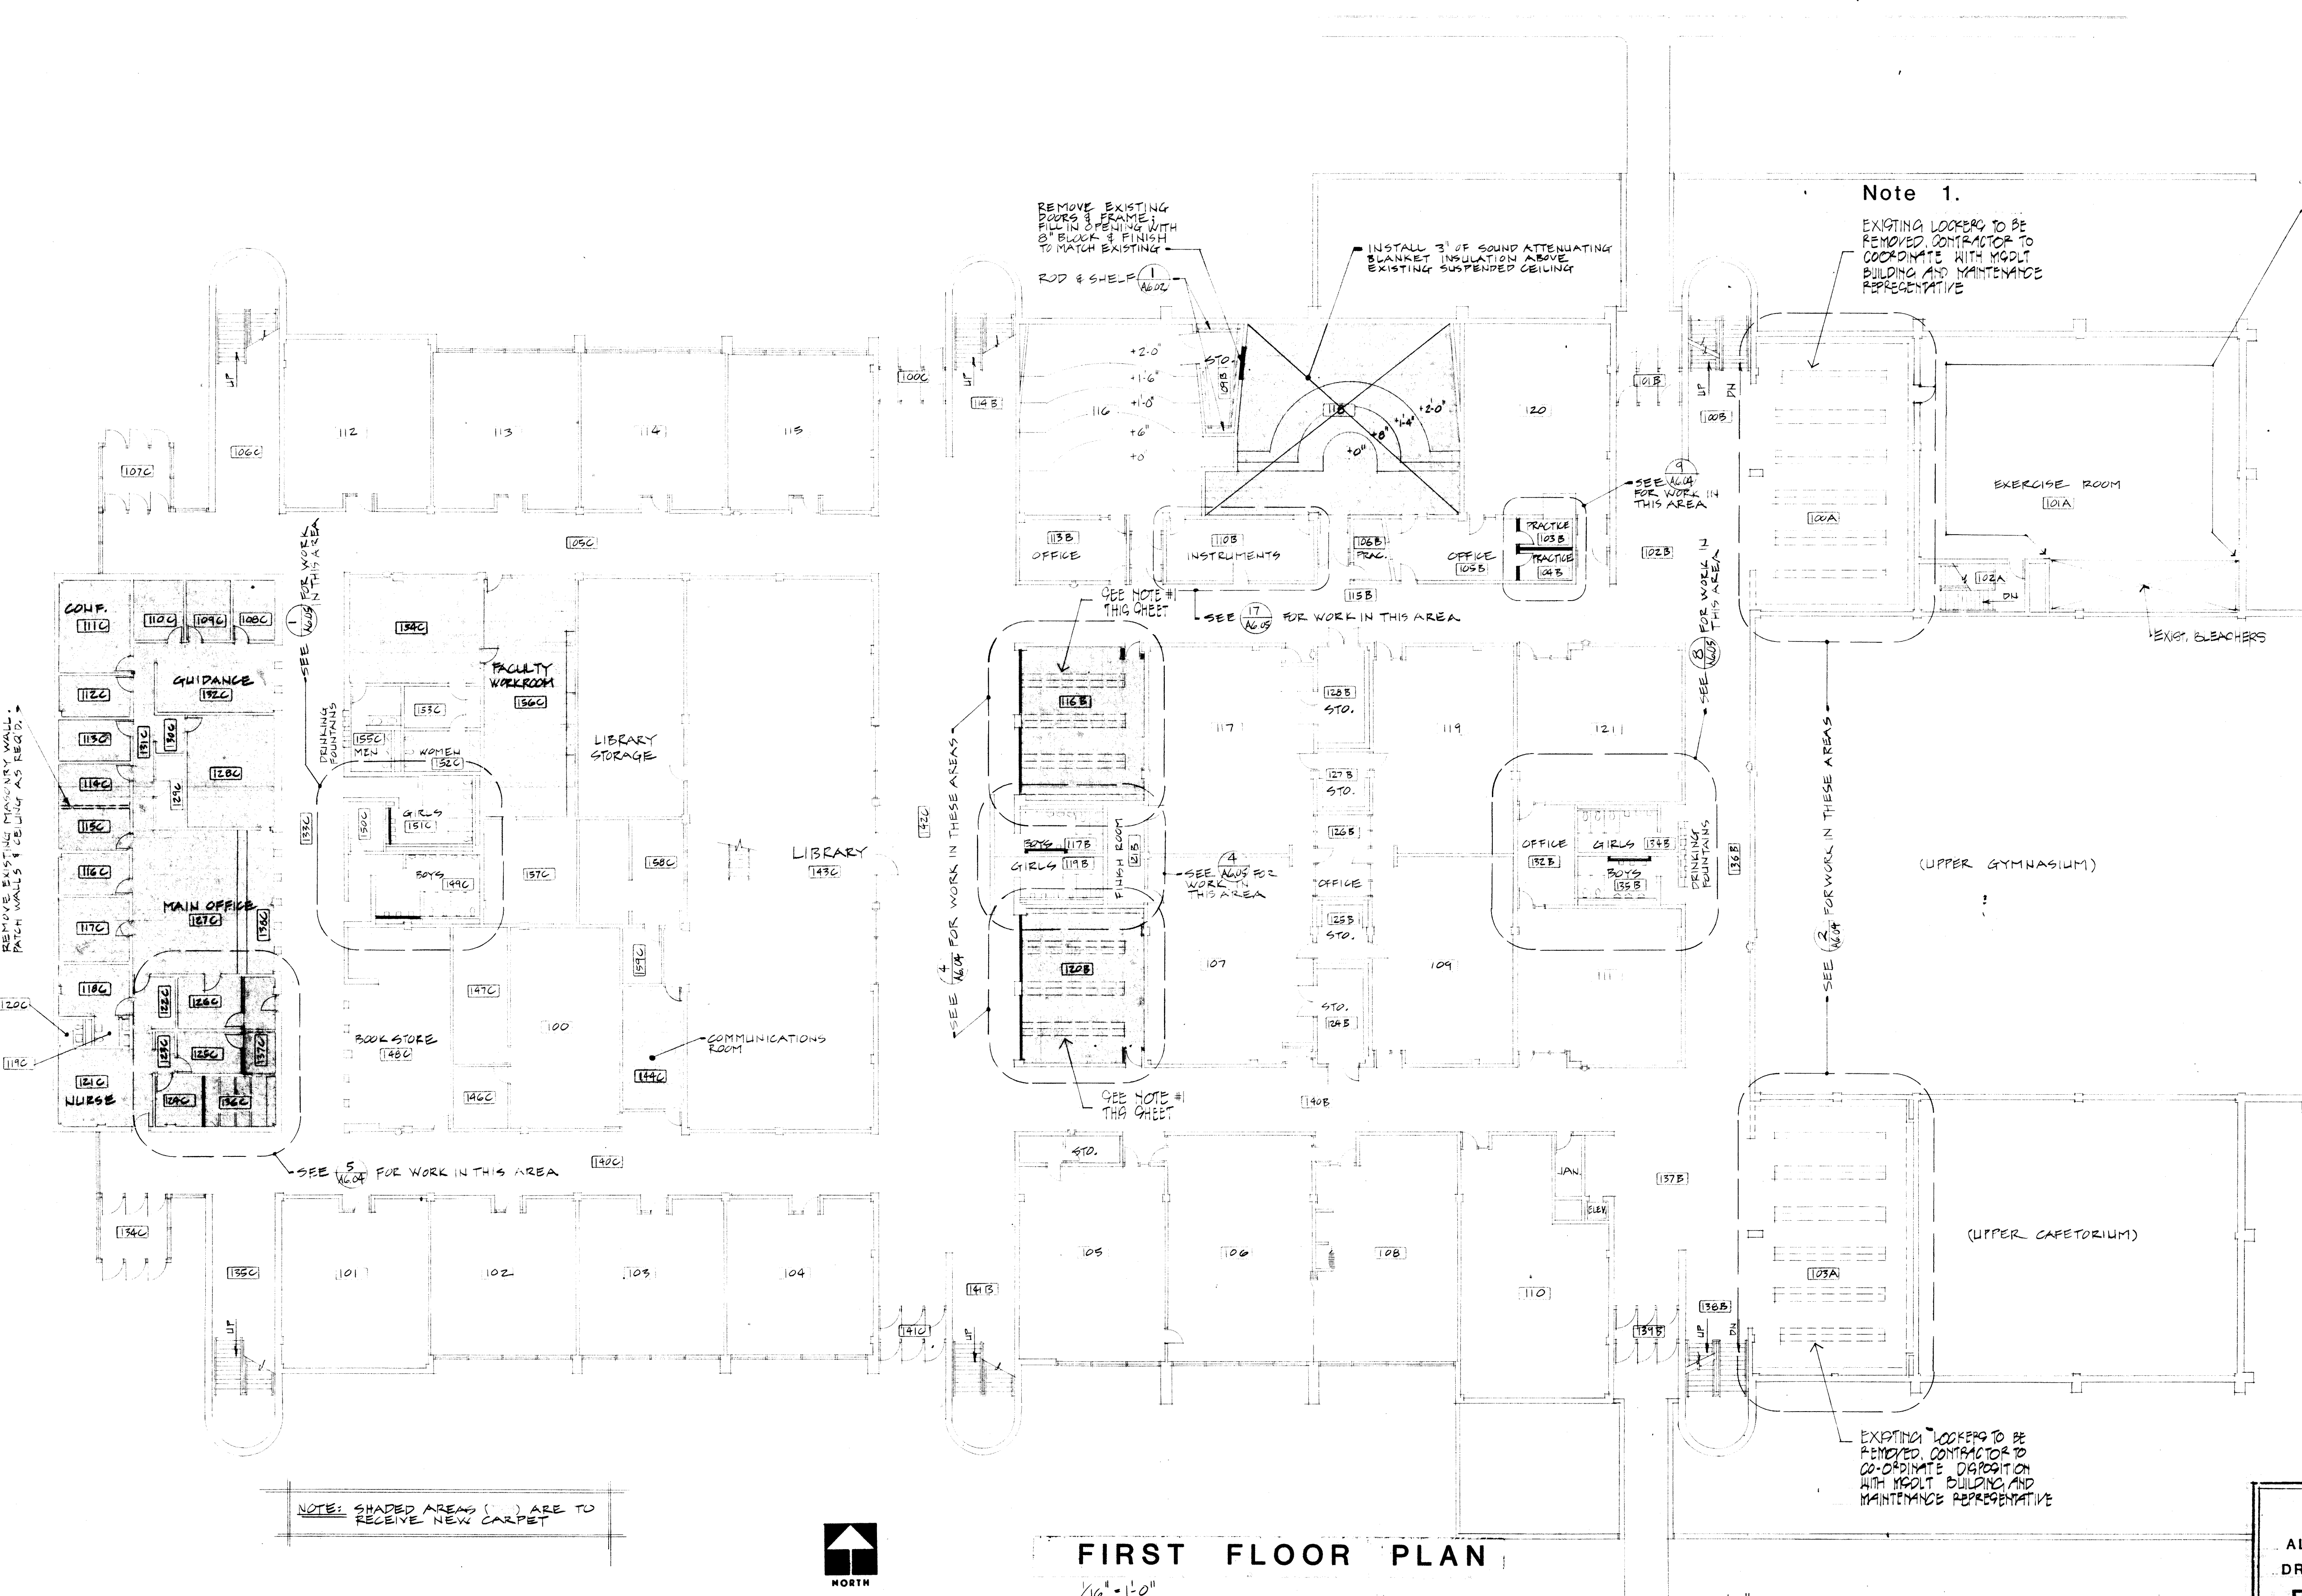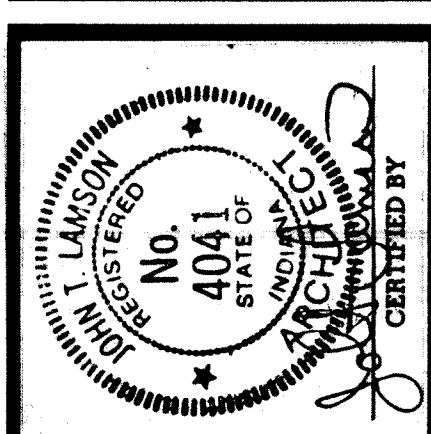

Alternate V - 5
INSTALL 6'-0" HIGH PAD @ 4" ABOVE
FLOOR LINE @ ALL 4 WALLS TO EXTENT
OF HALLWAY ALLOWING FOR SWITCHES,
THERMOSTATS, ETC. INSTALL PADS
ON FACE OF EXIST. DOORS

Note 1.
EXISTING LOCKERS TO BE
REMOVED. CONTRACTOR TO
COORDINATE WITH MIDDLE
BUILDING AND MAINTENANCE
REPRESENTATIVE

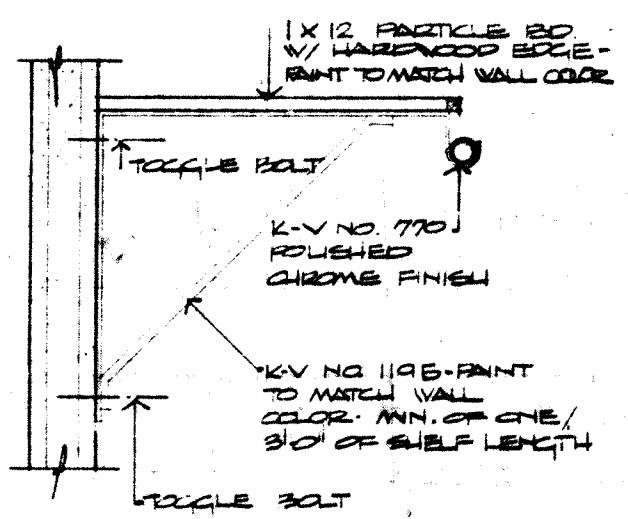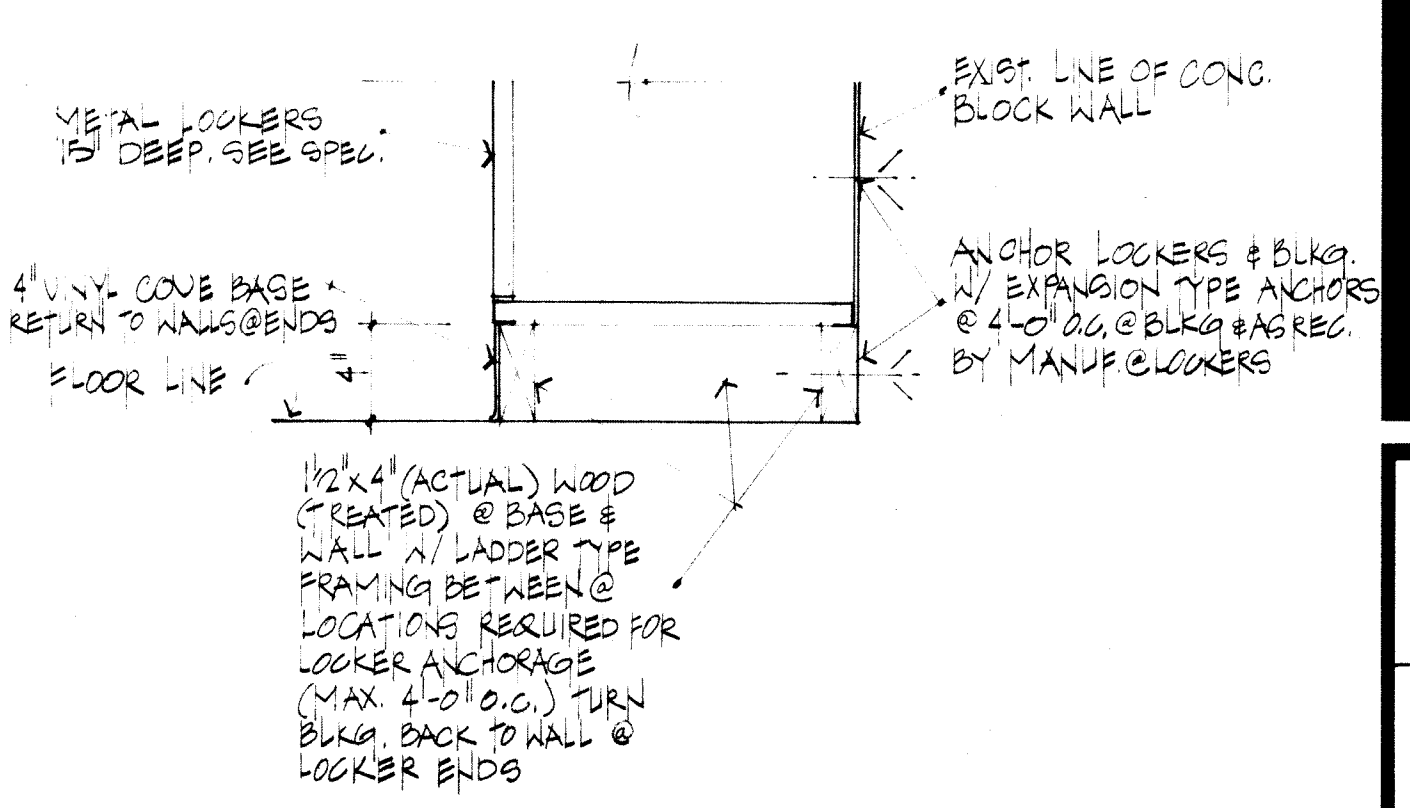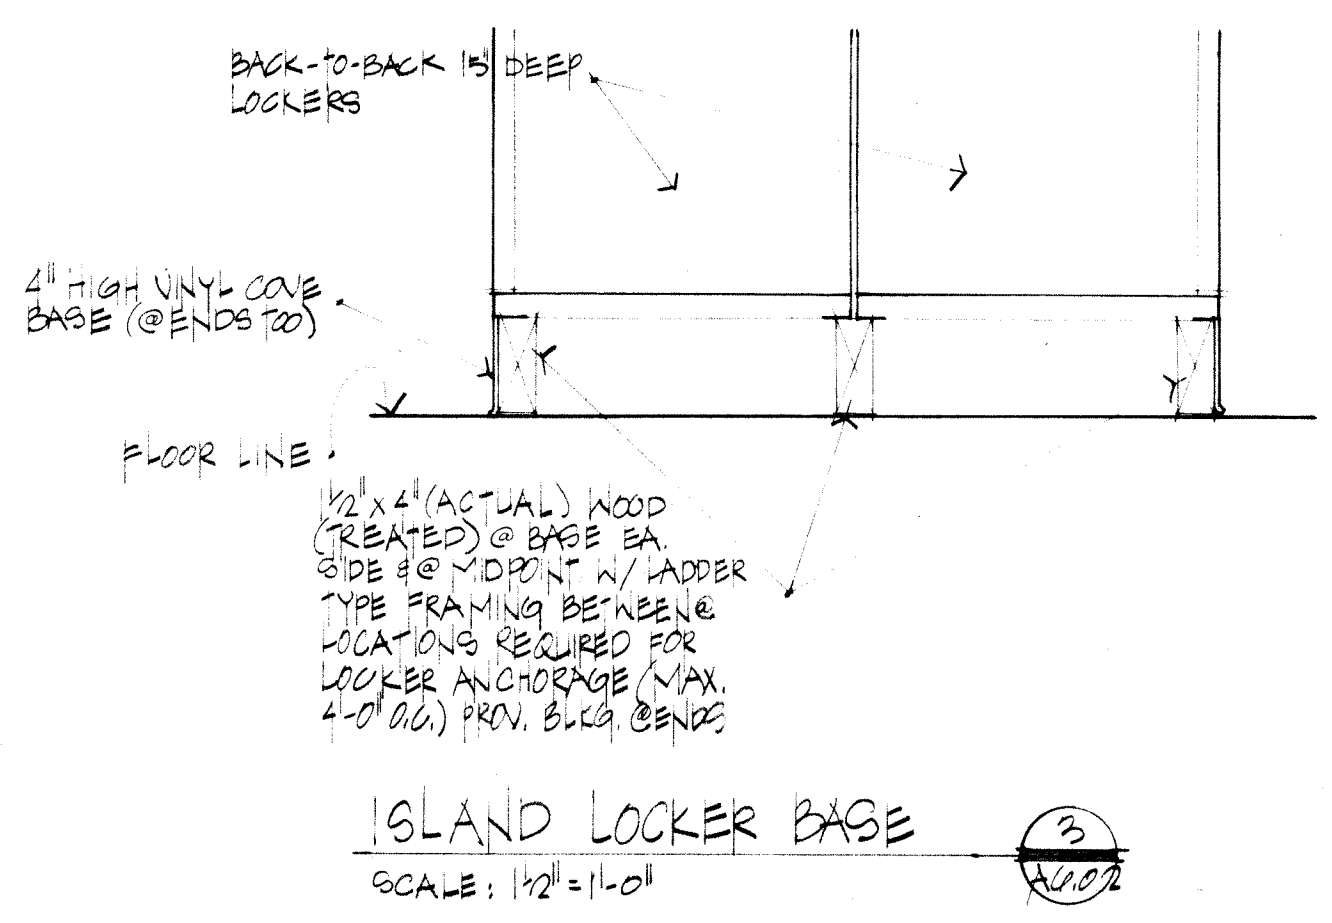


NOTE:
ALL WORK INDICATED ON THIS
DRAWING SHALL BE A PART OF
BID PACKAGE #6
EXCEPT AS OTHERWISE NOTED

FIRST FLOOR PLAN

FLOOR ELEVATION +0.33'0" EXCEPT AS NOTED

JOHN T. LAMSON
REGISTERED
No. 4041
STATE OF INDIANA
ARCHIVES
CREATED BY

3

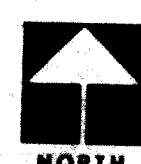

FLOOR ELEVATION +849'-0" EXCEPT AS NOTED

NOTE:
ALL WORK INDICATED ON THIS
DRAWING SHALL BE A PART OF
BID PACKAGE #6
EXCEPT AS OTHERWISE NOTED




WRIGHT/PORTEOUS & LOWE, INC.
INDIANAPOLIS, INDIANA/TAMPA, FLORIDA

CRAIG
MIDDLE SCHOOL BID PACKAGE #6


ENLARGED FLOOR PLANS
DETAILS

ARCHITECTS/ENGINEERS
METROPOLITAN SCHOOL DISTRICT
OF LAWRENCE TOWNSHIP
PHASE II - 1984 PROJECTS BID PACKAGE 2 THRU 6



NO.	DATE	DESCRIPTION
1	2-22-84	ISSUED FOR BIDDING
2	3-29-84	REVISED FOR BIDDING
3	4-11-84	REVISED FOR BIDDING
4	4-11-84	REVISED FOR BIDDING
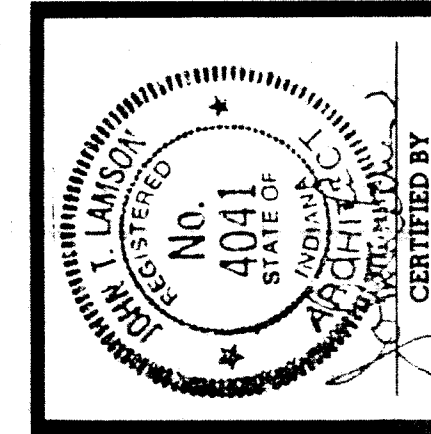


SHEET
A6.04
OF

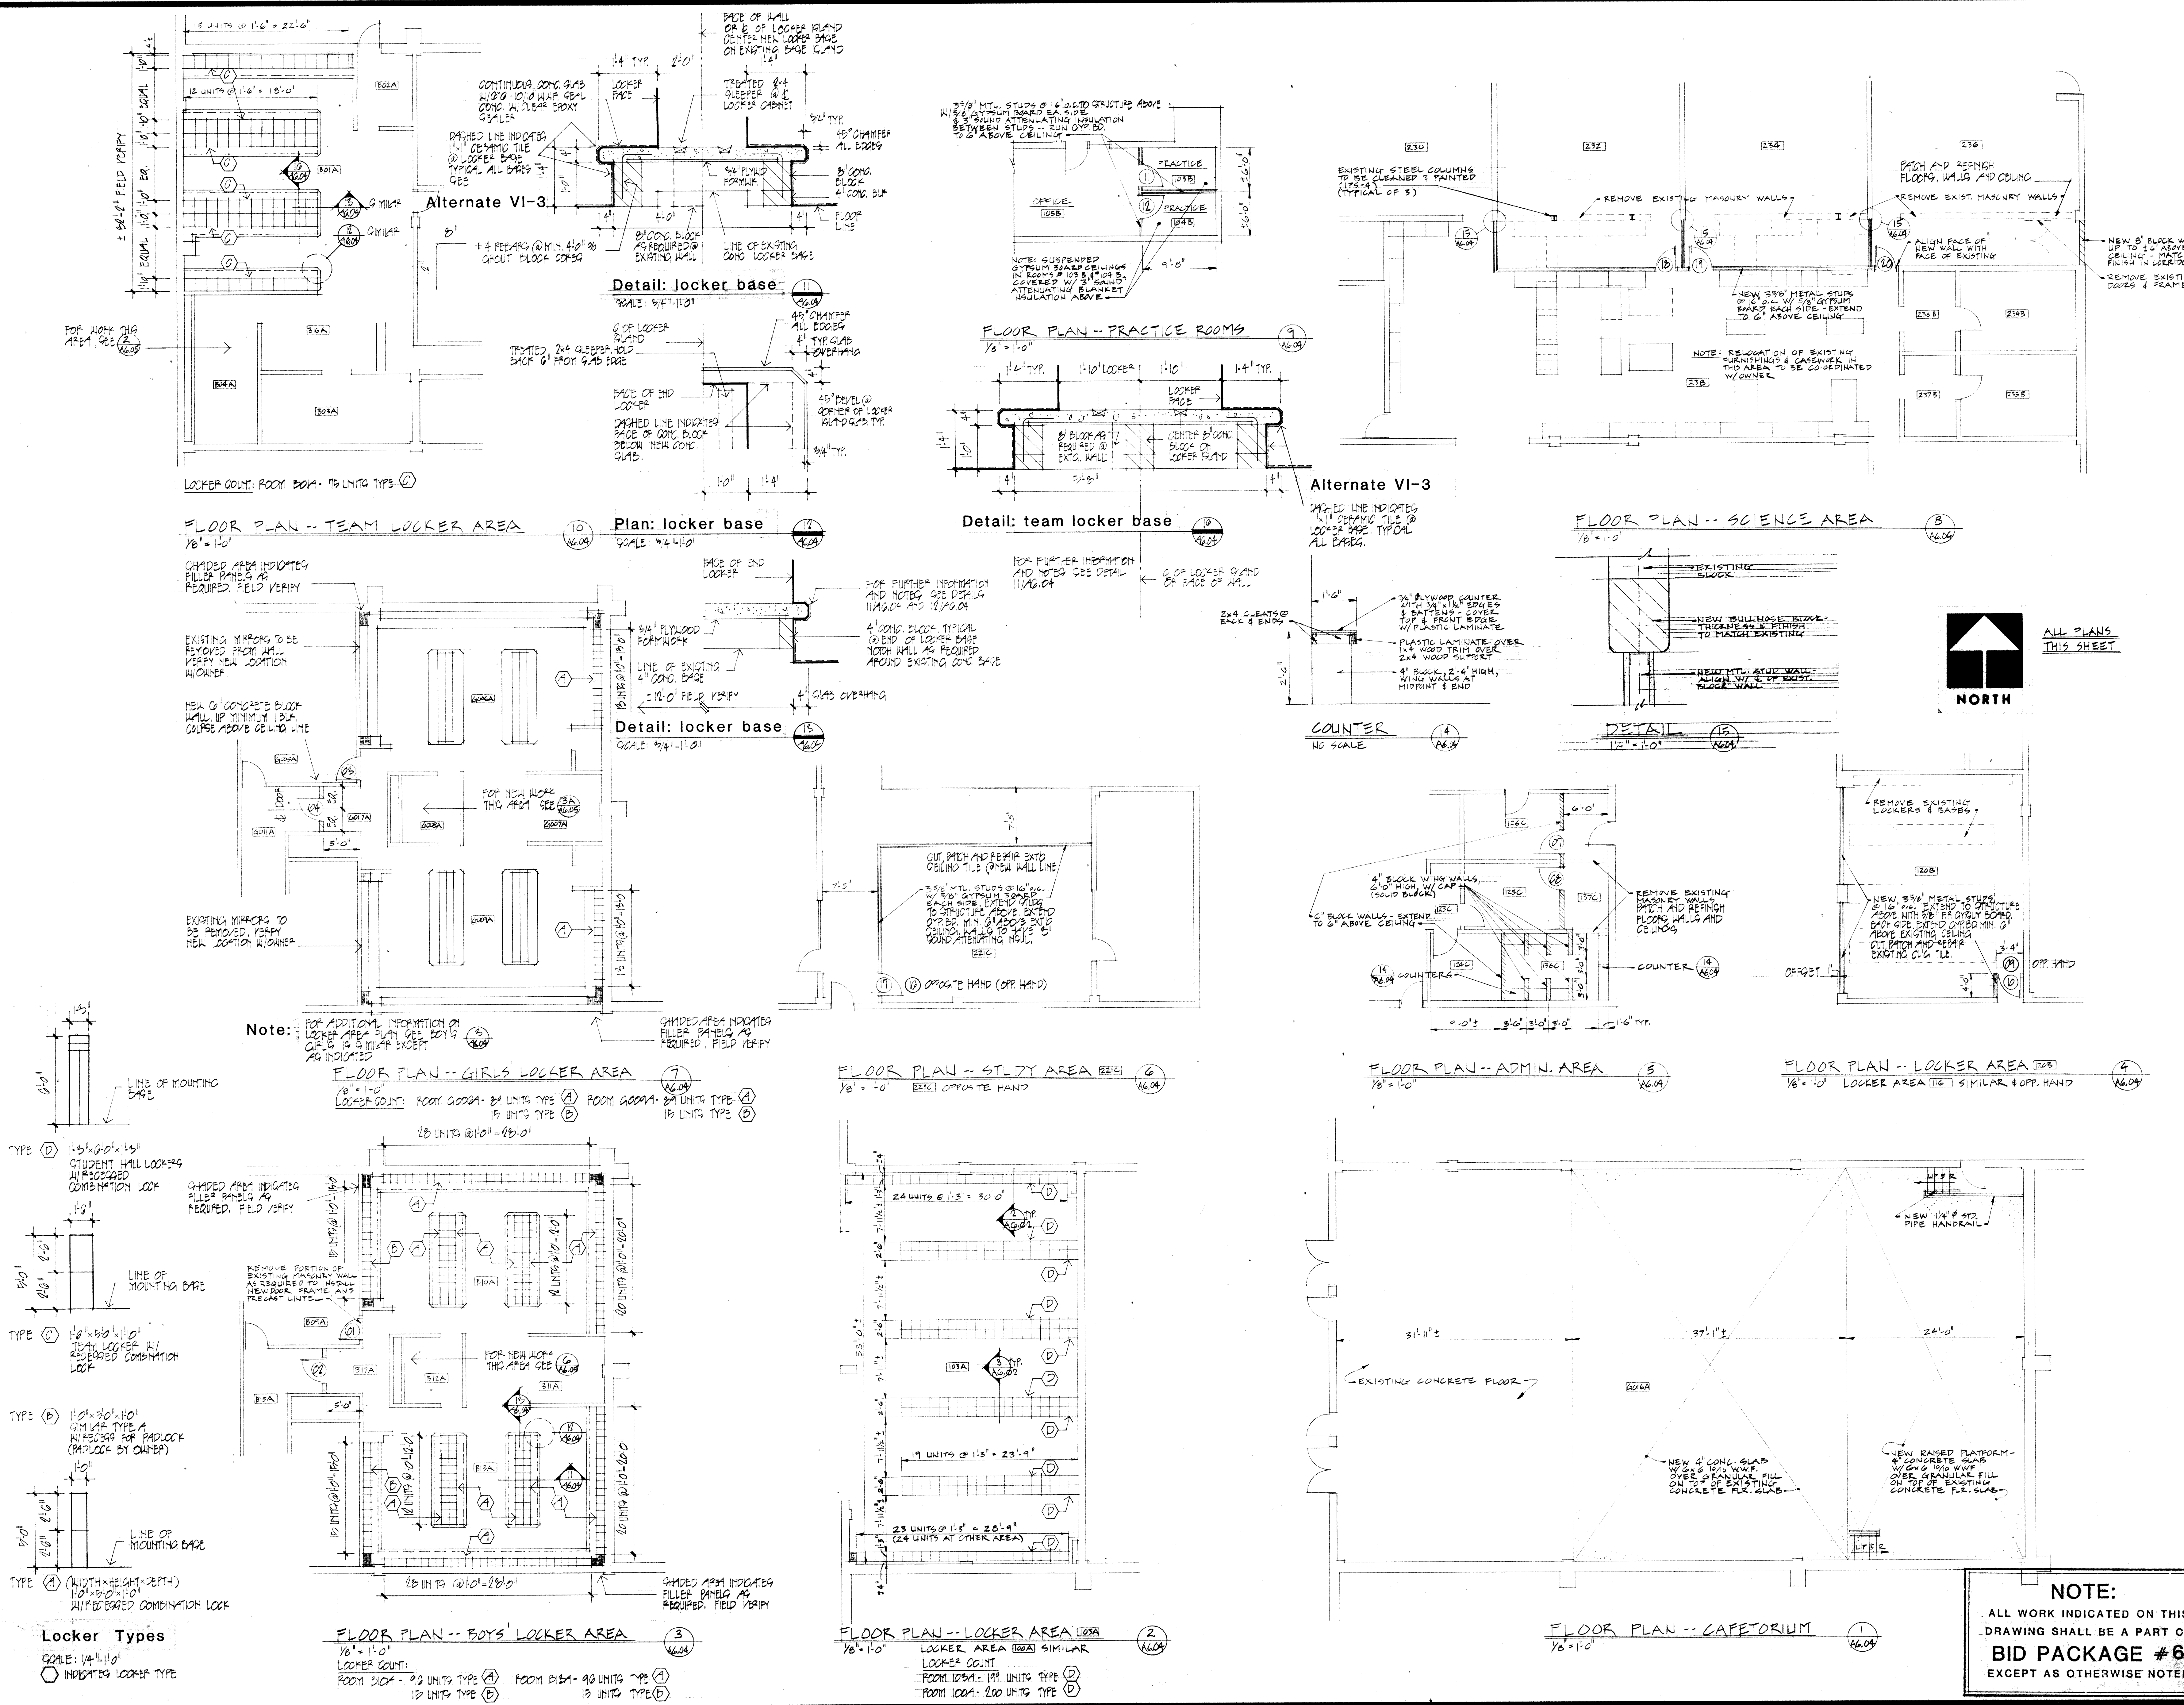


NO.	DATE	DESCRIPTION
1	8-22-84	ISSUED FOR BIDDING
2	8-27-84	REVISIONS
3	9-11-84	REVISIONS
4	9-11-84	REVISIONS
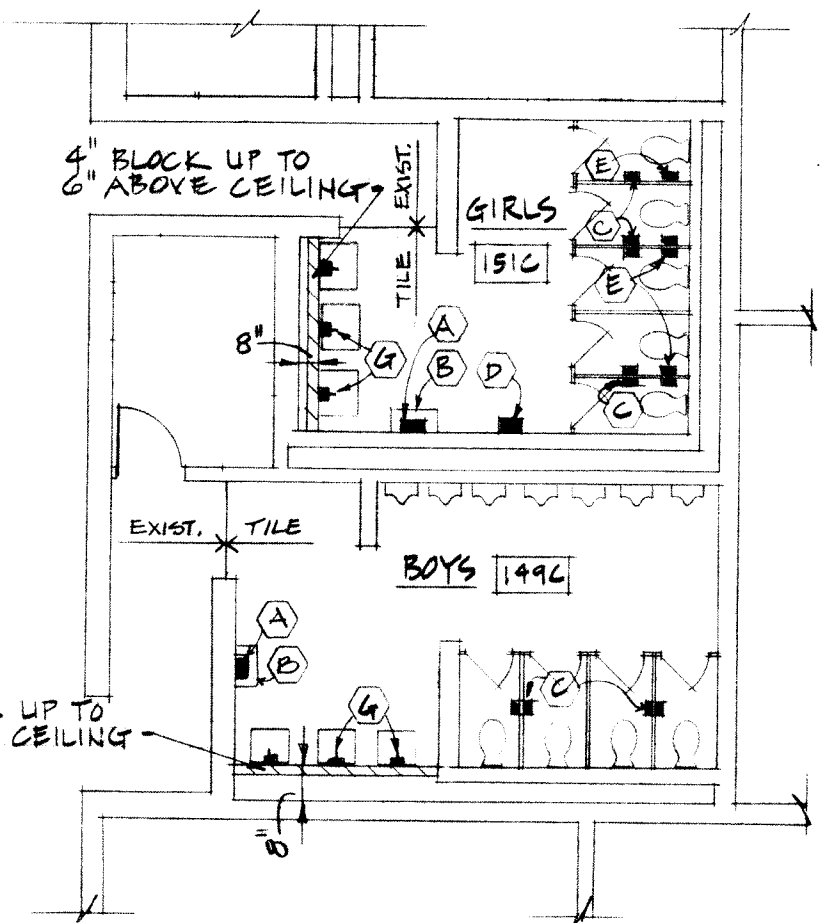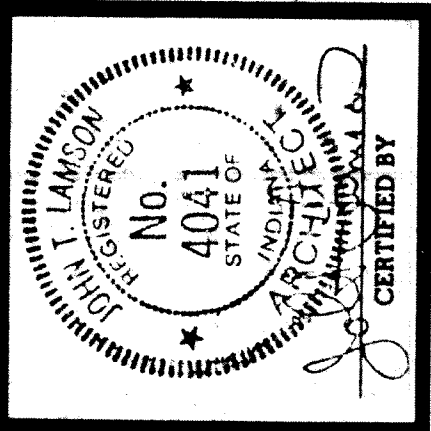


FLOOR PLAN 1
1/8" = 1'-0"

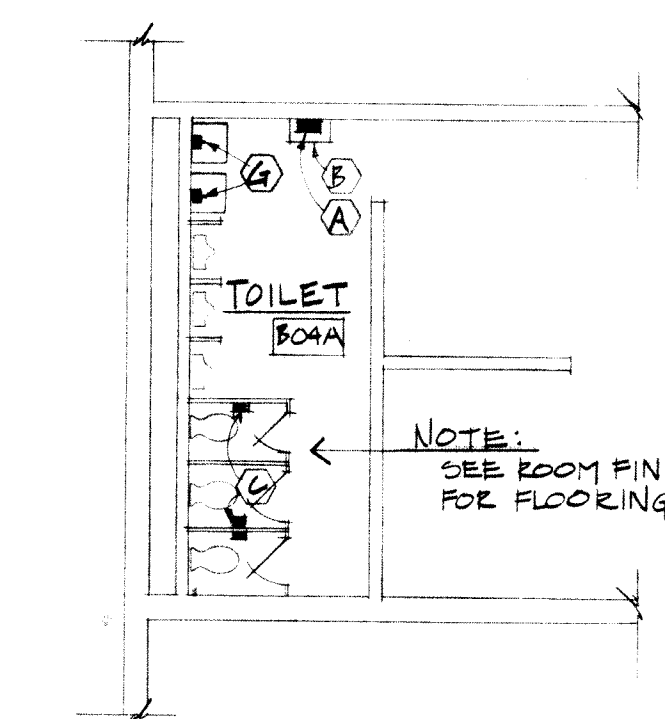


FLOOR PLAN 2
1/8" = 1'-0"

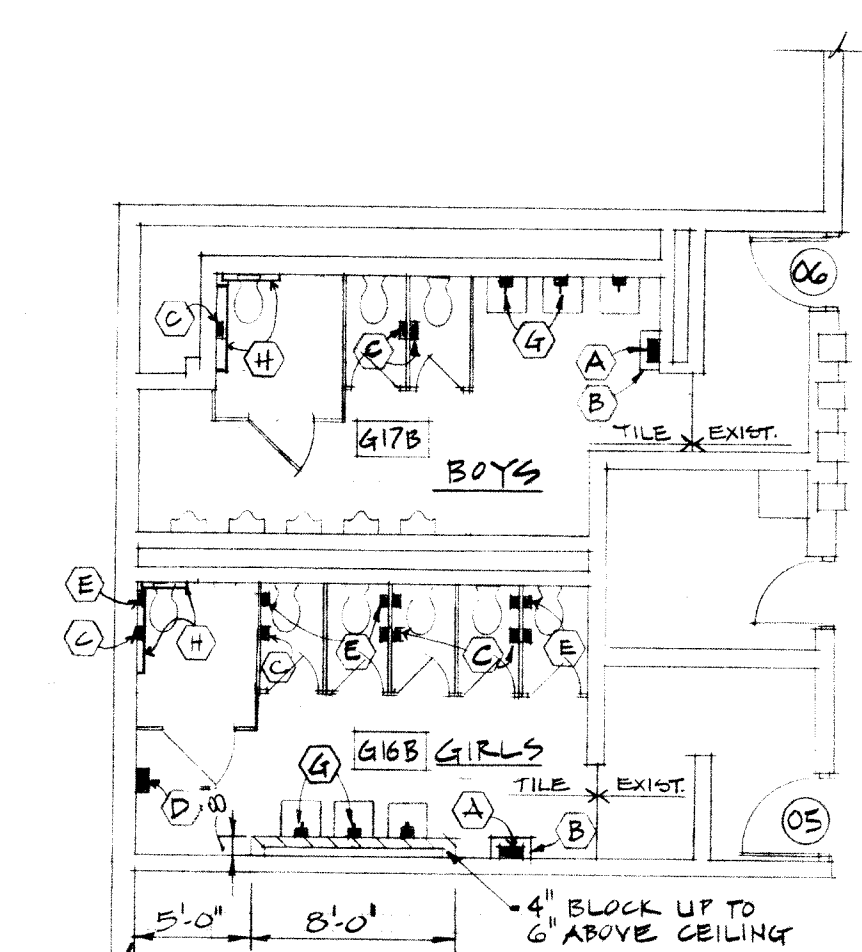



FLOOR PLAN 3
1/8" = 1'-0"

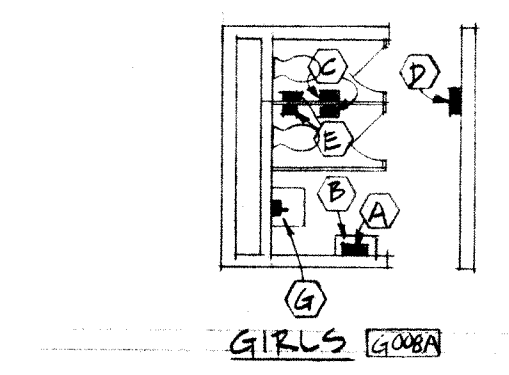


FLOOR PLAN 3A
1/8" = 1'-0"

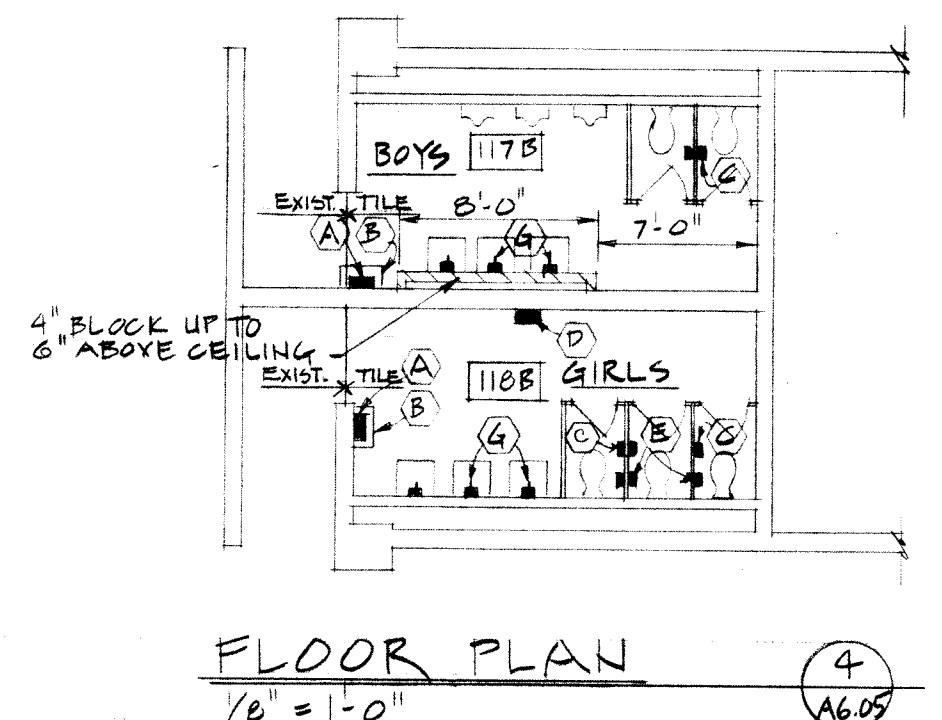


FLOOR PLAN 4
1/8" = 1'-0"

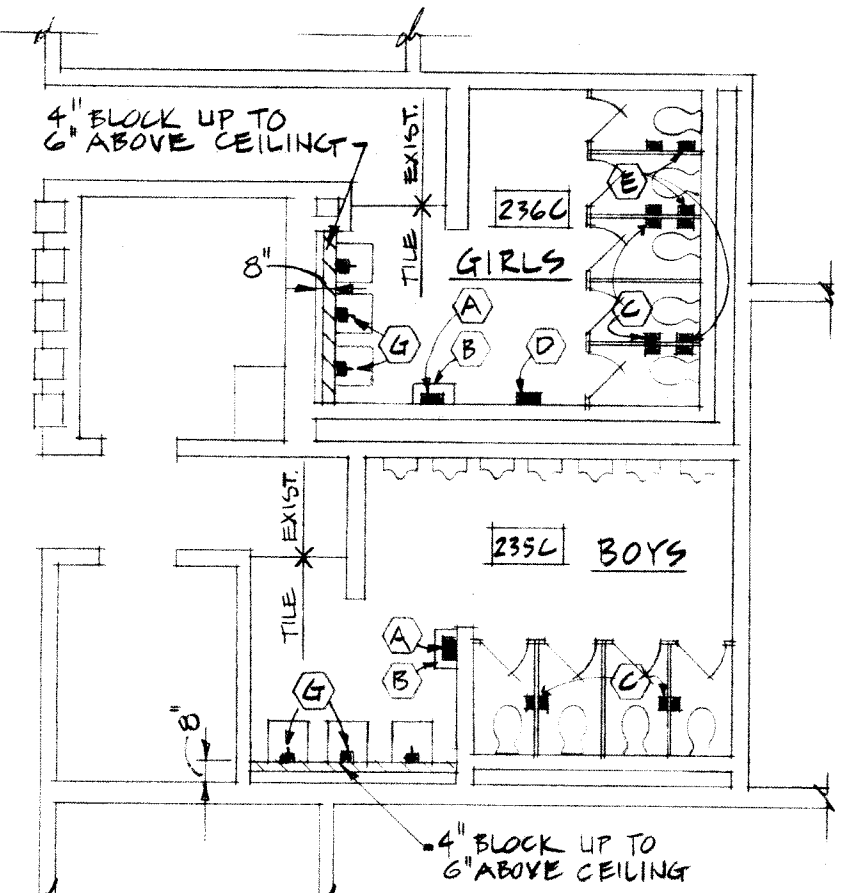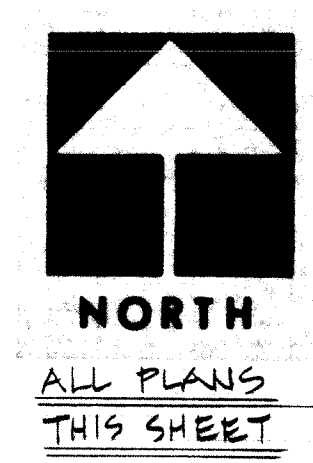


FLOOR PLAN 5
1/8" = 1'-0"

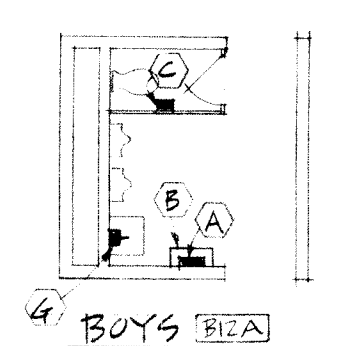


FLOOR PLAN 6
1/8" = 1'-0"

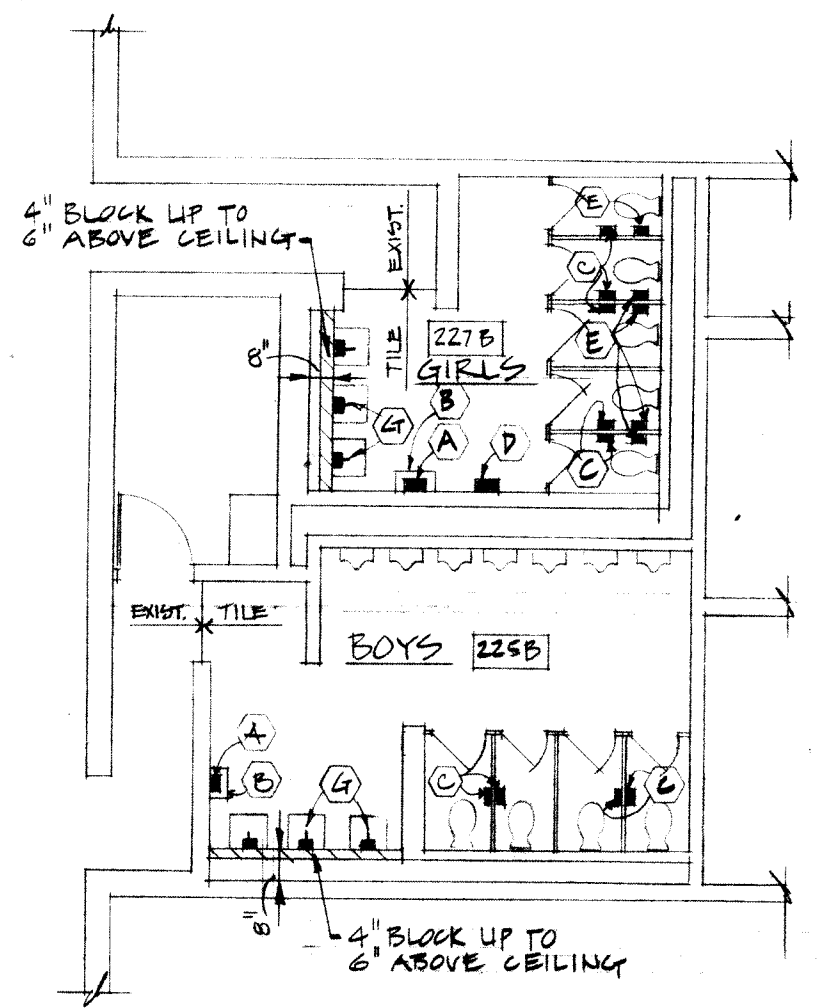


FLOOR PLAN 7
1/8" = 1'-0"

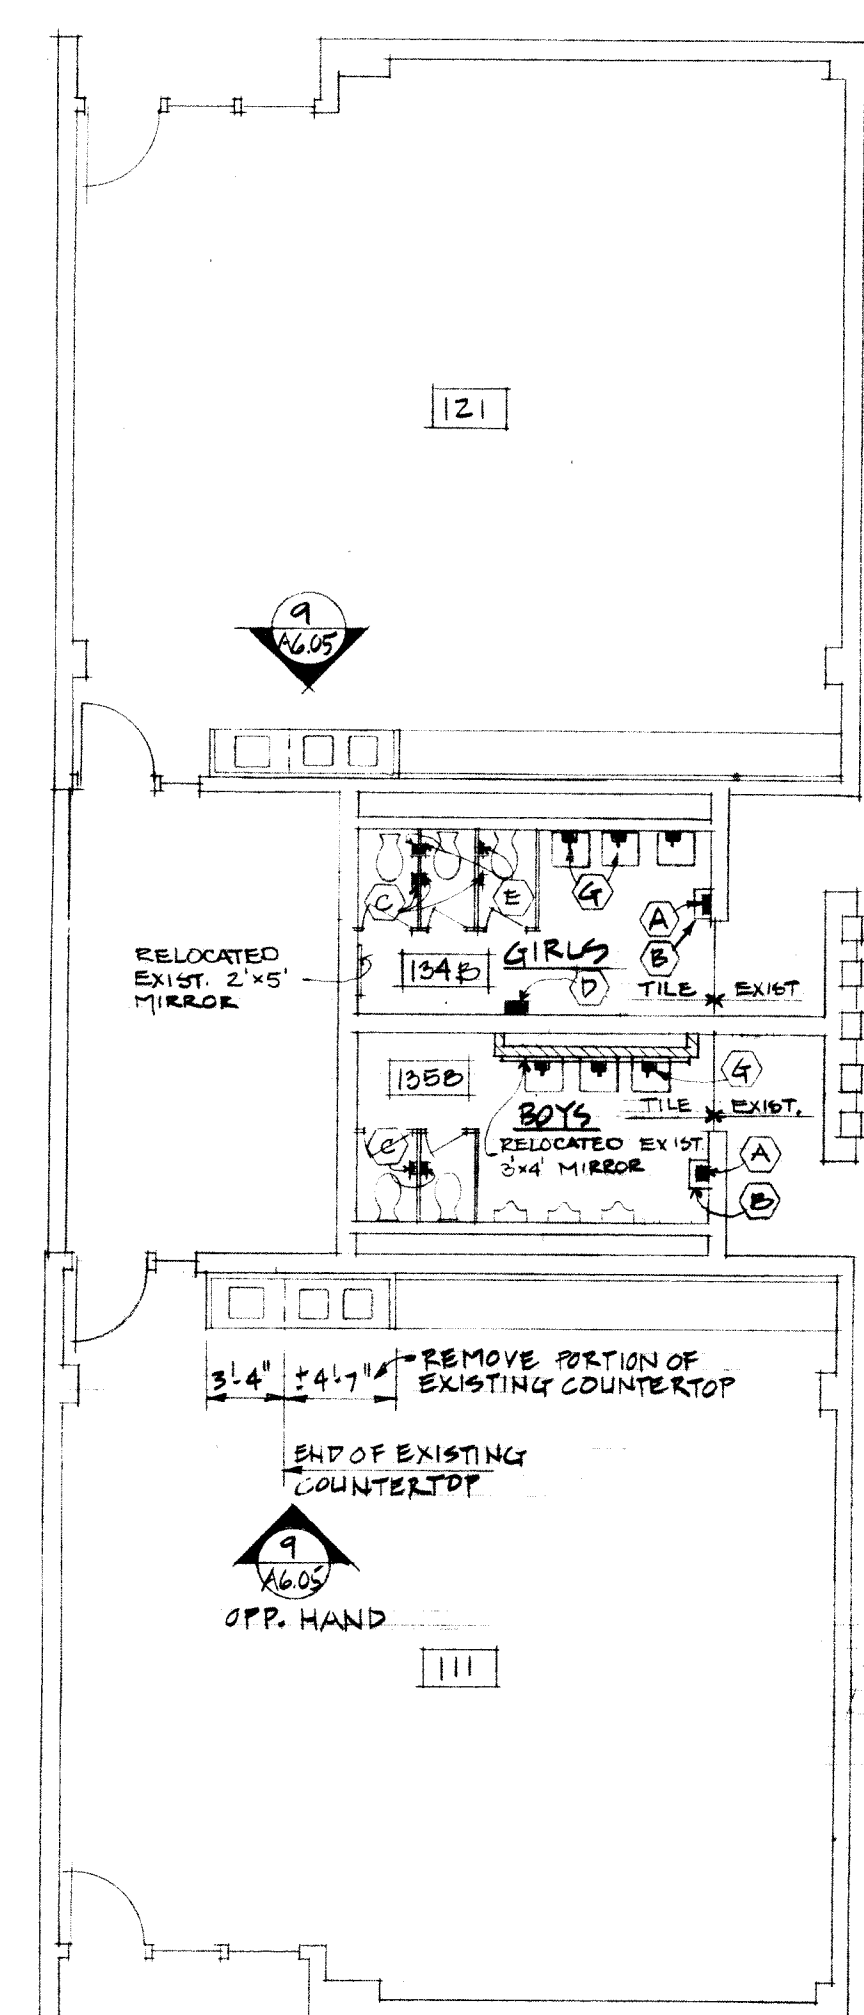


FLOOR PLAN 8
1/8" = 1'-0"

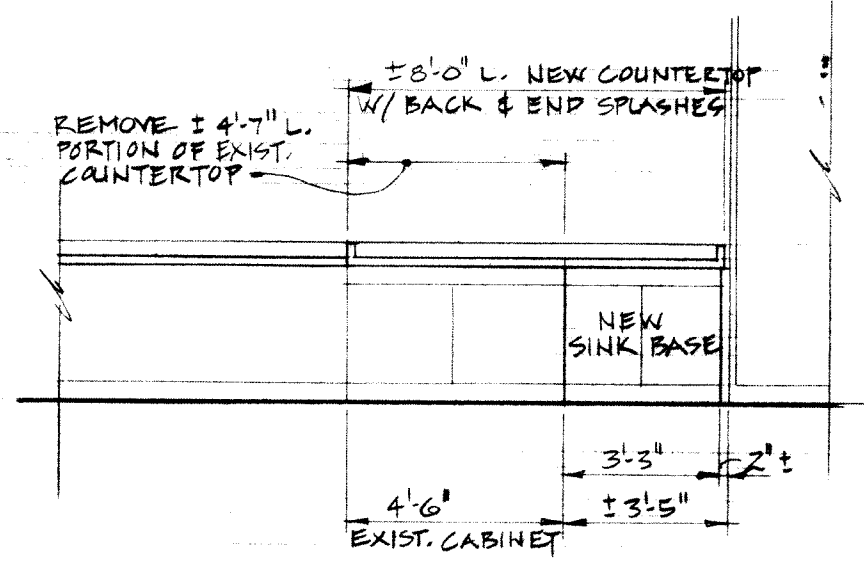


ELEVATION 9
1/4" = 1'-0"
TYP. OF 2 LOCATIONS (1 OPP. HAND)

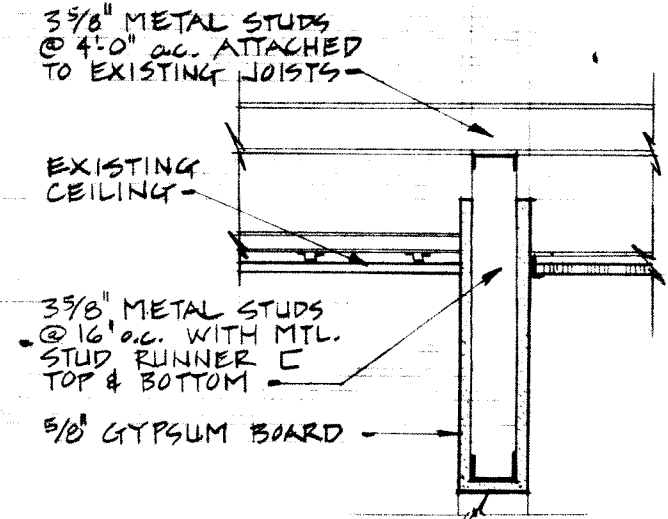


DETAIL 10
3/4" = 1'-0"

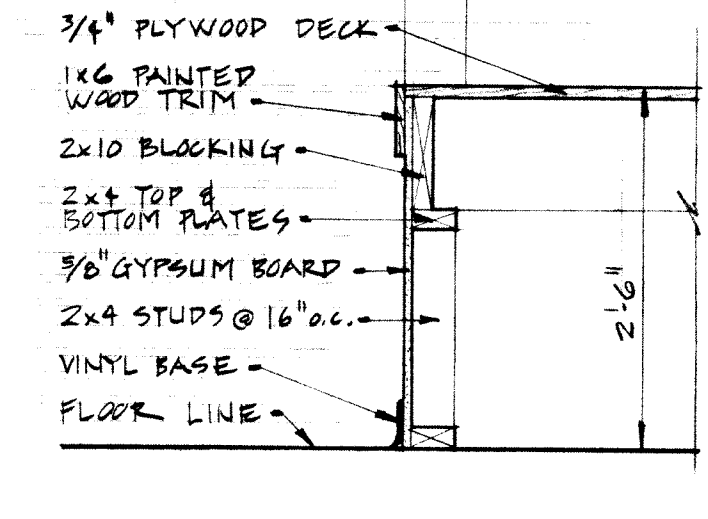


DETAIL 11
3/4" = 1'-0"

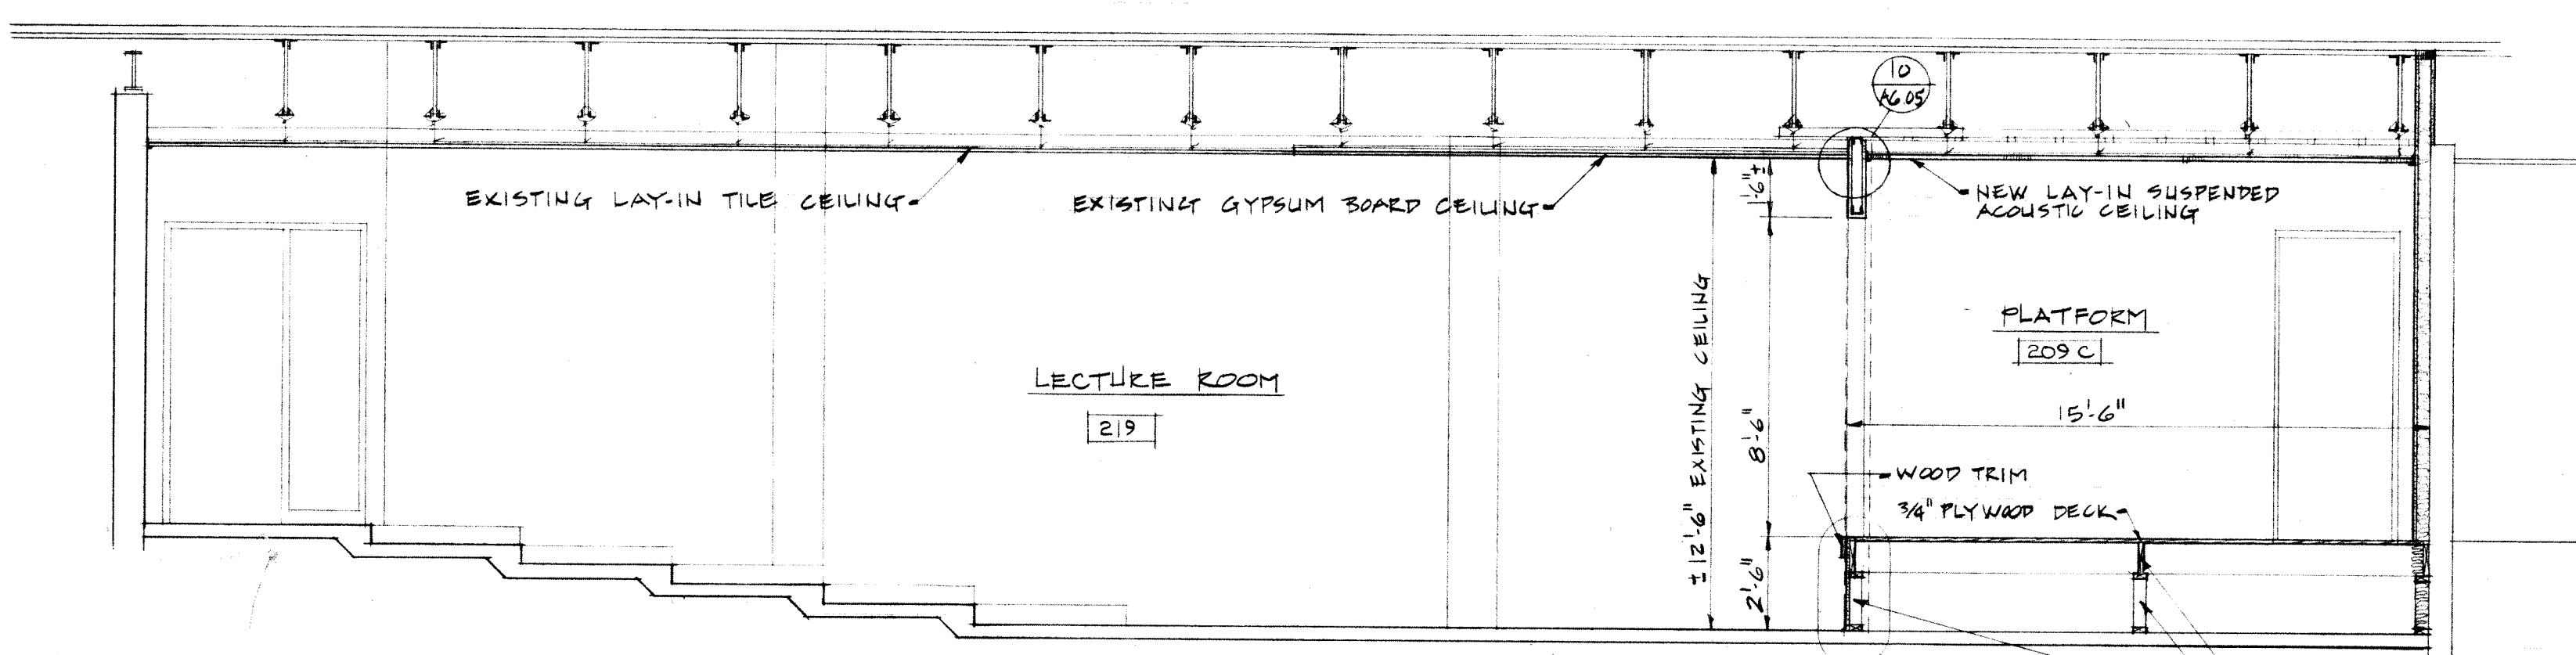

SECTION THROUGH LECTURE ROOM
1/4" = 1'-0"

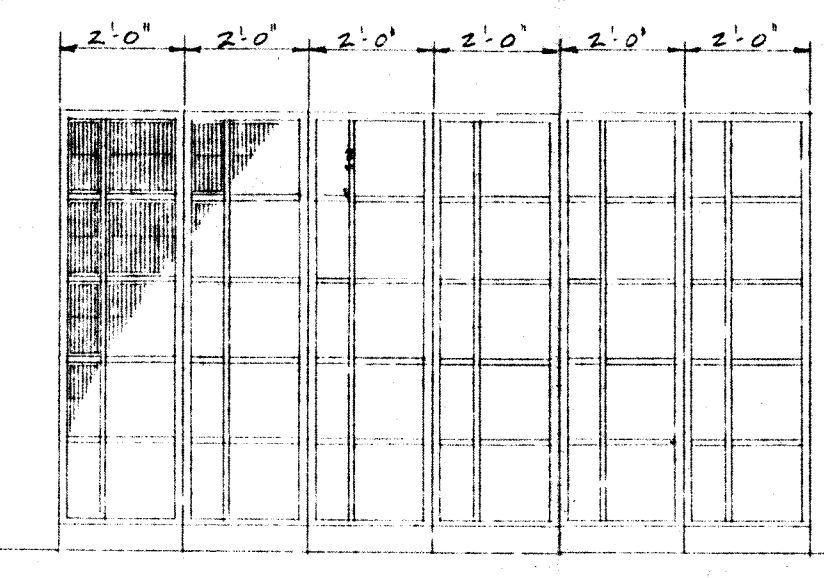

ELEVATION 13
NO SCALE MU-403

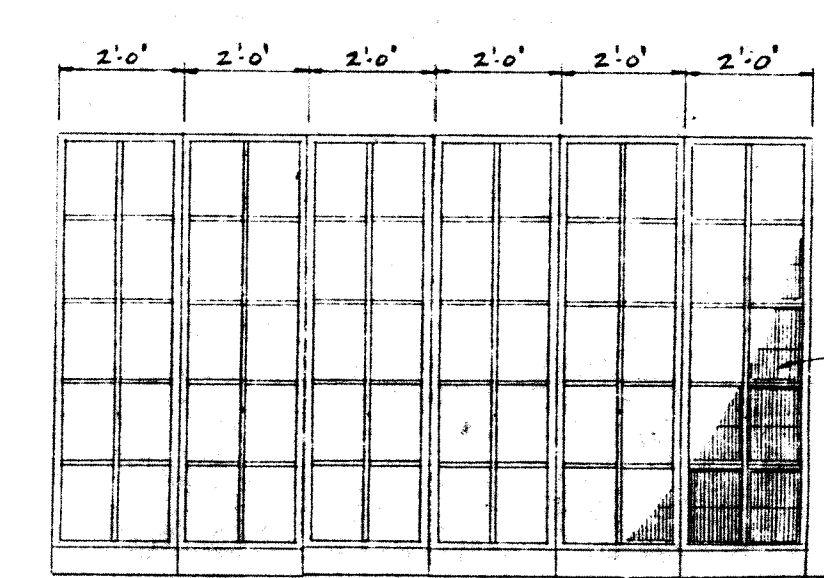


ELEVATION 14
NO SCALE MU-301 & 304

NOTE:
INSTRUMENT STORAGE CABINETS MATERIALS FINISHES CONSTRUCTION DETAILS TO BE EQUIVALENT TO THE CABINETS MANUFACTURED BY THE YORKTOWNE CORPORATION. FULL NUMBERS REFER TO STANDARD CABINET DESIGNATIONS OF YORKTOWNE.

NOTE:
FENITE METAL GUARD ALONG BOTTOM FRONT EDGE OF EACH COMPARTMENT, TYPICAL.

STORAGE COMPARTMENTS

WIDTH X HEIGHT X DEPTH	QUANTITY
6 1/2" x 14 1/2" x 28 1/2"	60
10 7/8" x 14 1/2" x 28 1/2"	60
6 1/2" x 14 1/2" x 30 1/2"	30
13 1/2" x 14 1/2" x 30 1/2"	30
20 7/8" x 23 3/8" x 28 1/2"	15

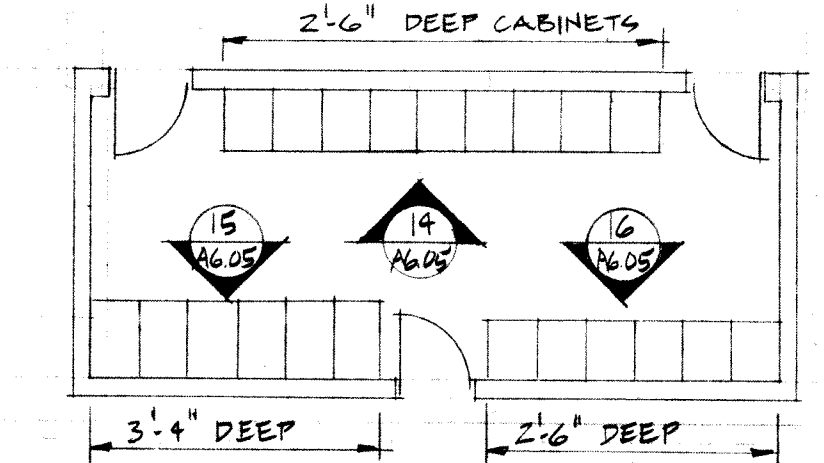

FLOOR PLAN - INSTRUMENT STORAGE
1/8" = 1'-0"

NOTE:
ALL WORK INDICATED ON THIS DRAWING SHALL BE A PART OF **BID PACKAGE #6** EXCEPT AS OTHERWISE NOTED









TOILET ROOM NOTES

- TOILET ROOM FINISHES - All toilet rooms this sheet to receive the following new finishes:
 A. Ceramic Tile Floor
 B. Ceramic Tile Base
 C. Epoxy Paint on Walls
- TOILET PARTITIONS - Remove existing toilet partitions in all toilet rooms this sheet and install new prefabricated metal toilet partitions. Match original stall dimensions except as noted.
- TOILET ROOM CEILING - Remove existing suspended drywall (furring and supports to remain) and suspended lay-in ceilings in all toilet rooms this sheet. Modify existing supports to accept new light fixtures (as required) and install new 5/8" moisture-resistant drywall on existing furring. In rooms with existing lay-in ceiling, install new 1 1/2" support channels at 4'0" o.c. and furring channels at 16" o.c. Install new 5/8" moisture-resistant drywall ceiling.
- TOILET ROOM ACCESSORIES - Remove existing towel dispensers, trash receptacles, napkin dispensers and disposals, toilet tissue holders and soap dispensers. Install new units as per plan views this sheet. Refer to accessory schedule this sheet. Install units at manufacturers recommended mounting heights.
- Toilet Room Floors - The transition strip between existing floor and new ceramic tile floor is to be provided by tile contractor.

TOILET ROOM ACCESSORIES SCHEDULE

- Surface Mounted Paper Towel Dispenser
- Surface Mounted Trash Receptacle
- Surface Mounted Toilet Tissue Holder
- Surface Mounted Feminine Napkin Dispenser
- Surface Mounted Feminine Napkin Disposal Receptacle
- Plate Glass Mirror - Size as Indicated on Drawing
- Wall Mounted Soap Dispenser
- Grab Bar


1. ALL CRITICAL DIMENSIONS TO BE VERIFIED IN FIELD PRIOR TO CABINET FABRICATION.
2. ALL EXPOSED RAW EDGES OF PLYWOOD TO BE FILLED AND SANDERD SMOOTH.
3. ALL PLYWOOD TO BE 3/4" THICK "A" OR "A+" GRADE, WITH "GOOD" FACE TURNED TO EXPOSED FACE OR TOP OF SHELF, EXCEPT AS NOTED.
4. ALL WOOD TRIM TO BE 1 X 4 EXCEPT AS NOTED.
5. ALL FLOOR FRAMING AT BOTTOM OF CABINETS TO BE TREATED 2 X 4.
6. ALL SHELF CLEATS TO BE 1 X 2.
7. ALL HANGERS, ROGS, TO BE 1/4" STD. PIPE, GALVANIZED. ATTACH ENDS OF PIPE TO PLYWOOD WITH FLANGES.
8. ALL EXPOSED WOOD TO BE PAINTED, EXCEPT AS NOTED. (COLOR TO BE SELECTED)
9. CABINET HARDWARE (HINGES, PULLS, HASPS, ETC.) TO BE SUPPLIED IN QUANTITIES AS REQUIRED TO BE INDICATED. HARDWARE QUALITY TO BE EQUAL TO STANLEY.
 - A. HINGES TO BE 2" O.D. MAX.
 - B. PROVIDE HASP (if PARLOCK) AT EACH DOOR (OR EACH PAIR OF DOORS)
 - C. PROVIDE 1 FULL PULL PER DOOR

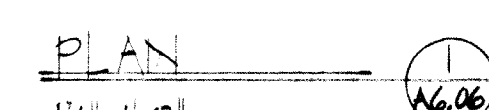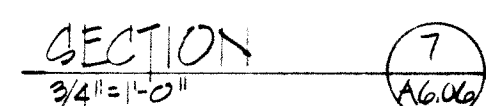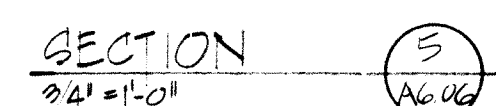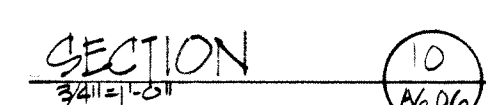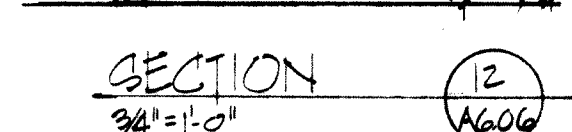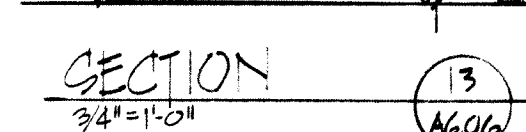
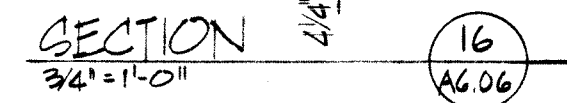
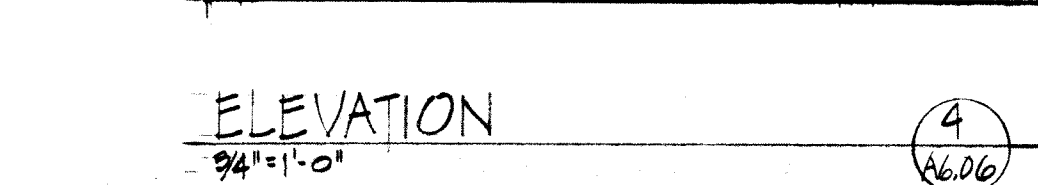


NOTE:
FIELD VERIFY DOOR
LOCATION


NOTE:
ALL WORK INDICATED ON THIS
DRAWING SHALL BE A PART OF
BID PACKAGE #6
EXCEPT AS OTHERWISE NOTED

REVISIONS		NO.	DATE	DESCRIPTION	COMM. NO.
					25221
					DATE
					2-29-84
					DRAWN BY
					MM1
					CHECKED BY
					W.F.H.

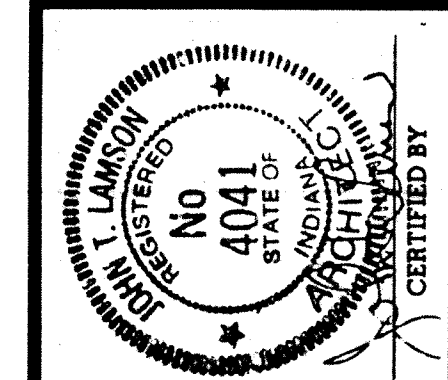

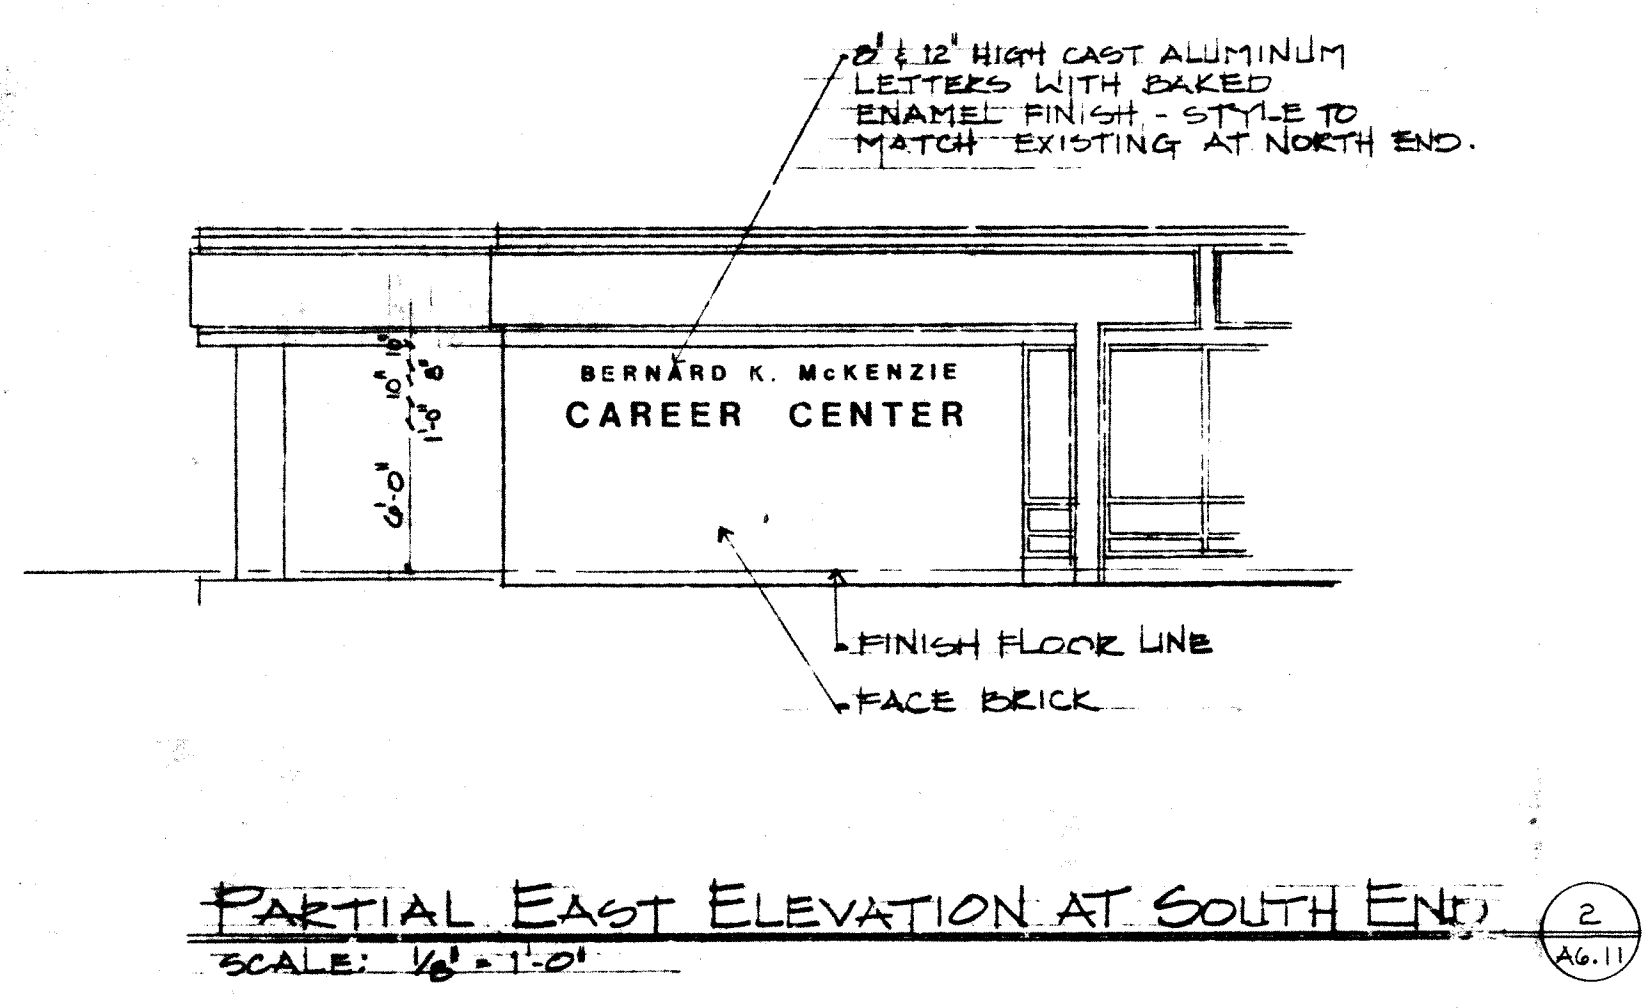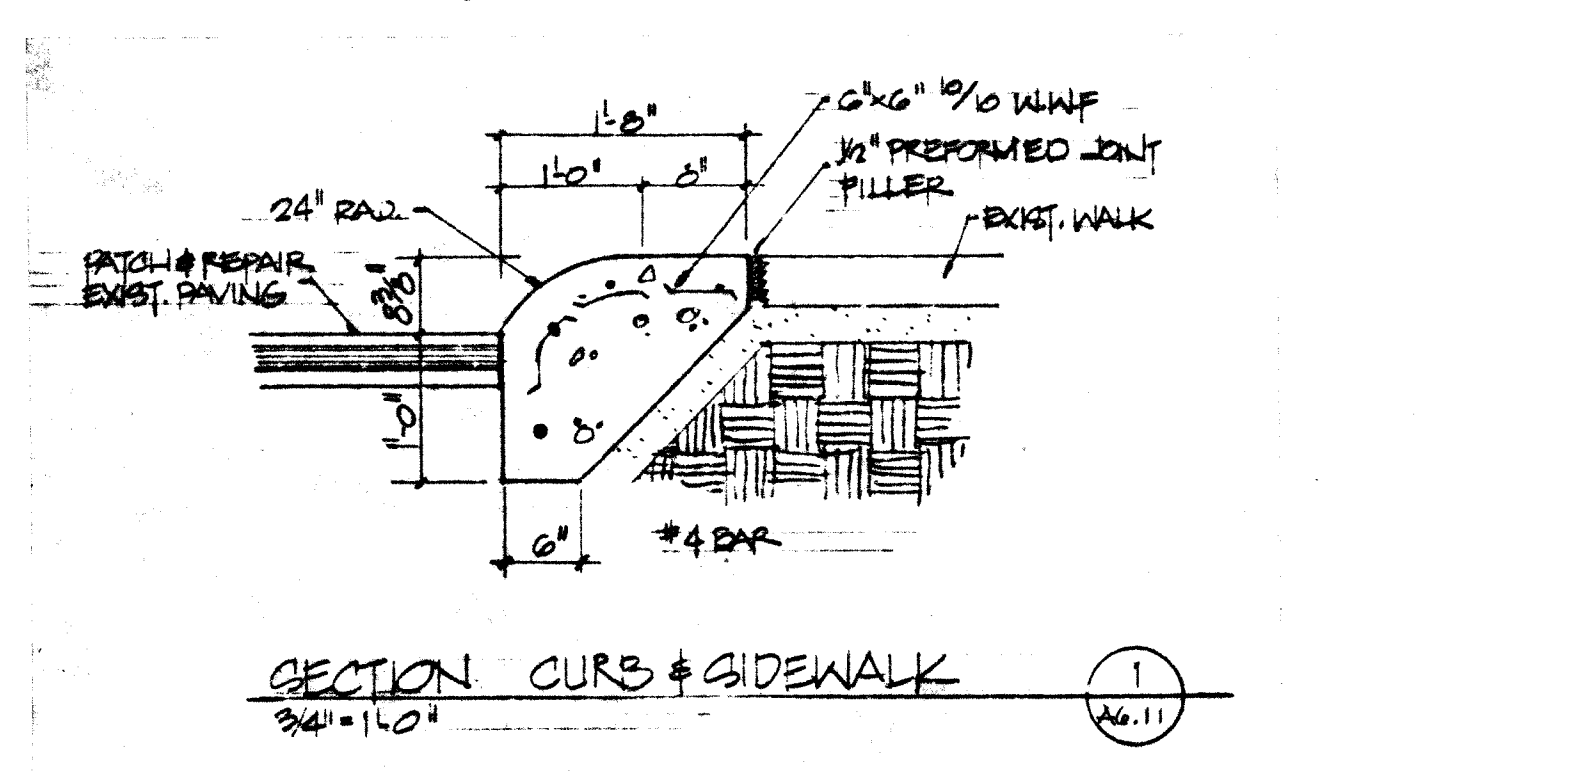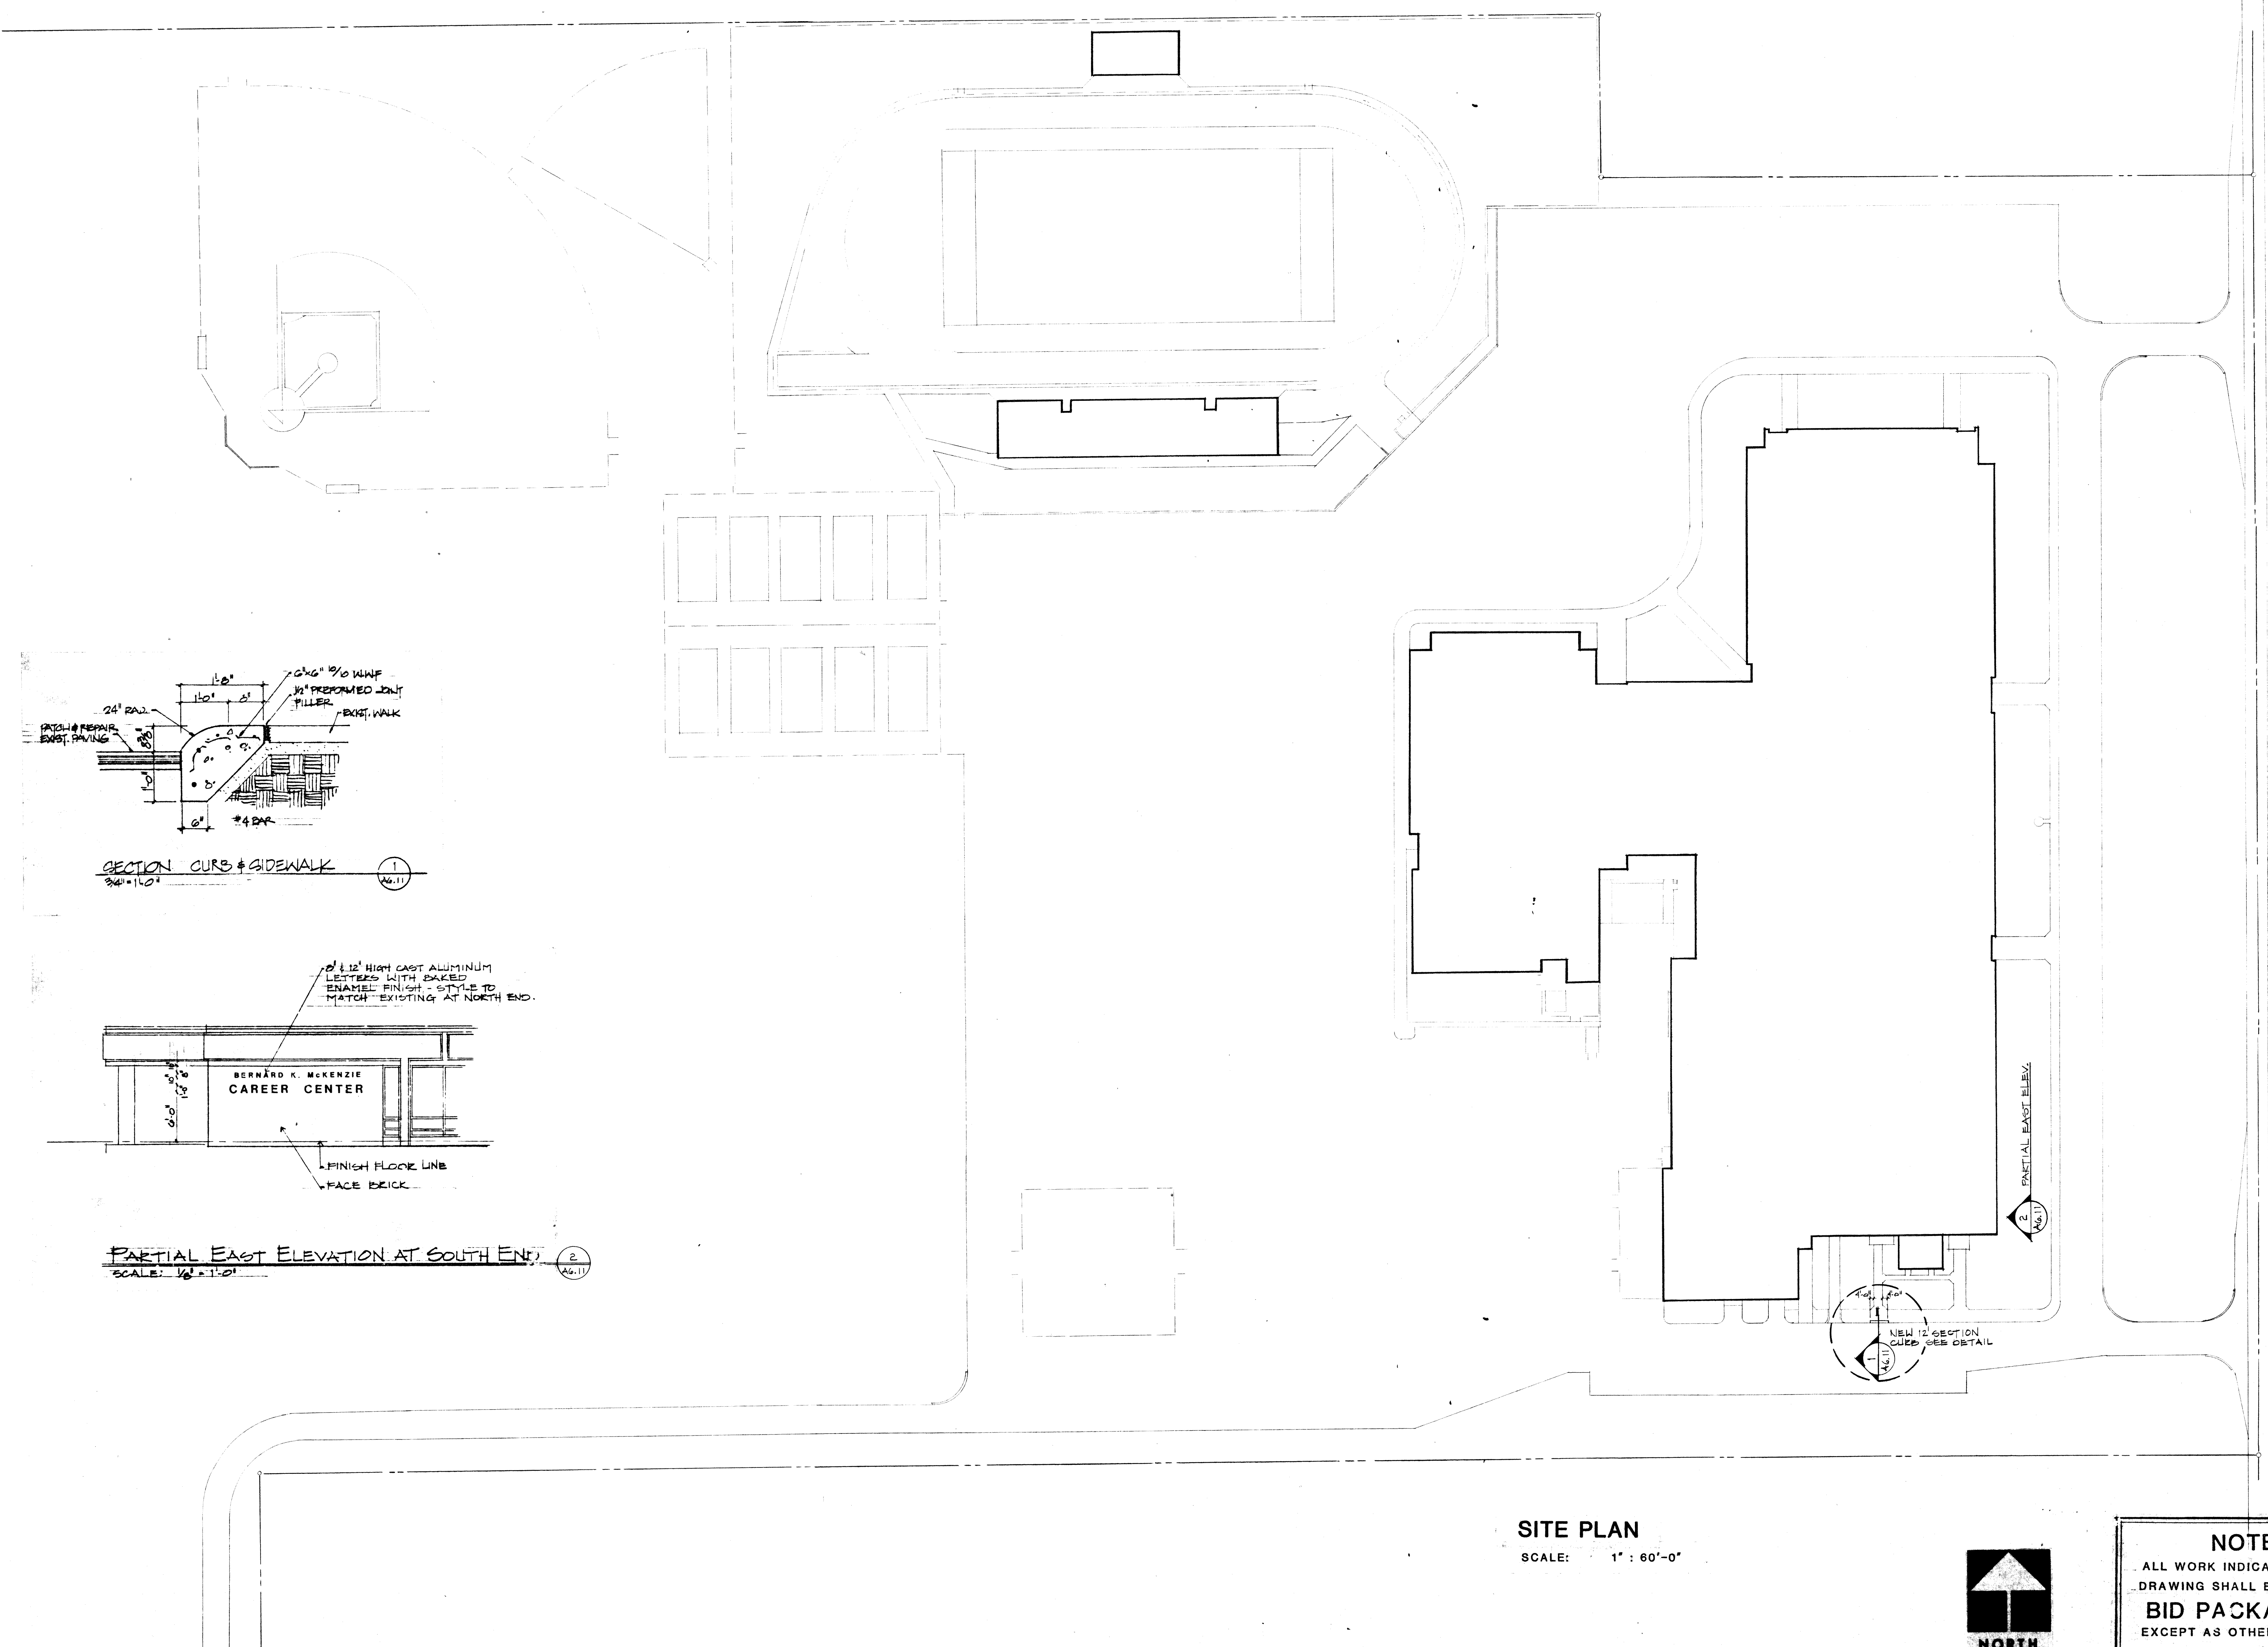

SITE PLAN
SCALE: 1" = 60'-0"

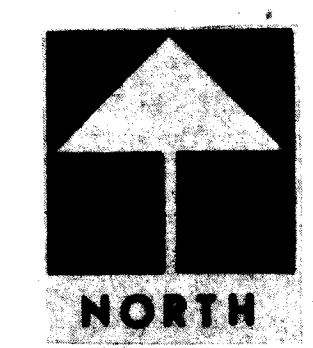

NOTE:
ALL WORK INDICATED ON THIS
DRAWING SHALL BE A PART OF
BID PACKAGE #6
EXCEPT AS OTHERWISE NOTED

WRIGHT/PORTEOUS & LOWE, INC.
ARCHITECTS/ENGINEERS
INDIANAPOLIS, INDIANA/TAMPA, FLORIDA

**LAWRENCE NORTH
HIGH SCHOOL**
BID PACKAGE #6

METROPOLITAN SCHOOL DISTRICT
OF LAWRENCE TOWNSHIP
PHASE IV - 1984 PROJECTS BID PACKAGE 2 THRU 6

SITE PLAN

NO.	DATE	REVISIONS DESCRIPTION	COMD. NO.	DATE	DRAWN BY	CHECKED BY
1	5-23-84		8/23/21	5-23-84		

REGISTERED PROFESSIONAL ENGINEER
No. 4041
STATE OF INDIANA
WRIGHT/PORTEOUS & LOWE, INC.


REGISTERED PROFESSIONAL ARCHITECT
No. 4041
STATE OF INDIANA
WRIGHT/PORTEOUS & LOWE, INC.

A6.11


A6.11

REVISIONS NO. DATE DESCRIPTION 1 8-23-84 2 8-23-84 3 8-23-84 4 8-23-84 5 8-23-84 6 8-23-84 7 8-23-84 8 8-23-84 9 8-23-84 10 8-23-84 11 8-23-84 12 8-23-84 13 8-23-84 14 8-23-84 15 8-23-84 16 8-23-84 17 8-23-84 18 8-23-84 19 8-23-84 20 8-23-84 21 8-23-84 22 8-23-84 23 8-23-84 24 8-23-84 25 8-23-84 26 8-23-84 27 8-23-84 28 8-23-84 29 8-23-84 30 8-23-84 31 8-23-84 32 8-23-84 33 8-23-84 34 8-23-84 35 8-23-84 36 8-23-84 37 8-23-84 38 8-23-84 39 8-23-84 40 8-23-84 41 8-23-84 42 8-23-84 43 8-23-84 44 8-23-84 45 8-23-84 46 8-23-84 47 8-23-84 48 8-23-84 49 8-23-84 50 8-23-84 51 8-23-84 52 8-23-84 53 8-23-84 54 8-23-84 55 8-23-84 56 8-23-84 57 8-23-84 58 8-23-84 59 8-23-84 60 8-23-84 61 8-23-84 62 8-23-84 63 8-23-84 64 8-23-84 65 8-23-84 66 8-23-84 67 8-23-84 68 8-23-84 69 8-23-84 70 8-23-84 71 8-23-84 72 8-23-84 73 8-23-84 74 8-23-84 75 8-23-84 76 8-23-84 77 8-23-84 78 8-23-84 79 8-23-84 80 8-23-84 81 8-23-84 82 8-23-84 83 8-23-84 84 8-23-84 85 8-23-84 86 8-23-84 222 8-23-84 223 8-23-84 224 8-23-84 225 8-23-84 226 8-23-84 227 8-23-84 228 8-23-84 229 8-23-84 230 8-23-84 231 8-23-84 232 8-23-84 233 8-23-84 234 8-23-84 235 8-23-84 236 8-23-84 237 8-23-84 238 8-23-84 239 8-23-84 240 8-23-84 241 8-23-84 242 8-23-84 243 8-23-84 244 8-23-84 245 8-23-84 246 8-23-84 247 8-23-84 248 8-23-84 249 8-23-84 250 8-23-84 251 8-23-84 252 8-23-84			

E6.01 & M6.01	BUILDING GROUND FLOOR PLAN - MECHANICAL & ELECTRICAL
E6.02 & M6.02	BUILDING 1ST FLOOR PLAN - MECHANICAL & ELECTRICAL
E6.03 & M6.03	BUILDING 2ND FLOOR PLAN - MECHANICAL & ELECTRICAL
M6.04	SMALL SCALE 1ST FLOOR PLAN - HVAC
M6.05	LARGE SCALE GROUND FLOOR PLAN - MECHANICAL
M6.06	1ST FLOOR LARGE SCALE PLAN - HVAC
M6.07	2ND FLOOR LARGE SCALE PLAN - HVAC
M6.08	LARGE SCALE FLOOR PLAN - MECHANICAL
M6.09	DIAGRAMS & DETAILS - PLUMBING
M6.10	SCHEDULES & DETAILS - MECHANICAL
E6.04	SITE PLAN - MECHANICAL & ELECTRICAL
E6.05	GROUND FLOOR LARGE SCALE PLAN - ELECTRICAL
E6.06	1ST FLOOR LARGE SCALE PLAN - ELECTRICAL
E6.07	2ND FLOOR LARGE SCALE PLAN - ELECTRICAL
E6.08	LARGE SCALE FLOOR PLAN - ELECTRICAL
E6.09	PARTIAL FLOOR PLAN - ELECTRICAL

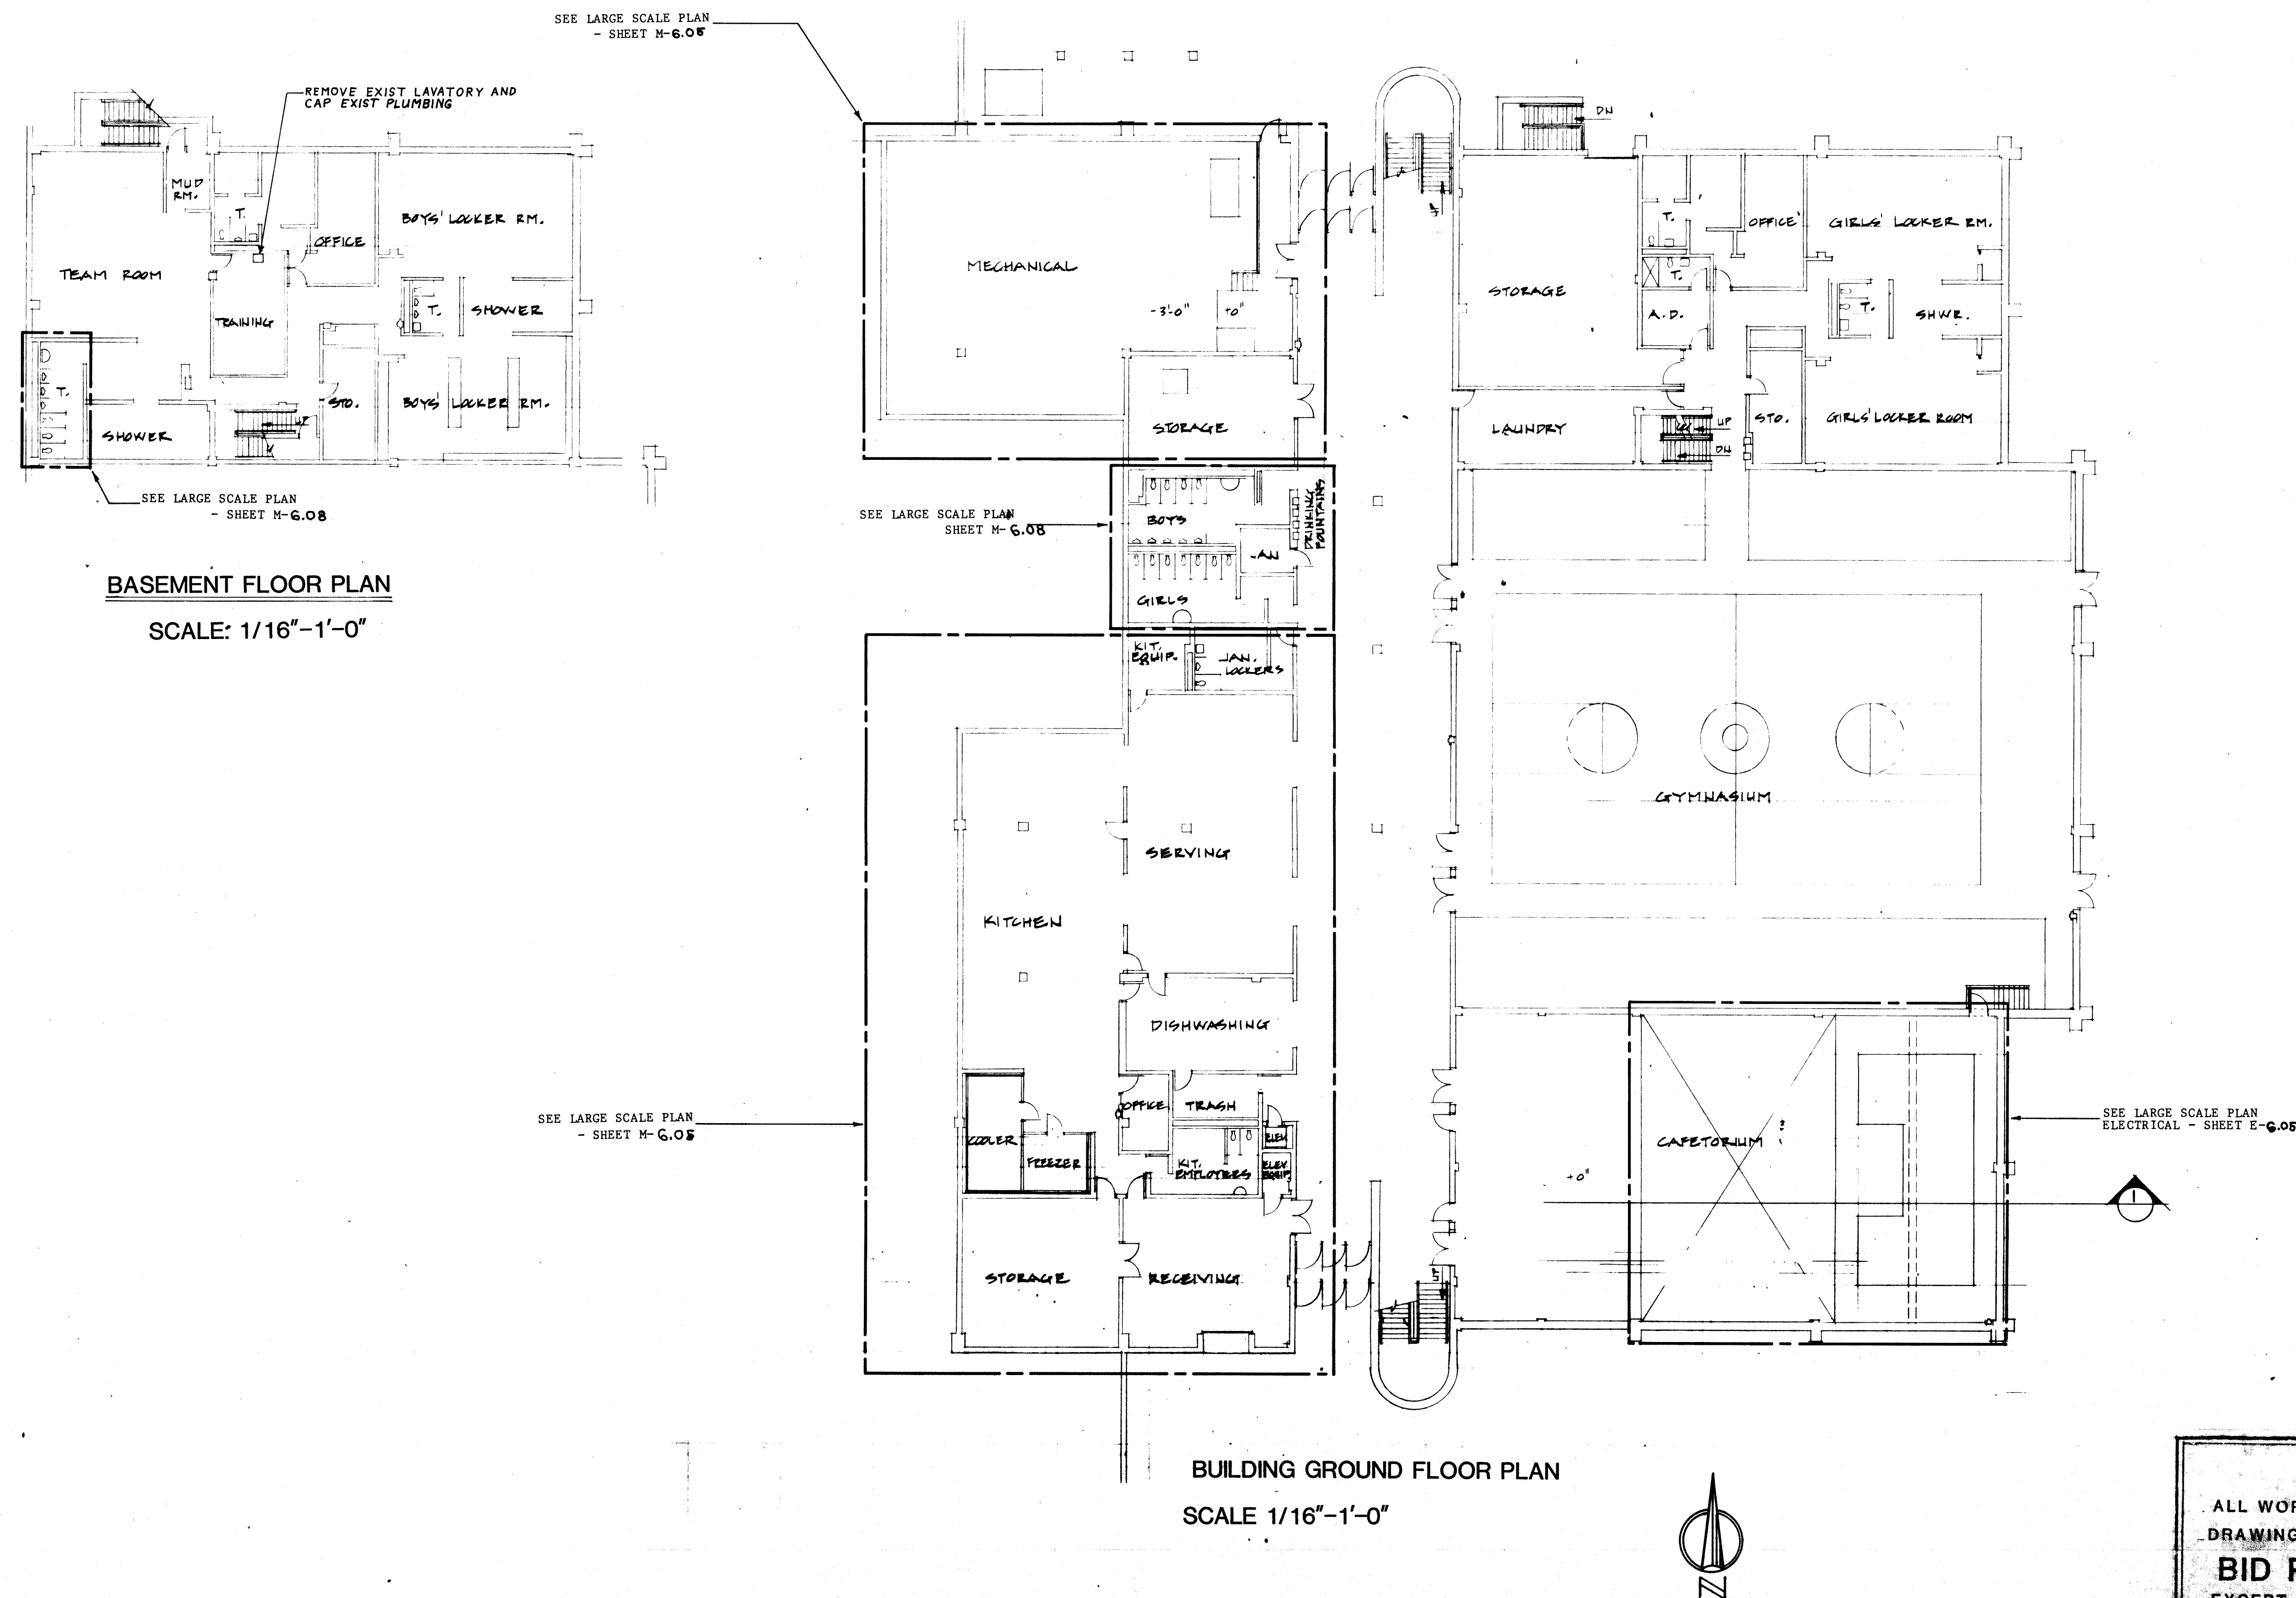

NOTE:
ALL WORK INDICATED ON THIS
DRAWING SHALL BE A PART OF
BID PACKAGE #6
EXCEPT AS OTHERWISE NOTED.

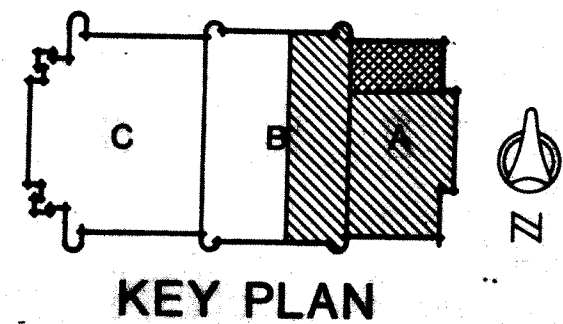

WRIGHT/PORTEOUS & LOWE, INC.
 ARCHITECTS/ENGINEERS
 INDIANAPOLIS, INDIANA/TAMPA, FLORIDA

MUSSETT NICHOLAS & ASSOCIATES
 CONSULTING ENGINEERS

CRAIG MIDDLE SCHOOL - BID PACKAGE #6
 LAWRENCE TOWNSHIP M.S.D.
 PHASE V, 1984 PROJECTS

BUILDING GROUND FLOOR PLAN -
 MECHANICAL & ELECTRICAL


NO.	DATE	REVISIONS DESCRIPTION	COMPL. NO.
1	8/20/84		
2	8/29/84		
3			
4			
5			
6			
7			
8			
9			
10			

MUSSETT NICHOLAS & ASSOCIATES
REGISTERED PROFESSIONAL ENGINEERS
No. 7951
STATE OF INDIANA


CERTIFIED BY
[Signature]

SHEET
M6.01
E6.01


OF

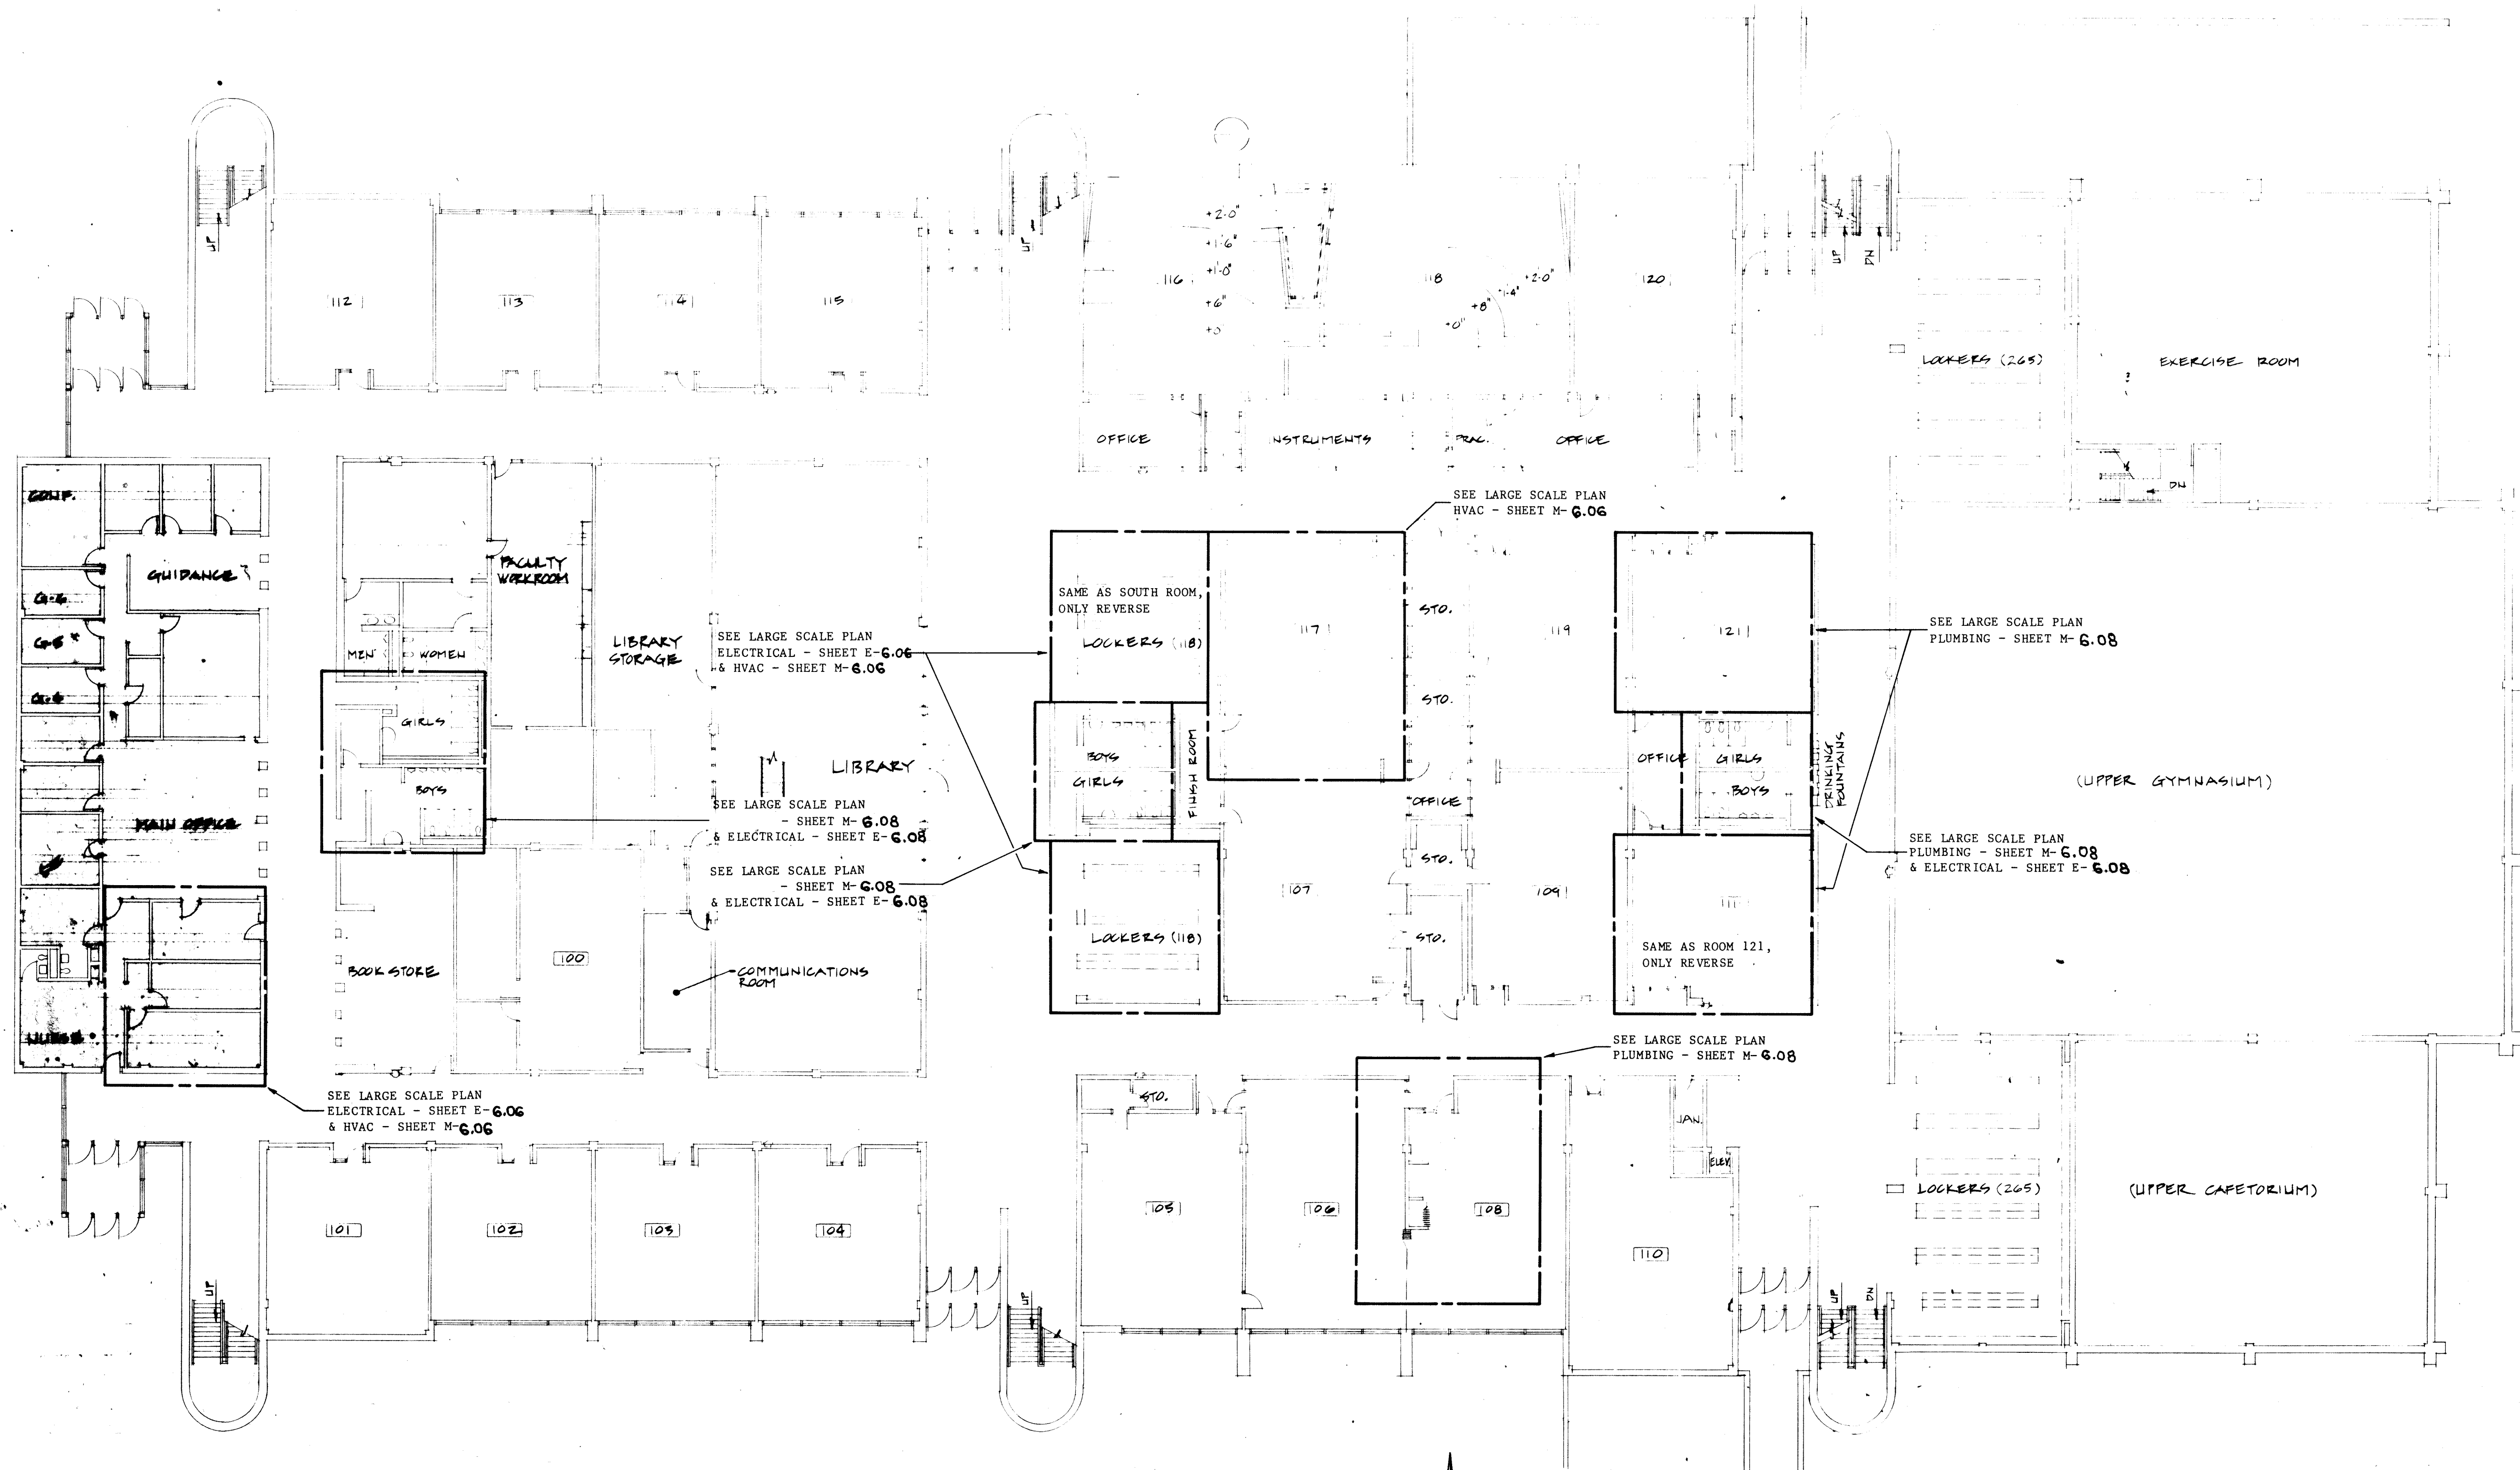

BUILDING FIRST FLOOR PLAN
SCALE 1/16"=1'-0"

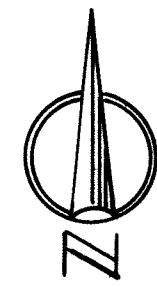

NOTE:
ALL WORK INDICATED ON THIS
DRAWING SHALL BE A PART OF
BID PACKAGE #6
EXCEPT AS OTHERWISE NOTED

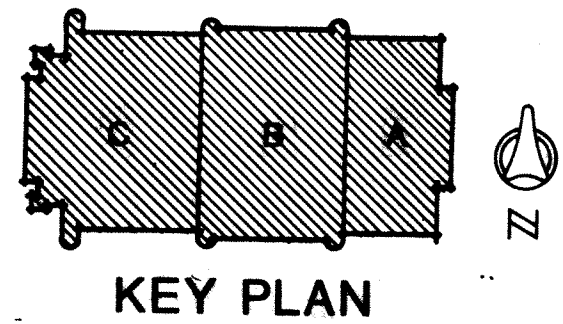

WRIGHT/PORTER & LOWE, INC.
 ARCHITECTS/ENGINEERS
 INDIANAPOLIS, INDIANA/TAMPA, FLORIDA

MUSSETT NICHOLAS & ASSOCIATES
 CONSULTING ENGINEERS

BUILDING FIRST FLOOR PLAN -
 MECHANICAL & ELECTRICAL

CRAIG MIDDLE SCHOOL - BID PACKAGE #6
 LAWRENCE TOWNSHIP M.S.D.
 PHASE V, 1984 PROJECTS


NO.	DATE	REVISIONS	DESCRIPTION	COMPL. NO.
1	3-29-84			64004

DATE	DESCRIPTION	COMPL. NO.
3-29-84		64004


CERTIFIED BY

SHEET
M6.02
E6.02


OF

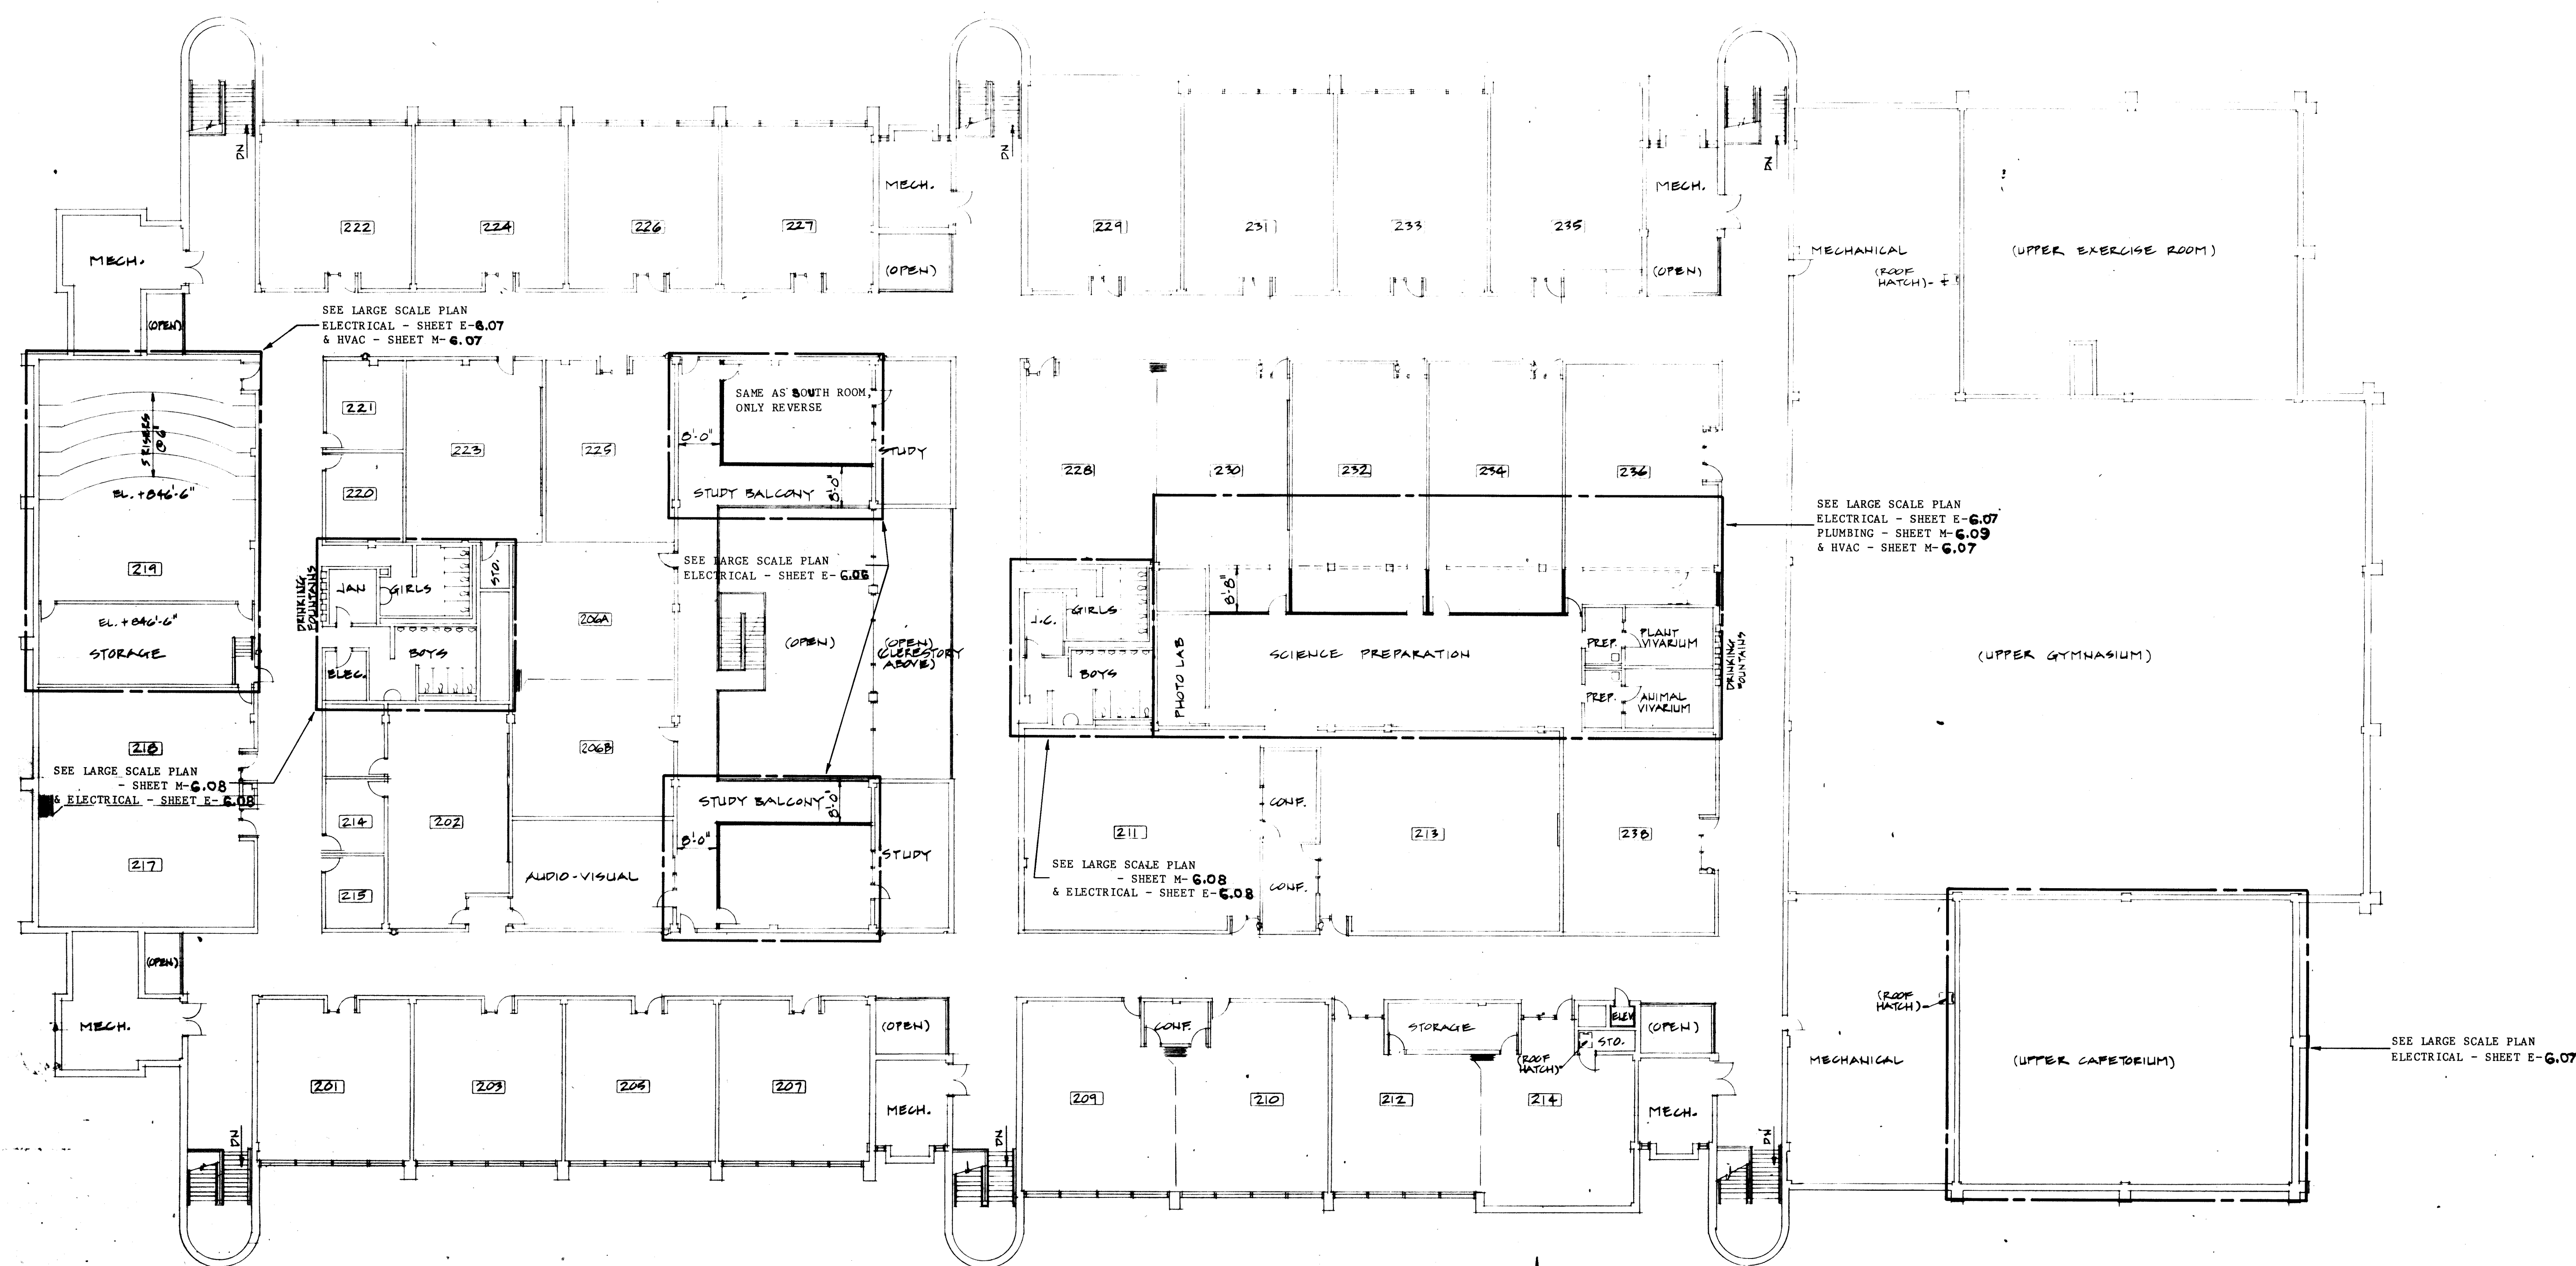

BUILDING SECOND FLOOR PLAN
SCALE 1/16"=1'-0"

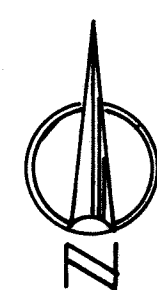

NOTE:
ALL WORK INDICATED ON THIS
DRAWING SHALL BE A PART OF
BID PACKAGE #6
EXCEPT AS OTHERWISE NOTED

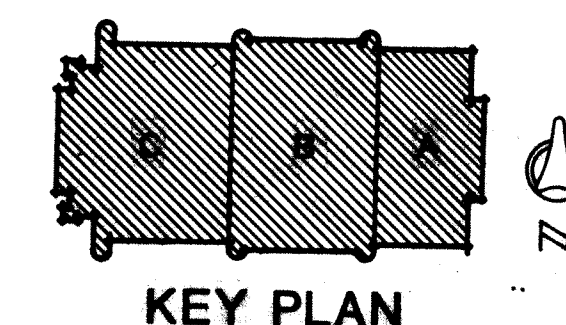

WRIGHT/PORTER & LOWE, INC.
ARCHITECTS/ENGINEERS
INDIANAPOLIS, INDIANA / TAMPA, FLORIDA

MUSSETT NICHOLAS & ASSOCIATES
CONSULTING ENGINEERS

BUILDING SECOND FLOOR PLAN -
MECHANICAL & ELECTRICAL

CRAIG MIDDLE SCHOOL - BID PACKAGE #6
LAWRENCE TOWNSHIP M.S.D.
PHASE V, 1984 PROJECTS

NO.	DATE	REVISIONS	DESCRIPTION	CONTR. NO.	DATE	DATE	DRAWN BY	CHECKED BY
1	8/20/84							
2	8/20/84							
MUSSETT NICHOLAS & ASSOCIATES
No. 7951
STATE OF INDIANA
PROFESSIONAL ENGINEER

KEY PLAN


SHEET

M6.03
E6.03


or

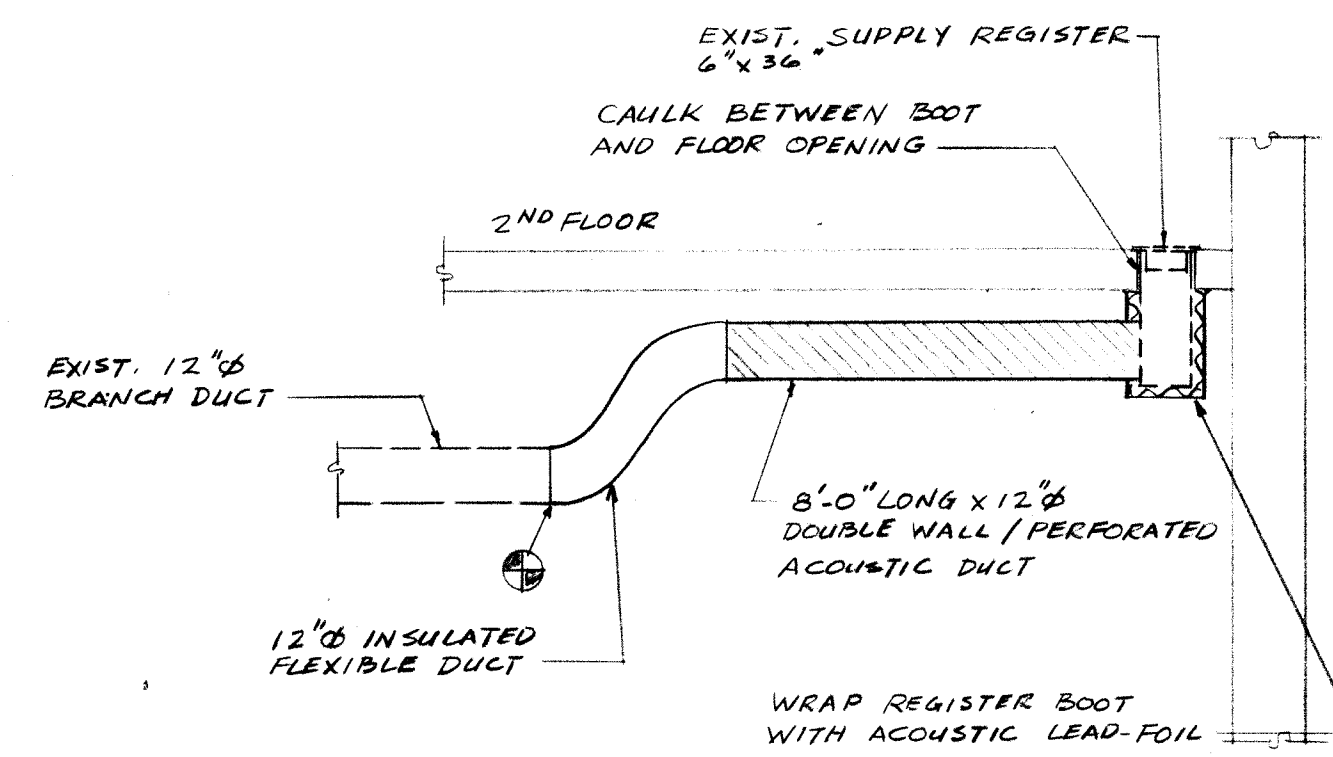

ACOUSTIC TREATMENT DETAIL 'B'
NO SCALE

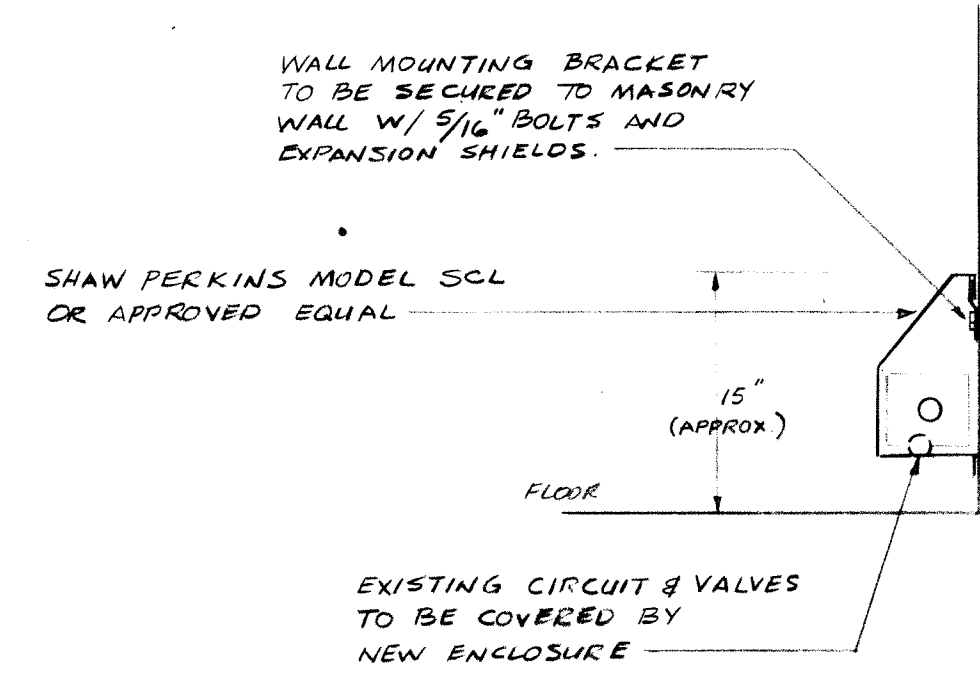


FIN - TUBE ENCLOSURE DETAIL 'A'
NO SCALE

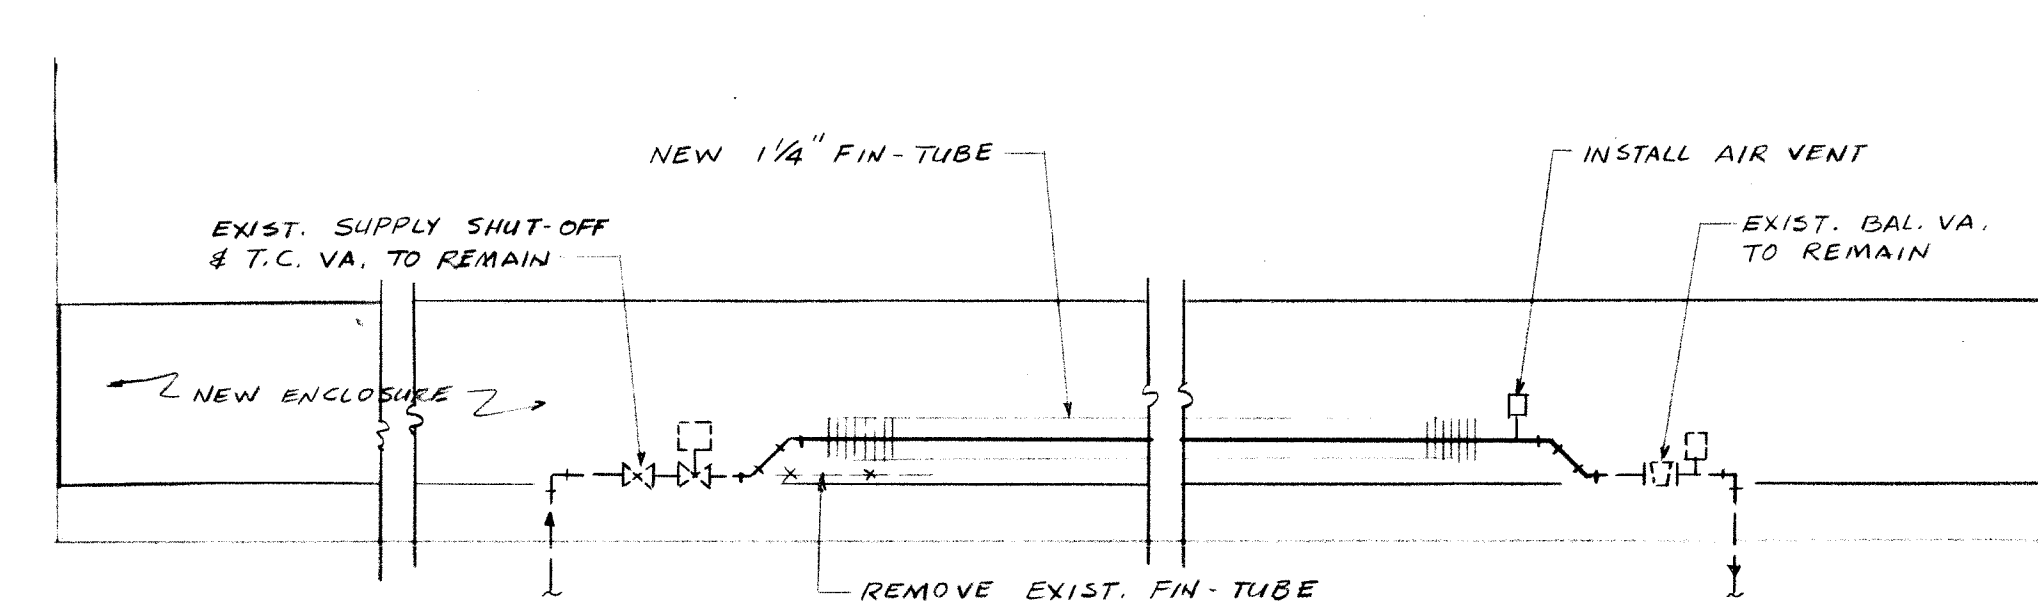



PLAN NOTES

- 1 REMOVE EXISTING ENCLOSURE AND FIN-TUBE RADIATION. VALVES SHALL REMAIN. INSTALL APPROX. FIN-TUBE LENGTH CALLED FOR AT ROOM. INSTALL ENCLOSURE FROM WALL TO WALL.
- 2 REMOVE EXISTING ENCLOSURE AND FIN-TUBE RADIATION. VALVES SHALL REMAIN. INSTALL APPROX. FIN-TUBE LENGTH CALLED FOR AT ROOM. INSTALL APPROX. ENCLOSURE LENGTH CALLED FOR AT ROOM.

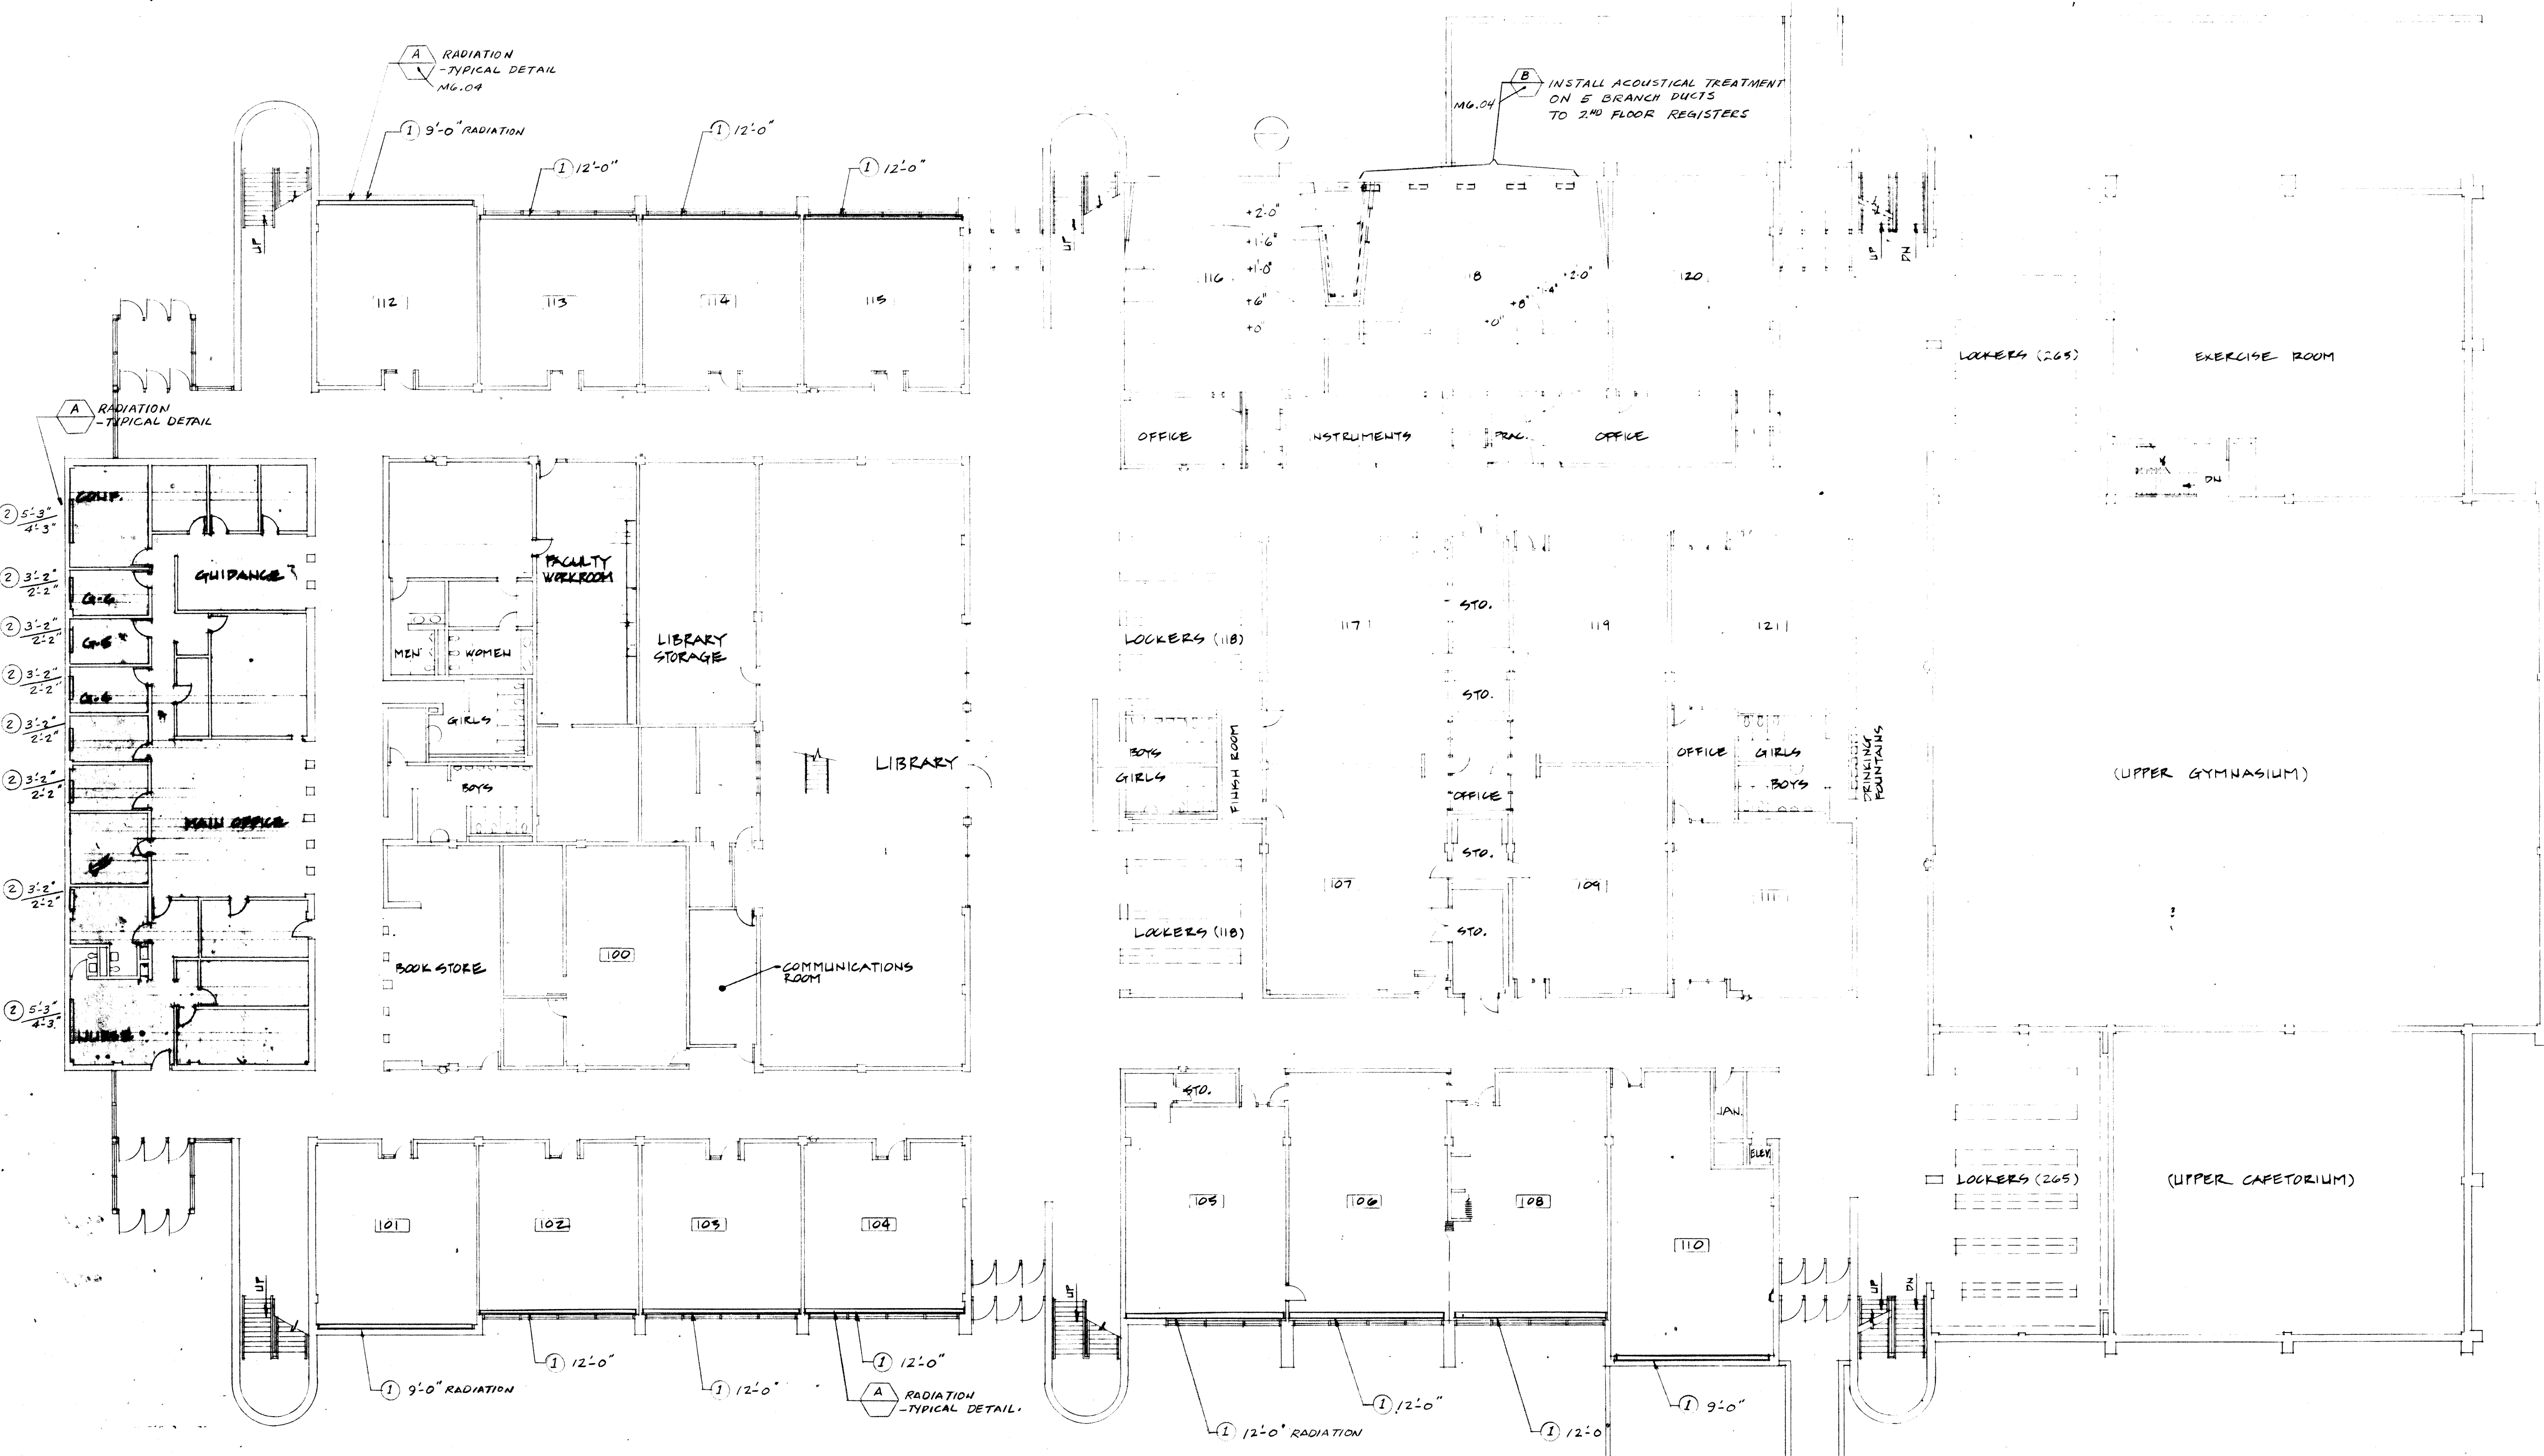

SMALL SCALE FIRST FLOOR PLAN
SCALE 1/16"=1'-0"

NOTE:
ALL WORK INDICATED ON THIS
DRAWING SHALL BE A PART OF
BID PACKAGE #6
EXCEPT AS OTHERWISE NOTED

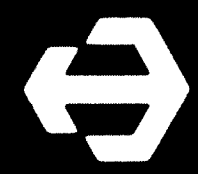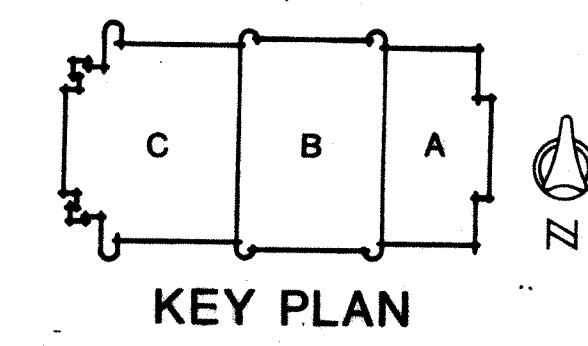


WRIGHT/PORTEOUS & LOWE, INC.
ARCHITECTS/ENGINEERS
INDIANAPOLIS, INDIANA/TAMPA, FLORIDA

MUSSETT NICHOLAS & ASSOCIATES
CONSULTING ENGINEERS



SMALL SCALE FIRST FLOOR PLAN - HVAC

CRAIG MIDDLE SCHOOL - BID PACKAGE #6
LAWRENCE TOWNSHIP M.S.D.
PHASE V. 1984 PROJECTS


REVISIONS	NO.	DATE	DESCRIPTION
1	6/1/84	3/20/84	REVISED
2	6/1/84	3/20/84	REVISED
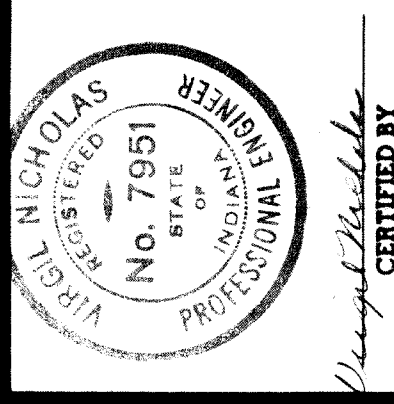


SHEET
M6.04
OF

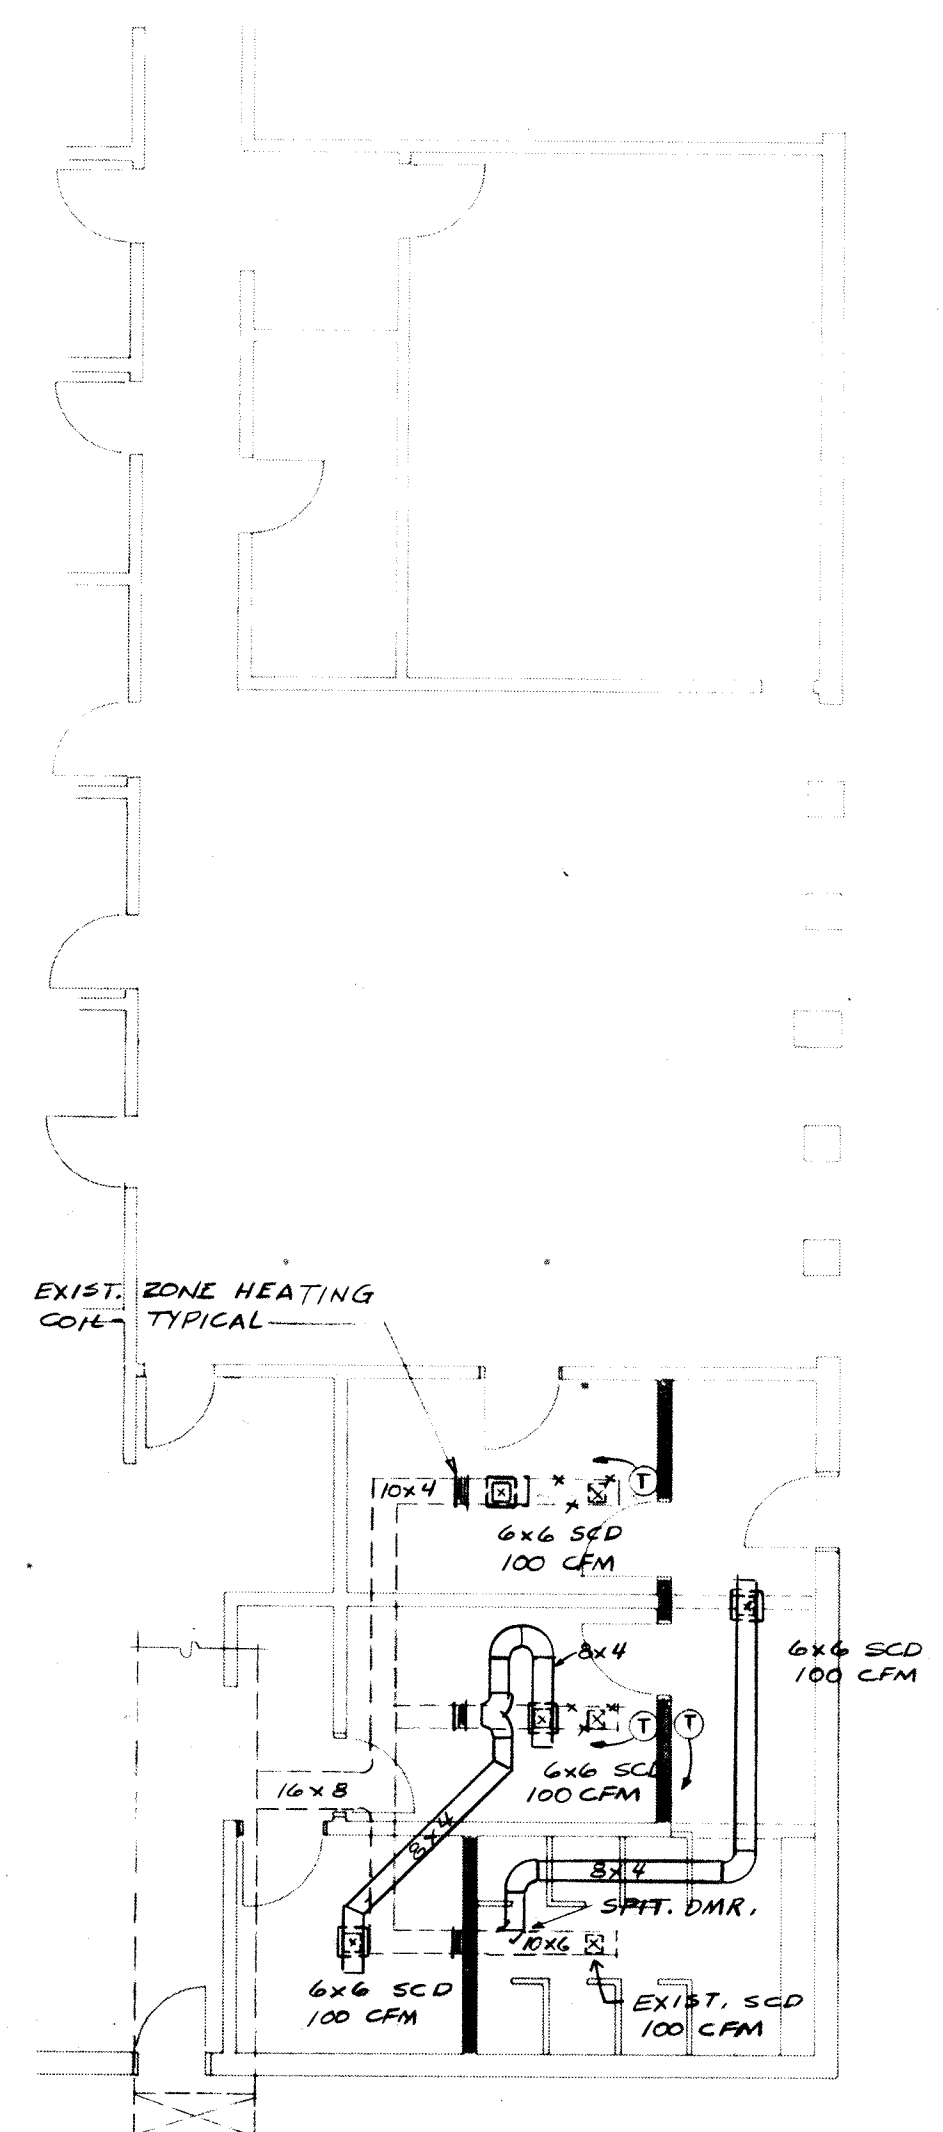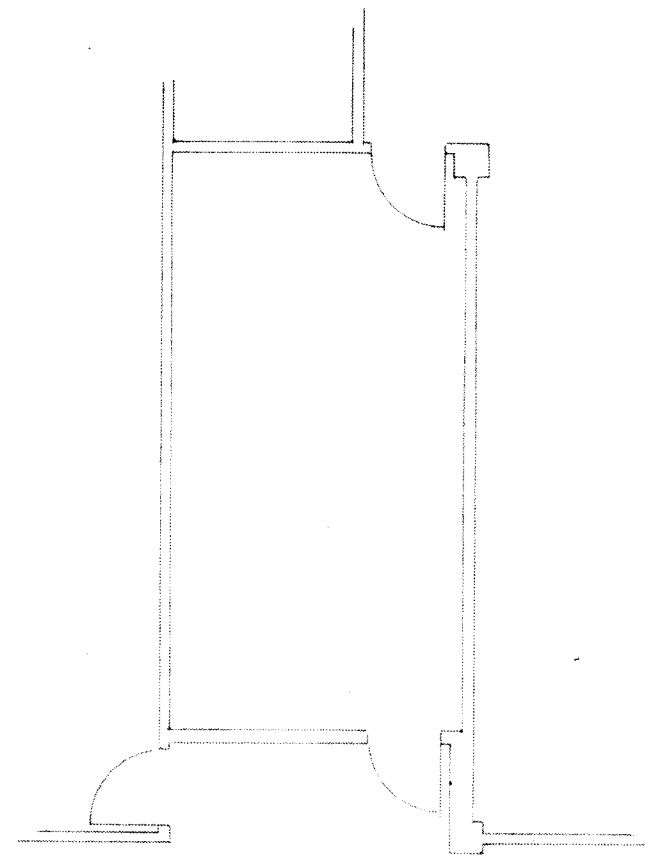

LARGE SCALE PLAN - OFFICE
SCALE - 1/8" 1'-0"

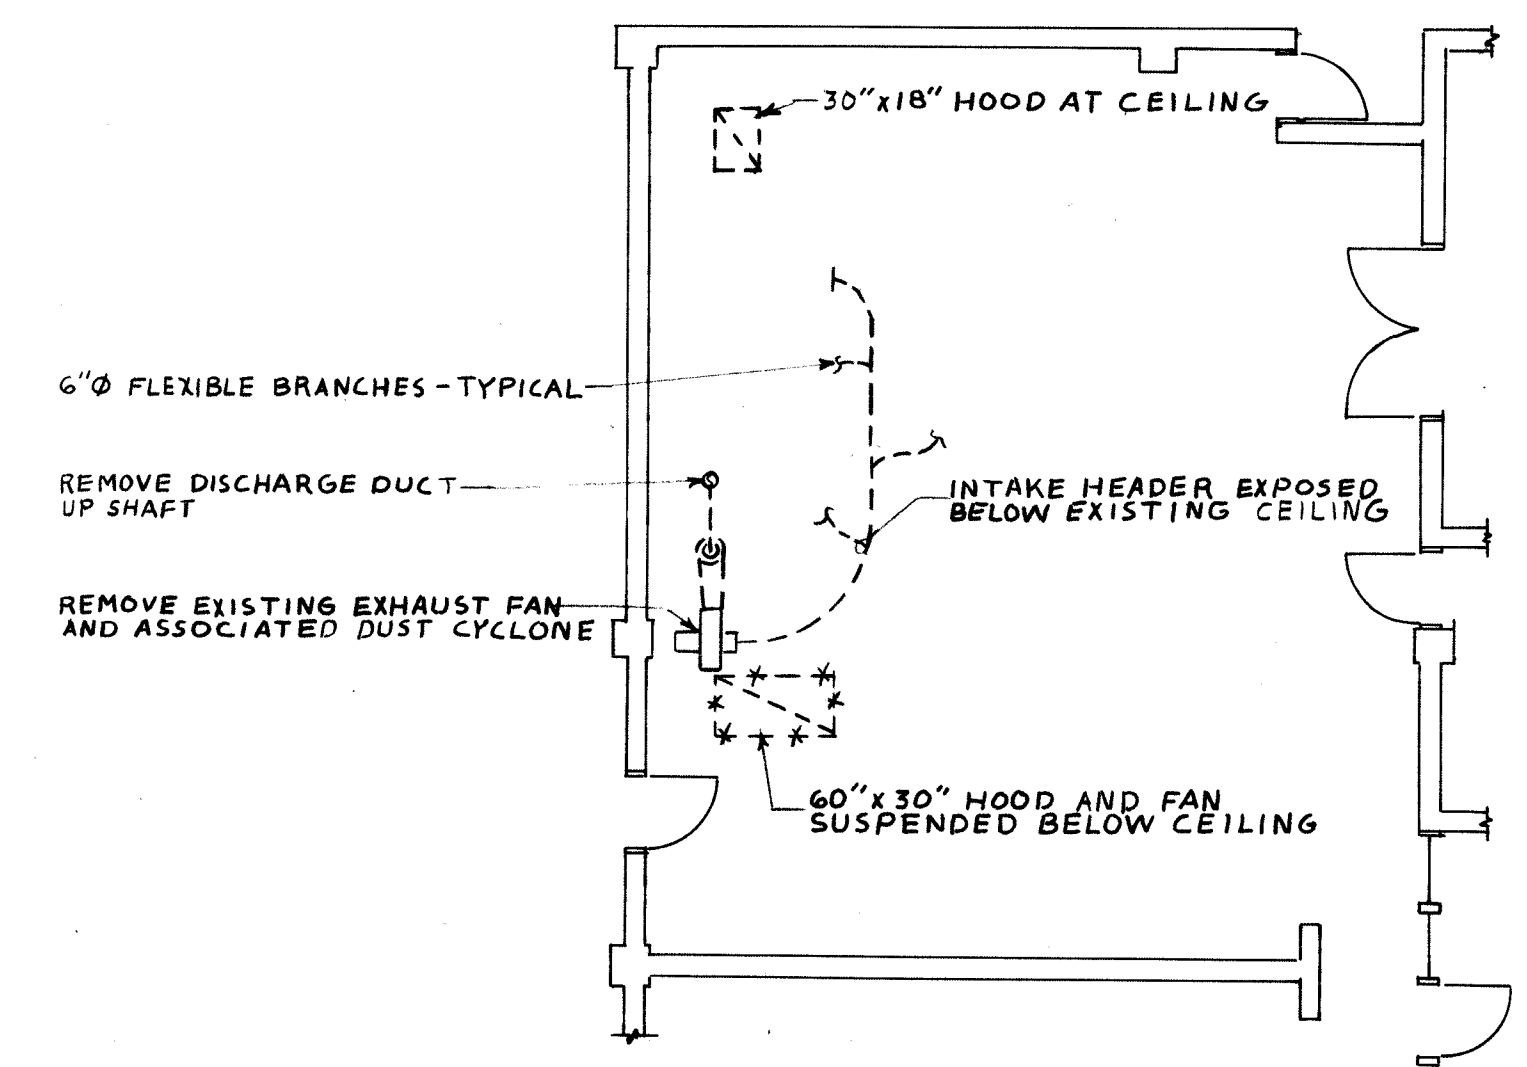

DEMOLITION PLAN - ROOM 117
SCALE 1/8" 1'-0"

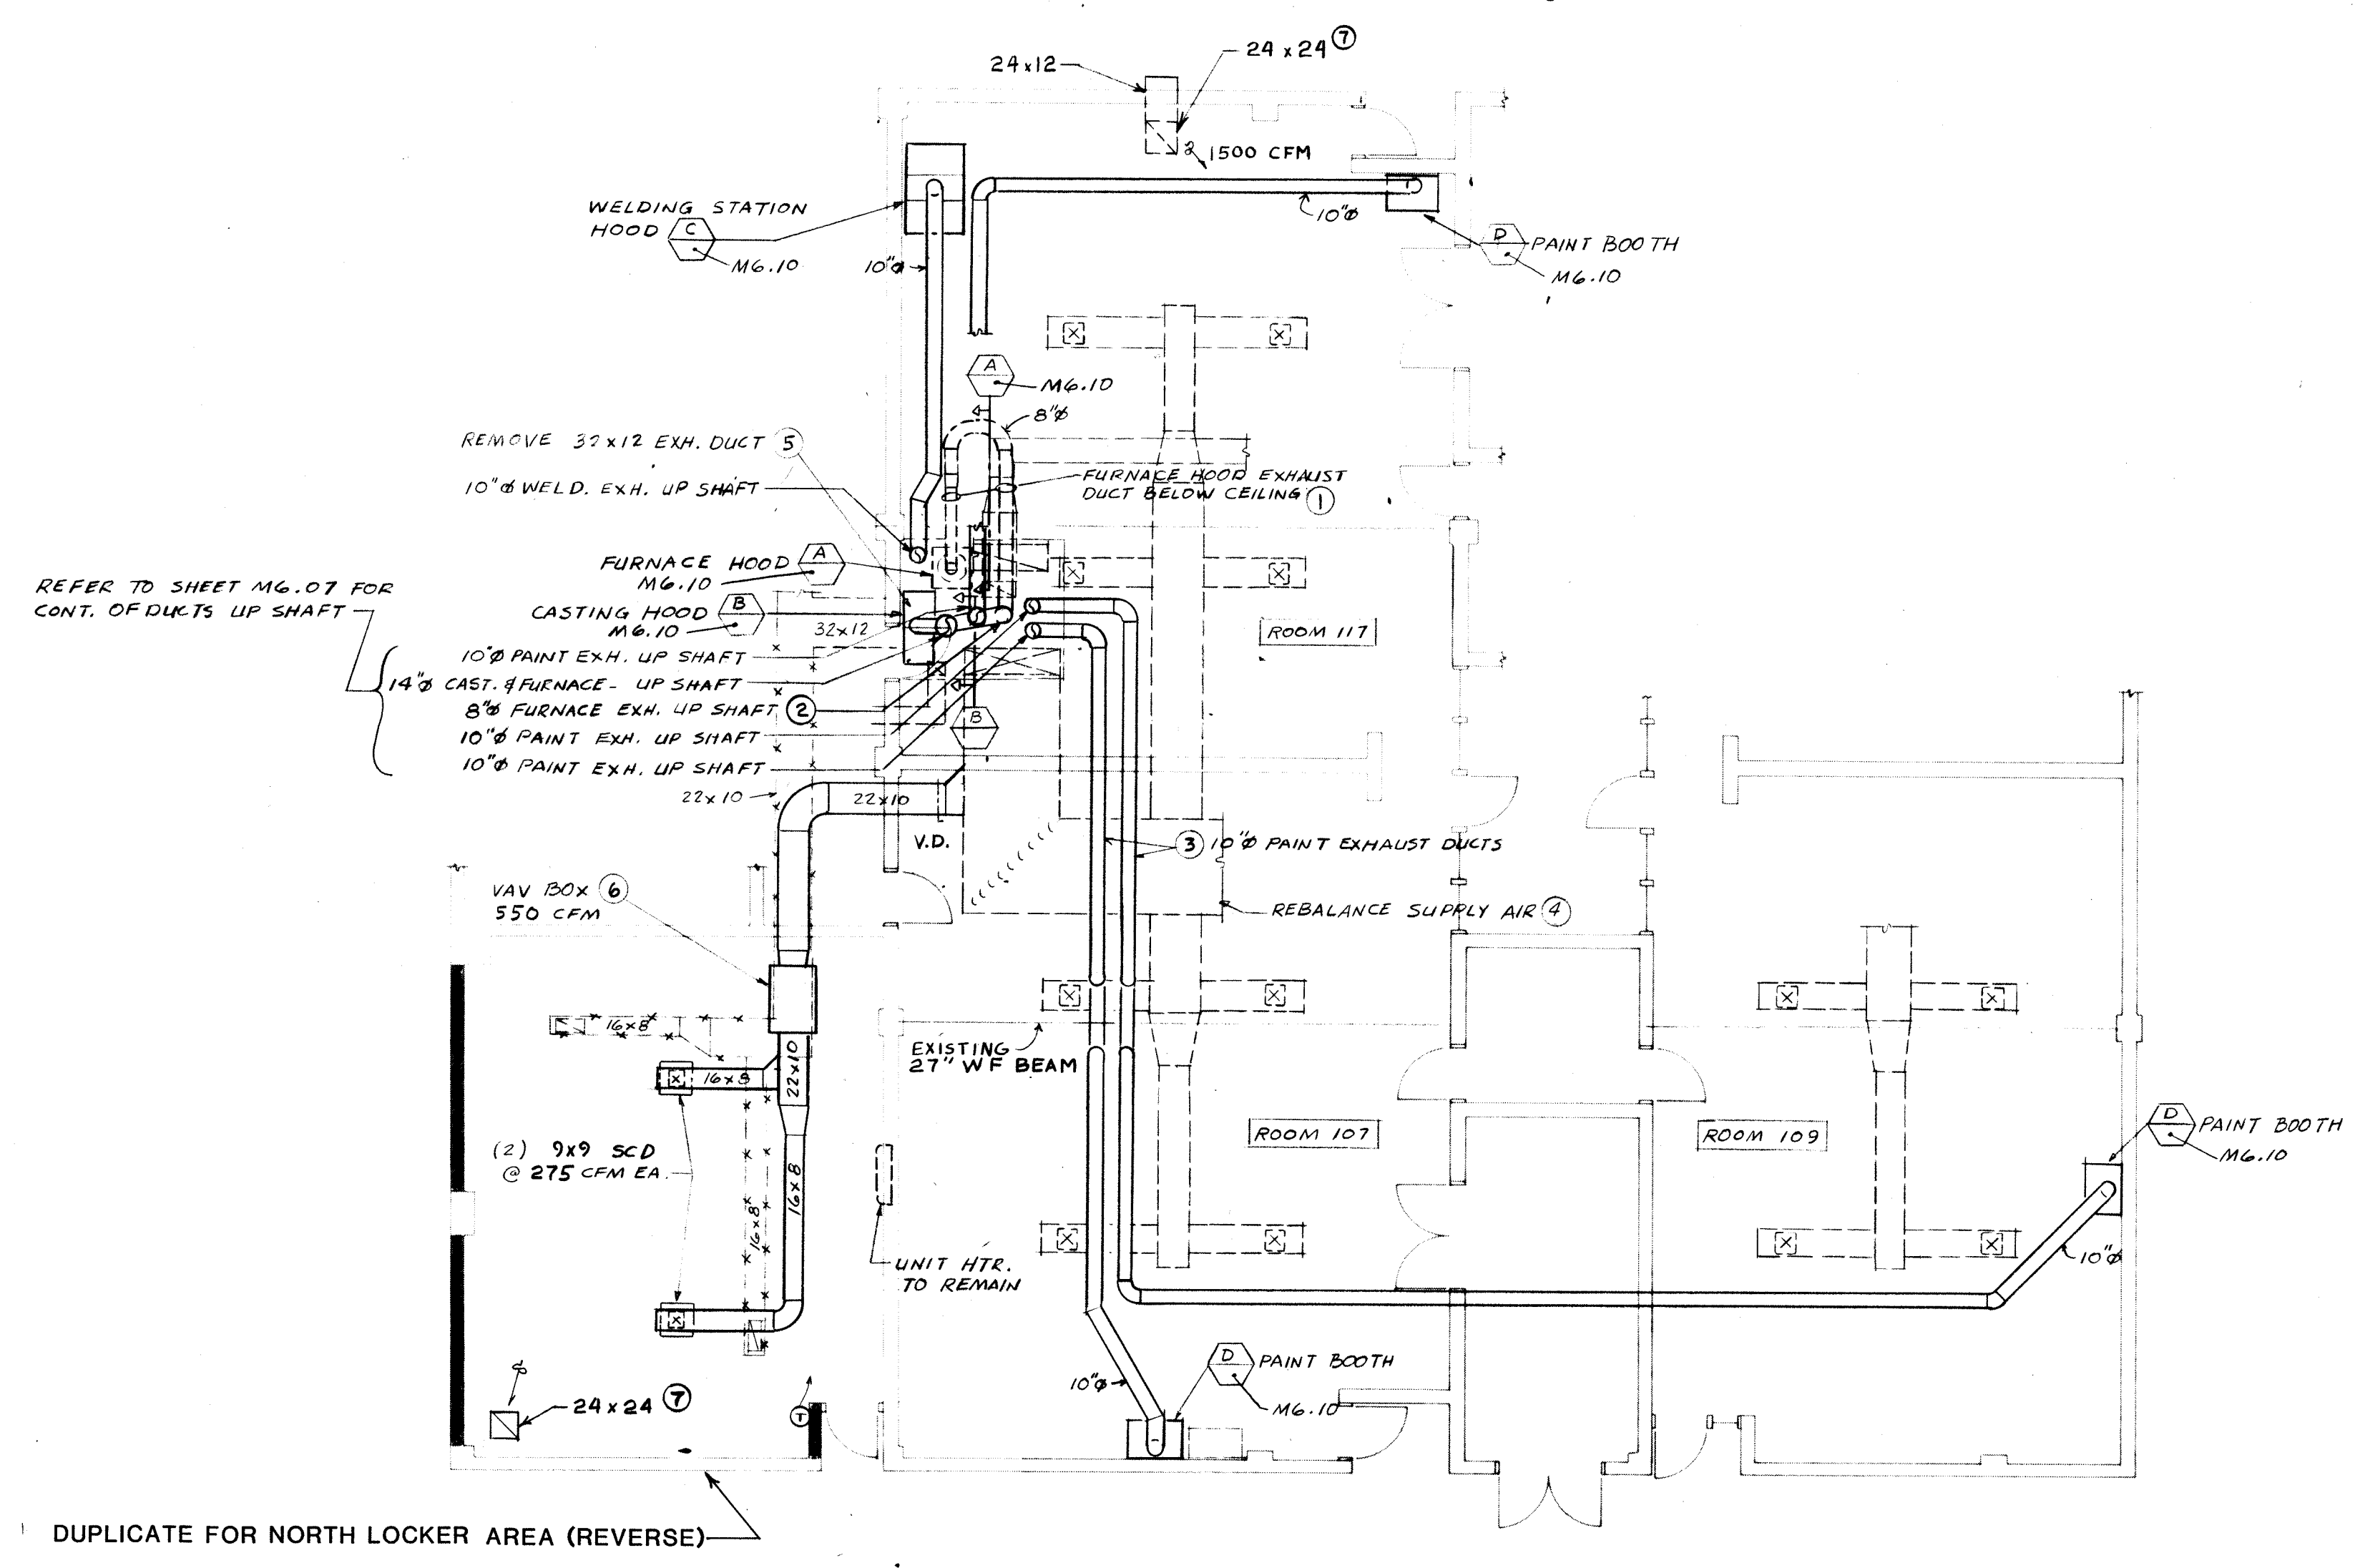


LARGE SCALE PLAN - SOUTH LOCKER AREA & ROOMS 107, 109, & 117
SCALE - 1/8" 1'-0"

- PLAN NOTES
- ALL DUCTS EXPOSED TO ROOM AND SHOP BUILT WELDING, FURNACE AND CASTING HOODS TO BE PAINTED. PAINT PRIME COAT AND 2 FINISH COATS WITH COLOR SELECTED BY ARCHITECT.
 - INSULATE ENTIRE FURNACE EXHAUST DUCT ABOVE HOOD. REFER TO INSULATION SCHEDULE. DUCT SHALL BE MINIMUM 26 GA. GALV. STEEL.
 - REMOVE JOIST CROSS-BRIDGING WHERE NECESSARY TO ROUTE DUCTS THRU PLENUM. DUCT ROUTING IS APPROXIMATE AND SHALL BE FIELD VERIFIED. NO EXTRA CHARGES WILL BE ALLOWED FOR INTERFERENCES.
 - 6 CLASSROOMS SERVED BY R.T. UNIT #4 SHALL BE REBALANCED. REDUCT TO SUPPLY AIR BY 10% OF EXISTING QUANTITY TO ALLOW ADDITIONAL AIR FOR LOCKER AREAS.
 - REMOVE EXISTING 32 X 12 LOCKER EXHAUST DUCT RISER UP SHAFT AND CAP WHERE 2ND FLOOR BRANCHES JOIN MAIN.
 - VARIABLE VOLUME BOX TO BE LIKE GARNES MODEL AVCB - SIZE 12 FOR LOW VELOCITY PRESSURE DROP, WITH SOUND ATTENUATED PLENUM. CONNECT TEMPERATURE CONTROL AIR AND PROVIDE THERMOSTAT.
 - EGG-CRATE LAY-IN CEILING GRILLE.

LEGEND

- NEW CONSTRUCTION
- - - EXISTING TO REMAIN
- - - EXISTING TO REMOVE
- ▬ NEW WALLS OR PARTITIONS

NOTE:
ALL WORK INDICATED ON THIS
DRAWING SHALL BE A PART OF
BID PACKAGE #6
EXCEPT AS OTHERWISE NOTED

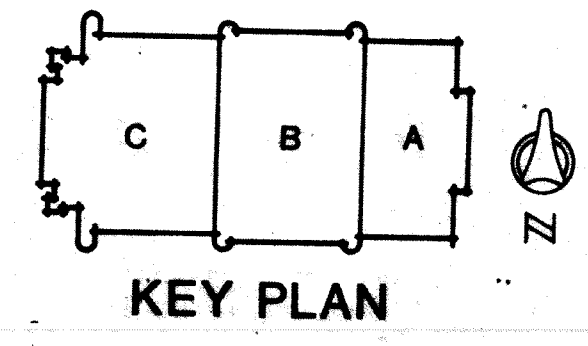

WRIGHT/PORTEOUS & LOWE, INC.
 ARCHITECTS/ENGINEERS
 INDIANAPOLIS, INDIANA / TAMPA, FLORIDA

MUSSETT NICHOLAS & ASSOCIATES
 CONSULTING ENGINEERS

FIRST FLOOR LARGE SCALE PLANS - HVAC



CRAIG MIDDLE SCHOOL - BID PACKAGE #6
 LAWRENCE TOWNSHIP M.S.D.
 PHASE V. 1984 PROJECTS

NO.	DATE	REVISIONS	DESCRIPTION	COMD. NO.	DATE	DRAWN BY	CHECKED BY	SEC.
1	3-29-84			84004		JW		BAC

CERTIFIED BY
 Mussett Nicholas & Associates

SHEET
M6.06

OF

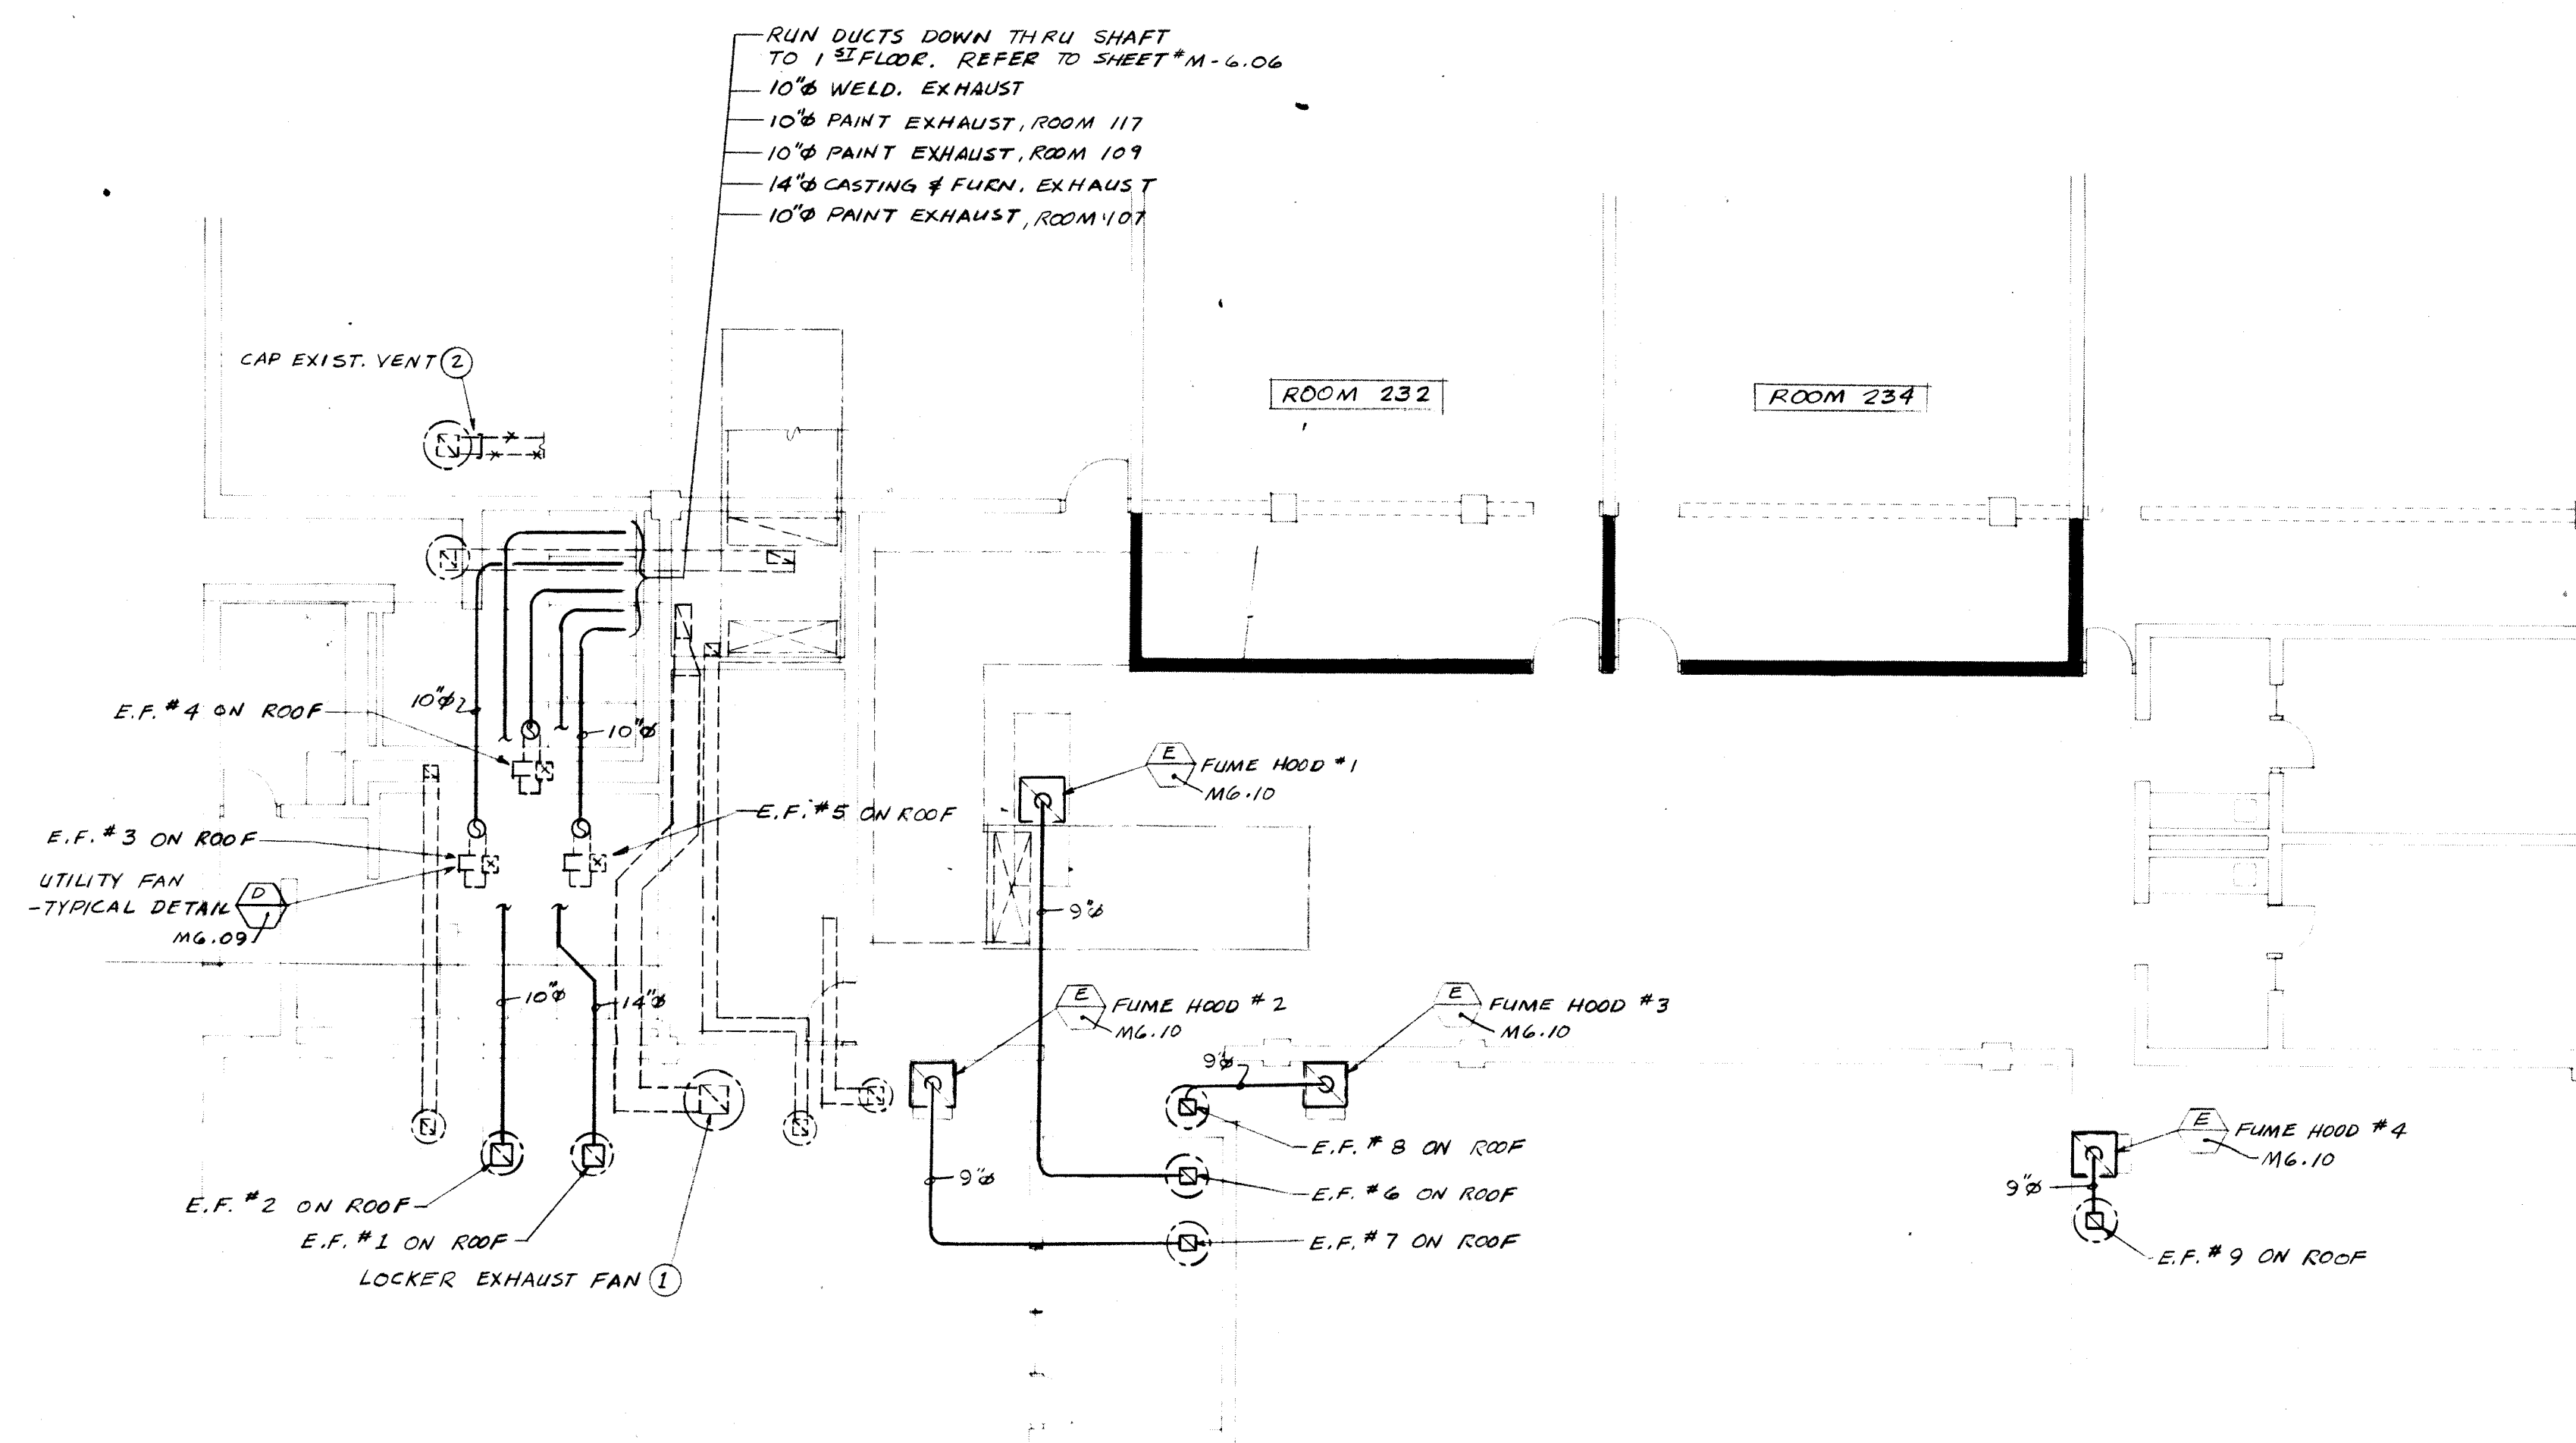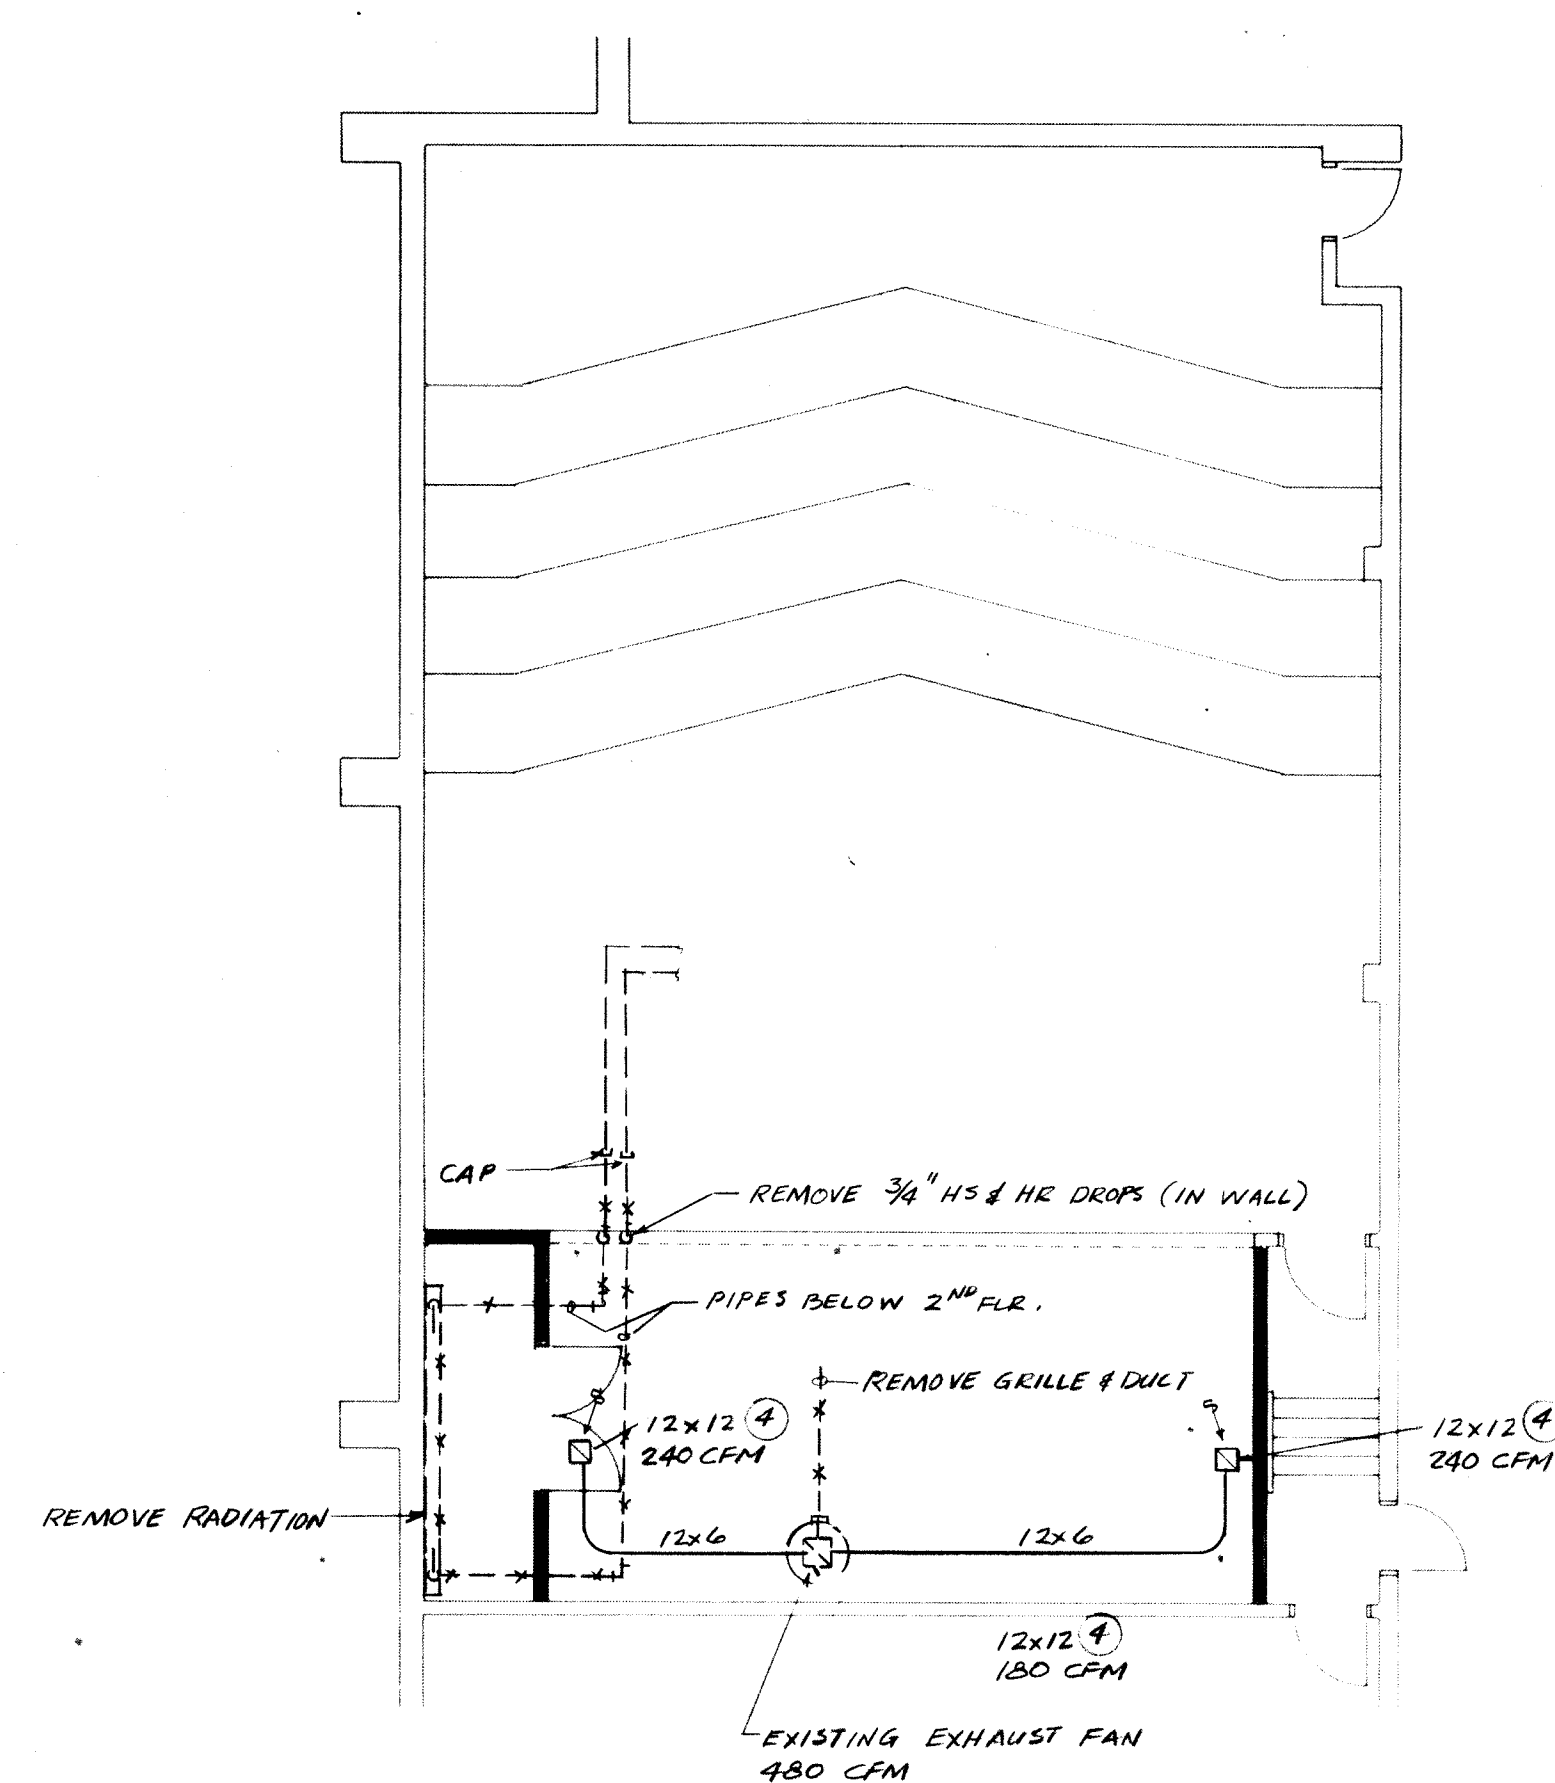

LEGEND

———— NEW CONSTRUCTION



- - - - EXISTING TO REMAIN

- - - - EXISTING TO REMOVE


NEW WALLS OR PARTITIONS

PLAN NOTES


- 1 CHANGE DRIVE ON EXISTING ROOF EXHAUST FAN TO REDUCE TO 1800 CFM @ .25"
S.P.
- 2 DISCONNECT EXISTING WELDING EXHAUST FAN AND CAP DUCT, BELOW ROOF.
- 3 REMOVE AND REINSTALL ACOUSTICAL CEILING AS REQUIRED FOR INSTALLATION
OF DUCTWORK AND PIPING. REPLACE ANY DAMAGED PADS OR GRID.
- 4 EXHAUST REGISTER WITH VOLUME DAMPER.

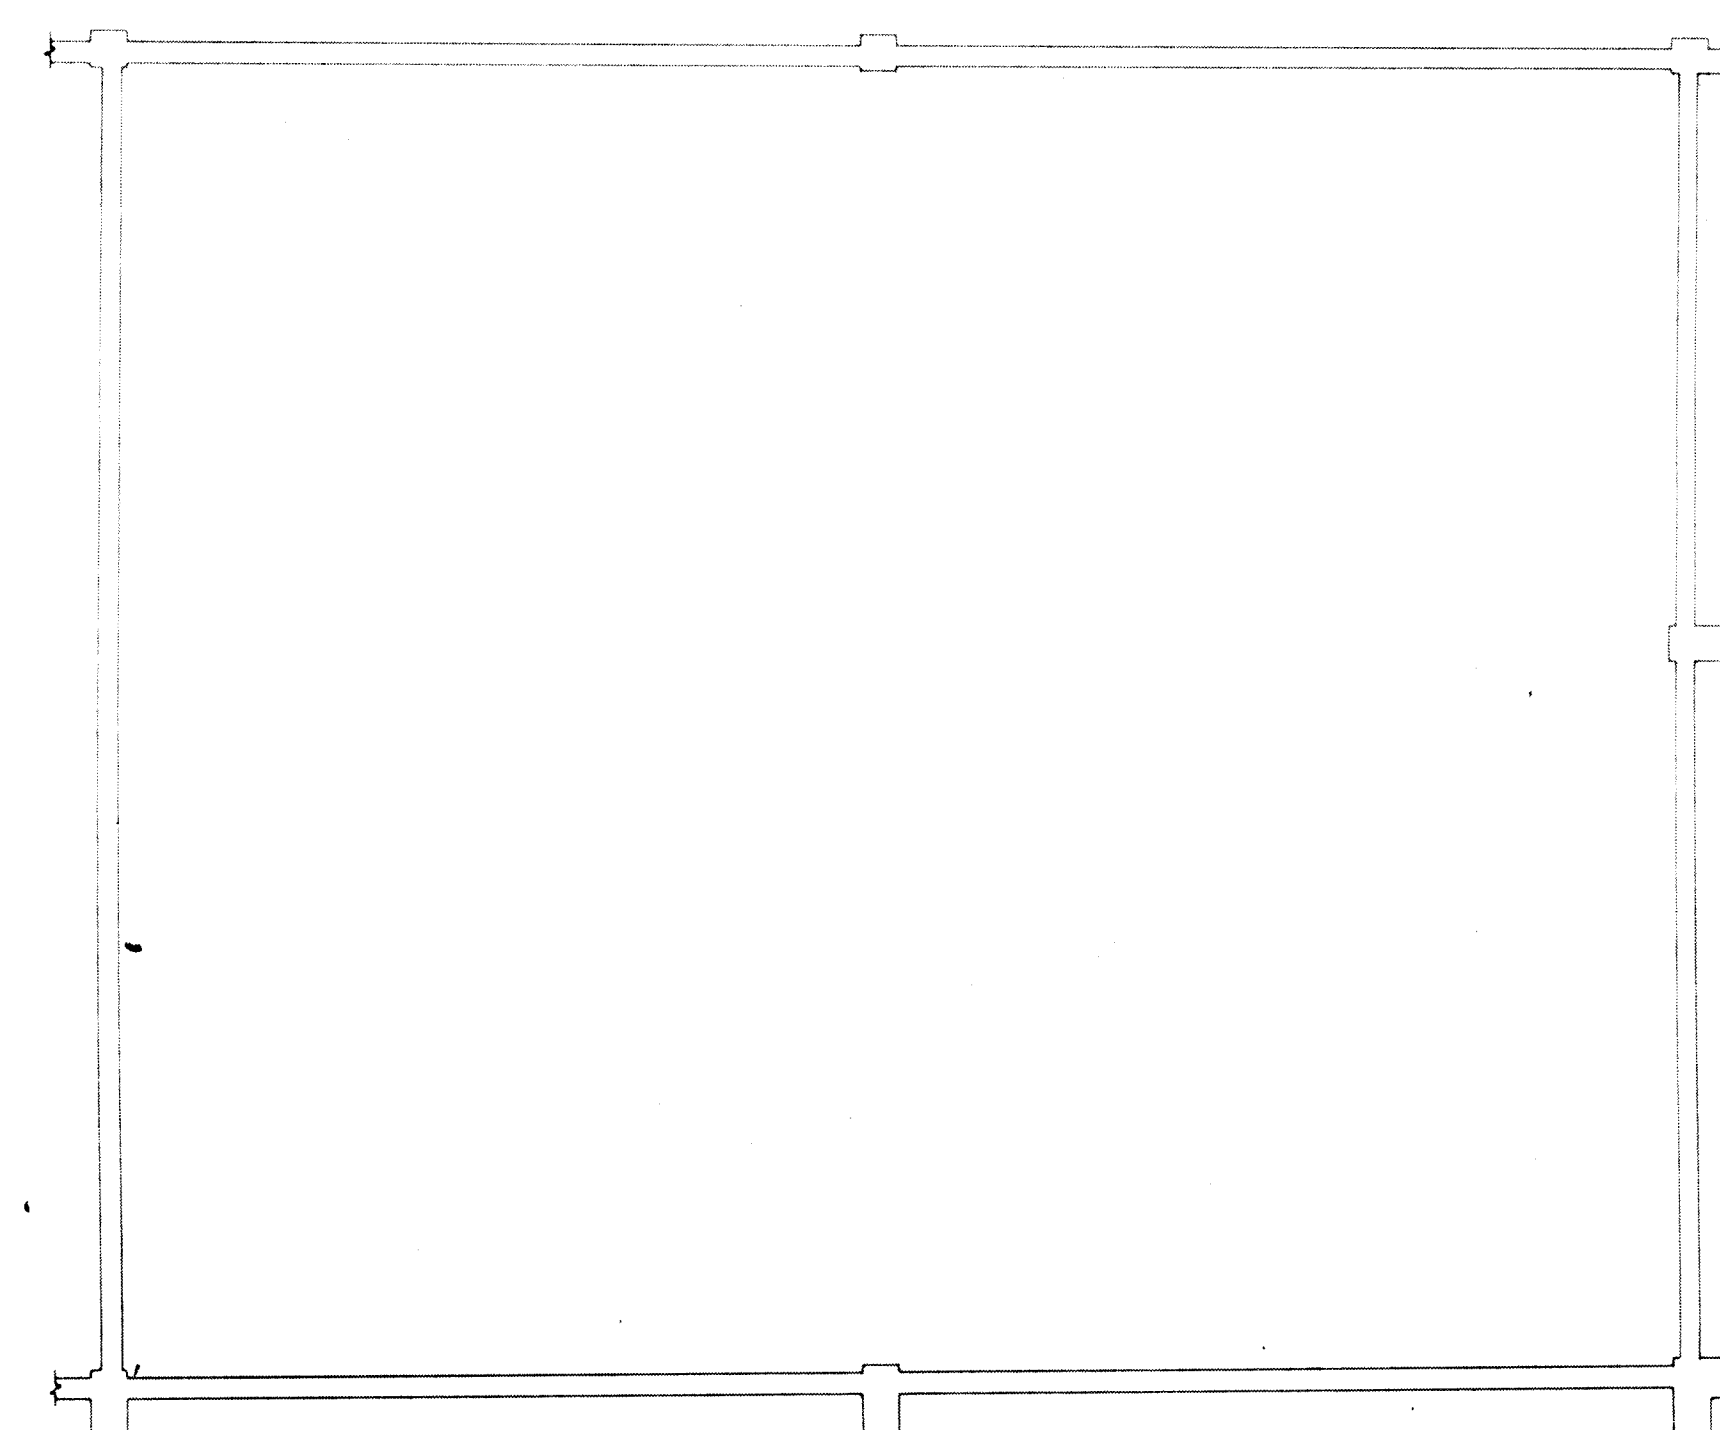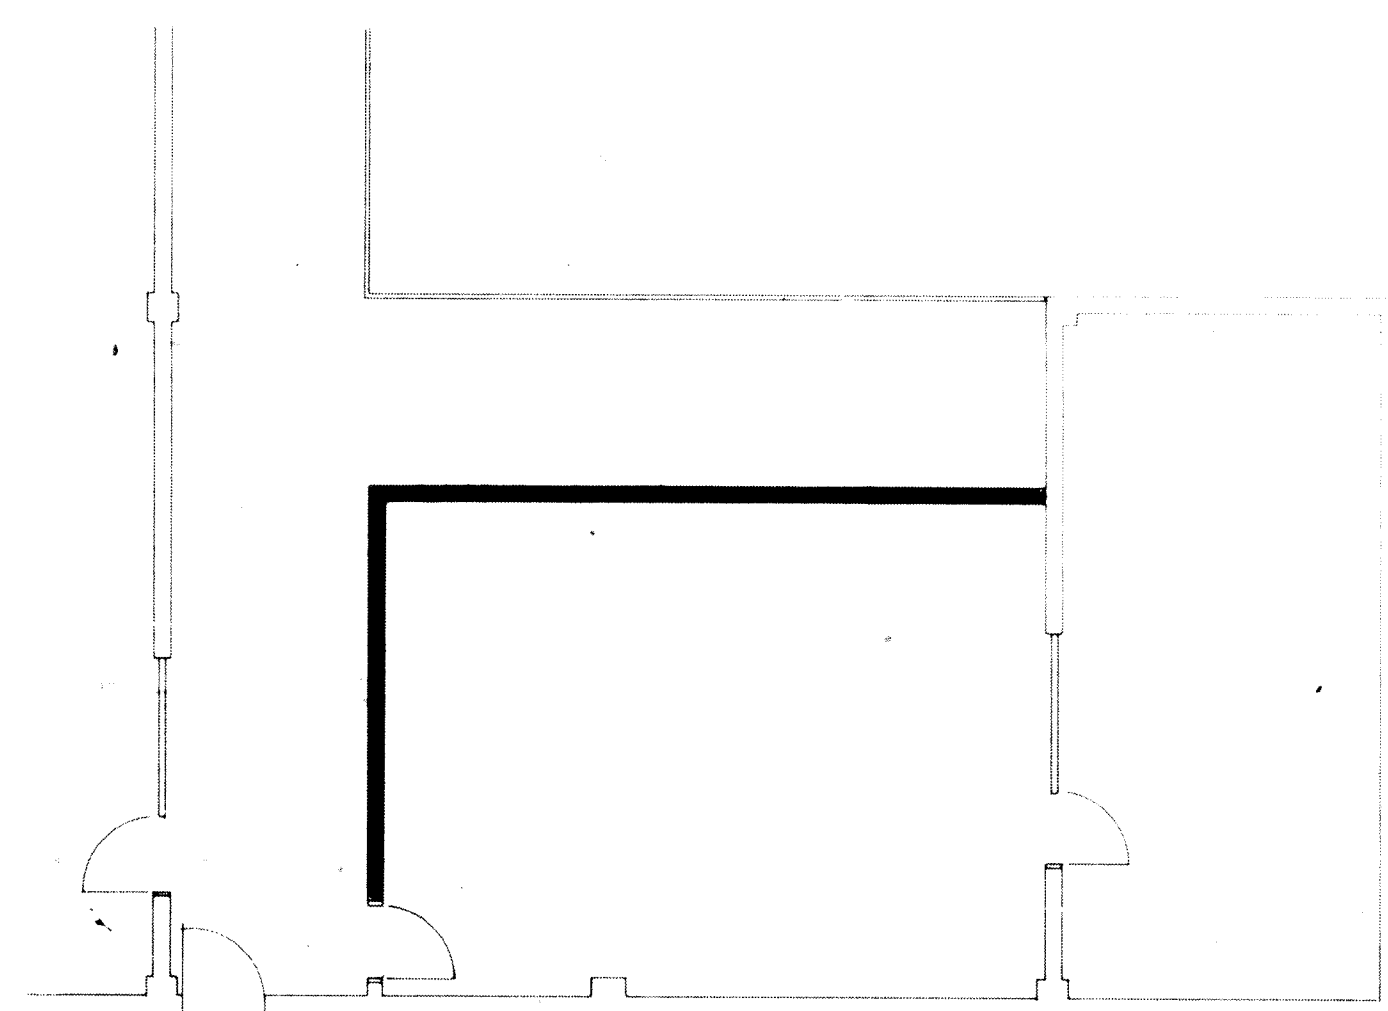


NOTE:
ALL WORK INDICATED ON THIS
DRAWING SHALL BE A PART OF
BID PACKAGE # 6
EXCEPT AS OTHERWISE NOTED

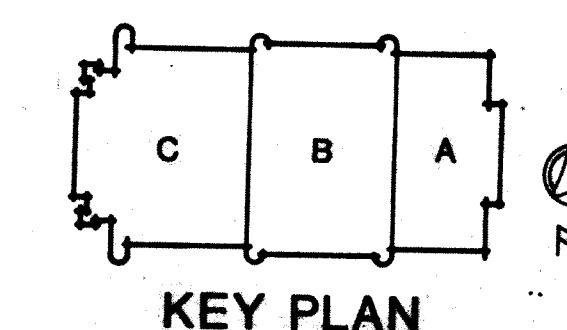


REVISIONS		COMM. NO.
Q. DATE	DESCRIPTION	
		DATE
		DRAWN BY
		CHECKED BY

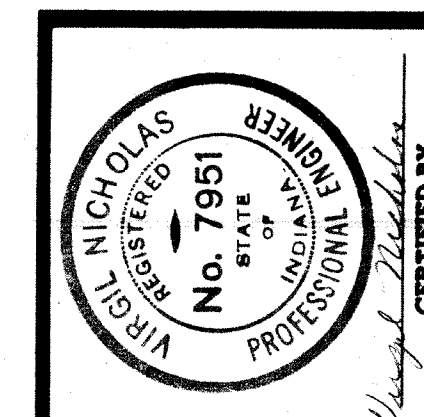


SHEET
M6.07

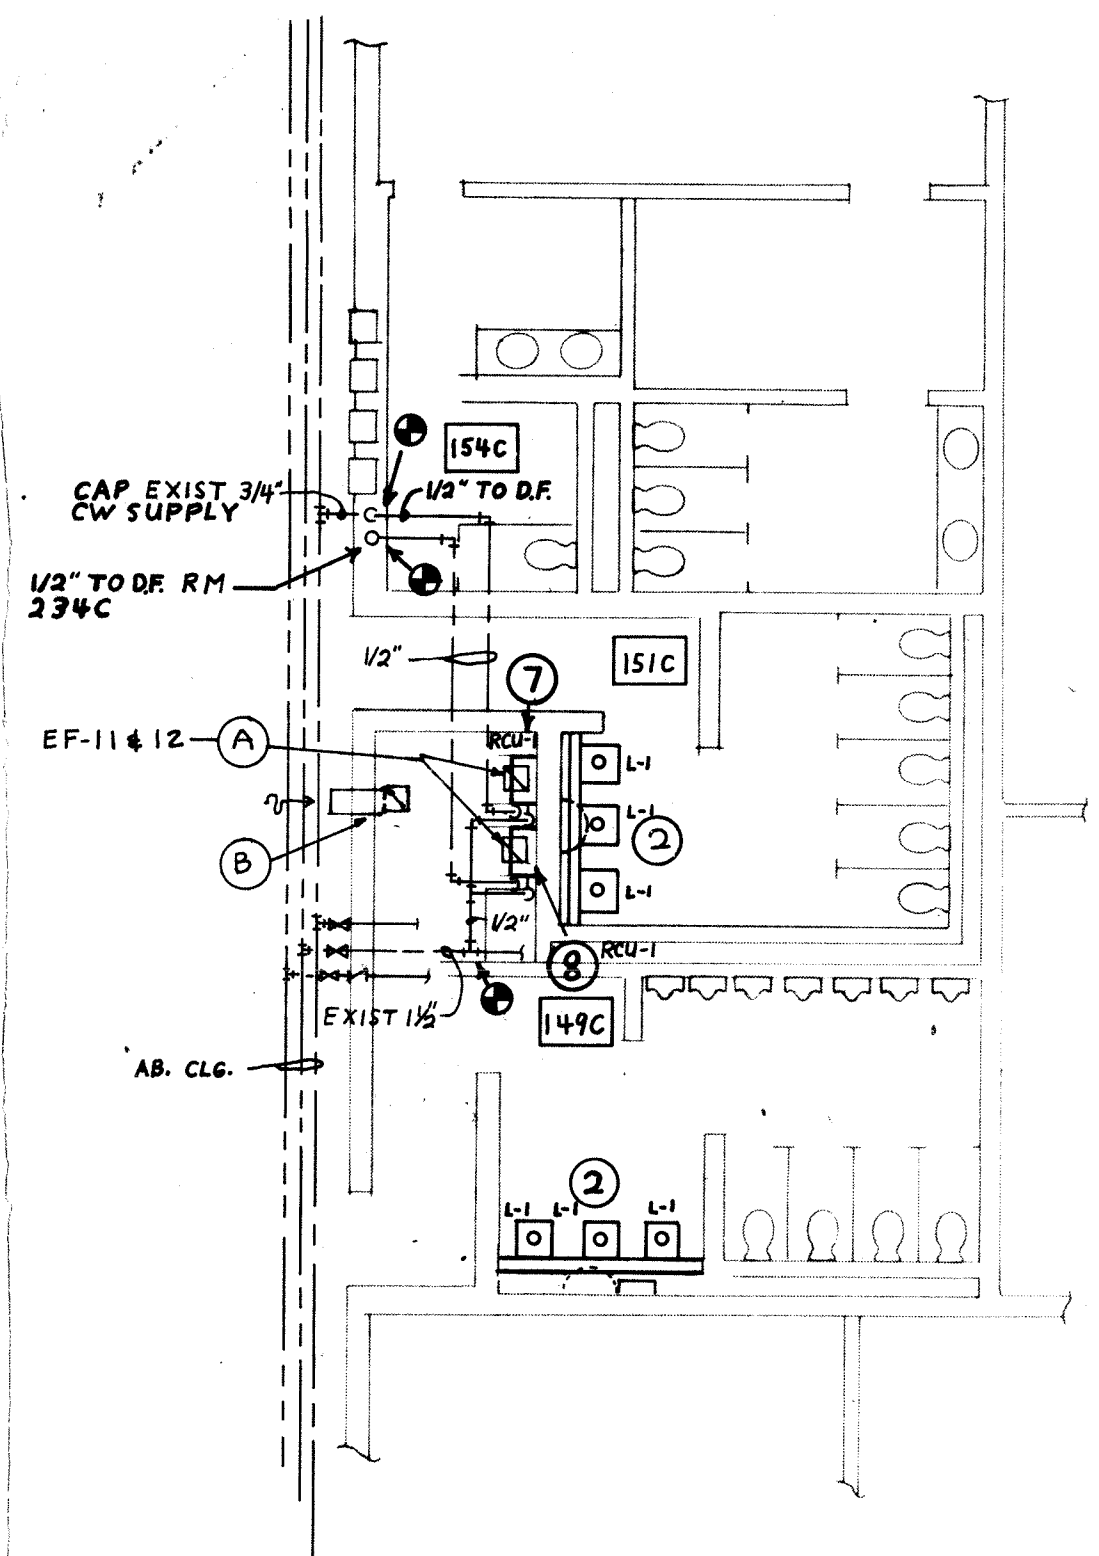


TOILET ROOM PLAN 149C-151C
SCALE: 1/8"-1'-0"

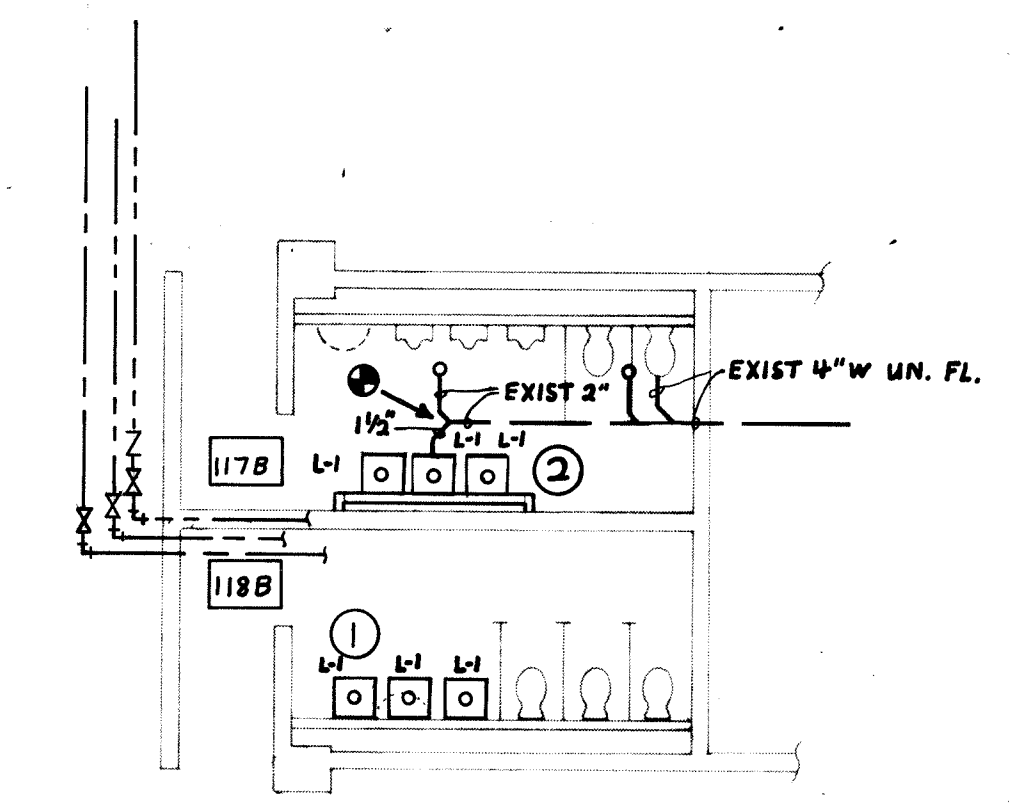

TOILET ROOM PLAN 117B-118B
SCALE: 1/8"-1'-0"

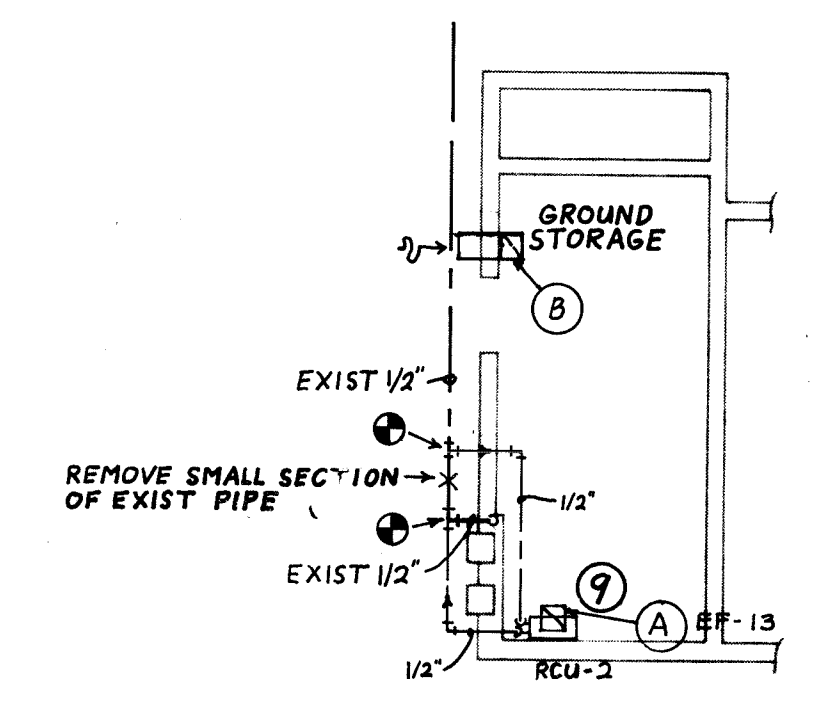


GROUND STORAGE ROOM PLAN
SCALE: 1/8"-1'-0"

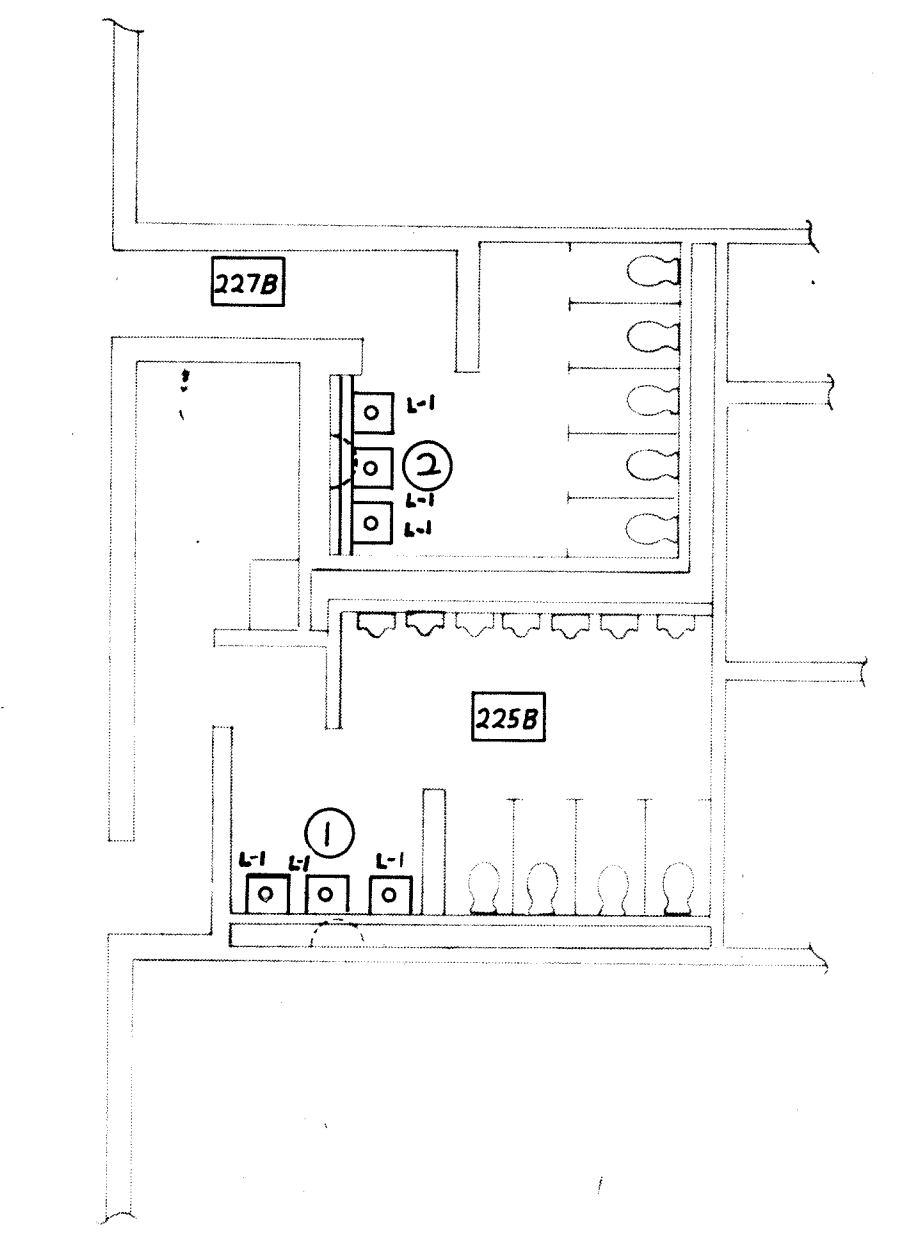


TOILET ROOM PLAN 225B-227B
SCALE: 1/8"-1'-0"

- PLUMBING PLAN NOTES**
1. REMOVE EXISTING BRADLEY UNIT AND INSTALL LAVATORIES AS SHOWN. CONNECT TO EXISTING PIPING IN CHASE.
 2. REMOVE EXISTING BRADLEY UNIT AND INSTALL LAVATORIES AS SHOWN. A CHASE OF 4" BLOCK SHALL BE BUILT AND FINISHED TO MATCH EXISTING. CONNECT TO EXISTING PIPING.
 3. REMOVE EXISTING BRADLEY UNIT AND INSTALL 1 LAVATORY AS SHOWN. CONNECT TO EXISTING PIPING.
 4. INSTALL 1 SERVICE SINK AS SHOWN AND CONNECT TO EXISTING PIPING. REWORK THE EXISTING WASTE PIPE IF NECESSARY TO OBTAIN NEEDED HEIGHT. CONNECT TO HW AND CW AS SHOWN ABOVE CEILING.
 5. REMOVE EXISTING SINK AND INSTALL 2 SINKS IN EXISTING BASE AND NEW COUNTERTOP. INSTALL NEW SINK IN NEW BASE AND NEW COUNTERTOP. CONNECT TO EXISTING PIPING IN CHASE AS SHOWN ON DETAIL 'E' SHEET M6.09.
 6. PLASTER TRAPS SHALL BE J.R. SMITH #8710.
 7. ALL HW & CW SUPPLY CONNECTIONS TO SINKS AND LAVATORIES SHALL BE 1/2". ALL WASTE PIPE CONNECTIONS SHALL BE 1-1/2" UNLESS OTHERWISE NOTED.
 8. INSTALL REMOTE COOLING UNIT AS HIGH AS POSSIBLE ON WALL OF ROOM 150C. INTERCEPT SUPPLY LINES TO DRINKING FOUNTAINS OUTSIDE OF 154C AS SHOWN.
 9. INSTALL REMOTE COOLING UNIT AS HIGH AS POSSIBLE ON WALL OF ROOM 150C. INTERCEPT SUPPLY LINES WHICH SERVE THE DRINKING FOUNTAINS OUTSIDE OF ROOM 236C AS SHOWN.
 10. INSTALL REMOTE COOLING UNIT AS HIGH AS POSSIBLE ON WALL OF GROUND STORAGE ROOM. INTERCEPT SUPPLY LINES TO DRINKING FOUNTAINS OUTSIDE OF SAME ROOM AS SHOWN.
 11. INSTALL REMOTE COOLING UNIT ON WALL AS HIGH AS POSSIBLE OF STORAGE ROOM AS SHOWN. INTERCEPT SUPPLY LINES TO DRINKING FOUNTAINS OUTSIDE OF SAME ROOM.
 12. REMOVE 1 W.C. AND 1 PARTITION AS SHOWN TO ACCOMMODATE HANDICAPPED. PATCH AND FINISH TO MATCH EXISTING.
 13. CONFIRM LOCATION OF EXISTING SUPPLY TO DRINKING FOUNTAINS.
 14. CONTRACTOR SHALL REPAIR AND FINISH TO MATCH EXISTING, ALL AREAS OF DAMAGE WHICH WERE INCURRED AS A RESULT OF THE CONSTRUCTION WORK.


- MECHANICAL PLAN NOTES**
- A. INSTALL CEILING EXHAUST FAN (EF 10-15). REFER TO SCHEDULE.
 - B. AIR TRANSFER GRILLE - 22 X 12 GRILLE WITH 22 X 8 DUCT TO CORRIDOR.

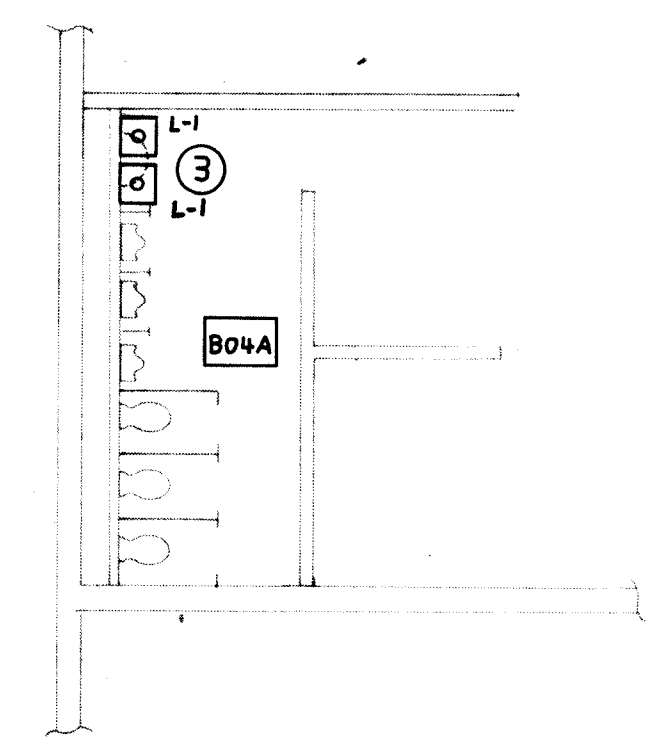


TOILET ROOM PLAN B04A
SCALE: 1/8"-1'-0"

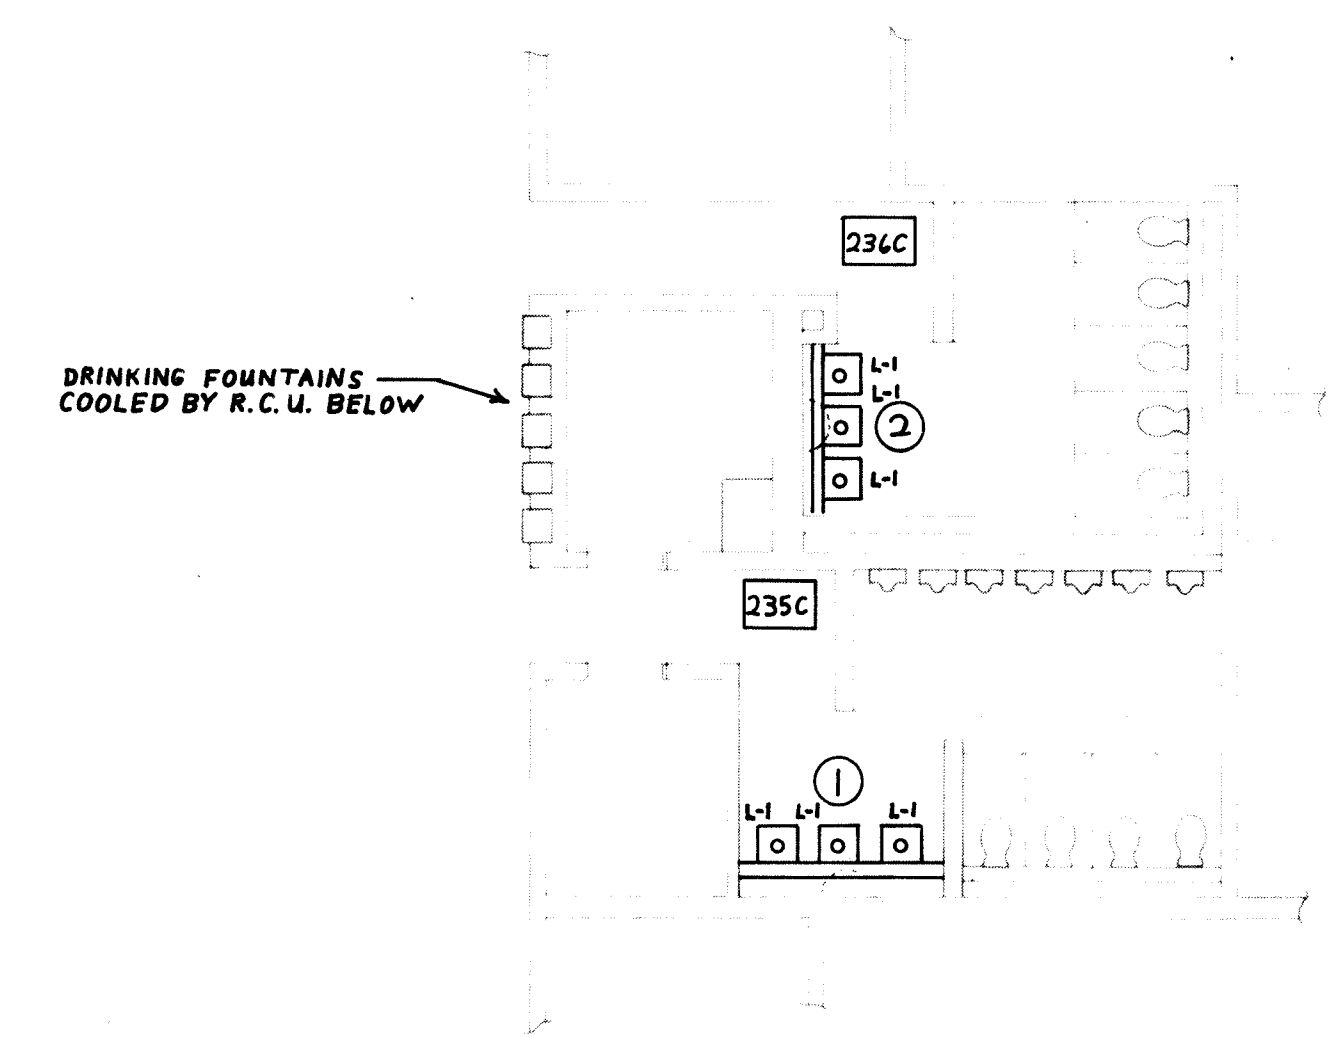


TOILET ROOM PLAN 235C-236C
SCALE: 1/8"-1'-0"

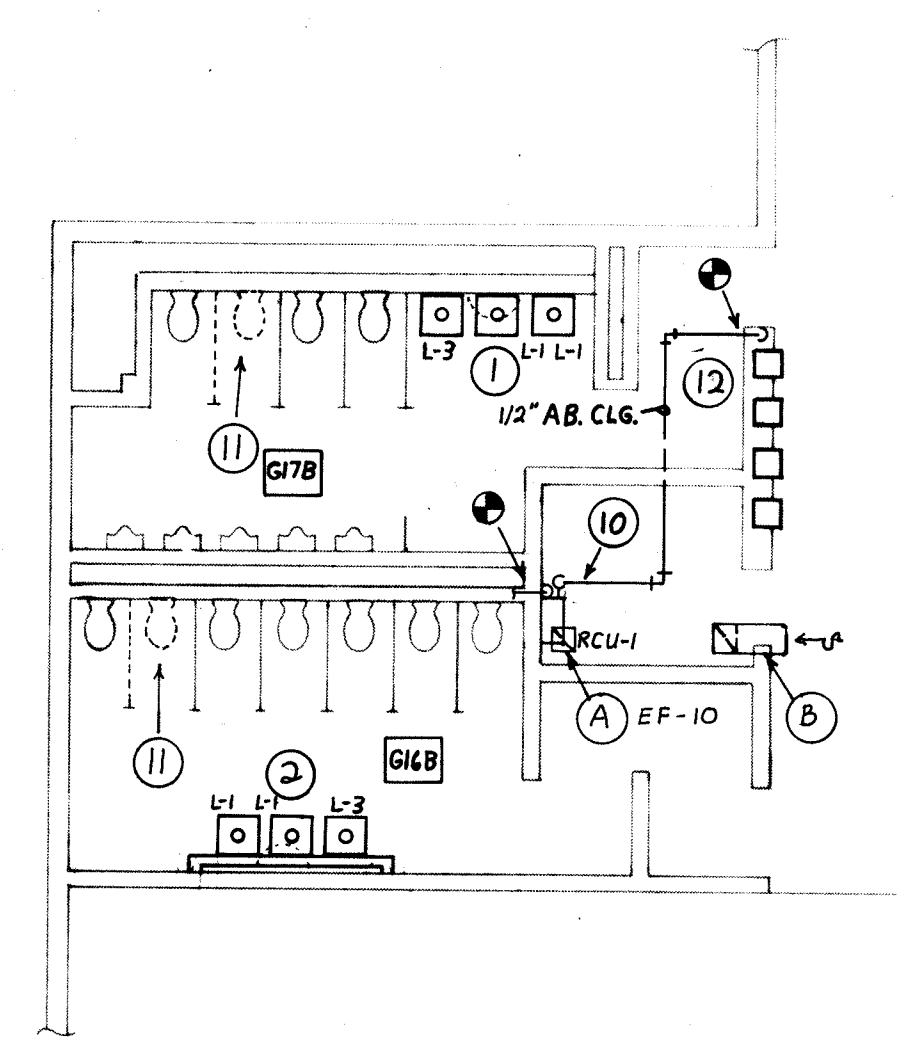


TOILET ROOM PLAN G16B-G17B
SCALE: 1/8"-1'-0"

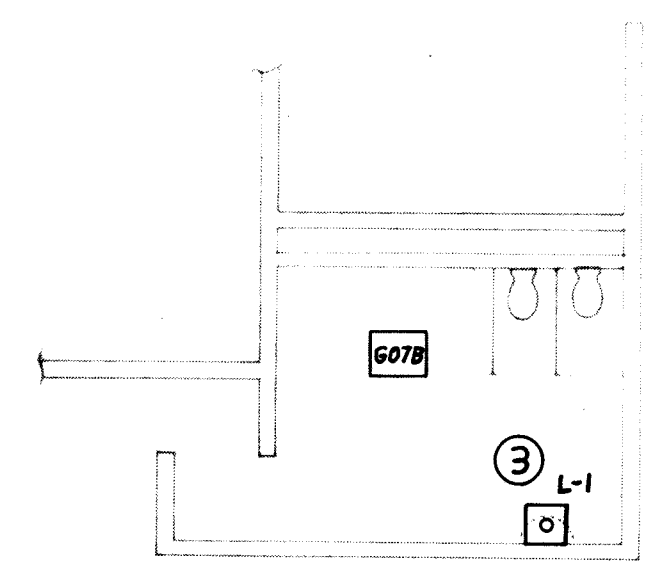


TOILET ROOM PLAN G07B
SCALE: 1/8"-1'-0"

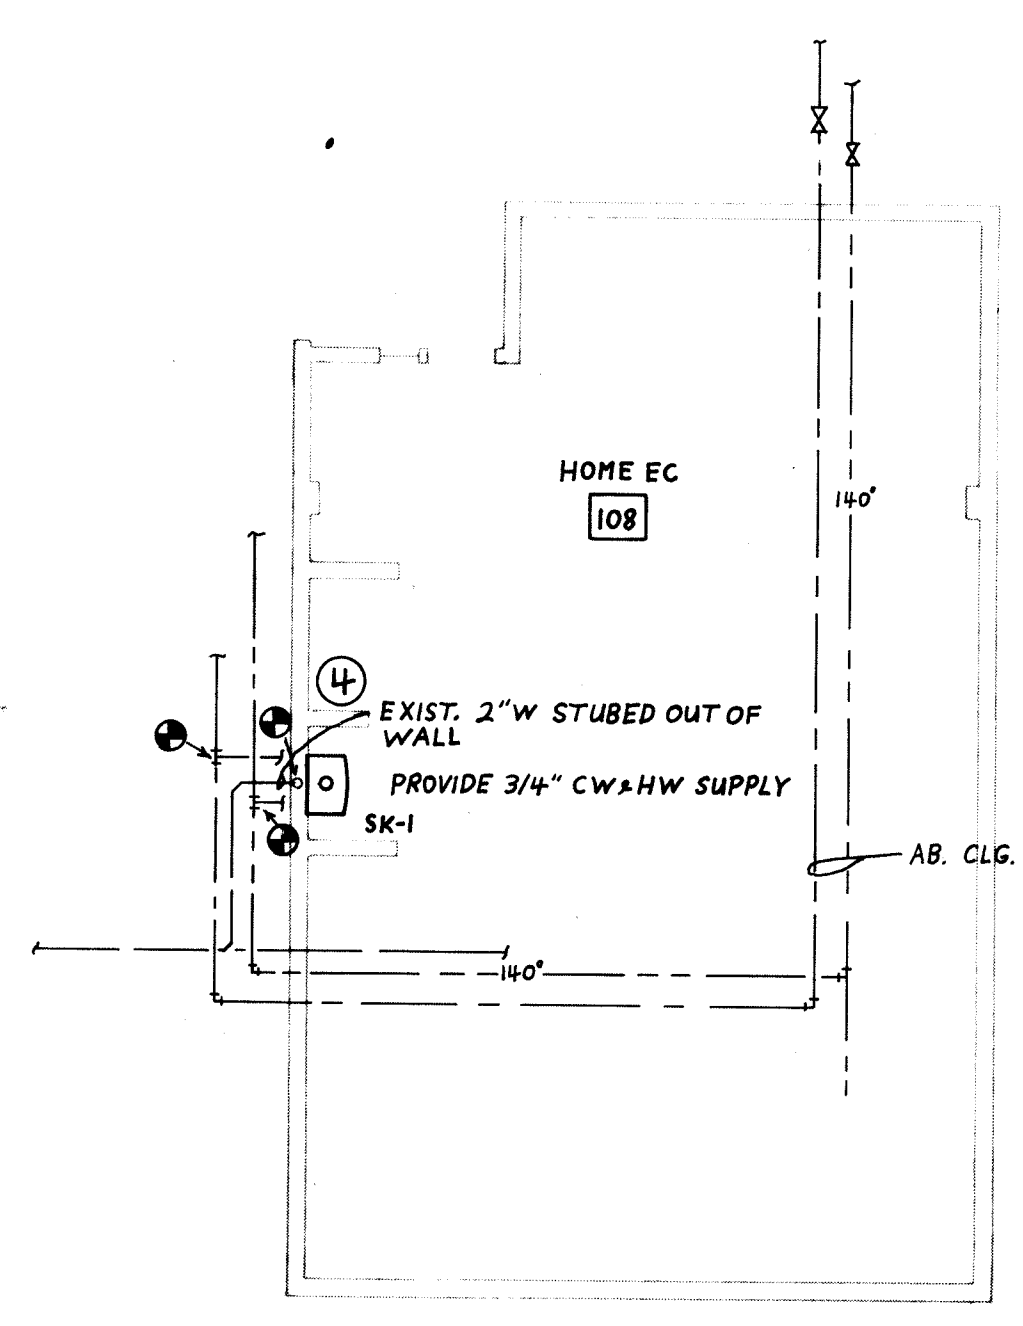

HOME EC. ROOM PLAN
SCALE: 1/8"-1'-0"

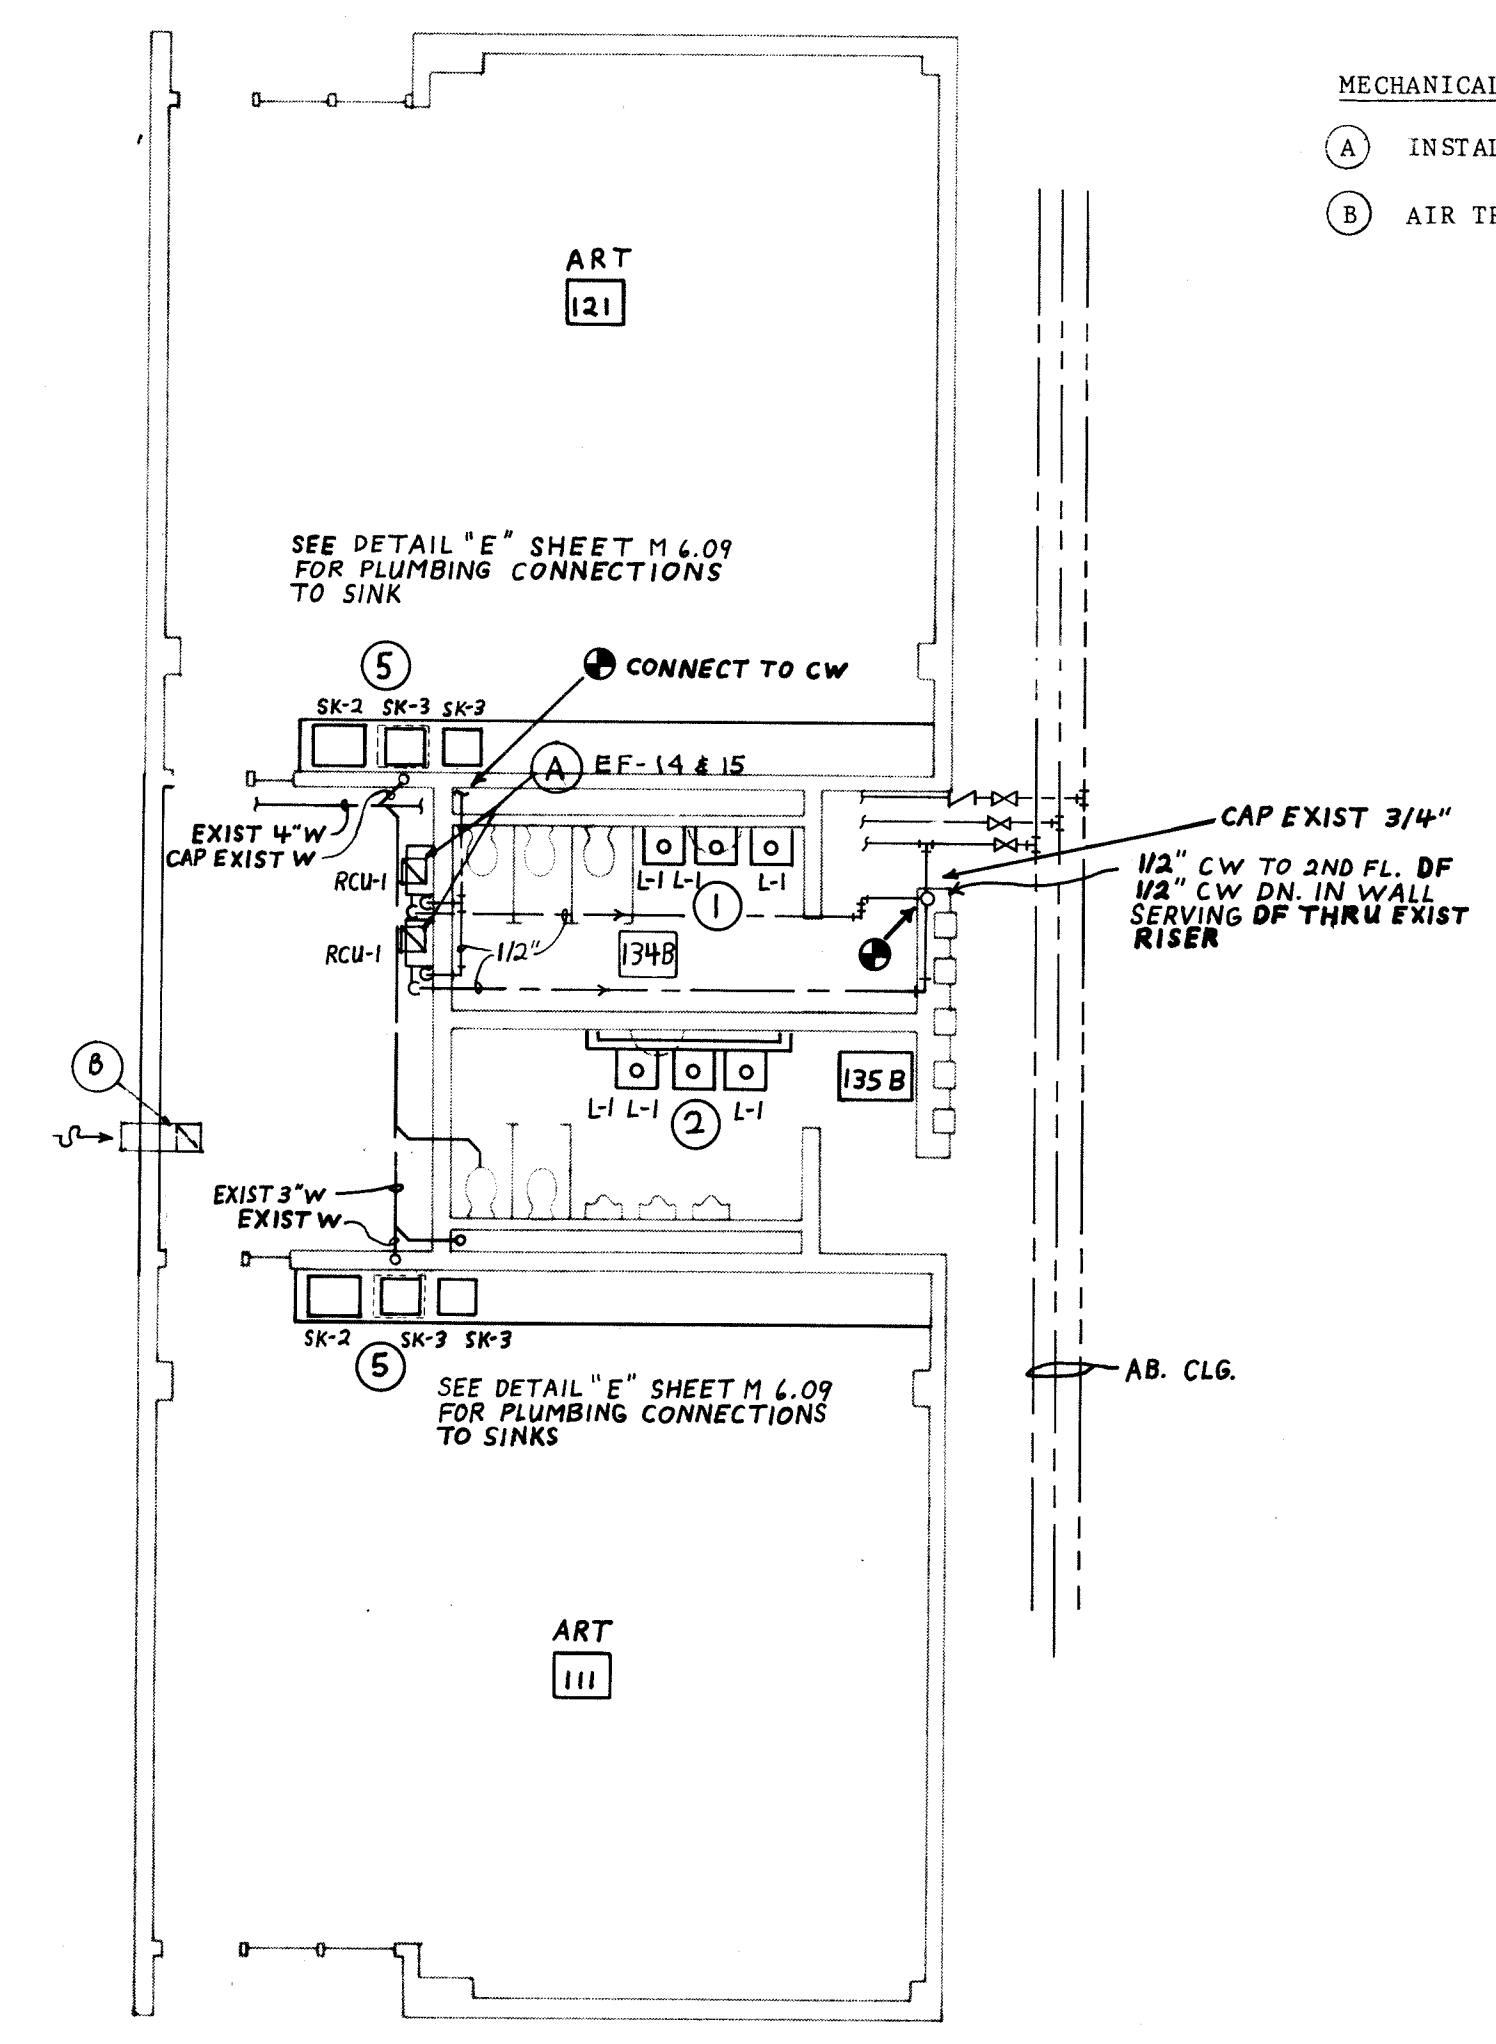


ART ROOM PLAN 111-121
TOILET ROOM PLAN 134B-135B
SCALE: 1/8"-1'-0"

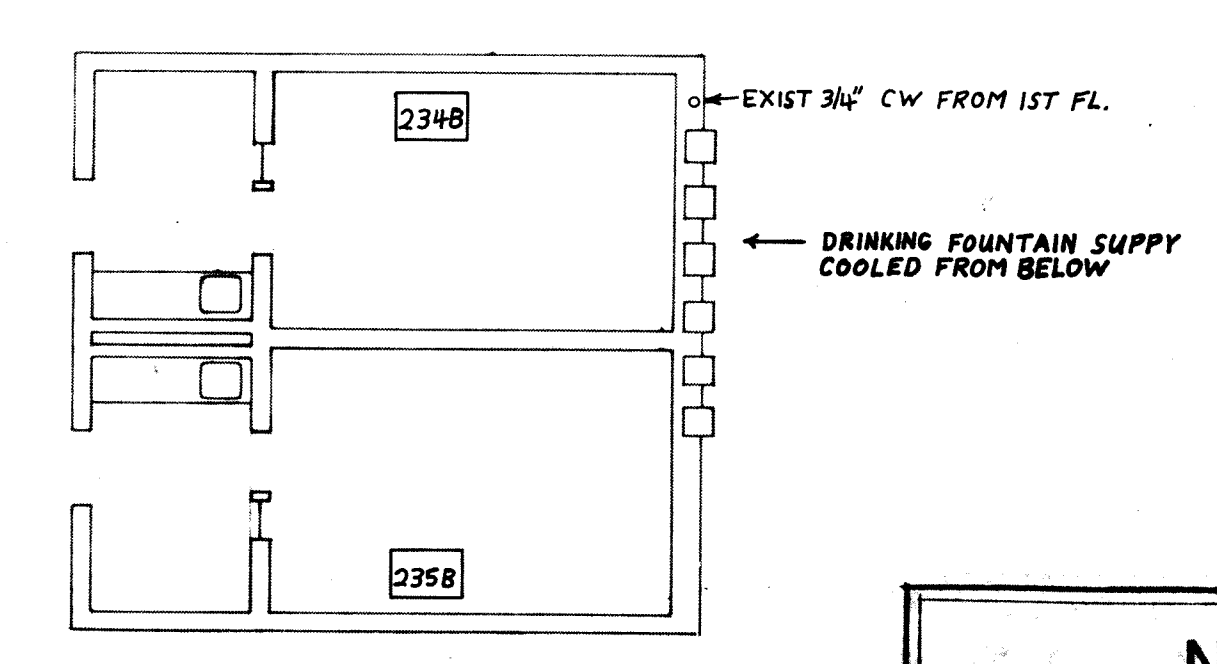

ROOM PLAN 234B-235B
SCALE: 1/8"-1'-0"

NOTE:
ALL WORK INDICATED ON THIS DRAWING SHALL BE A PART OF
BID PACKAGE #6
EXCEPT AS OTHERWISE NOTED

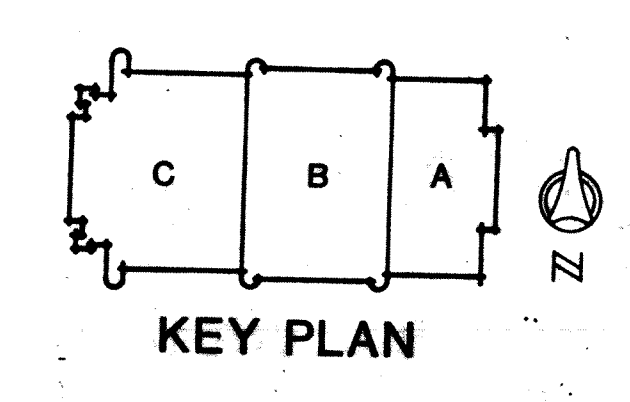

WRIGHT/PORTEOUS & LOWE, INC.
ARCHITECTS/ENGINEERS
INDIANAPOLIS, INDIANA/TAMPA, FLORIDA

MUSSETT NICHOLAS & ASSOCIATES
CONSULTING ENGINEERS

LARGE SCALE FLOOR PLANS - MECHANICAL

CRAIG MIDDLE SCHOOL - BID PACKAGE #6
LAWRENCE TOWNSHIP M.S.D.
PHASE V, 1984 PROJECTS

NO.	DATE	DESCRIPTION	BY	CHECKED BY
1	8-10-84		K.B.	B.C.







REGISTERED
No. 7951
Professional Engineer
MUSSETT NICHOLAS & ASSOCIATES

SHEET

M6.08

OF

NOTED

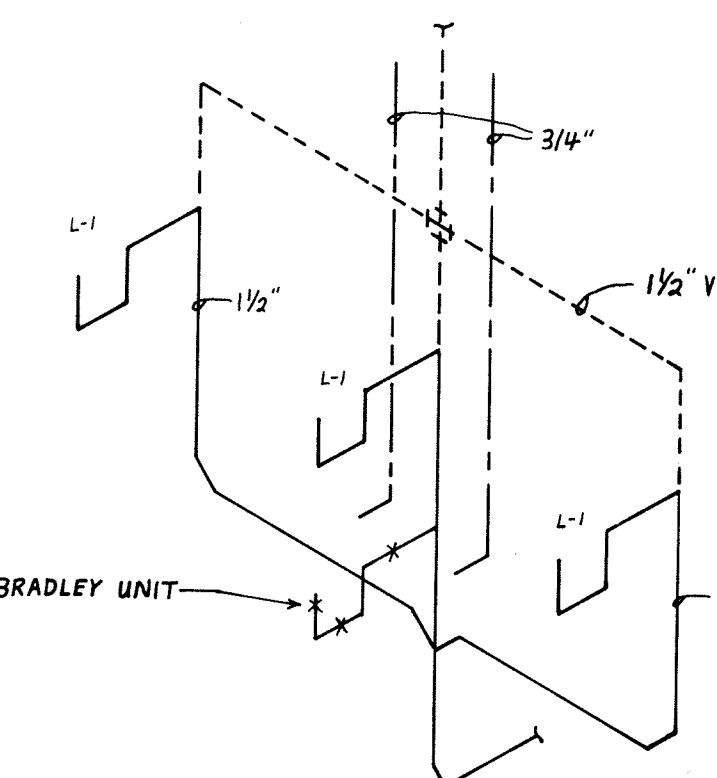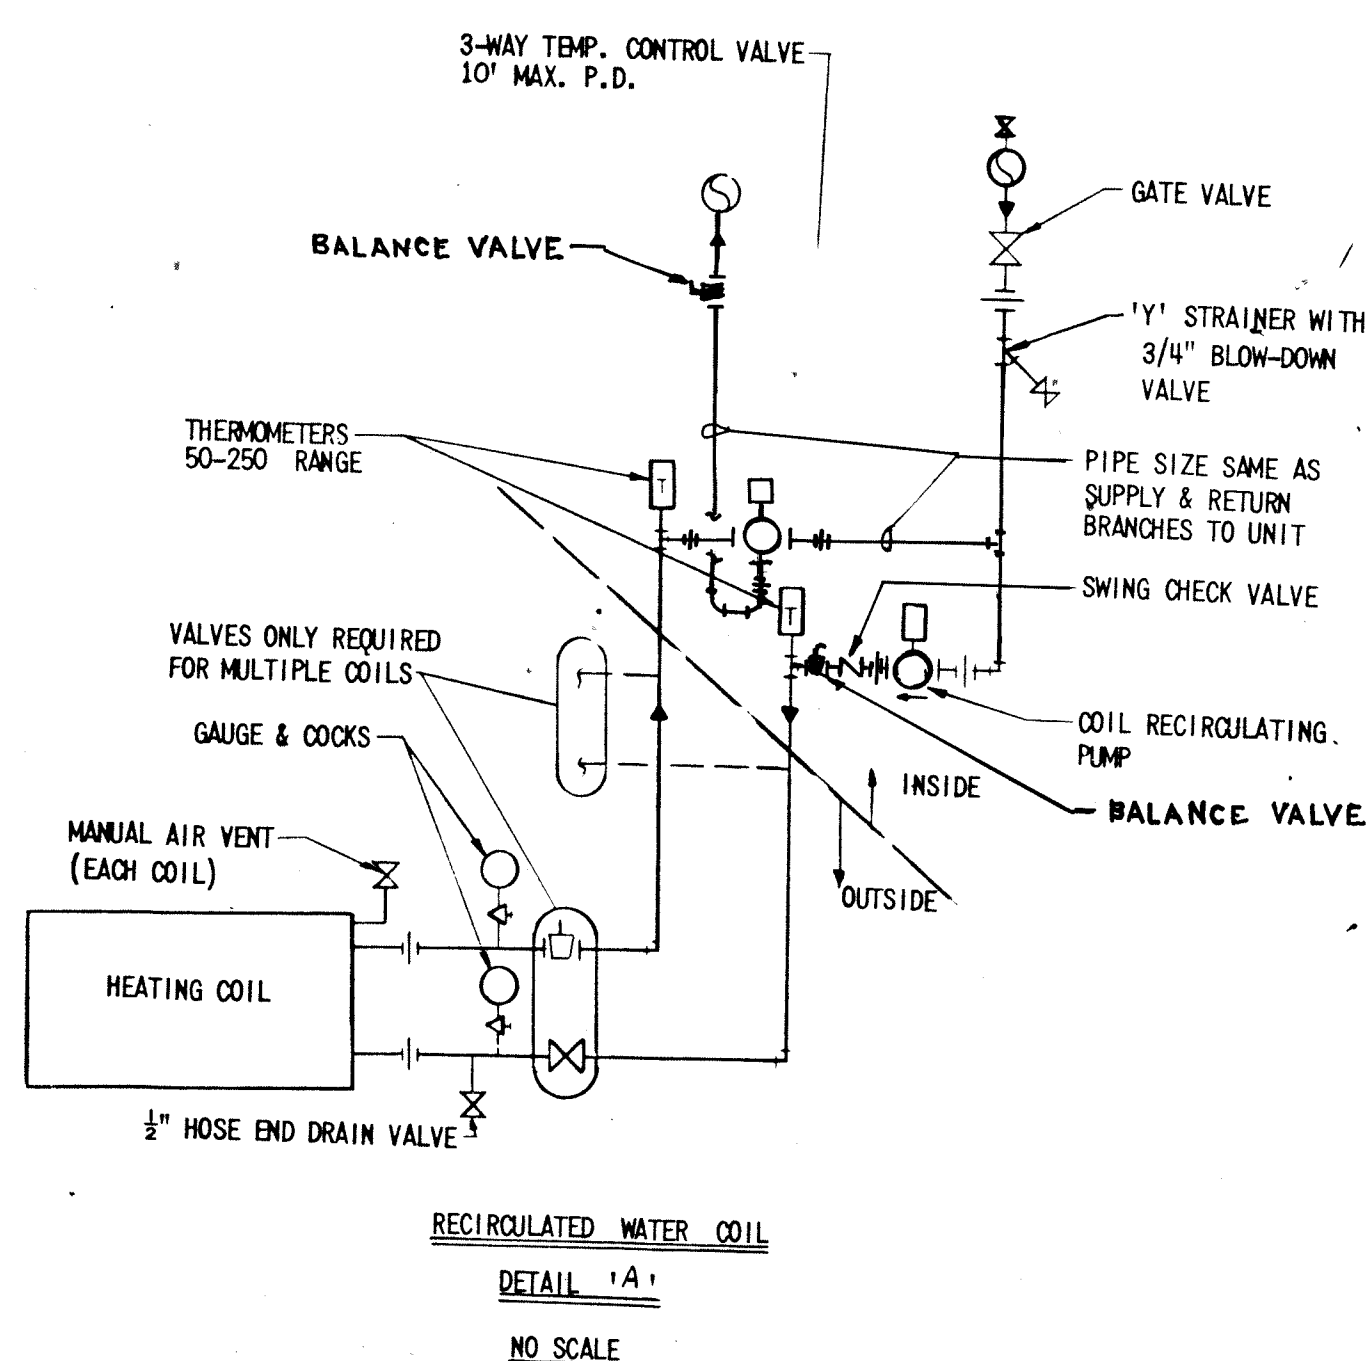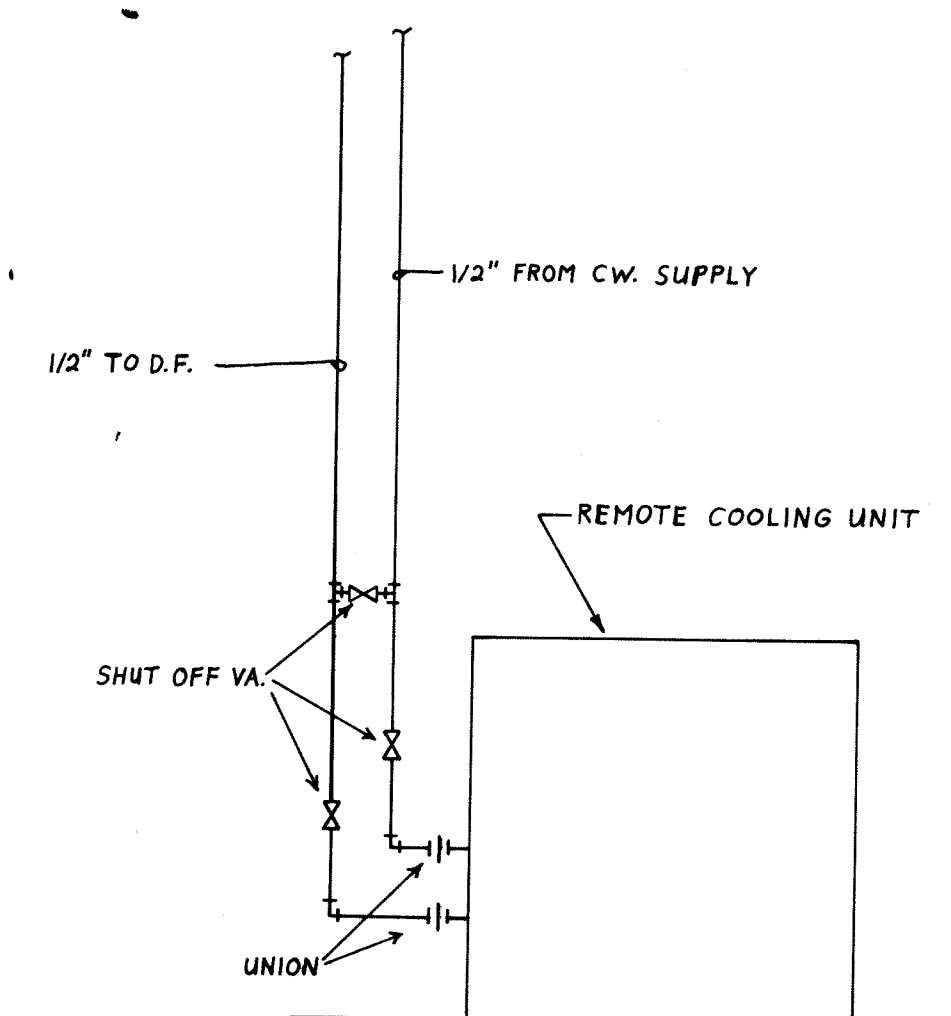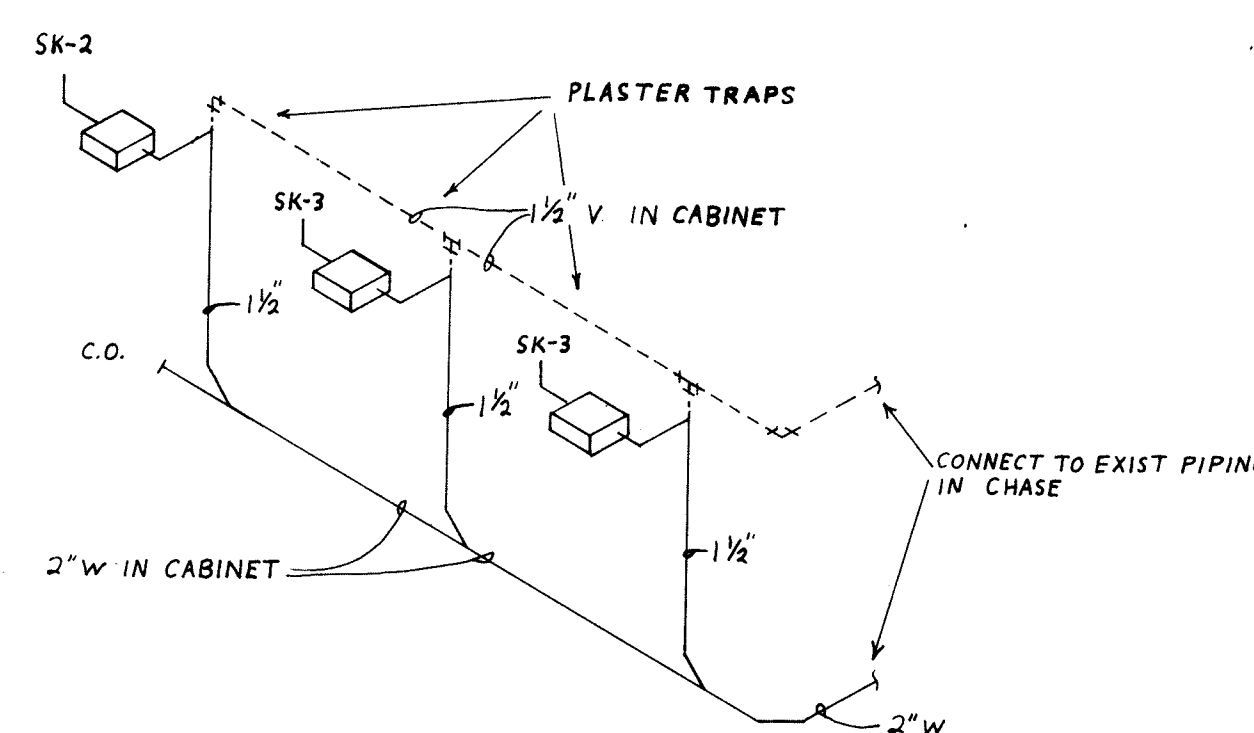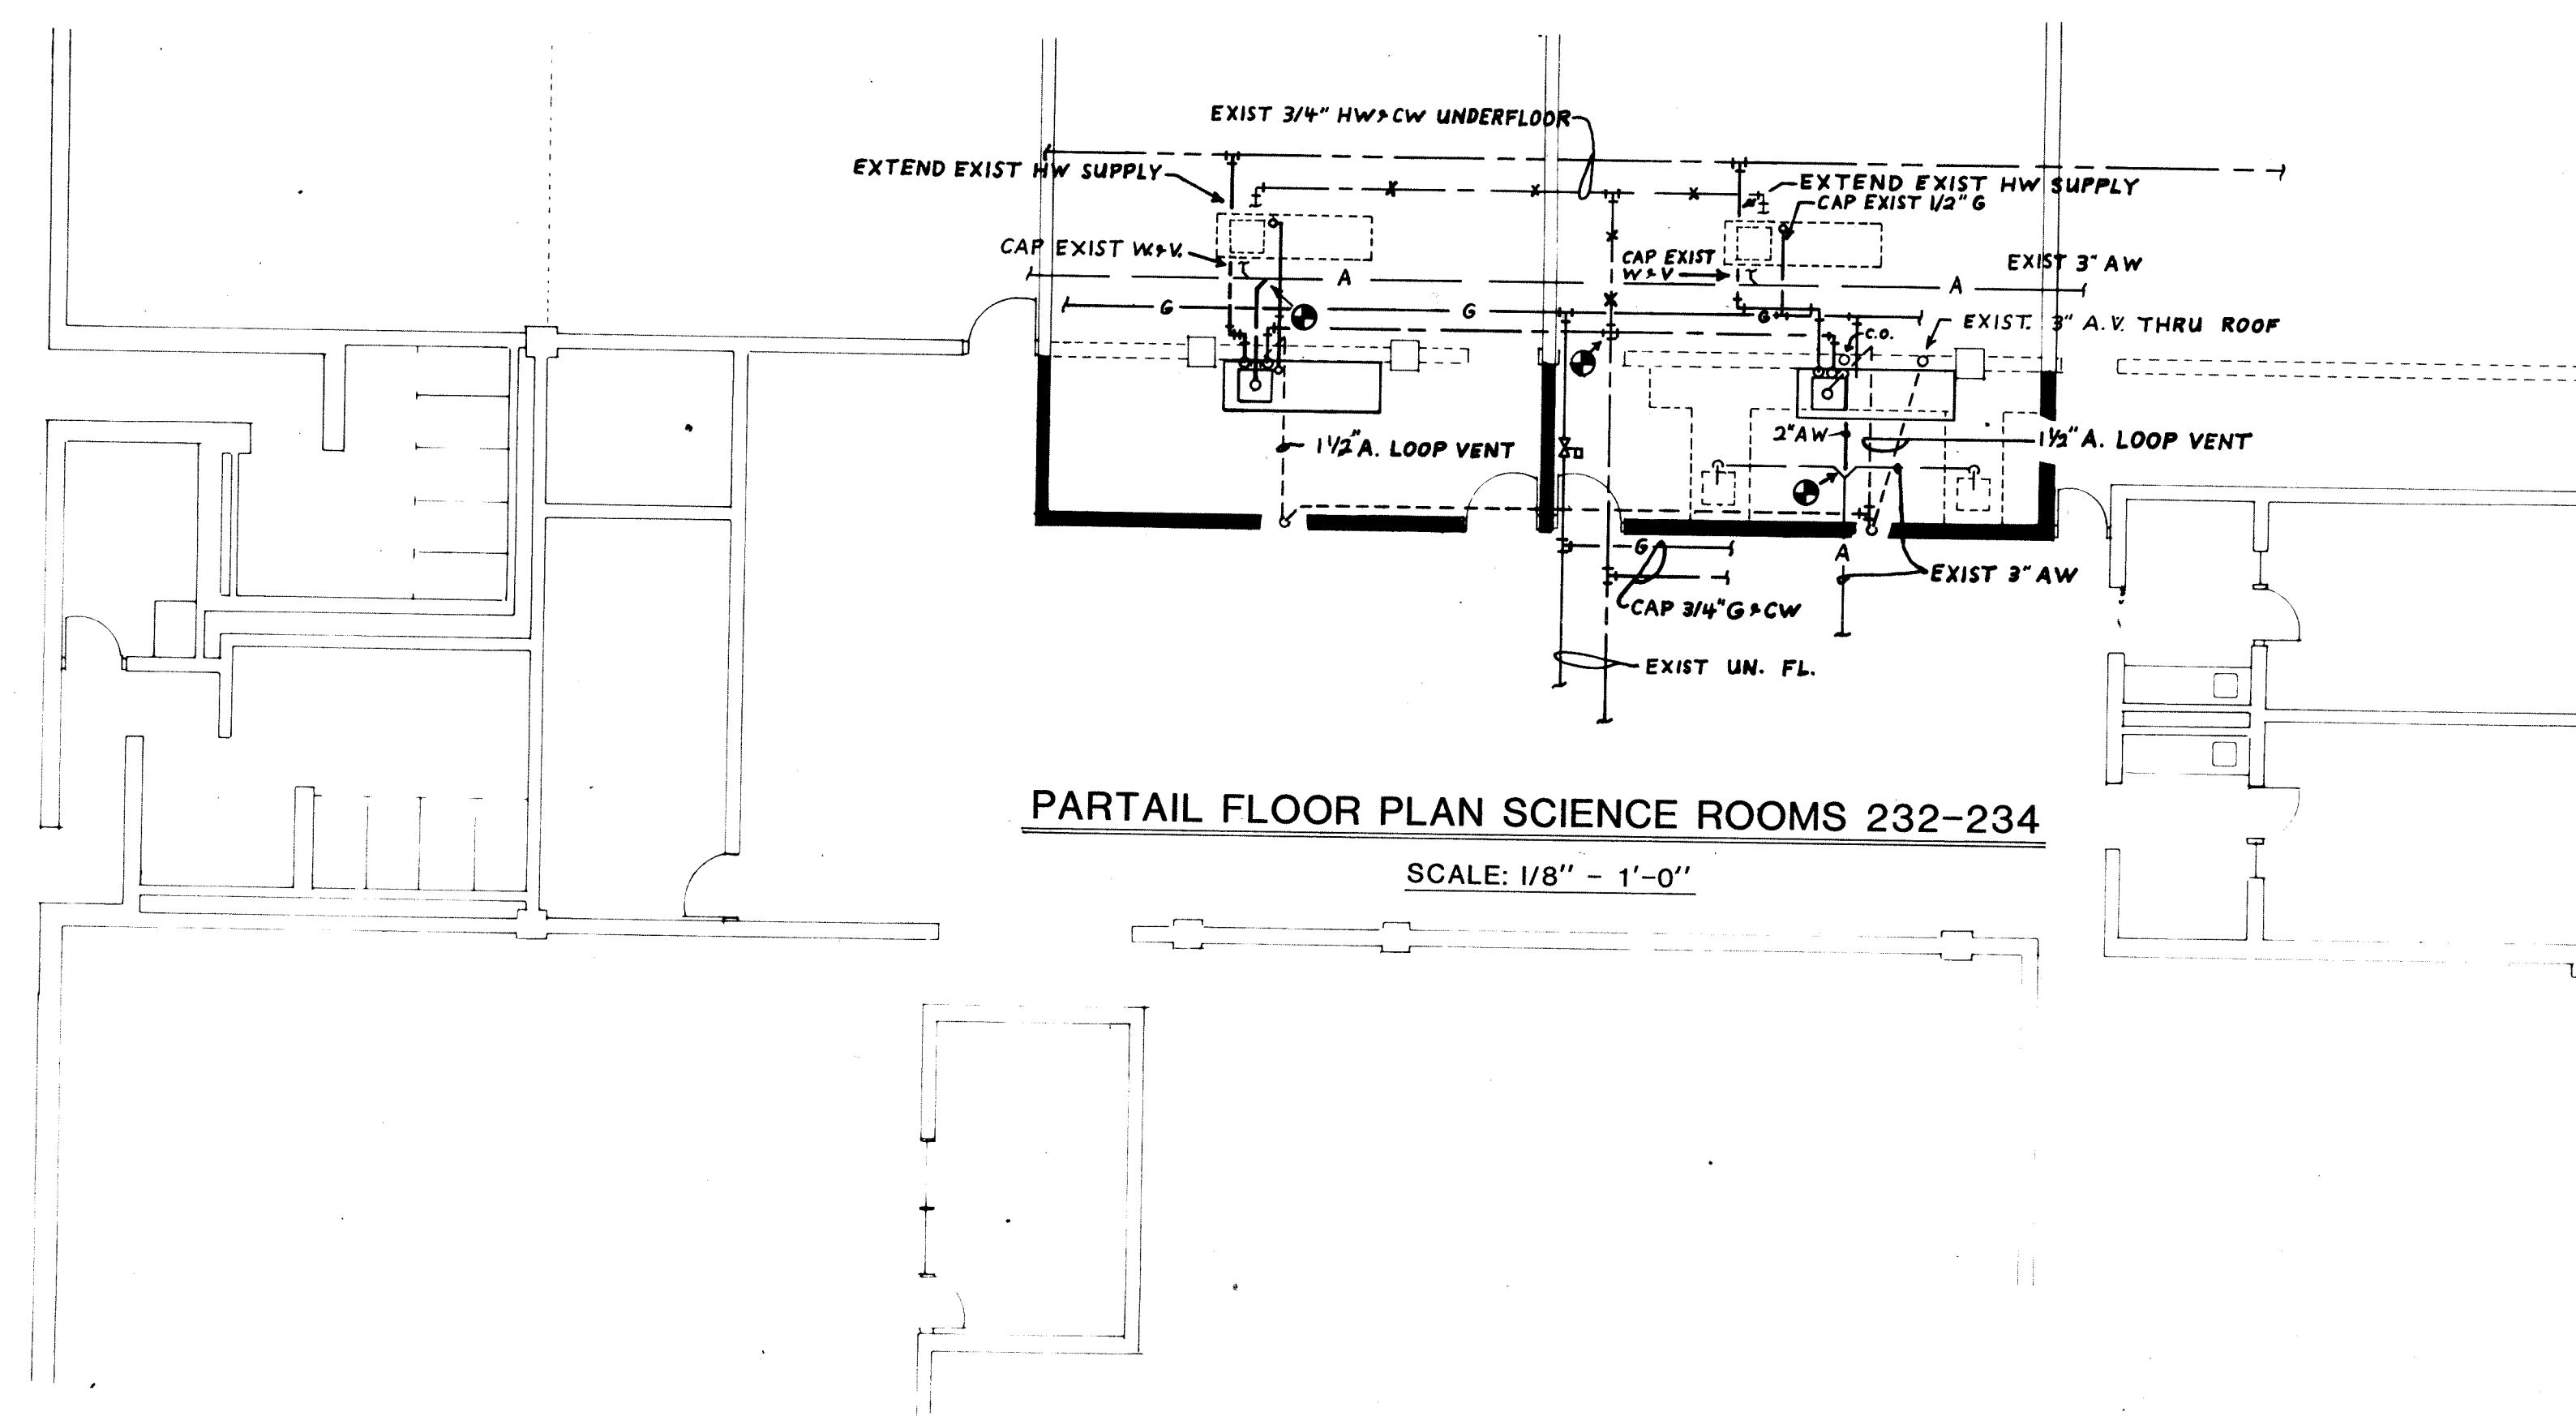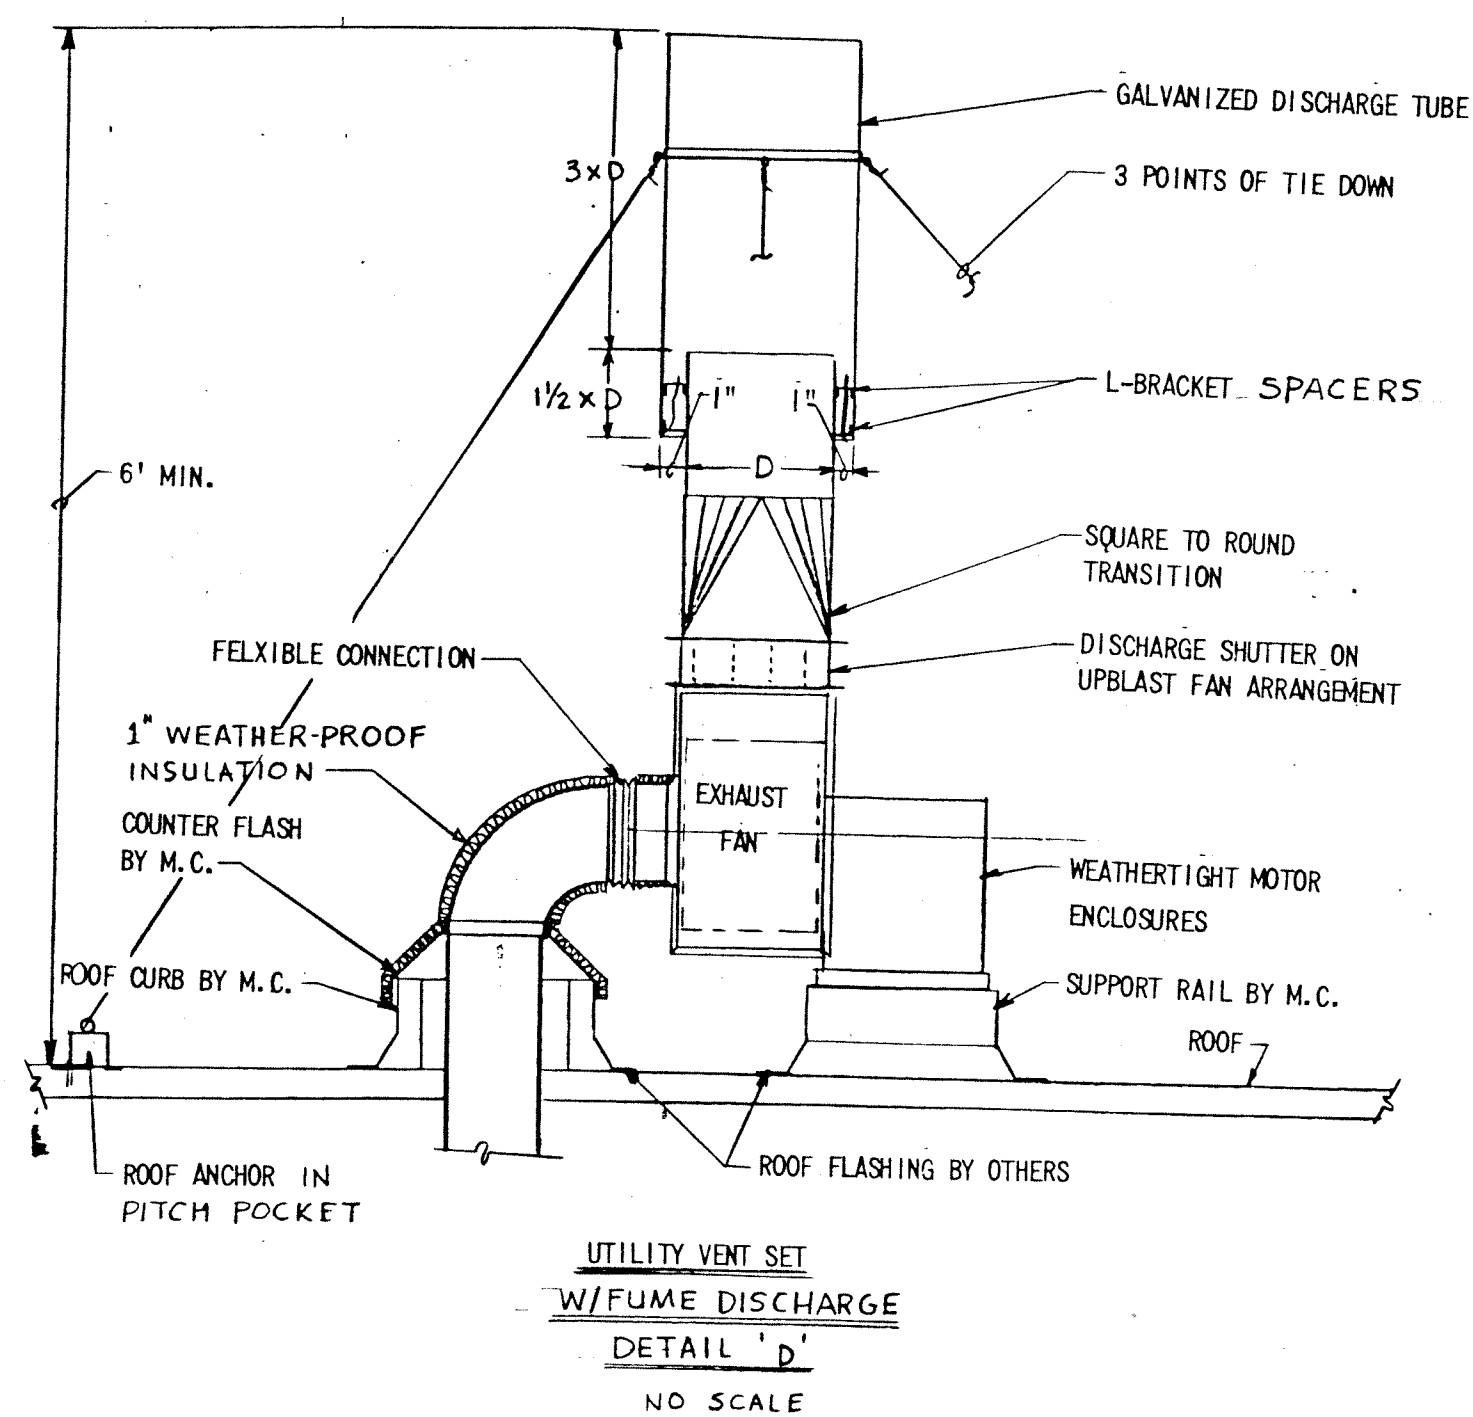

TYPICAL ART ROOMS PLUMBING DIAGRAM 111-121


DETAIL "E"
NO SCALE

REMOTE COOLING UNIT
DETAIL "C"
NO SCALE

TYPICAL LAVATORY PLUMBING DIAGRAM

DETAIL "B"
NO SCALE

NOTE:
ALL WORK INDICATED ON THIS
DRAWING SHALL BE A PART OF
BID PACKAGE # 6
EXCEPT AS OTHERWISE NOTED

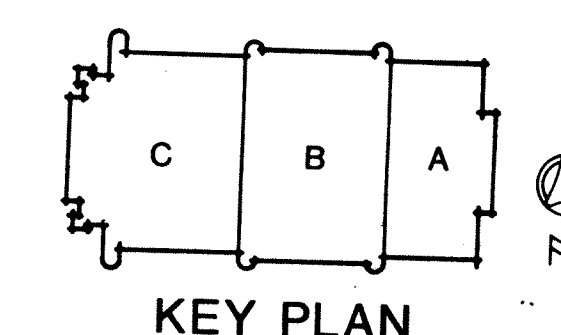

WRIGHT/PORTER & LOYDE, INC.
ARCHITECTS/ENGINEERS
INDIANAPOLIS, INDIANA/TAMPA, FLORIDA

MUSSETT NICHOLAS & ASSOCIATES
CONSULTING ENGINEERS

DIAGRAMS & DETAILS - PLUMBING

CRAIG MIDDLE SCHOOL - BID PACKAGE #6
LAWRENCE TOWNSHIP M.S.D.
PHASE V, 1984 PROJECTS

NO.	DATE	DESCRIPTION	CONTR. NO.	DATE	DESCRIPTION
1	5-22-84	REVISED	84004		

Wright/Porter & Loyde
CERTIFIED BY


SHEET

M6.09


OF

FAN SCHEDULE																															
MARK NO.	NAME	MANUFACTURER & MODEL	LOCATION	SERVICE/PURPOSE	FAN OPERATING DATA					MISC. DATA			REMARKS	MOTOR DATA			STARTER				DISCONNECT			REMOTE CONTROLS		ELECTRICAL CONNECTIONS					MARK NO.
					CFM	OUTLET VEL.	STATIC PRESS.	RPM	BHP	MOTOR RPM	DRIVE AMPLT.	HEIGHT		H.P.	FLA	VOLT	TYPE	NEMA ENCL.	MOUNT	SPECIAL CONTROL	FURN. BY	TYPE	NEMA ENCL.	FURN. BY	CONTROLS	FURN. BY	WIRE & CONDUIT	CIR. BRKS. OR FUSED SWITCH	PANEL		
EF-1	POWER ROOF VENT UPBLAST	COOK 18UR48	ROOF	CASTING HOOD EXHAUST	1400		0.75	935	0.30		BELT	300	W/ROOF CURB, BDD & B.S.	0.33		115 1															
EF-2	POWER ROOF VENT UPBLAST	COOK 15UR38	ROOF	WELDING HOOD EXHAUST	800		0.75	900	0.21		BELT	200	W/ROOF CURB, BDD & B.S.	0.25		115 1															
EF-3,4,5	UTILITY FAN VENT SET	TWIN CITY 122-BCV	ROOF	PAINT BOOTH EXHAUST	900		1.0	1460	0.23		BELT	300	W/DISCH. SHUTTER, VIB ISOLATION, WEATHER COVER, TYPE B SPARK RESISTANT CONSTRUCTION	0.33		115 1															
EF-6-9	POWER ROOF VENT UPBLAST	COOK 100UR150	ROOF	FUME HOOD EXHAUST	500		0.50	1550	.08	1550	DIR.	100	W/ROOF CURB, BDD & B.S.	0.10		115 1															
EF-10-15	CENTRIFUGAL CEILING FAN	COOK GEMINI 6-10	JANITORS CLOSET	WATER COOLER EXHAUST	490		0.125	1075		1075		30	W/INTAKE GRILLE & DISCHARGE	0.08		115 1															


MISCELLANEOUS EQUIPMENT SCHEDULE																							
MARK NO.	NAME	MANUFACTURER & MODEL	LOCATION	SERVICE/PURPOSE	OPERATING DATA OR PHYSICAL DATA	WEIGHT	REMARKS	MOTOR DATA			STARTER				DISCONNECT		REMOTE CONTROL		ELECTRICAL CONNECTIONS				MARK NO.
								H.P.	FLA	VOLT PHASE	TYPE	NEMA ENCL.	MOUNT	SPECIAL CONTROL	FURN. BY	TYPE	NEMA ENCL.	FURN. BY	CONTROLS	FURN. BY	WIRE & CONDUIT	CIR. BRKRS. OR FUSED SWITCH NO.	
	PAINT BOOTH HOOD	STEVENS F7-520-36W	INDUSTRIAL ARTS	PAINT EXHAUST	900 CFM, ENAMEL FINISH	150	W/BASE CABT., FILTER, LIGHT OR APPROVED EQUAL																
	RADIATION	SHAM-PERKINS SCL	SEE PLANS	HOT WATER RADIATION	1140 BTU/HR W/180° AMT 1-1/4" COP/ALUM 4-1/4 X 4-1/4 - 40 FINS		W/REQUIRED END CAPS, SPLICE PLATES & CLOSURES																
	HEATING COIL W/ FACE & BY-PASS	TRANE #21	BOILER ROOM	KITCHEN MAKEUP	12,000 CFM, -10° EAT TO 70° LAT, W/ 54 GPM, 190° EWT TO 150° LWT	500	MIN 20 SF COIL, MAX 0.2" AIR PD 2 ROW, 9 FIN/IN. EXTERNAL FACE & BY-PASS																
	AIR FILTER HOUSING	TRANE #21	BOILER ROOM	HEATING COIL	12,000 CFM, 2" THICK THROW AWAY MIN. 34 S.F.	200																	
PUMP A	IN-LINE CIRC. PUMP	B & G - 60 2" A	BOILER ROOM	HEATING COIL	34 GPM @ 30 FT. HEAD 1750	50		1		460 3													

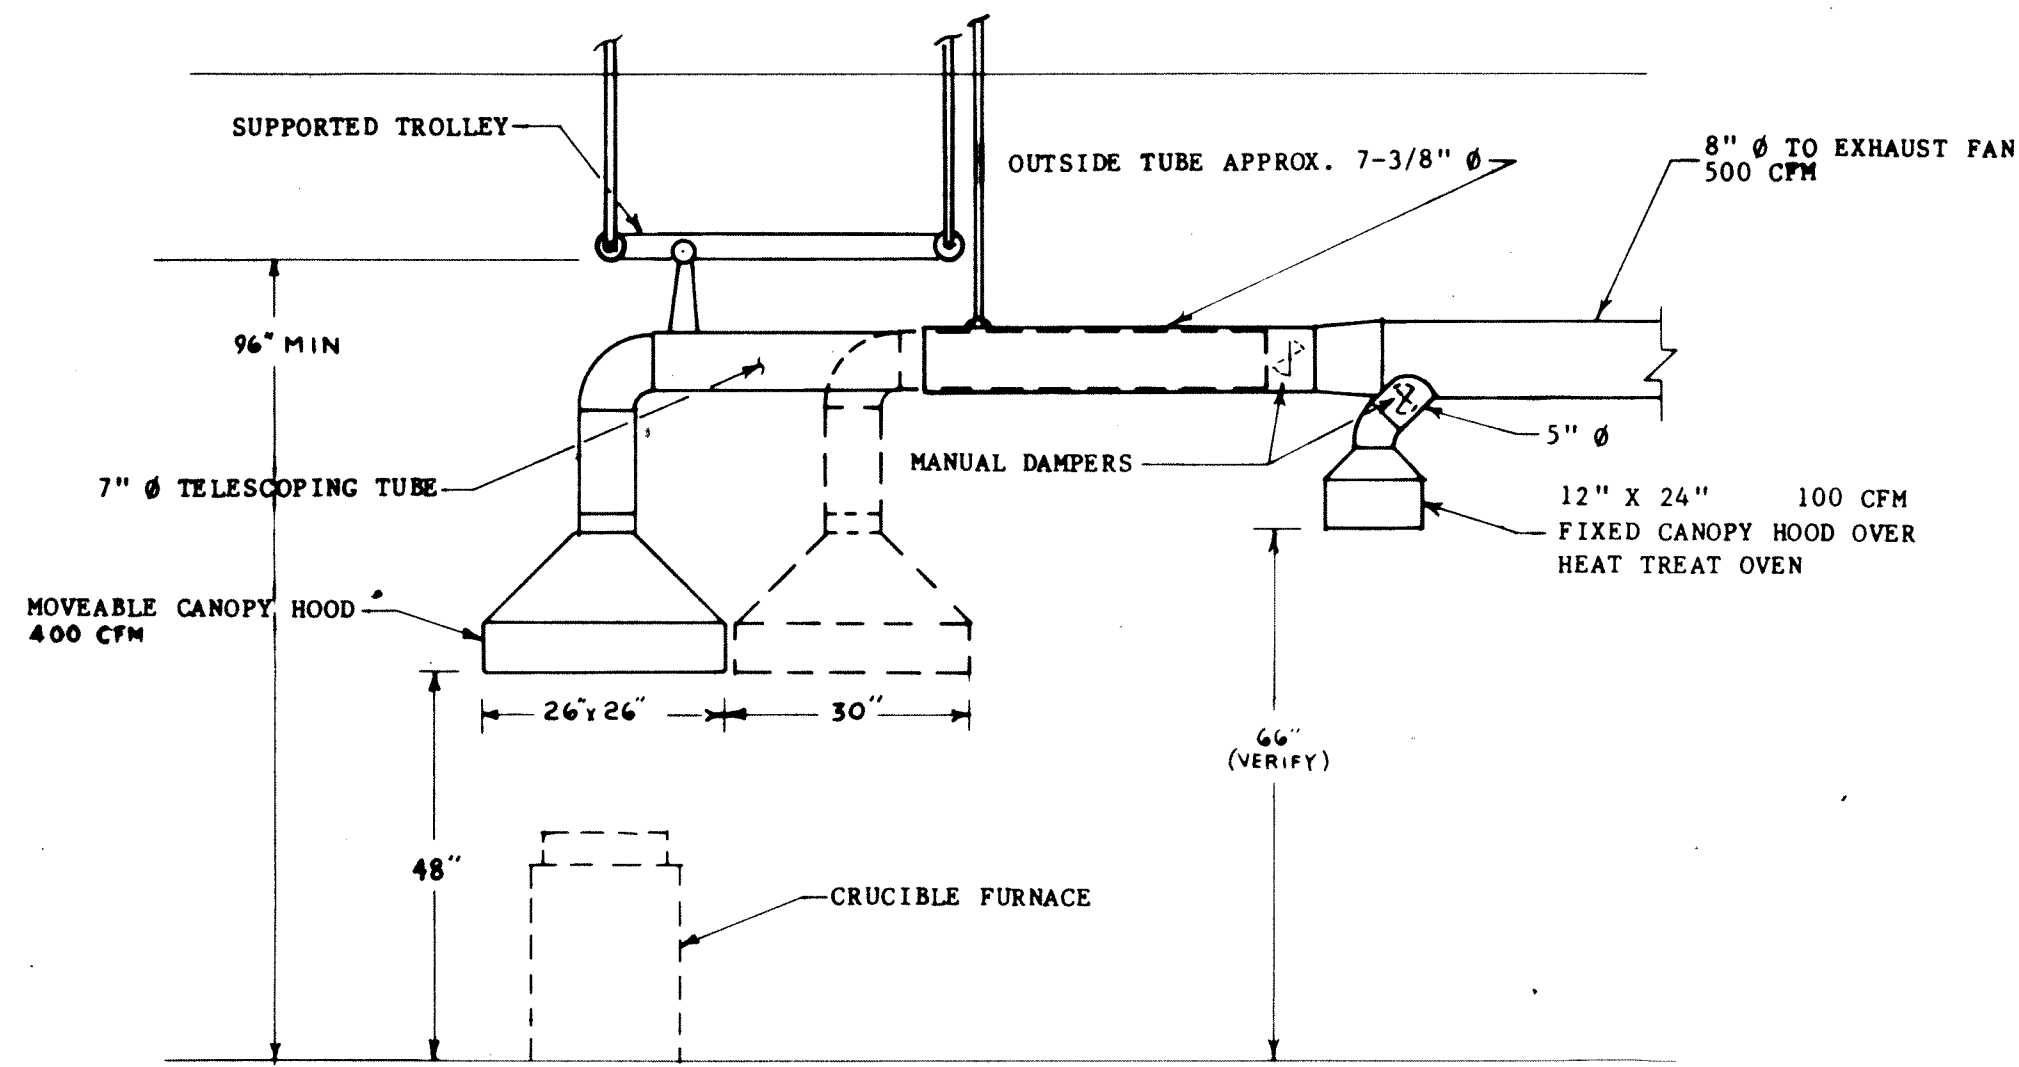


FURNACE HOOD ELEVATION
DETAIL 'A'
1/2" = 1'-0"

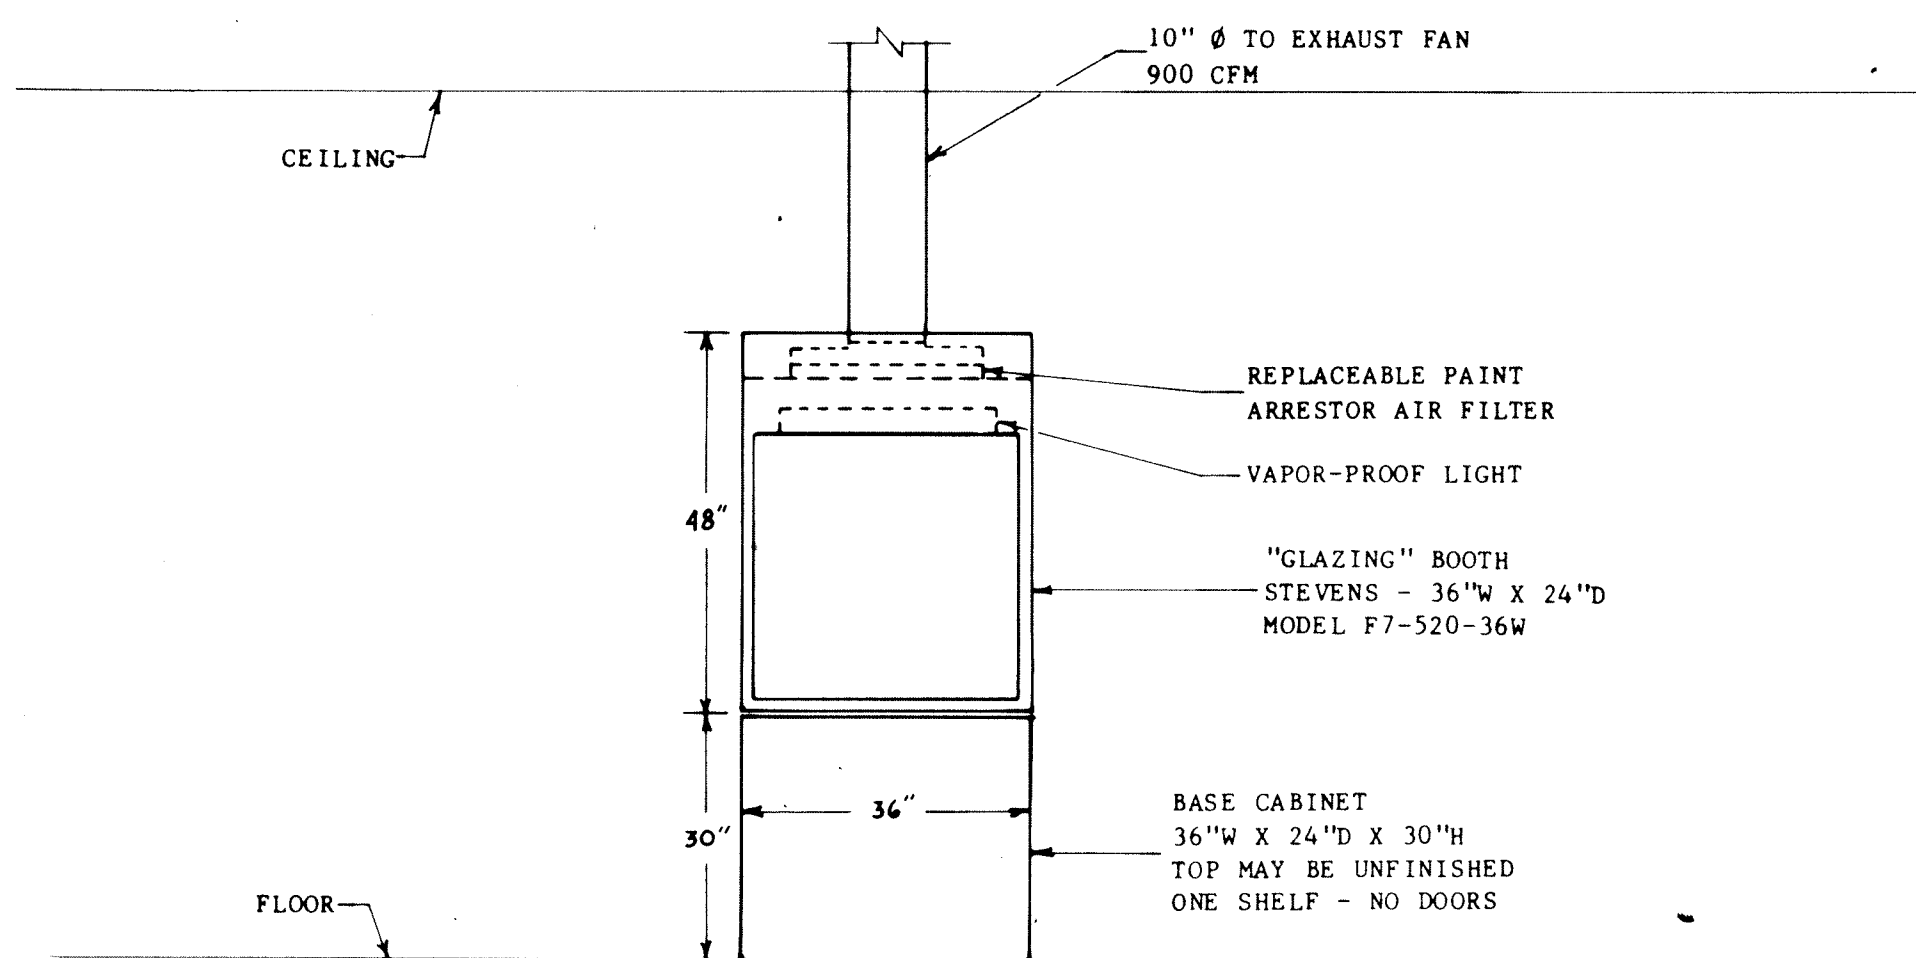


PAINT BOOTH
DETAIL 'D'
1/2" = 1'-0"

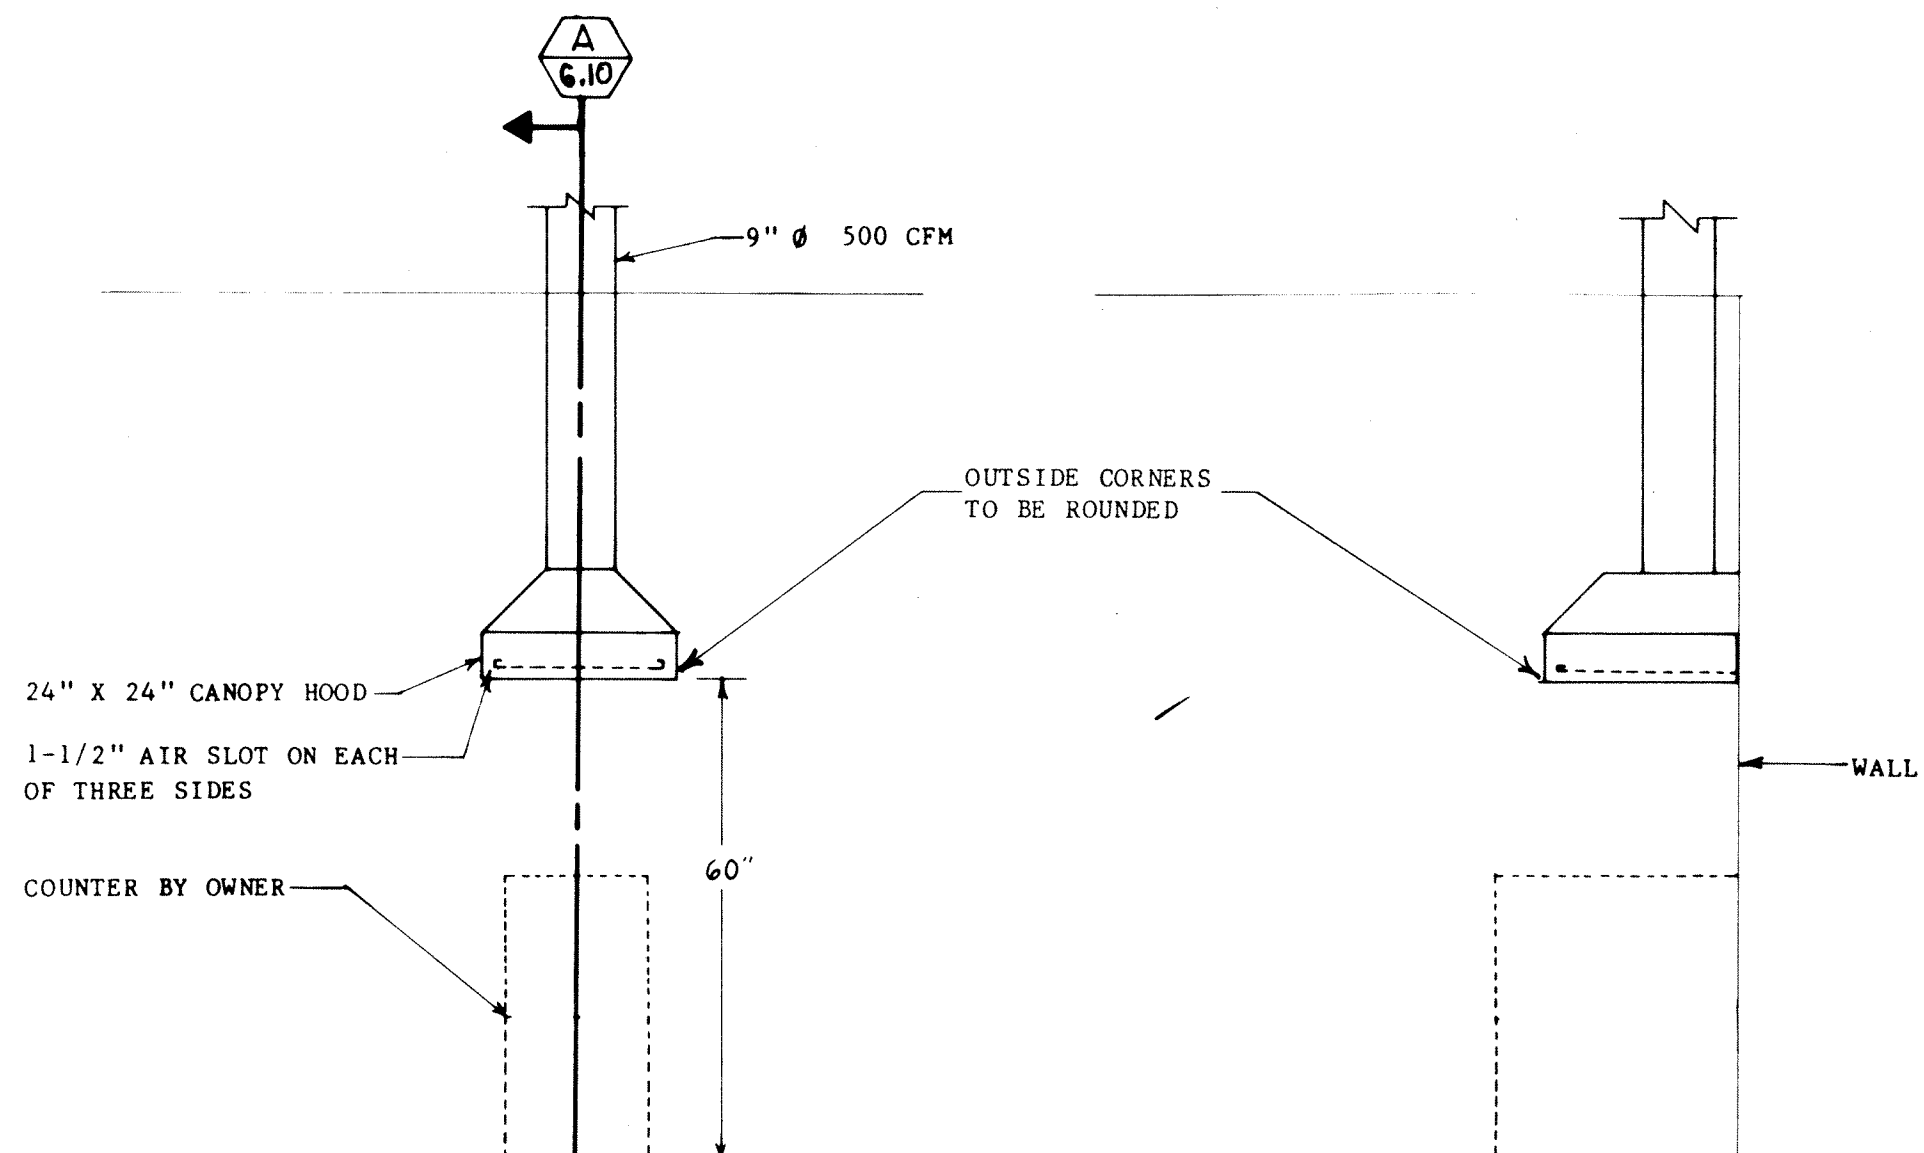


SCIENCE FUME HOOD
DETAIL 'E'
1/2" = 1'-0"

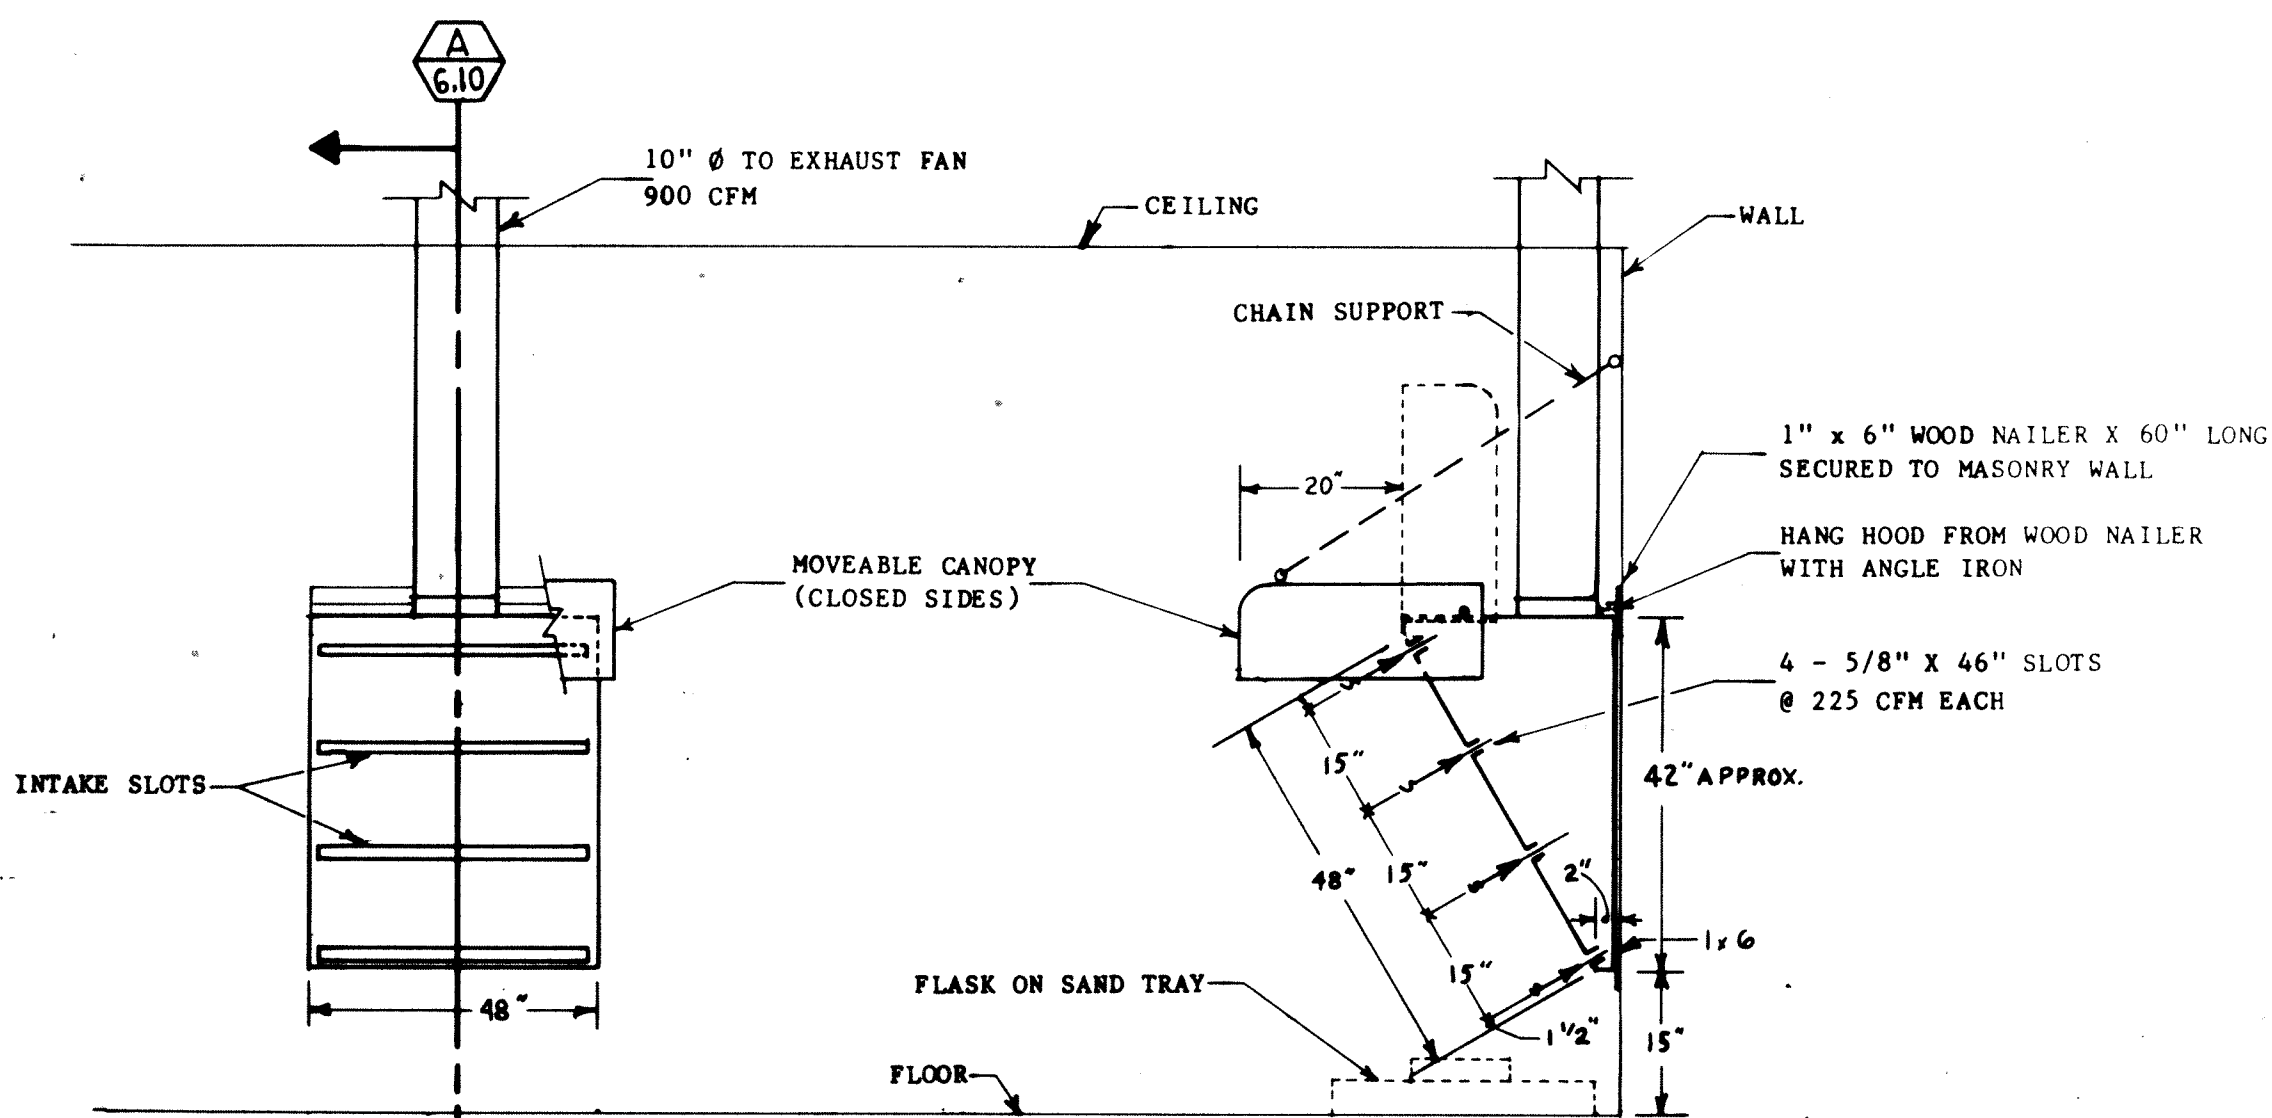


CASTING HOOD
DETAIL 'B'
1/2" = 1'-0"

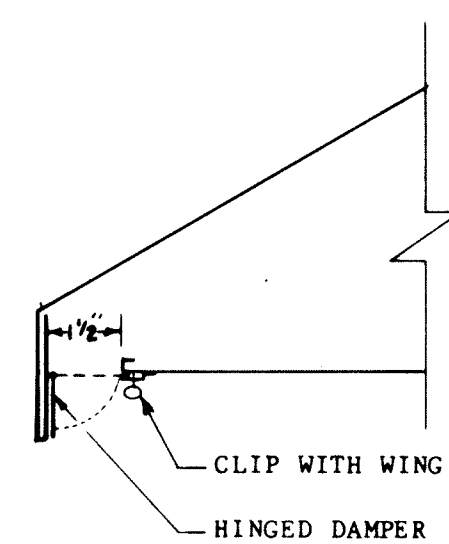

DETAIL 'C'
NO SCALE

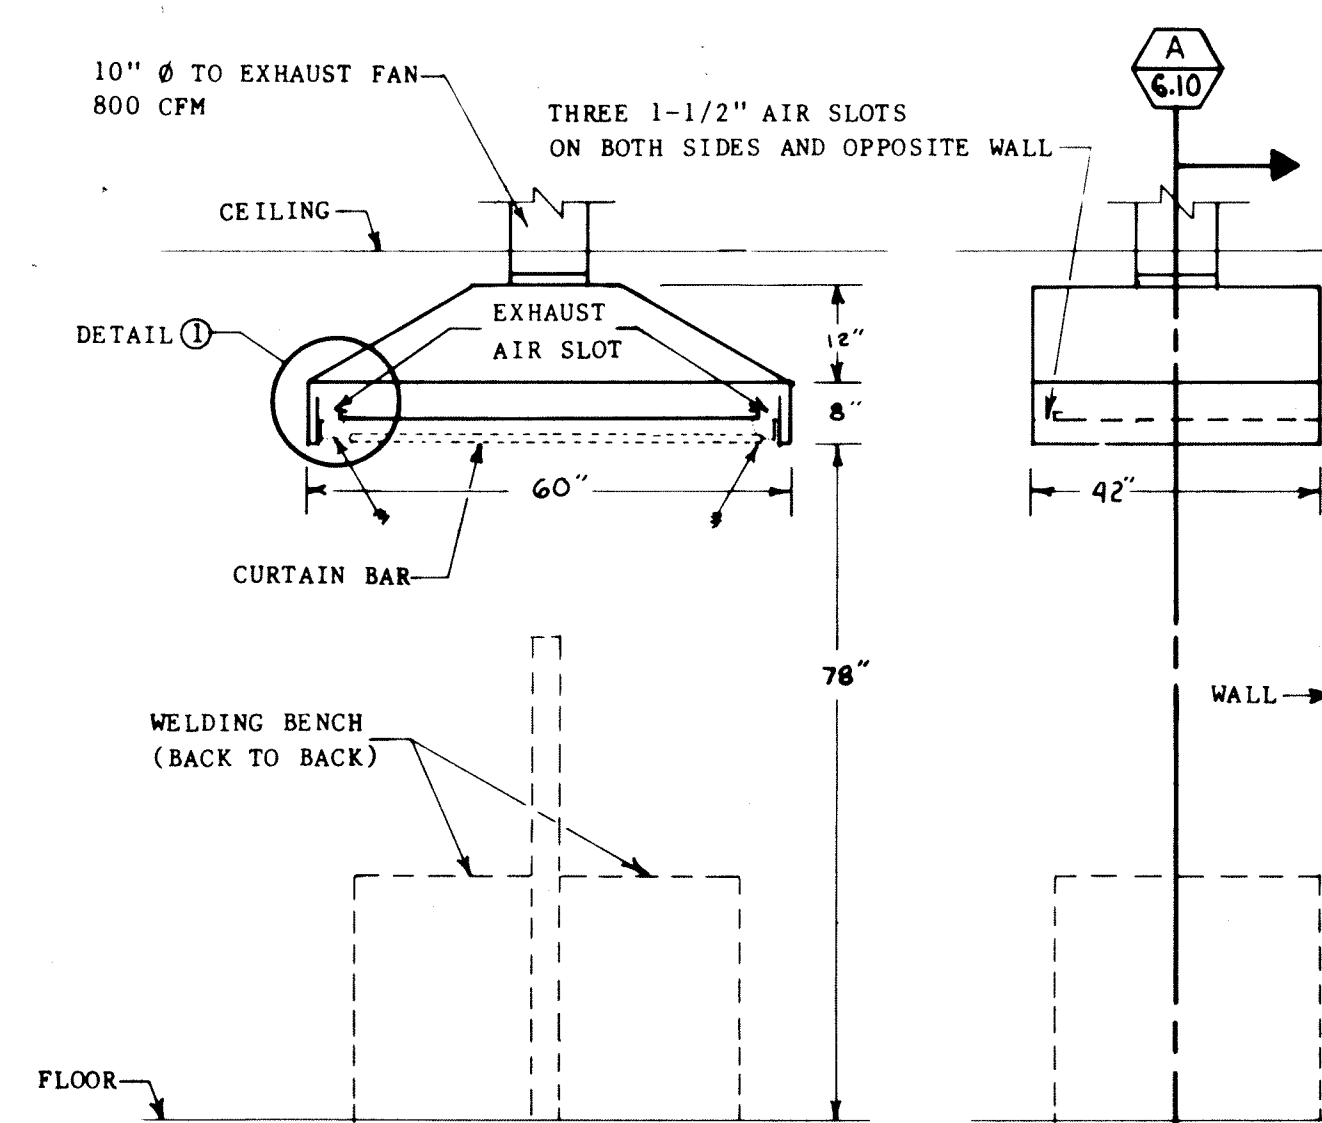


WELDING STATION HOOD
DETAIL 'C'
1/2" = 1'-0"

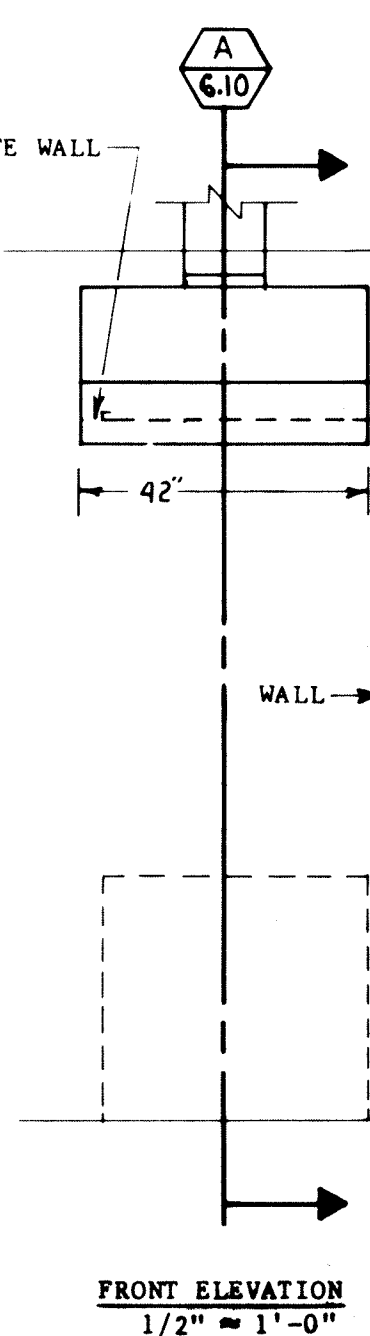

FRONT ELEVATION
1/2" = 1'-0"

NOTE:
ALL WORK INDICATED ON THIS
DRAWING SHALL BE A-PART OF
BID PACKAGE # 6
EXCEPT AS OTHERWISE NOTED

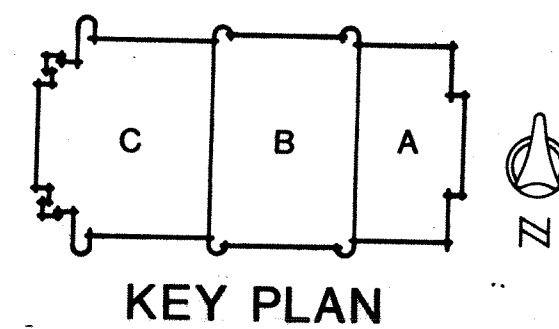

KEY PLAN

SCHEDULE OF DUCT INSULATION & PIPE INSULATION											
DUCT APPLICATION	INSULATION TYPE										
	NO INSULATION	2" FLEXIBLE FIBERGLASS, 2" THICK	3/4" RIGID BOARD FIBERGLASS, 1" THICK	1" THICK STANDARD ANGLER	2" RIGID BOARD FIBERGLASS, 1" THICK	3/8" DUCT LINER BOARD, 2" THICK	FR ANGLER 1" THICK	3/8" FIBERGLASS 1 1/2" THICK			
DOMESTIC HOT WATER S & R							☐				
DOMESTIC COLD WATER							☐				
HEATING WATER S & R									☐		
SUPPLY AIR DUCTWORK			☐								
OUTSIDE AIR DUCTWORK				☐							
RETURN & EXHAUST AIR DUCTWORK (6)		☐									

- NOTES:
1. WITH ALL SERVICE JACKET.
 2. FINISH WITH PRESIZED FIBERGLASS CLOTH.
 3. FINISH WITH 2 COATS OF WEATHERPROOF VINYL PLASTIC.
 4. DUCTS INSULATED INSIDE WITH DUCT LINER SHALL NOT BE INSULATED ON OUTSIDE.
 5. WITH FACTORY APPLIED FOIL REINFORCED KRAFT JACKET.
 6. REFER TO FIRST FLOOR LARGE SCALE PLAN - HVAC FOR INSULATION OF FURNACE DUCT.


WYRIGHT/PORTER & LOWE, INC.
ARCHITECTS/ENGINEERS
INDIANAPOLIS, INDIANA/TAMPA, FLORIDA




MUSSETT NICHOLAS & ASSOCIATES
CONSULTING ENGINEERS

SCHEDULES & DETAILS - MECHANICAL

CRAIG MIDDLE SCHOOL - BID PACKAGE #6
LAWRENCE TOWNSHIP M.S.D.
PHASE V, 1984 PROJECTS

REVISIONS	DATE	DESCRIPTION
1	8/20/84	ISSUED FOR BIDDING
2	2-29-84	REVISED FOR PERMITS
3	J/E	REVISED FOR PERMITS
4	E/C	REVISED FOR PERMITS

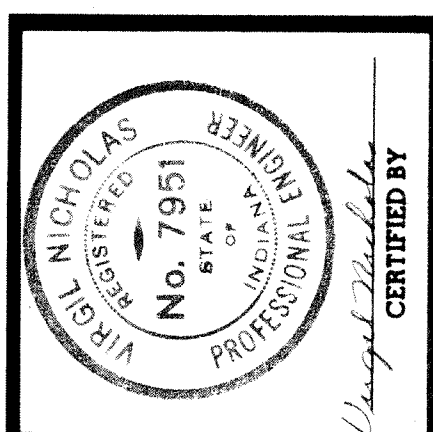


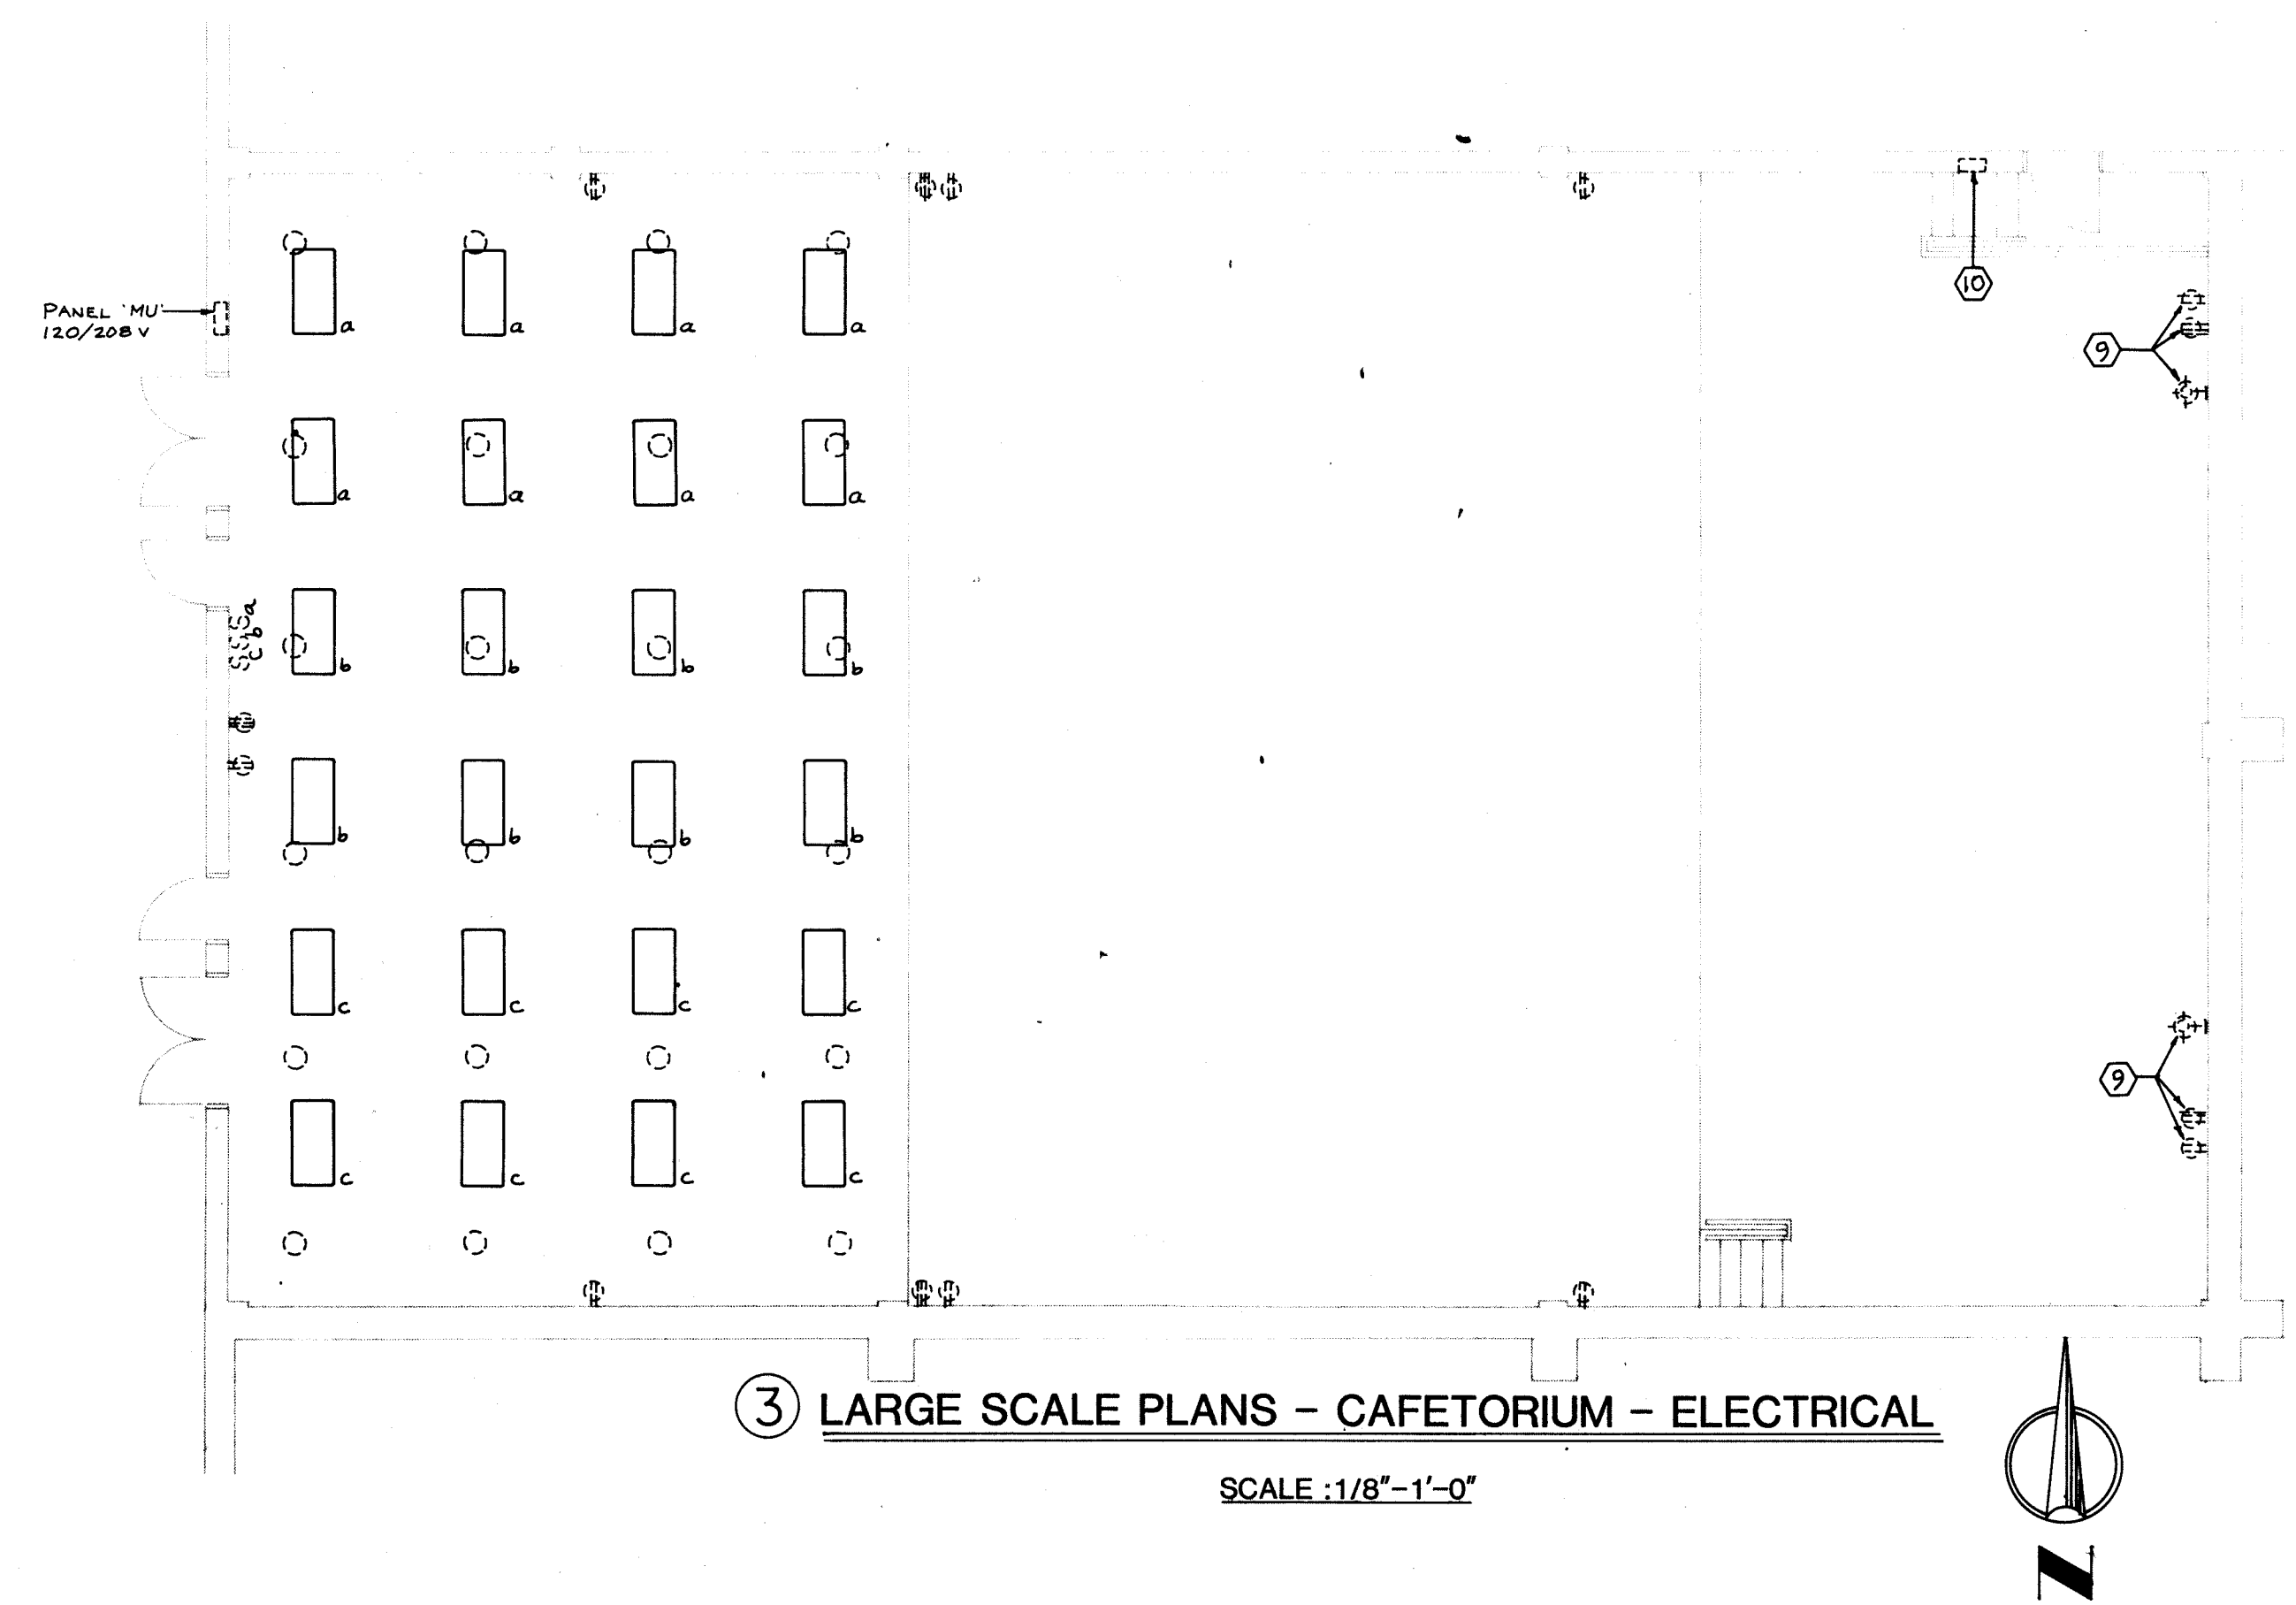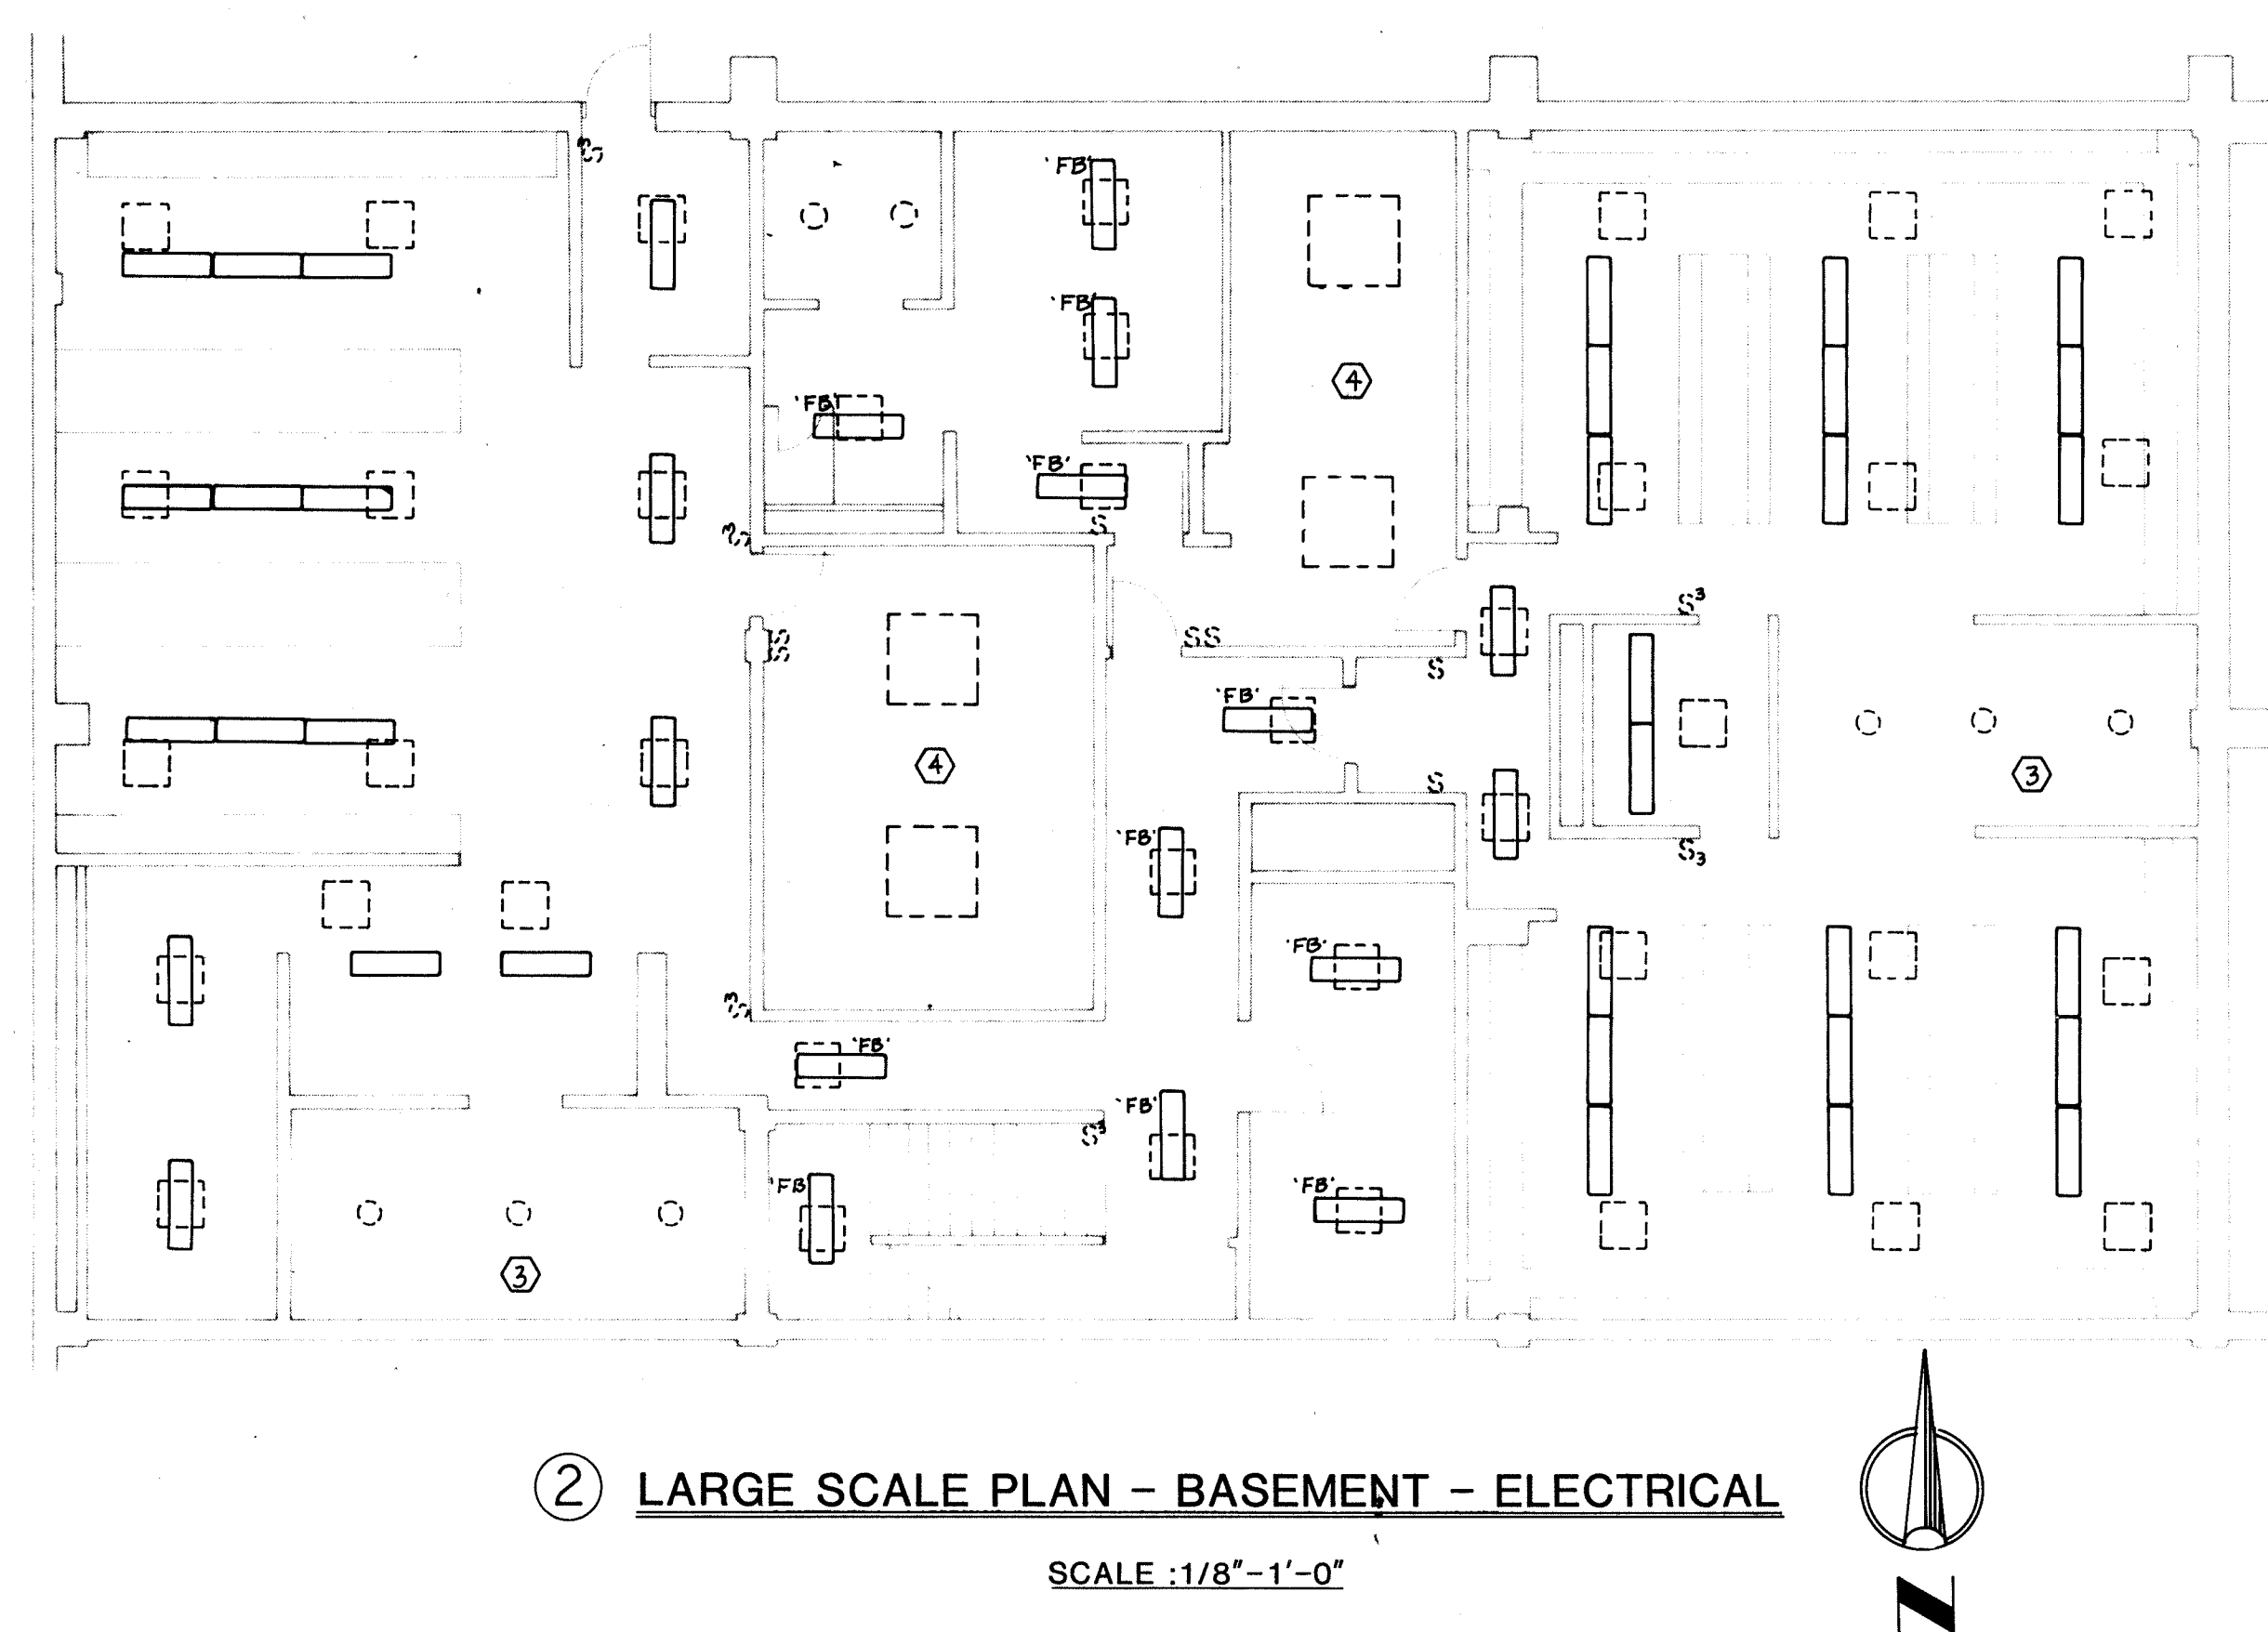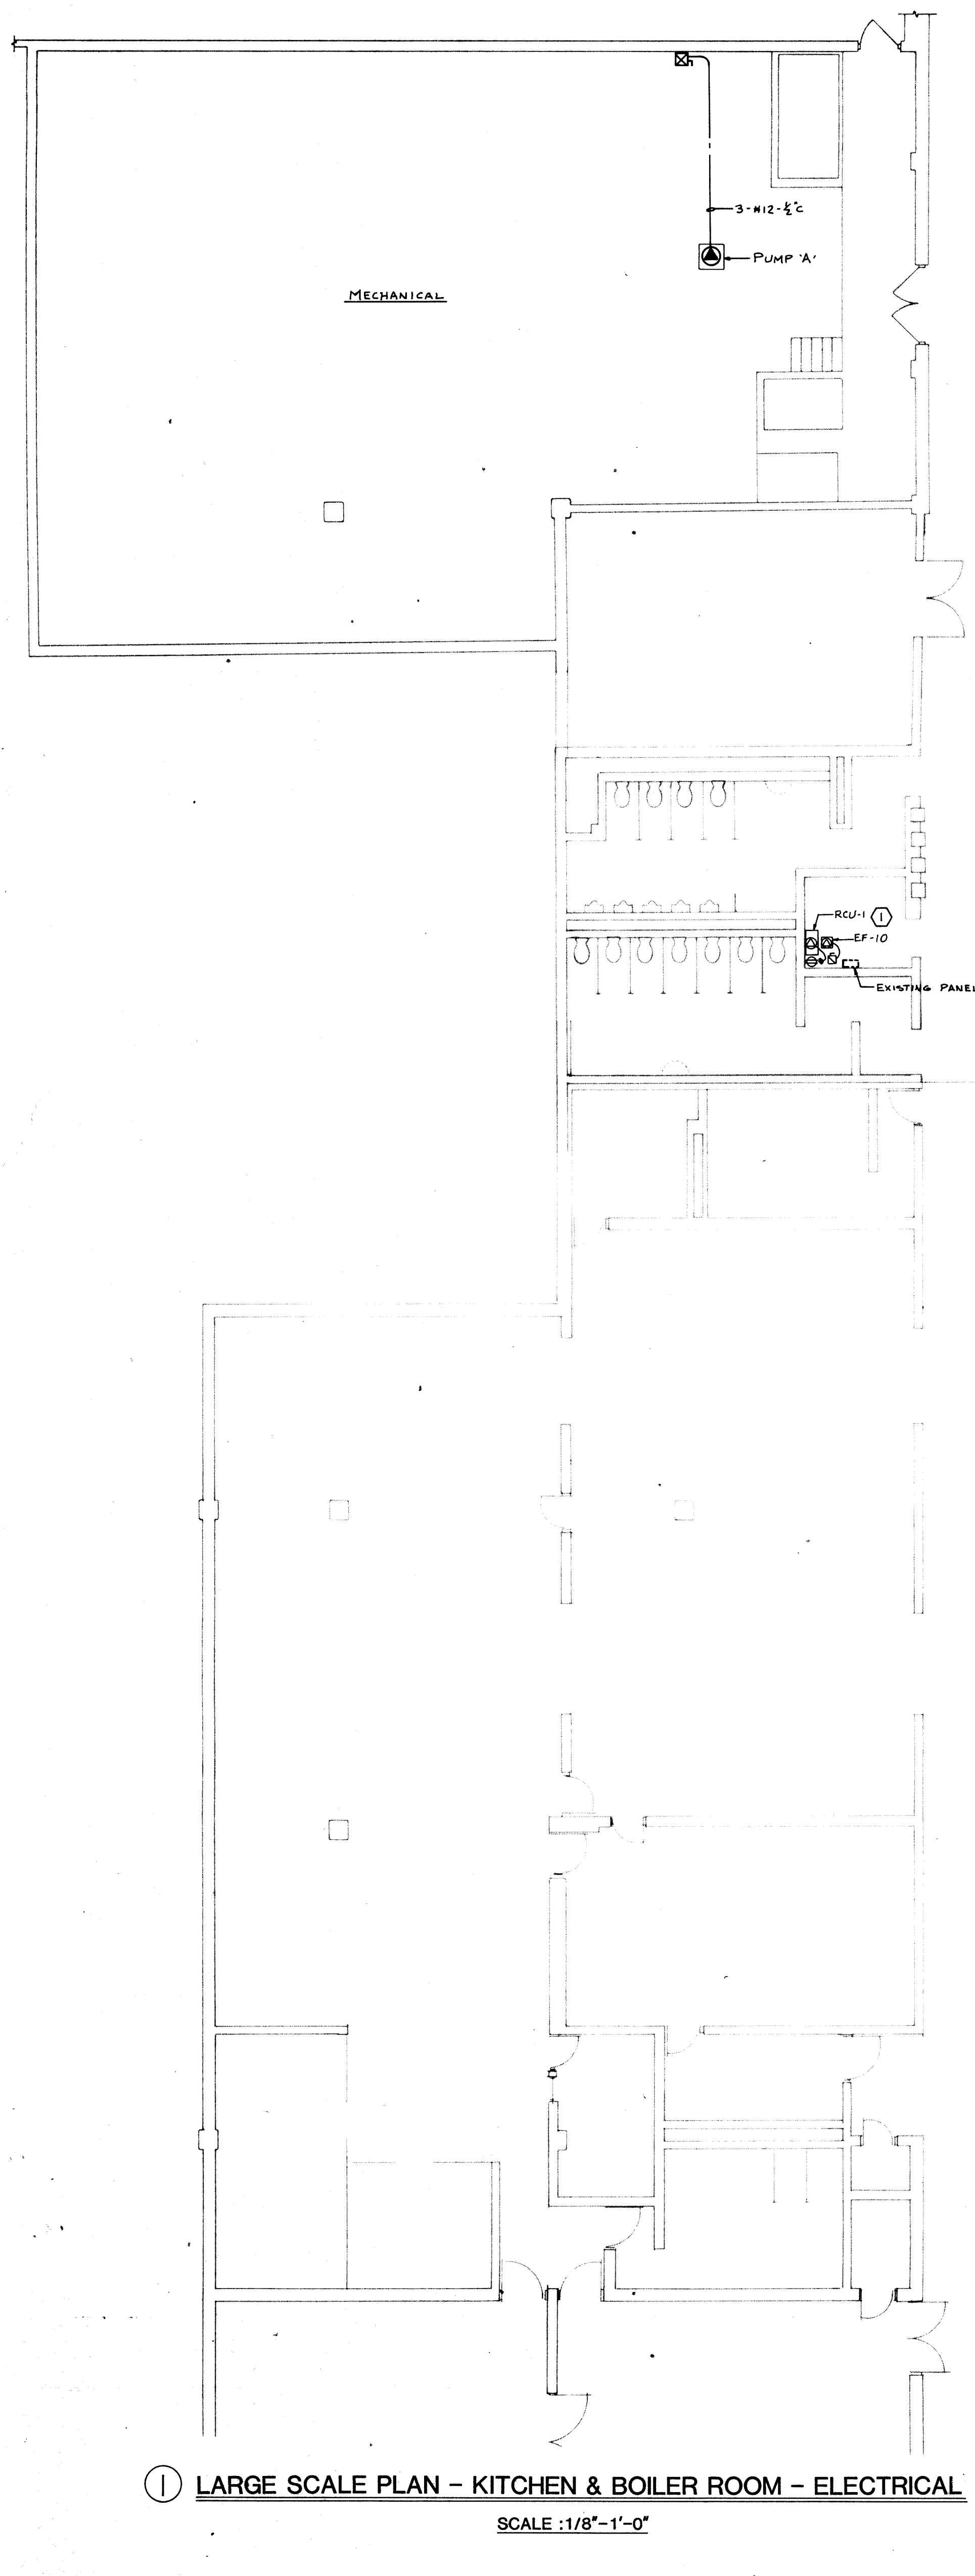

NOTES:

1. REMOTE COOLING UNIT (RCU) AND EXHAUST FAN (EF) TO BE CONNECTED TO EXISTING 120/208 VOLT PANEL IN JANITOR'S CLOSET. INSTALL 20A-1P BREAKER IN SPARE SPACE TO FEED RCU AND EF. CONNECT WITH #12 WIRE. E.C. SHALL INSTALL CORD AND PLUG ON RCU.
2. EXISTING 2' X 2' FIXTURES SHOWN WITH DASHED LINES ON BASEMENT PLAN ARE TO BE REMOVED AND TURNED OVER TO OWNER.
3. EXISTING INCANDESCENT FIXTURES IN SHOWER AREAS ARE TO BE REMOVED AND THEN REINSTALLED ON NEW CEILING.
4. EXISTING 4' X 4' FIXTURES ARE TO REMAIN.
5. NEW 1' X 4' FIXTURES SHALL BE TYPE 'FD' UNLESS OTHERWISE NOTED OR INDICATED. THESE FIXTURES ARE IN AREAS WHERE NEW CEILINGS ARE BEING INSTALLED.
6. NEW LIGHT FIXTURES IN BASEMENT AREA SHALL BE CONNECTED TO EXISTING CIRCUITS. CIRCUITS IN THIS AREA ARE 120 VOLT.
7. IN CAFETORIUM, INCANDESCENT FIXTURES WHICH ARE SHOWN WITH DASHED LINES SHALL BE REMOVED AND TURNED OVER TO OWNER. OTHER EXISTING FIXTURES IN CAFETORIUM ARE TO REMAIN.
8. NEW 2' X 4' FIXTURES IN CAFETORIUM SHALL BE TYPE 'FC'. THESE FIXTURES SHALL BE CONNECTED TO EXISTING CIRCUITS FROM PANEL 'MU', BUT EXISTING WIRING SHALL BE REWORKED TO GIVE SWITCHING ARRANGEMENT SHOWN ON PLAN. EXISTING INCANDESCENT FIXTURES ARE SWITCHED IN A RANDOM PATTERN.
9. EXISTING OUTLETS AT EAST END OF CAFETORIUM SHALL BE RAISED TO +12" ABOVE NEW PLATFORM.
10. EXISTING AMPLIFIER SHALL REMAIN.

NOTE:
ALL WORK INDICATED ON THIS
DRAWING SHALL BE A PART OF
BID PACKAGE #6
EXCEPT AS OTHERWISE NOTED

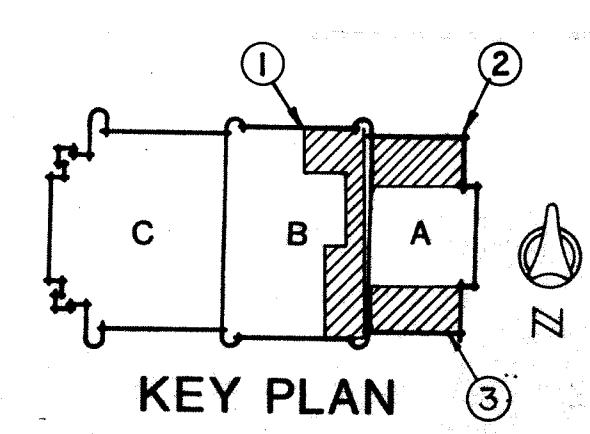

WRIGHT/PORTEOUS & LOWE, INC.

ARCHITECTS/ENGINEERS

INDIANAPOLIS, INDIANA/TAMPA, FLORIDA

MUSSETT NICHOLAS & ASSOCIATES
CONSULTING ENGINEERS

GROUND FLOOR LARGE SCALE PLANS - ELECTRICAL

CRAIG MIDDLE SCHOOL - BID PACKAGE #6

LAWRENCE TOWNSHIP M.S.D.

PHASE V, 1984 PROJECTS

REVISIONS		COMM. NO.
NO.	DATE	DESCRIPTION
1	8/20/84	
2	3-29-84	
3		
4		
5		
6		
7		
8		
9		
10		


Wright/Porteous & Lowe

CERTIFIED BY



SHEET

E6.05



OF

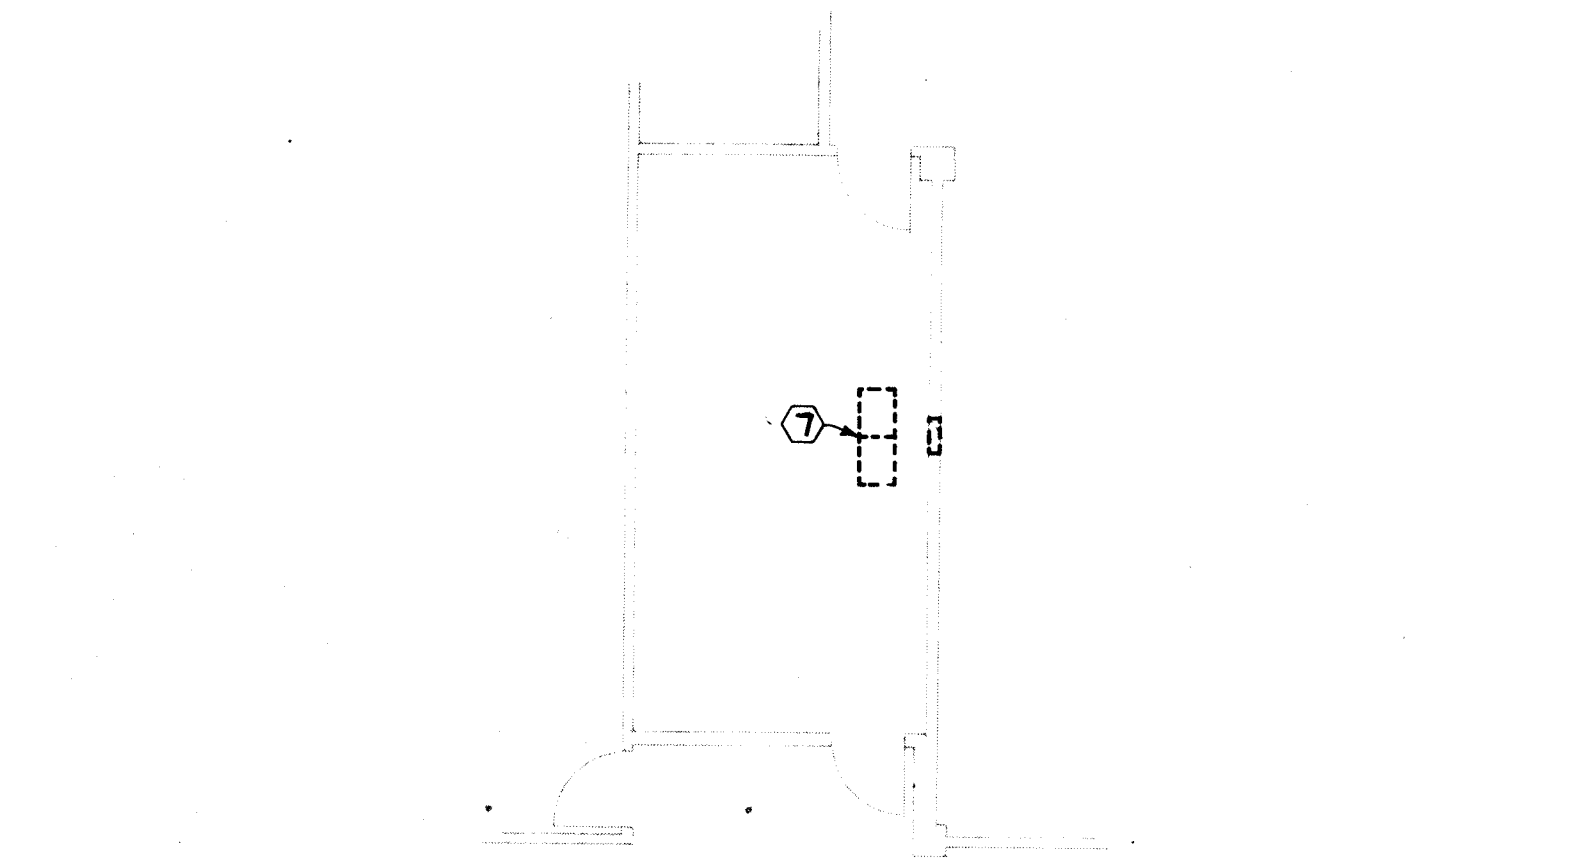


① LARGE SCALE PLAN - COMMUNICATION ROOM- ELECTRICAL
SCALE :1/8"-1'-0"

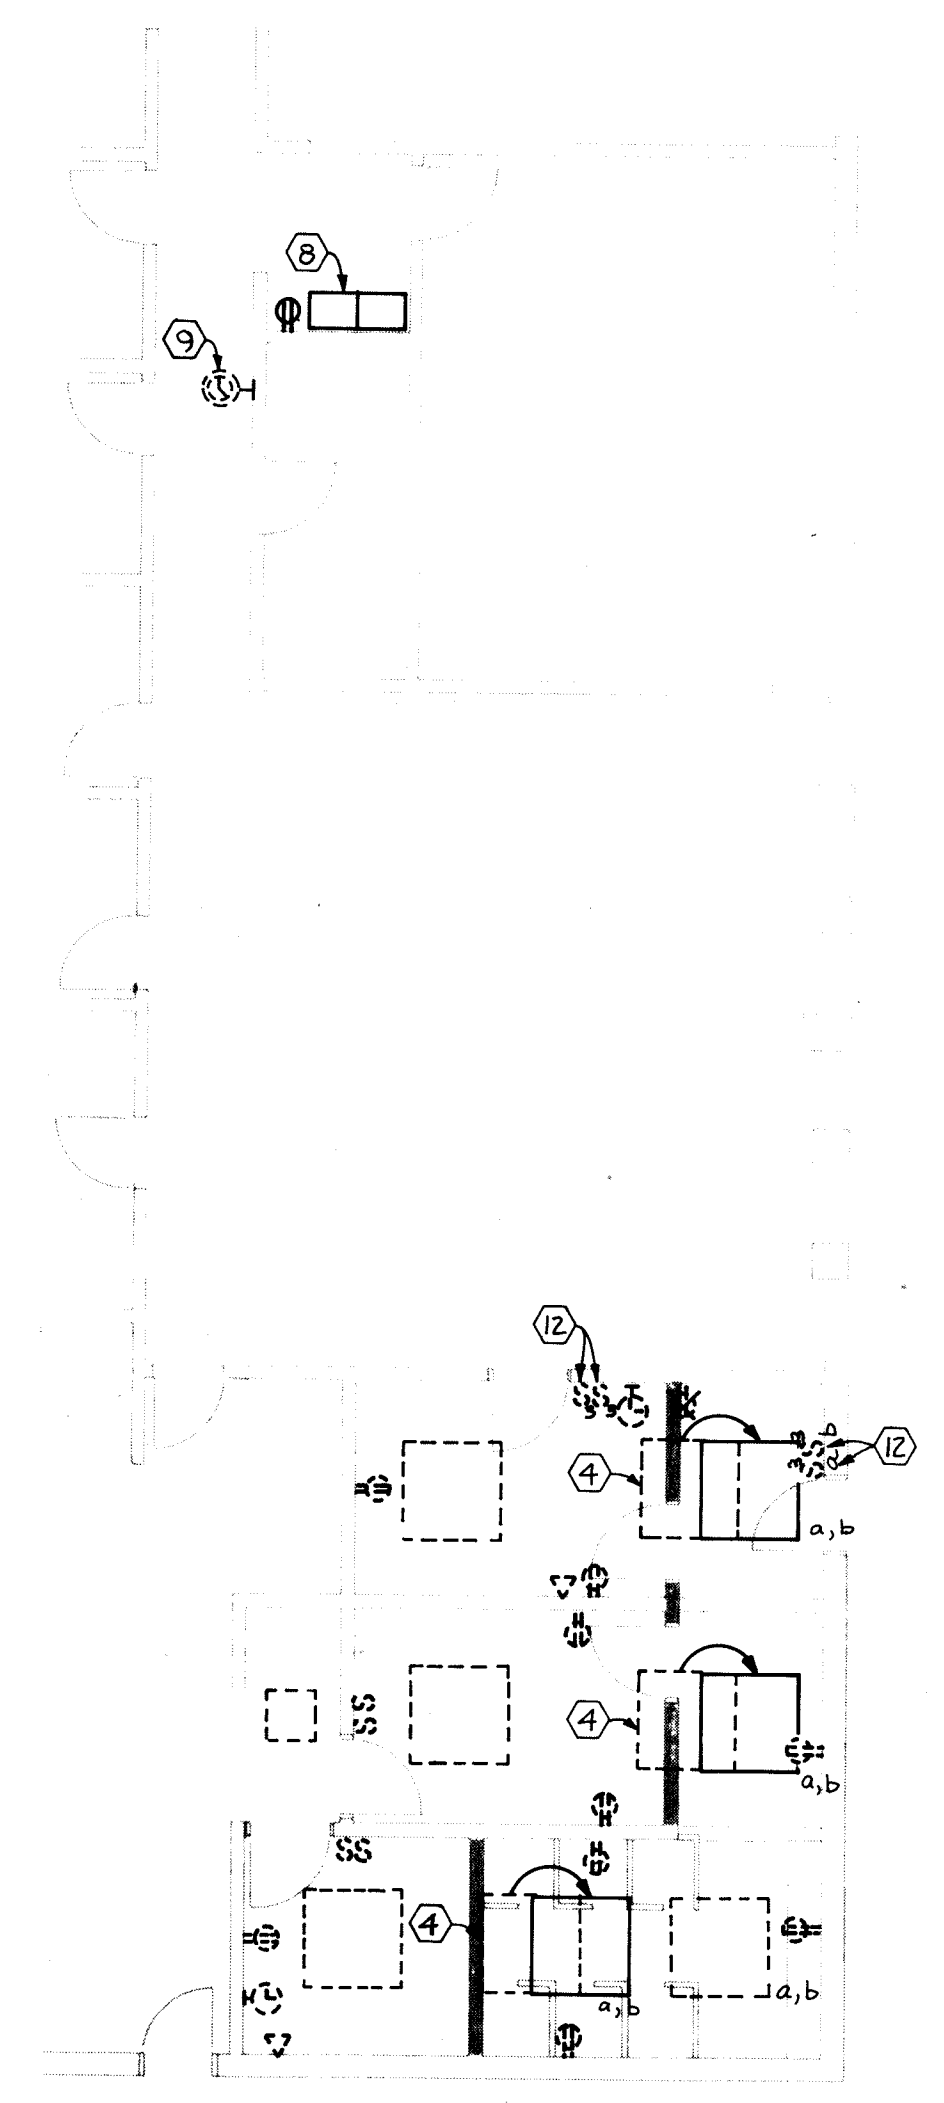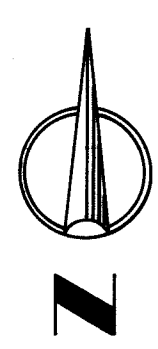

② LARGE SCALE PLAN - OFFICE - ELECTRICAL
SCALE :1/8"-1'-0"

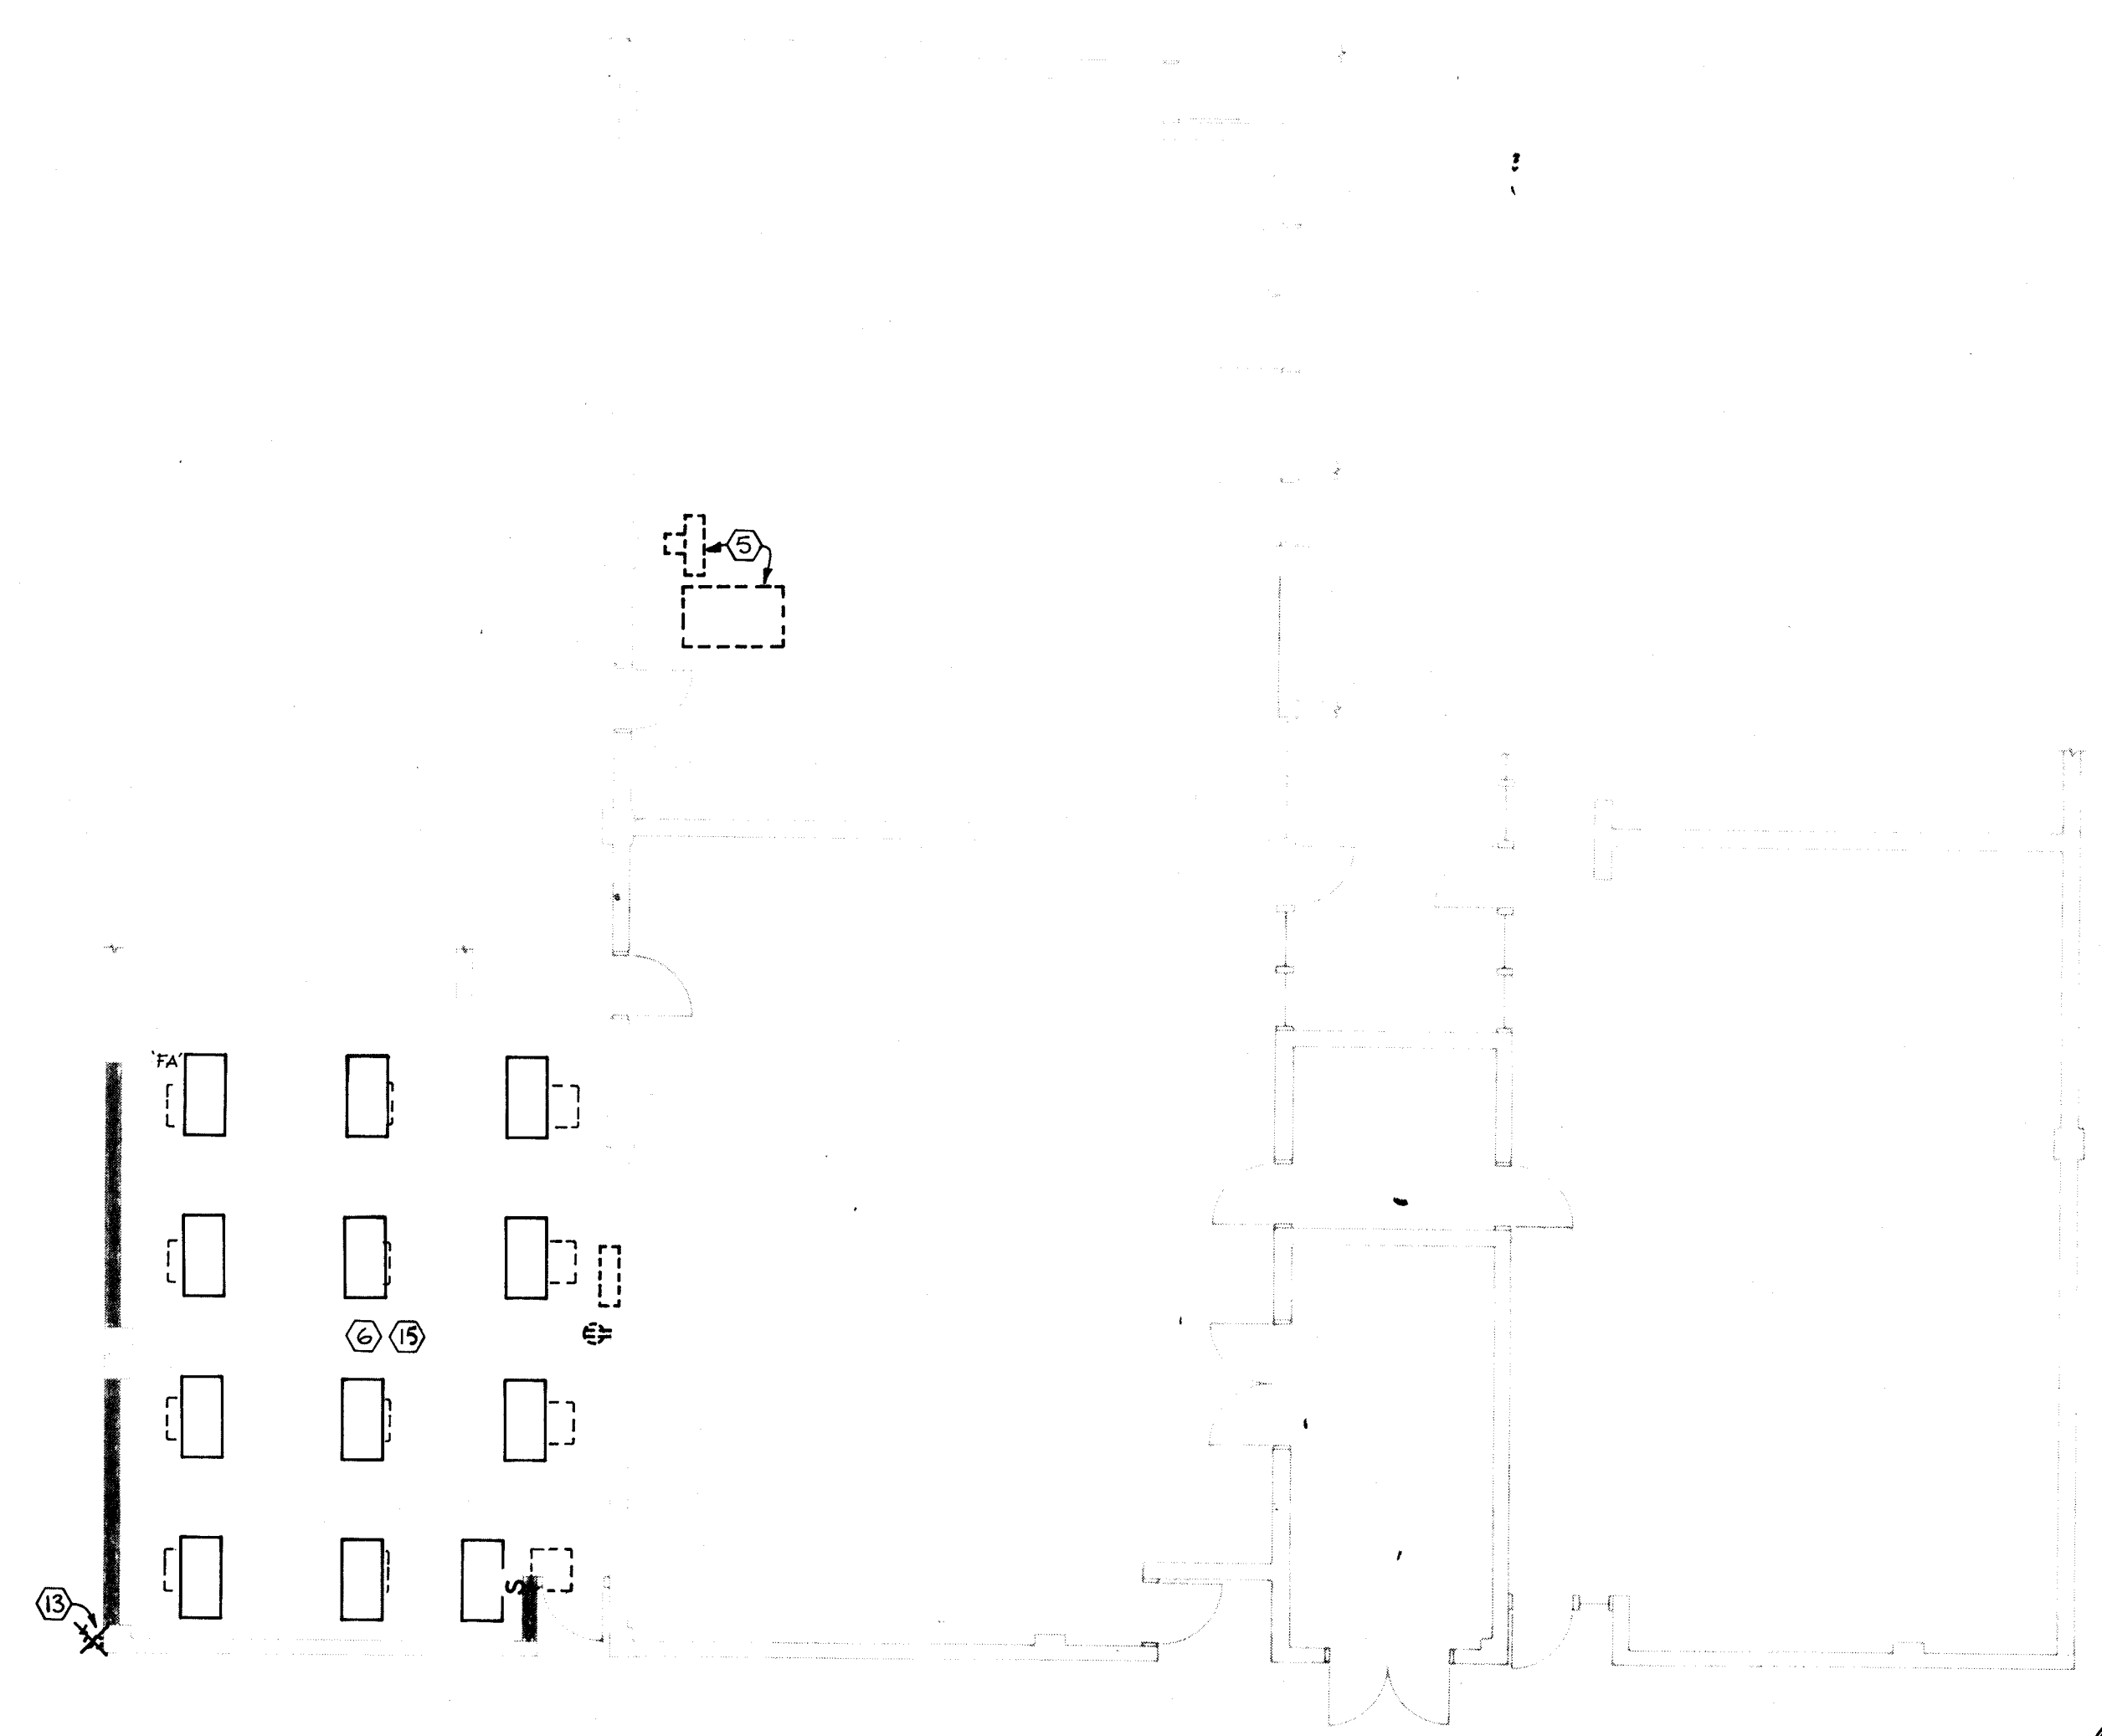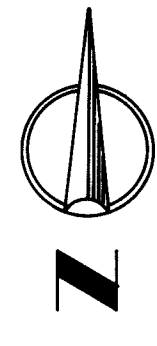

③ LARGE SCALE PLAN - SOUTH LOCKER AREA & ROOMS 107,109 & 117 - ELECTRICAL
SCALE :1/8"-1'-0"

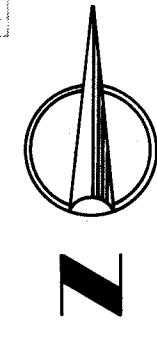

LIGHT FIXTURE SPECIFICATIONS

'FA' UNIT: 2' X 4' SURFACE OR PENDANT MOUNTED FLUORESCENT.

HOUSING: RECTANGULAR SECTION SOLID METAL SIDES, 20 GAUGE COLD ROLLED STEEL, U.L. LISTED FOR DIRECT MOUNTING ON LOW DENSITY CEILINGS.

DOOR: FLAT STEEL WITH SPRING OR CAM ACTION LATCHES, GASKETED TO PREVENT LIGHT LEAKS.

SHIELDING: CLEAR PRISMATIC ACRYLIC PLASTIC.

OPTIONS: KSH-12 0.125" THICK LENS.

LAMPS: 4-F40CW

MANUFACTURER: BENJAMIN #CMS
DAY-BRITE #CS
LITHONIA #2M

'FB' SIMILAR TO TYPE 'FA' EXCEPT 1' X 4'.

LAMPS: 2-F40CW

MANUFACTURER: BENJAMIN #CMS
DAY-BRITE #CS
LITHONIA #M

'FC' UNIT: 2' X 4' RECESSED FLUORESCENT

HOUSING: RIBBED AND EMBOSSED DIE FORMED COLD ROLLED STEEL, DESIGNED TO PREVENT LIGHT LEAKS.

DOOR: FLAT STEEL WITH SPRING OR CAM ACTION LATCHES.

SHIELDING: CLEAR PRISMATIC ACRYLIC PLASTIC

OPTIONS: 'KSH-12', 0.125" THICK LENS

LAMPS: 4-F40CW FLUORESCENT

MANUFACTURER: BENJAMIN #AGR
DAY-BRITE #SG
LITHONIA #2GP

'FD' UNIT: 1' X 4' RECESSED FLANGED FLUORESCENT

HOUSING: RIBBED AND EMBOSSED DIE FORMED COLD ROLLED STEEL, DESIGNED TO PREVENT LIGHT LEAKS.

DOOR: FLAT STEEL WITH SPRING OR CAM ACTION LATCHES.

SHIELDING: CLEAR PRISMATIC ACRYLIC PLASTIC.

OPTIONS: 'KSH-12', 0.125" THICK LENS

LAMPS: 2-F40CW FLUORESCENT

MANUFACTURER: BENJAMIN 'AF'
DAY-BRITE 'SF'
LITHONIA 'FS'

'A' UNIT: LIGHTING TRACK

HOUSING: EXTRUDED ALUMINUM, TWO CIRCUIT, PENDANT MOUNTED, LENGTH AS INDICATED ON DRAWINGS.

FINISH: MATTE BLACK

OPTIONS: ALL COUPLINGS, END PLATES, FEED-IN BOXES, STEMS, HANGERS, ETC., NECESSARY TO PROVIDE TRACK CONFIGURATION AS SHOWN ON DRAWINGS.

LUMINAIRE: FULLY ADJUSTABLE TRACK MOUNTED CYLINDER. PROVIDE A TOTAL OF TEN (10) UNITS.


FINISH: MATTE BLACK.

LAMP: 150 WATT, R-40 INCANDESCENT FLOOD, 150R/FL

MANUFACTURER: CAPRI 'TRAC' WITH #CT-140 LUMINAIRE
HALO 'MINIATURE TRAC' WITH #LI543 LUMINAIRE

- NOTES**
- ELECTRICAL DEVICES AND LIGHT FIXTURES SHOWN DASHED ARE EXISTING TO REMAIN UNLESS OTHERWISE NOTED OR INDICATED.
 - SHADED WALLS INDICATE NEW CONSTRUCTION.
 - ELECTRICAL DEVICES SHOWN X'ED OUT ARE TO BE REMOVED.
 - RELOCATE EXISTING 4' X 4' LIGHT FIXTURE TO NEW LOCATION SHOWN AND RECONNECT TO EXISTING CIRCUIT.
 - EXISTING FANS TO BE DISCONNECTED.
 - ALL EXISTING 2' X 2' LIGHT FIXTURES IN THIS ROOM ARE TO BE REMOVED.
 - EXISTING PUBLIC ADDRESS SYSTEM EQUIPMENT TO BE REMOVED UNDER BASE BID. EXISTING EQUIPMENT TO BE RELOCATED TO NEW LOCATION SHOWN ON LARGE SCALE PLAN #2 THIS SHEET UNDER ALTERNATE #E-6.02.
 - NEW PUBLIC ADDRESS SYSTEM EQUIPMENT SPECIFIED IN SECTION 16770 OF SPECIFICATIONS TO BE INSTALLED AT LOCATION SHOWN. EXTEND EXISTING SPEAKER, MICROPHONE, AUXILIARY, AND ANTENNA LINES FROM EXISTING EQUIPMENT LOCATION TO NEW EQUIPMENT LOCATION. INSTALL DUPLEX RECEPTACLE AT LOCATION SHOWN AND CONNECT TO DEDICATED CIRCUIT FOR MASTER CLOCK.
 - REMOVE EXISTING MASTER CLOCK AND INSTALL NEW MASTER CLOCK SPECIFIED IN SECTION 16730.
 - ALL NEW 2' X 4' LIGHT FIXTURES ARE TO BE TYPE 'FA'. SEE LIGHT FIXTURE SPECIFICATIONS THIS SHEET.
 - CONNECT NEW TYPE 'FA' LIGHT FIXTURES TO EXISTING CIRCUIT IN THIS AREA.
 - EXISTING 3-WAY SWITCHES TO BE REMOVED AND NEW 1-POLE SWITCHES TO BE INSTALLED IN THE SAME LOCATIONS.
 - EXISTING KEY SWITCH TO BE REMOVED. NEW LIGHTS TO BE SWITCHED FROM NEW SWITCH IN ROOM.
 - REFER TO SHEET E6.07 FOR CONNECTION TO PAINT BOOTH FANS. FAN TO BE CONTROLLED FROM SWITCH IN HOOD. CONNECT LIGHTS IN HOOD TO SAME CIRCUIT AS FAN.
 - WORK SHOWN IN SOUTH LOCKER AREA SHALL BE DUPLICATED IN THE NORTH LOCKER AREA.

NOTE:
ALL WORK INDICATED ON THIS
DRAWING SHALL BE A PART OF
BID PACKAGE #6.
EXCEPT AS OTHERWISE NOTED

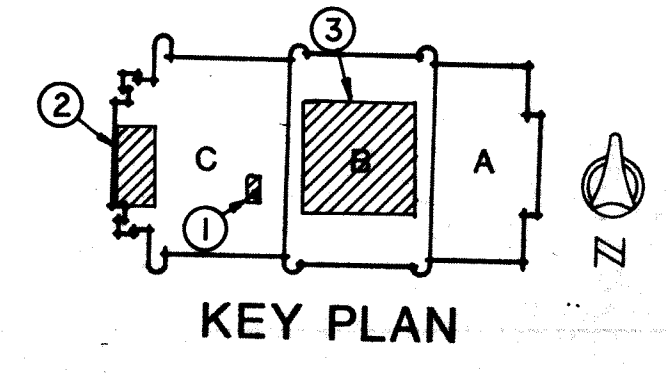

WRIGHT/PORTEOUS & LOWE, INC.

ARCHITECTS/ENGINEERS

INDIANAPOLIS, INDIANA/TAMPA, FLORIDA

CRAIG MIDDLE SCHOOL - BID PACKAGE #6

LAWRENCE TOWNSHIP M.S.D.

PHASE V. 1984 PROJECTS

MUSSETT NICHOLAS & ASSOCIATES

CONSULTING ENGINEERS

REVISIONS

NO.	DATE	DESCRIPTION
1	5/10/84	5/10/84
2	5/20/84	5/20/84
3	5/22/84	5/22/84
4	5/22/84	5/22/84

COMPL. NO. 54004

DATE 5/20/84

DRAWN BY SEC/2

CHECKED BY MGP

REGISTERED PROFESSIONAL ENGINEER

No. 795

Professional Seal

CERTIFIED BY


Wright/Porteous & Lowe

SHEET


E6.06

OF


KEY PLAN

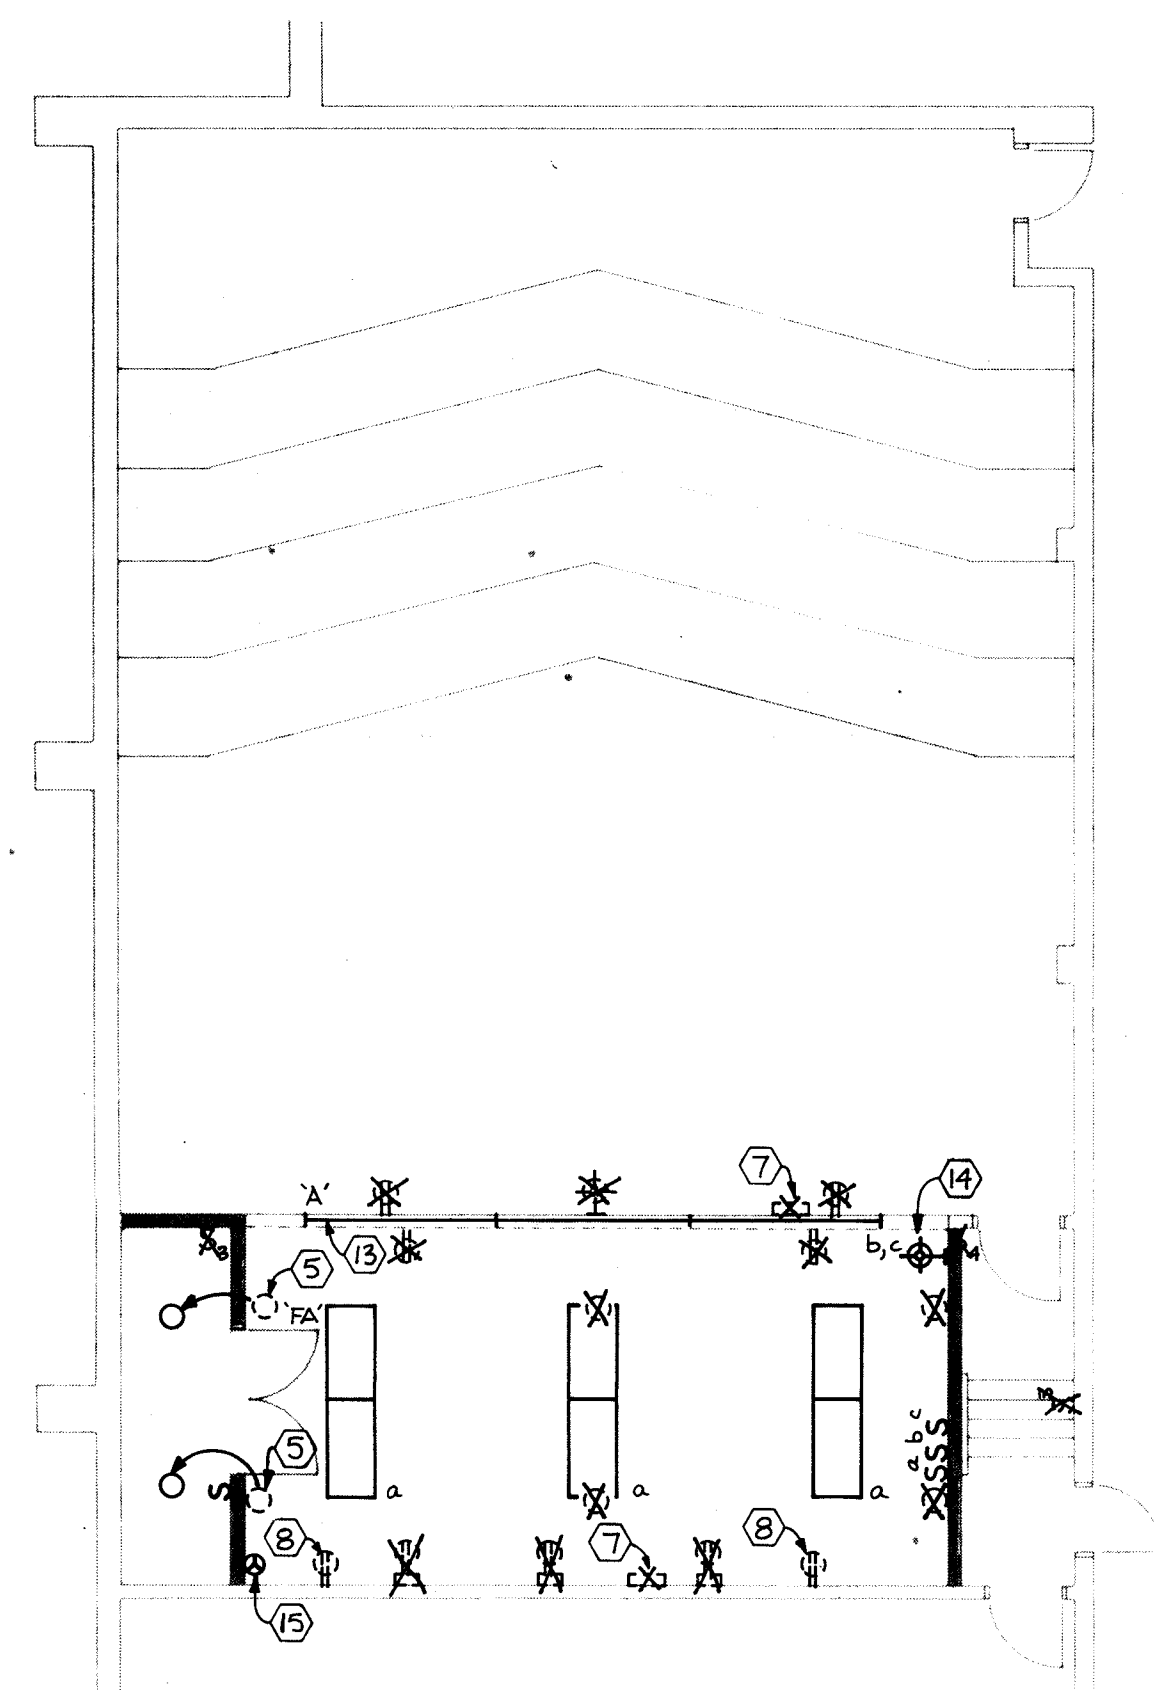

① LARGE SCALE PLAN - ROOM 219 - ELECTRICAL
SCALE : 1/8"-1'-0"

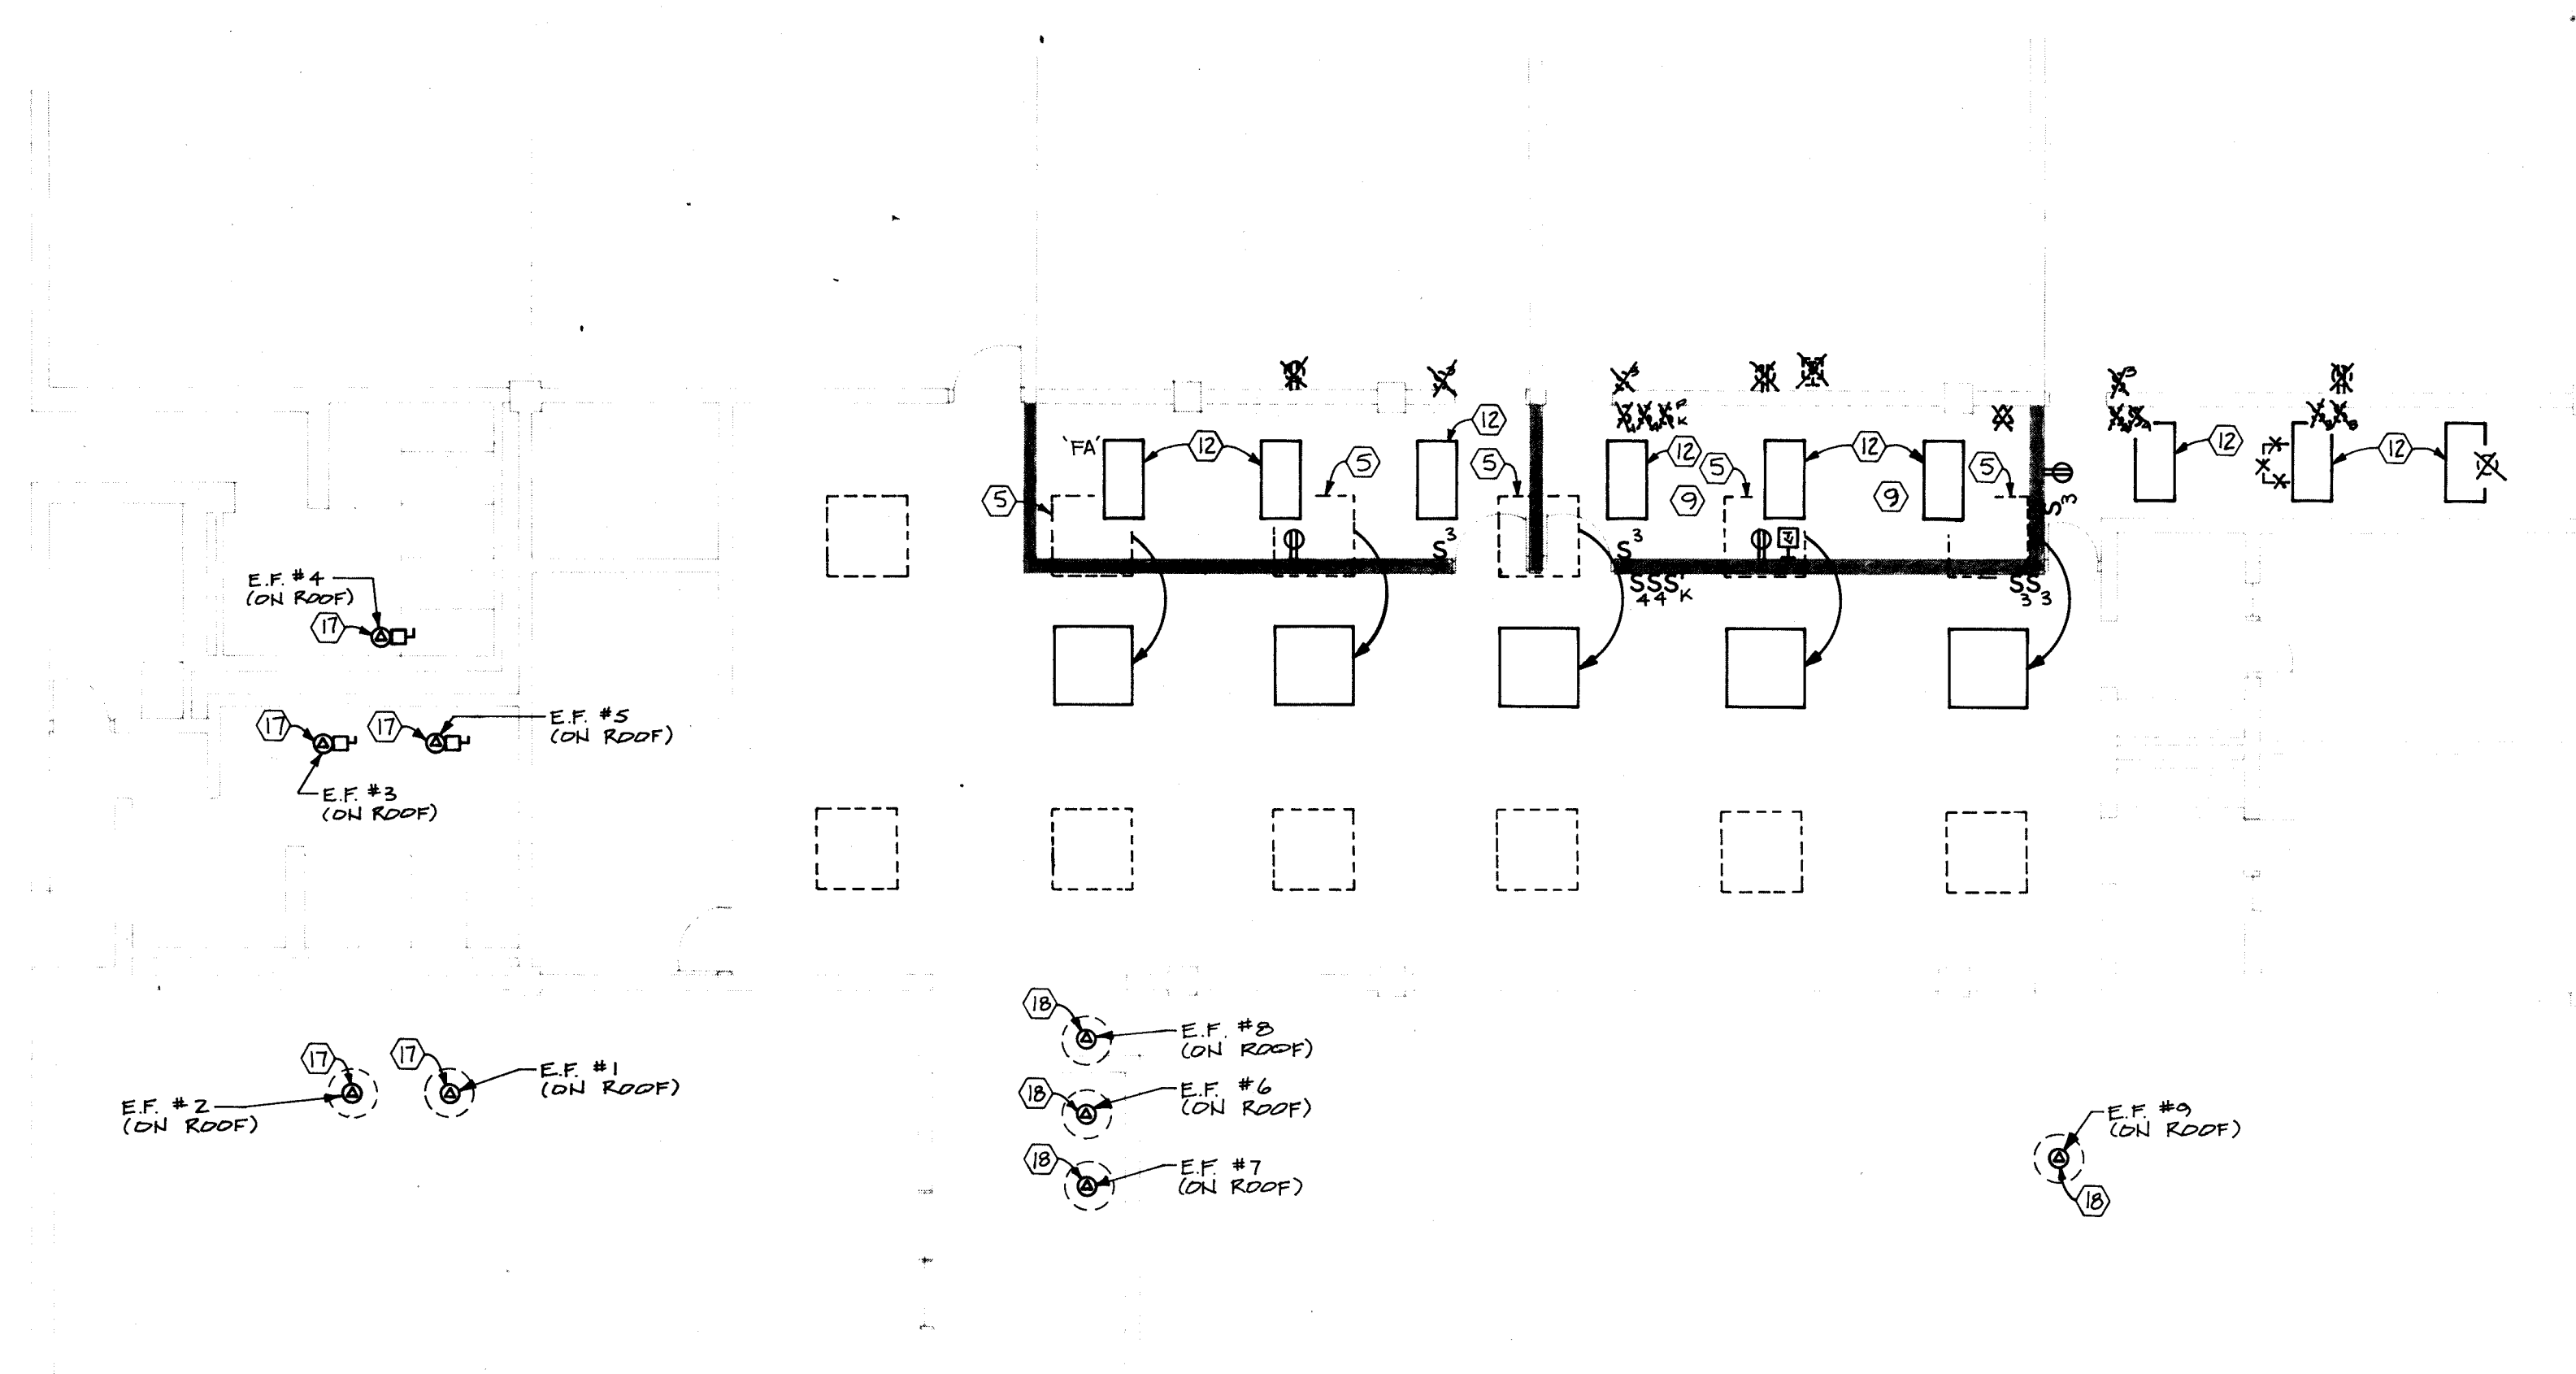


② LARGE SCALE PLAN - ROOMS 232, 234 & 236 - ELECTRICAL
SCALE : 1/8"-1'-0"

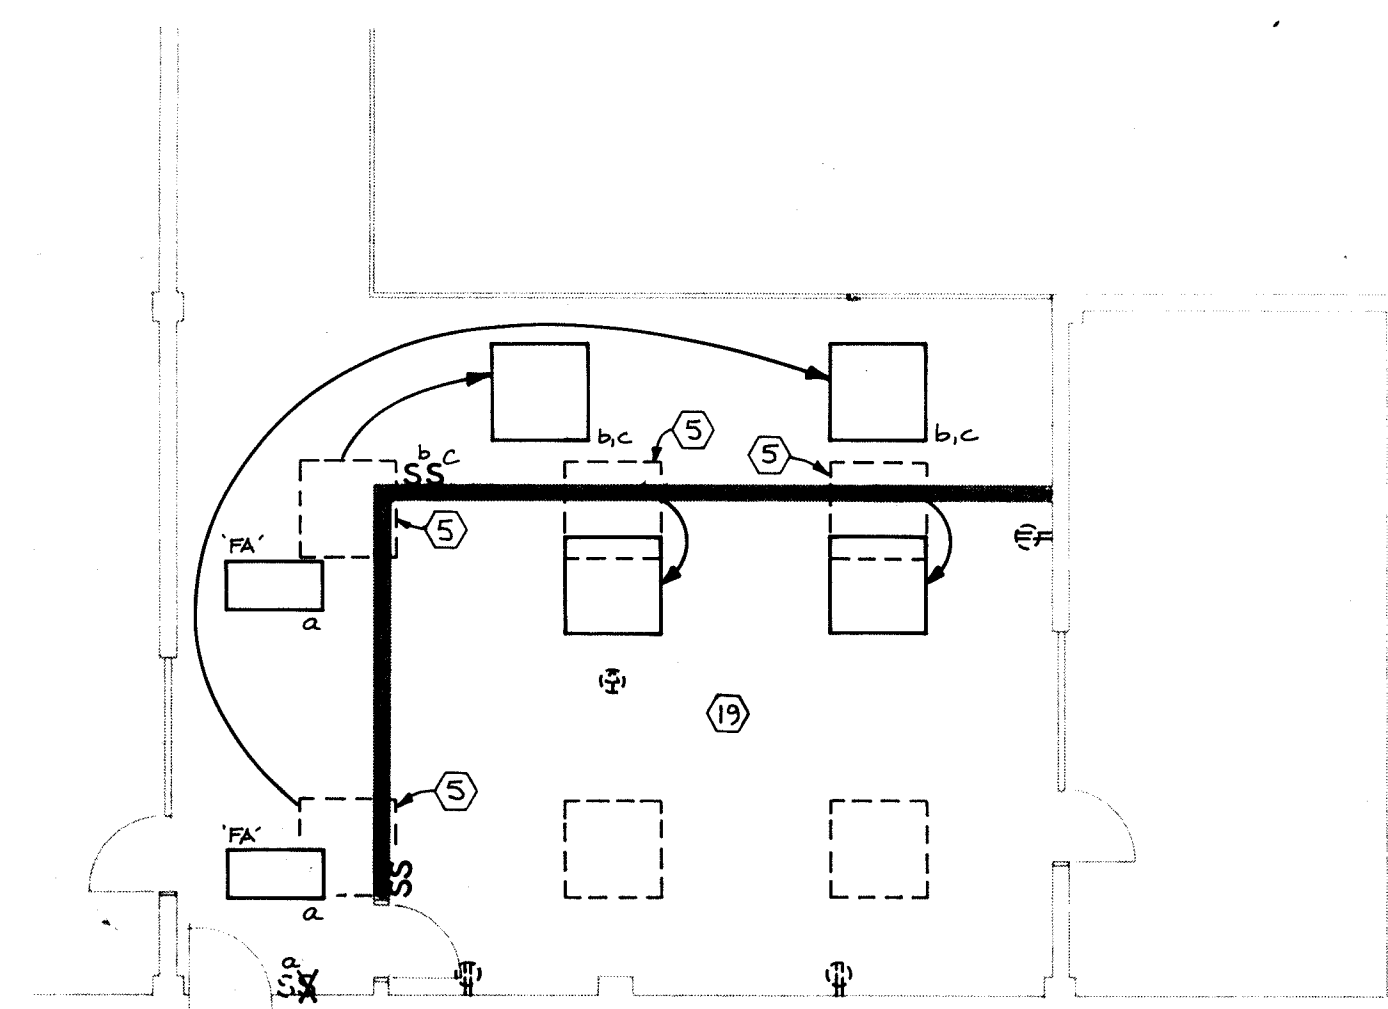


③ LARGE SCALE PLAN - SOUTH STUDY BALCONY - ELECTRICAL
SCALE : 1/8"-1'-0"

- NOTES: ○
1. WALLS SHOWN DASHED ARE EXISTING TO BE REMOVED.
 2. SHADED WALLS INDICATE NEW CONSTRUCTION.
 3. ELECTRICAL DEVICES AND LIGHT FIXTURES SHOWN DASHED ARE EXISTING TO REMAIN UNLESS OTHERWISE NOTED OR INDICATED.
 4. EXISTING ELECTRICAL DEVICES AND LIGHT FIXTURES SHOWN X'ED OUT ARE TO BE REMOVED.
 5. RELOCATE EXISTING LIGHT FIXTURE TO NEW LOCATION SHOWN. RECONNECT TO EXISTING CIRCUIT.
 6. EXISTING LIGHTING IN CAFETORIUM TO REMAIN.
 7. CONTROL PANEL FOR PROJECTOR TO BE REMOVED.
 8. EXISTING RECEPTACLES TO BE RAISED TO +12" ABOVE FLOOR OF STAGE.
 9. DISCONNECT POWER TO RECEPTACLES ON LAB BENCHES.
 10. NEW 2' X 4' LIGHT FIXTURES TO BE TYPE 'FA'.
 11. REFER TO SHEET E6.06 FOR LIGHT FIXTURE SPECIFICATIONS.
 12. NEW TYPE 'FA' FIXTURES TO BE SWITCHED WITH EXISTING 2' X 2' FIXTURES IN CLASSROOMS.
 13. CONNECT TYPE 'A' TRACK LIGHTING TO EXISTING RECEPTACLE CIRCUIT IN THIS AREA.
 14. CONNECT MICROPHONE OUTLET TO BUILDING P.A. SYSTEM.
 15. INSTALL "LIFTING JACK" TO ALLOW CONNECTION OF PORTABLE AMPLIFIER TO EXISTING SPEAKERS IN THIS ROOM. INSERTION OF PLUG SHALL DISCONNECT SPEAKERS FROM BUILDING P.A. SYSTEM AND CONNECT THEM TO PORTABLE AMPLIFIER.
 16. INSTALL SIX (6) NEW 20A-1P CIRCUIT BREAKERS IN EXISTING PANEL 'SS'. PANEL IS LOCATED IN MECHANICAL ROOM ADJACENT TO ROOM 214.
 17. EXHAUST FANS (EF) #1, 2, 3, 4, AND 5 SHALL EACH BE CONNECTED TO A 20A-120V DEDICATED CIRCUIT FROM PANEL 'SS'.
 18. EXHAUST FANS (EF) #6, 7, 8, AND 9 SHALL BE CONNECTED TO A 20A-120V DEDICATED CIRCUIT FROM PANEL 'SS' (ALL FANS ON THE SAME CIRCUIT).
 19. WORK SHOWN IN SOUTH STUDY BALCONY SHALL BE DUPLICATED IN THE NORTH STUDY BALCONY.


NOTE:
ALL WORK INDICATED ON THIS
DRAWING SHALL BE A PART OF
BID PACKAGE #6
EXCEPT AS OTHERWISE NOTED




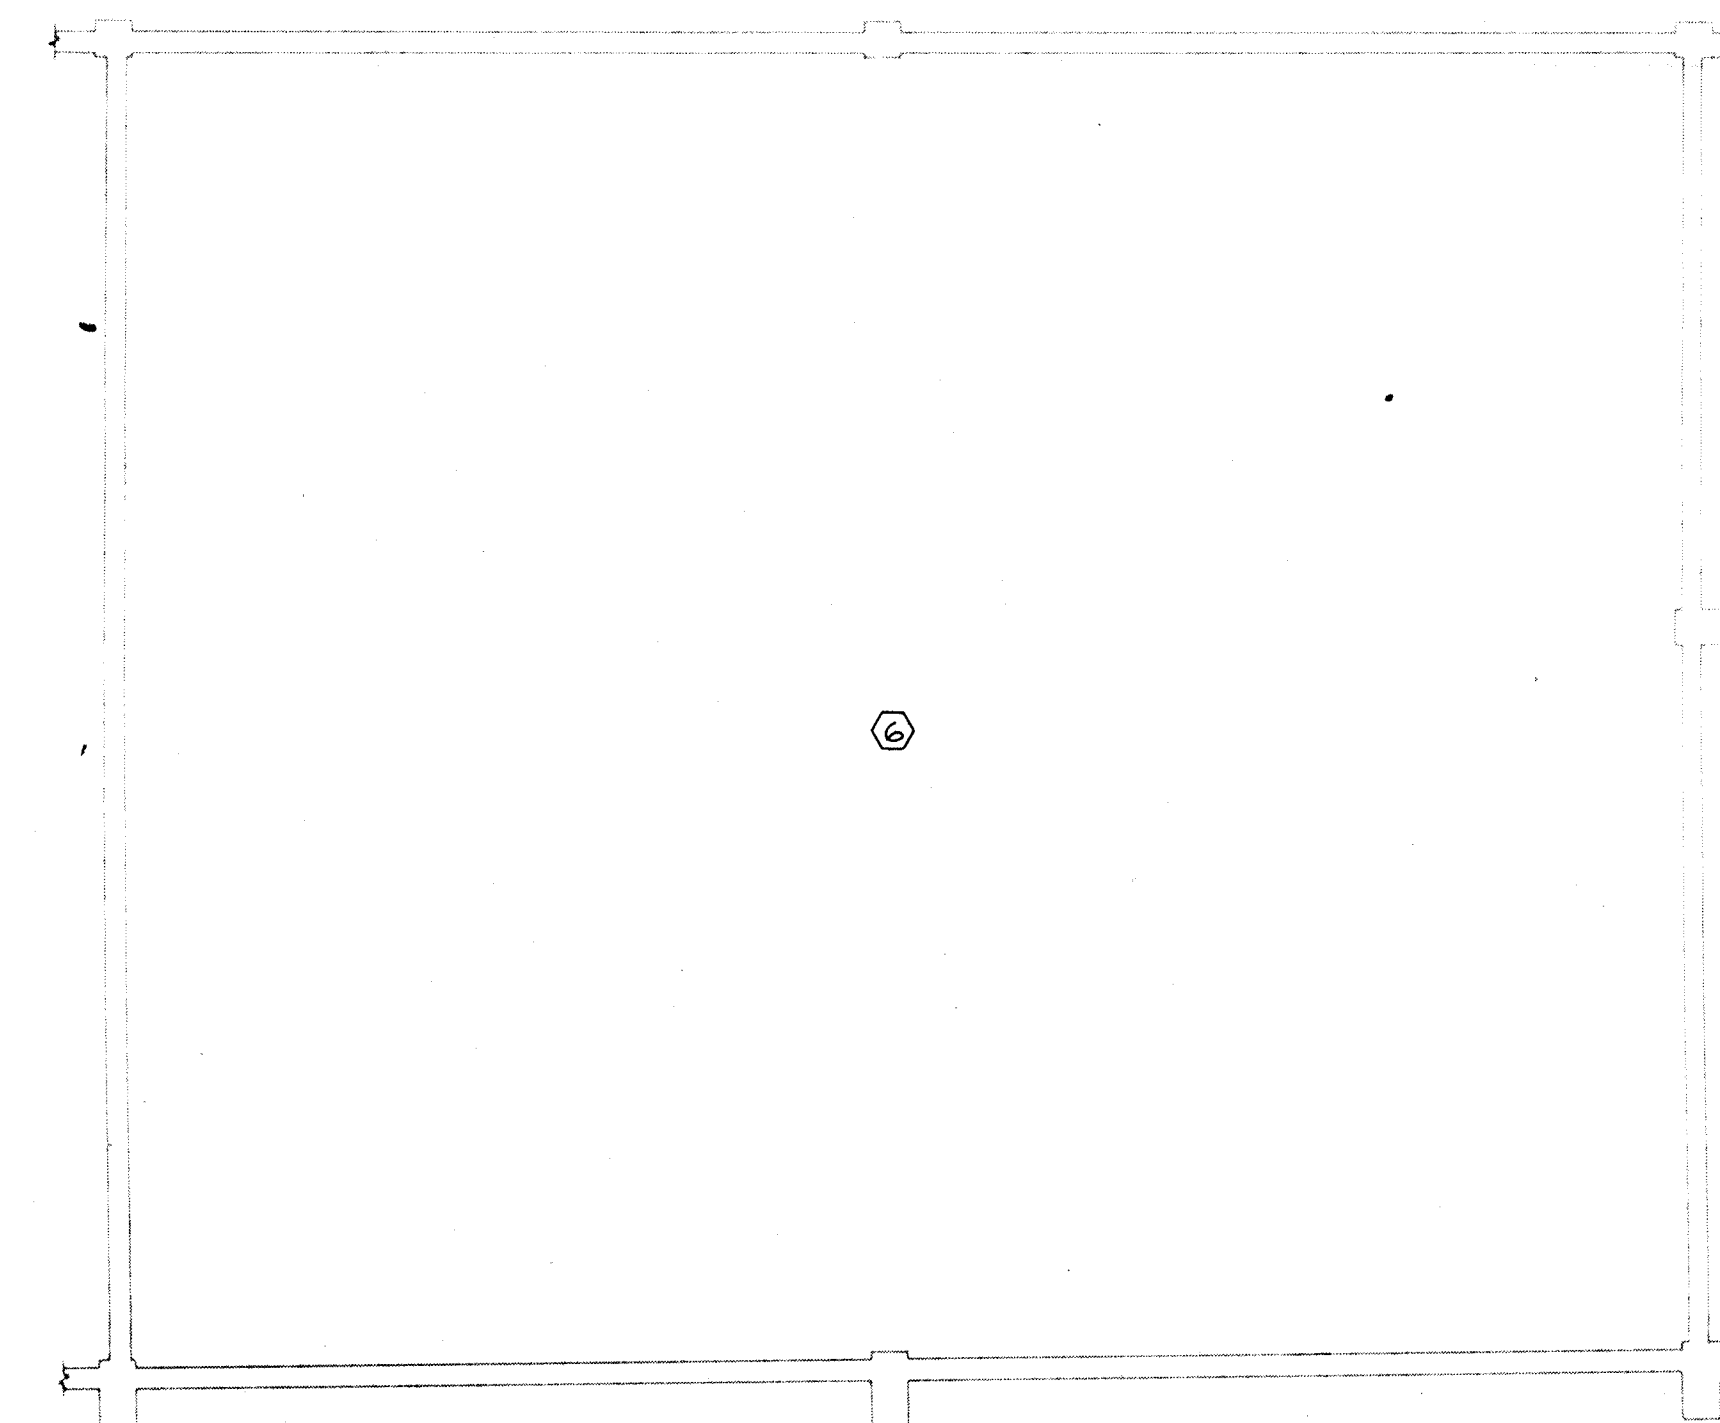


④ LARGE SCALE PLAN - CAFETORIUM - ELECTRICAL
SCALE : 1/8"-1'-0"







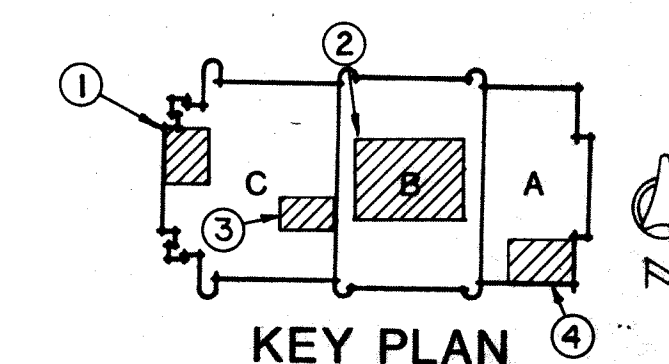


NO.	DATE	REVISIONS	DESCRIPTION	COMPL. NO.	DATE
1	8/1/84			8/1/84	
2					
3					
4					

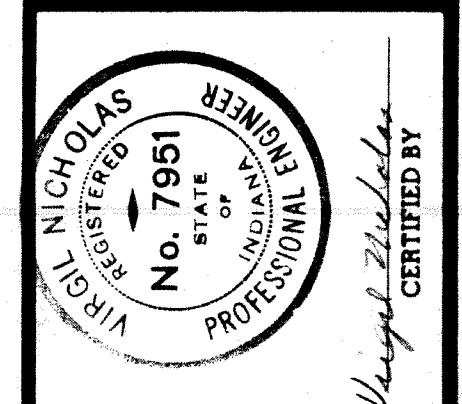


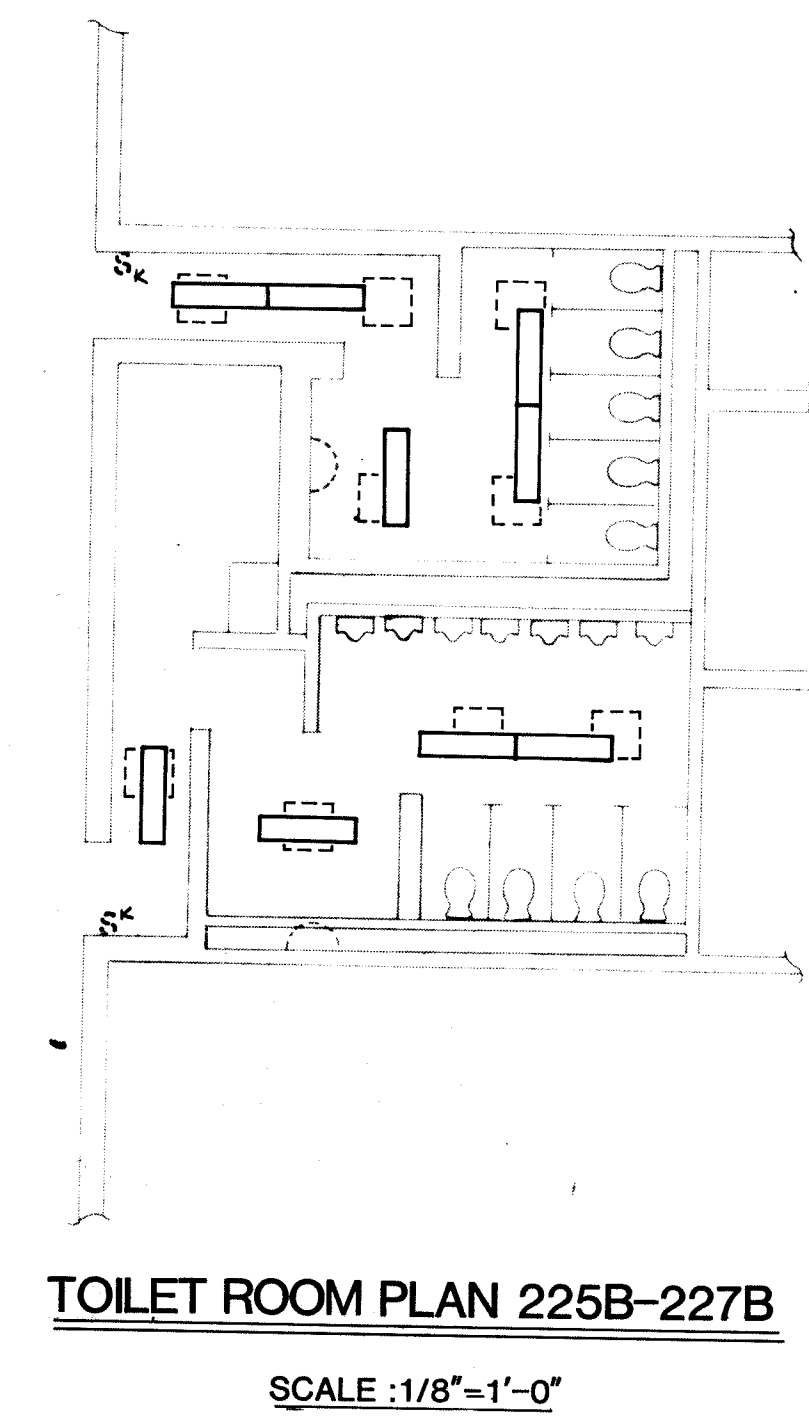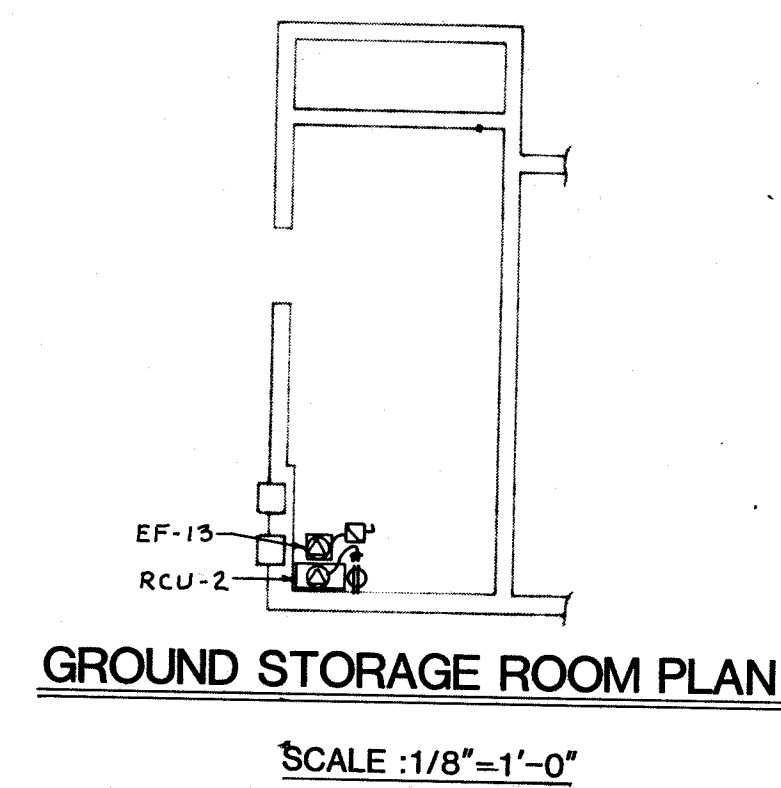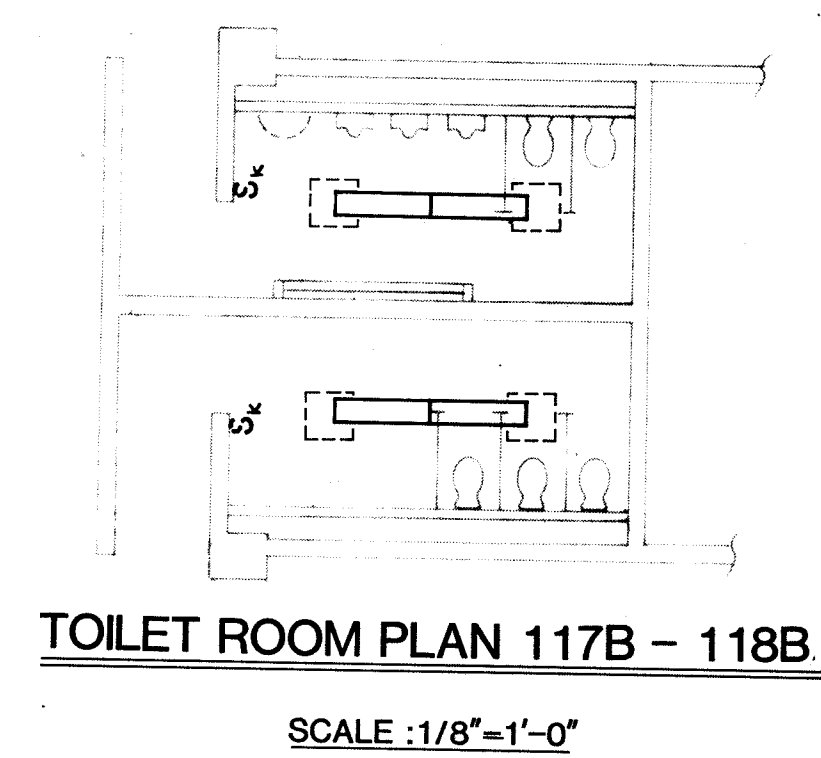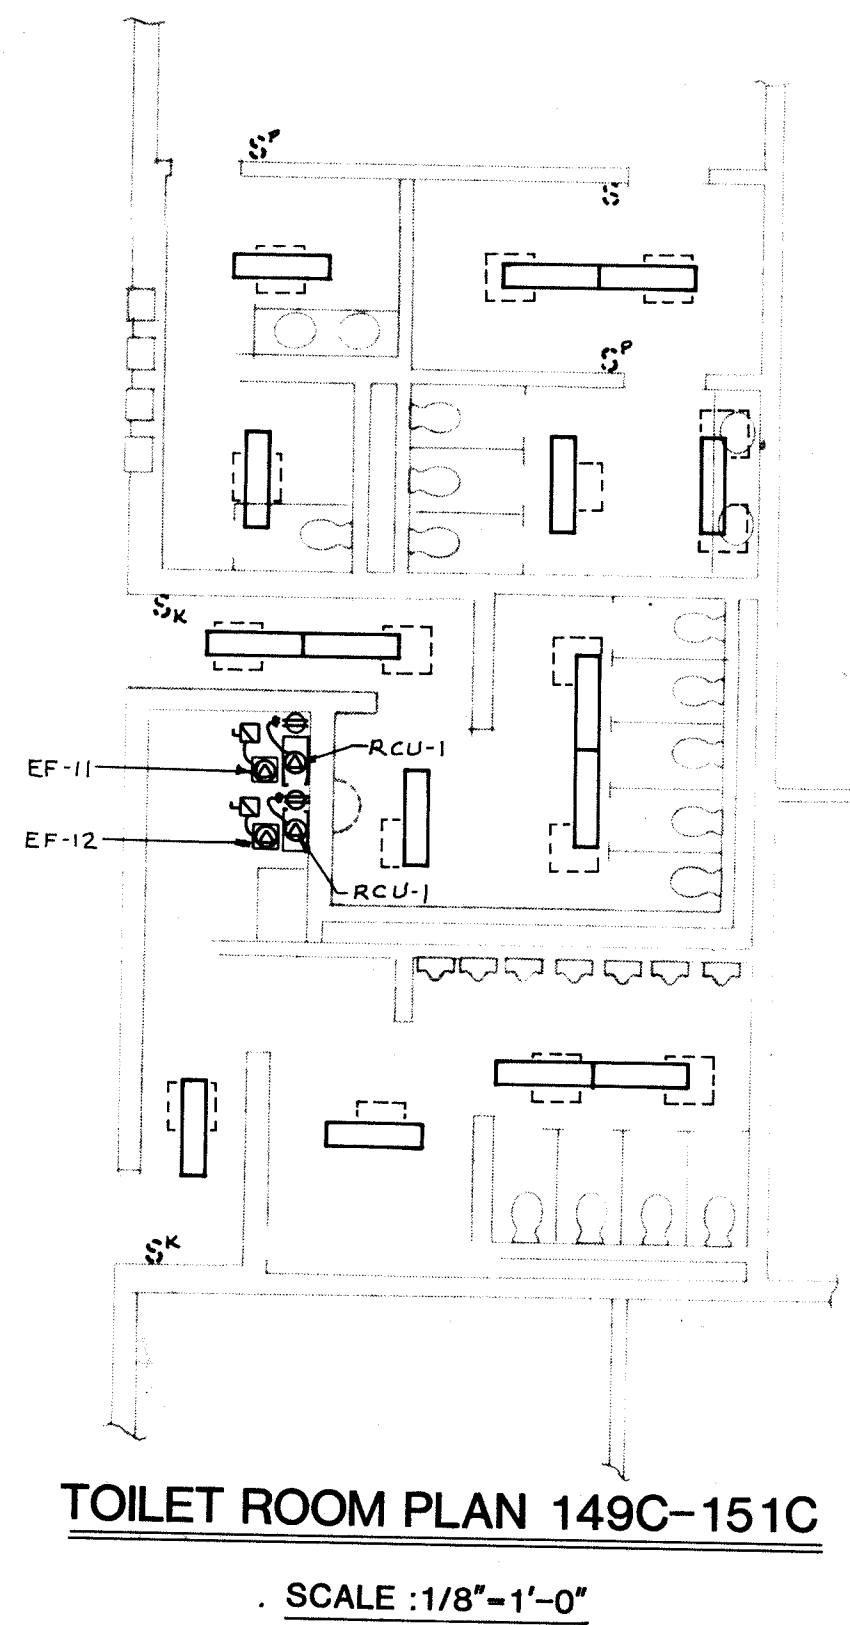

- NOTES
1. LIGHT FIXTURES AND ELECTRICAL DEVICES SHOWN DASHED ARE EXISTING.
 2. EXISTING LIGHT SWITCHES ARE TO REMAIN.
 3. ALL EXISTING LIGHT FIXTURES SHOWN DASHED ARE TO BE REMOVED.
 4. REMOVE ALL EXISTING LIGHT FIXTURES IN THE CEILING FROM THIS AREA.
 5. NO ELECTRICAL WORK IS TO BE DONE IN THIS AREA.
 6. ALL NEW 1' X 4' FIXTURES TO BE TYPE 'FB'.
 7. CONNECT NEW LIGHT FIXTURES TO EXISTING LIGHT FIXTURE CIRCUITS IN THAT AREA.
 8. REFER TO SHEET E6.06 FOR LIGHT FIXTURE SPECIFICATIONS.
 9. REFER TO PLAN #2 ON SHEET E6.05 FOR ELECTRICAL WORK IN THIS AREA.
 10. EXHAUST FANS (EF) AND REMOTE COOLING UNITS (RCU) TO BE CONNECTED TO NEAREST RECEPTACLE CIRCUIT IN THAT AREA. EF AND RCU TO BE ON SEPARATE CIRCUITS.

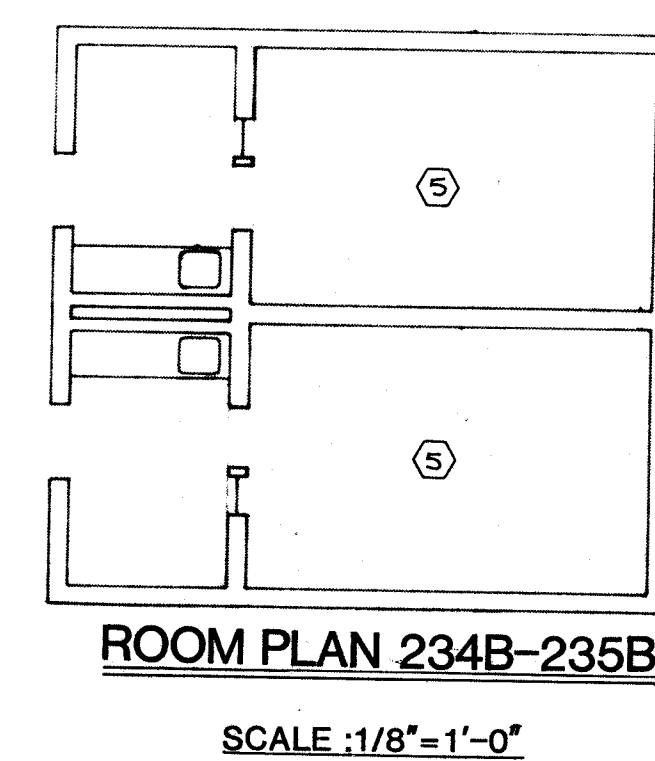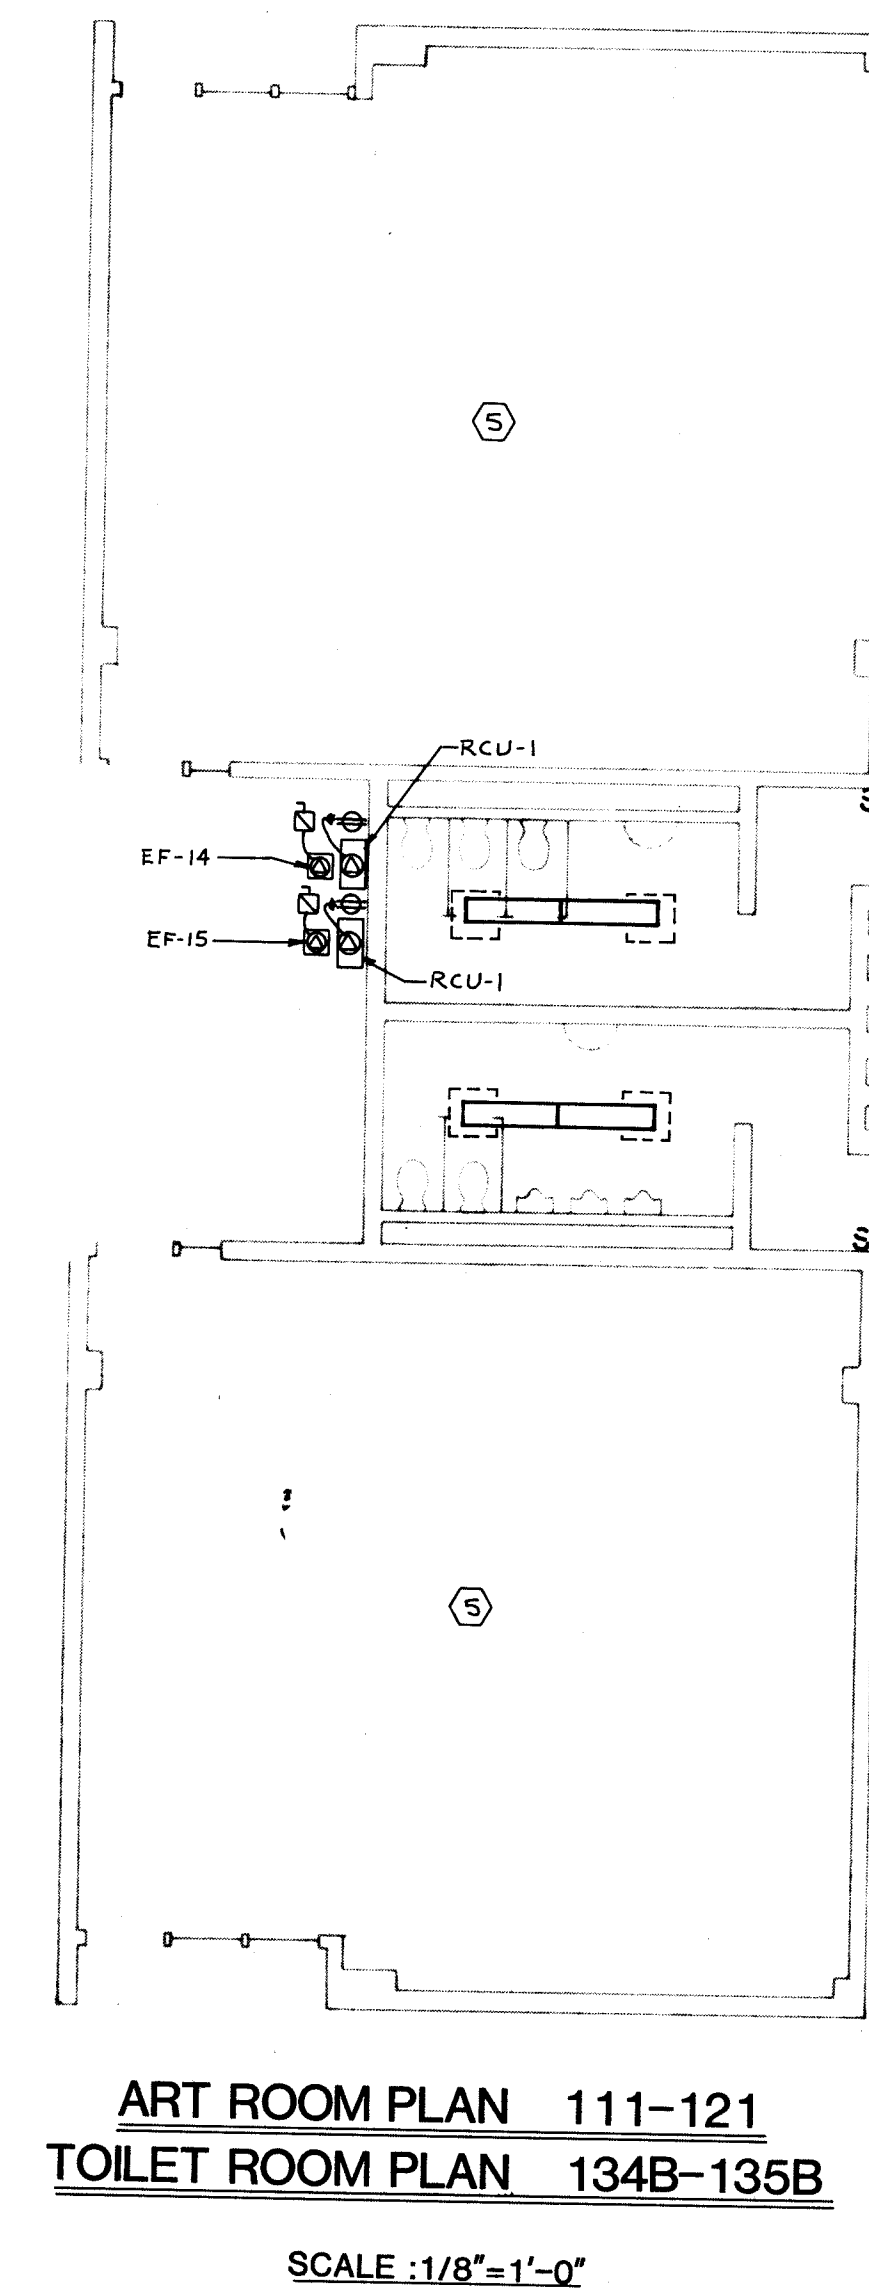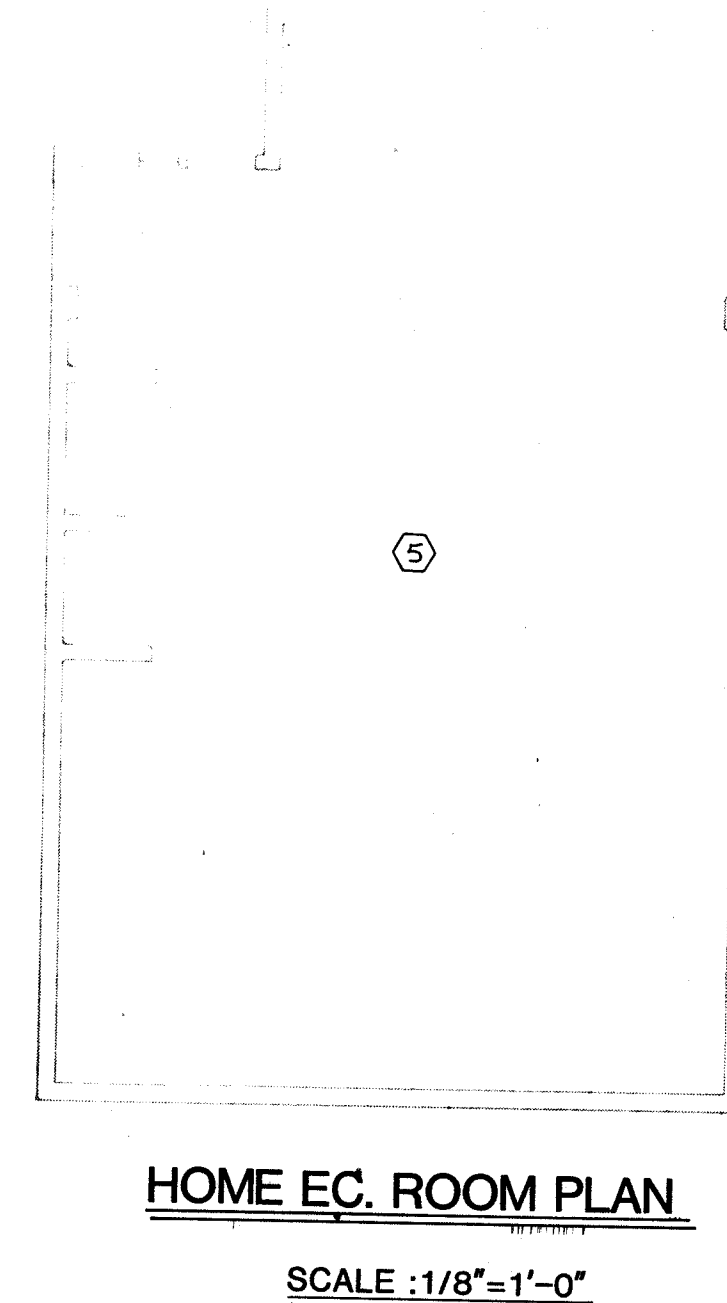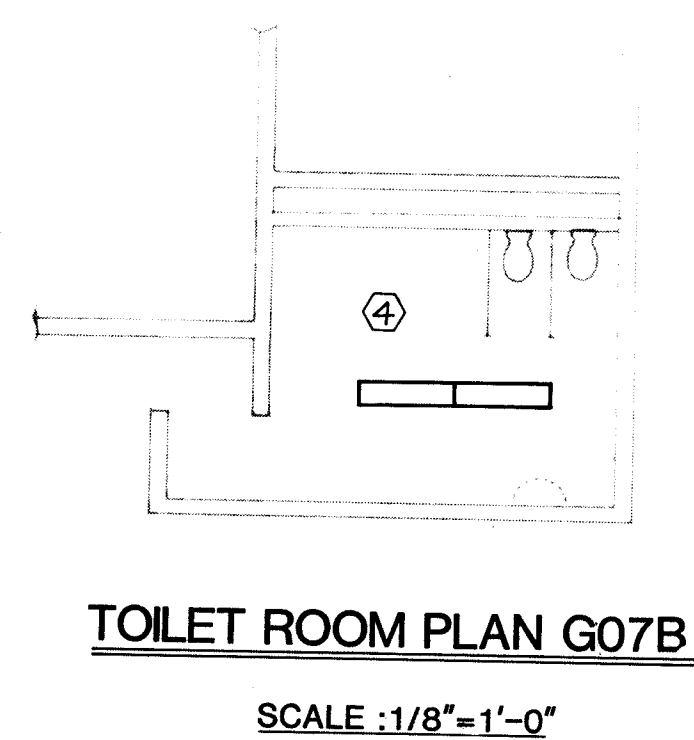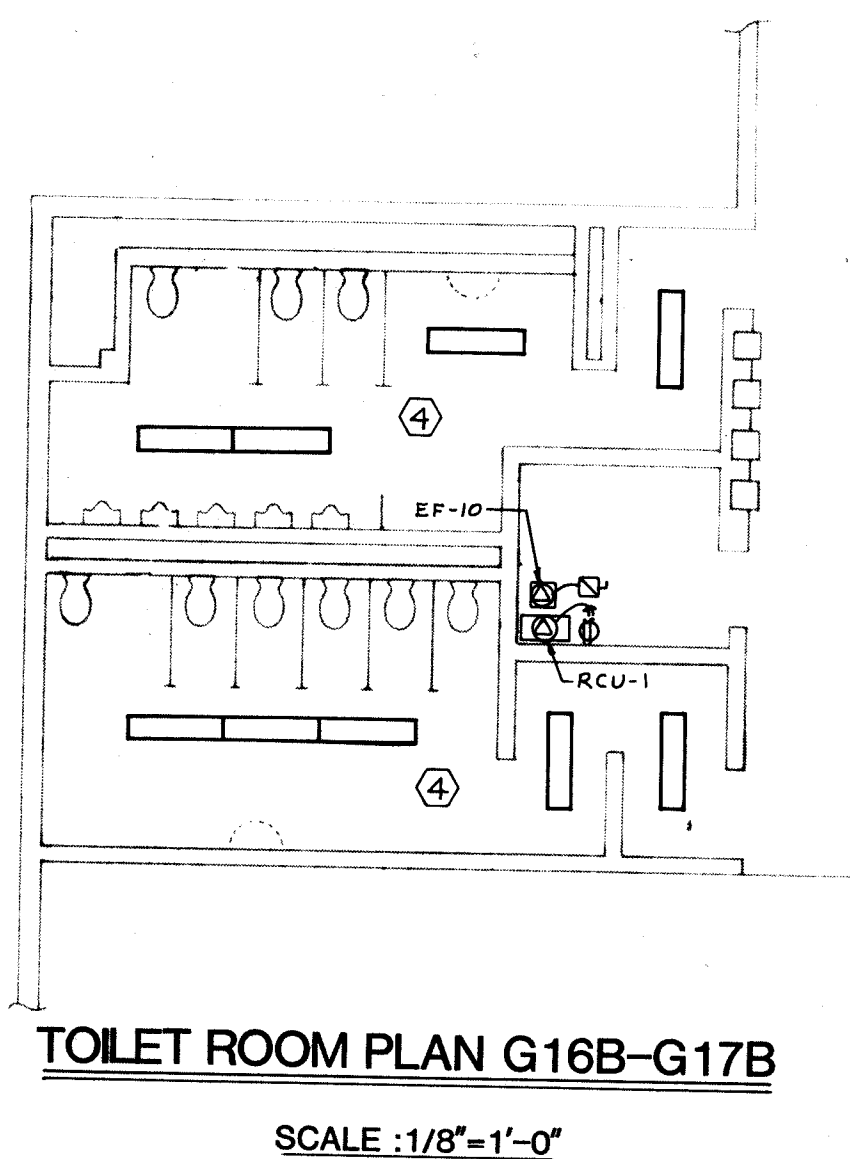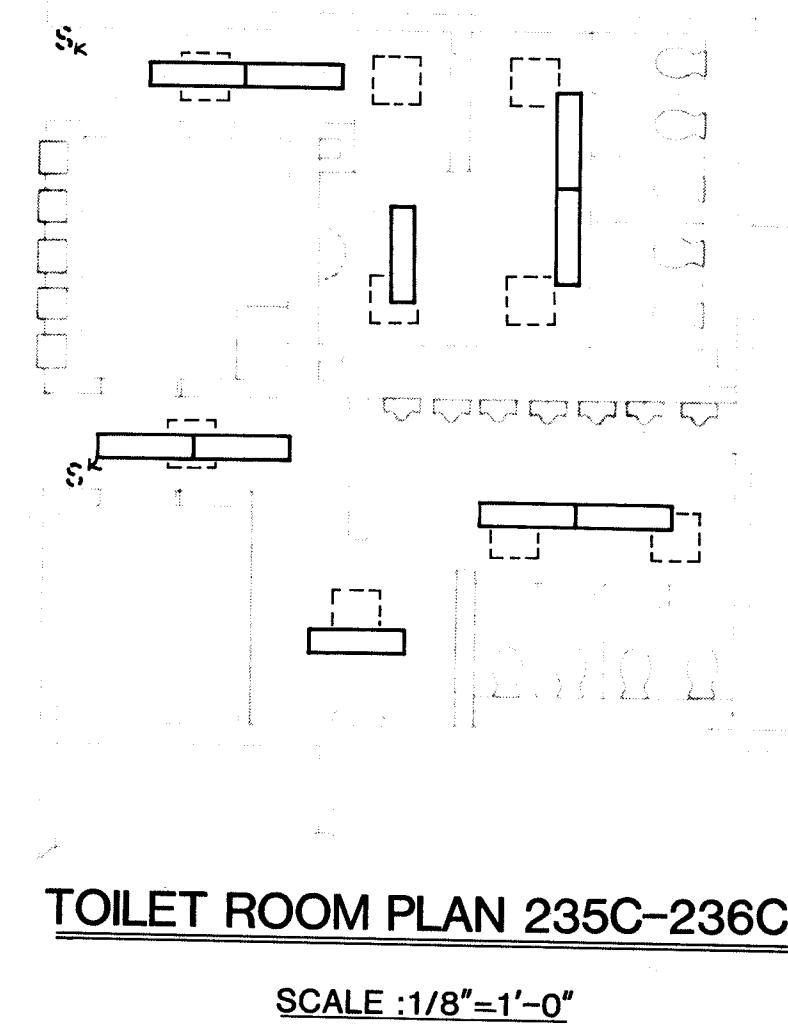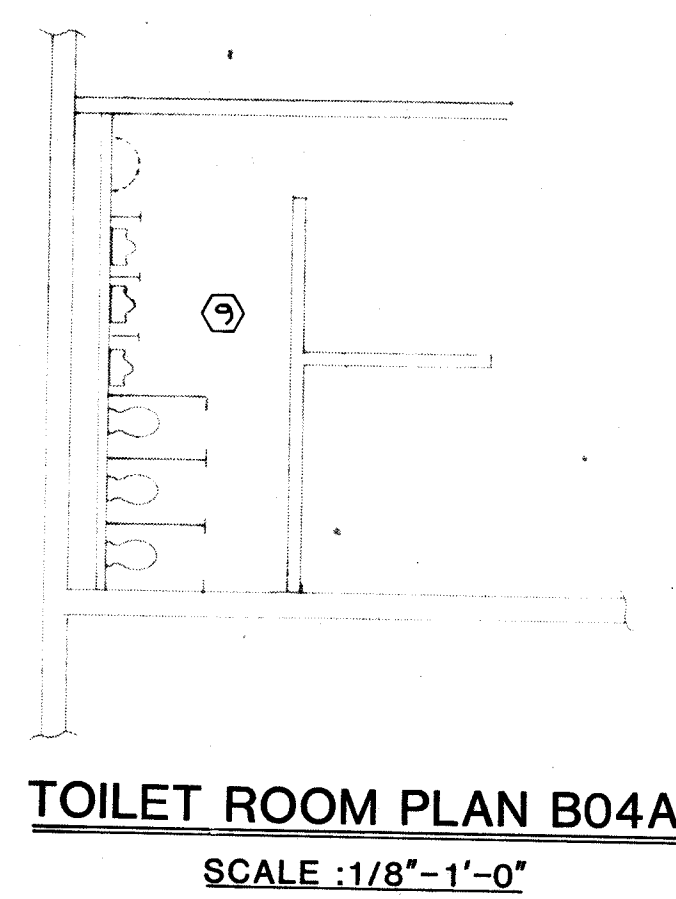

NOTE:
ALL WORK INDICATED ON THIS
DRAWING SHALL BE A PART OF
BID PACKAGE #6
EXCEPT AS OTHERWISE NOTED

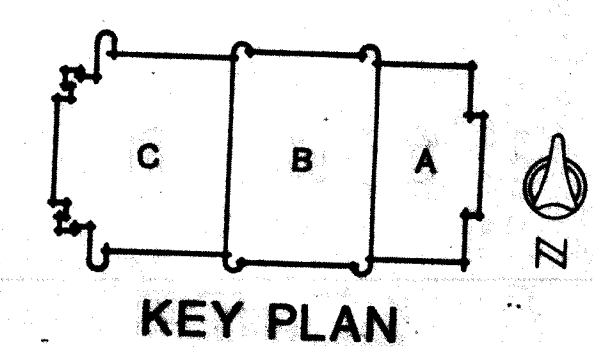

WRIGHT/PORTER & LOWE, INC.
ARCHITECTS/ENGINEERS
INDIANAPOLIS, INDIANA/TAMPA, FLORIDA

MUSSETT NICHOLAS & ASSOCIATES
CONSULTING ENGINEERS

LARGE SCALE FLOOR PLANS - ELECTRICAL

CRAIG MIDDLE SCHOOL - BID PACKAGE #6
LAWRENCE TOWNSHIP M.S.D.
PHASE V, 1984 PROJECTS



REVISIONS

NO.	DATE	DESCRIPTION	CONTR. NO.	DATE	BY	CHECKED BY	NOTED
1	5/22/84		54004				


PROFESSIONAL ENGINEER
No. 7951
MUSSETT NICHOLAS & ASSOCIATES
CERTIFIED BY

SHEET

E6.08

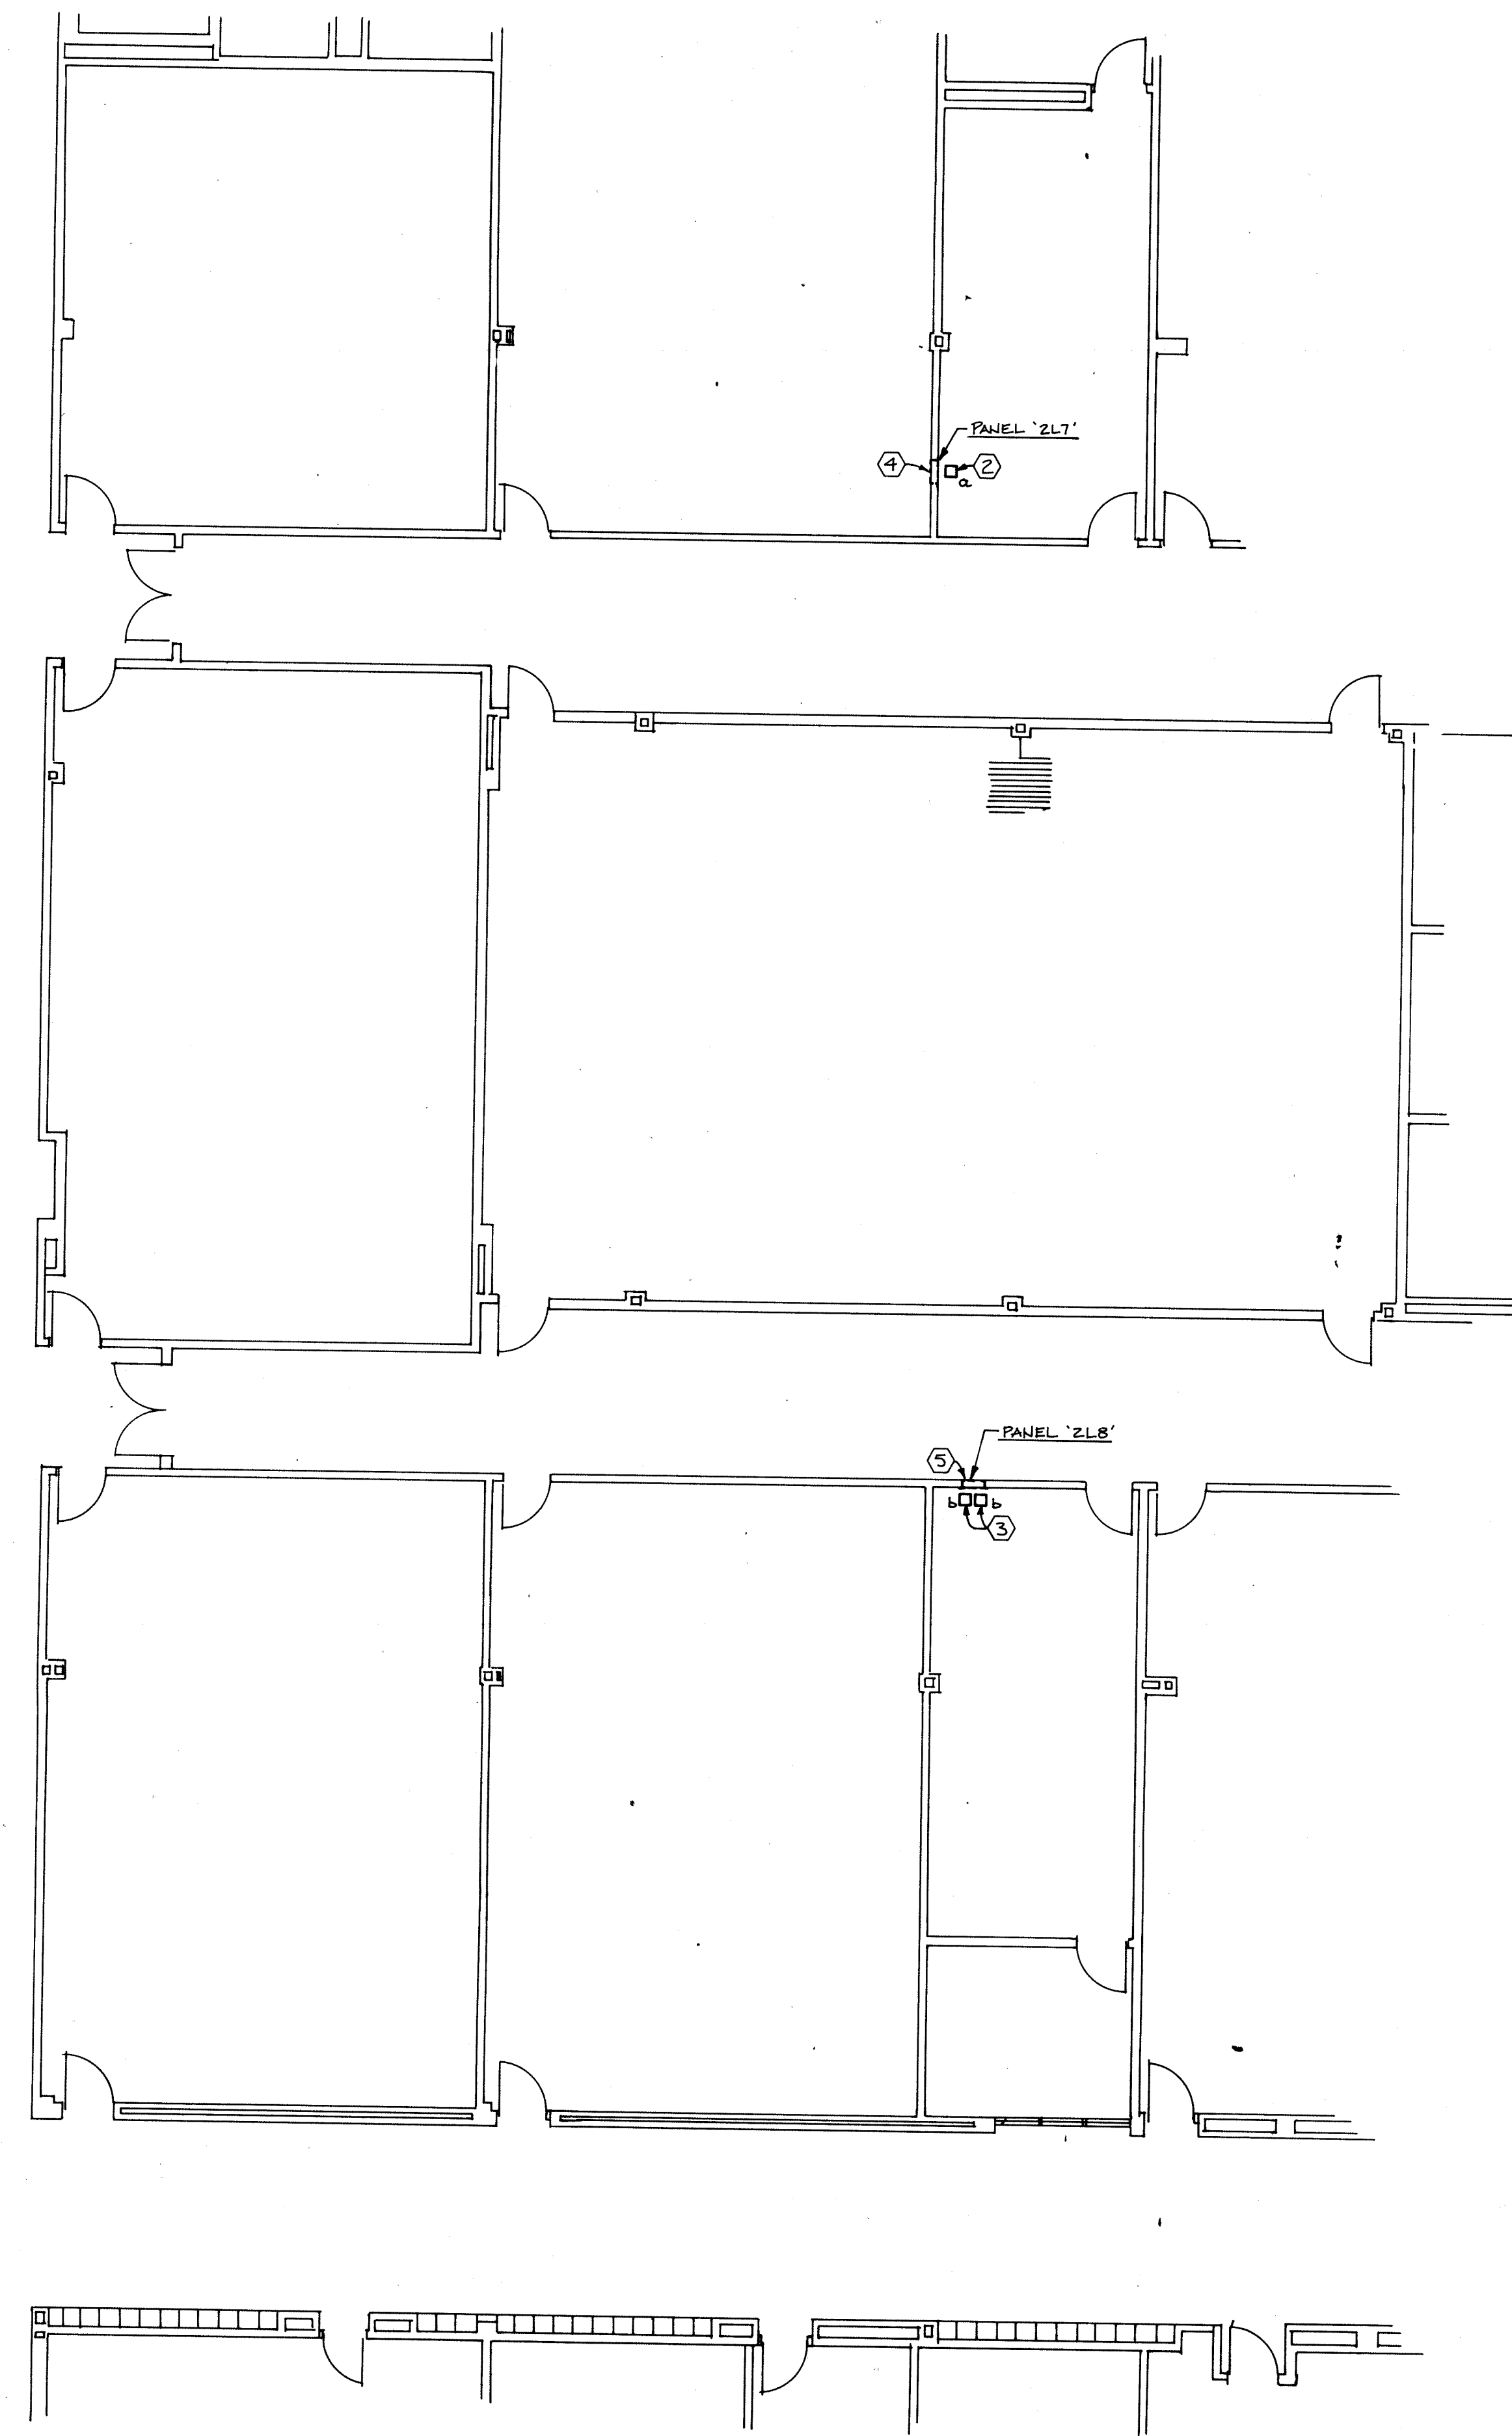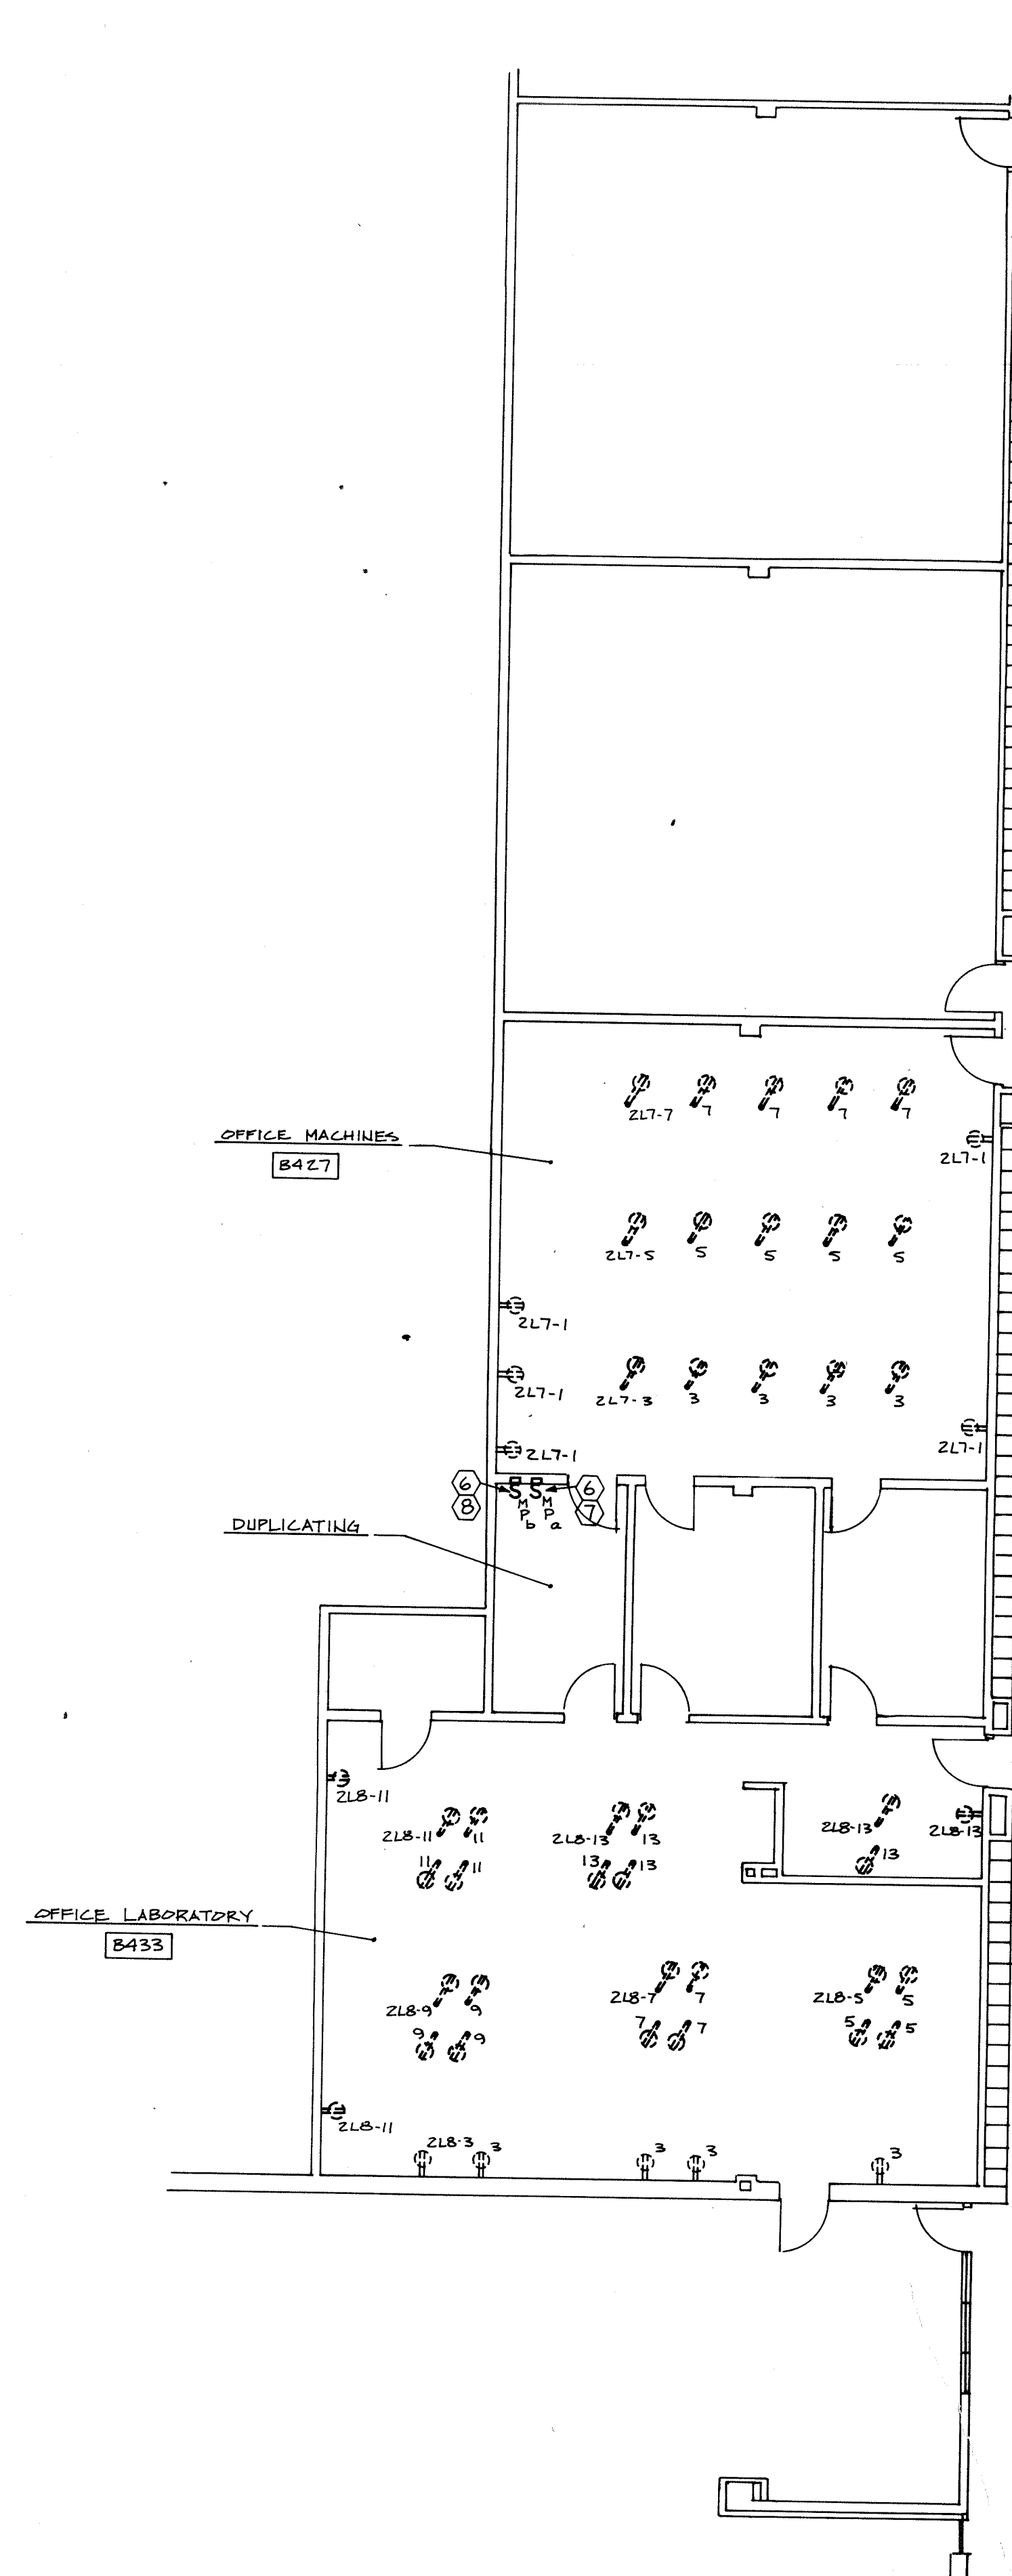


PARTIAL SECOND FLOOR PLAN - ELECTRICAL
SCALE: 1/8" = 1'-0"

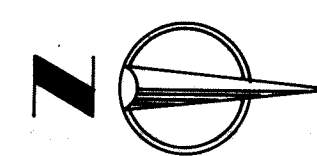

NOTES

1. INSTALL CONTACTORS AND CONTROL SWITCHING FOR SINGLE SWITCH CONTROL OF ROOMS B427 AND B433. ELECTRICAL DEVICES AND EQUIPMENT SHOWN DASHED ARE EXISTING TO REMAIN.
2. 30A-4P MECHANICALLY HELD CONTACTOR SIMILAR TO SQUARE D TYPE S IN NEMA 1 ENCLOSURE. UNIT TO BE MOUNTED ABOVE CEILING. CONNECT CONTACTOR CONTROLS TO CIRCUIT BREAKER 2L7-1.
3. 30A-3P MECHANICALLY HELD CONTACTOR SIMILAR TO SQUARE D TYPE S IN NEMA 1 ENCLOSURE. UNIT TO BE MOUNTED ABOVE CEILING. CONNECT CONTACTOR CONTROLS TO CIRCUIT BREAKER 2L8-3.
4. DISCONNECT CIRCUITS 1, 3, 5 & 7 FROM BREAKERS IN PANEL 2L7 AND CONNECT TO 30A-4P CONTACTOR ABOVE CEILING. RE-CONNECT CIRCUITS 1, 3, 5 & 7 FROM CONTACTOR BACK TO EXISTING CIRCUIT WIRES IN PANEL 2L7.
5. DISCONNECT CIRCUITS 3, 5, 7, 9, 11 & 13 FROM BREAKERS IN PANEL 2L8 AND CONNECT TO TWO (2) 30A-3P CONTACTORS ABOVE CEILING. RE-CONNECT CIRCUITS 3, 5, 7, 9, 11 & 13 FROM CONTACTORS BACK TO EXISTING CIRCUIT WIRES IN PANEL 2L8.
6. MOMENTARY CONTACT SWITCH AND INDICATING LIGHT FLUSH MOUNTED IN 2-GANG BACK BOX. MOMENTARY CONTACT SWITCH SIMILAR TO HUBBELL #1556-I. INDICATING LIGHT SIMILAR TO G.E. #CR103 TYPE HA WITH RED CROWN LENS.
7. INSTALL 3-#12-1/2" C FROM MOMENTARY CONTACT SWITCH TO 30A-4P CONTACTOR FOR CONTROLS. CONNECT INDICATING LIGHT TO CONTACTOR CONTROLLED CIRCUIT 2L7-1.
8. INSTALL 3-#12-1/2" C FROM MOMENTARY CONTACT SWITCH TO 30A-3P CONTACTORS FOR CONTROLS. CONNECT INDICATING LIGHT TO CONTACTOR CONTROLLED CIRCUIT 2L8-11.

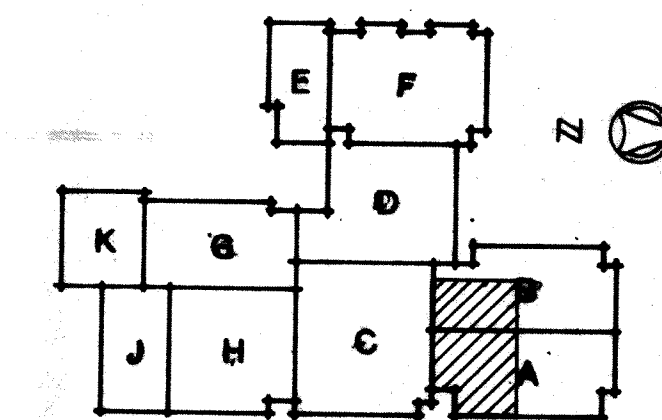

KEY PLAN

NOTE:
ALL WORK INDICATED ON THIS
DRAWING SHALL BE A PART OF
BID PACKAGE #6
EXCEPT AS OTHERWISE NOTED


WRIGHT/PORTER & LOYDE, INC.
ARCHITECTS ENGINEERS
INDIANAPOLIS, INDIANA TAMPA, FLORIDA

RUSSETT NICHOLAS & ASSOCIATES
CONSULTING ENGINEERS

PARTIAL SECOND FLOOR PLAN - ELECTRICAL

LAWRENCE NORTH - BID PACKAGE #6
LAWRENCE TOWNSHIP M.S.D.
PHASE V, 1984 PROJECTS

NO.	DATE	REVISIONS	DESCRIPTION	COMD. NO.
1	5/10/84			
2				
3				
4				
5				
6				
7				
8				
9				
10				

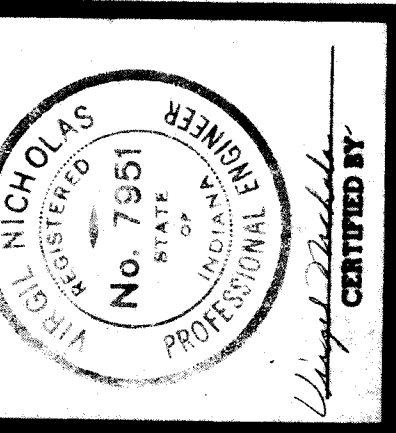

E6.09