

ADDENDUM NO. 1

May 28, 2021

**HANOVER COMMUNITY SCHOOL CORPORATION - NEW RESOURCE
CENTER AND RELATED WORK
Cedar Lake, IN 46303**

TO: ALL BIDDERS OF RECORD

This Addendum forms a part of and modifies the Bidding Requirements, Contract Forms, Contract Conditions, the Specifications, and the Drawings dated May 17, 2021 by Gibraltar Design. Acknowledge receipt of the Addendum in the space provided on the Bid Form. Failure to do so may subject the Bidder to disqualification.

This Addendum consists of page ADD 1-1 and attached Addendum No. 1 from Gibraltar Design dated May 27, 2021 and consisting of 5 pages and 48 drawings.

A. SPECIFICATION SECTION 00 31 00 - BID FORM

1. Replace:

Specification Section 00 31 00 - Bid Form with the attached revised Bid Form.

B. SPECIFICATION SECTION 01 23 00 - ALTERNATES

1. Revise:

ALTERNATE NO. 2: State the cost to provide (2) HVAC Units on Bus Garage, deletion of Unit Heaters suspended from structure throughout the main Garage area, including all supports and power connections. Deletion General Exhaust Fans #5 and #6 and associated 48x20 outside air intake louvers throughout main Garage Area (total of 7), including Automatic Dampers, power connections and temperature control connections.

CONTRACTOR'S BID FOR PUBLIC WORKS FORM NO. 96

Format (Revised 2013)
(Amended for HCSC)

**Hanover Community School Corporation
New Resource Center and Related Work**

Cedar Lake, IN

PART I

(To be completed for all bids. Please type or print)

Date (month, day, year): _____

BIDDER (Firm) _____

Address _____ P.O. Box _____

City/State/Zip _____

Telephone Number: _____ Email Address: _____

Person to contact regarding this Bid _____

Pursuant to notices given, the undersigned offers to furnish labor and/or materials necessary to complete the public works project of:

Insert Category No. (s) and Name(s)

Of public works project, ***Hanover Community School Corporation New Resource Center and Related Work***, in accordance with Plans and Specifications prepared by ***Gibraltar Design, 9102 N. Meridian St., Ste. #300, Indianapolis, IN 46260***, as follows:

BASE BID

For the sum of _____
(Sum in words)

_____ DOLLARS (\$_____)
(Sum in figures)

The undersigned acknowledges receipt of the following Addenda:

Receipt of Addenda No. (s) _____

PROPOSAL TIME

Bidder agrees that this Bid shall remain in force for a period of sixty (60) consecutive calendar days from the due date, and Bids may be accepted or rejected during this period. Bids not accepted within said sixty (60) consecutive calendar days shall be deemed rejected.

Attended pre-bid conference YES _____ NO _____

Has visited the jobsite YES _____ NO _____

The Bidder has reviewed the Guideline Schedule in Section 01 32 00 and the intent of the schedule can be met.

YES _____ NO _____

Bidder has included their Written Drug Testing Plan that covers all employees of the bidder who will perform work on the public work project and meets or exceeds the requirements set in IC 4-13-18-5 or IC 4-13-18-6.

YES _____ NO _____

The Skillman Corporation's diversity initiative is to create a program to encourage, assist and measure the active participation of Minority- Owned, Women-Owned, Veteran – Owned and Disabled Individual-Owned Businesses. The Program is to ensure that MWVDBEs are provided full and equal opportunity to participate in all Skillman Corporation's Projects.

Bidder has included:

DBE:	YES _____%	NO _____
MBE:	YES _____%	NO _____
WBE:	YES _____%	NO _____
VBE:	YES _____%	NO _____

The undersigned further agrees to furnish a bond or certified check with this Bid for an amount specified in the Notice to Bidders. If Alternate Bids apply, submit a proposal for each in accordance with the Plans and Specifications.

If additional units of material included in the contract are needed, the cost of units must be the same as that shown in the original contract if accepted by the governmental unit. If the bid is to be awarded on a unit bases, the itemization of the units shall be shown on a separate attachment.

The contractor and his subcontractors, if any, shall not discriminate against or intimidate any employee, or applicant for employment, to be employed in the performance of this contract, with respect to any matter directly or indirectly related to employment because of race, religion, color, sex, national origin, or ancestry. Breach of this covenant may be regarded as a material breach of the contract.

CERTIFICATION OF USE OF UNITED STATES STEEL PRODUCTS

I, the undersigned bidder, or agent as a contractor on a public works project, understand my statutory obligation to use steel products made in the United States (I.C. 5-16-8-2). I hereby certify that I and all subcontractors employed by me for this project will use U.S. steel on this project if awarded. I understand that violations hereunder may result in forfeiture of contractual payments.

ALTERNATE BIDS

A blank entry or an entry of "No Bid", "N/A", or similar entry on any Alternate will cause the bid to be rejected as non-responsive only if that Alternate is selected. If no change in the bid amount is required, indicate "No Change".

****MARK "ADD" OR "DEDUCT" FOR EACH ALTERNATE****

Alternate Bid No. 1 - Full Building Bay Addition onto the Mechanics Building

Change the Base Bid the sum of _____
(sum in words)

_____ DOLLARS (\$_____) ADD
(sum in figures) DEDUCT

Alternate Bid No. 2 - Two HVAC Units on Bus Garage

Change the Base Bid the sum of _____
(sum in words)

_____ DOLLARS (\$_____) ADD
(sum in figures) DEDUCT

Alternate Bid No. 3 - Mechanics Building Mezzanine Storage Railing and Stairway

Change the Base Bid the sum of _____
(sum in words)

_____ DOLLARS (\$_____) ADD
(sum in figures) DEDUCT

Alternate Bid No. 4 - One Additional In-Ground Bus Lift at Second Service Position

Change the Base Bid the sum of _____
(sum in words)

_____ DOLLARS (\$_____) ADD
(sum in figures) DEDUCT

Alternate Bid No. 5 - South Canopy on Administration Building Entrance

Change the Base Bid the sum of _____
(sum in words)

_____ DOLLARS (\$_____) ADD
(sum in figures) DEDUCT

Alternate Bid No. 6 - Folding Partition Wall at Board Room

Change the Base Bid the sum of _____
(sum in words)

_____ DOLLARS (\$_____) ADD
(sum in figures) DEDUCT

Alternate Bid No. 7 - Small Generator at Administration Building

Change the Base Bid the sum of _____
(sum in words)

_____ DOLLARS (\$_____) ADD
(sum in figures) DEDUCT

PART II

(For projects of \$150,000 or more – IC 36-1-12-4)

These statements to be submitted under oath by each bidder with and as a part of his bid. (Attach additional pages for each section as needed.)

SECTION I EXPERIENCE QUESTIONNAIRE

1. What public works projects has your organization completed for the period of one (1) year prior to the date of the current bid?

Contract Amount	Class of Work	Completion Date	Name and Address of Owner

2. What public works projects are now in process of construction by your organization?

Contract Amount	Class of Work	Completion Date	Name and Address of Owner

3. Have you ever failed to complete any work awarded to you?_____If so, where and why?

4. List references from private firms for which you have performed work.

SECTION II PLAN AND EQUIPMENT QUESTIONNAIRE

1. Explain your plan or layout for performing proposed Work. (Examples could include a narrative of when you could begin, complete the project, number of workers, etc. and any other information which you believe would enable the governmental unit to consider your bid.)

2. Please list the names and addresses of all subcontractors (i.e. persons or firms outside your own firm who have performed part of the work) that you have used on public works projects during the past five (5) years along with a brief description of the work done by each subcontractor.

3. If you intend to sublet any portion of the work, state the name and addresses of each subcontractor, equipment to be used by the subcontractor, and whether you will required a bond. However, if you are unable to currently provide a listing, please understand a listing must be provided prior to contract approval. Until the completion of the proposed project, you are under a continuing obligation to immediately notify the governmental unit in the event that you subsequently determine that you will use a subcontractor on the proposed project.

4. What equipment do you have available to use for the proposed Project? Any equipment used by subcontractors may also be required to be listed by the governmental unit.

5. Have you into contracts or received offers for all materials which substantiate the prices used in preparing your proposal? If not, please explain the rationale used which corroborate the process listed.

SECTION III CONTRACTOR'S FINANCIAL STATEMENT

Attachment of Bidder's financial statement is mandatory. Any Bid submitted without said financial statement as required by statute shall thereby be rendered invalid. The financial statement provided hereunder to the governing body awarding the Contract must be specific enough in detail so that said governing body can make a proper determination of the Bidder's capability for completing the Project if awarded.

SECTION IV CONTRACTOR NON-COLLUSION AFFIDAVIT

The undersigned Bidder or agent, being duly sworn on oath, says that he has not, nor has any other member, representative, or agent of the firm, company, corporation or partnership represented by him, entered into any combination, collusion or agreement with any person relative to the price to be bid by anyone at such letting nor to prevent any person from bidding nor to induce anyone to refrain from bidding, and that this Bid is made without reference to any other bid and without any agreement, understanding or combination with any other person in reference to such bidding.

He further says that no person or persons, firms, or corporations has, have, or will receive directly or indirectly, any rebate, fee, gift, commission, or thing of value on account of such contract.

SECTION V OATH AND AFFIRMATION

I HEREBY AFFIRM UNDER THE PENALTIES OF PERJURY THAT THE FACTS AND INFORMATION CONTAINED IN THE FOREGOING BID FOR PUBLIC WORKS ARE TRUE AND CORRECT

Dated at _____ this _____ day of _____, 20

(Name of Organization)

By

(Title of Person Signing)

ACKNOWLEDGEMENT

STATE OF _____)
) SS:
COUNTY OF _____)

Before me, a Notary Public, personally appeared the above-named

Swore that the statements contained in the foregoing document are true and correct.

Subscribed and sworn to before me this _____ day of _____,

(Title)

Notary Public

My Commission Expires: _____

County of Residence: _____

END OF SECTION 00 31 00

ADDENDUM ONE

Addendum One (AD.01) to the drawings and specifications prepared by Gibraltar Design and The Skillman Corporation for **Hanover New Resource Center** for Hanover Community School Corporation, Cedar Lake, Indiana.

All Contractors bidding on this project shall read all of the items covered below and shall comply with all of the requirements as set forth, including any necessary refinements or additions generated by this Addendum and required by the intent of the original BID CATEGORY NO. Documents. All Contractors shall acknowledge on their bid form that they have received this Addendum and include the appropriate content of same within their bid proposal.

SPECIFICATIONS

1. Specification Section 13 34 19 **Metal Building Systems**

A. Add Paragraph 1.2 F.7 to read:

“7. Section 23 05 00 – Mechanical Materials and Methods (Paragraph 2.5 Roof Curbs, Supports and Flashings.”

B. Add Paragraph 1.7 B. to read:

“B. Weathertightness Warranty:
Furnish manufacturer’s standard written warranty in which manufacturer agrees to repair or replace metal building system components that fail to remain weathertight, including any roof leaks due to ordinary wear and tear by the elements within twenty (20) years from the date of Substantial Completion.”

C. Add Paragraph 3.6 to read:

“3.6 PREFABRICATED ROOF CURB INSTALLATION

- A. Comply with metal building manufacturer’s shop drawings, instructions, and recommendations for installation of roof curbs. Refer to metal building system manufacturer’s standard installation details. Anchor curbs securely in place with provisions for thermal and structural movement.
- B. Submit roof curb manufacturer’s shop drawings to metal building manufacturer for review prior to fabrication (refer to metal building manufacturer’s standard installation details). Metal building manufacturer will review roof curb manufacturer’s shop drawings for compatibility with metal building roof system.
 - 1. See Section 23 05 00; Paragraph 2.5.”

DRAWINGS

2. Sheet C-2.1

- A. Refer to revised Full Size Drawing Sheet included in this Addendum for the following revisions:

1. Proposed legend description revised to Asphalt Sidewalk.

3. Sheet C-3.1

- A. Refer to revised Full Size Drawing Sheet included in this Addendum for the following revisions:

1. Watermain along US 41 running North-south is hatched out – it is not part of package.

4. Sheet C-4.1

- A. Refer to revised Full Size Drawing Sheet included in this Addendum for the following revisions:

1. FES #60 and FES #61 are added near the Maintenance Building.

5. Sheet C-6.0

- A. Refer to revised Full Size Drawing Sheet included in this Addendum for the following revisions:

1. Revised Fence/Gate detail.
2. Updated Pipe Bollard Detail.

6. Sheets SB101, SB102 and SB103

- B. Refer to three (3) revised Full Size Drawing Sheets included in this Addendum for the following revisions:

1. Floor drain section cuts revised to be coordinated with plumbing plans.
2. Add oil separator floor pit to the slab plan and coordinate with adjacent footing depths by verifying size with plumbing plans.
3. Add mechanical equipment exterior concrete support pads.
4. On SB101 only, revise section cut 16B/S-301 near Grid A-3 to 17/S-301.

7. Sheet LB101

- A. Refer to revised Full Size Drawing Sheet included in this Addendum for the following revisions:

1. Revise section cuts layout for Resource Center Building – (3) Canopy Framing Plans.
2. Revise section cut label for “Maintenance Building – Lintel Plan” and Bus Garage Building – Canopy Roof Framing Plan”.
3. Revise lintel plan layout for “Bus Garage Building – Lintel Plan”.

8. Architectural Floor Plans

- A. Revise Plan Note #68 to read: “AUTOMATIC DOOR ACTUATOR FOR HC/ADA DOOR OPERATOR. COORDINATE WITH DOOR SCHEDULE AND ELECTRICAL. PROVIDE CONDUIT AND BOX IN MASONRY PIER, GYPSUM BOARD WALL.”

9. Sheet A-102

- A. Refer to revised full size drawing included in this addendum for the following revisions:
Detail 1/A-102:
 - 1. Section target through canopy at Vestibule A-102 should read "1/A-403".
 - 2. Delete Baby Changing Table Symbol "W" from Men A-107 and Women A-109.

10. Sheet A-103

- A. Refer to revised full size drawing included in this addendum for revisions.

11. Sheets A-102, A-103, A-105, A-109, A-502

- A. Restroom Plan Notes: Baby Changing Table Note "W": Delete "(OFCL)".

12. Sheets A-104, A-105, A-107, A-108, A109

- A. Provide fire extinguishers and cabinets in locations as indicated on five (5) revised full-size drawings, included in this Addendum.

13. Sheets A-107, A-108, A-109

- A. Revise location of automatic door actuator in Vestibules D-106, D-134 and D-147 as indicated on three (3) revised full size drawings, included in this Addendum.

14. Sheet A-201 and A-301

- A. Refer to two (2) Full Size Drawing Sheets included in this Addendum for revisions.

15. Sheet A-304

- A. Refer to Full Size Drawing Sheet included in this Addendum for revisions.

16. Sheet A-409 and A-410

- A. Refer to two (2) Full Size Drawing Sheets included in this Addendum for revisions.

17. Sheet A-502

- A. Refer to Full Size Drawing Sheet included in this Addendum for the following revisions:
 - 1. Delete Baby Changing Table from MEN D-128 and WOMEN D-129.

18. Sheets A-701, A-703, A-705

- B. Refer to three (3) revised full size drawings included in this Addendum for revisions.

19. Sheets A-720 and A-721

- A. Refer to two (2) revised full size drawings included in this Addendum for revisions.

20. Sheet A-801 through A-804

- A. Refer to four (4) revised full size drawings included in this Addendum for revisions.

21. Sheet A-810

- A. Refer to revised full size drawing included in this Addendum for revisions.

22. Sheet A-904

- A. Refer to revised full size drawing included in this Addendum for the following revisions:
 - 1. Add suspended acoustical tile ceiling ACT-1 to Rooms: LOBBY D-109, STOR D-123, ELEC D-146, PASSAGE D-150 and DISTRICT STORAGE D-152.

23. Sheet M-101

- A. REVISED floor plan per wall change. Refer to revised drawing for additional information.

24. Sheet P-001

- A. ADDED model number for SD-1 sediment basin. Refer to revised drawing for additional information.

25. Sheet FP-101

- A. REVISE sprinkler head quantities and location. Refer to revised drawing for additional information.

26. Sheet E-001

- A. REVISE Symbol List descriptions. Refer to revised drawing for additional information.

27. Sheet EL-101

- A. REVISE lighting quantities, locations and circuiting. Refer to revised drawing for additional information.

28. Sheet EL-102

- A. REVISE lighting quantities, locations and circuiting. Refer to revised drawing for additional information.

29. Sheet EL-103

- A. REVISE lighting quantities, locations and circuiting. Refer to revised drawing for additional information.

30. Sheet EL-104

- A. REVISE lighting quantities, locations and circuiting. Refer to revised drawing for additional information.

31. Sheet EP-101

- A. REVISE Power device and equipment locations, quantities and circuiting. Refer to revised drawing for additional information.
- B. ADD Notes for Alternate #2 to roof top units.

32. Sheet EP-102

- A. REVISE Power device and equipment locations, quantities and circuiting. Refer to revised drawing for additional information.

33. Sheet EP-103

- A. REVISE Power device and equipment locations, quantities and circuiting. Refer to revised drawing for additional information.
- B. Revise Lift disconnect notes on alternate #1 floor plan.

34. Sheet EP-104

- A. REVISE Power device and equipment locations, quantities and circuiting. Refer to revised drawing for additional information.

35. Sheet E-502

- A. REVISED & ADDED Fixtures in Luminaire Schedule. Refer to revised drawing for additional information.

36. Sheet E-503

- A. REVISE Electric Cord Reel Detail and Emergency Generator Wiring Schematic. Refer to revised drawing for additional information.

37. Sheet E-602

- A. ADDED model number for SD-1 sediment basin. Refer to revised drawing for additional information.

38. Sheet E-603

- A. REVISED floor plan per wall change. Refer to revised drawing for additional information.

Pages 1 through 5, inclusive, and forty-eight (48) full-size Drawings constitute the total makeup of **Addendum One**.



Y:\20-141 Hanover CSC - New Resource Center\Specs\Addendum #1\AD01.doc



PROJECT HANOVER CSC NEW RESOURCE CENTER AND RELATED WORK


HANOVER COMMUNITY SCHOOL
CORPORATION
CEDAR LAKE, INDIANA

TORRENGA ENGINEERING, INC.
CONSULTING ENGINEERS & LAND SURVEYORS
907 RIDGE ROAD
MUNSTER, IN 46321
T: (219) 836-8918



PROJECT	20-141
DATE	05/14/21
COORDINATED	DCT

DRAWN BY
DCT/NM/EM
CHECKED BY
DCT

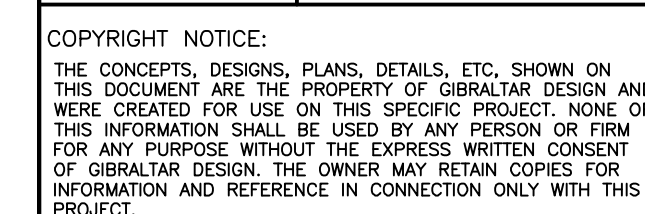

REVISIONS


[illegible]

DRAWING
SITE PLAN


PROJECT
HANOVER CSC NEW RESOURCE
CENTER AND RELATED WORK

© GIBRALTAR DESIGN


C-2.1

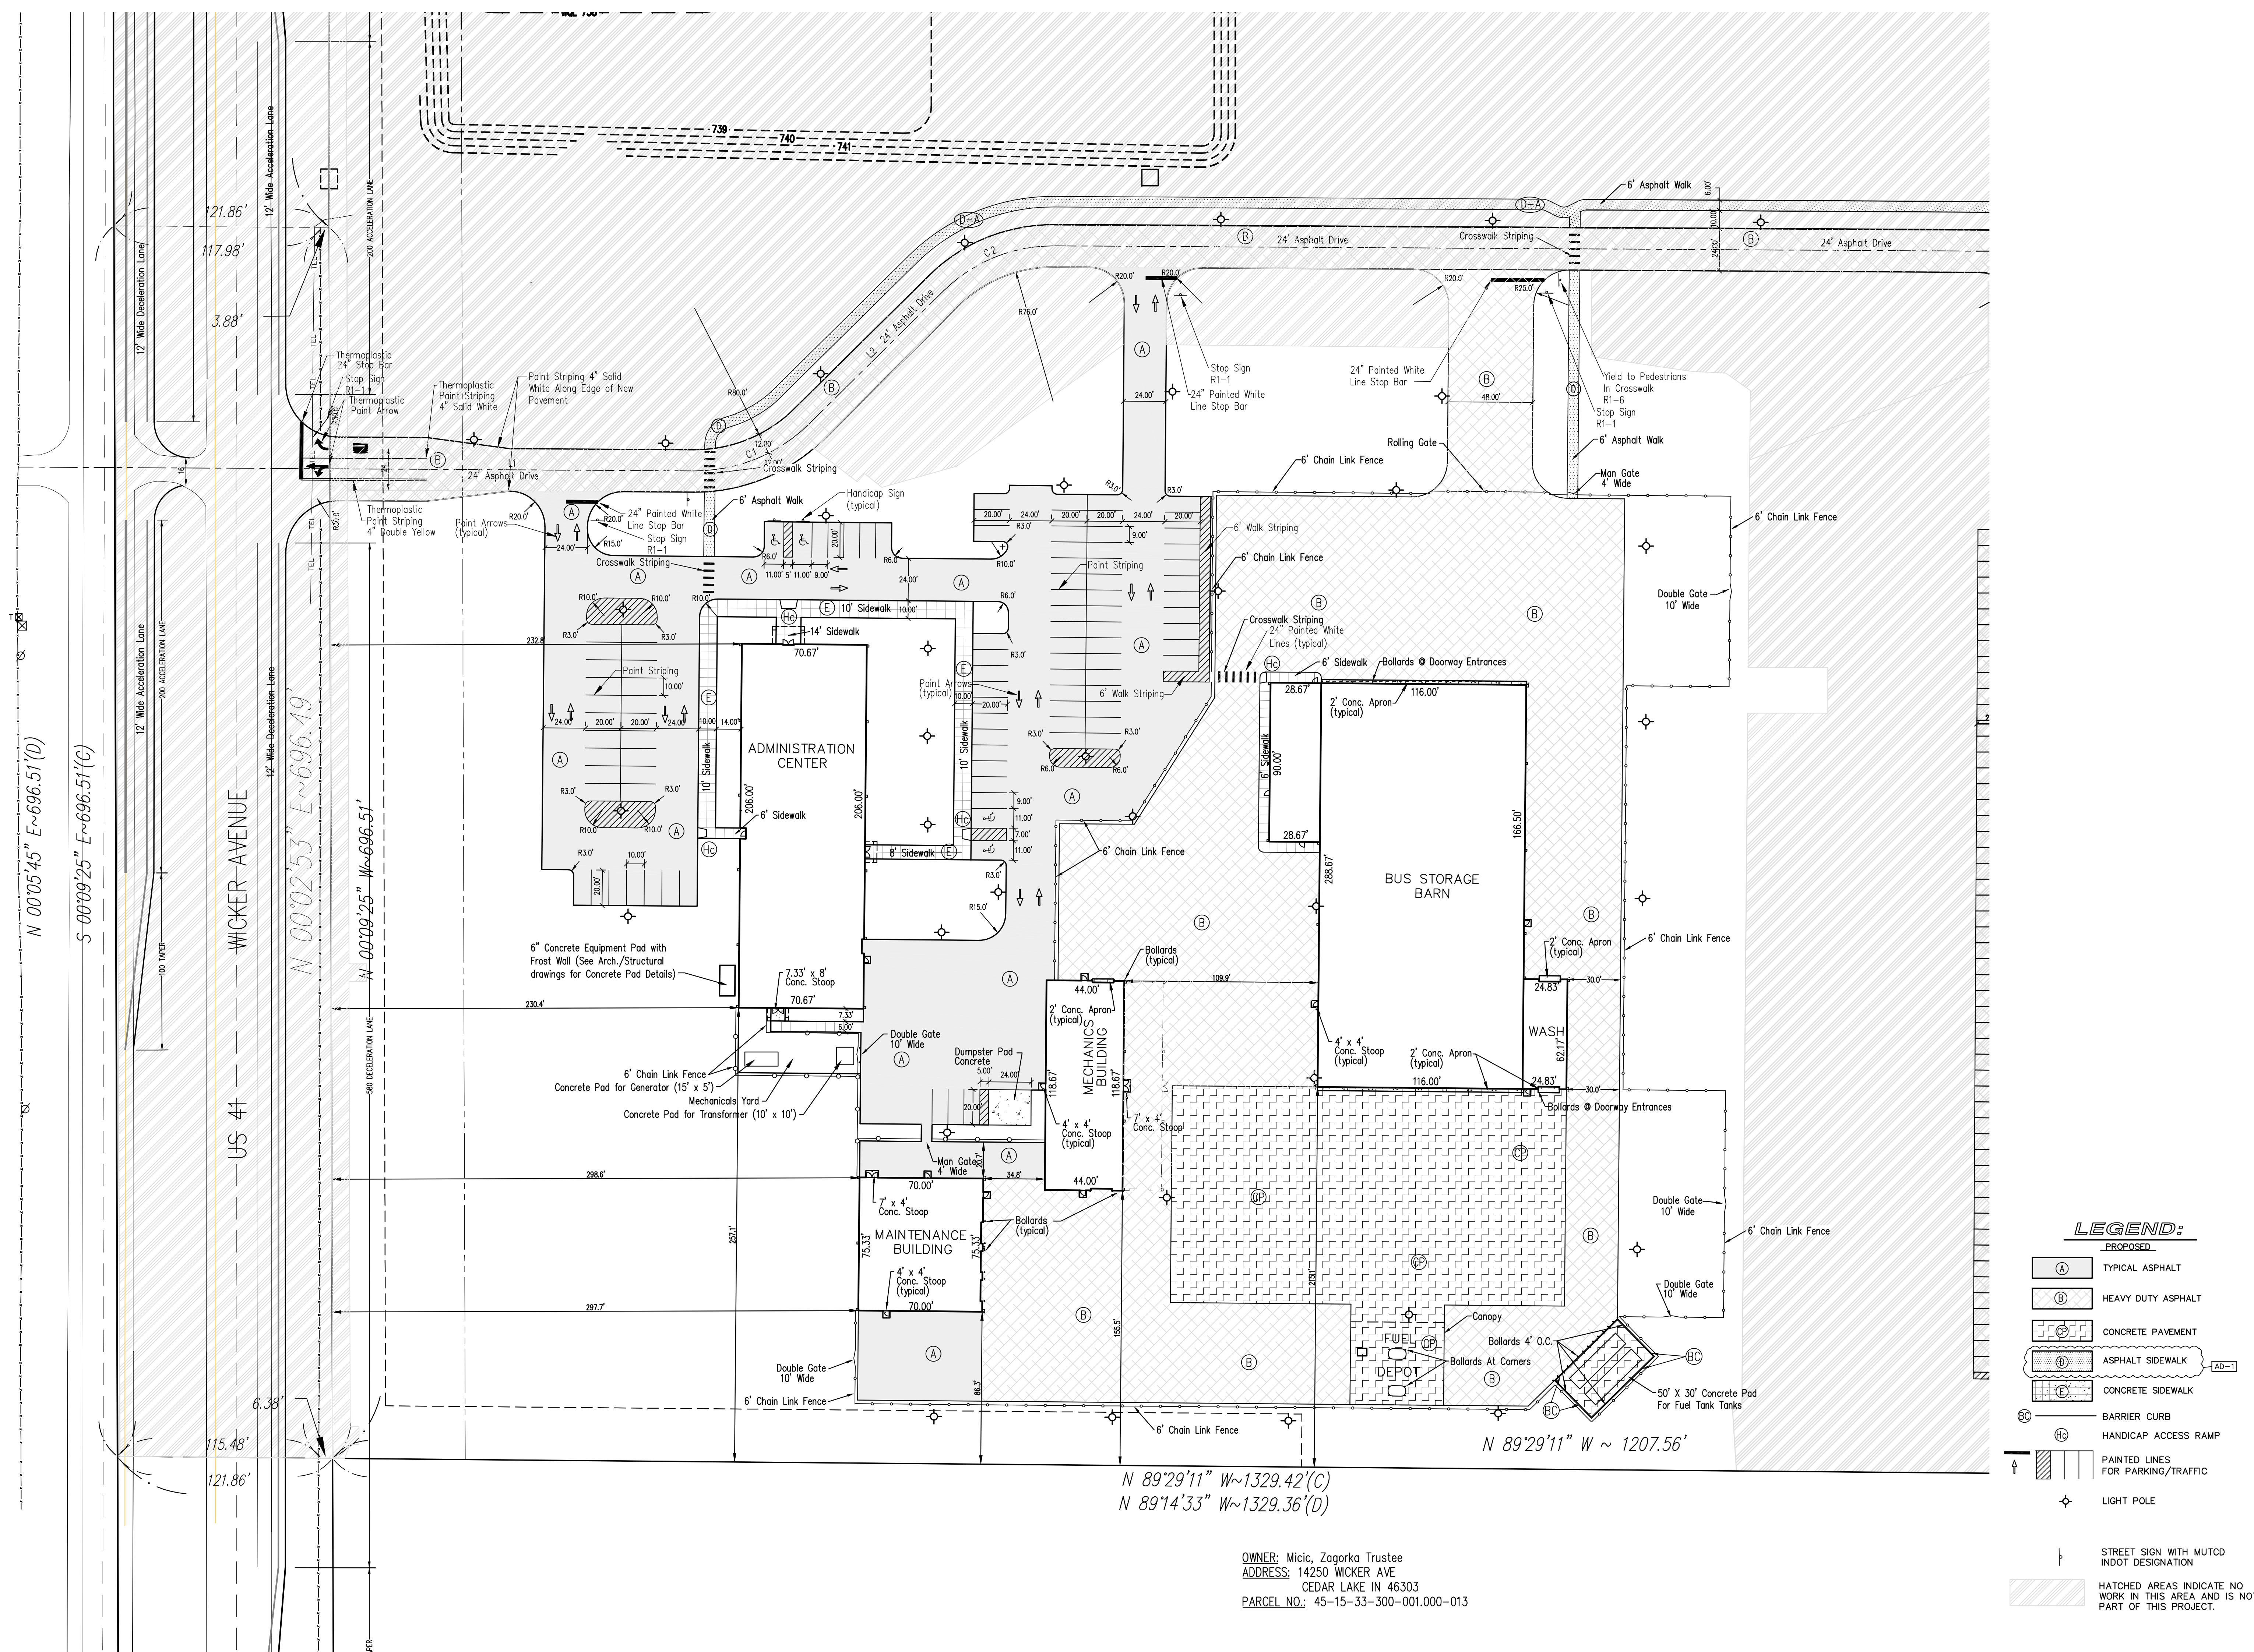


OWNER: Micic, Zagorka Trustee
ADDRESS: 14250 WICKER AVE
CEDAR LAKE IN 46303
PARCEL NO.: 45-15-33-300-001.000-013

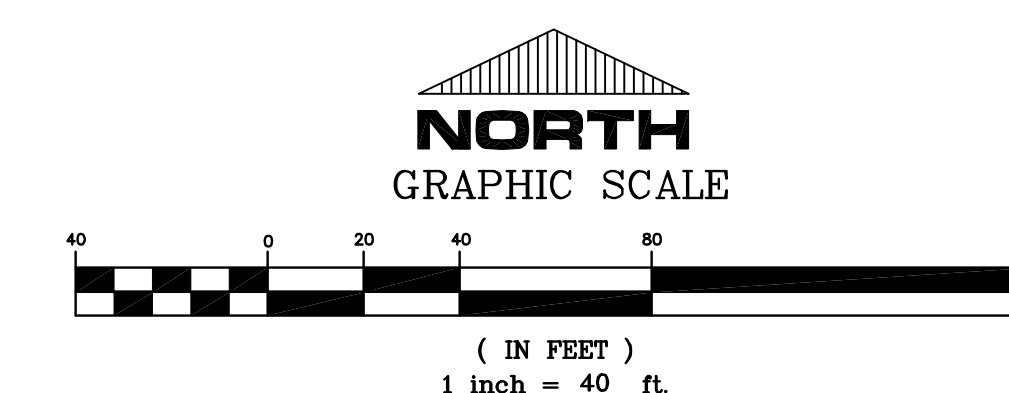

Z:\2020-5032 Hanover Elementary_School\dwg 2020-5032 Package - Resource Center.dwg 4/22/2021 3:57:07 PM CDT

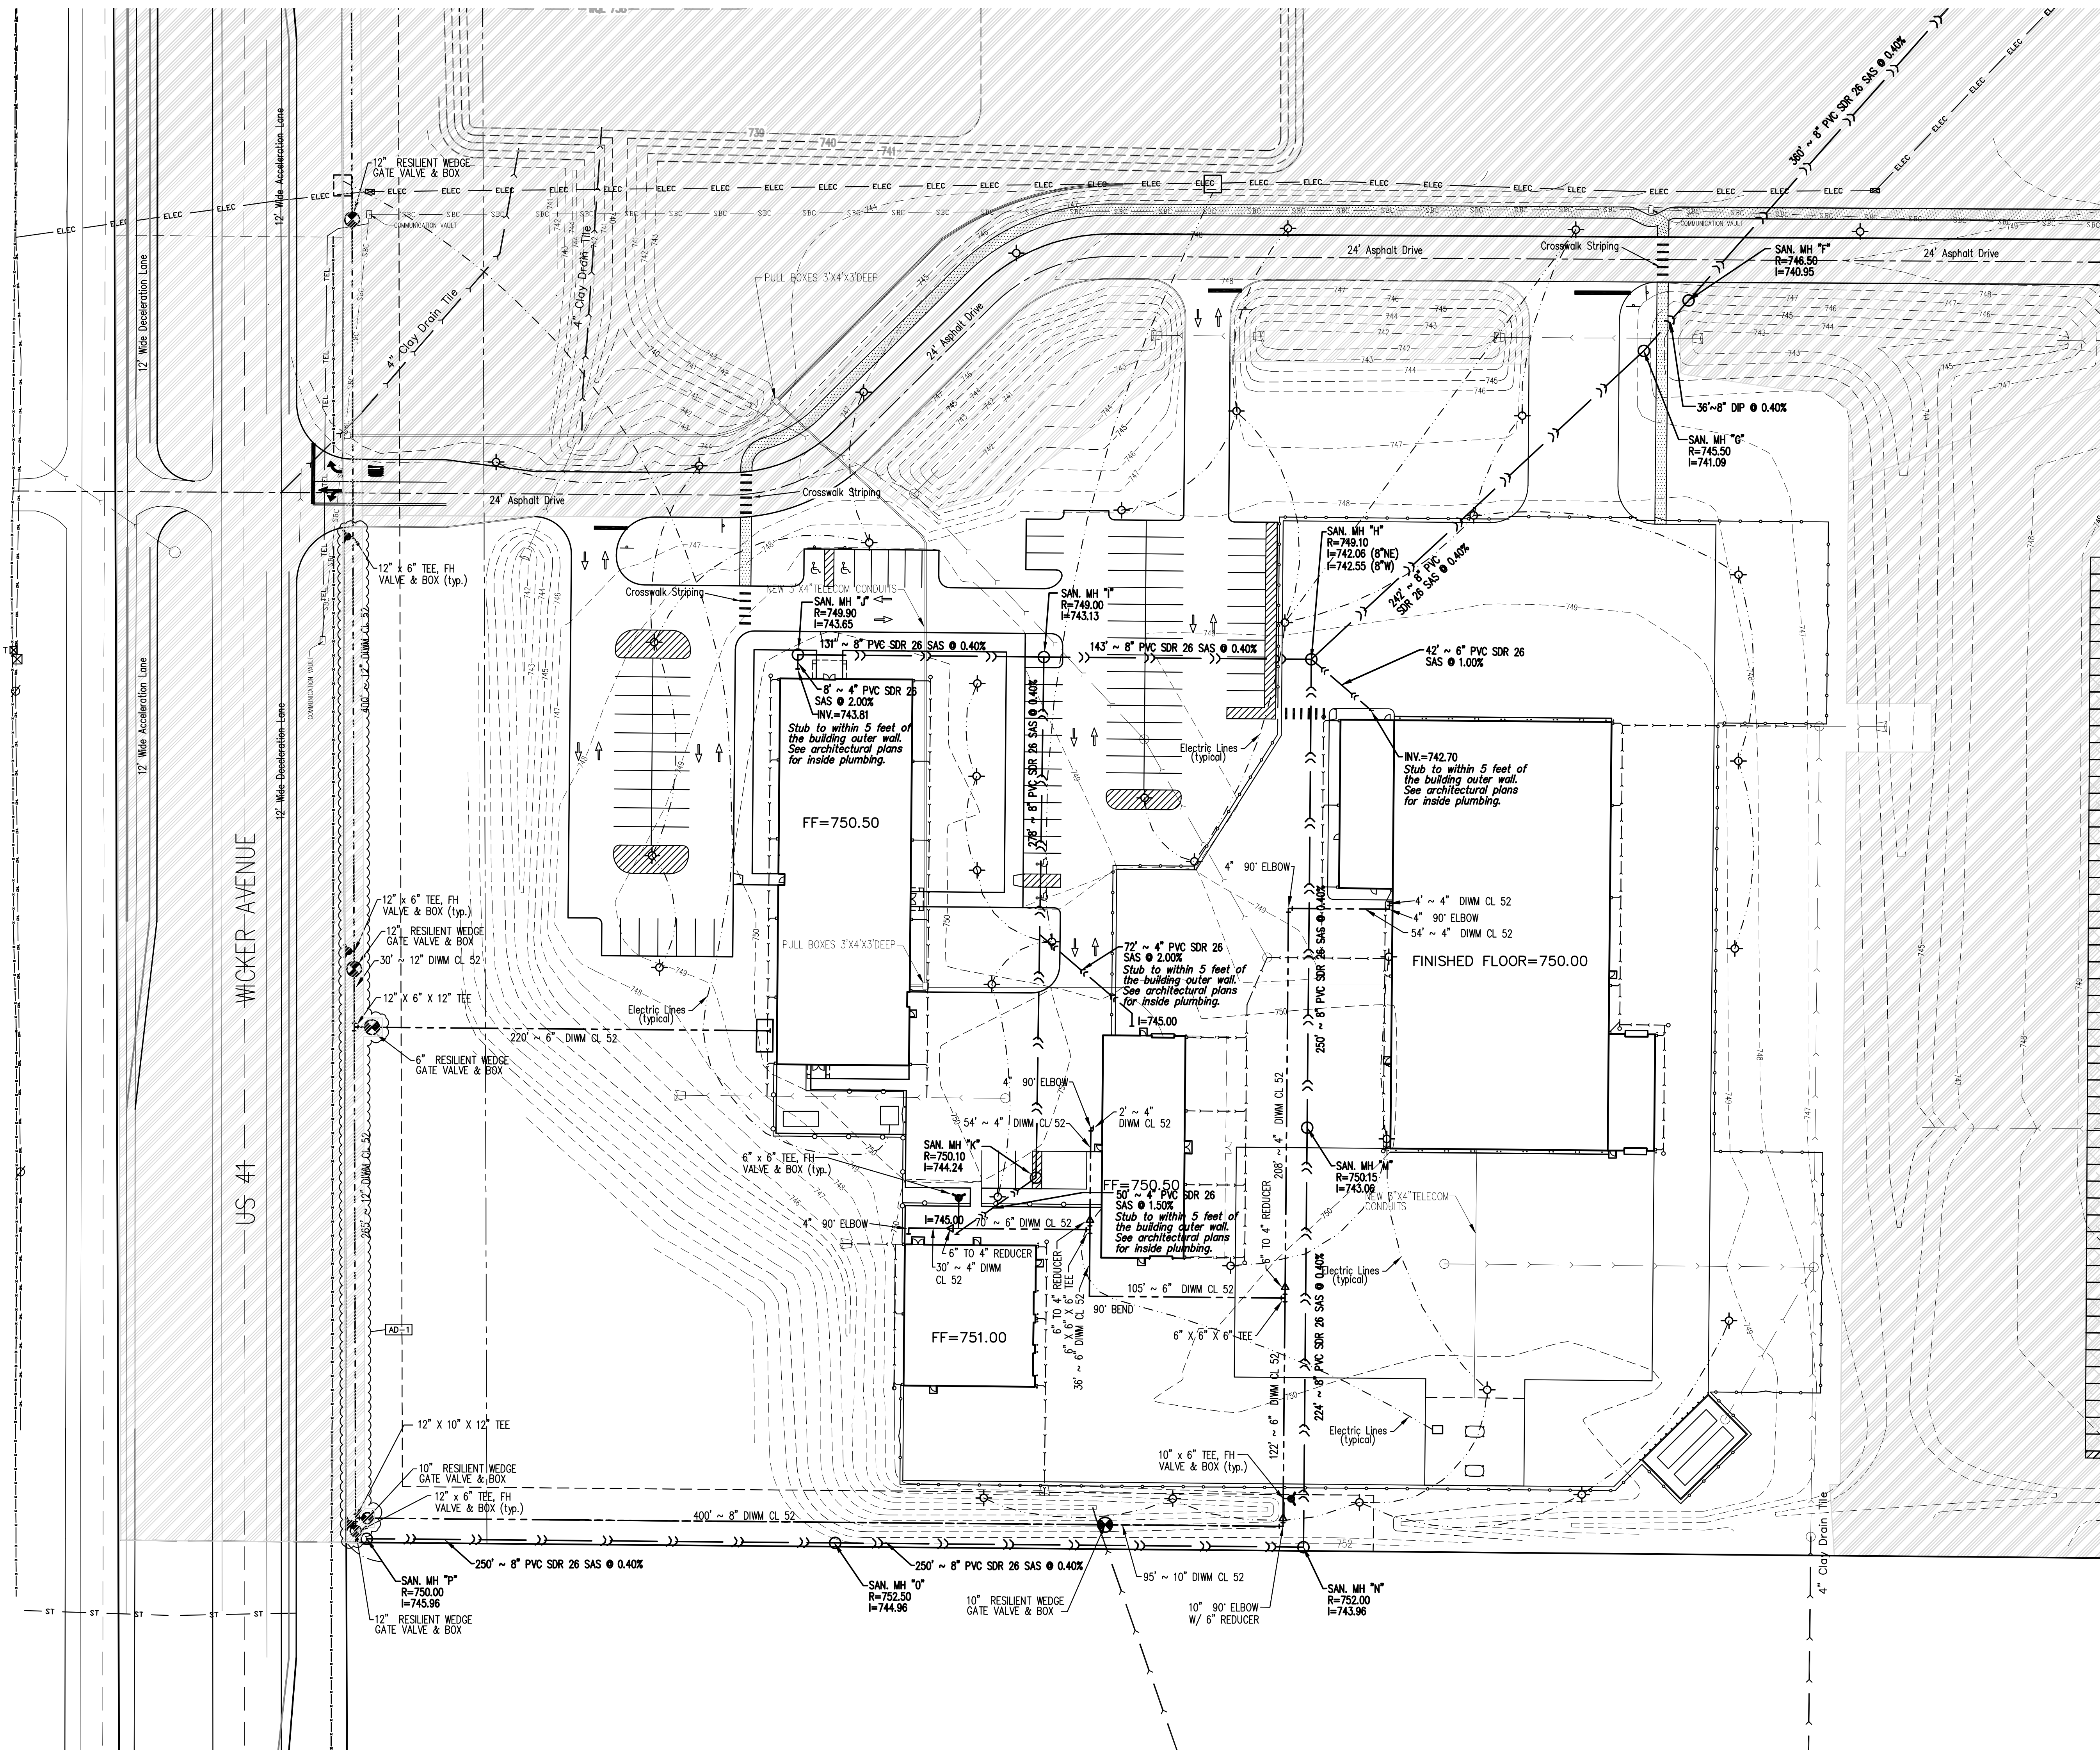

- LEGEND:**
- PROPOSED
 - FIRE HYDRANT
 - WATER GATE VALVE & BOX
 - WATER MAIN
 - SANITARY SEWERS
 - STORM SEWERS
 - CONTOURS
 - HATCHED AREAS INDICATE NO WORK IN THIS AREA AND IS NOT PART OF THIS PROJECT.

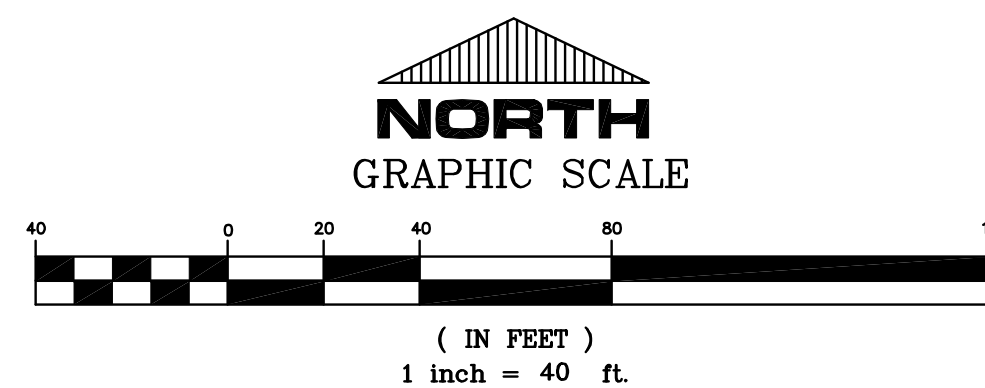

GIBRALTAR
DESIGN
ARCHITECTURE • ENGINEERING • INTERIOR DESIGN


PROJECT
**HANOVER CSC NEW
RESOURCE CENTER AND
RELATED WORK**

HANOVER COMMUNITY SCHOOL
CORPORATION
CEDAR LAKE, INDIANA

TORRENGA ENGINEERING, INC.
CONSULTING ENGINEERS & LAND SURVEYORS
907 RIDGE ROAD
MUNSTER, IN 46321
T: (219) 836-8918
F: (219) 836-1138

GIBRALTAR DESIGN
9102 N. Meridian St., Ste. 300
Indianapolis, IN 46250
Homepage: www.GibraltarDesign.com
Email: info@GibraltarDesign.com
Phone: 317.580.5777 Fax: 317.580.5778

PROJECT
20-141
DATE
05/14/21
COORDINATED BY
DCT
DRAWN BY
DCT/NM/EM
CHECKED BY
DCT

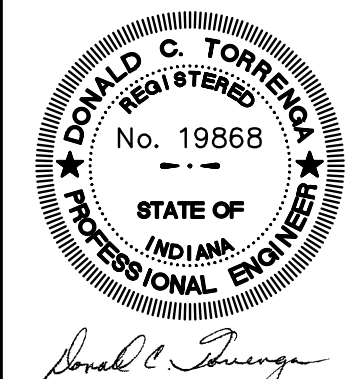


COPYRIGHT NOTICE:
THE CONCEPTS, DESIGN, PLANS, DETAILS, ETC. SHOWN ON THIS DOCUMENT ARE THE PROPERTY OF GIBRALTAR DESIGN AND WORK CREATED FOR USE ON THIS SPECIFIC PROJECT. NONE OF THIS INFORMATION SHALL BE USED BY ANY PERSON OR FIRM FOR ANY PURPOSE WITHOUT THE EXPRESS WRITTEN CONSENT OF GIBRALTAR DESIGN. THE OWNER MAY RETAIN COPIES FOR INFORMATION AND REFERENCE IN CONNECTION ONLY WITH THIS PROJECT.

REVISIONS		
MARK	DATE	ISSUED FOR
AD-1	05/27/2021	ADDENDUM NO. 1

DRAWING
**SANITARY SEWERS & WATER
MAIN PLAN**

PROJECT
**HANOVER CSC NEW RESOURCE
CENTER AND RELATED WORK**

GIBRALTAR DESIGN SHEET
C-3.1

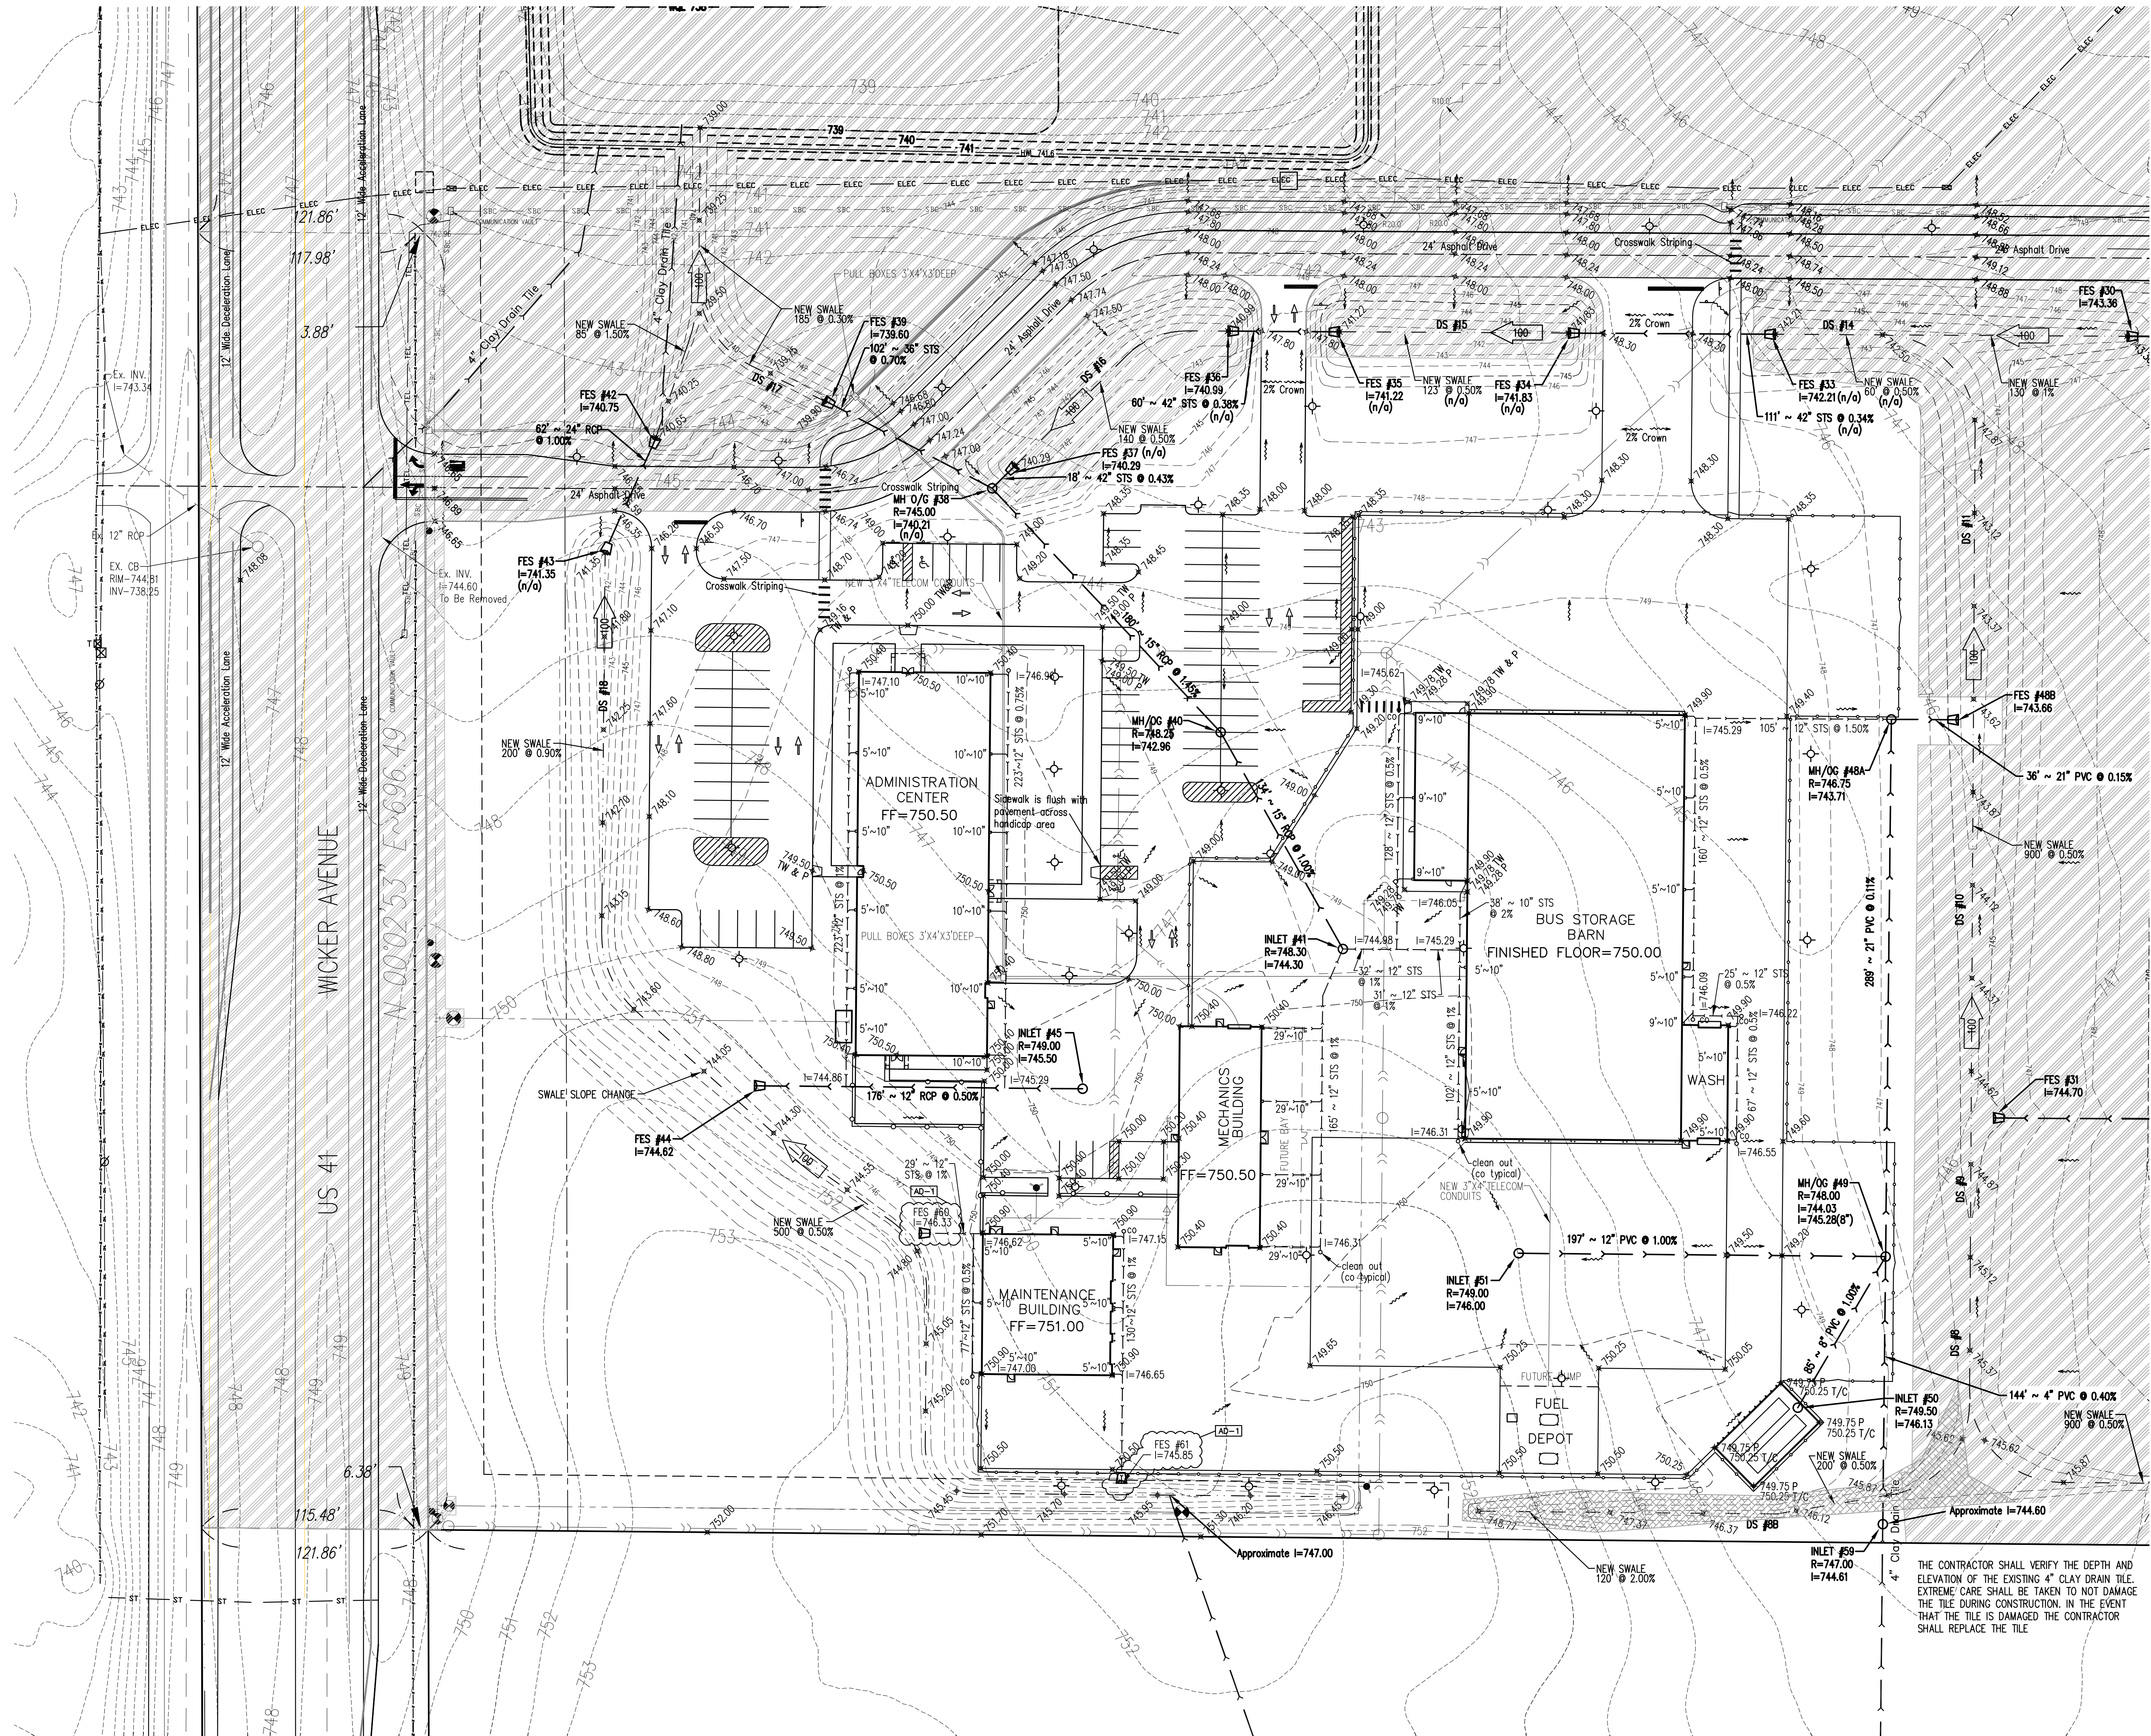

NOTE:

- 1) The Contractor is responsible to verify all existing site conditions and shall notify the Architect/Engineer immediately of any discrepancies between the existing conditions and all proposed improvements in the construction drawings.
- 2) All drain tiles found to be actively servicing off-site/adjacent properties shall be tied into the proposed stormwater management system. All drain tiles that solely service the subject property or are considered no longer functioning shall be removed in their entirety. Non-active drain tiles shall not be abandoned in place.
- 3) The USDA Soil Survey shows Pewamo Silty Clay in some areas of the site. If unsuitable material is found in this area it shall be removed to an approved depth and replaced with acceptable sub base material.
- 4) The Contractor is responsible for all tree and shrub removal on the Project Site.

LEGEND

- MANHOLE
- CATCH BASIN/INLET
- FIRE HYDRANT
- WATER VALVE
- GRADE PROPOSED
- FINISHED GRADE
- STORM SEWER
- SANITARY SEWER
- WATER MAIN
- CONSTRUCTED UNDER SEPARATE CONTRACT
- HATCHED AREAS INDICATE NO WORK IN THIS AREA AND IS NOT PART OF THIS PROJECT.



(IN FEET)
1 inch = 40 ft.



GIBRALTAR
DESIGN
ARCHITECTURE • ENGINEERING • INTERIOR DESIGN


PROJECT
**HANOVER CSC NEW
RESOURCE CENTER AND
RELATED WORK**

HANOVER COMMUNITY SCHOOL
CORPORATION
CEDAR LAKE, INDIANA

TORRENGA ENGINEERING, INC.
CONSULTING ENGINEERS & LAND SURVEYORS
907 RIDGE ROAD
MUNSTER, IN 46321
T: (219) 836-8918
F: (219) 836-1138

GIBRALTAR DESIGN
9102 N. Meridian St., Ste. 300
Indianapolis, IN 46260
Homepage: www.GibraltarDesign.com
Email: info@GibraltarDesign.com
Phone: 317.580.5777 Fax: 317.580.5778

PROJECT
20-141
DATE
05/14/21
COORDINATED BY
DCT
DRAWN BY
DCT/NM/EM
CHECKED BY
DCT

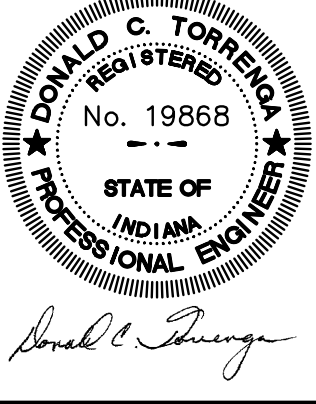

COPYRIGHT NOTICE:
THE CONCEPTS, DESIGN, PLANS, DETAILS, ETC. SHOWN ON THIS DOCUMENT ARE THE PROPERTY OF GIBRALTAR DESIGN AND WORK CANNOT BE REPRODUCED OR TRANSMITTED IN ANY FORM OR BY ANY MEANS, ELECTRONIC OR MECHANICAL, INCLUDING PHOTOCOPYING, RECORDING, OR BY ANY INFORMATION STORAGE AND RETRIEVAL SYSTEM, WITHOUT THE EXPRESS WRITTEN CONSENT OF GIBRALTAR DESIGN. THE OWNER MAY RETAIN COPIES FOR INFORMATION AND REFERENCE IN CONNECTION ONLY WITH THIS PROJECT.


REVISIONS
MARK DATE ISSUED FOR
AD-1 05/27/2021 ADDENDUM NO. 1

DRAWING
**STORM SEWERS & GRADING
PLAN**

PROJECT
**HANOVER CSC NEW RESOURCE
CENTER AND RELATED WORK**

GIBRALTAR DESIGN SHEET

C-4.1

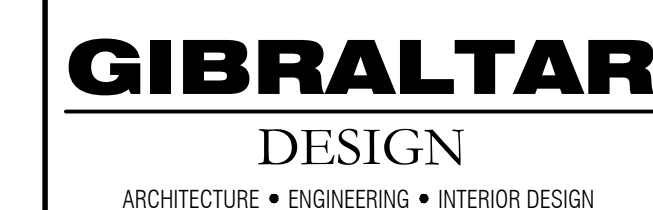

HANOVER COMMUNITY SCHOOL
CORPORATION
CEDAR LAKE, INDIANA

9102 N. Meridian St., Ste. 300
Indianapolis, IN 46260
Homepage www.GibraltarDesign.com
Email info@GibraltarDesign.com
Phone 317.580.5777 Fax 317.580.5778

CHECKED BY _____


COPYRIGHT NOTICE:
 THE CONCEPTS, DESIGNS, PLANS, DETAILS, ETC., SHOWN ON
 THIS DOCUMENT ARE THE PROPERTY OF GIBRALTAR DESIGN AND
 WERE CREATED FOR USE ON THIS SPECIFIC PROJECT. NONE OF
 THIS INFORMATION SHALL BE LOANED BY ANY PERSON OR FIRM
 FOR ANY PURPOSE WITHOUT THE EXPRESS WRITTEN CONSENT
 OF GIBRALTAR DESIGN. THE OWNER MAY RETAIN COPIES FOR
 INFORMATION AND REFERENCE IN CONNECTION ONLY WITH THIS

MARK	DATE	ISSUED FOR
AD-1	05/28/21	ADDENDUM NO. 1

DRAWING
STRUCTURAL FOUNDATION
PLAN

PROJECT
HANOVER CSC NEW RESOURCE
CENTER AND RELATED WORK

© GIBALTAR DESIGN

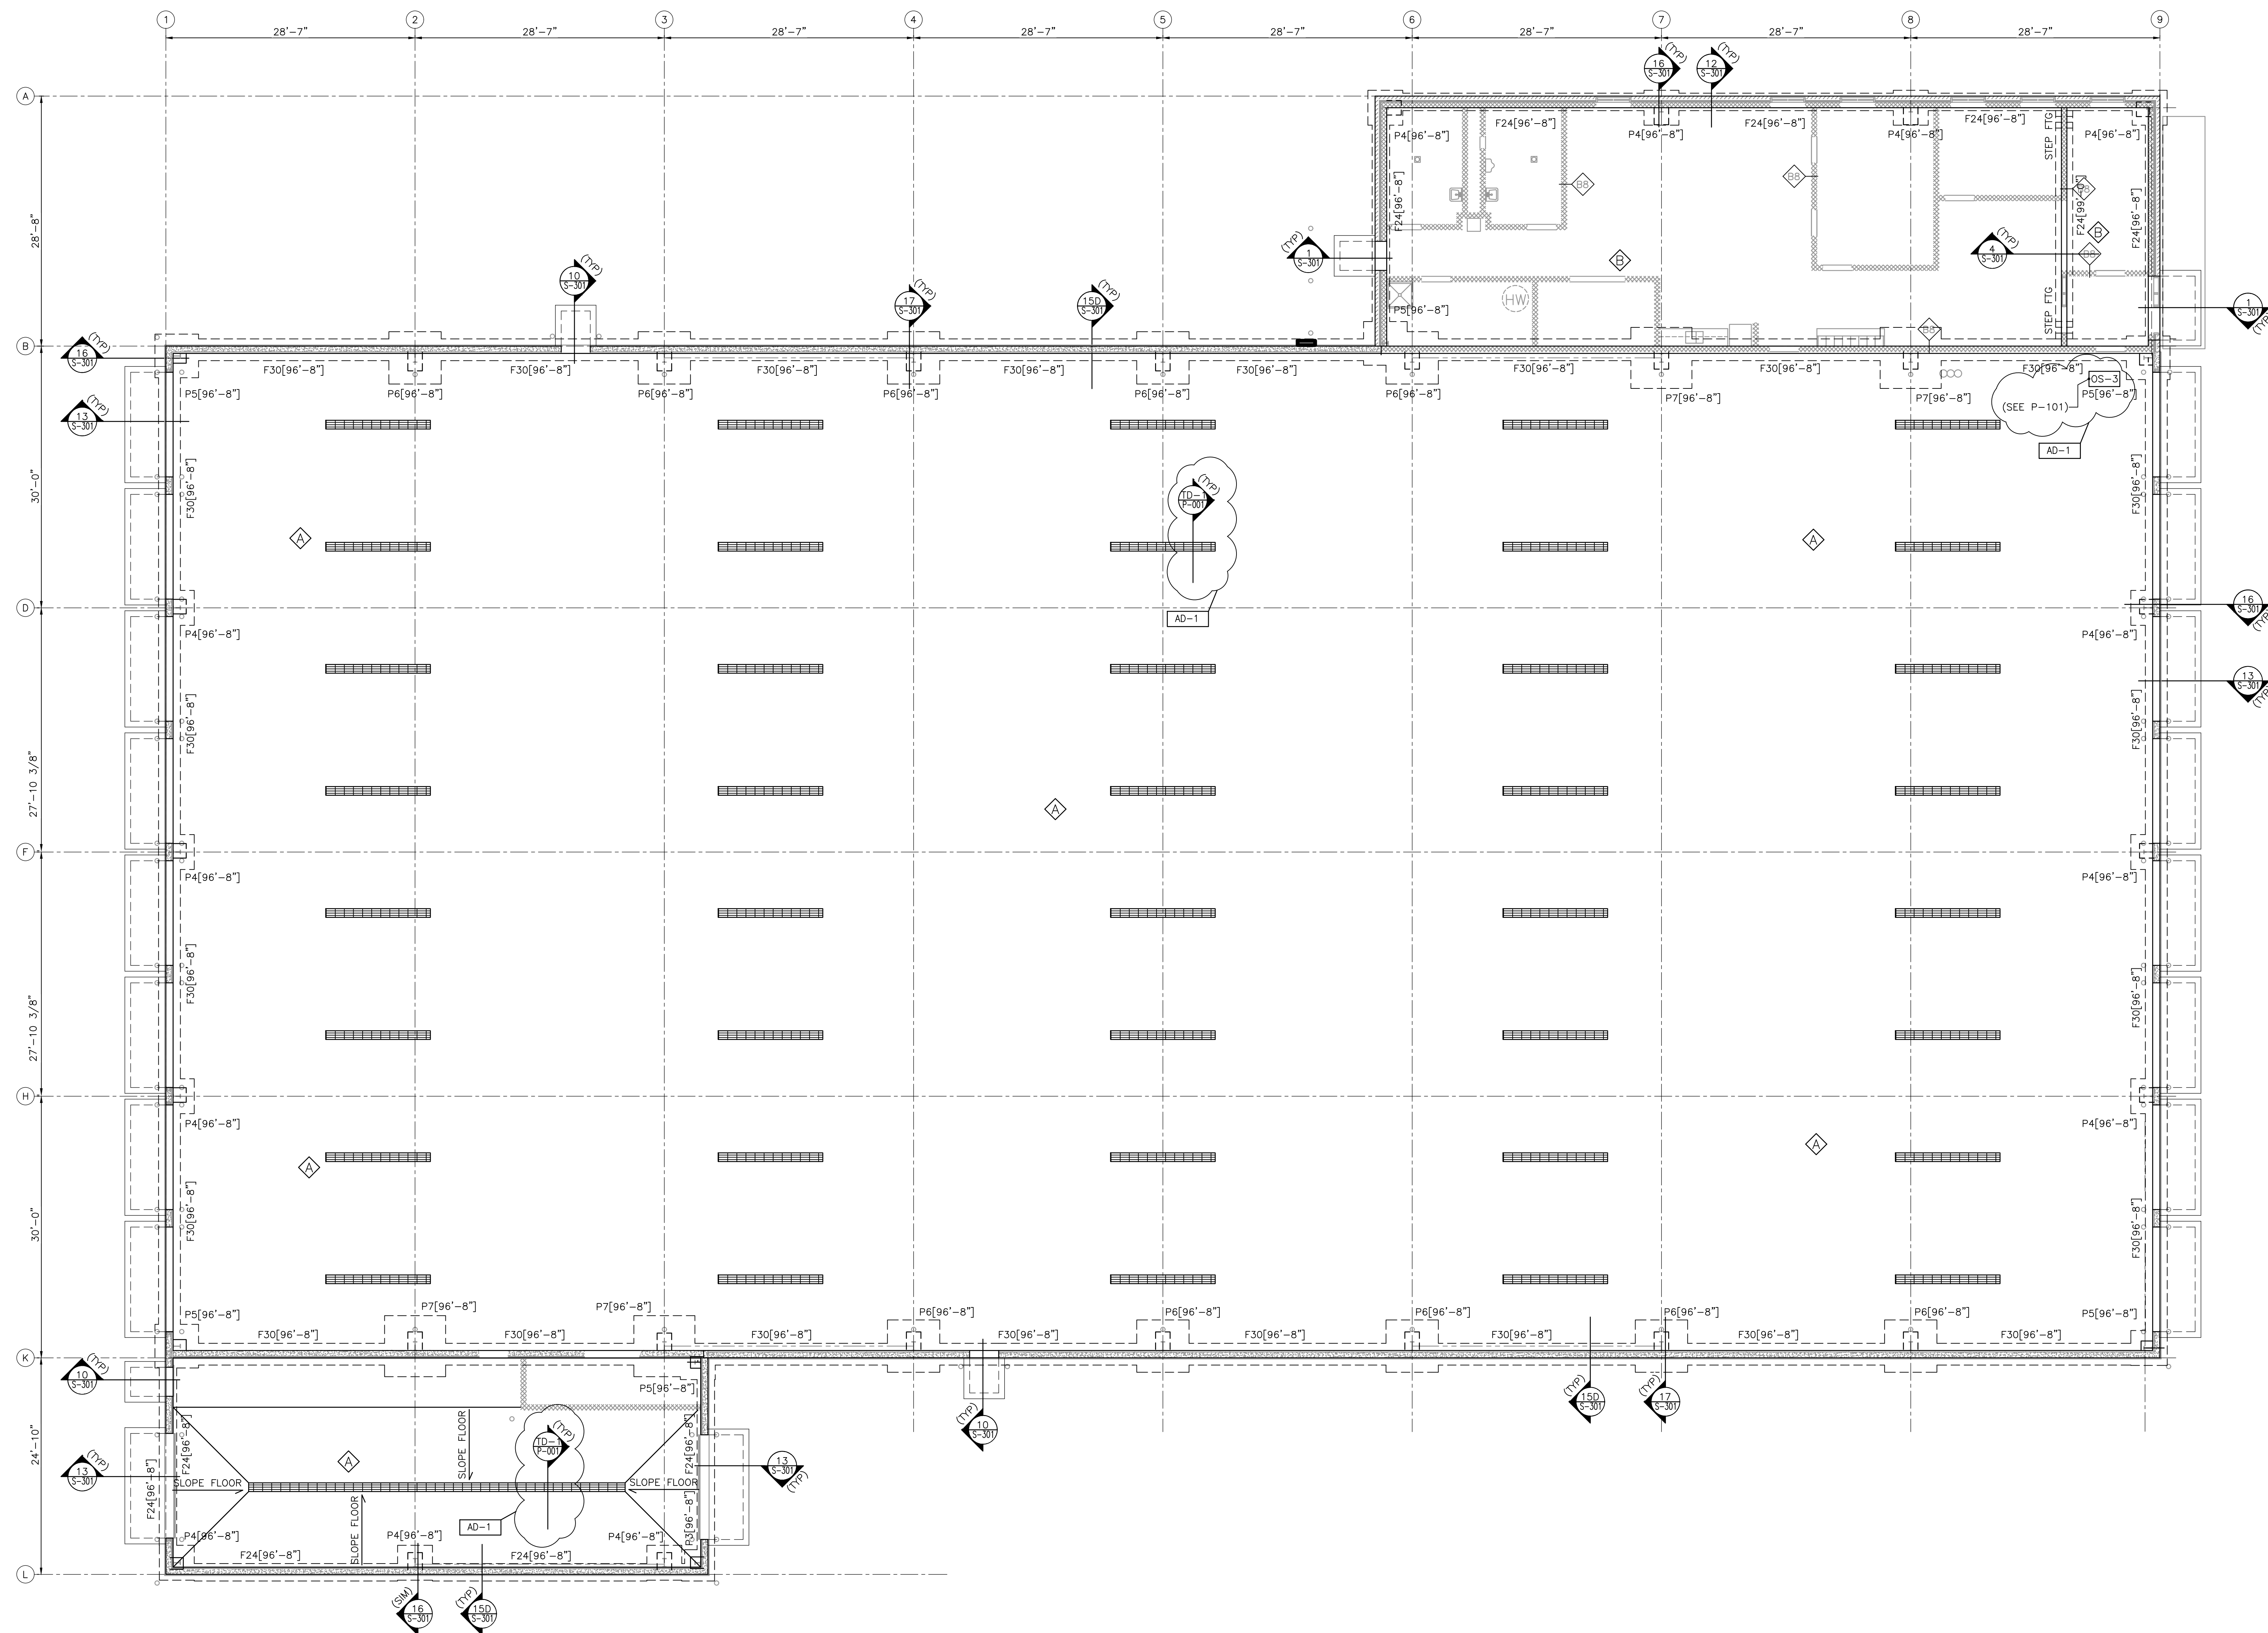


1. SEE SHEET S-001 FOR GENERAL NOTES, STRUCTURAL
LEGEND, SCHEDULES AND TYPICAL DETAILS.


2. ALL ELEVATIONS ARE REFERENCED FROM A FINISH FLOOR ELEVATION OF 100'-0" PER AREA. SEE PLAN AND VERIFY WITH ARCHITECTURAL FLOOR PLANS
3. SLAB CONTROL AND CONSTRUCTION JOINTS ARE TO BE LAID OUT PER CONTRACTOR PLANNED SEQUENCE OF COMPLETION. (SEE SPECIFICATION)
4. SEE S-301 AND S-302 FOR FOUNDATION AND FRAMING DETAILS.

BUS GARAGE - STRUCTURAL FOUNDATION PLAN



SCALE: 1/8" = 1'-0"

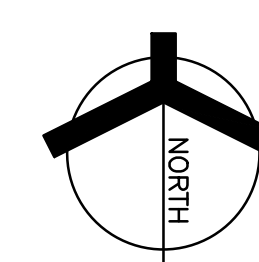


Friday, 5/28/2021 - 9:19 AM - LAST SAVED BY:RMALONE
Y:\20-141 HANOVER CSC - NEW RESOURCE
CENTER\20-141 DRAWINGS\04 STRC\SB101A.DWG

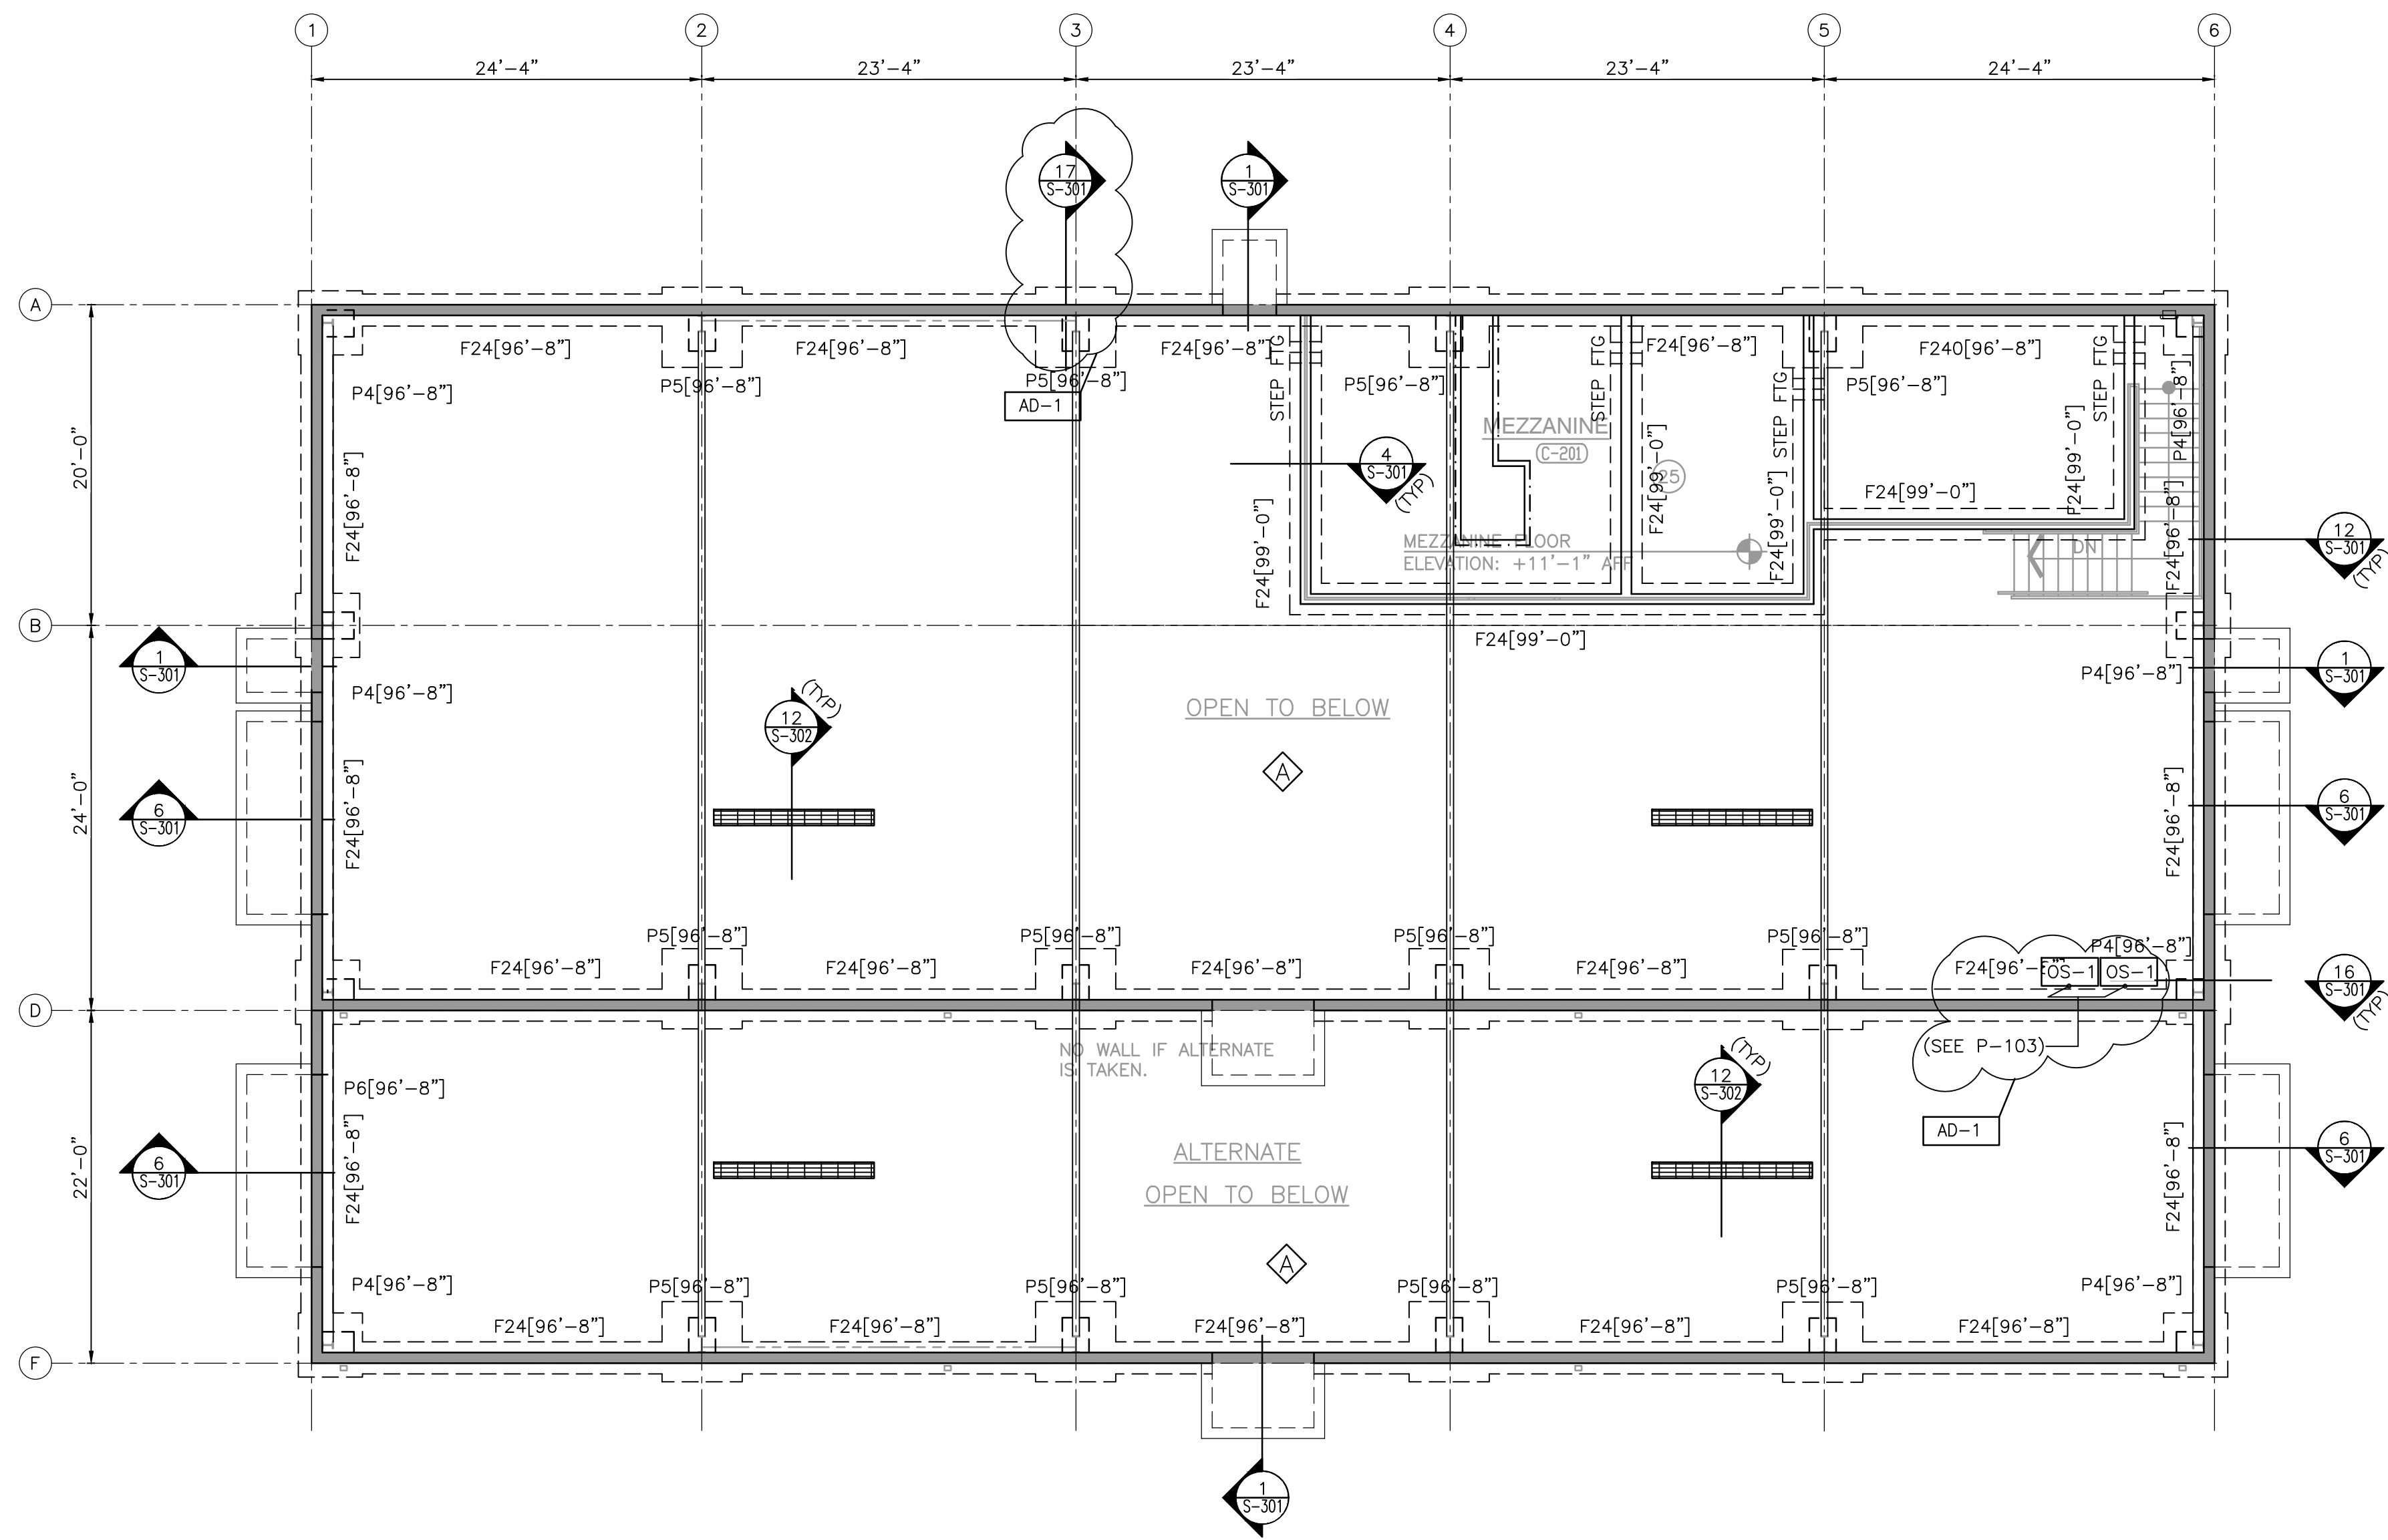

MECHANICS BUILDING - STRUCTURAL FOUNDATION PLAN
SCALE: 1/8" = 1'-0"

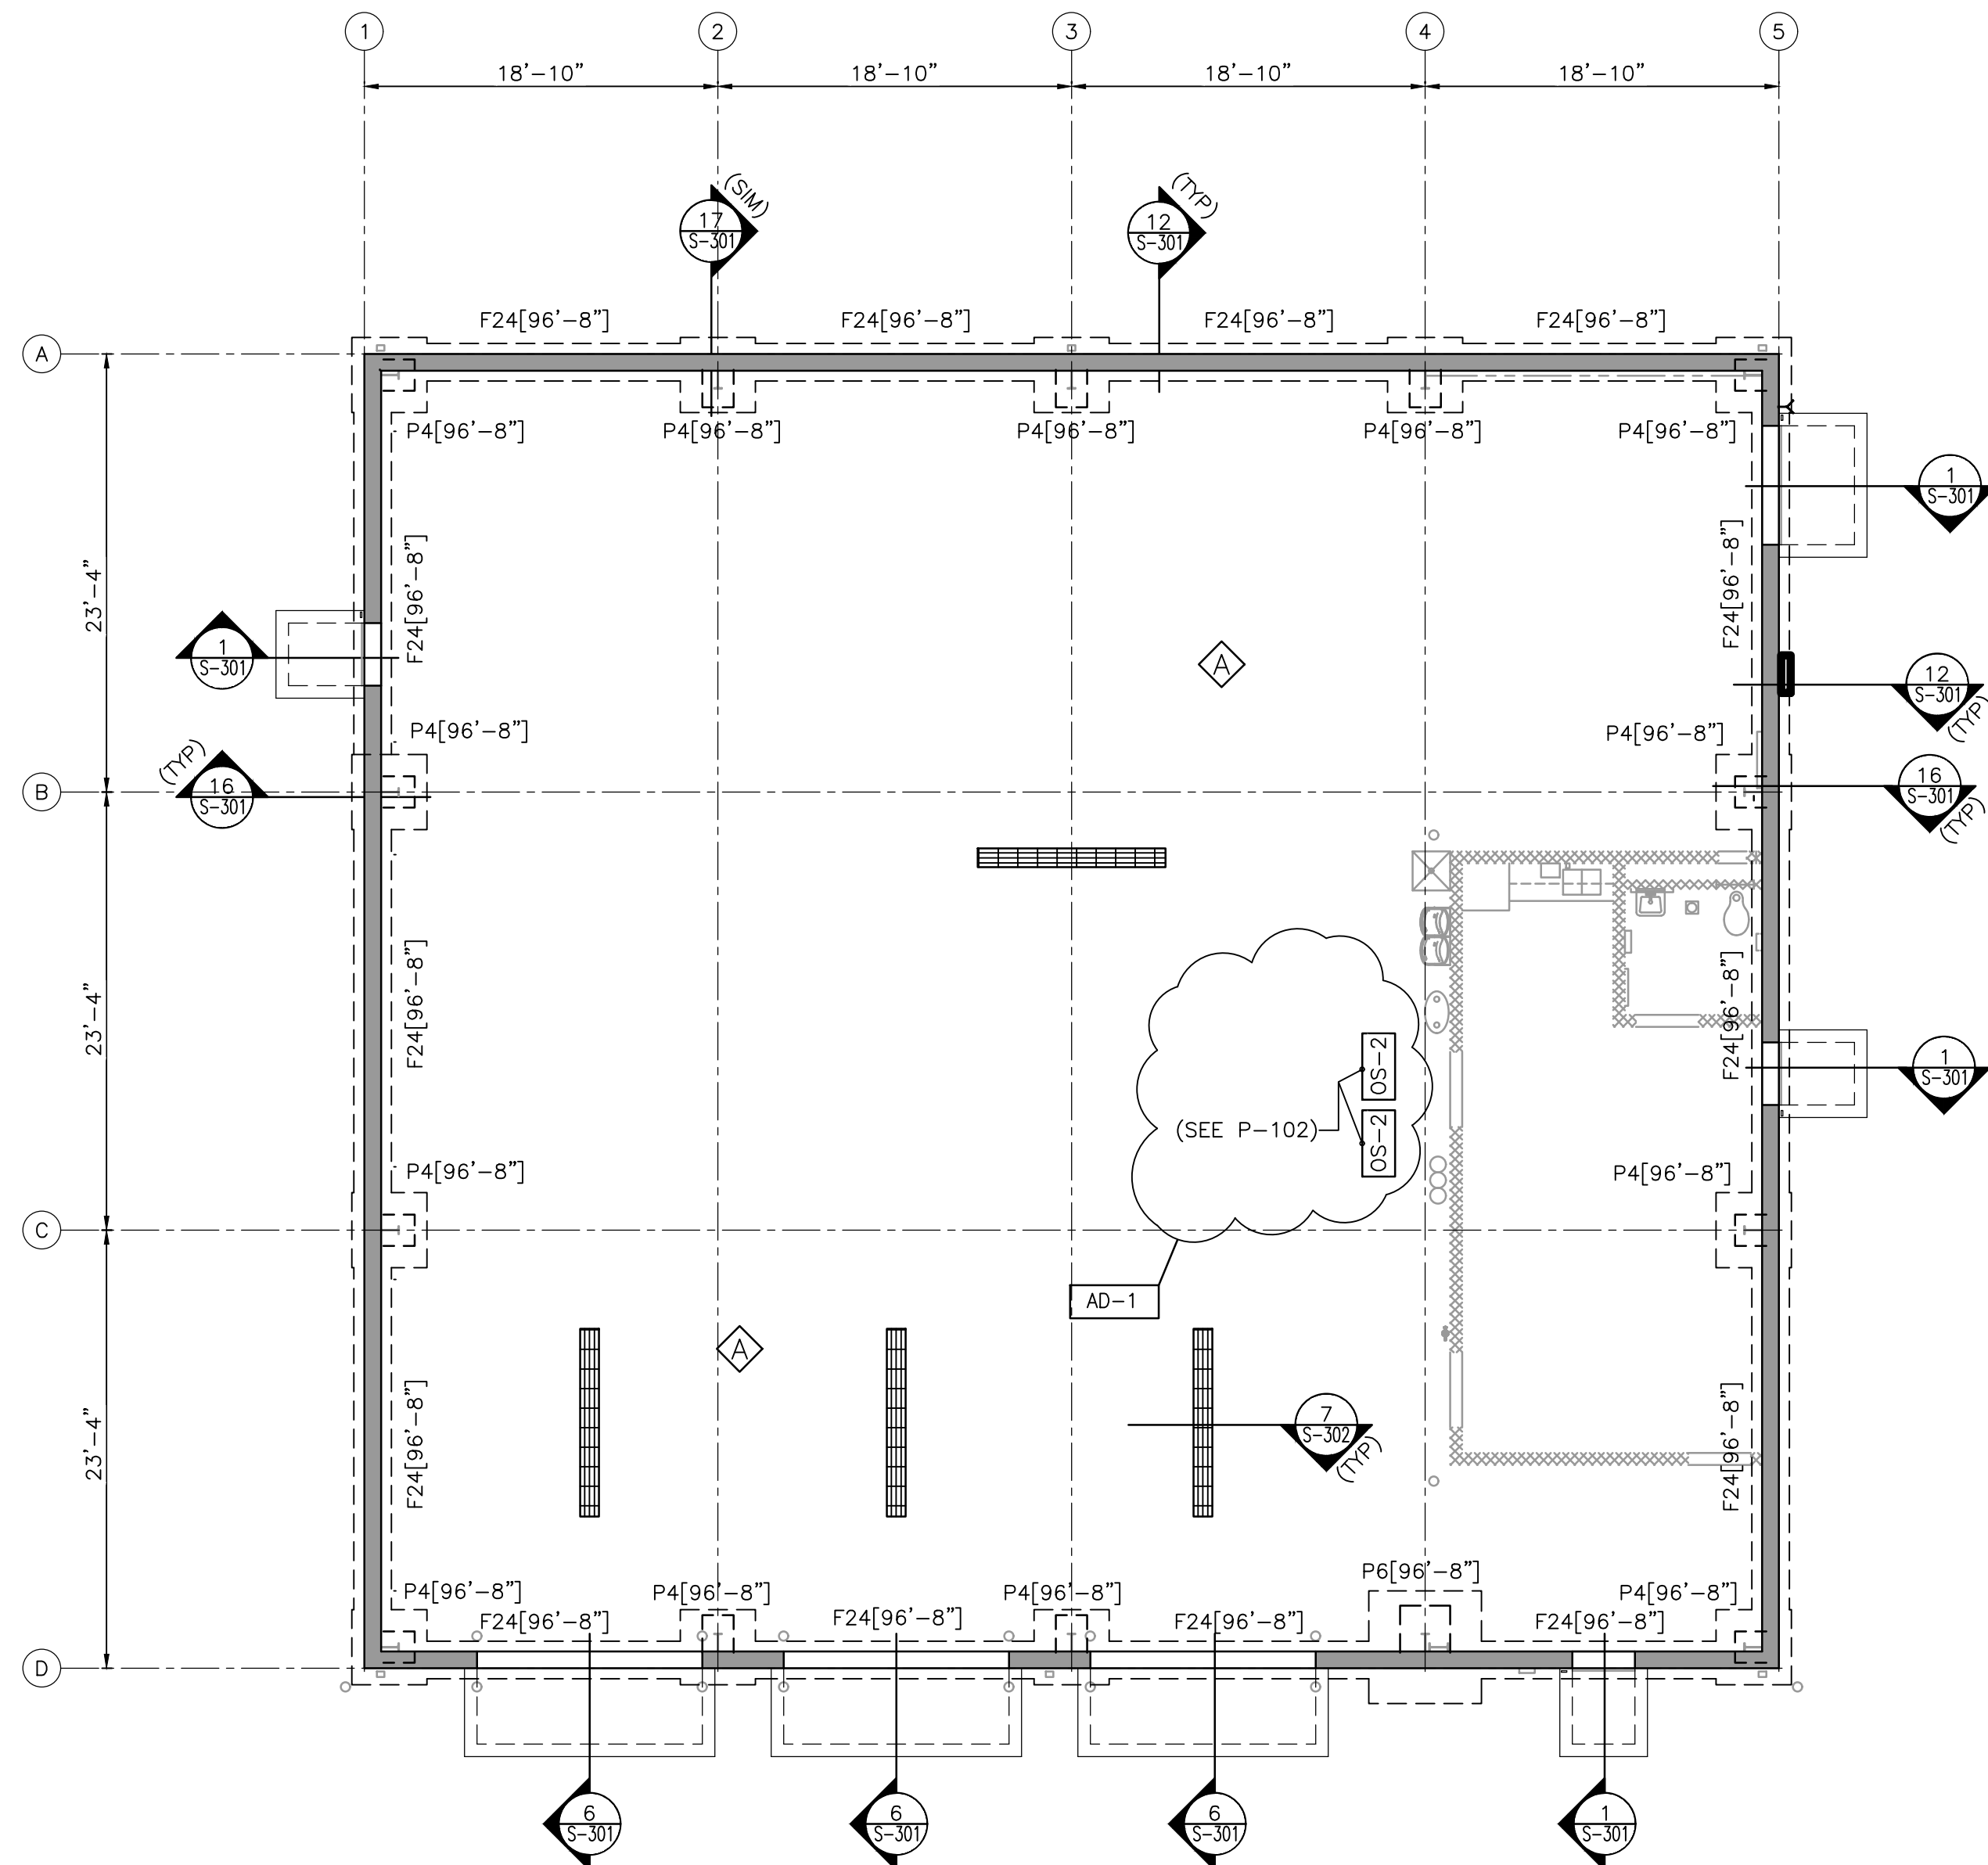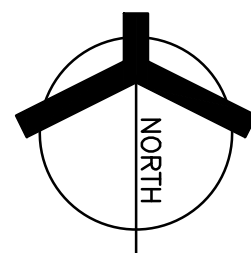


MAINTENANCE BUILDING - STRUCTURAL FOUNDATION PLAN
SCALE: 1/8" = 1'-0"

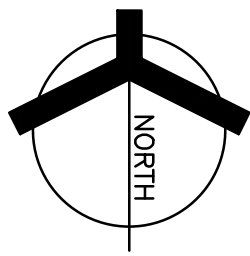

FOUNDATION/SLAB PLAN NOTES

1. SEE SHEET S-001 FOR GENERAL NOTES, STRUCTURAL LEGEND, SCHEDULES AND TYPICAL DETAILS.
2. ALL ELEVATIONS ARE REFERENCED FROM A FINISH FLOOR ELEVATION OF 100'-0" PER AREA. SEE PLAN AND VERIFY WITH ARCHITECTURAL FLOOR PLANS.
3. SLAB CONTROL AND CONSTRUCTION JOINTS ARE TO BE LAID OUT PER CONTRACTOR PLANNED SEQUENCE OF COMPLETION. (SEE SPECIFICATION)
4. SEE S-301 AND S-302 FOR FOUNDATION AND FRAMING DETAILS.

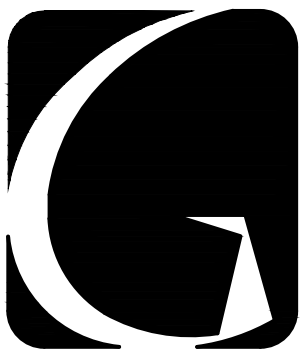


GIBRALTAR
DESIGN
ARCHITECTURE • ENGINEERING • INTERIOR DESIGN

PROJECT
HANOVER CSC NEW
RESOURCE CENTER AND
RELATED WORK
HANOVER COMMUNITY SCHOOL
CORPORATION
CEDAR LAKE, INDIANA

GIBRALTAR DESIGN
9102 N. Meridian St., Ste. 300
Indianapolis, IN 46260
Homepage: www.GibraltarDesign.com
Email: info@GibraltarDesign.com
Phone: 317.580.5777 Fax: 317.580.5778

PROJECT
20-141
DATE
05/17/21
COORDINATED BY
DRAWN BY
CHECKED BY

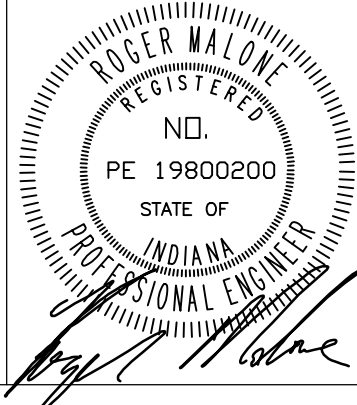

COPYRIGHT NOTICE:
THE CONCEPTS, DESIGNS, PLANS, DETAILS, ETC., SHOWN ON THIS DOCUMENT ARE THE PROPERTY OF GIBRALTAR DESIGN AND WERE CREATED FOR USE ON THIS SPECIFIC PROJECT. NONE OF THIS INFORMATION SHALL BE USED BY ANY PERSON OR FIRM FOR ANY PURPOSE WITHOUT THE EXPRESS WRITTEN CONSENT OF GIBRALTAR DESIGN. THE OWNER MAY RETAIN COPIES FOR INFORMATION AND REFERENCE IN CONNECTION ONLY WITH THIS PROJECT.

REVISIONS		
MARK	DATE	ISSUED FOR
AD-1	05/28/21	ADDENDUM NO. 1

DRAWING
STRUCTURAL FOUNDATION
PLAN


PROJECT
HANOVER CSC NEW RESOURCE
CENTER AND RELATED WORK

© GIBRALTAR DESIGN SHEET
SB102




GIBALTAR
DESIGN
ARCHITECTURE • ENGINEERING • INTERIOR DESIGN

PROJECT
HANOVER CSC NEW
RESOURCE CENTER AND
RELATED WORK
HANOVER COMMUNITY SCHOOL
CORPORATION
CEDAR LAKE, INDIANA

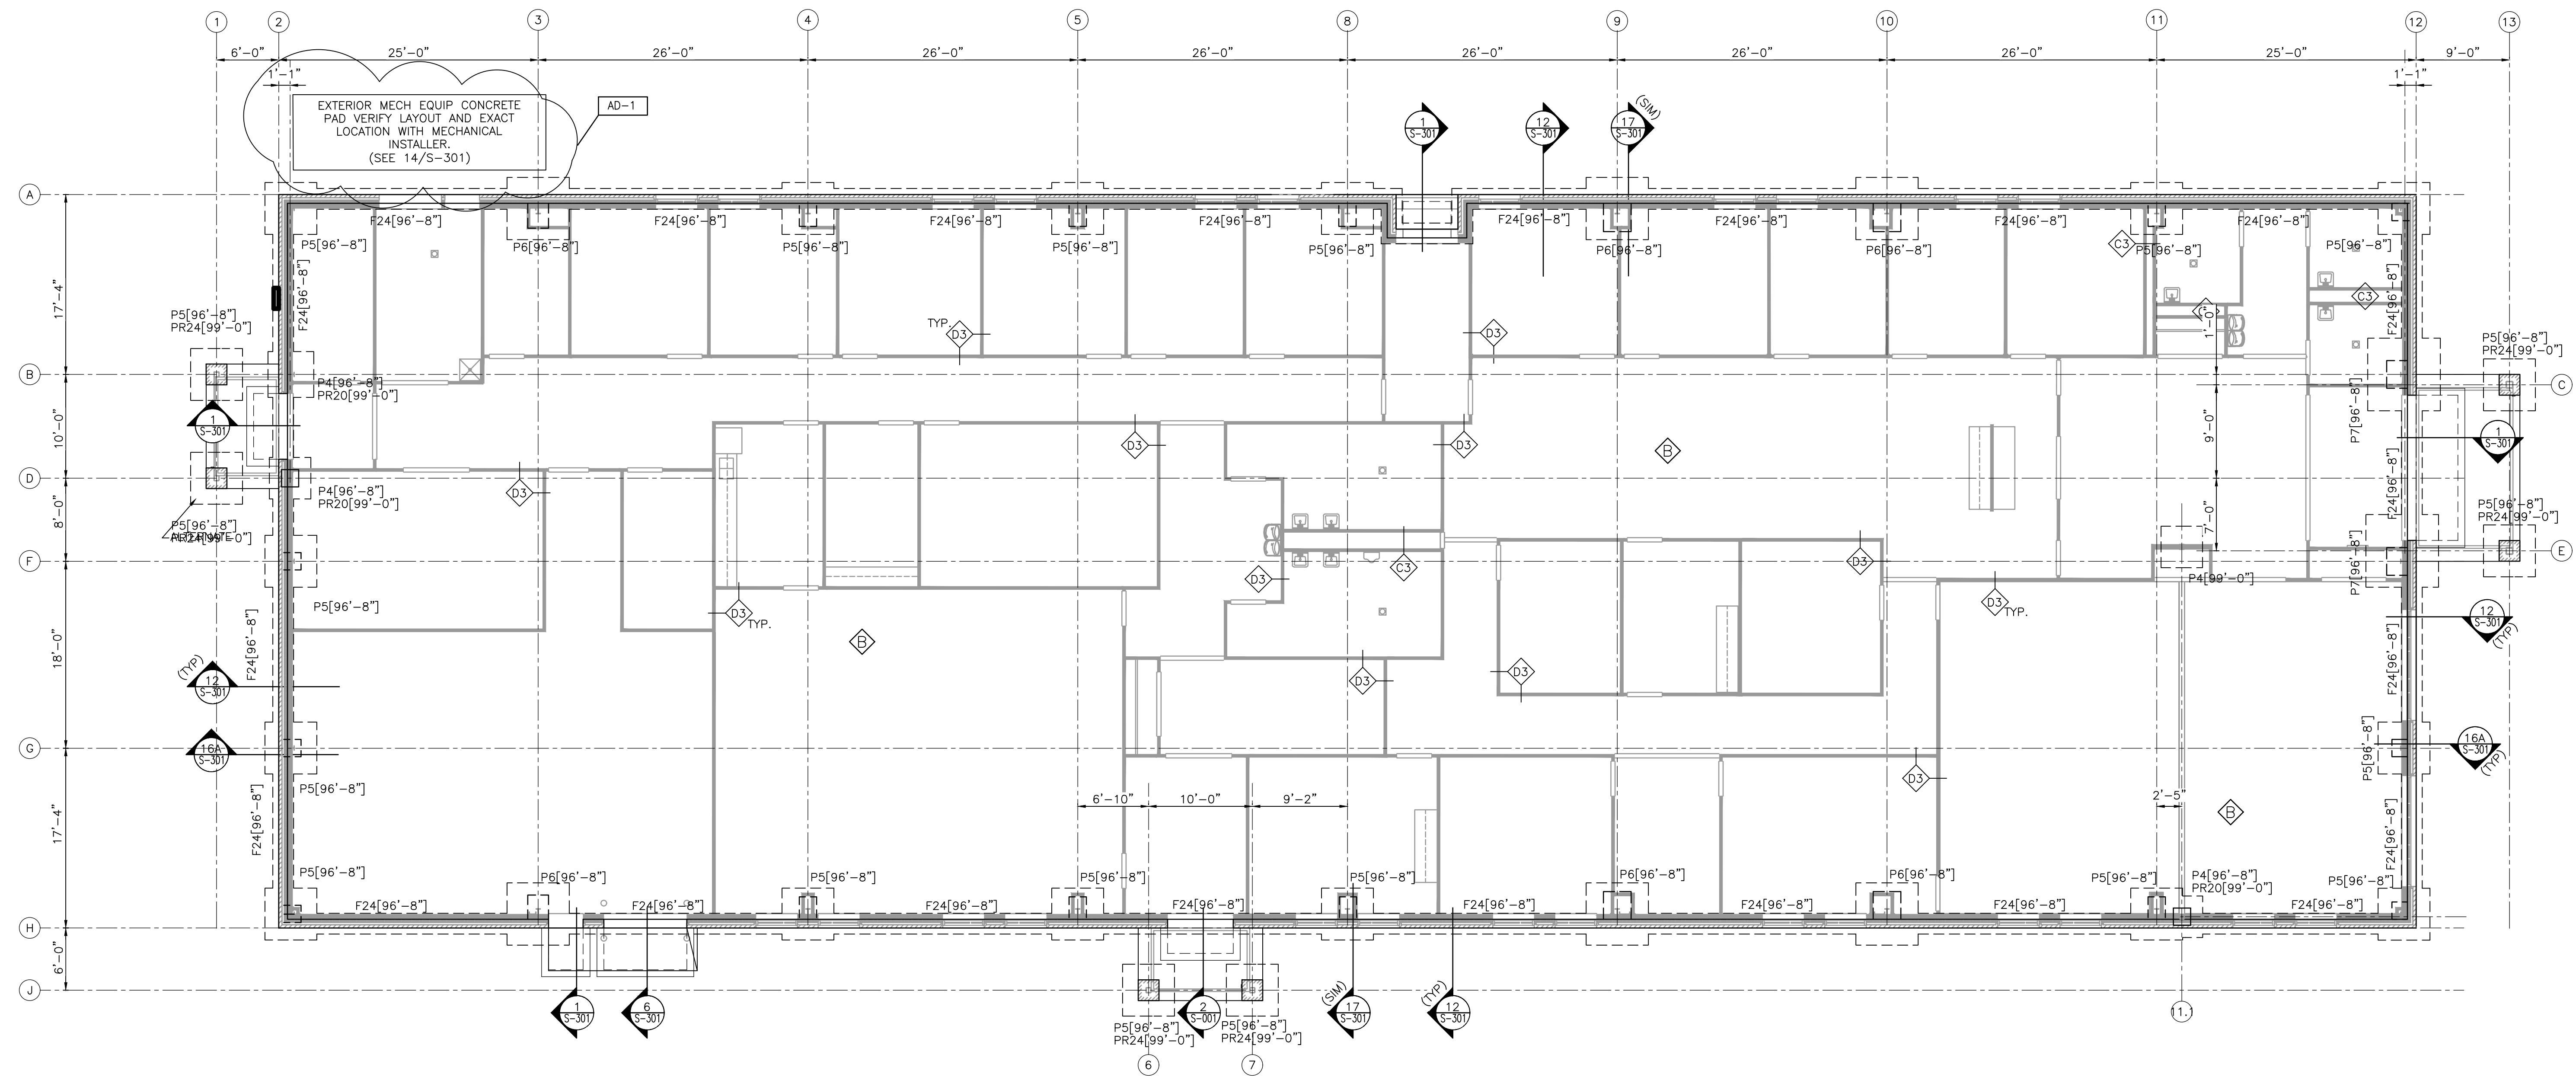

RESOURCES CENTER - FOUNDATION PLAN
SCALE: 1/8" = 1'-0"

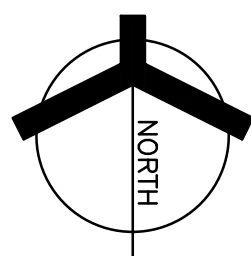

FOUNDATION/SLAB PLAN NOTES

1. SEE SHEET S-001 FOR GENERAL NOTES, STRUCTURAL LEGEND, SCHEDULES AND TYPICAL DETAILS.
2. ALL ELEVATIONS ARE REFERENCED FROM A FINISH FLOOR ELEVATION OF 100'-0" PER AREA. SEE PLAN AND VERIFY WITH ARCHITECTURAL FLOOR PLANS
3. SLAB CONTROL AND CONSTRUCTION JOINTS ARE TO BE LAID OUT PER CONTRACTOR PLANNED SEQUENCE OF COMPLETION. (SEE SPECIFICATION)
4. SEE S-301 AND S-302 FOR FOUNDATION AND FRAMING DETAILS.

GIBALTAR DESIGN
9102 N. Meridian St., Ste. 300
Indianapolis, IN 46260
Homepage www.GibraltarDesign.com
Email info@GibraltarDesign.com
Phone 317.580.5777 Fax 317.580.5778

PROJECT
20-141
DATE
05/17/21
COORDINATED BY
DRAWN BY
CHECKED BY
PROFESSIONAL SEAL
REGISTERED
N.D.
PE 19600200
STATE OF
INDIANA
PROFESSIONAL SEAL



COPYRIGHT NOTICE:
THE CONCEPTS, DESIGNS, PLANS, DETAILS, ETC. SHOWN ON THIS DOCUMENT ARE THE PROPERTY OF GIBALTAR DESIGN AND WERE CREATED FOR USE ON THIS SPECIFIC PROJECT. NONE OF THIS INFORMATION SHALL BE USED BY ANY PERSON OR FIRM FOR ANY PURPOSE WITHOUT THE EXPRESS WRITTEN CONSENT OF GIBALTAR DESIGN. THE OWNER MAY RETAIN COPIES FOR INFORMATION AND REFERENCE IN CONNECTION ONLY WITH THIS PROJECT.

REVISIONS		
MARK	DATE	ISSUED FOR
AD-1	05/28/21	ADDENDUM NO. 1


DRAWING
STRUCTURAL FOUNDATION PLAN

PROJECT
HANOVER CSC NEW RESOURCE
CENTER AND RELATED WORK


© GIBALTAR DESIGN SHEET
SB103

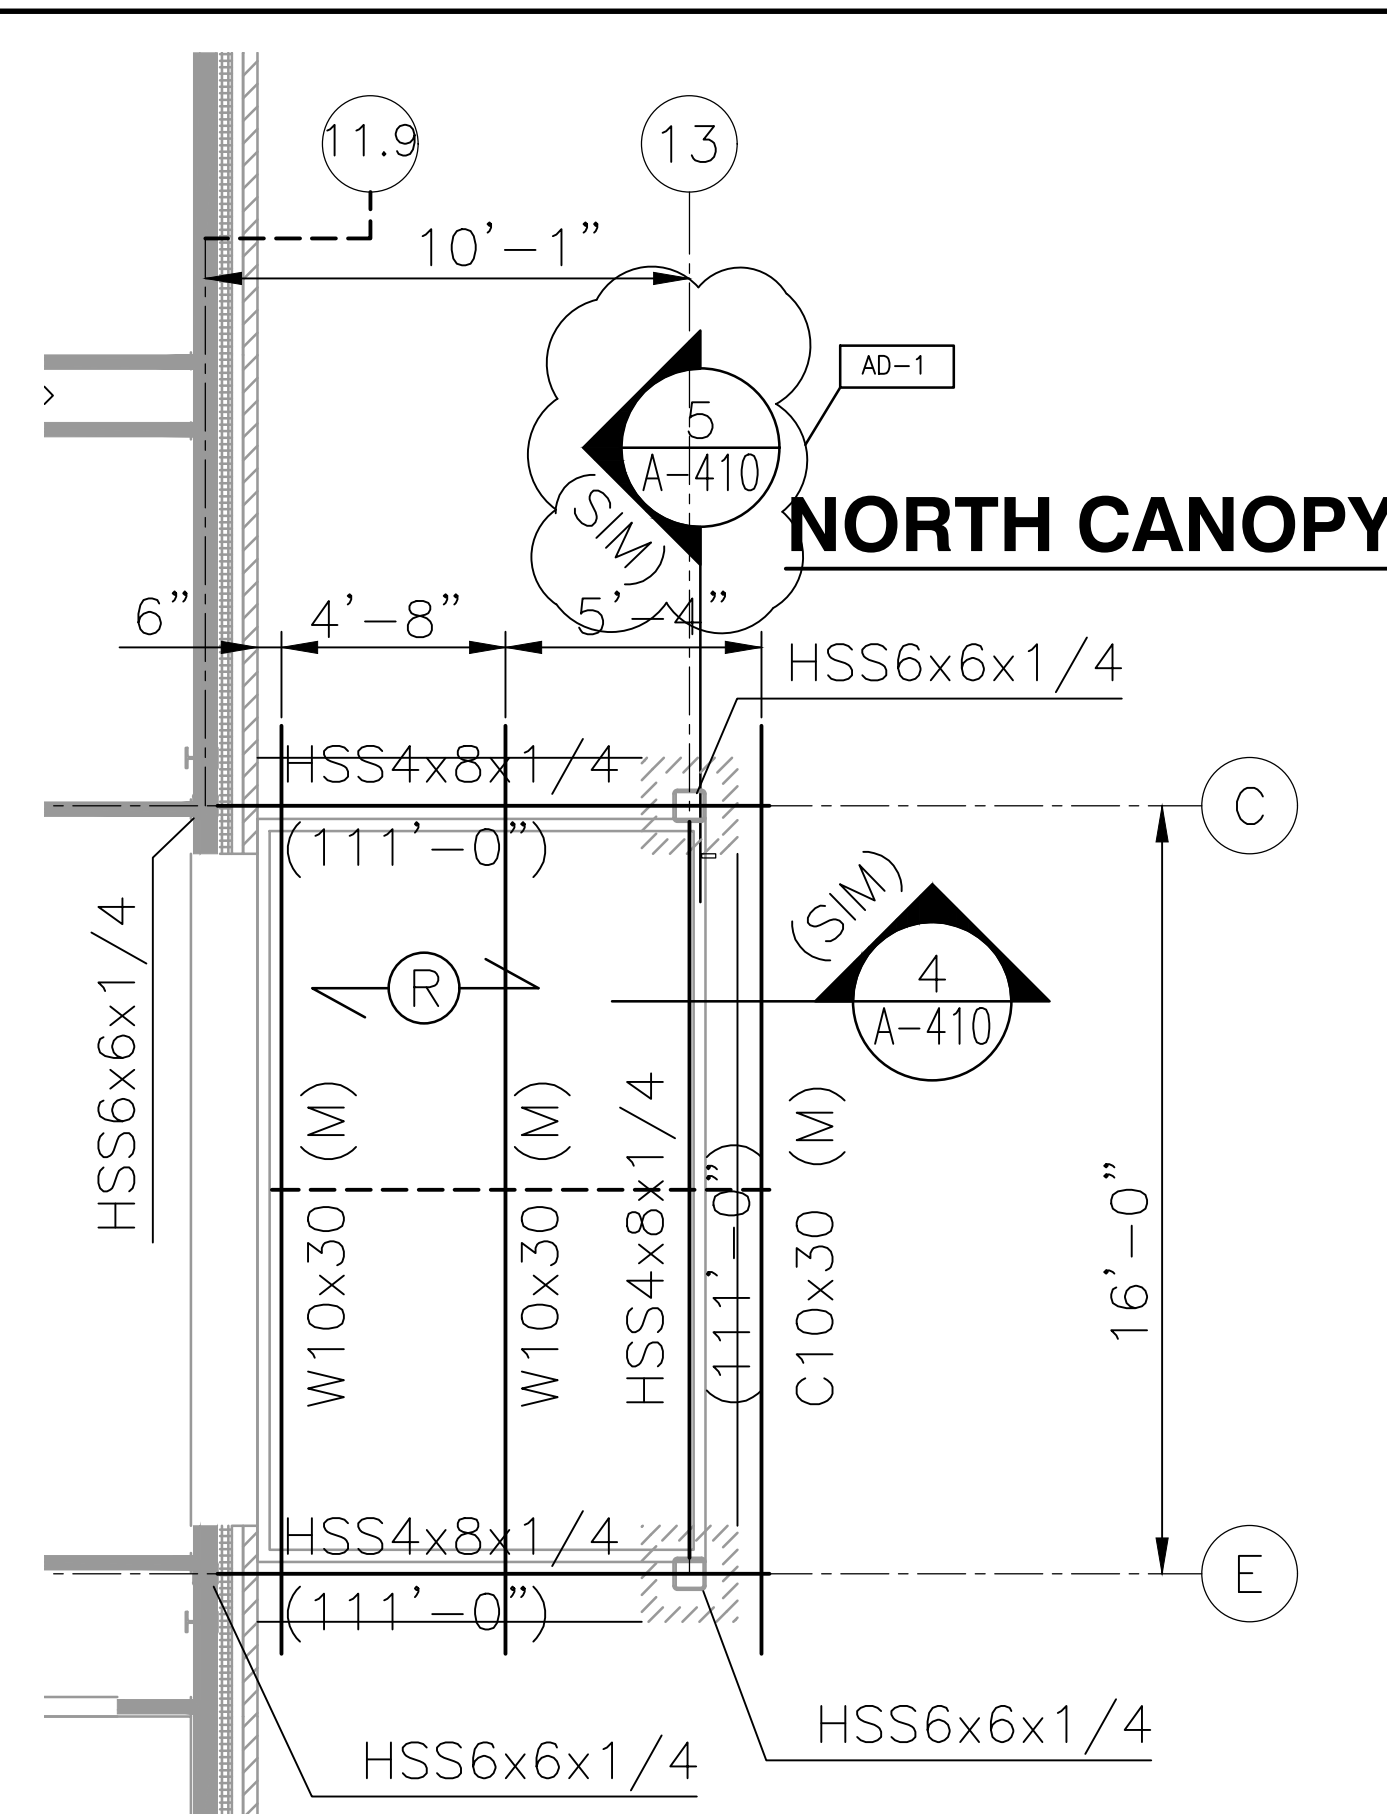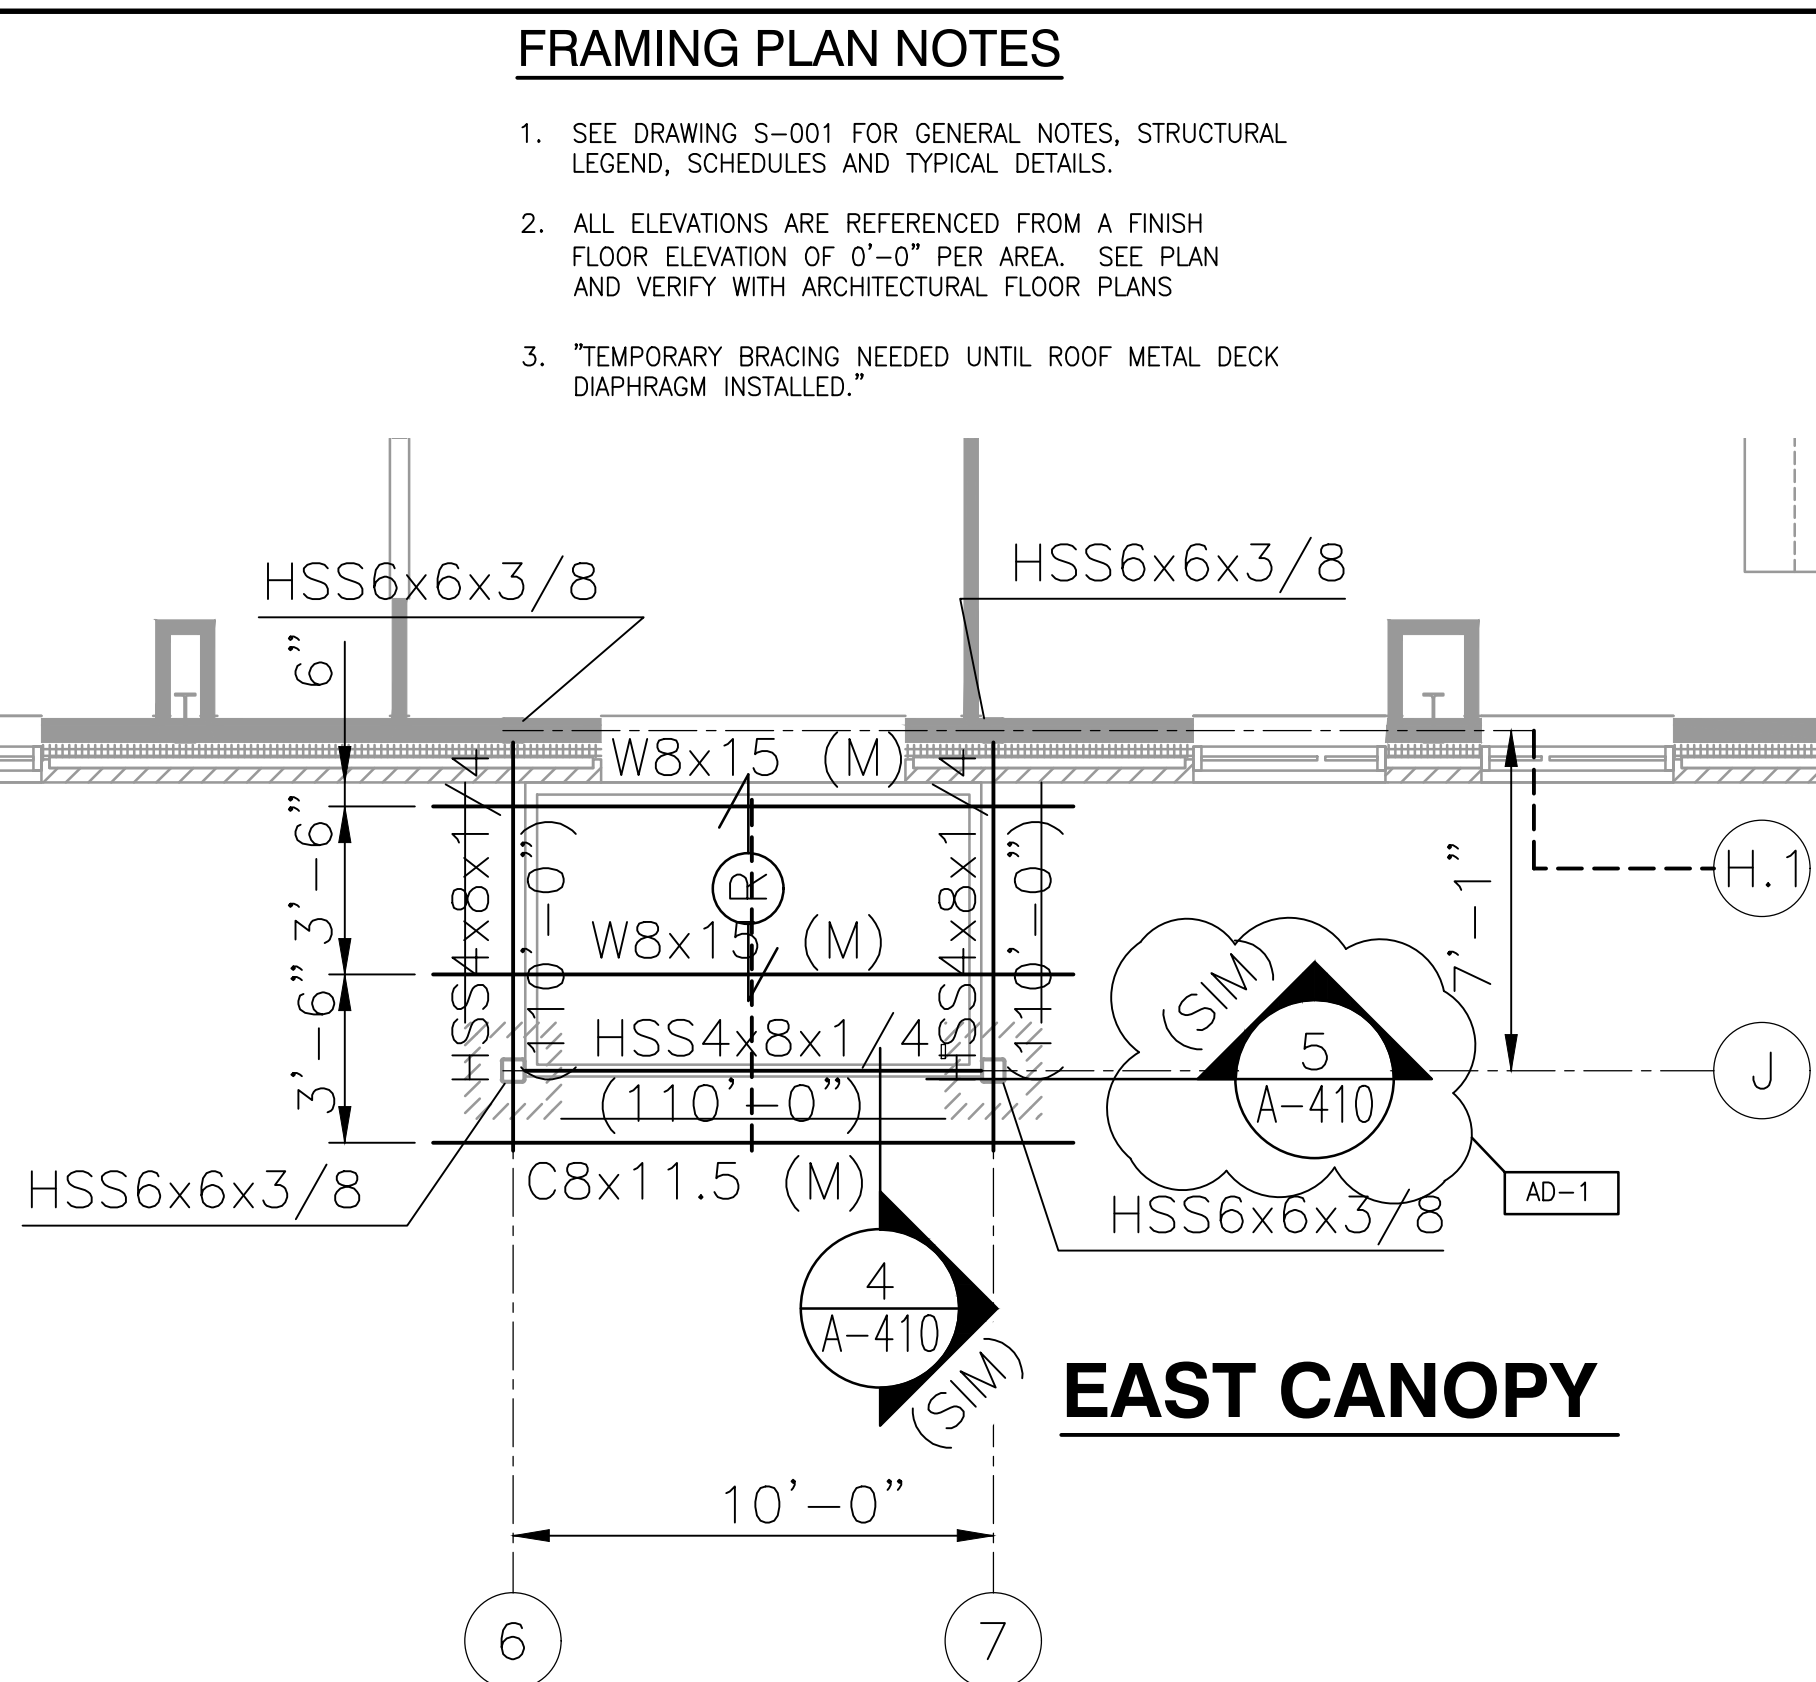


SCALE: $3/16" = 1'-0"$

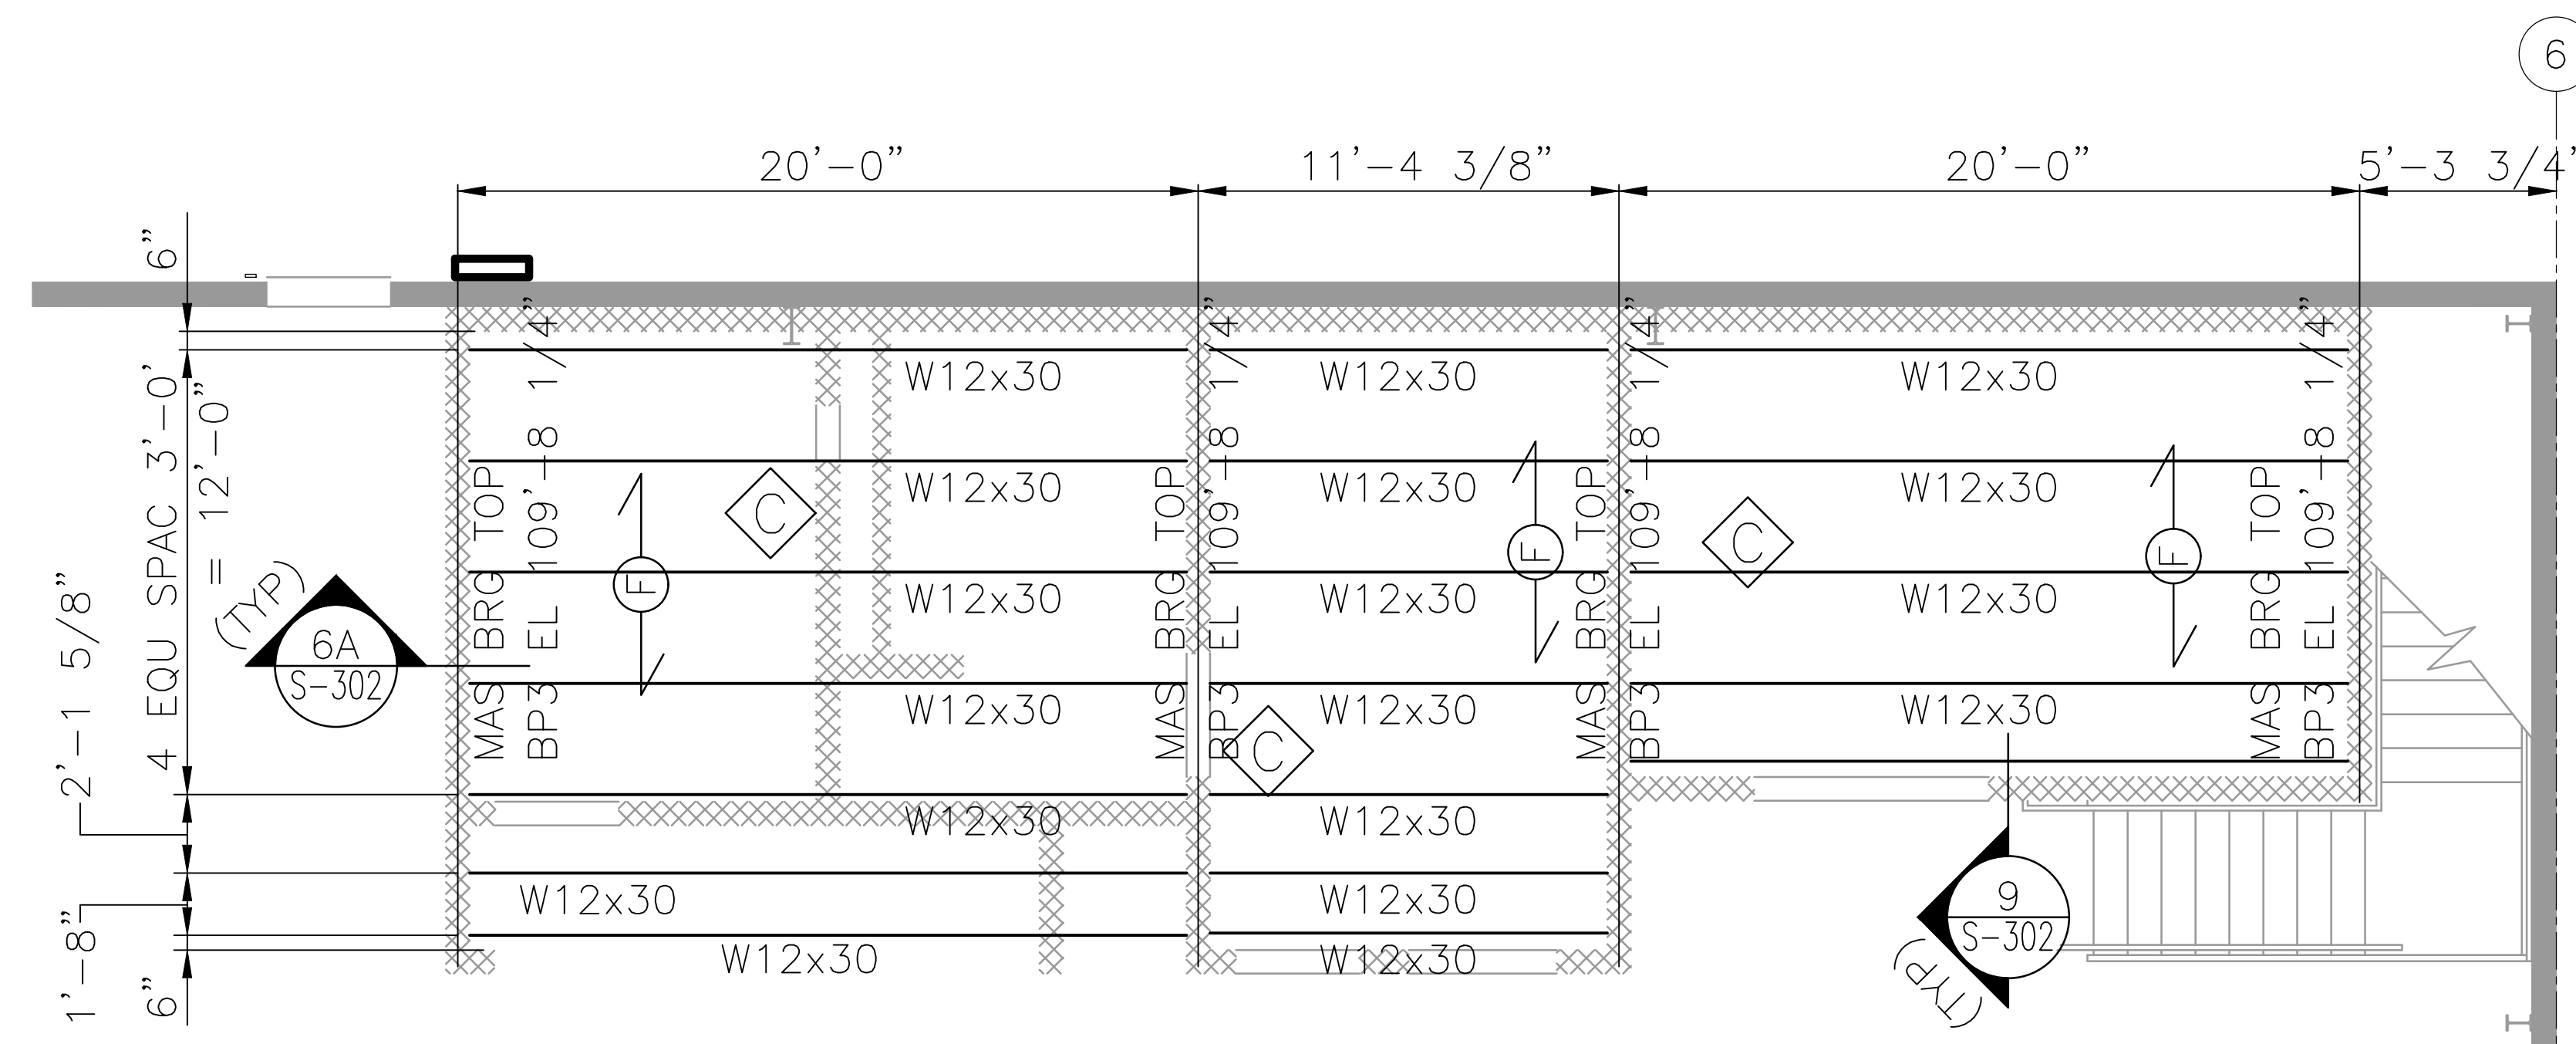


SCALE: 1/4" = 1'-0"

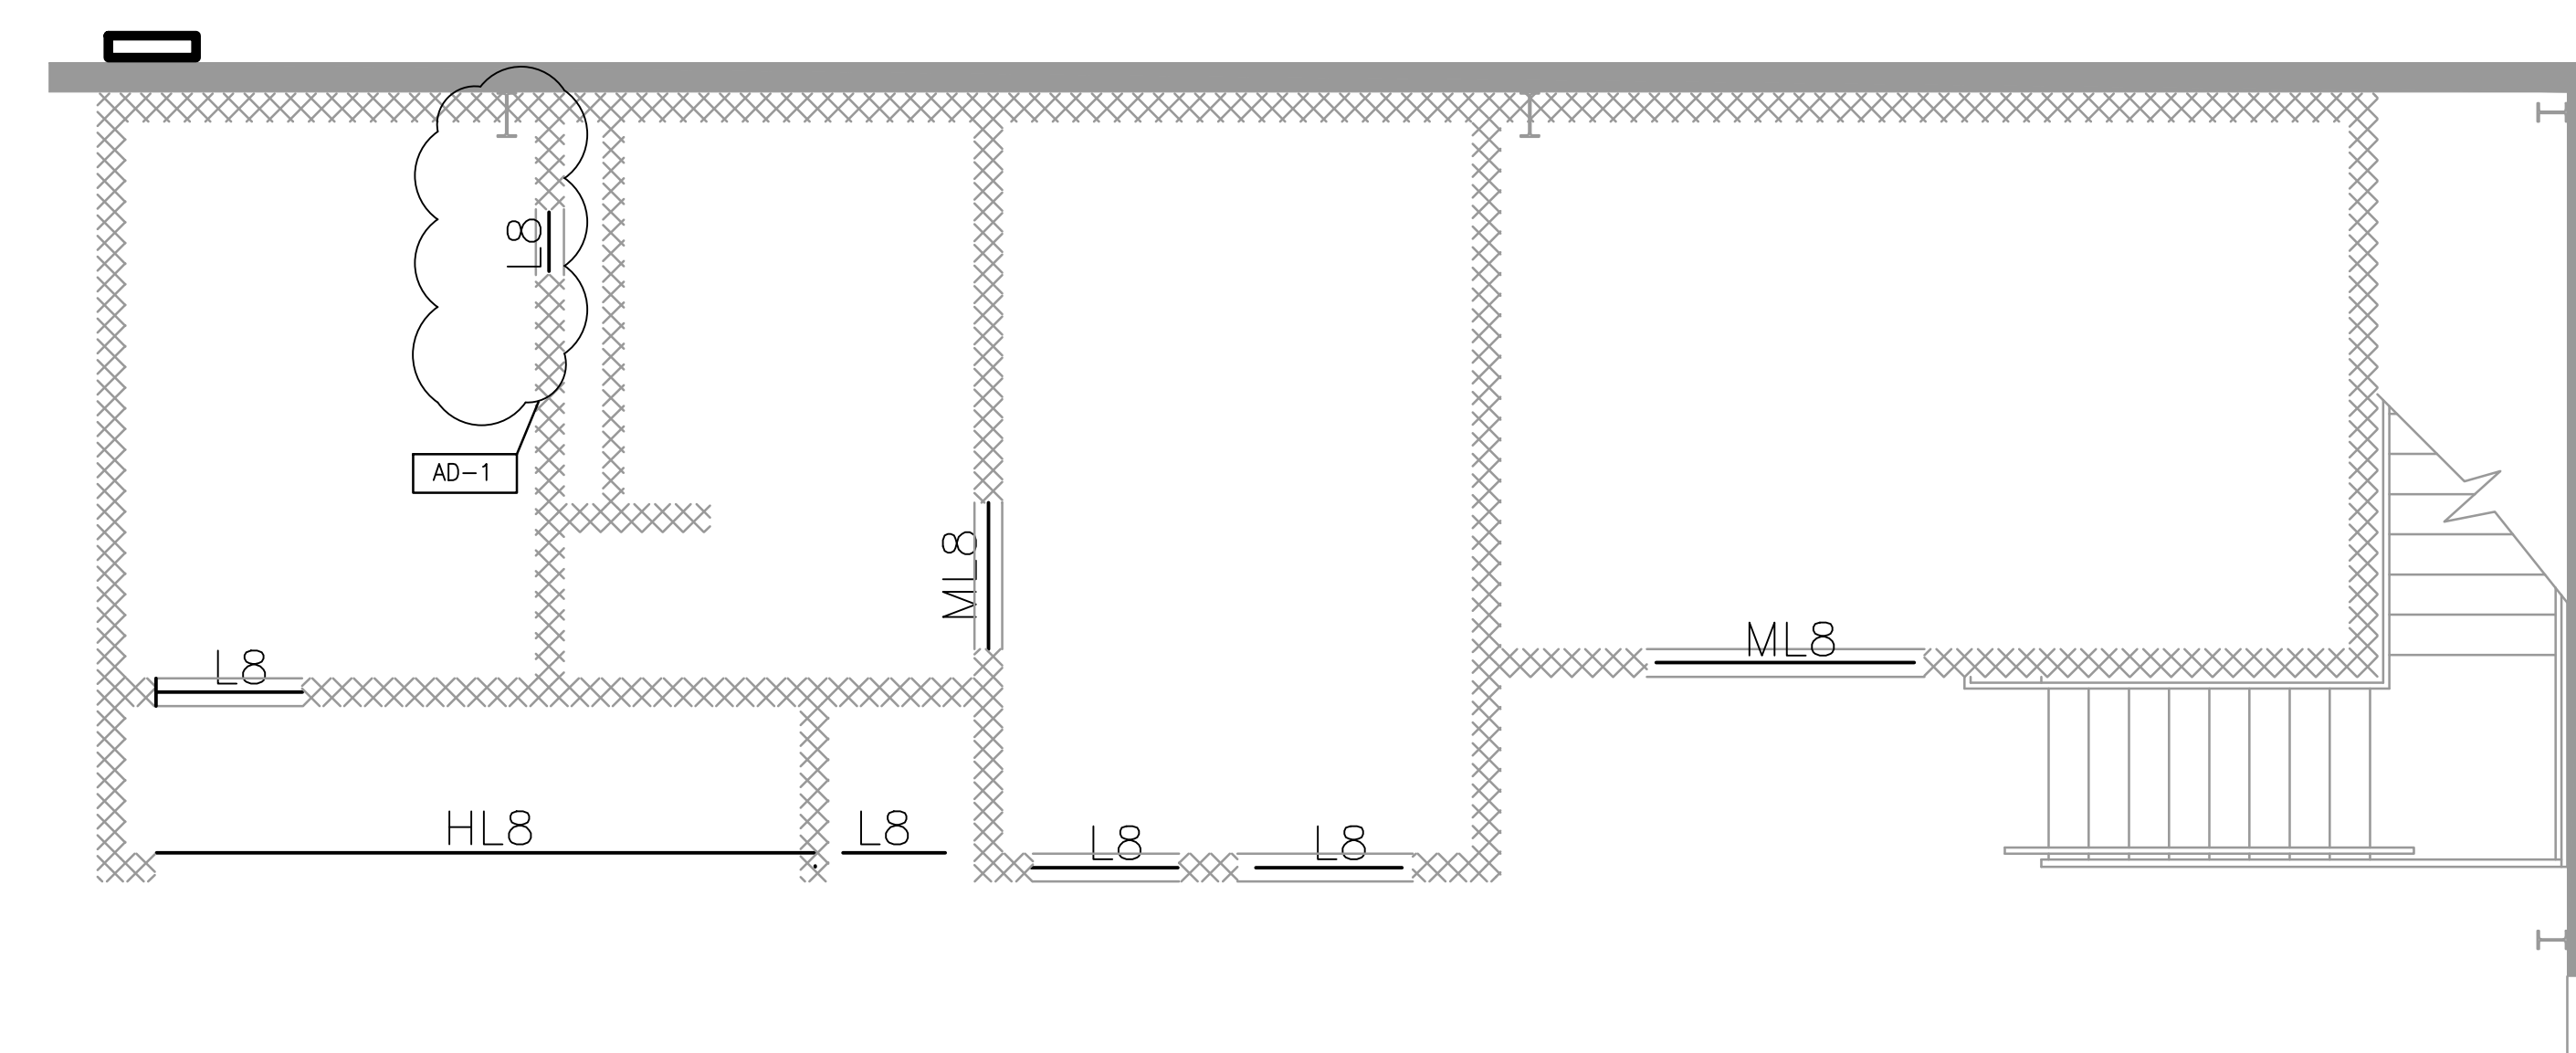

SCALE: 3/16" = 1'-0"

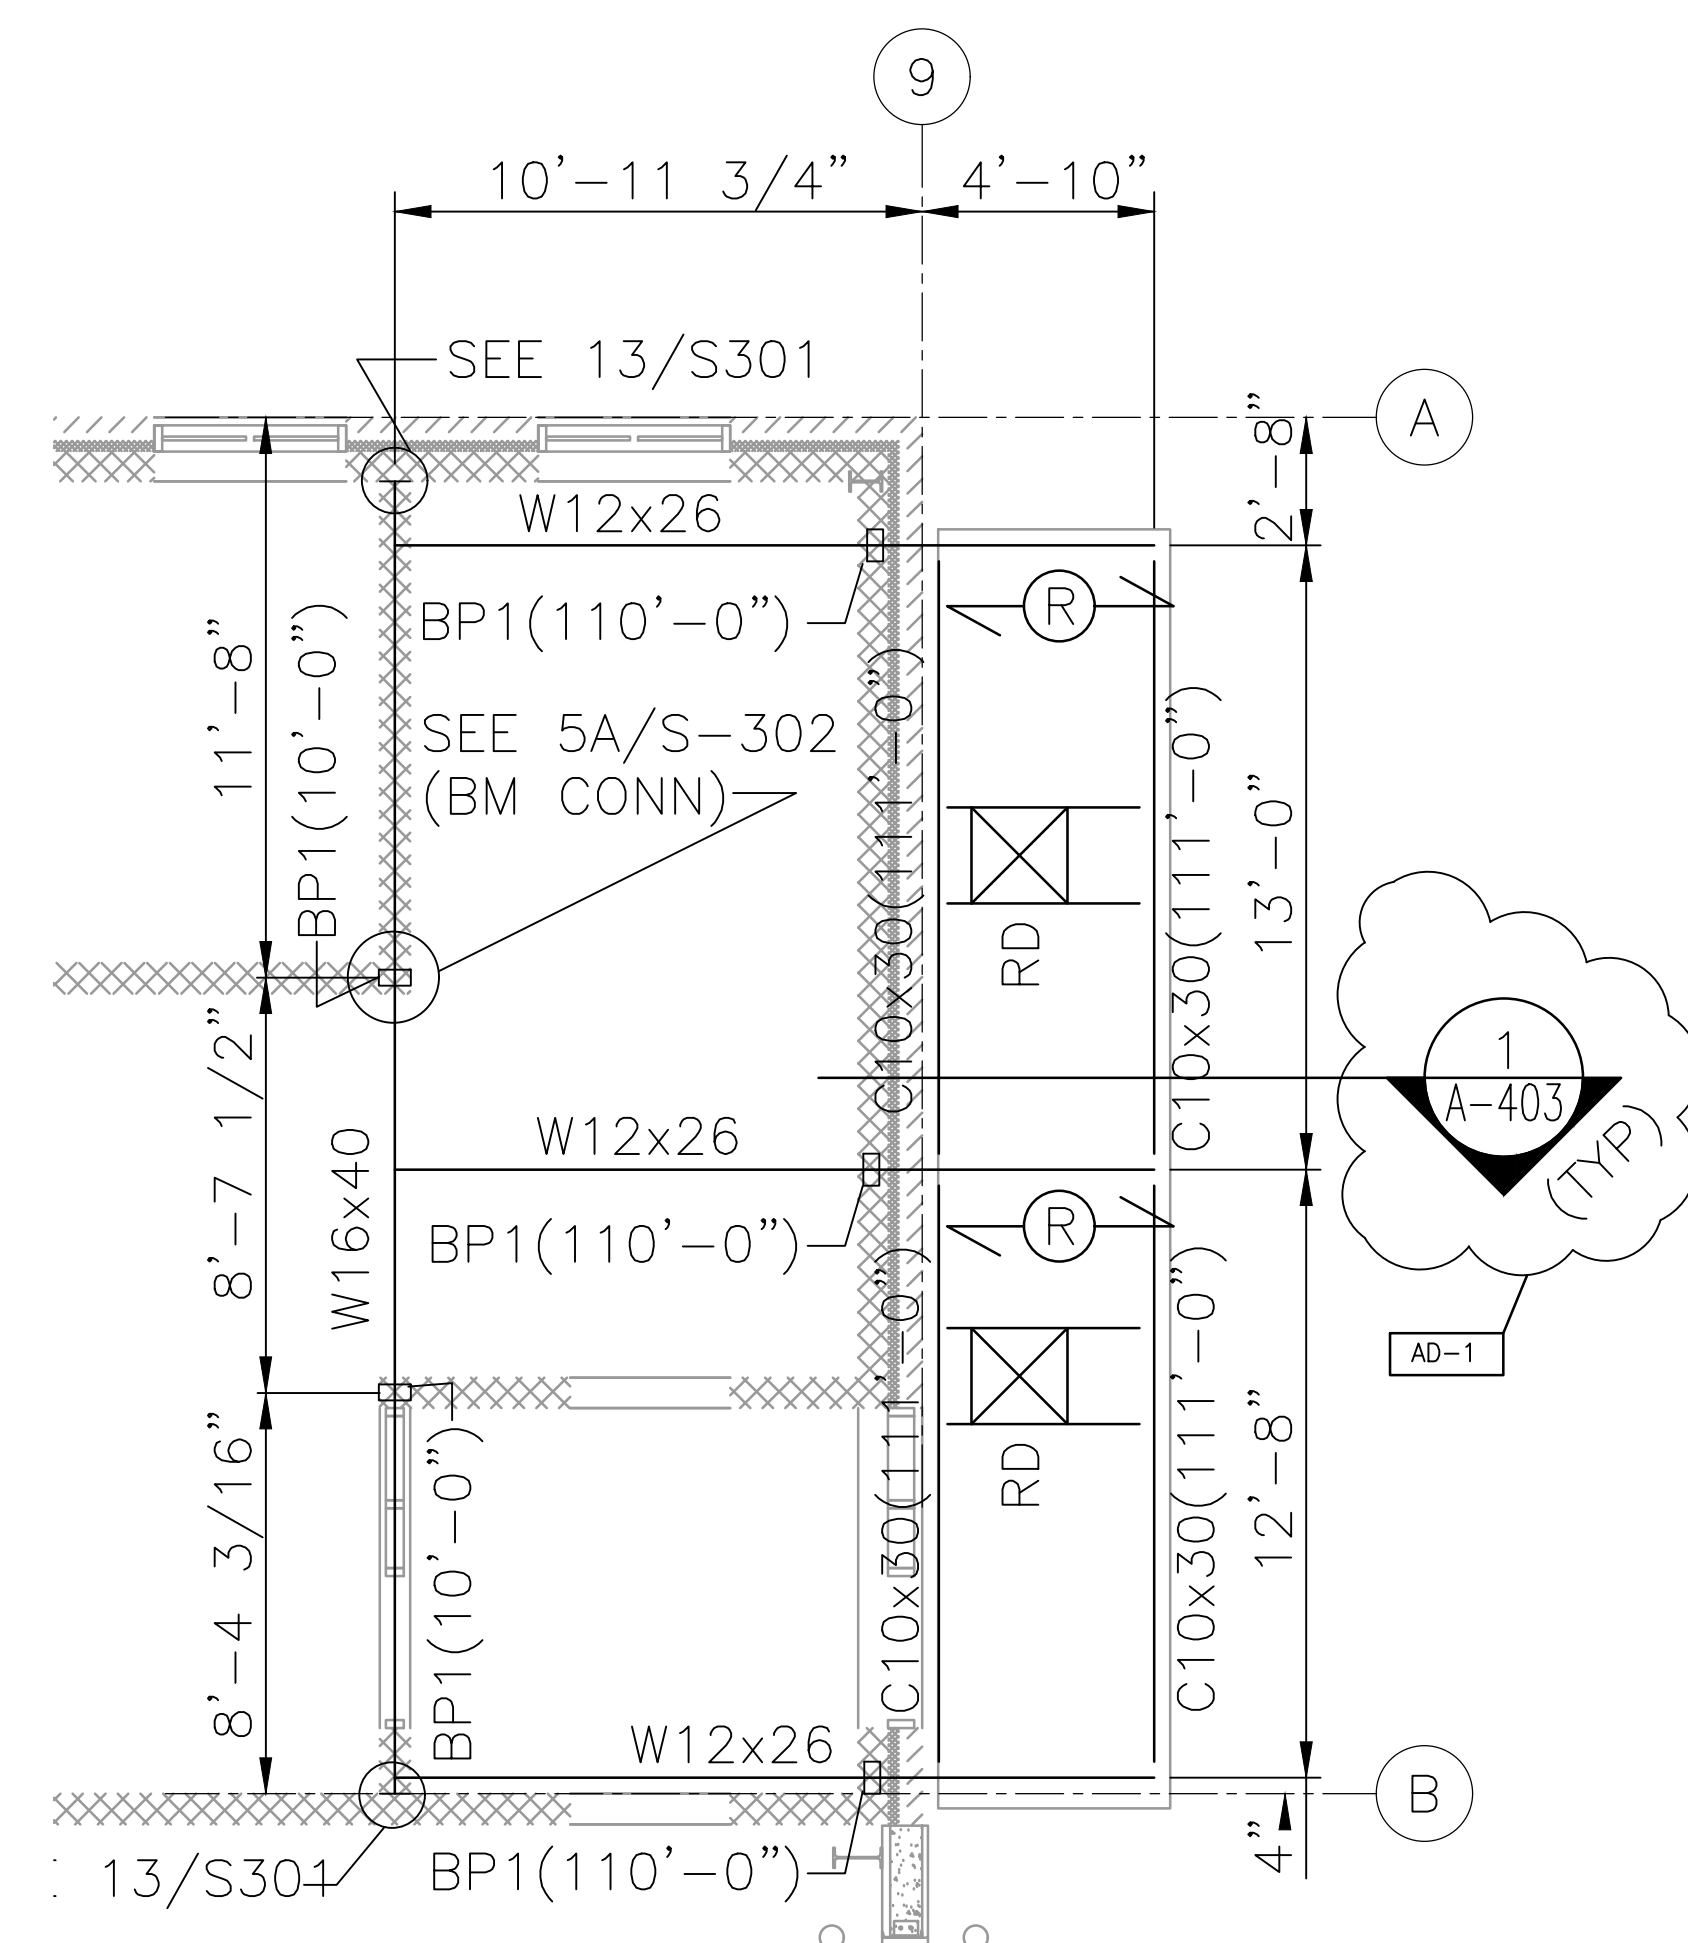

SCALE: $1/4" = 1'-0"$

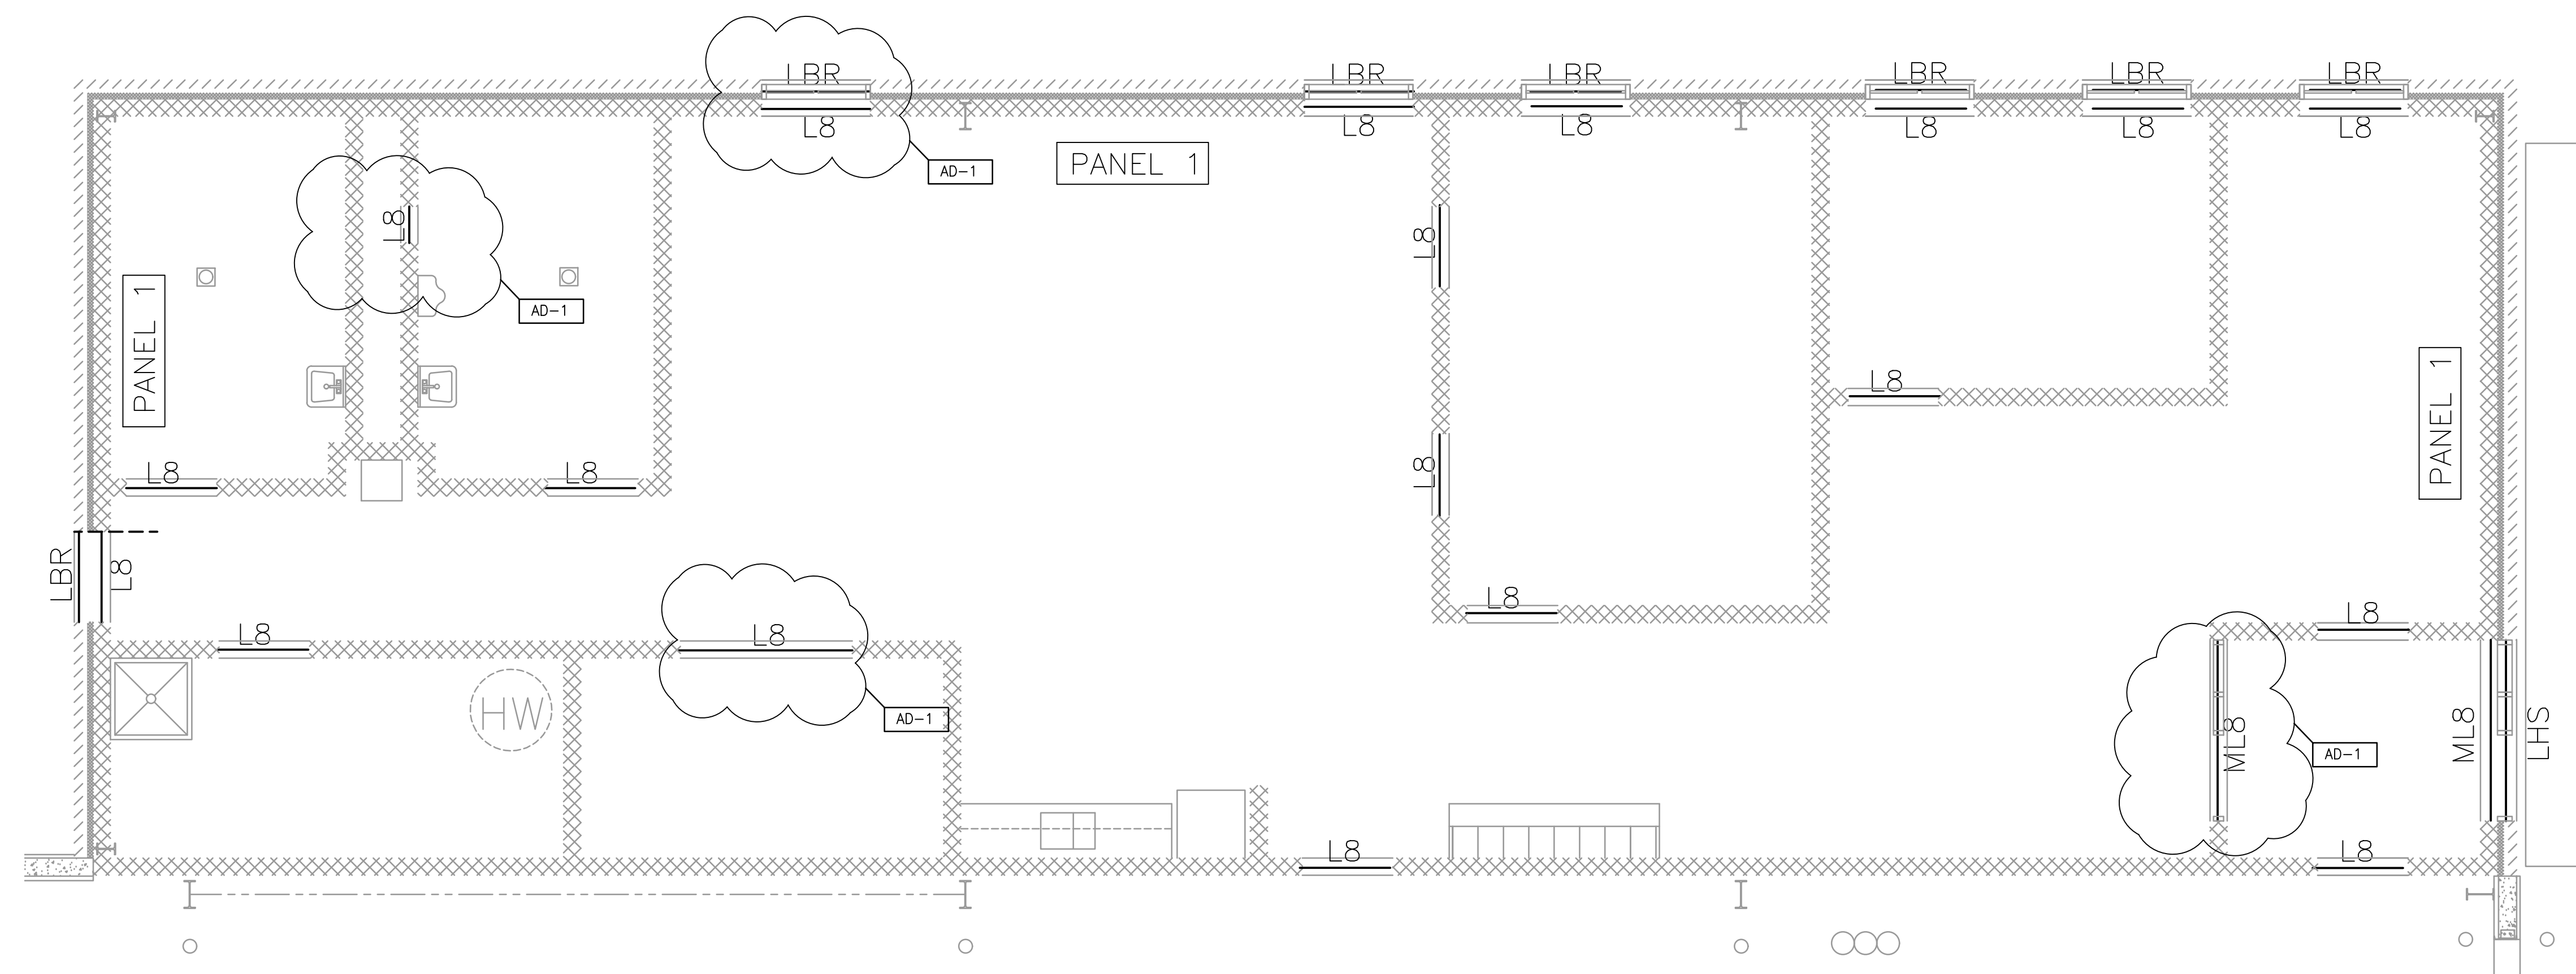

SCALE: $3/16" = 1'-0"$

- ## MASONRY PANEL REINFORCING/LINTEL PLAN NOTES
- | | |
|---|--|
| <p>1. SEE DRAWING S-001 FOR NOTES, SCHEDULES AND TYPICAL DETAILS.</p> <p>2. SEE DRAWING S-001 FOR MASONRY WALL LINTEL DETAILS.</p> <p>3. SEE DRAWING S-001 FOR MASONRY AND STEEL LINTEL SCHEDULES.</p> <p>4. VERIFY ALL LINTEL OPENINGS AND ELEVATIONS WITH ARCHITECTURAL PLAN.</p> | <p>5. SL-? INDICATES SPECIAL LINTEL REQUIRED. SEE DRAWING S-001 FOR SPECIAL LINTEL SCHEDULE.</p> <p>6. PANEL ? INDICATES MASONRY WALL PANEL. SEE DRAWING S-001 FOR MASONRY PANEL SCHEDULE AND REINFORCEMENT REQUIREMENTS.</p> <p>7. FOR MULTI-SPAN CONTINUOUS LINTELS MAINTAIN 16" MINIMUM CMU BETWEEN OPENINGS UNLESS OTHERWISE NOTED.</p> <p>8. * INDICATES LINTEL REQUIRED FOR MECHANICAL OPENING. COORDINATE SIZE AND LOCATION WITH DIVISION 15.</p> |
|---|--|



GIBRALTAR
DESIGN
ARCHITECTURE • ENGINEERING • INTERIOR DESIGN

PROJECT
HANOVER CSC NEW
RESOURCE CENTER AND
RELATED WORK
HANOVER COMMUNITY SCHOOL
CORPORATION
CEDAR LAKE, INDIANA

GIBALTAR DESIGN
9102 N. Meridian St., Ste. 300
Indianapolis, IN 46260
Homepage www.GibraltarDesign.com
Email info@GibraltarDesign.com
Phone 317.580.5777 Fax 317.580.5778

PROJECT 20-141 DATE 05/17/21 COORDINATED BY	
DRAWN BY	
CHECKED BY	

COPYRIGHT NOTICE:
 THE CONCEPTS, DESIGNS, PLANS, DETAILS, ETC., SHOWN ON
 THIS DOCUMENT ARE THE PROPERTY OF GIBRALTAR DESIGN AND
 WERE CREATED FOR USE ON THIS SPECIFIC PROJECT. NONE OF
 THIS INFORMATION SHALL BE USED BY ANY PERSON OR FIRM
 FOR ANY PURPOSE WITHOUT THE EXPRESS WRITTEN CONSENT
 OF GIBRALTAR DESIGN. THE OWNER MAY RETAIN COPIES FOR
 INFORMATION AND REFERENCE IN CONNECTION ONLY WITH THIS
 PROJECT.

REVISIONS		
MARK	DATE	ISSUED FOR
AD-1	05/28/21	ADDENDUM NO. 1

DRAWING

**STRUCTURAL SECONDARY
FRAMING AND LINTEL PLANS**

PROJECT
HANOVER CSC NEW RESOURCE
CENTER AND RELATED WORK


© GIBRALTAR DESIGN

SHEET



SI 101

Friday, 5/28/2021 - 9:52 AM - LAST SAVED BY:RMALONE
C:\X\20-141 HANOVER CSC - NEW RESOURCE
CENTER\20-141 DRAWINGS\04 STRC\SB101A.DWG



C PLANS.DWG
Z:\cad\projects\2020 - 2023\2021 Projects\2104 Gibraltar Design Hanover\05 Arch\A-104 PLAN BLDG C PLANS.dwg 5/27/2021 1:35:24 PM JFitzgerald

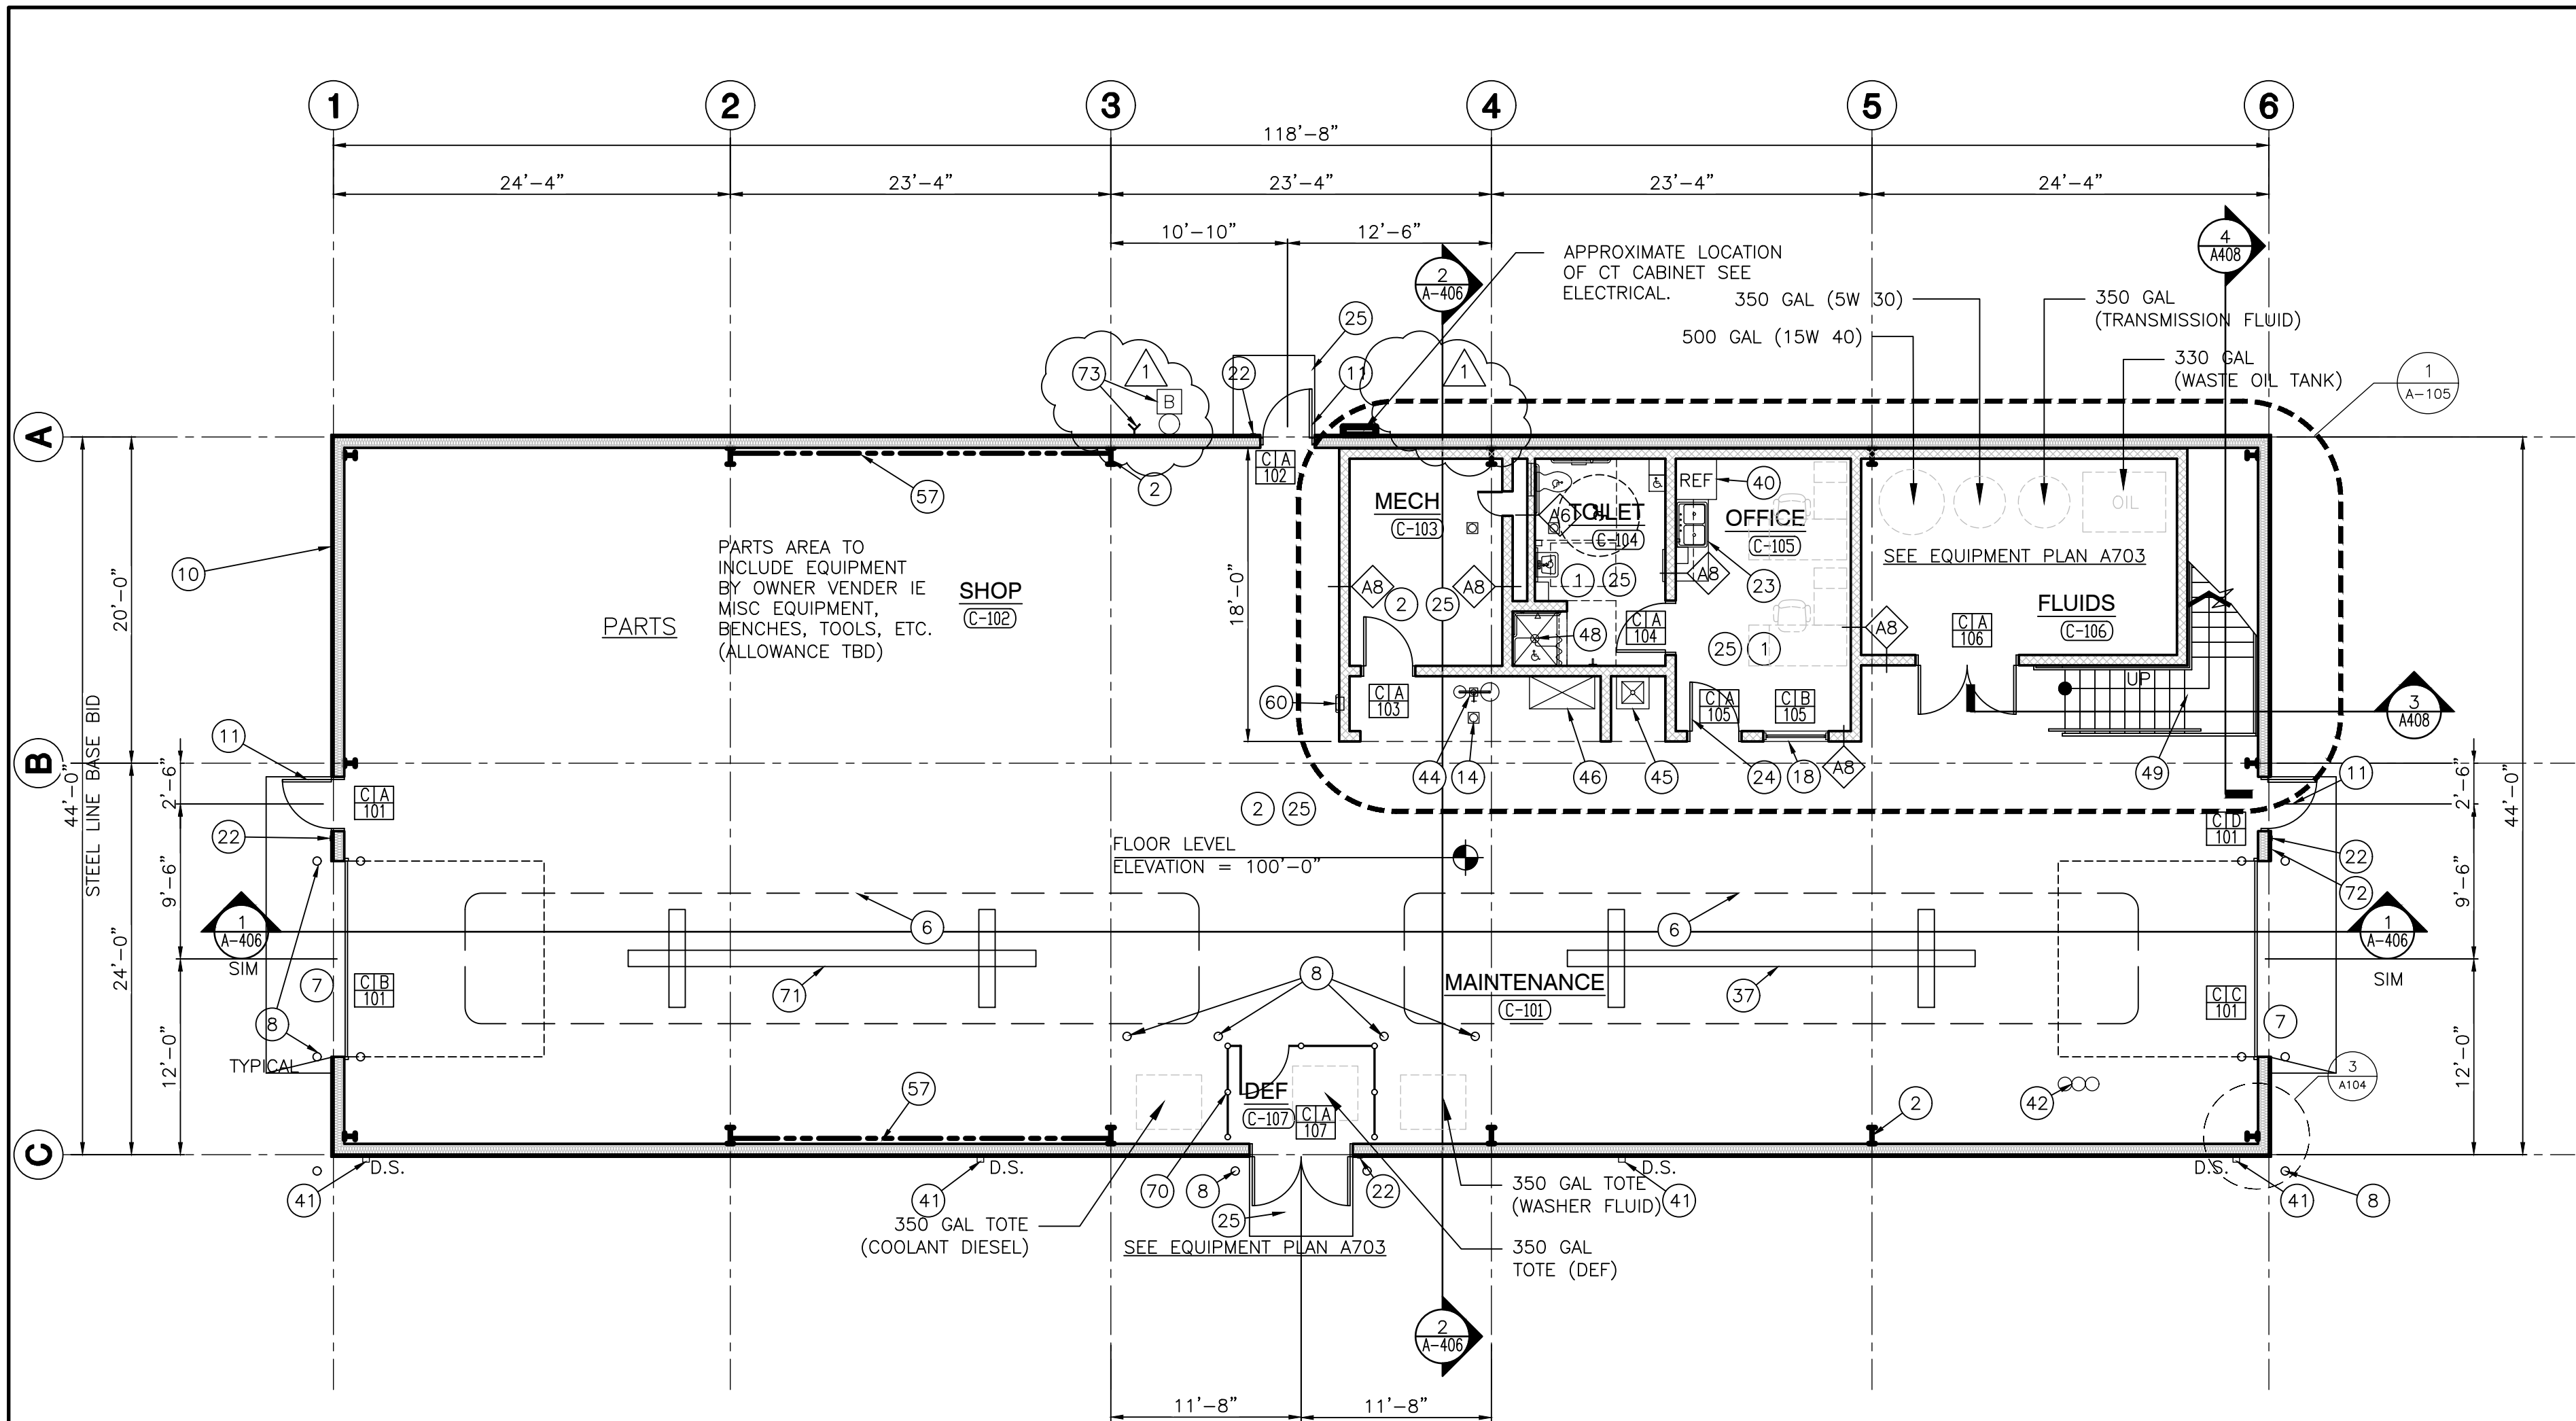

MECHANICS BUILDING PLAN
BUILDING C - BASE BID
SCALE: 1/8" = 1'-0" (PRE-ENGINEERED METAL BUILDING)

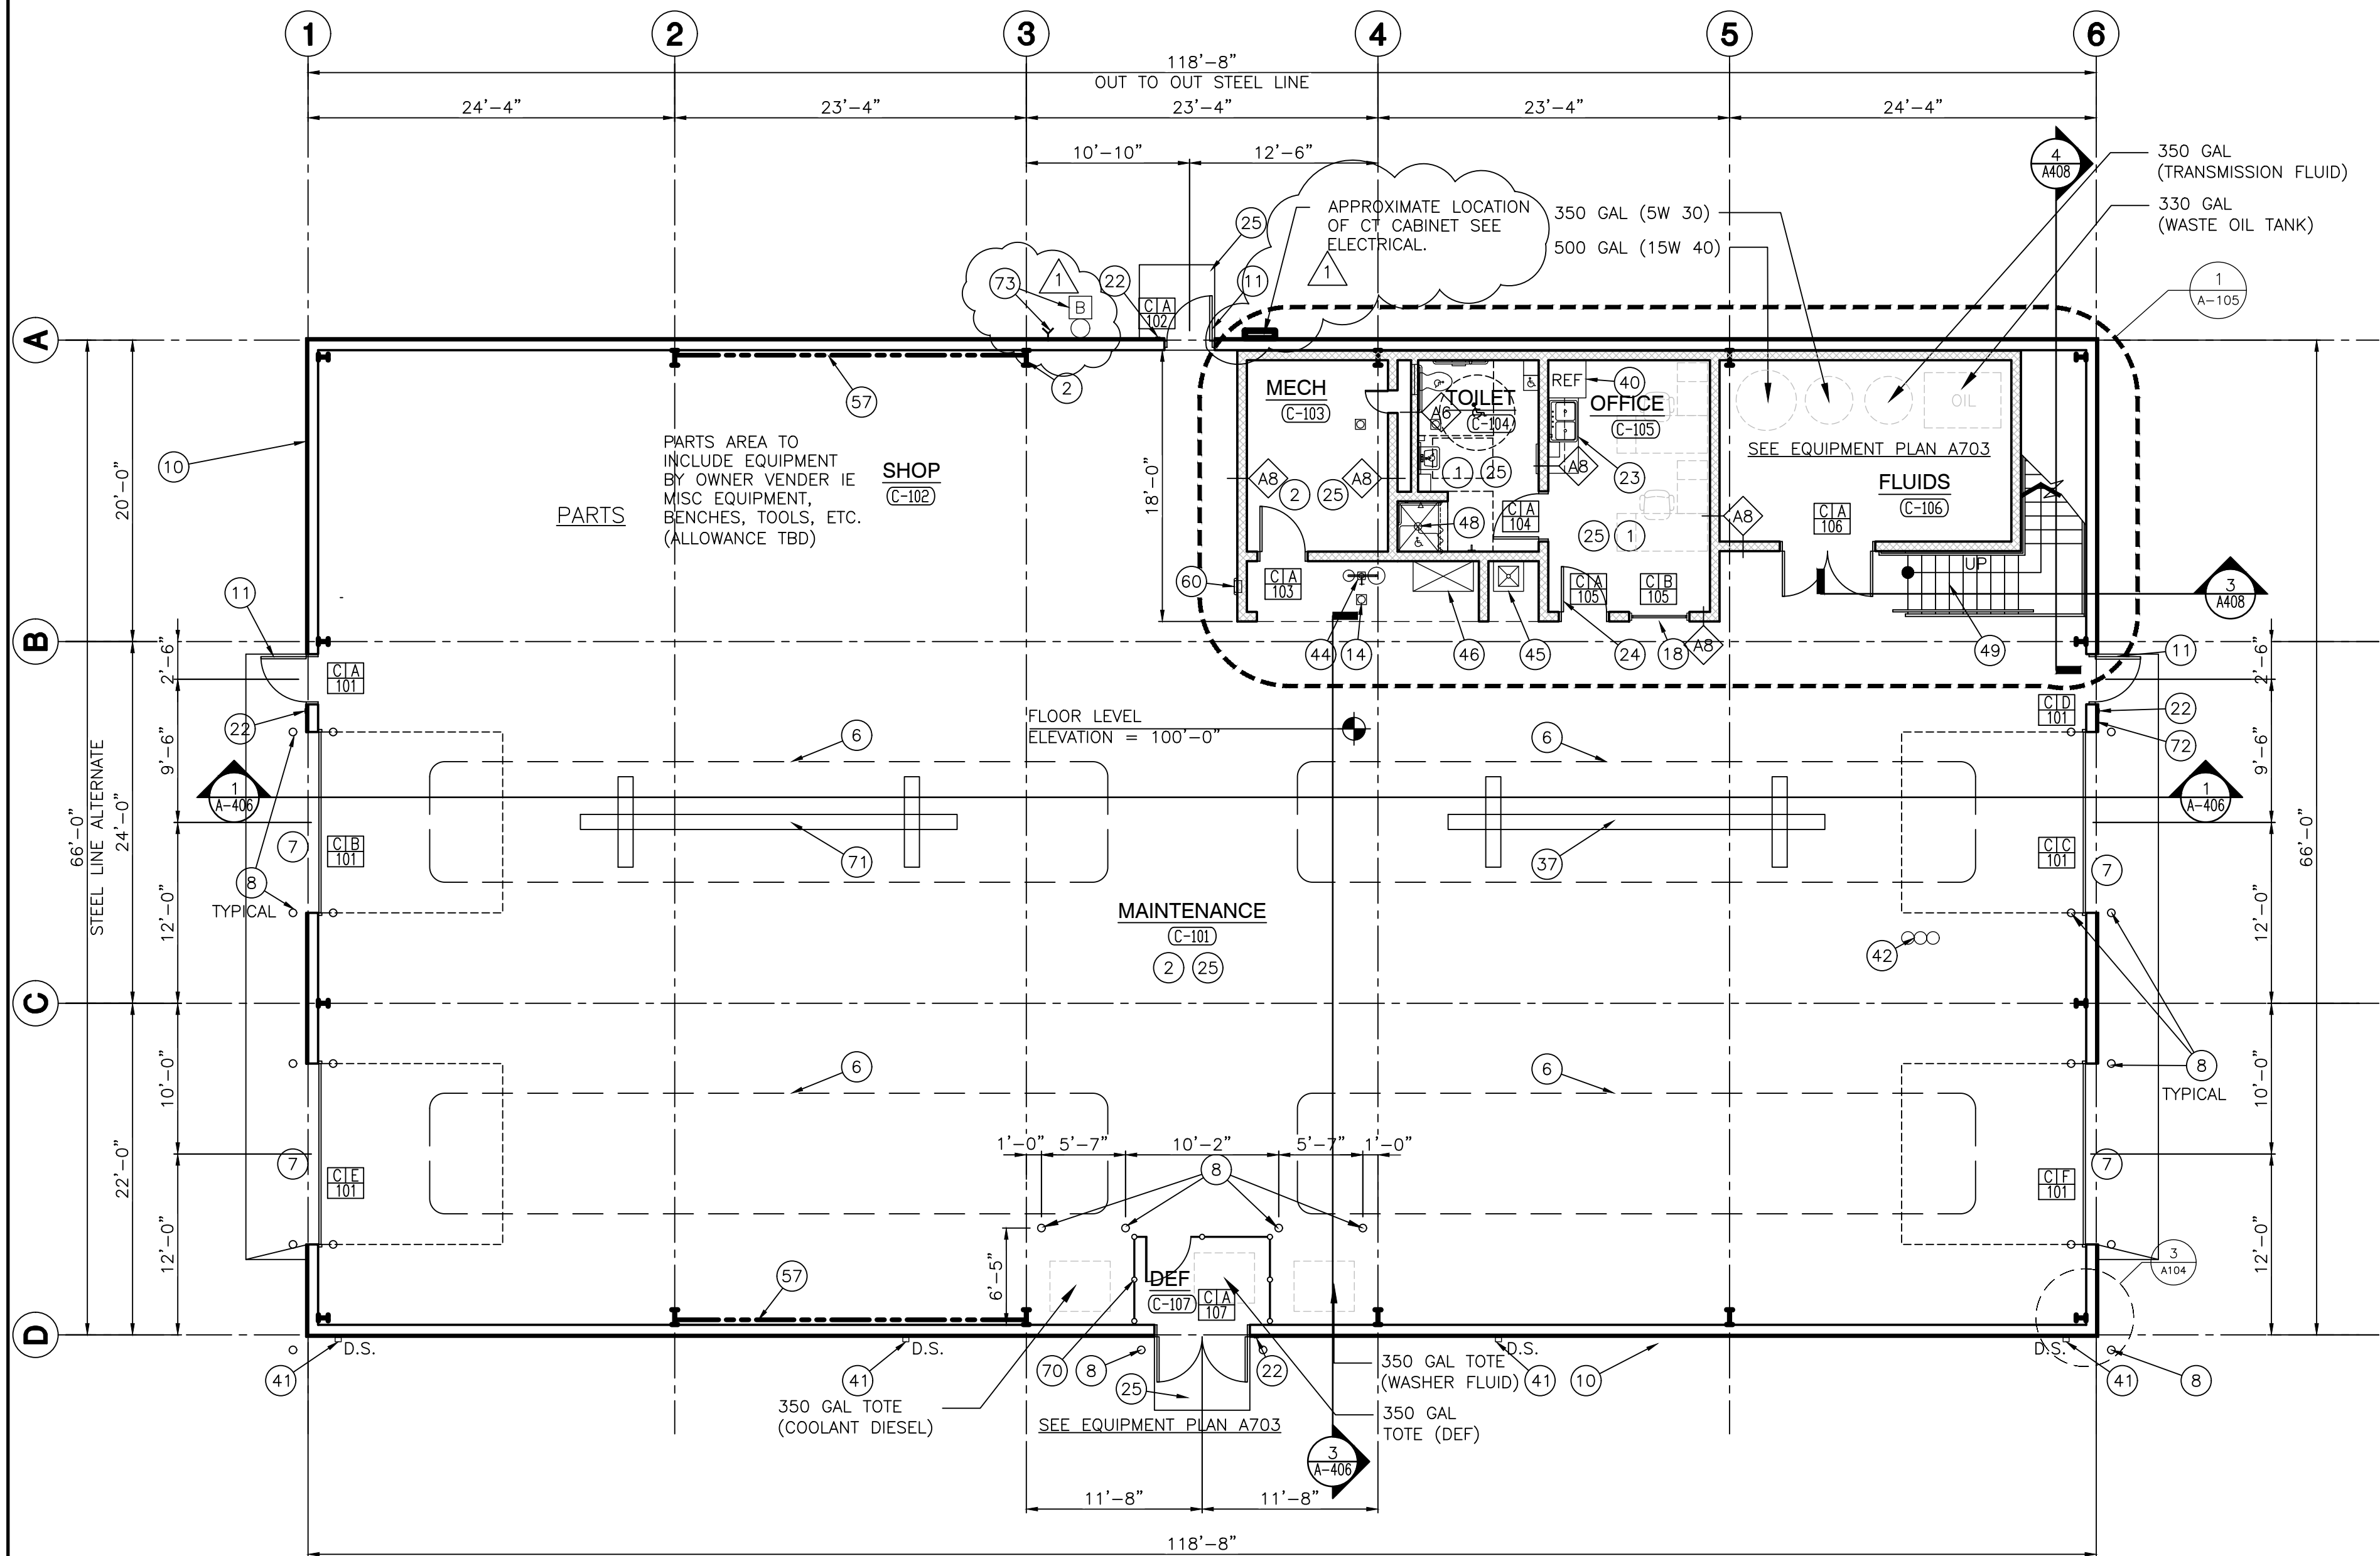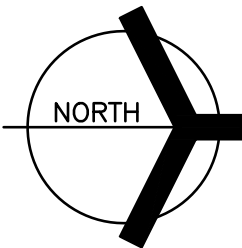


MECHANICS BUILDING PLAN
BUILDING C - ALTERNATE
SCALE: 1/8" = 1'-0" (PRE-ENGINEERED METAL BUILDING)

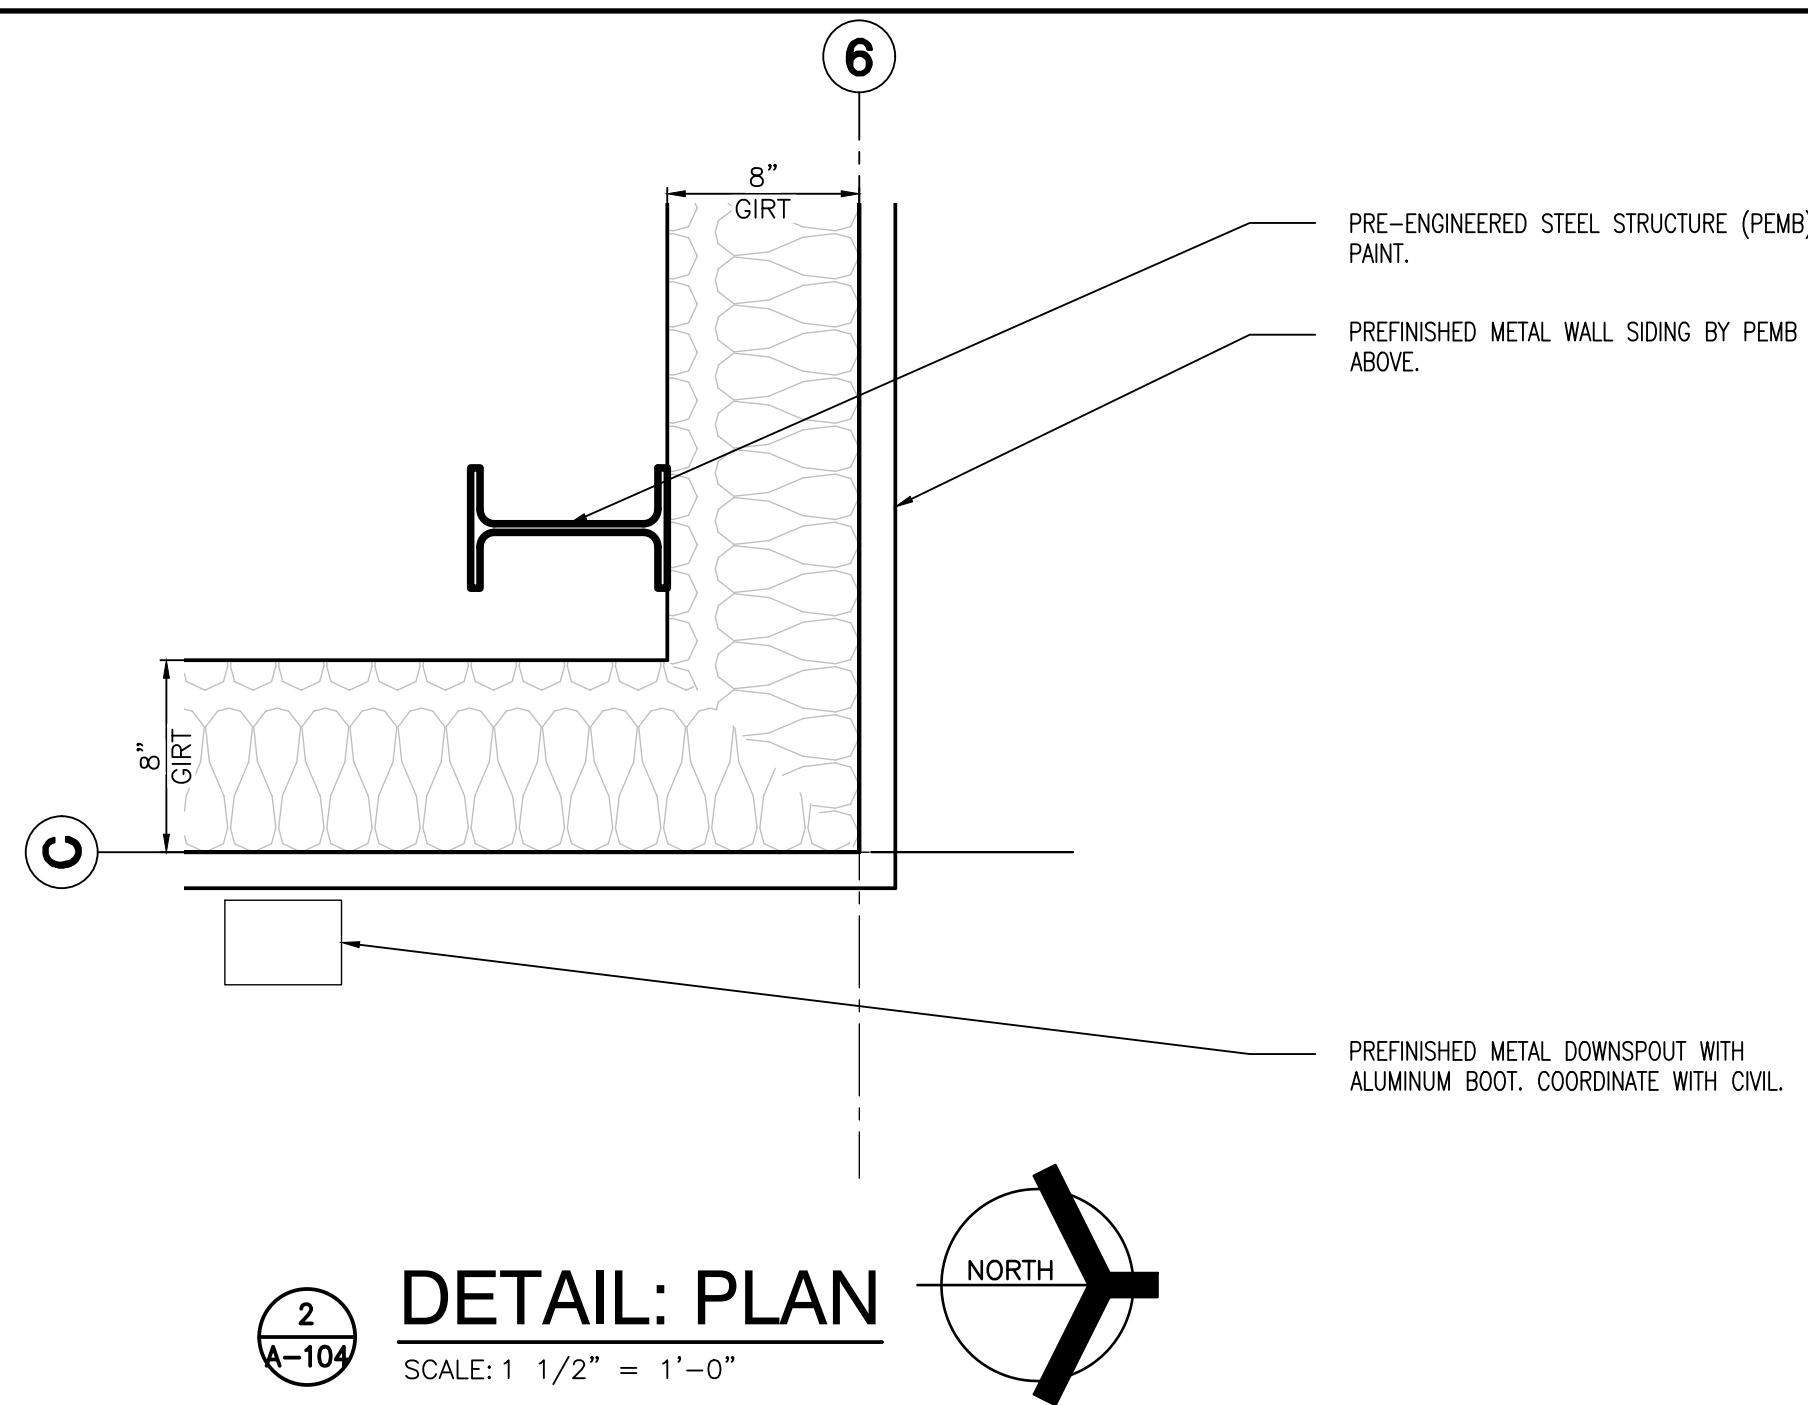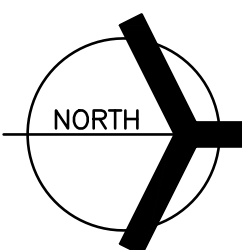

DETAIL: PLAN

SCALE: 1 1/2" = 1'-0"

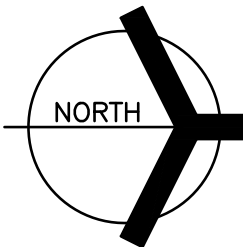

GENERAL PLAN NOTES:

- FOR GENERAL PROJECT NOTES, MATERIAL INDICATIONS LEGEND, SYMBOL LEGEND, ABBREVIATIONS, ETC., REFER TO GI SERIES SHEETS.
- PLAN DIMENSIONS TO MASONRY WALLS ARE TO FACE OF ROUGH MASONRY. PLAN DIMENSIONS TO STUD WALLS ARE TO FACE OF FINISHED GYPSUM BOARD OR PLASTER. PLAN DIMENSIONS TO STUD WALLS WITH CERAMIC TILE FINISH ARE TO THE FACE OF TILE BACKER BOARD.
- ALL CMU WALLS THAT DO NOT LAY OUT IN FULL OR HALF LENGTHS SHOULD BE BALANCED SO AS NOT TO HAVE ANY PIECES LESS THAN 4" IN SIZE EXPOSED TO VIEW.
- MASONRY WALLS BEARING ON A THICKENED SLAB AT SLAB DEPRESSIONS REQUIRE CUT MASONRY UNITS SO THAT COURSING BEGINS AT THE FLOOR LINE.
- THE BASE FIRST FLOOR ELEVATION INDICATED FOR THE PROJECT IS 100'-0". REFER TO SITE PLAN FOR CORRELATION TO USGS DATUM.
- HINGE SIDE OF DOOR JAMB AT CMU WALLS SHALL BE LOCATED 8" MINIMUM FROM ADJACENT WALL AND HINGE SIDE OF DOOR JAMB AT GYPSUM BOARD WALLS SHALL BE LOCATED 4" MINIMUM FROM ADJACENT WALL UNLESS NOTED OTHERWISE.
- PROVIDE WOOD BLOCKING (OR METAL STRAPPING WHERE APPLICABLE) AS REQUIRED WITHIN METAL STUD WALLS FOR WALL MOUNTED ITEMS.
- REFER TO LIFE SAFETY PLANS REGARDING FIRE RATED WALL LOCATIONS AND OTHER CODE INFORMATION.
- INTERIOR CMU WALLS ARE TO BE RUNNING BOND UNLESS NOTED OTHERWISE.
- REFER TO FINISH PLANS FOR LOCATION AND EXTENT OF FINISHED FLOOR AND WALL MATERIAL.
- ALL EXPOSED CONCRETE MASONRY UNITS (CMU) CORNERS ARE TO BE BULLNOSED, EXCEPT AT MASONRY BULKHEADS AND EXTERIOR WINDOW JAMBES.

PLAN LEGEND:

- INDICATES STOREFRONT, CURTAIN WALL, OR WINDOW SYSTEM. REFER TO A-300 SERIES DRAWINGS FOR ELEVATIONS AND DETAILS.
- INDICATES WALL TYPES REFER TO G-301 FOR WALL THICKNESS, HEIGHT, AND COMPOSITION.

PLAN NOTES:

(ALL PLAN NOTES MAY NOT BE INDICATED ON THIS SHEET.)

- 2X2 ACOUSTICAL CEILING TILE.
- EXPOSED STRUCTURE PAINTED.
- ALUMINUM STOREFRONT.
- CANOPY.
- OVERHEAD POWER CHORD REELS REF "C" SERIES DRAWINGS.
- SCHOOL BUS OUTLINE POSITION.
- 12'-0" X 12'-0" MOTOR OPERATED SECTIONAL OVERHEAD INSULATED GARAGE DOOR AND TRACK.
- 6" DIAMETER CONCRETE FILLED STEEL PIPE BOLLARDS. REFER TO SPECIFICATIONS.
- PREFINISHED METAL WALL AND CEILING LINE PANELS WITH SEAM RAPE AND GASKETED SCREWS. SEE BUILDING SECTIONS.
- PEMB (PRE-ENGINEERED METAL BUILDING)-INSULATED WALLS R-13 AND ROOF R-19.
- ALL EXTERIOR SINGLE DOORS(3'-0"W) AND DOUBLE (6'-0"W) TO BE FRP WITH ALUMINUM FRAME UNLESS NOTED OTHERWISE.
- ALL INTERIOR DOORS TO BE 3'-0" SOLID CORE WOOD WITH HOLLOW METAL FRAMES UNLESS NOTED OTHERWISE.
- ALL INTERIOR WALLS TO BE TYPE B8 AND INTERIOR CHASE WALLS TO BE TYPE B6.
- FLOOR DRAIN. SEE PLUMBING.
- CONCRETE WALK. SEE CIVIL.
- PLASTIC LAMINATED MAILBOXES. SEE A700 SERIES.
- 4'-0"W X 6'-0"H FIXED ALUMINUM WINDOW.
- HOLLOW METAL FRAMED WINDOW.
- ELECTRIC WATER COOLER. ADA ACCESSIBLE. SEE PLUMBING.
- 3/4" FIRE TREATED PLYWOOD FROM FLOOR TO 8'-0" A.F.F. ON ALL SIDES OF INTERIOR PEMB GIRT SYSTEM. HOLD OFF FLOOR 1/2". PAINT.
- ELECTRICAL EQUIPMENT. SEE ELECTRICAL.
- DOOR ACCESS CONTROL.
- KITCHENETTE: BASE/WALL CABINETS, SS SINK. SEE A700 SERIES.
- HOLLOW METAL DOOR AND FRAME.
- 4" THICK 5'-0" X 5'-0" MIN. CONCRETE STOOP SLOPE AWAY FROM DOOR AT 1/4:12. TURN EDGES DOWN 24".
- FURNACE. SEE MECHANICAL.
- SOLID PLASTIC TOILET PARTITIONS. REFER TO SPECIFICATIONS.
- AUTOMATIC BUS WASHING SYSTEM. REFER TO SPECIFICATIONS.
- BRICK VENEER OVER PEMB.
- INSULATED METAL PANELS OVER 8" CMU WALL CONSTRUCTION.
- WALL LOUVER. SEE MECHANICAL.
- MILLWORK. SEE A700 SERIES.
- SPECIALTY BACK WALL (USE OF ACRYLIC).
- MANUAL OPERATION FOLDING WALL SYSTEM WITH POCKET DOORS.
- VMC, PANELIZED BACK WALL (WOOD OR P.LAM) W/ REPPRESSED TECHNOLOGY BOARDS.
- BUS WASH EQUIPMENT. SEE PLUMBING.
- IN-GROUND BUS LIFT. SEE STRUCTURAL.
- FIRE CONNECTION. SEE CIVIL.
- TRENCH DRAIN CONNECT TO OIL SEPARATOR. SEE PLUMBING.
- REFRIGERATOR BY OWNER.
- PREFINISHED METAL DOWNSPOUT WITH ALUMINUM BOOT. COORDINATE WITH CIVIL.
- OIL SEPARATOR. SEE PLUMBING.
- ACCESS DOOR 16" X 24".
- EYEWASH STATION. SEE PLUMBING.
- MOP BASIN. CONNECT TO OIL SEPARATOR. SEE PLUMBING.
- CLEAN SINK. CONNECT TO OIL SEPARATOR. SEE PLUMBING.
- 12'-0" X 12'-0" MOTOR OPERATED FABRIC ROLL-UP DOOR.
- ADA 36"x36" TRANSFER SHOWER. SEE PLUMBING.
- ALTERNATE: CHECKER PLATE STEEL STAIR.
- ALTERNATE: METAL GUARD RAIL.
- WALL EXHAUST FAN MOUNTED TO ROOF STRUCTURE. SEE MECHANICAL EQUIPMENT SCHEDULE FOR UNIT WEIGHT.
- UNIT HEATER MOUNTED TO ROOF STRUCTURE. SEE MECHANICAL EQUIPMENT SCHEDULE FOR UNIT WEIGHT.
- ROOF EXHAUST FAN. SEE MECHANICAL EQUIPMENT SCHEDULE FOR UNIT WEIGHT.
- WALL MOUNT EXHAUST LOUVER ABOVE DOOR. SEE MECHANICAL.
- PACKAGE A/C UNIT. SEE MECHANICAL.
- FRP PANEL ON FIRE RETARDANT TREATED PLYWOOD 8'-0" HIGH.
- PEMB CROSS BRACING. PAINT.
- METAL LOCKERS (ONE ADA).
- ADA CLOTHES HOOK.
- FIRE EXTINGUISHER AND CABINET.
- ALTERNATE: APPROXIMATE LOCATION OF ROOFTOP HVAC UNIT. SEE MECHANICAL. PROVIDE ROOF CURB FOR STANDARD PEMB ROOFING.
- WALL MOUNTED ELECTRIC CABINET HEATER. SEE MECHANICAL.
- 12" WIDE SHELF WITH CLOTHES ROD. SEE A700 SERIES.
- CAST-IN-PLACE CONCRETE WALL 4'-0" HIGH.
- POWER RECEPTACLE. SEE ELECTRICAL.
- BASE/WALL CABINETS. SEE A700 SERIES.
- 8'-0" X 8'-0" SECTIONAL OVERHEAD INSULATED DOOR AND TRACK.
- AUTOMATIC DOOR ACTUATOR FOR HC/ADA DOOR OPERATOR. COORDINATE WITH DOOR SCHEDULE AND ELECTRICAL. PROVIDE CONDUIT AND BOX IN MASONRY PIER, GYPSUM BOARD WALL OR ALUMINUM MULLION.
- WALL MOUNTED ELECTRICAL CABINET HEATER. SEE MECHANICAL.
- CHAIN-LINK FENCE ENCLOSURE. 8'-0" HIGH.
- ALTERNATE: IN-GROUND BUS LIFT AT SECOND SERVICE POSITION.
- FIRE DEPARTMENT KNOX BOX. COORDINATE INSTALL LOCATION WITH LOCAL FIRE DEPARTMENT. TYPICAL (4) BUILDINGS.
- FIRE DEPARTMENT SPRINKLER CONNECTION AND ALARM BELL SEE FIRE PROTECTION SHEETS.



GIBRALTAR
DESIGN

ARCHITECTURE • ENGINEERING • INTERIOR DESIGN

PROJECT
**HANOVER CSC NEW
RESOURCE CENTER AND
RELATED WORK**

HANOVER COMMUNITY SCHOOL
CORPORATION
CEDAR LAKE, INDIANA

GIBRALTAR DESIGN


9102 N. Meridian St., Ste. 300
Indianapolis, IN 46260
Homepage www.GibraltarDesign.com
Email info@GibraltarDesign.com
Phone 317.580.5777 Fax 317.580.5778

PROJECT
20-141
DATE
05/17/21

COORDINATED BY
CD

DRAWN BY
JKF, AB

CHECKED BY
JPB

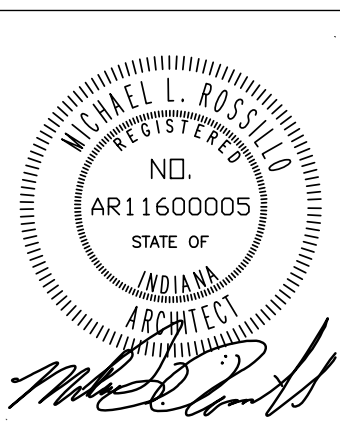

COPYRIGHT NOTICE:
THE CONCEPTS, DESIGNS, PLANS, DETAILS, ETC. SHOWN ON THIS DOCUMENT ARE THE PROPERTY OF GIBRALTAR DESIGN AND WERE CREATED FOR USE ON THIS SPECIFIC PROJECT. NONE OF THIS INFORMATION SHALL BE USED BY ANY PERSON OR FIRM FOR ANY PURPOSE WITHOUT THE EXPRESS WRITTEN CONSENT OF GIBRALTAR DESIGN. THE OWNER MAY RETAIN COPIES FOR INFORMATION AND REFERENCE IN CONNECTION ONLY WITH THIS PROJECT.

REVISIONS

MARK	DATE	ISSUED FOR
1	05/28/21	ADDENDUM #1

DRAWING
**FLOOR PLANS
MECHANICS BUILDING
BUILDING C**

PROJECT
**HANOVER CSC NEW RESOURCE
CENTER AND RELATED WORK**

© GIBRALTAR DESIGN

SHEET

A-104



GIBRALTAR
DESIGN
ARCHITECTURE • ENGINEERING • INTERIOR DESIGN

PROJECT
**HANOVER CSC NEW
RESOURCE CENTER AND
RELATED WORK**

HANOVER COMMUNITY SCHOOL
CORPORATION
CEDAR LAKE, INDIANA

GIBRALTAR DESIGN


9102 N. Meridian St., Ste. 300
Indianapolis, IN 46260
Homepage: www.GibraltarDesign.com
Email: info@GibraltarDesign.com
Phone: 317.580.5777 Fax: 317.580.5778

PROJECT
20-141
DATE
05/17/21

COORDINATED BY
CD

DRAWN BY
JKF, AB

CHECKED BY
JPB

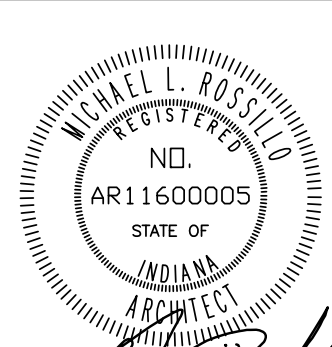

COPYRIGHT NOTICE:
THE CONCEPTS, DESIGNS, PLANS, DETAILS, ETC. SHOWN ON THIS DOCUMENT ARE THE PROPERTY OF GIBRALTAR DESIGN AND WERE CREATED FOR USE ON THIS SPECIFIC PROJECT. NONE OF THIS INFORMATION SHALL BE USED BY ANY PERSON OR FIRM FOR ANY PURPOSE WITHOUT THE EXPRESS WRITTEN CONSENT OF GIBRALTAR DESIGN. THE OWNER MAY RETAIN COPIES FOR INFORMATION AND REFERENCE IN CONNECTION ONLY WITH THIS PROJECT.

REVISIONS

MARK	DATE	ISSUED FOR
1	05/28/21	ADDENDUM #1


DRAWING
**FLOOR PLAN
RESOURCE CENTER
BUILDING D**

PROJECT
**HANOVER CSC NEW RESOURCE
CENTER AND RELATED WORK**

© GIBRALTAR DESIGN

SHEET

A-107

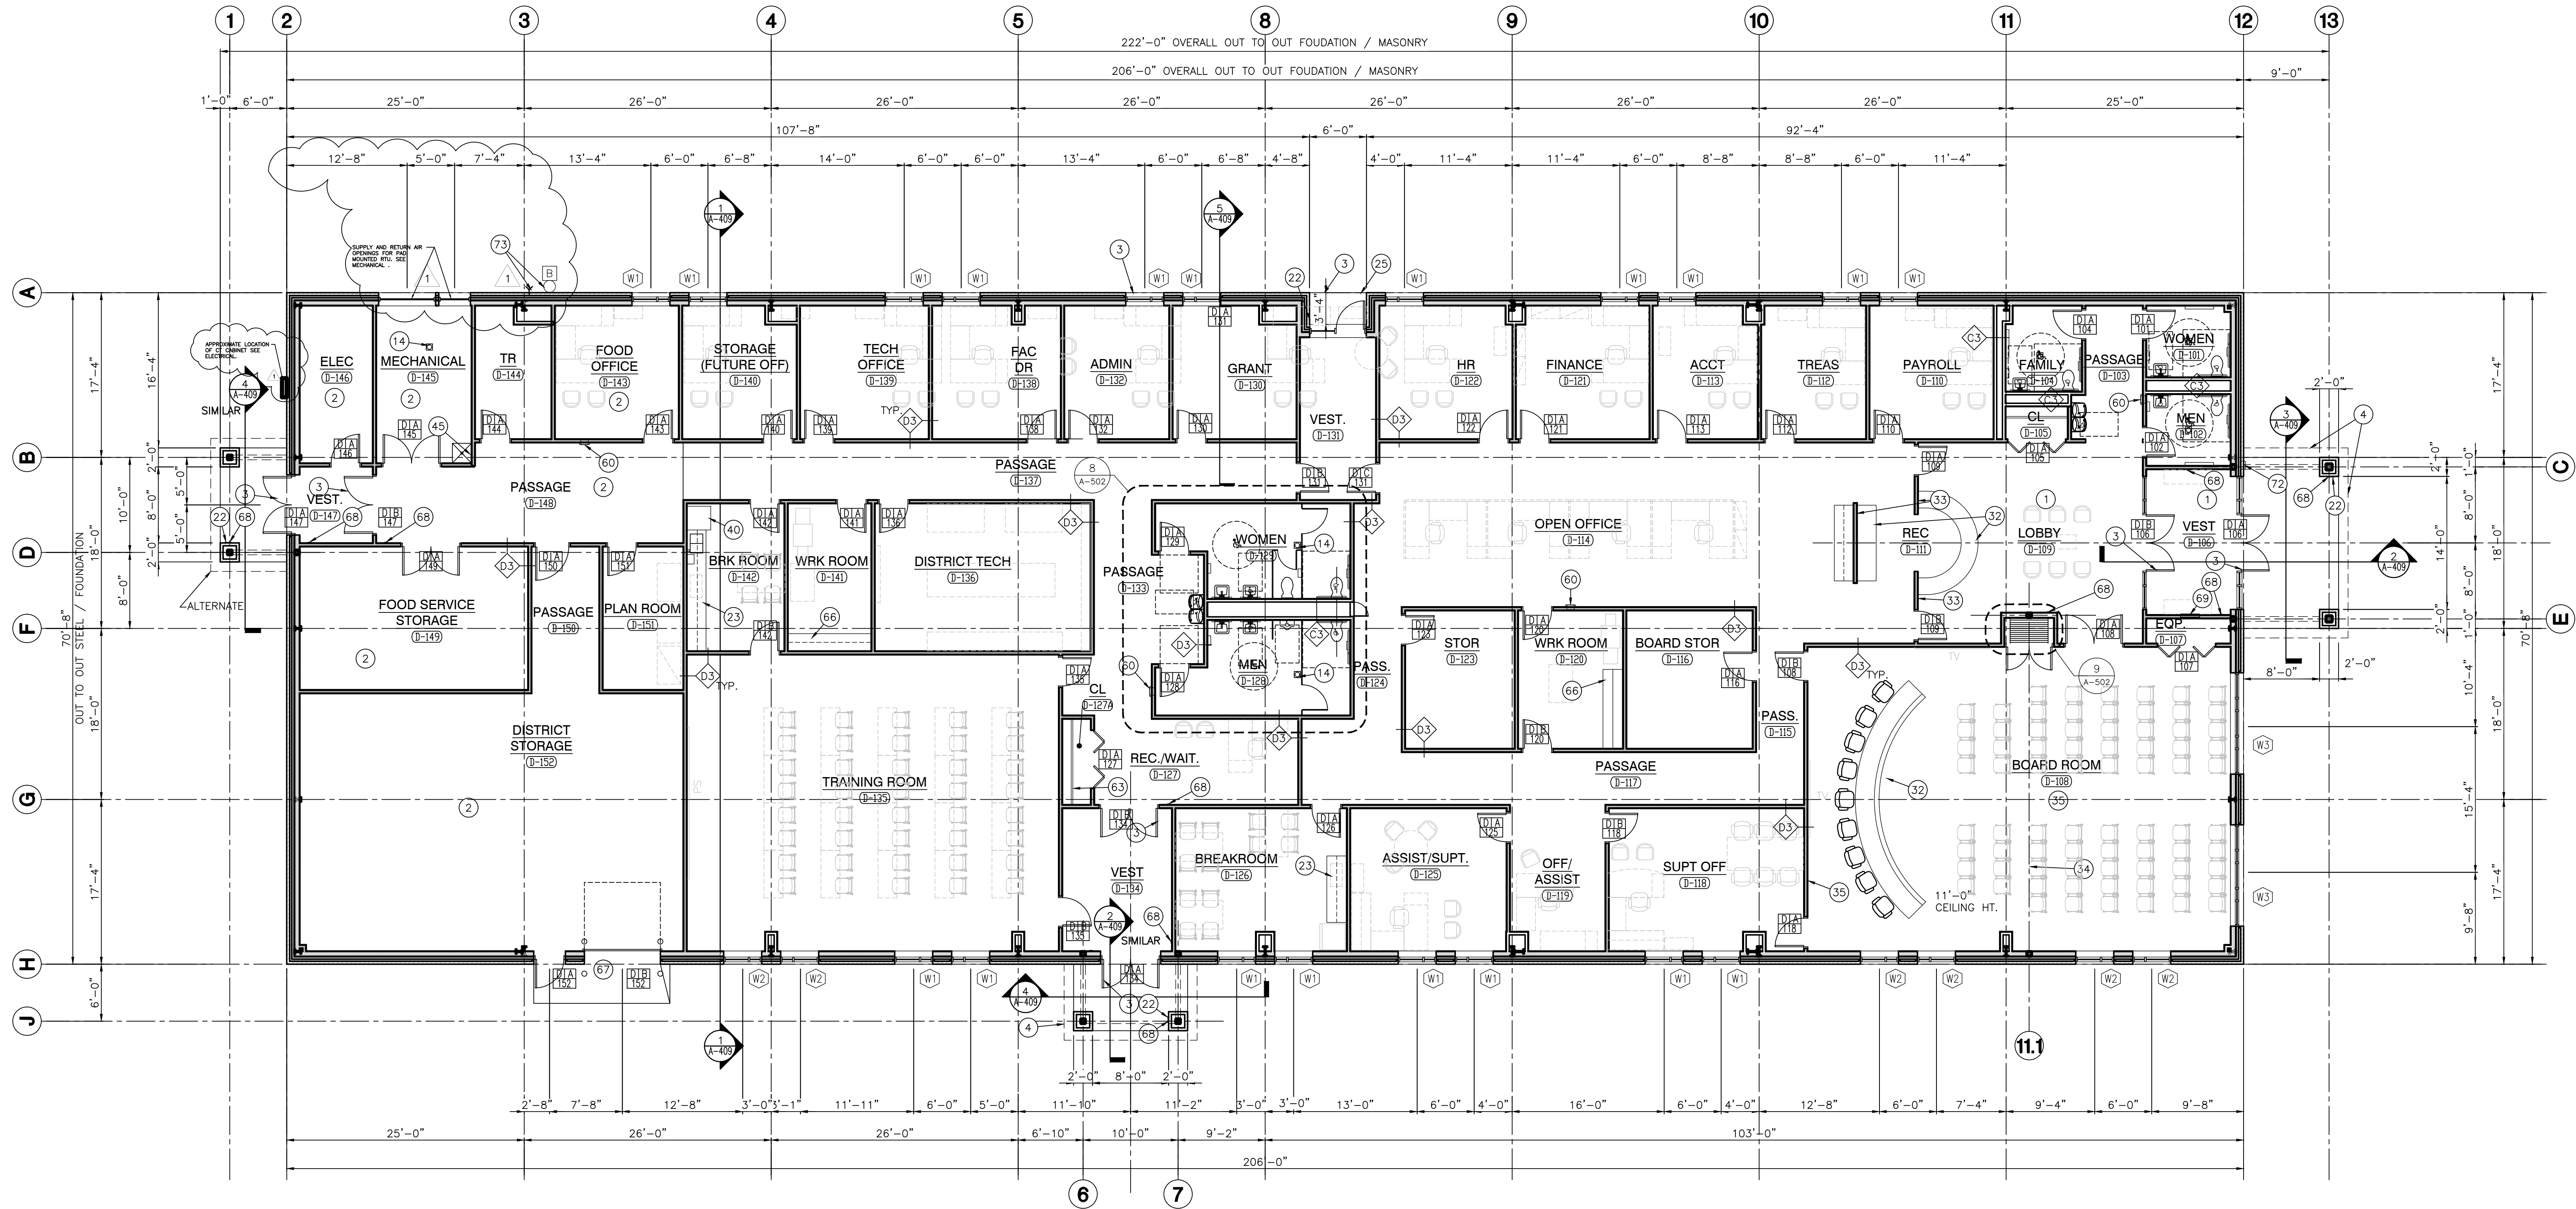

**RESOURCE CENTER
BUILDING D FLOOR PLAN**

SCALE: 1/8" = 1'-0"

GENERAL PLAN NOTES:

- FOR GENERAL PROJECT NOTES, MATERIAL INDICATIONS LEGEND, SYMBOL LEGEND, ABBREVIATIONS, ETC., REFER TO GI SERIES SHEETS.
- PLAN DIMENSIONS TO MASONRY WALLS ARE TO FACE OF ROUGH MASONRY. PLAN DIMENSIONS TO STUD WALLS ARE TO FACE OF FINISHED GYPSUM BOARD OR PLASTER. PLAN DIMENSIONS TO STUD WALLS WITH CERAMIC TILE FINISH ARE TO THE FACE OF TILE BACKER BOARD.
- ALL CMU WALLS THAT DO NOT LAY OUT IN FULL OR HALF LENGTHS SHOULD BE BALANCED SO AS NOT TO HAVE ANY PIECES LESS THAN 4" IN SIZE EXPOSED TO VIEW.
- MASONRY WALLS BEARING ON A THICKENED SLAB AT SLAB DEPRESSIONS REQUIRE CUT MASONRY UNITS SO THAT COURSING BEGINS AT THE FLOOR LINE.
- THE BASE FIRST FLOOR ELEVATION INDICATED FOR THE PROJECT IS 100'-0". REFER TO SITE PLAN FOR CORRELATION TO USGS DATUM.
- HINGE SIDE OF DOOR JAMB AT CMU WALLS SHALL BE LOCATED 8" MINIMUM FROM ADJACENT WALL AND HINGE SIDE OF DOOR JAMB AT GYPSUM BOARD WALLS SHALL BE LOCATED 4" MINIMUM FROM ADJACENT WALL UNLESS NOTED OTHERWISE.
- PROVIDE WOOD BLOCKING (OR METAL STRAPPING WHERE APPLICABLE) AS REQUIRED WITHIN METAL STUD WALLS FOR WALL MOUNTED ITEMS.
- REFER TO LIFE SAFETY PLANS REGARDING FIRE RATED WALL LOCATIONS AND OTHER CODE INFORMATION.
- INTERIOR CMU WALLS ARE TO BE RUNNING BOND UNLESS NOTED OTHERWISE.
- REFER TO FINISH PLANS FOR LOCATION AND EXTENT OF FINISHED FLOOR AND WALL MATERIAL.
- ALL EXPOSED CONCRETE MASONRY UNITS (CMU) CORNERS ARE TO BE BULLNOSED, EXCEPT AT MASONRY BULKHEADS AND EXTERIOR WINDOW JAMBS.

PLAN LEGEND:

- INDICATES STOREFRONT, CURTAIN WALL, OR WINDOW SYSTEM. REFER TO A-300 SERIES DRAWINGS FOR ELEVATIONS AND DETAILS.
- INDICATES WALL TYPES REFER TO G-301 FOR WALL THICKNESS, HEIGHT, AND COMPOSITION.

PLAN NOTES:

(ALL PLAN NOTES MAY NOT BE INDICATED ON THIS SHEET.)


- 2X2 ACOUSTICAL CEILING TILE.
- EXPOSED STRUCTURE PAINTED.
- ALUMINUM STOREFRONT.
- CANOPY.
- OVERHEAD POWER CHORD REELS REF "E" SERIES DRAWINGS.
- SCHOOL BUS OUTLINE POSITION.
- 12'-0" X 12'-0" MOTOR OPERATED SECTIONAL OVERHEAD INSULATED GARAGE DOOR AND TRACK.
- 6" DIAMETER CONCRETE FILLED STEEL PIPE BOLLARDS. REFER TO SPECIFICATIONS.
- PREFINISHED METAL WALL AND CEILING LINE PANELS WITH SEAM RAPE AND GASKETED SCREWS. SEE BUILDING SECTIONS.
- PEMB (PRE-ENGINEERED METAL BUILDING)-INSULATED WALLS R-13 AND ROOF R-19.
- ALL EXTERIOR SINGLE DOORS(3'-0"W) AND DOUBLE (6'-0"W) TO BE FRP WITH ALUMINUM FRAME UNLESS NOTED OTHERWISE.
- ALL INTERIOR DOORS TO BE 3'-0" SOLID CORE WOOD WITH HOLLOW METAL FRAMES UNLESS NOTED OTHERWISE.
- ALL INTERIOR WALLS TO BE TYPE B8 AND INTERIOR CHASE WALLS TO BE TYPE B6.
- FLOOR DRAIN. SEE PLUMBING.
- CONCRETE WALK. SEE CIVIL.
- PLASTIC LAMINATED MAILBOXES. SEE A700 SERIES.
- 4'-0"W X 6'-0"H FIXED ALUMINUM WINDOW.
- HOLLOW METAL FRAMED WINDOW.
- ELECTRIC WATER COOLER. ADA ACCESSIBLE. SEE PLUMBING.
- 3/4" FIRE TREATED PLYWOOD FROM FLOOR TO 8'-0" A.F.F. ON ALL SIDES OF INTERIOR PEMB GIRT SYSTEM. HOLD OFF FLOOR 1/2". PAINT.
- ELECTRICAL EQUIPMENT. SEE ELECTRICAL.
- DOOR ACCESS CONTROL.
- KITCHENETTE: BASE/WALL CABINETS, SS SINK. SEE A700 SERIES.
- HOLLOW METAL DOOR AND FRAME.
- 4" THICK 5'-0" X 5'-0" MIN. CONCRETE SLOPE SLOPE AWAY FROM DOOR AT 1/4":12. TURN EDGES DOWN 24".
- FURNACE. SEE MECHANICAL.
- SOLID PLASTIC TOILET PARTITIONS. REFER TO SPECIFICATIONS.
- AUTOMATIC BUS WASHING SYSTEM. REFER TO SPECIFICATIONS.
- BRICK VENEER OVER PEMB.
- INSULATED METAL PANELS OVER 8" CMU WALL CONSTRUCTION.
- WALL LOUVER. SEE MECHANICAL.
- MILLWORK. SEE A700 SERIES.
- SPECIALTY BACK WALL (USE OF ACRYLIC).
- MANUAL OPERATION FOLDING WALL SYSTEM WITH POCKET DOORS.
- VMC, PANELIZED BACK WALL (WOOD OR PLAM) W/ REPPRESSED TECHNOLOGY BOARDS.
- BUS WASH EQUIPMENT. SEE PLUMBING.

WALL LEGEND:

- WALL TYPE D3
- WALL TYPE C3

- IN-GROUND BUS LIFT. SEE STRUCTURAL.
- FIRE CONNECTION. SEE CIVIL.
- TRENCH DRAIN CONNECT TO OIL SEPARATOR. SEE PLUMBING.
- REFRIGERATOR BY OWNER.
- PREFINISHED METAL DOWNSPOUT WITH ALUMINUM BOOT. COORDINATE WITH CIVIL.
- OIL SEPARATOR. SEE PLUMBING.
- ACCESS DOOR 16" X 24".
- EYEWASH STATION. SEE PLUMBING.
- MOP BASIN. CONNECT TO OIL SEPARATOR. SEE PLUMBING.
- CLEAN SINK. CONNECT TO OIL SEPARATOR. SEE PLUMBING.
- 12'-0" X 12'-0" MOTOR OPERATED FABRIC ROLL-UP DOOR.
- ADA 36"x36" TRANSFER SHOWER. SEE PLUMBING.
- ALTERNATE: CHECKER PLATE STEEL STAIR.
- ALTERNATE: METAL GUARD RAIL.
- WALL EXHAUST FAN MOUNTED TO ROOF STRUCTURE. SEE MECHANICAL EQUIPMENT SCHEDULE FOR UNIT WEIGHT.
- UNIT HEATER MOUNTED TO ROOF STRUCTURE. SEE MECHANICAL EQUIPMENT SCHEDULE FOR UNIT WEIGHT.
- ROOF EXHAUST FAN. SEE MECHANICAL EQUIPMENT SCHEDULE FOR UNIT WEIGHT.
- WALL MOUNT EXHAUST LOUVER ABOVE DOOR. SEE MECHANICAL.
- PACKAGE A/C UNIT. SEE MECHANICAL.
- FRP PANEL ON FIRE RETARDANT TREATED PLYWOOD 8'-0" HIGH.
- PEMB CROSS BRACING. PAINT.
- METAL LOCKERS (ONE ADA).
- ADA CLOTHES HOOK.
- FIRE EXTINGUISHER AND CABINET.
- ALTERNATE: APPROXIMATE LOCATION OF ROOFTOP HVAC UNIT. SEE MECHANICAL. PROVIDE ROOF CURB FOR STANDARD PEMB ROOFING.
- WALL MOUNTED ELECTRIC CABINET HEATER. SEE MECHANICAL.
- 12" WIDE SHELF WITH CLOTHES ROD. SEE A700 SERIES.
- CAST-IN-PLACE CONCRETE WALL 4'-0" HIGH.
- POWER RECEPTACLE. SEE ELECTRICAL.
- BASE/WALL CABINETS. SEE A700 SERIES.
- 8'-0" X 8'-0" SECTIONAL OVERHEAD INSULATED DOOR AND TRACK.
- AUTOMATIC DOOR ACTUATOR FOR HC/ADA DOOR OPERATOR. COORDINATE WITH DOOR SCHEDULE AND ELECTRICAL. PROVIDE CONDUIT AND BOX IN MASONRY PIER, GYPSUM BOARD WALL OR ALUMINUM MULLION.
- WALL MOUNTED ELECTRICAL CABINET HEATER. SEE MECHANICAL.
- CHAIN-LINK FENCE ENCLOSURE. 8'-0" HIGH.
- ALTERNATE: IN-GROUND BUS LIFT AT SECOND SERVICE POSITION.
- FIRE DEPARTMENT KNOX BOX. COORDINATE INSTALL LOCATION WITH LOCAL FIRE DEPARTMENT. TYPICAL (4) BUILDINGS.
- FIRE DEPARTMENT SPRINKLER CONNECTION AND ALARM BELL. SEE FIRE PROTECTION SHEETS.

ENLARGED BLDG D.DWG
Z:\cad\projects\2020 - 2023\2021 Projects\2104 Gibraltar Design Hanover\05 Arch\A-108 PLAN ENLARGED BLDG D.dwg, 5/27/2021 1:39:55 PM, jfittzgerald

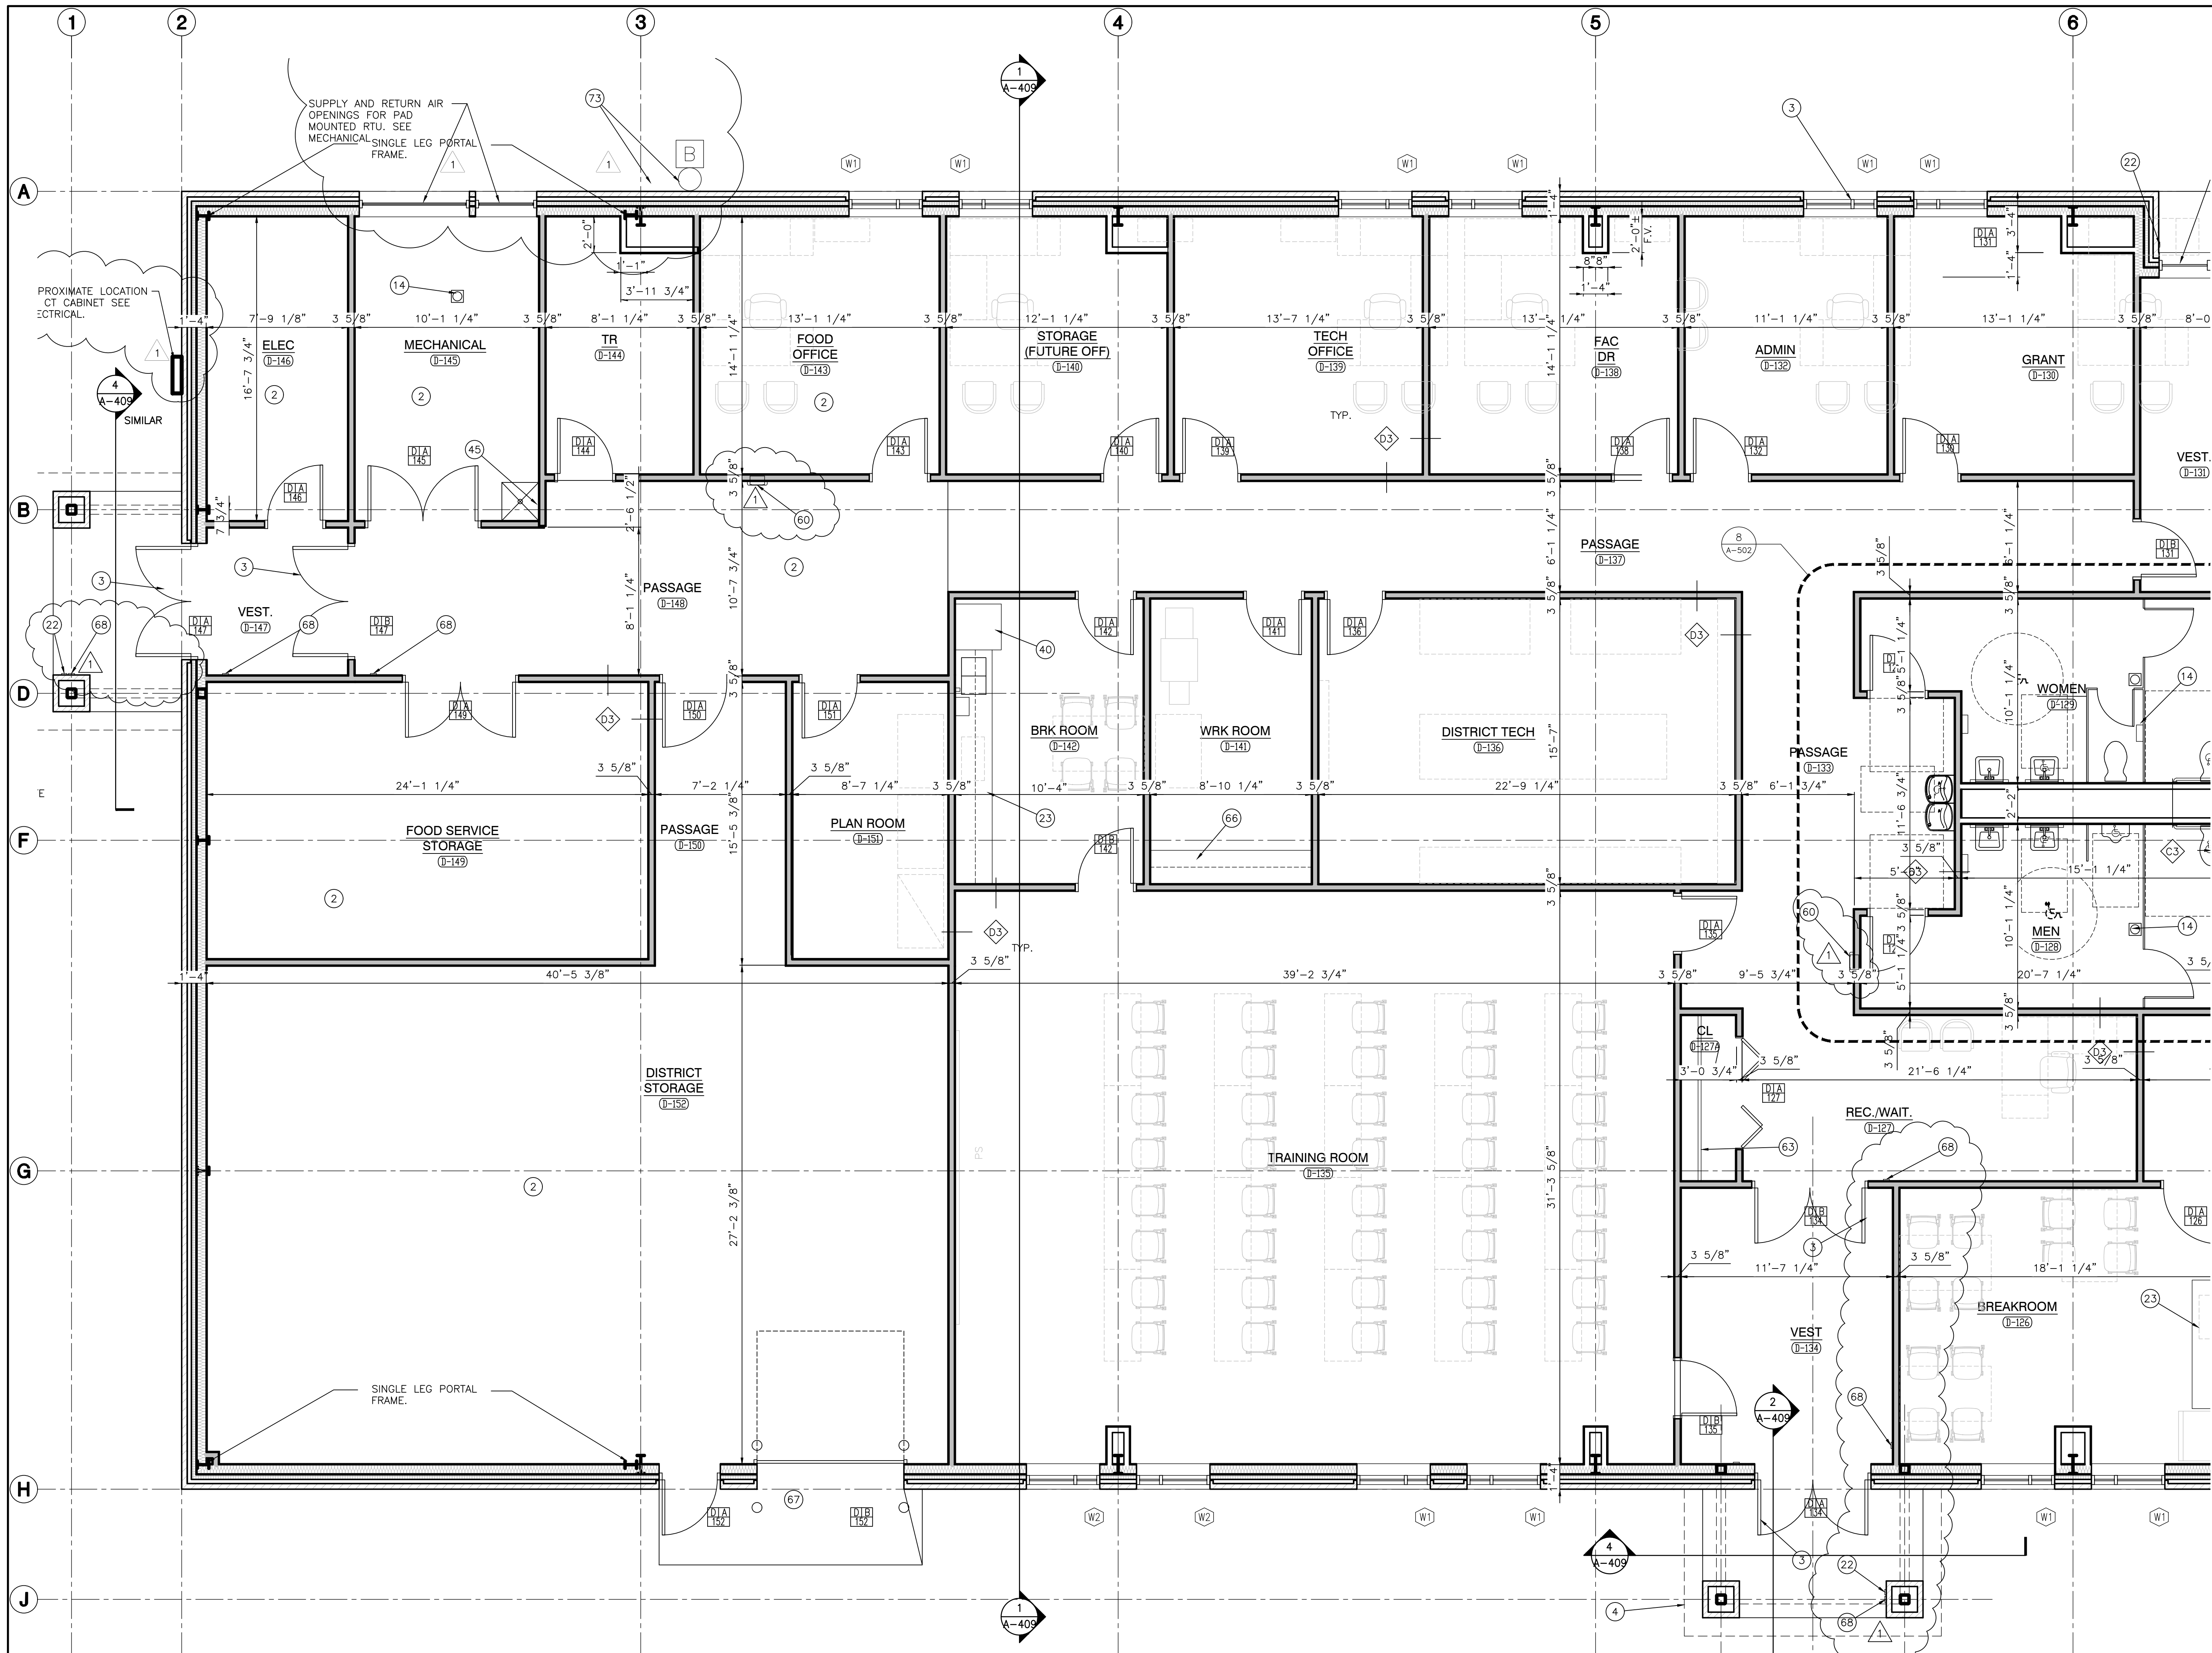

**RESOURCE CENTER
BUILDING D FLOOR PLAN**
SCALE: 1/4" = 1'-0"
NORTH

- GENERAL PLAN NOTES:**
- FOR GENERAL PROJECT NOTES, MATERIAL INDICATIONS LEGEND, SYMBOL LEGEND, ABBREVIATIONS, ETC., REFER TO GI SERIES SHEETS.
 - PLAN DIMENSIONS TO MASONRY WALLS ARE TO FACE OF ROUGH MASONRY. PLAN DIMENSIONS TO STUD WALLS ARE TO FACE OF FINISHED GYPSUM BOARD OR PLASTER. PLAN DIMENSIONS TO STUD WALLS WITH CERAMIC TILE FINISH ARE TO THE FACE OF TILE BACKER BOARD.
 - ALL CMU WALLS THAT DO NOT LAY OUT IN FULL OR HALF LENGTHS SHOULD BE BALANCED SO AS NOT TO HAVE ANY PIECES LESS THAN 4" IN SIZE EXPOSED TO VIEW.
 - MASONRY WALLS BEARING ON A THICKENED SLAB AT SLAB DEPRESSIONS REQUIRE CUT MASONRY UNITS SO THAT COURSING BEGINS AT THE FLOOR LINE.
 - THE BASE FIRST FLOOR ELEVATION INDICATED FOR THE PROJECT IS 100'-0". REFER TO SITE PLAN FOR CORRELATION TO USGS DATUM.
 - HINGE SIDE OF DOOR JAMB AT CMU WALLS SHALL BE LOCATED 8" MINIMUM FROM ADJACENT WALL AND HINGE SIDE OF DOOR JAMB AT GYPSUM BOARD WALLS SHALL BE LOCATED 4" MINIMUM FROM ADJACENT WALL UNLESS NOTED OTHERWISE.
 - PROVIDE WOOD BLOCKING (OR METAL STRAPPING WHERE APPLICABLE) AS REQUIRED WITHIN METAL STUD WALLS FOR WALL MOUNTED ITEMS.
 - REFER TO LIFE SAFETY PLANS REGARDING FIRE RATED WALL LOCATIONS AND OTHER CODE INFORMATION.
 - INTERIOR CMU WALLS ARE TO BE RUNNING BOND UNLESS NOTED OTHERWISE.
 - REFER TO FINISH PLANS FOR LOCATION AND EXTENT OF FINISHED FLOOR AND WALL MATERIAL.
 - ALL EXPOSED CONCRETE MASONRY UNITS (CMU) CORNERS ARE TO BE BULLNOSED, EXCEPT AT MASONRY BULKHEADS AND EXTERIOR WINDOW.
- PLAN LEGEND:**
- INDICATES STOREFRONT, CURTAIN WALL, OR WINDOW SYSTEM. REFER TO A-300 SERIES DRAWINGS FOR ELEVATIONS AND DETAILS.
 - INDICATES WALL TYPES REFER TO G-301 FOR WALL THICKNESS, HEIGHT, AND COMPOSITION.


- PLAN NOTES:**
(ALL PLAN NOTES MAY NOT BE INDICATED ON THIS SHEET.)
- 2X2 ACOUSTICAL CEILING TILE.
 - EXPOSED STRUCTURE PAINTED.
 - ALUMINUM STOREFRONT.
 - CANOPY.
 - OVERHEAD POWER CHORD REELS REF "E" SERIES DRAWINGS.
 - SCHOOL BUS OUTLINE POSITION.
 - 12'-0" X 12'-0" MOTOR OPERATED SECTIONAL OVERHEAD INSULATED GARAGE DOOR AND TRACK.
 - 8" DIAMETER CONCRETE FILLED STEEL PIPE BOLLARDS. REFER TO SPECIFICATIONS.
 - PREFINISHED METAL WALL AND CEILING LINE PANELS WITH SEAM RAPE AND GASKETED SCREWS. SEE BUILDING SECTIONS.
 - PEMB (PRE-ENGINEERED METAL BUILDING)-INSULATED WALLS R-13 AND ROOF R-19.
 - ALL EXTERIOR SINGLE DOORS(3'-0"W) AND DOUBLE (6'-0"W) TO BE FRP WITH ALUMINUM FRAME UNLESS NOTED OTHERWISE.
 - ALL INTERIOR DOORS TO BE 3'-0" SOLID CORE WOOD WITH HOLLOW METAL FRAMES UNLESS NOTED OTHERWISE.
 - ALL INTERIOR WALLS TO BE TYPE B8 AND INTERIOR CHASE WALLS TO BE TYPE B6.
 - FLOOR DRAIN. SEE PLUMBING.
 - CONCRETE WALK. SEE CIVIL.
 - PLASTIC LAMINATED MAILBOXES. SEE A700 SERIES.
 - 4'-0"W X 6'-0"H FIXED ALUMINUM WINDOW.
 - HOLLOW METAL FRAMED WINDOW.
 - ELECTRIC WATER COOLER. ADA ACCESSIBLE. SEE PLUMBING.
 - 3/4" FIRE TREATED PLYWOOD FROM FLOOR TO 8'-0" A.F.F. ON ALL SIDES OF INTERIOR PEMB GIRT SYSTEM. HOLD OFF FLOOR 1/2". PAINT.
 - ELECTRICAL EQUIPMENT. SEE ELECTRICAL.
 - DOOR ACCESS CONTROL.
 - KITCHENETTE: BASE/WALL CABINETS, SS SINK. SEE A700 SERIES.
 - HOLLOW METAL DOOR AND FRAME.
 - 4" THICK 5'-0" X 5'-0" MIN. CONCRETE STOOP SLOPE AWAY FROM DOOR AT 1/4:12. TURN EDGES DOWN 24".
 - FURNACE. SEE MECHANICAL.
 - SOLID PLASTIC TOILET PARTITIONS. REFER TO SPECIFICATIONS.
 - AUTOMATIC BUS WASHING SYSTEM. REFER TO SPECIFICATIONS.
 - BRICK VENEER OVER PEMB.
 - INSULATED METAL PANELS OVER 8" CMU WALL CONSTRUCTION.
 - WALL LOUVER. SEE MECHANICAL.
 - MILLWORK. SEE A700 SERIES.
 - SPECIALTY BACK WALL (USE OF ACRYLIC).
 - MANUAL OPERATION FOLDING WALL SYSTEM WITH POCKET DOORS.
 - VMC, PANELIZED BACK WALL (WOOD OR P.LAM) W/ REPPRESSED TECHNOLOGY BOARDS.
 - BUS WASH EQUIPMENT. SEE PLUMBING.
 - IN-GROUND BUS LIFT. SEE STRUCTURAL.
 - FIRE CONNECTION. SEE CIVIL.
 - TRENCH DRAIN CONNECT TO OIL SEPARATOR. SEE PLUMBING.
 - REFRIGERATOR BY OWNER.
 - PREFINISHED METAL DOWNSPOUT WITH ALUMINUM BOOT. COORDINATE WITH CIVIL.
 - OIL SEPARATOR. SEE PLUMBING.
 - ACCESS DOOR 16" X 24".
 - EYEWASH STATION. SEE PLUMBING.
 - MOP BASIN. CONNECT TO OIL SEPARATOR. SEE PLUMBING.
 - CLEAN SINK. CONNECT TO OIL SEPARATOR. SEE PLUMBING.
 - 12'-0" X 12'-0" MOTOR OPERATED FABRIC ROLL-UP DOOR.
 - ADA 36"x36" TRANSFER SHOWER. SEE PLUMBING.
 - ALTERNATE: CHECKER PLATE STEEL STAIR.
 - ALTERNATE: METAL GUARD RAIL.
 - WALL EXHAUST FAN MOUNTED TO ROOF STRUCTURE. SEE MECHANICAL EQUIPMENT SCHEDULE FOR UNIT WEIGHT.
 - UNIT HEATER MOUNTED TO ROOF STRUCTURE. SEE MECHANICAL EQUIPMENT SCHEDULE FOR UNIT WEIGHT.
 - ROOF EXHAUST FAN. SEE MECHANICAL EQUIPMENT SCHEDULE FOR UNIT WEIGHT.
 - WALL MOUNT EXHAUST LOUVER ABOVE DOOR. SEE MECHANICAL.
 - PACKAGE A/C UNIT. SEE MECHANICAL.
 - FRP PANEL ON FIRE RETARDANT TREATED PLYWOOD 8'-0" HIGH.
 - PEMB CROSS BRACING. PAINT.
 - METAL LOCKERS (ONE ADA).
 - ADA CLOTHES HOOK.
 - FIRE EXTINGUISHER AND CABINET.
 - ALTERNATE: APPROXIMATE LOCATION OF ROOFTOP HVAC UNIT. SEE MECHANICAL. PROVIDE ROOF CURB FOR STANDARD PEMB ROOFING.
 - WALL MOUNTED ELECTRIC CABINET HEATER. SEE MECHANICAL.
 - 12" WIDE SHELF WITH CLOTHES ROD. SEE A700 SERIES.
 - CAST-IN-PLACE CONCRETE WALL 4'-0" HIGH.
 - POWER RECEPTACLE. SEE ELECTRICAL.
 - BASE/WALL CABINETS. SEE A700 SERIES.
 - 8'-0" X 8'-0" SECTIONAL OVERHEAD INSULATED DOOR AND TRACK.
 - AUTOMATIC DOOR ACTUATOR FOR HC/ADA DOOR OPERATOR. COORDINATE WITH DOOR SCHEDULE AND ELECTRICAL. PROVIDE CONDUIT AND BOX IN MASONRY PIER, GYPSUM BOARD WALL OR ALUMINUM MULLION.
 - WALL MOUNTED ELECTRICAL CABINET HEATER. SEE MECHANICAL.
 - CHAIN-LINK FENCE ENCLOSURE. 8'-0" HIGH.
 - ALTERNATE: IN-GROUND BUS LIFT AT SECOND SERVICE POSITION.
 - FIRE DEPARTMENT KNOX BOX. COORDINATE INSTALL LOCATION WITH LOCAL FIRE DEPARTMENT. TYPICAL (4) BUILDINGS.
 - FIRE DEPARTMENT SPRINKLER CONNECTION AND ALARM BELL SEE FIRE PROTECTION SHEETS.



PROJECT
**HANOVER CSC NEW
RESOURCE CENTER AND
RELATED WORK**
HANOVER COMMUNITY SCHOOL
CORPORATION
CEDAR LAKE, INDIANA

GIBRALTAR DESIGN
9102 N. Meridian St., Ste. 300
Indianapolis, IN 46260
Homepage www.GibraltarDesign.com
Email info@GibraltarDesign.com
Phone 317.580.5777 Fax 317.580.5778

PROJECT
20-141
DATE
05/17/21
COORDINATED BY
CD
DRAWN BY
JKF, AB
CHECKED BY
JPB

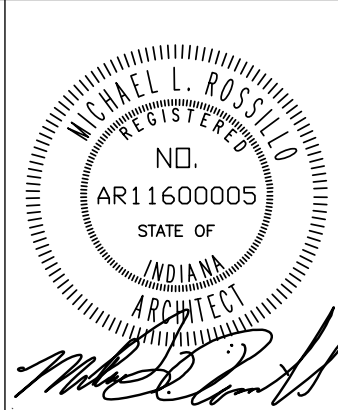

COPYRIGHT NOTICE:
THE CONCEPTS, DESIGNS, PLANS, DETAILS, ETC. SHOWN ON THIS DOCUMENT ARE THE PROPERTY OF GIBRALTAR DESIGN AND WERE CREATED FOR USE ON THIS SPECIFIC PROJECT. NONE OF THIS INFORMATION SHALL BE USED BY ANY PERSON OR FIRM FOR ANY PURPOSE WITHOUT THE EXPRESS WRITTEN CONSENT OF GIBRALTAR DESIGN. THE OWNER MAY RETAIN COPIES FOR INFORMATION AND REFERENCE IN CONNECTION ONLY WITH THIS PROJECT.

REVISIONS		
MARK	DATE	ISSUED FOR
1	05/28/21	ADDENDUM #1

DRAWING
**ENLARGED FLOOR PLAN
RESOURCE CENTER
BUILDING D**

PROJECT
**HANOVER CSC NEW RESOURCE
CENTER AND RELATED WORK**

DRAWING
**ENLARGED FLOOR PLAN
RESOURCE CENTER
BUILDING D**

PROJECT
**HANOVER CSC NEW RESOURCE
CENTER AND RELATED WORK**

**HANOVER CSC NEW RESOURCE
CENTER AND RELATED WORK**

DRAWING
**ENLARGED FLOOR PLAN
RESOURCE CENTER
BUILDING D**

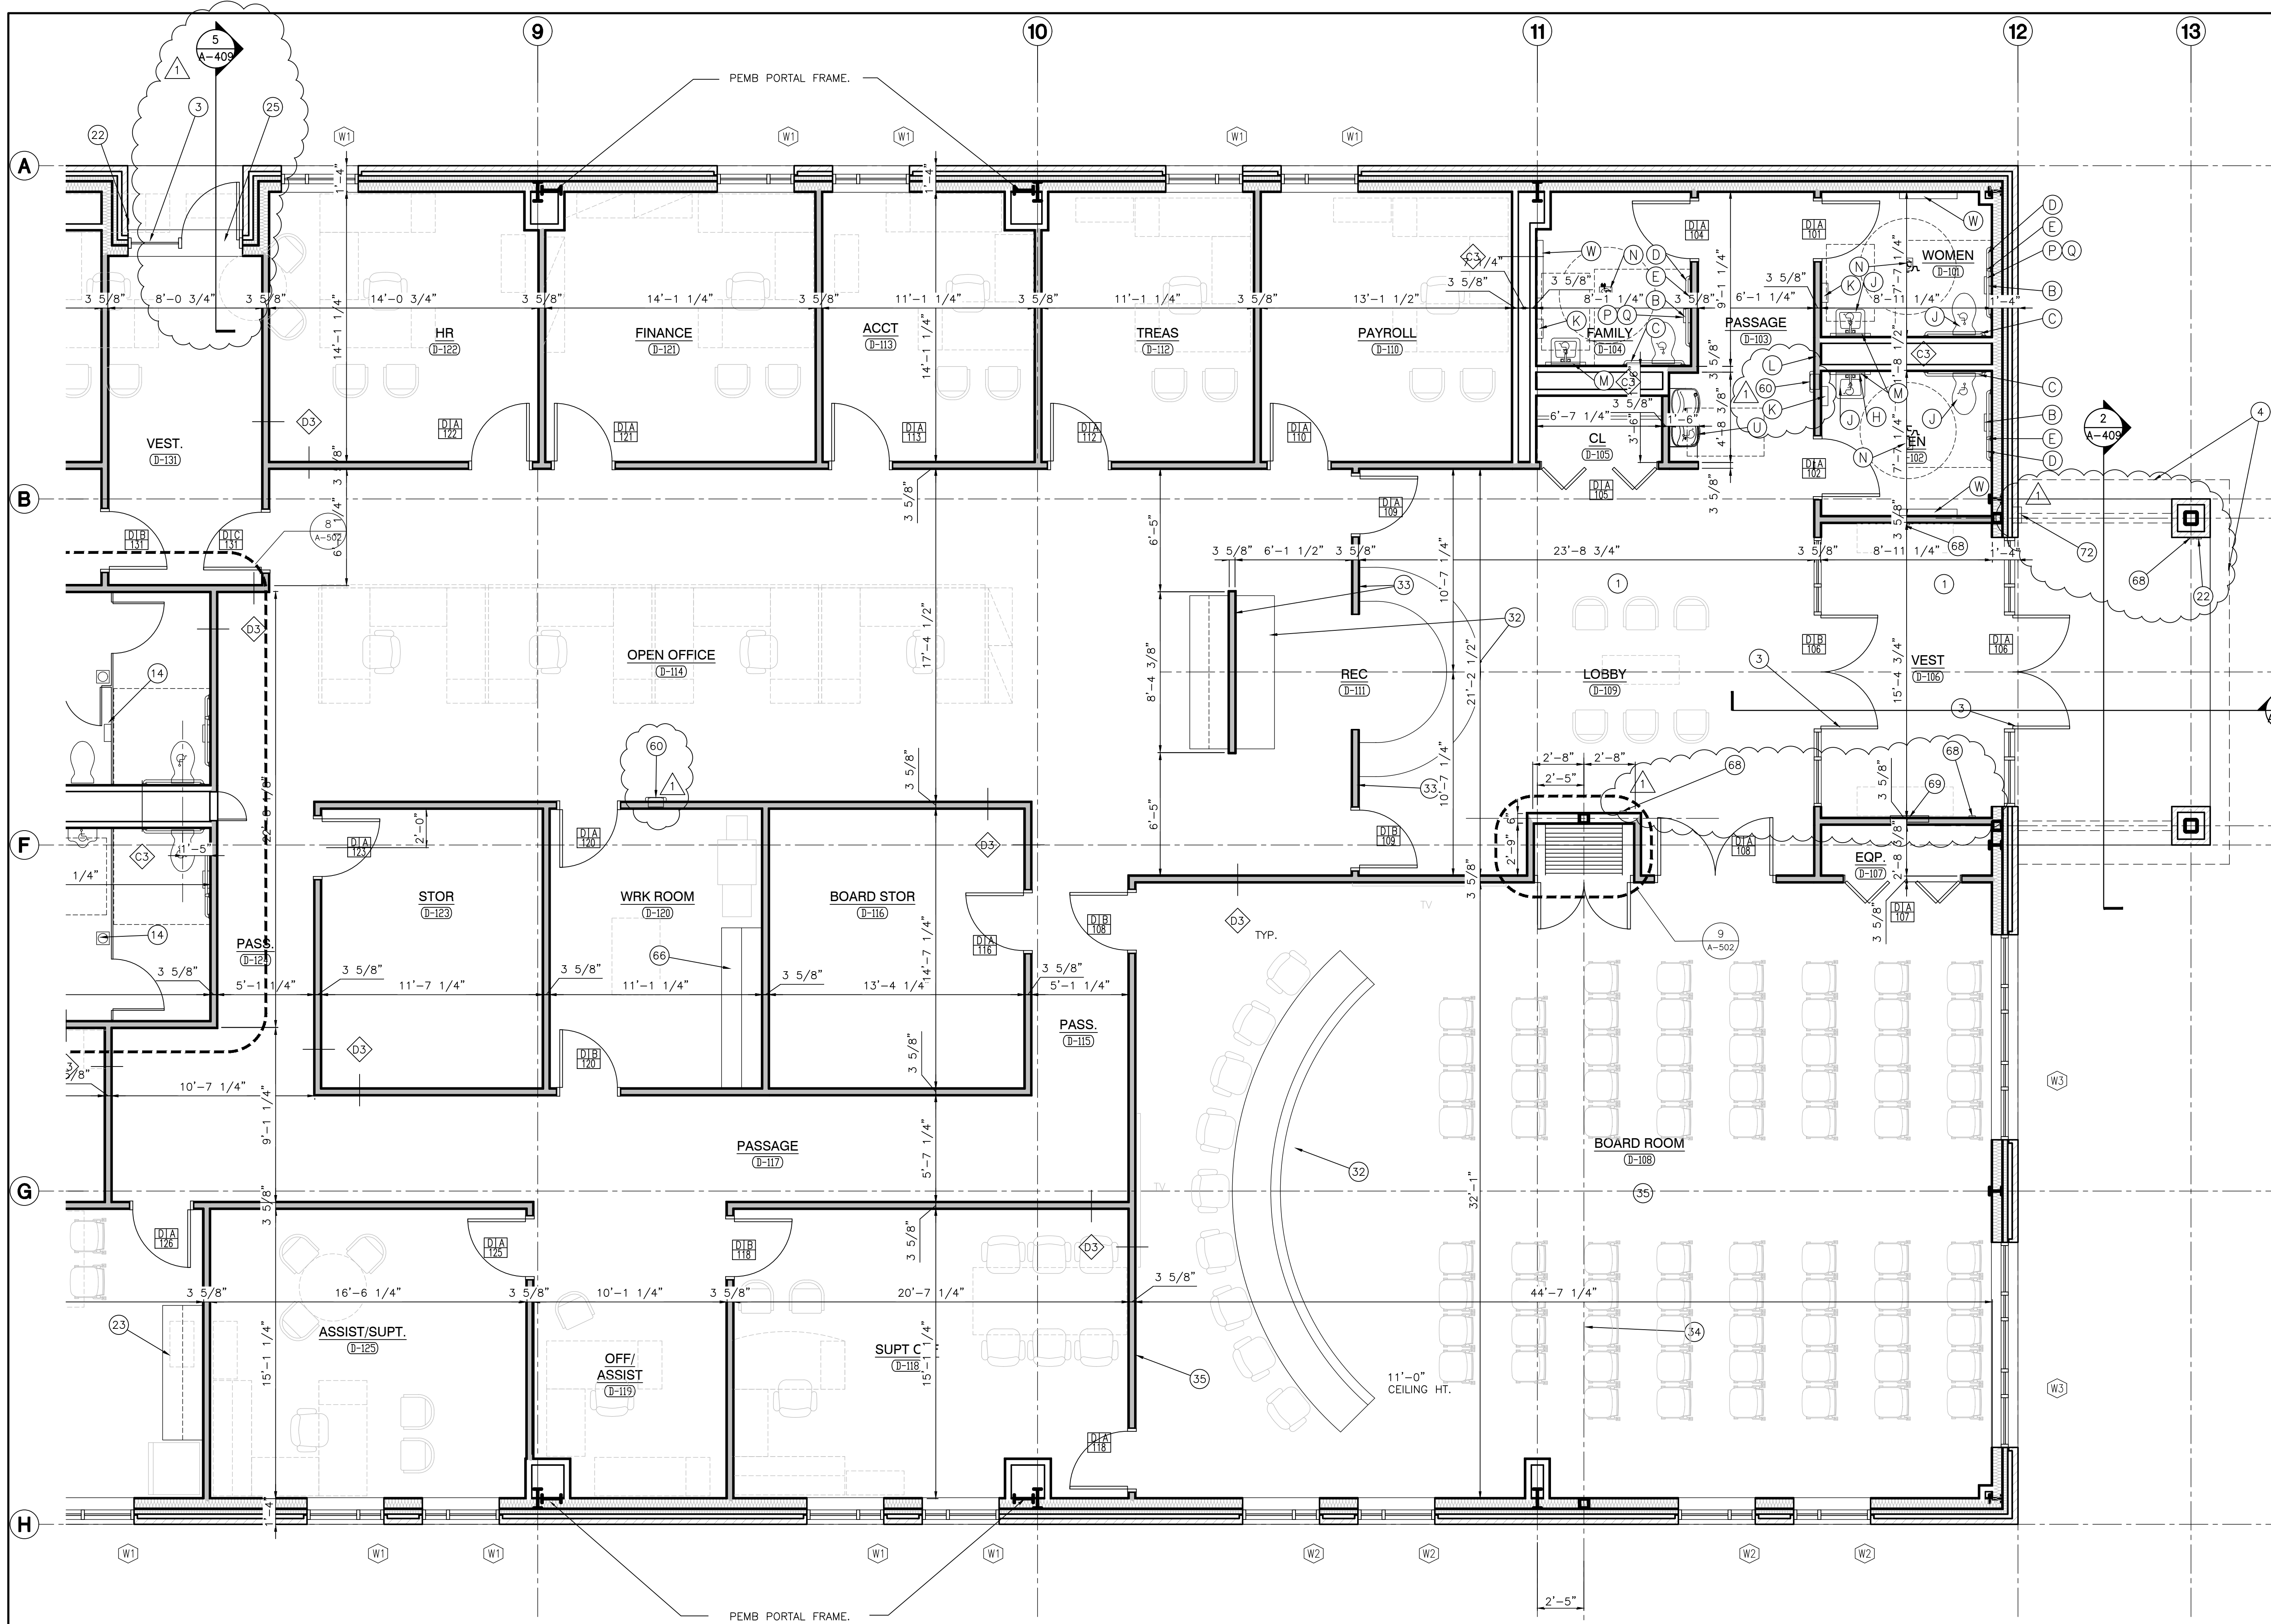1
A-109**RESOURCE CENTER
BUILDING D FLOOR PLAN**

SCALE: 1/4" = 1'-0"

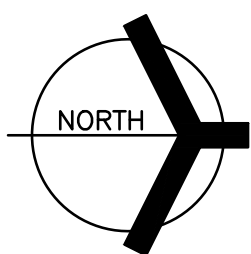**GENERAL RESTROOM PLAN NOTES:**

(ALL PLAN NOTES MAY NOT BE INDICATED ON THIS SHEET.)

- A. FOR GENERAL NOTES, MATERIAL INDICATIONS LEGEND, SYMBOL LEGEND, ABBREVIATIONS, ETC. SEE SHEET G1201.
- B. DEPTH OF ALL TOILET ENCLOSURES SHALL BE A MINIMUM OF 5'-0" CLEAR INSIDE DIMENSION UNLESS NOTED OTHERWISE.
- C. REFER TO PLUMBING DRAWINGS FOR FIXTURE TYPES.
- D. REFER TO PLUMBING DRAWINGS FOR FLOOR DRAIN LOCATIONS.
- E. COORDINATE HEIGHT OF GRAB BAR WITH TANK OF FLOOR MOUNTED WATER CLOSET OR FLUSH VALVE OF WALL MOUNTED WATER CLOSET.
- F. INSTALL LAVATORIES AND URINALS AT 2'-6" ON CENTER MINIMUM UNLESS NOTED OTHERWISE.

RESTROOM PLAN NOTES:

(ALL PLAN NOTES MAY NOT BE INDICATED ON THIS SHEET.)

- (A) ACCESSIBLE FIXTURE. SEE PLUMBING.
- (B) TOILET PAPER HOLDER. (OF01)
- (C) 3'-0" HANDICAPPED GRAB BAR.
- (D) 3'-6" HANDICAPPED GRAB BAR.
- (E) 18" VERTICAL HANDICAPPED GRAB BAR.
- (F) TOILET PARTITION.
- (G) URINAL SCREEN WALL.
- (H) 2'-0" W x 3'-0" H MIRROR WITH BOTTOM OF REFLECTIVE SURFACE MOUNTED AT 40"A.F.F.
- (J) ACCESSIBLE FIXTURE (LAVATORY/URINAL). SEE PLUMBING DRAWINGS.
- (K) PAPER TOWEL DISPENSER. (OF01)
- (L) 24"x24" ACCESS PANEL. MOUNT TOP OF PANEL AT 5'-4" A.F.F. COORDINATE LOCATION WITH SENSOR HEIGHT.
- (M) SOAP DISPENSER. (OF01)
- (N) FLOOR DRAIN. SEE PLUMBING DRAWINGS.
- (P) FEMININE NAPKIN DISPOSAL.
- (Q) FEMININE NAPKIN DISPENSER.
- (R) 2'-0" x 5'-0" MIRROR BOTTOM AT 1'-4" A.F.F.
- (S) MOP SINK. SEE PLUMBING.
- (W) BABY CHANGING TABLE.

GENERAL PLAN NOTES:

- A. FOR GENERAL PROJECT NOTES, MATERIAL INDICATIONS LEGEND, SYMBOL LEGEND, ABBREVIATIONS, ETC., REFER TO G1 SERIES SHEETS.
- B. PLAN DIMENSIONS TO MASONRY WALLS ARE TO FACE OF ROUGH MASONRY. PLAN DIMENSIONS TO STUD WALLS ARE TO FACE OF FINISHED GYPSUM BOARD OR PLASTER. PLAN DIMENSIONS TO STUD WALLS WITH CERAMIC TILE FINISH ARE TO THE FACE OF TILE BACKER BOARD.
- C. ALL CMU WALLS THAT DO NOT LAY OUT IN FULL OR HALF LENGTHS SHOULD BE BALANCED SO AS NOT TO HAVE ANY PIECES LESS THAN 4" IN SIZE EXPOSED TO VIEW.
- D. MASONRY WALLS BEARING ON A THICKENED SLAB AT SLAB DEPRESSIONS REQUIRE CUT MASONRY UNITS SO THAT COURSING BEGINS AT THE FLOOR LINE.
- E. THE BASE FIRST FLOOR ELEVATION INDICATED FOR THE PROJECT IS 100'-0". REFER TO SITE PLAN FOR CORRELATION TO USGS DATUM.
- F. HINGE SIDE OF DOOR JAMB AT CMU WALLS SHALL BE LOCATED 8" MINIMUM FROM ADJACENT WALL AND HINGE SIDE OF DOOR JAMB AT GYPSUM BOARD WALLS SHALL BE LOCATED 4" MINIMUM FROM ADJACENT WALL UNLESS NOTED OTHERWISE.
- G. PROVIDE WOOD BLOCKING (OR METAL STRAPPING WHERE APPLICABLE) AS REQUIRED WITHIN METAL STUD WALLS FOR WALL MOUNTED ITEMS.
- H. REFER TO LIFE SAFETY PLANS REGARDING FIRE RATED WALL LOCATIONS AND OTHER CODE INFORMATION.
- I. INTERIOR CMU WALLS ARE TO BE RUNNING BOND UNLESS NOTED OTHERWISE.
- J. REFER TO FINISH PLANS FOR LOCATION AND EXTENT OF FINISHED FLOOR AND WALL MATERIAL.
- K. ALL EXPOSED CONCRETE MASONRY UNITS (CMU) CORNERS ARE TO BE BULLNOSED, EXCEPT AT MASONRY BULKHEADS AND EXTERIOR WINDOW

PLAN LEGEND:

- ◻ INDICATES STOREFRONT, CURTAIN WALL, OR WINDOW SYSTEM. REFER TO A-300 SERIES DRAWINGS FOR ELEVATIONS AND DETAILS.
- ◊ INDICATES WALL TYPES REFER TO G-301 FOR WALL THICKNESS, HEIGHT, AND COMPOSITION.


PLAN NOTES:

(ALL PLAN NOTES MAY NOT BE INDICATED ON THIS SHEET.)

- (1) 2X2 ACOUSTICAL CEILING TILE.
- (2) EXPOSED STRUCTURE PAINTED.
- (3) ALUMINUM STOREFRONT.
- (4) CANOPY.
- (5) OVERHEAD POWER CHORD REELS REF "E" SERIES DRAWINGS.
- (6) SCHOOL BUS OUTLINE POSITION.
- (7) 12'-0" X 12'-0" MOTOR OPERATED SECTIONAL OVERHEAD INSULATED GARAGE DOOR AND TRACK.
- (8) 8" DIAMETER CONCRETE FILLED STEEL PIPE BOLLARDS. REFER TO SPECIFICATIONS.
- (9) PREFINISHED METAL WALL AND CEILING LINE PANELS WITH SEAM RAPE AND GASKETED SCREWS. SEE BUILDING SECTIONS.
- (10) PEMB (PRE-ENGINEERED METAL BUILDING)-INSULATED WALLS R-13 AND ROOF R-19.
- (11) ALL EXTERIOR SINGLE DOORS(3'-0"W) AND DOUBLE (6'-0"W) TO BE FRP WITH ALUMINUM FRAME UNLESS NOTED OTHERWISE.
- (12) ALL INTERIOR DOORS TO BE 3'-0" SOLID CORE WOOD WITH HOLLOW METAL FRAMES UNLESS NOTED OTHERWISE.
- (13) ALL INTERIOR WALLS TO BE TYPE B8 AND INTERIOR CHASE WALLS TO BE TYPE B6.
- (14) FLOOR DRAIN. SEE PLUMBING.
- (15) CONCRETE WALK. SEE CIVIL.
- (16) PLASTIC LAMINATED MAILBOXES. SEE A700 SERIES.
- (17) 4'-0"W X 6'-0"H FIXED ALUMINUM WINDOW.
- (18) HOLLOW METAL FRAMED WINDOW.
- (19) ELECTRIC WATER COOLER. ADA ACCESSIBLE. SEE PLUMBING.
- (20) 3/4" FIRE TREATED PLYWOOD FROM FLOOR TO 8'-0" A.F.F. ON ALL SIDES OF INTERIOR PEMB GIRT SYSTEM. HOLD OFF FLOOR 1/2". PAINT.
- (21) ELECTRICAL EQUIPMENT. SEE ELECTRICAL.
- (22) DOOR ACCESS CONTROL.
- (23) KITCHENETTE: BASE/WALL CABINETS, SS SINK. SEE A700 SERIES.
- (24) HOLLOW METAL DOOR AND FRAME.
- (25) 4" THICK 5'-0" X 5'-0" MIN. CONCRETE STOOP SLOPE AWAY FROM DOOR AT 1/4:12. TURN EDGES DOWN 24".
- (26) FURNACE. SEE MECHANICAL.
- (27) SOLID PLASTIC TOILET PARTITIONS. REFER TO SPECIFICATIONS.
- (28) AUTOMATIC BUS WASHING SYSTEM. REFER TO SPECIFICATIONS.
- (29) BRICK VENEER OVER PEMB.
- (30) INSULATED METAL PANELS OVER 8" CMU WALL CONSTRUCTION.
- (31) WALL LOUVER. SEE MECHANICAL.
- (32) MILLWORK. SEE A700 SERIES.
- (33) SPECIALTY BACK WALL (USE OF ACRYLIC).
- (34) MANUAL OPERATION FOLDING WALL SYSTEM WITH POCKET DOORS.
- (35) VMC, PANELIZED BACK WALL (WOOD OR P.LAM) W/ REPPRESSED TECHNOLOGY BOARDS.
- (36) BUS WASH EQUIPMENT. SEE PLUMBING.
- (37) IN-GROUND BUS LIFT. SEE STRUCTURAL.
- (38) FIRE CONNECTION. SEE CIVIL.
- (39) TRENCH DRAIN CONNECT TO OIL SEPARATOR. SEE PLUMBING.
- (40) REFRIGERATOR BY OWNER.
- (41) PREFINISHED METAL DOWNSPOUT WITH ALUMINUM BOOT. COORDINATE WITH CIVIL.
- (42) OIL SEPARATOR. SEE PLUMBING.
- (43) ACCESS DOOR 16" X 24".
- (44) EYEWASH STATION. SEE PLUMBING.
- (45) MOP BASIN. CONNECT TO OIL SEPARATOR. SEE PLUMBING.
- (46) CLEAN SINK. CONNECT TO OIL SEPARATOR. SEE PLUMBING.
- (47) 12'-0" X 12'-0" MOTOR OPERATED FABRIC ROLL-UP DOOR.
- (48) ADA 36"x36" TRANSFER SHOWER. SEE PLUMBING.
- (49) ALTERNATE: CHECKER PLATE STEEL STAIR.
- (50) ALTERNATE: METAL GUARD RAIL.
- (51) WALL EXHAUST FAN MOUNTED TO ROOF STRUCTURE. SEE MECHANICAL EQUIPMENT SCHEDULE FOR UNIT WEIGHT.
- (52) UNIT HEATER MOUNTED TO ROOF STRUCTURE. SEE MECHANICAL EQUIPMENT SCHEDULE FOR UNIT WEIGHT.
- (53) ROOF EXHAUST FAN. SEE MECHANICAL EQUIPMENT SCHEDULE FOR UNIT WEIGHT.
- (54) WALL MOUNT EXHAUST LOUVER ABOVE DOOR. SEE MECHANICAL.
- (55) PACKAGE A/C UNIT. SEE MECHANICAL.
- (56) FRP PANEL ON FIRE RETARDANT TREATED PLYWOOD 8'-0" HIGH.
- (57) PEMB CROSS BRACING. PAINT.
- (58) METAL LOCKERS (ONE ADA).
- (59) ADA CLOTHES HOOK.
- (60) FIRE EXTINGUISHER AND CABINET.
- (61) ALTERNATE: APPROXIMATE LOCATION OF ROOFTOP HVAC UNIT. SEE MECHANICAL. PROVIDE ROOF CURB FOR STANDARD PEMB ROOFING.
- (62) WALL MOUNTED ELECTRIC CABINET HEATER. SEE MECHANICAL.
- (63) 12" WIDE SHELF WITH CLOTHES ROD. SEE A700 SERIES.
- (64) CAST-IN-PLACE CONCRETE WALL 4'-0" HIGH.
- (65) POWER RECEPTACLE. SEE ELECTRICAL.
- (66) BASE/WALL CABINETS. SEE A700 SERIES.
- (67) 8'-0" X 8'-0" SECTIONAL OVERHEAD INSULATED DOOR AND TRACK.
- (68) AUTOMATIC DOOR ACTUATOR FOR HC/ADA DOOR OPERATOR. COORDINATE WITH DOOR SCHEDULE AND ELECTRICAL. PROVIDE CONDUIT AND BOX IN MASONRY PIER, GYPSUM BOARD WALL OR ALUMINUM MULLION.
- (69) WALL MOUNTED ELECTRICAL CABINET HEATER. SEE MECHANICAL.
- (70) CHAIN-LINK FENCE ENCLOSURE. 8'-0" HIGH.
- (71) ALTERNATE: IN-GROUND BUS LIFT AT SECOND SERVICE POSITION.
- (72) FIRE DEPARTMENT KNOX BOX. COORDINATE INSTALL LOCATION WITH LOCAL FIRE DEPARTMENT. TYPICAL (4) BUILDINGS.
- (73) FIRE DEPARTMENT SPRINKLER CONNECTION AND ALARM BELL SEE FIRE PROTECTION SHEETS.

**GIBALTAR**
DESIGN

ARCHITECTURE • ENGINEERING • INTERIOR DESIGN

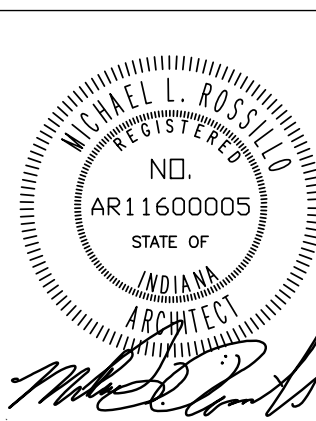PROJECT
**HANOVER CSC NEW
RESOURCE CENTER AND
RELATED WORK**HANOVER COMMUNITY SCHOOL
CORPORATION
CEDAR LAKE, INDIANA**GIBALTAR DESIGN**9102 N. Meridian St., Ste. 300
Indianapolis, IN 46260
Homepage www.GibraltarDesign.com
Email: info@GibraltarDesign.com
Phone 317.580.5777 Fax 317.580.5778PROJECT
20-141
DATE
05/17/21COORDINATED BY
CDDRAWN BY
JKF, ABCHECKED BY
JPBCOPYRIGHT NOTICE:
THE CONCEPTS, DESIGNS, PLANS, DETAILS, ETC. SHOWN ON THIS DOCUMENT ARE THE PROPERTY OF GIBALTAR DESIGN AND WERE CREATED FOR USE ON THIS SPECIFIC PROJECT. NONE OF THIS INFORMATION SHALL BE USED BY ANY PERSON OR FIRM FOR ANY PURPOSE WITHOUT THE EXPRESS WRITTEN CONSENT OF GIBALTAR DESIGN. THE OWNER MAY RETAIN COPIES FOR INFORMATION AND REFERENCE IN CONNECTION ONLY WITH THIS PROJECT.**REVISIONS**

MARK	DATE	ISSUED FOR
1	05/28/21	ADDENDUM #1


DRAWING**ENLARGED FLOOR PLAN
RESOURCE CENTER
BUILDING D**PROJECT
**HANOVER CSC NEW RESOURCE
CENTER AND RELATED WORK**

© GIBALTAR DESIGN


SHEET

A-109


Z:\codprojects\2020 - 2029\2021 Projects\2104 Gibraltar Design Hanover\05 Arch\A-201 Roof Plans.dwg, 5/27/2021 1:40:17 PM, JFitzgerald

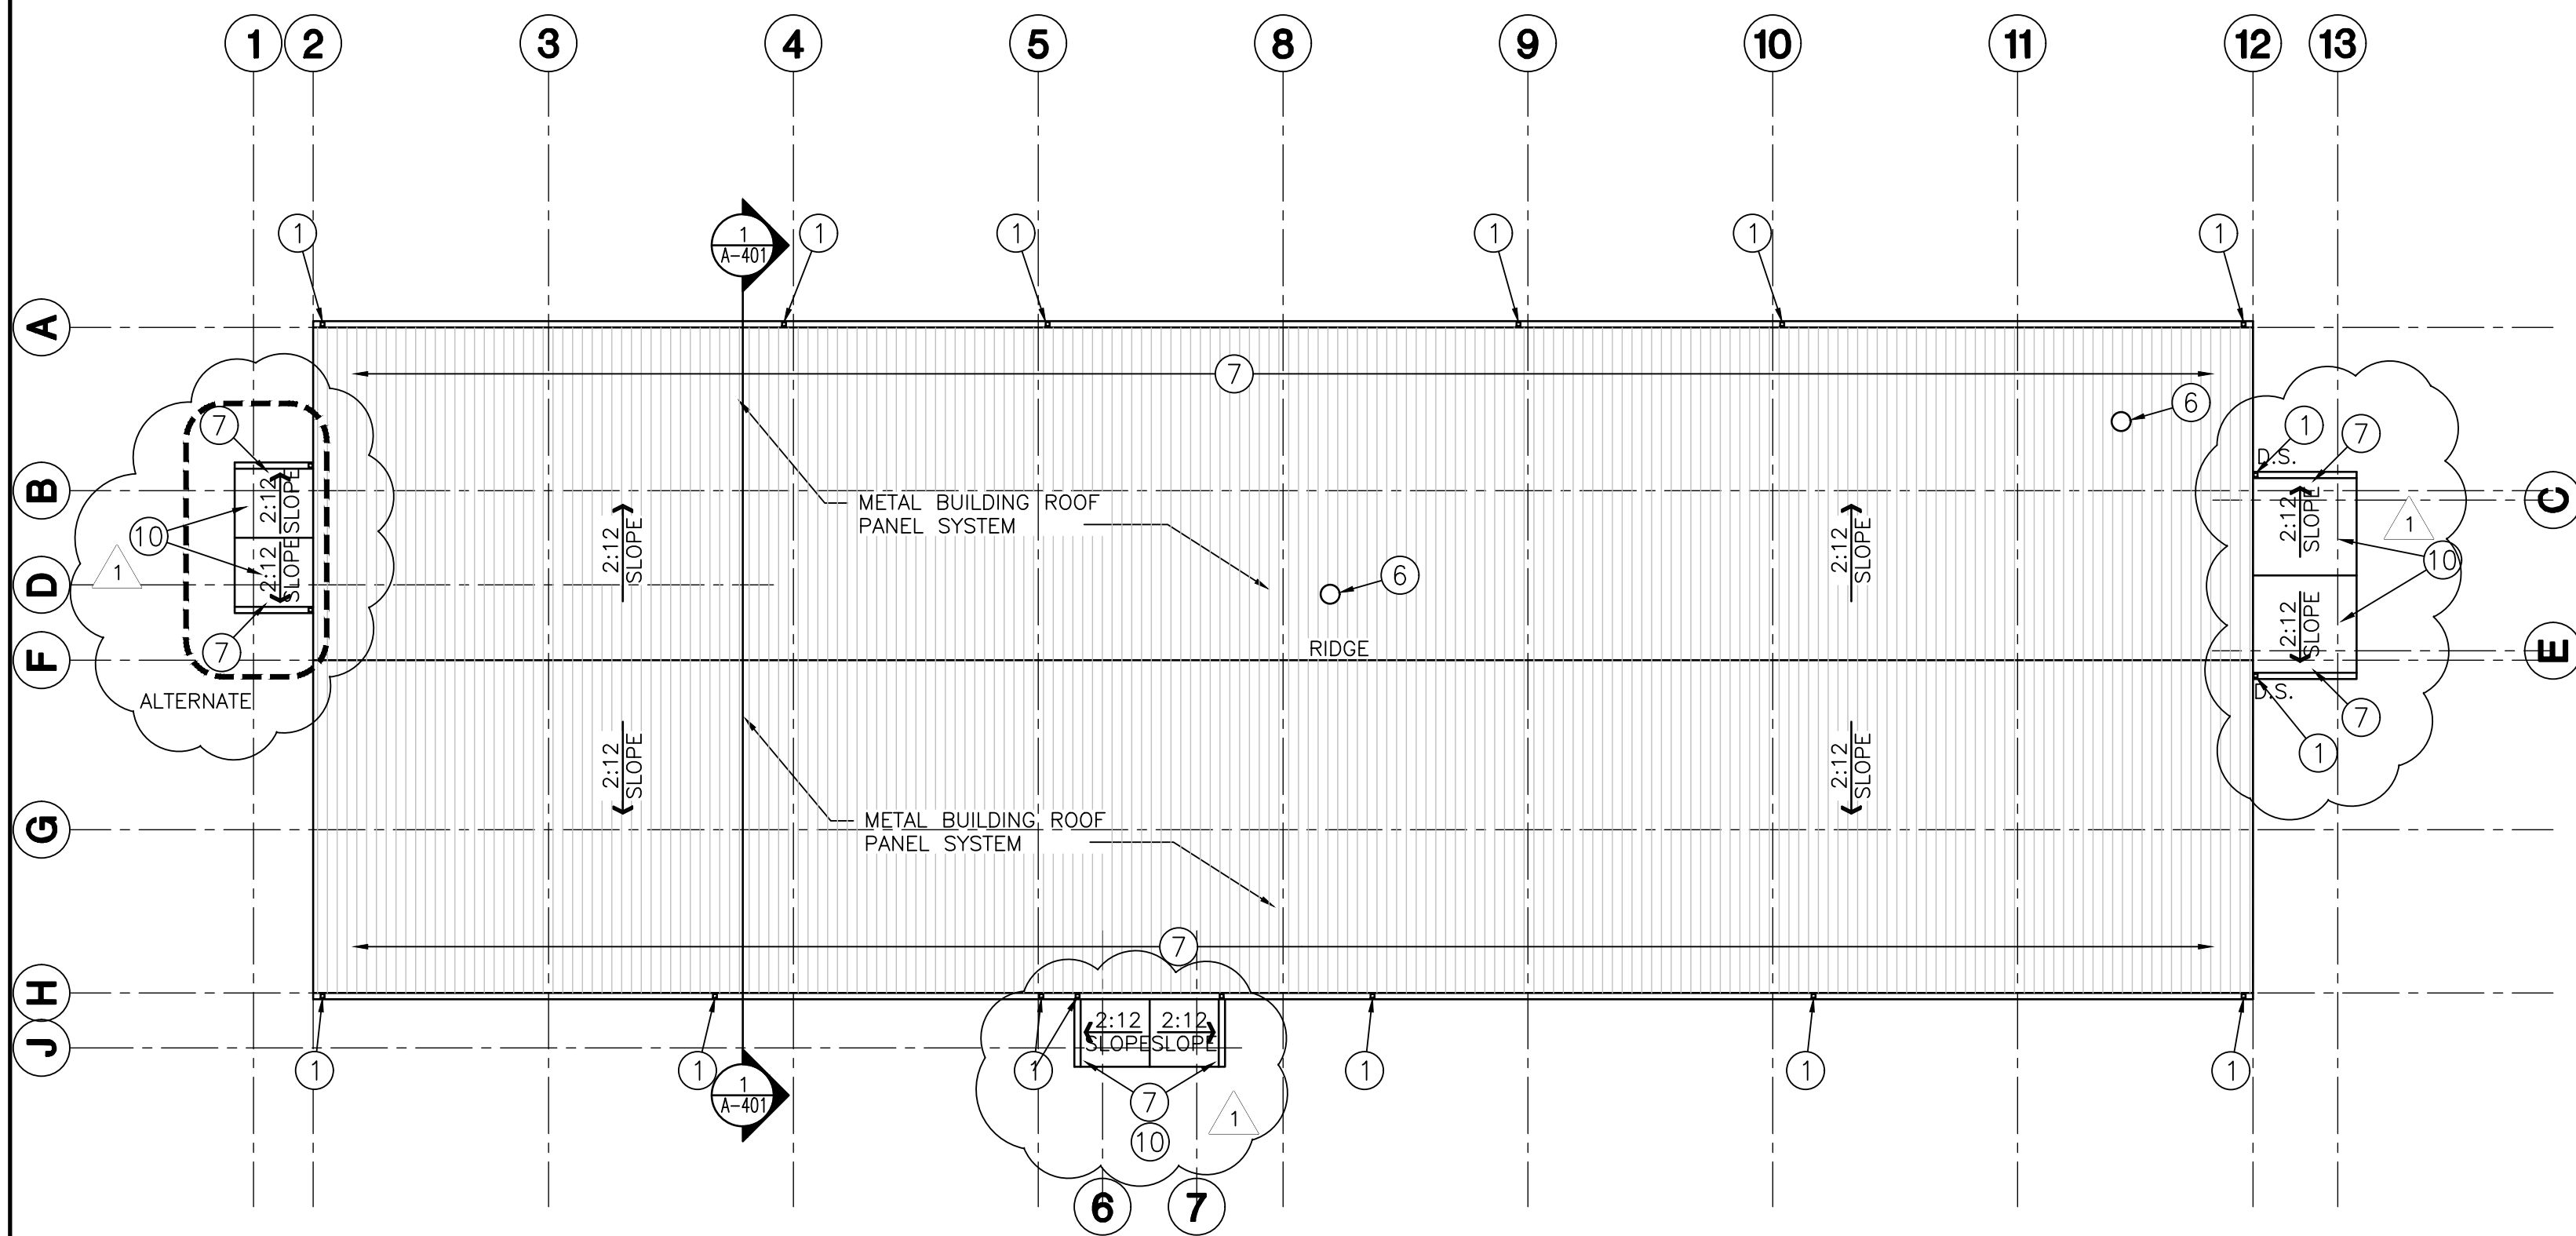


RESOURCE CENTER ARCHITECTURAL ROOF PLAN
SCALE: 1/16" = 1'-0"

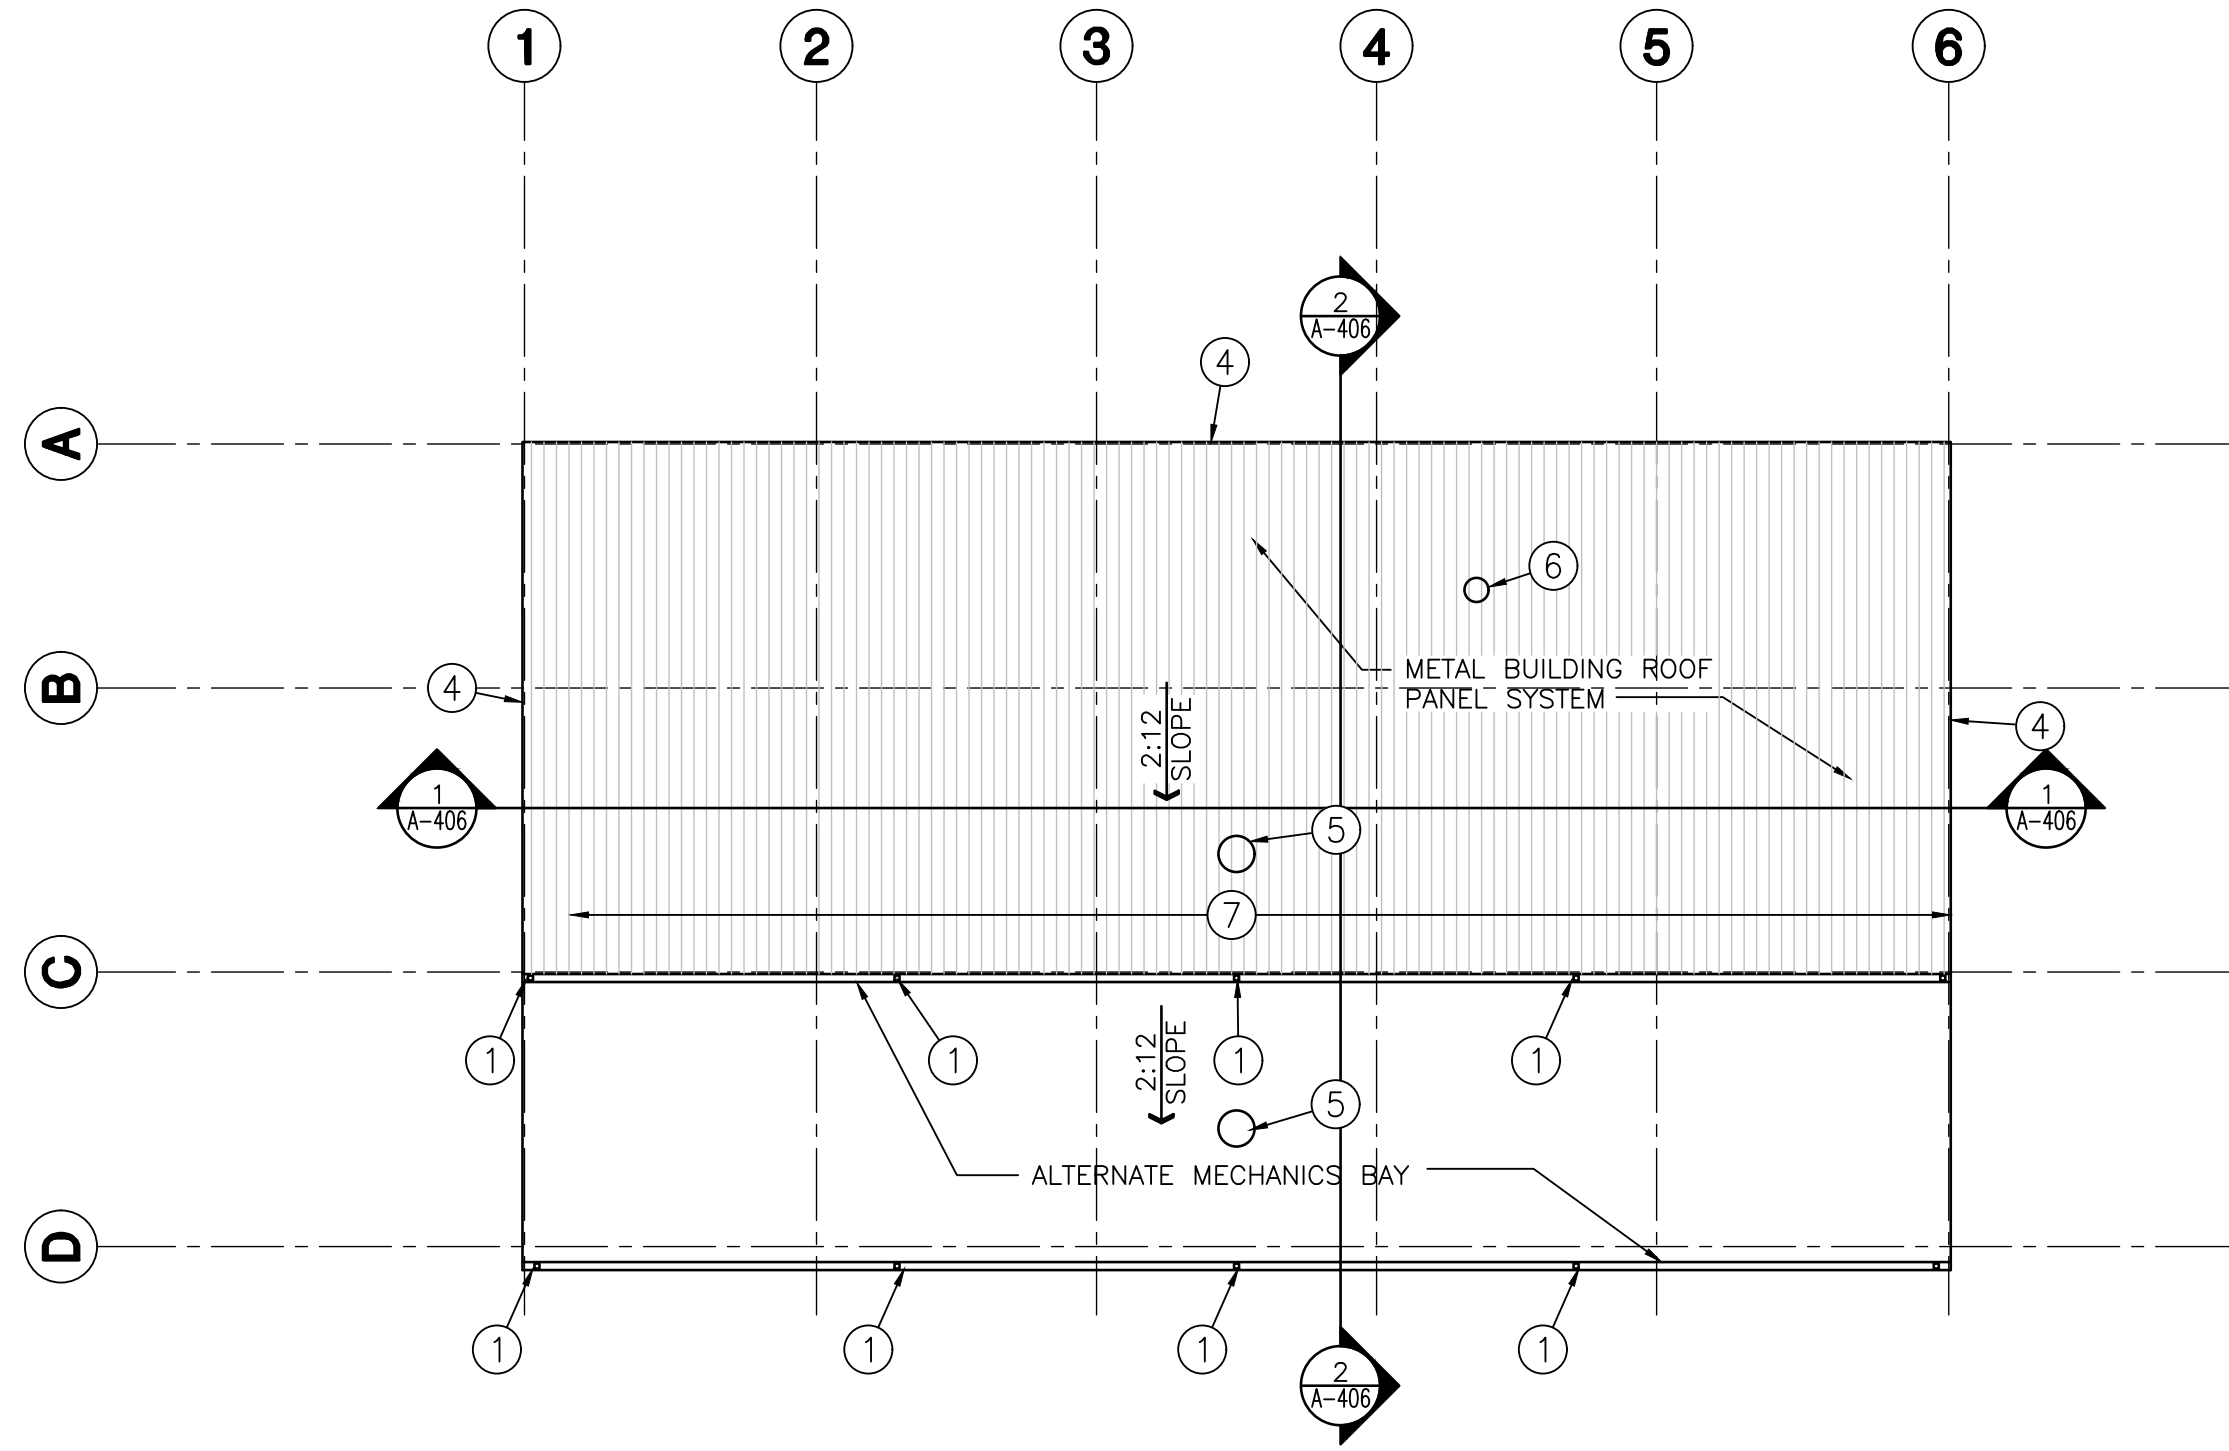

MECHANICS BUILDING ARCHITECTURAL ROOF PLAN
SCALE: 1/16" = 1'-0"

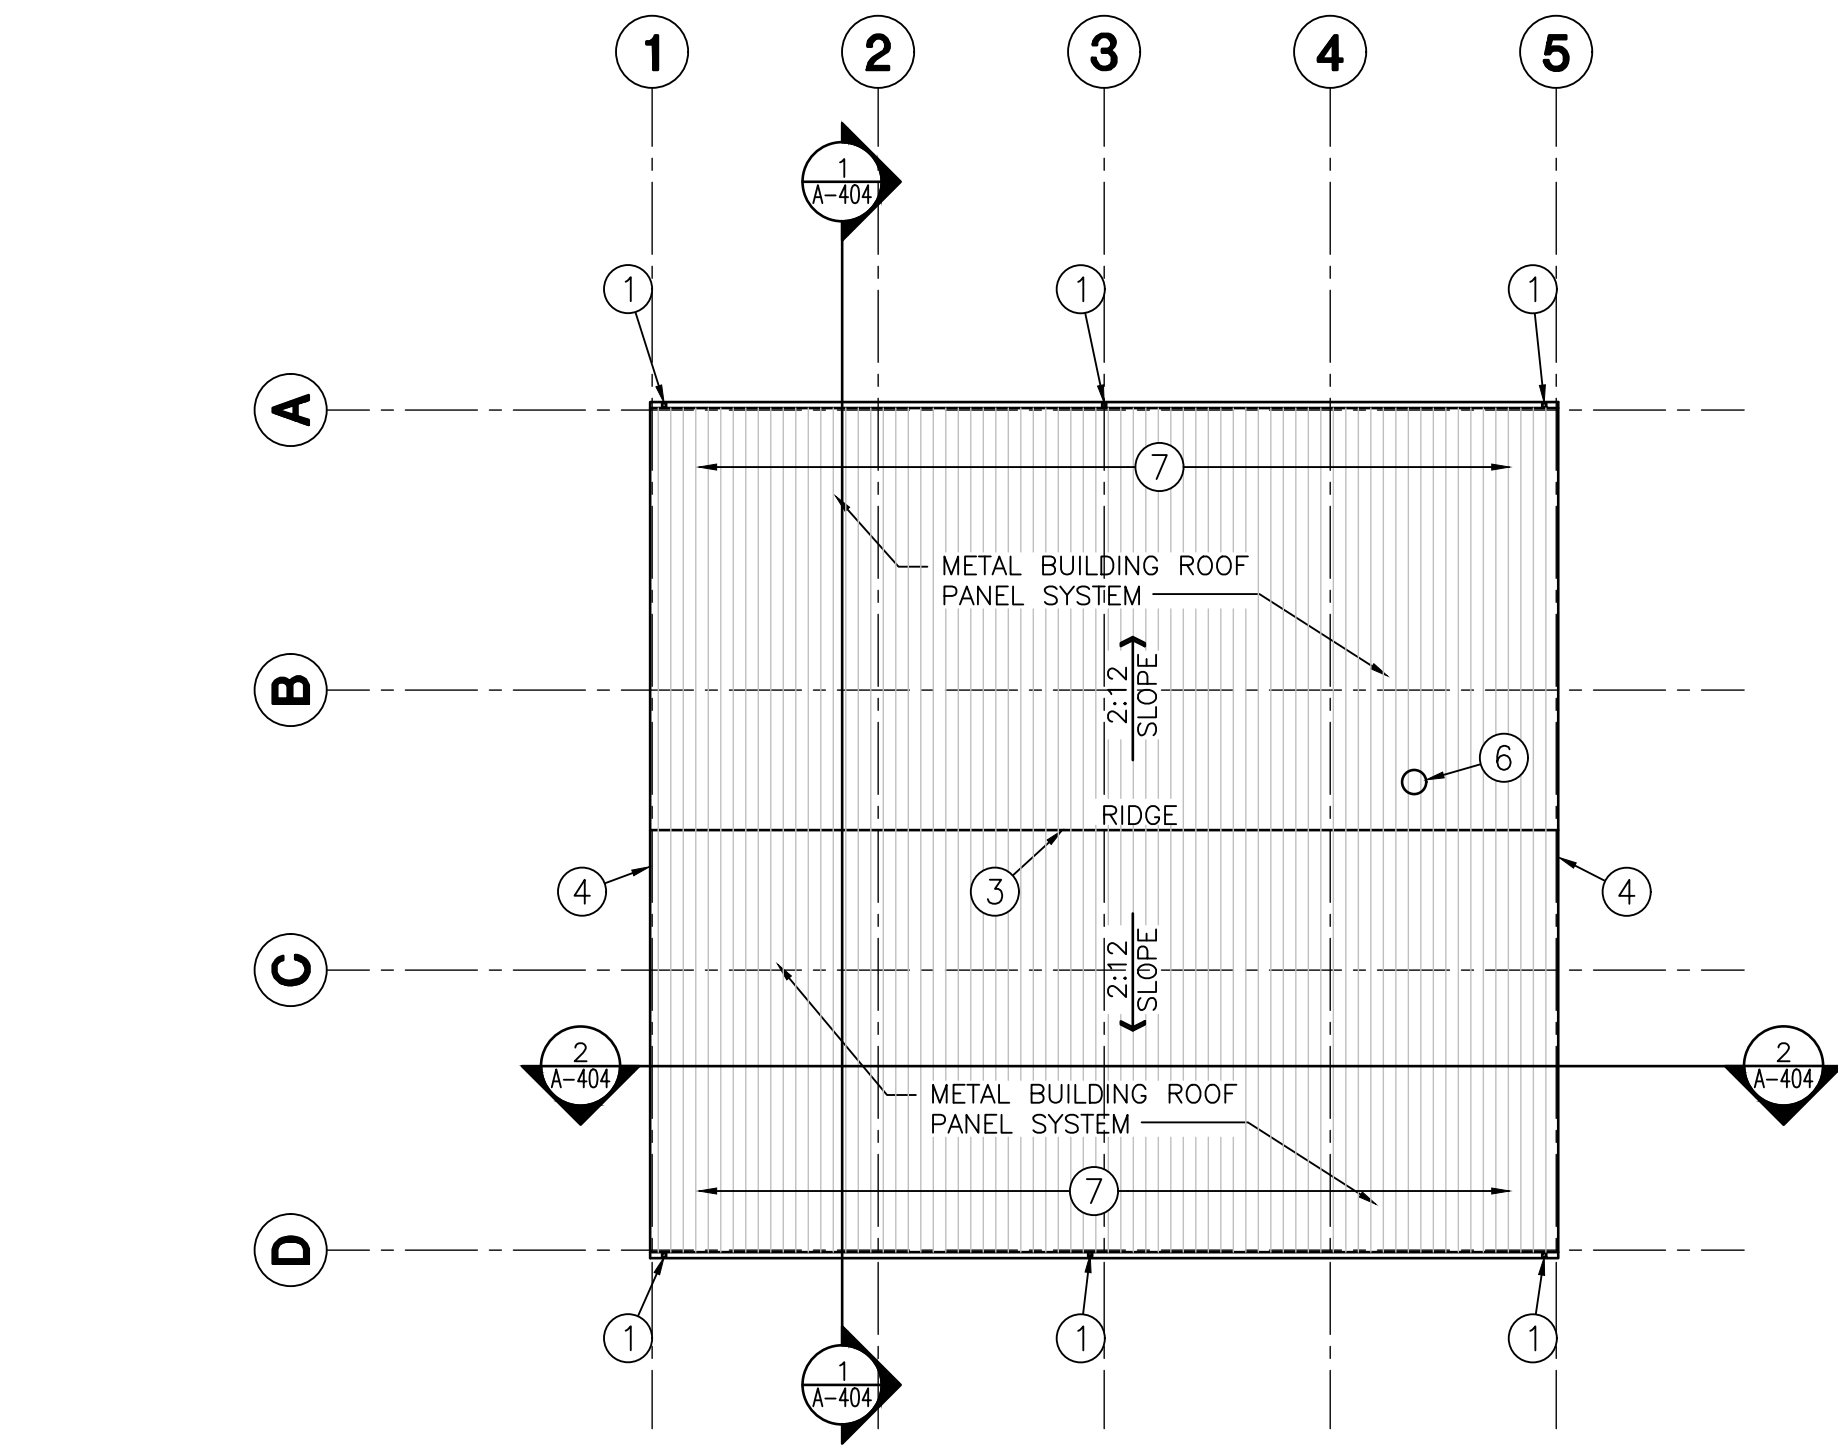

MAINTENANCE BUILDING ARCHITECTURAL ROOF PLAN
SCALE: 1/16" = 1'-0"

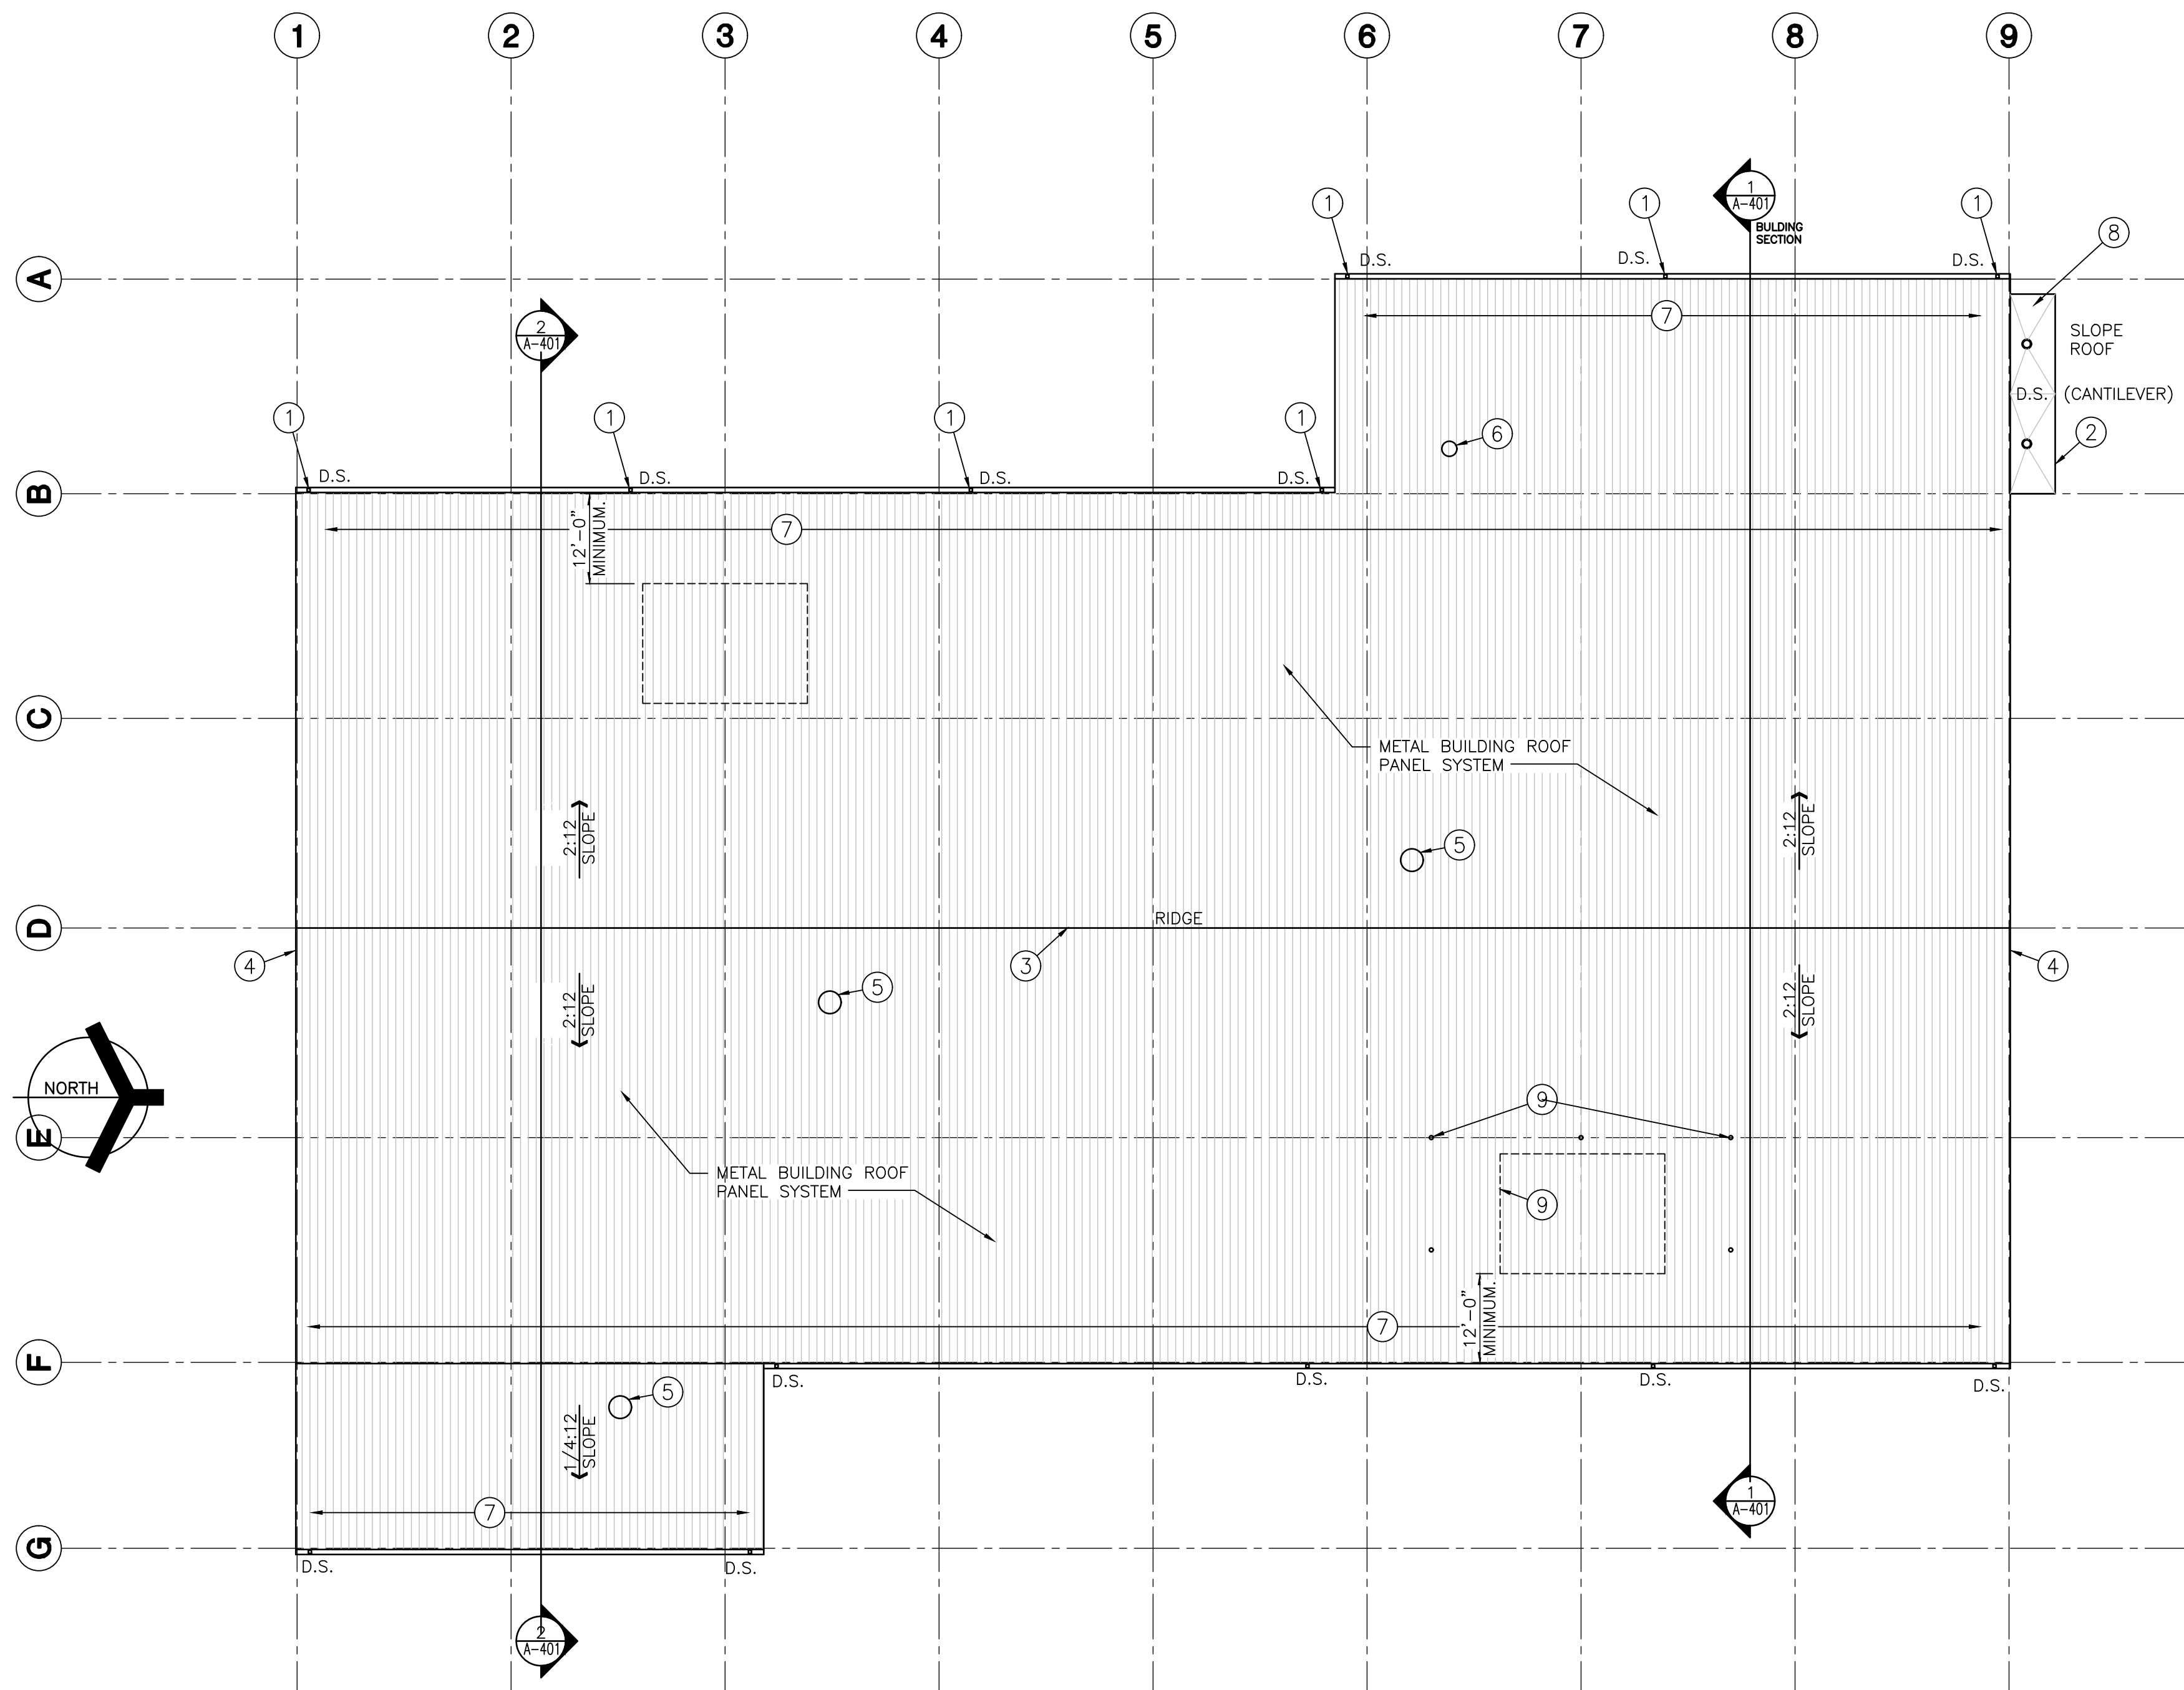

BUS BARN ARCHITECTURAL ROOF PLAN
SCALE: 1/16" = 1'-0"

GENERAL ROOF PLAN NOTES:

- FOR GENERAL NOTES, MATERIAL INDICATIONS LEGEND, SYMBOL LEGEND, ABBREVIATIONS, ETC. SEE SHEET G1201.
- CONTRACTOR VERIFY ALL DIMENSIONS, CLEARANCES AND ALL EXISTING FIELD CONDITIONS BEFORE STARTING CONSTRUCTION. COMMENCEMENT OF WORK CONSTITUTES ACCEPTANCE OF CONDITIONS. SHOULD DIFFERENT CONDITIONS BE ENCOUNTERED, CONTACT THE ARCHITECT BEFORE PROCEEDING WITH WORK.
- THE ROOFING CONTRACTOR SHALL BE RESPONSIBLE FOR THE REPAIR OR REPLACEMENT OF ALL DAMAGE CAUSED BY THE IMPROPER STORAGE OR STACKING OF ROOFING MATERIALS.
- ALL DIMENSIONS INDICATED ON THE ROOF PLAN ARE APPROXIMATE. THE CONTRACTOR IS RESPONSIBLE FOR OBTAINING ACCURATE FIELD MEASUREMENTS FOR THE EXECUTION OF HIS WORK AND PRIOR TO ANY FABRICATION OF THE VARIOUS MATERIALS.
- THE ROOF CONTRACTOR SHALL PROTECT ALL ROOF DRAINS, SCUPPERS AND DOWNSPOUTS FROM DEBRIS CREATED DURING DEMOLITION AND/OR NEW CONSTRUCTION. THE ROOF CONTRACTOR SHALL INSPECT AND CLEAR ALL DRAINS, SCUPPERS AND DOWNSPOUTS PRIOR TO COMPLETION OF WORK AND TO ENSURE THAT THEY ARE FREE OF DEBRIS AND ARE FUNCTIONING PROPERLY.
- LOCATION AND QUANTITY OF ALL ROOF DRAINS, FLUES, VENTS, POWER AND GRAVITY VENTILATORS, ETC., SHALL BE VERIFIED BY THE CONTRACTOR IN THE FIELD.
- FOR NEW PLUMBING VENT LOCATIONS REFER TO MECHANICAL ROOF PLANS.
- EXTEND ALL PLUMBING VENTS SO THAT THE TOP IS A MINIMUM OF 12" ABOVE THE ROOFING MEMBRANE.
- PROVIDE NEW FLASHING AND TWO PIECE COUNTER-FLASHING WHERE NEW ROOFING ABUTS A NEW OR EXISTING WALL, UNLESS OTHERWISE NOTED OR DETAILED.
- PROVIDE FLASHING AND SADDLES FOR ALL EQUIPMENT PROVIDED UNDER MECHANICAL.
- FLASHING OF ALL VENTS, FAN CURBS, MASONRY WALLS, FLUES, DRAINS, FASCIAS, ETC., SHALL BE PERFORMED IN ACCORDANCE WITH THESE SPECIFICATIONS AND DRAWINGS, AND WITH ROOFING MANUFACTURERS STANDARD DETAILS AND SPECIFICATIONS.
- ALL NEW WOOD BLOCKING AND NAILERS SHALL BE TREATED WOOD.

ROOF LEGEND:

- ELEVATION TOP OF NEW ROOF DECK
- RELIEF VENT
- EXHAUST FAN
- GRAVITY VENT
- PLUMBING VENT

ROOF PLAN NOTES:

(ALL PLAN NOTES MAY NOT BE INDICATED ON THIS SHEET.)

- PREFINISHED METAL DOWNSPOUT CONNECTED TO STORM SEWER WITH BOOT.
- CANOPY.
- PREFINISHED METAL RIDGE CAP.
- PREFINISHED METAL RAKE TRIM.
- ROOF MOUNTED GENERAL EXHAUST FAN. SEE MECHANICAL.
- ROOF MOUNTED TOILET EXHAUST FAN. SEE MECHANICAL.
- SNOW RETENTION SYSTEM.
- FULL ADHERED SINGLE PLY ROOF MEMBRANE ON MINIMUM 1/4:12 TAPERED ROOF INSULATION ON METAL DECK SEE STRUCTURAL.
- ALTERNATE: APPROXIMATE LOCATION OF ROOFTOP HVAC UNIT. SEE MECHANICAL. PROVIDE PRE-MANUFACTURED ROOF CURB COMPATIBLE WITH FEMB ROOF SYSTEM. PROVIDE (5) ROOF DAVIT / TIE OFF'S AROUND MECHANICAL UNIT. TYPICAL.
- PREFINISHED STANDING SEAM METAL ROOF ON GALVANIZED STEEL DECK ON STEEL STRUCTURE. SEE STRUCTURAL.

METAL ROOF SNOW RETENTION SYSTEM

- SLOPE OF BUILDING METAL ROOF'S IS 2/12, UNLESS NOTED OTHERWISE.
- PROVIDE SNOW RETENTION SYSTEM FOR EACH ROOF EQUAL TO SNO JAX SNO BAR 2-BAR SNOW RETENTION SYSTEM WITH SCREW CLAMPS FASTENED TO STANDING SEAMS.
- DESIGN CONFIGURATION AND EXTENT, BY MANUFACTURER OF SNOW RETENTION SYSTEM.



GIBRALTAR
DESIGN
ARCHITECTURE • ENGINEERING • INTERIOR DESIGN

PROJECT
**HANOVER CSC NEW
RESOURCE CENTER AND
RELATED WORK**
HANOVER COMMUNITY SCHOOL
CORPORATION
CEDAR LAKE, INDIANA

GIBRALTAR DESIGN

9102 N. Meridian St., Ste. 300
Indianapolis, IN 46260
Homepage www.GibraltarDesign.com
Email info@GibraltarDesign.com
Phone 317.580.5777 Fax 317.580.5778

PROJECT
20-141
DATE
05/17/21

COORDINATED BY
CD

DRAWN BY
JKF, AB

CHECKED BY
JPB

COPYRIGHT NOTICE:
THE CONCEPTS, DESIGNS, PLANS, DETAILS, ETC. SHOWN ON THIS DOCUMENT ARE THE PROPERTY OF GIBRALTAR DESIGN AND WERE CREATED FOR USE ON THIS SPECIFIC PROJECT. NONE OF THIS INFORMATION SHALL BE USED BY ANY PERSON OR FIRM FOR ANY PURPOSE WITHOUT THE EXPRESS WRITTEN CONSENT OF GIBRALTAR DESIGN. THE OWNER MAY RETAIN COPIES FOR INFORMATION AND REFERENCE IN CONNECTION ONLY WITH THIS PROJECT.

REVISIONS

MARK	DATE	ISSUED FOR
1	05/28/21	ADDENDUM #1

DRAWING
ROOF PLANS


PROJECT
**HANOVER CSC NEW RESOURCE
CENTER AND RELATED WORK**

GIBRALTAR DESIGN

SHEET


A-201

Z:\cad\projects\2020 - 2025\2021 Projects\2104 Gibraltar Design Hanover\05 Arch\A-301 ELEV BLDG A.dwg, 5/27/2021 1:40:22 PM, jftzgerald

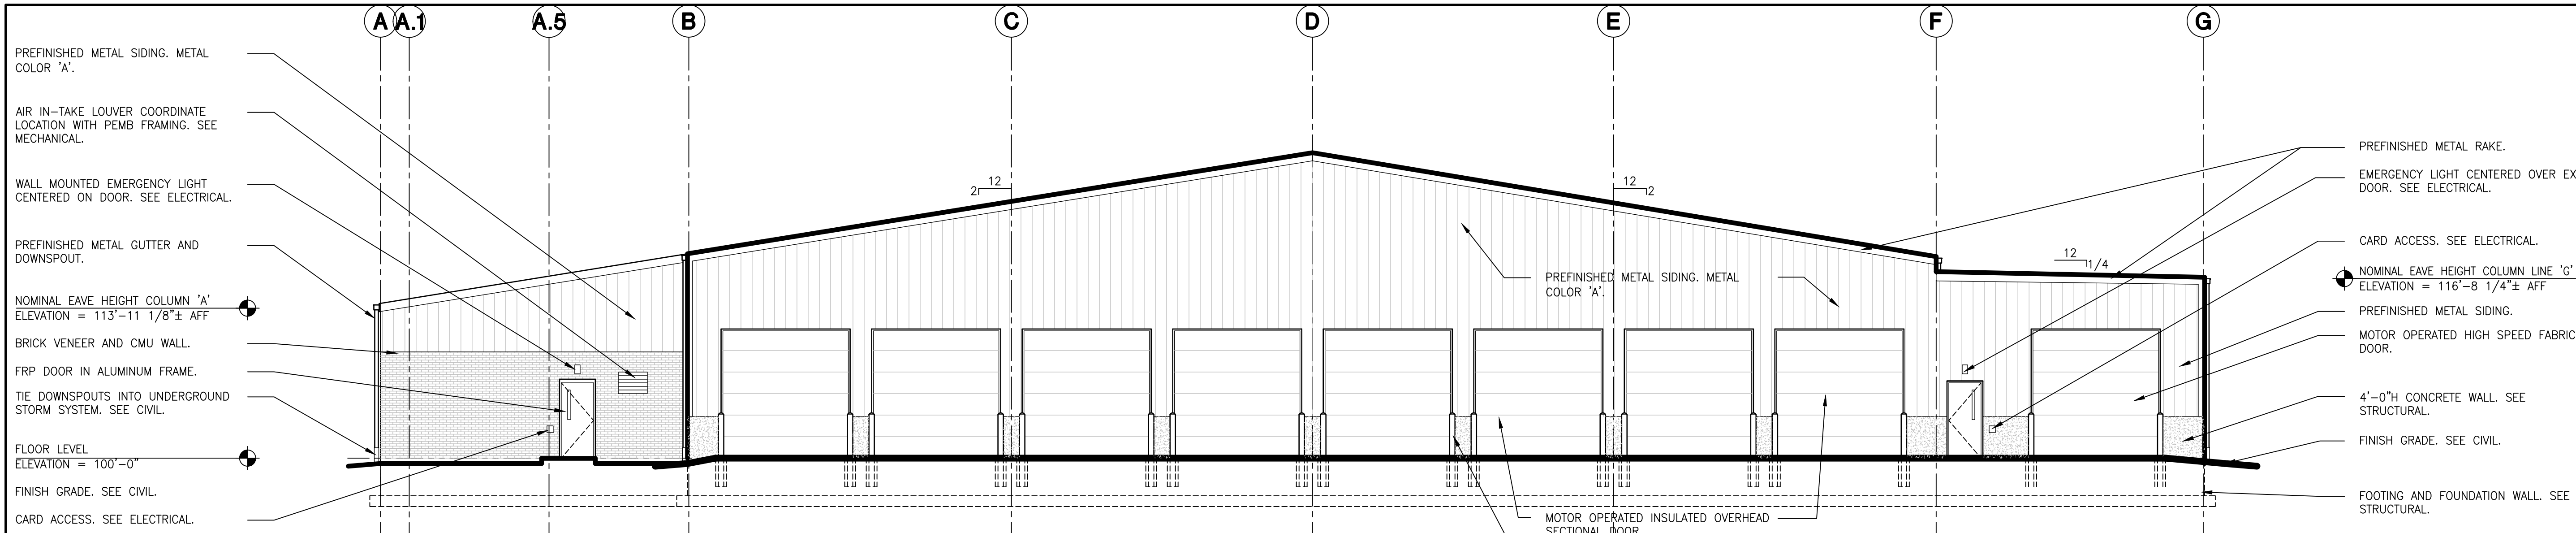


SOUTH ELEVATION

SCALE: 1/8" = 1'-0"

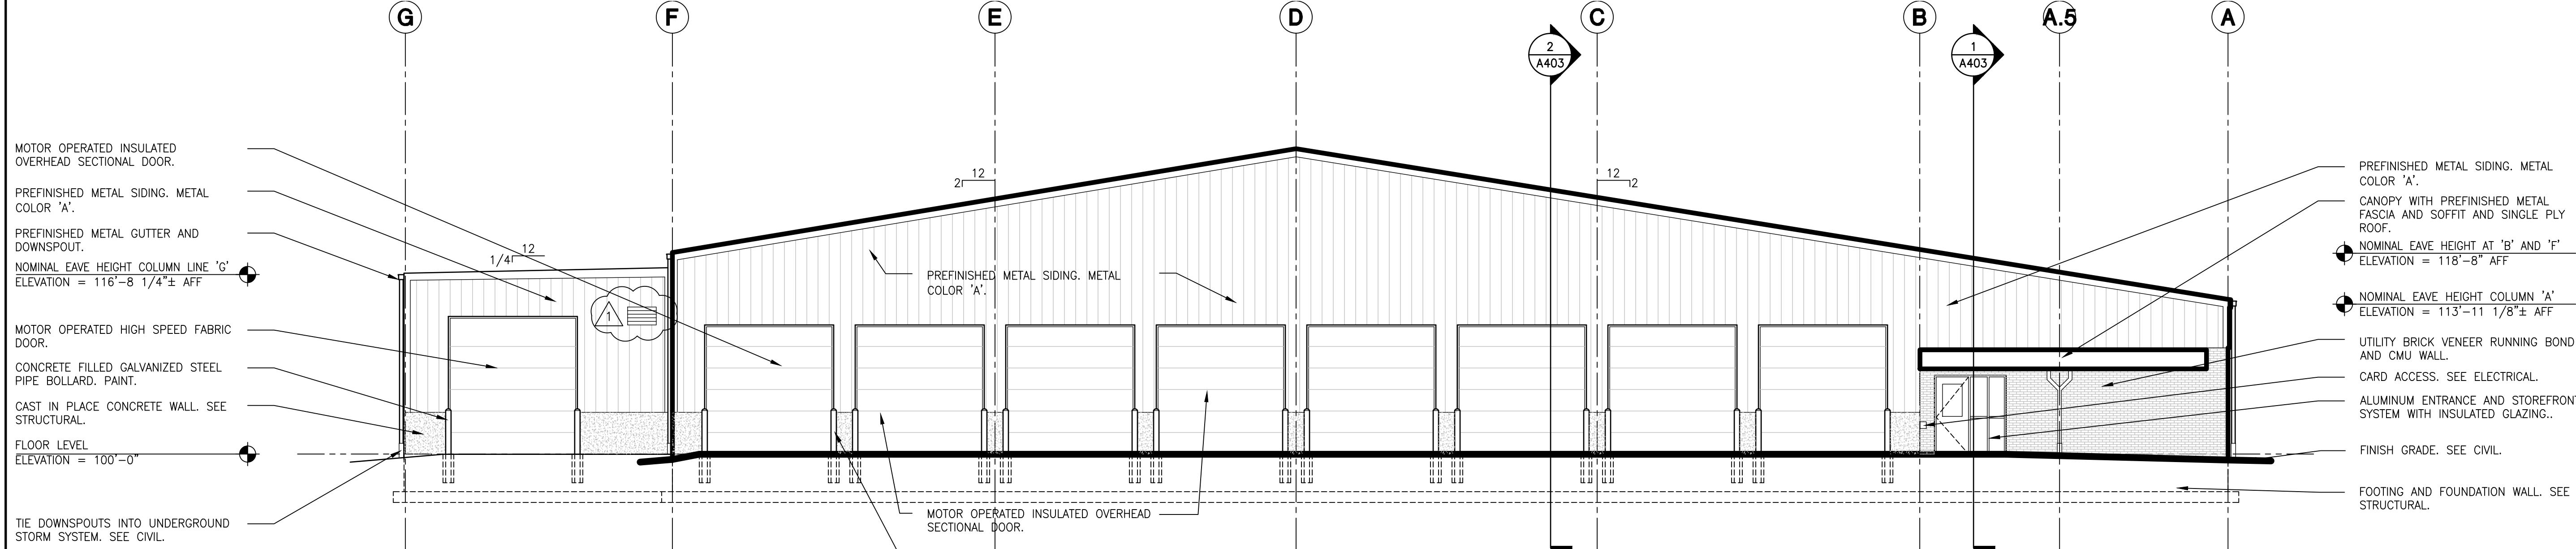


NORTH ELEVATION

SCALE: 1/8" = 1'-0"

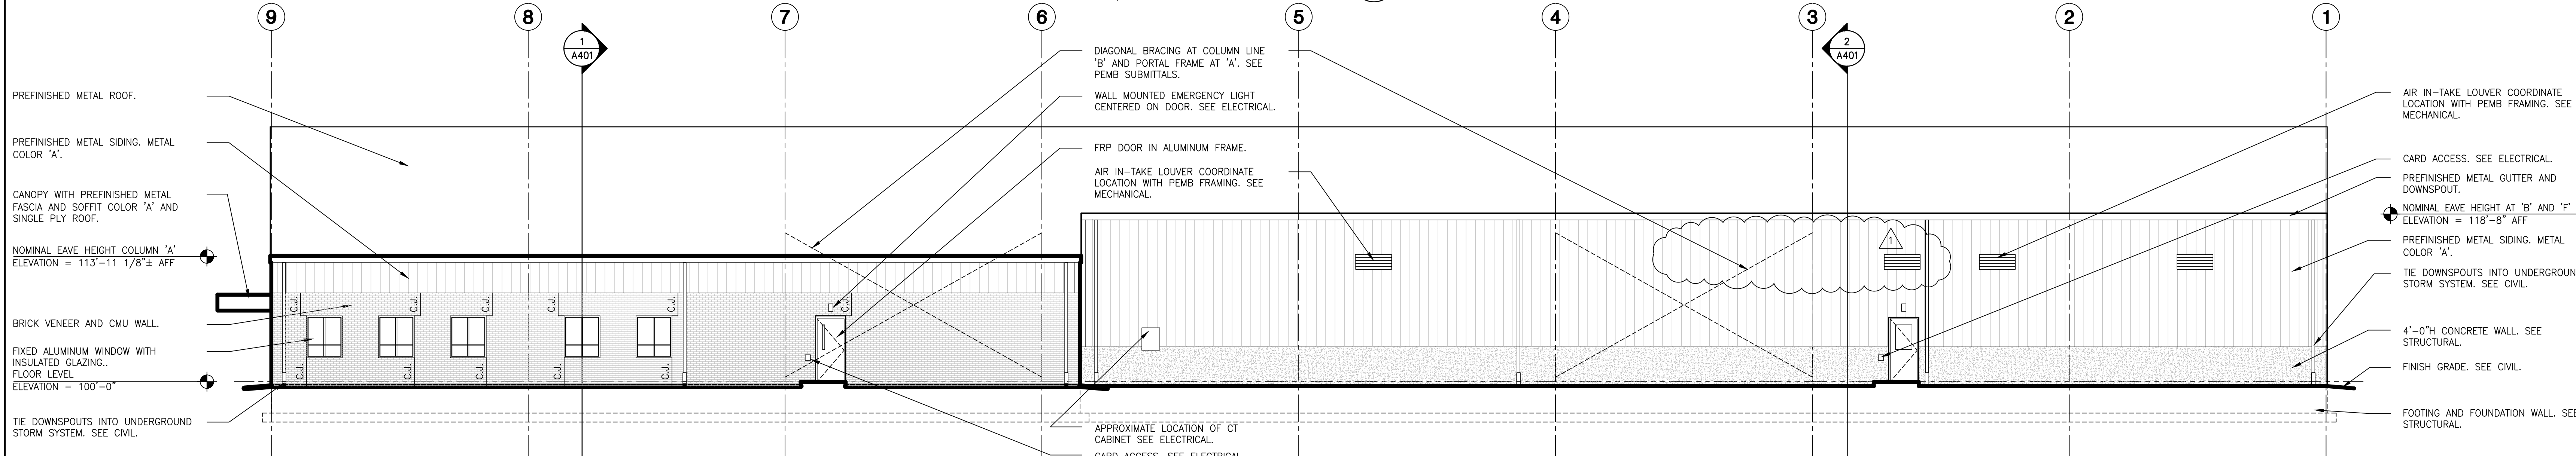

WEST ELEVATION

SCALE: 1/8" = 1'-0"

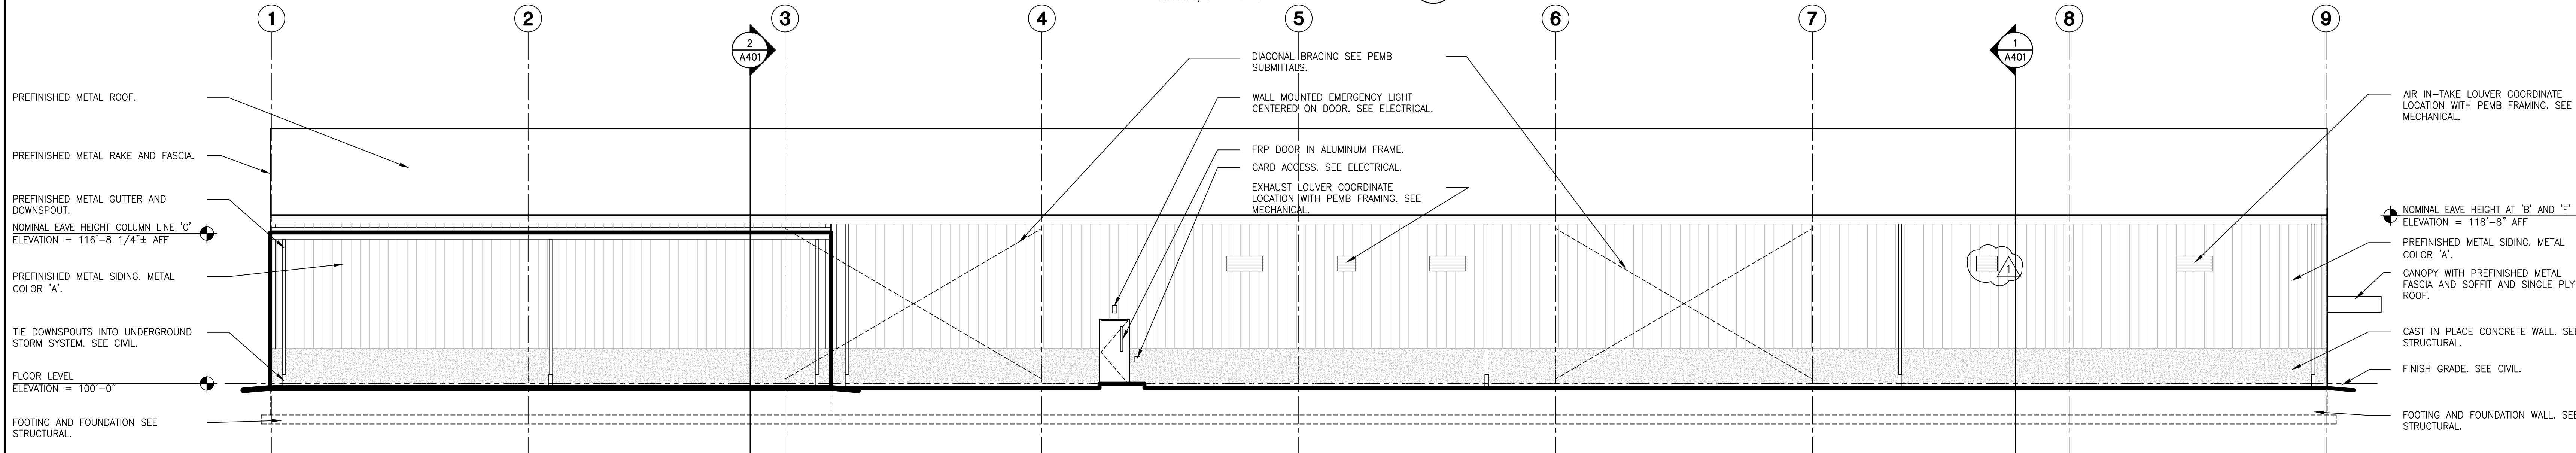

EAST ELEVATION

SCALE: 1/8" = 1'-0"

GENERAL ELEVATION NOTES:

- REFER TO STRUCTURAL DRAWINGS FOR FOUNDATION WALLS AND FOOTINGS
- REFER TO FLOOR PLANS FOR EXTERIOR WALL SECTIONS CUTS, UNLESS INDICATED OTHERWISE
- FOR LOCATION AND MOUNTING HEIGHTS OF CAMERAS, SPEAKERS, LIGHTS, HORNS, ETC. REFER TO ELECTRICAL AND TECHNOLOGY DRAWINGS
- ALL NEW FACE BRICK SHALL BE UTILITY RUNNING BOND UNLESS NOTED OTHERWISE
- FINISH GRADE INDICATED ON ELEVATIONS ARE FOR DRAWING PURPOSES ONLY. REFER TO CIVIL DRAWINGS FOR ACTUAL GRADES. COORDINATE STEPPED FLASHINGS WITH ACTUAL GRADES TO PLACE CELL VENTS ABOVE GRADE
- (C/J) INDICATES CONTROL JOINT. REFER TO DETAIL THIS SET
- COORDINATE MECHANICAL EQUIPMENT WALL AND ROOF PENETRATIONS WITH PEMB STRUCTURAL FRAME

All Buildings

- Metal Color A (light) - Corrugated Metal panel
a. **PAC-CLAD - "Sierra Tan"**
b. **Sherwin Williams - SW7549 "Studio Taupe"**
- Metal Color B (dark) - Copings/Gutters/Downspouts/Canopies/Overhangs
a. **EFCO Ultrapan - "Mesa Brown"**
b. **Sherwin Williams - SW6075 "Garret Gray" *Preferred***
- Metal Roof
a. **PAC-CLAD - "Granite"**
b. **Sherwin Williams - SW7017 "Dorian Gray"**
- Storefront - **Clear Anodized**
- Window Sill - **Stone**
- FRP Doors - **Special-Lite "Sage Brown"**
- Overhead Sectional Door & Frame - Match **Metal Color A**

Resource Center

- Field Brick - **Brick C**
- Blonde Bottom Band - **Brick A**
- Soldier - **Brick D**

Bus Garage

- Field brick - **Brick A**

Maintenance/Mechanics

- Dark Bottom Band - Match **Metal Color B**
a. Height - Align to height of FRP doors



GIBRALTAR
DESIGN

ARCHITECTURE • ENGINEERING • INTERIOR DESIGN

PROJECT
**HANOVER CSC NEW
RESOURCE CENTER AND
RELATED WORK**

HANOVER COMMUNITY SCHOOL
CORPORATION
CEDAR LAKE, INDIANA

GIBRALTAR DESIGN

9102 N. Meridian St., Ste. 300
Indianapolis, IN 46260
Homepage www.GibraltarDesign.com
Email: info@GibraltarDesign.com
Phone: 317.580.5777 Fax: 317.580.5778

PROJECT
20-141

DATE
05/17/21

COORDINATED BY
CD

DRAWN BY
JKF, AB

CHECKED BY
JPB

COPYRIGHT NOTICE:
THE CONCEPTS, DESIGNS, PLANS, DETAILS, ETC. SHOWN ON
THIS DOCUMENT ARE THE PROPERTY OF GIBRALTAR DESIGN AND
WERE CREATED FOR USE ON THIS SPECIFIC PROJECT. NONE OF
THIS INFORMATION SHALL BE USED BY ANY PERSON OR FIRM
FOR ANY PURPOSE WITHOUT THE EXPRESS WRITTEN CONSENT
OF GIBRALTAR DESIGN. THE OWNER MAY RETAIN COPIES FOR
INFORMATION AND REFERENCE IN CONNECTION ONLY WITH THIS
PROJECT.

REVISIONS

MARK DATE ISSUED FOR

1 05/28/21 ADDENDUM #1

DRAWING

EXTERIOR ELEVATIONS

BUS GARAGE

BUILDING A

PROJECT

HANOVER CSC NEW RESOURCE

CENTER AND RELATED WORK

© GIBRALTAR DESIGN SHEET

A-301

PROJECT HANOVER CSC NEW RESOURCE CENTER AND RELATED WORK

HANOVER COMMUNITY SCHOOL
CORPORATION
CEDAR LAKE, INDIANA

GENERAL ELEVATION NOTES:

- A. REFER TO STRUCTURAL DRAWINGS FOR FOUNDATION WALLS AND FOOTINGS.
- B. REFER FLOOR PLANS FOR EXTERIOR WALL SECTIONS CUTS, UNLESS INDICATED OTHERWISE.
- C. FOR LOCATION AND MOUNTING HEIGHTS OF CAMERAS, SPEAKERS, LIGHTS, HORNS, ETC. REFER TO ELECTRICAL AND TECHNOLOGY DRAWINGS.
- D. ALL NEW FACE BRICK SHALL BE UTILITY RUNNING BOND UNLESS NOTED OTHERWISE.
- E. FINISH GRADE INDICATED ON ELEVATIONS ARE FOR DRAWING PURPOSES ONLY. REF. TO CIVIL DRAWINGS FOR ACTUAL GRADES. COORDINATE STEPPED FLASHINGS WITH ACTUAL GRADES TO PLACE CELL VENTS ABOVE GRADE.
- F. (G) INDICATES CONTROL JUNT. REFER TO DETAIL SET.
- G. COORDINATE MECHANICAL EQUIPMENT WALL AND ROOF PENETRATIONS WITH PLUMB STRUCTURAL FRAME.

EXTERIOR FINISH LEGEND:

All Buildings

- 1) Metal Color A (light) – Corrugated Metal panel
 - a. PAC-CLAD – “Sierra Tan”
 - b. Sherwin Williams – SW7549 “Studio Taupe”
- 2) Metal Color B (dark) – Copings/Gutters/Downspouts/Canopies/Overhangs
 - a. EFCO Ultraplan – “Mesa Brown”
 - b. Sherwin Williams – SW6075 “Garret Gray” *Preferred*
- 3) Metal Roof
 - a. PAD-CLAD – “Granite”
 - b. Sherwin Williams – SW7017 “Dorian Gray”
- 4) Storefront – Clear Anodized
- 5) Window Sills – Stone
- 6) FRP Doors – Special-Lite “Sage Brown”
- 7) Overhead Sectional Door & Frame – Match Metal Color A

Resource Center

- 1) Field Brick – **Brick C**
- 2) Blonde Bottom Band – **Brick A**
- 3) Soldier – **Brick D**

Bus Garage

- 1) Field brick – **Brick A**

Maintenance/Mechanics

- 1) Dark Bottom Band - Match **Metal Color B**
 - a. Height – Align to height of FRP doors

GIBRALTAR DESIGN

9102 N. Meridian St., Ste. 300
Indianapolis, IN 46260
Homepage www.GibraltarDesign.com
Email info@GibraltarDesign.com
Phone 317.580.5777 Fax 317.580.5

PROJECT
20-141
DATE

05/17/21
COORDINATED BY
CD
DRAWN BY
JKF, AB
CHECKED BY
JPB

NO.
AR11600005
STATE OF
INDIANA
ARCHITECT

Michael J. P. [Signature]

COPYRIGHT NOTICE:
THE CONCEPTS, DESIGNS, PLANS, DETAILS, ETC., SHOWN ON THIS DOCUMENT ARE THE PROPERTY OF GIBRALTAR DESIGN. THESE WERE CREATED FOR USE ON THIS SPECIFIC PROJECT, NOT FOR ANY OTHER PROJECT. THIS INFORMATION SHALL BE USED BY ANY PERSON OR ORGANIZATION FOR ANY PURPOSE WITHOUT THE EXPRESS WRITTEN CONSENT OF GIBRALTAR DESIGN. THE OWNER MAY RETAIN COPIES OF THIS INFORMATION AND REFERENCE IN CONNECTION ONLY WITH THIS PROJECT.

REVISIONS		
MARK	DATE	ISSUED FOR
	05/28/21	ADDENDUM #1

DRAWING
EXTERIOR ELEVATIONS
RESOURCE CENTER
BUILDING D

PROJECT
HANOVER CSC NEW RESOURCE
CENTER AND RELATED WORK

GIBRALTAR DESIGN SHEET

A-304

WEST ELEVATION

SCALE: 1/8" = 1'-0"

EAST ELEVATION

SCALE: 1/8" = 1'-0"


NORTH ELEVATION

SCALE: 1/8" = 1'-0"

SOUTH ELEVATION

SCALE: $1/8" = 1'-0"$

Z:\cad\projects\2020 - 2024\2021 Projects\2104 Gibraltar Design Hanover\05 Arch\A-409 BLDG D CROSS SECTIONS.dwg, 5/27/2021 1:40:35 PM, JFTigerold

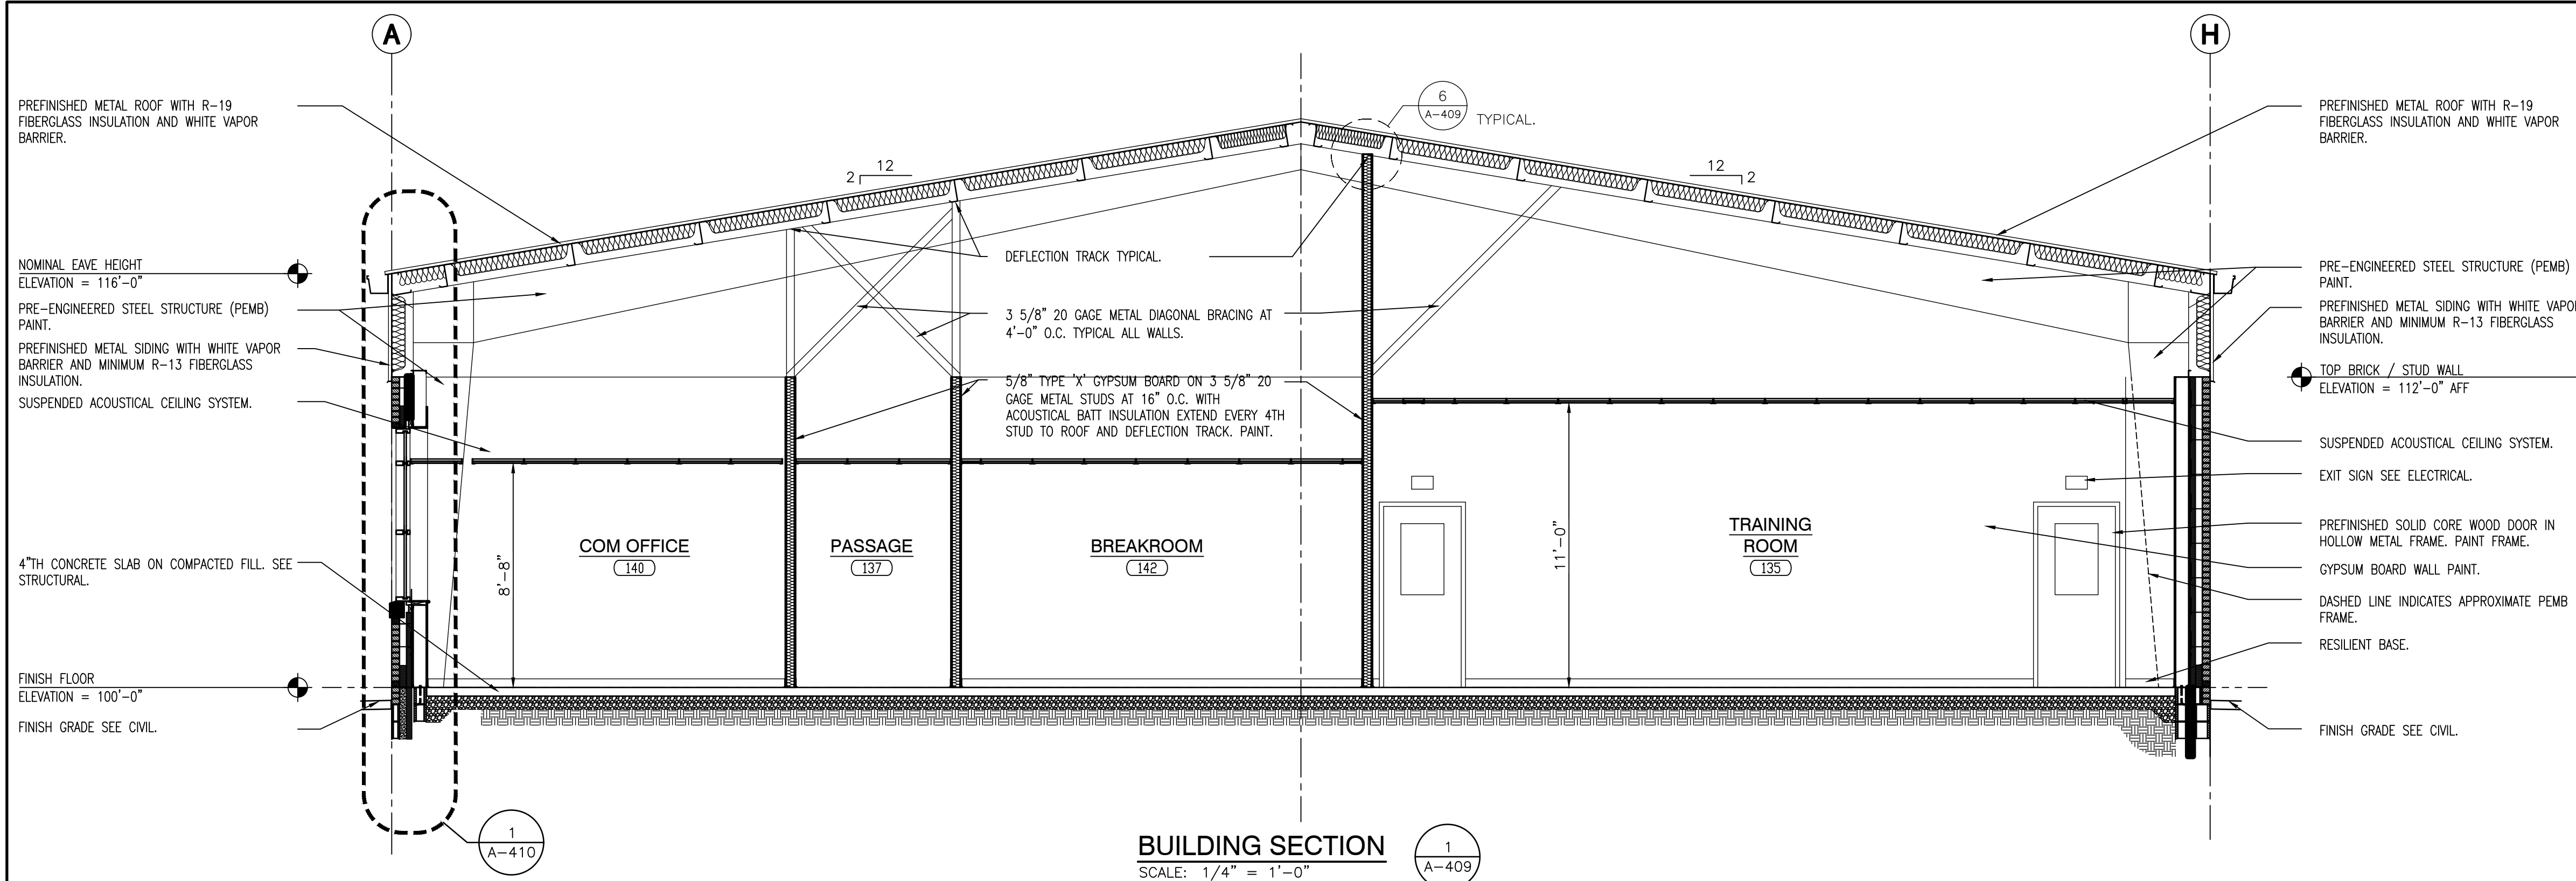



GIBRALTAR
DESIGN
ARCHITECTURE • ENGINEERING • INTERIOR DESIGN

PROJECT
**HANOVER CSC NEW
RESOURCE CENTER AND
RELATED WORK**
HANOVER COMMUNITY SCHOOL
CORPORATION
CEDAR LAKE, INDIANA

GIBRALTAR DESIGN
9102 N. Meridian St., Ste. 300
Indianapolis, IN 46260
Homepage: www.GibraltarDesign.com
Email: info@GibraltarDesign.com
Phone: 317.580.5777 Fax: 317.580.5778

PROJECT
20-141
DATE
05/17/21
COORDINATED BY
CD
DRAWN BY
JKF, AB
CHECKED BY
JPB

COPYRIGHT NOTICE:
THE CONCEPTS, DESIGNS, PLANS, DETAILS, ETC. SHOWN ON
THIS DOCUMENT ARE THE PROPERTY OF GIBRALTAR DESIGN AND
WERE CREATED FOR USE ON THIS SPECIFIC PROJECT. NONE OF
THIS INFORMATION SHALL BE USED BY ANY PERSON OR FIRM
FOR ANY PURPOSE WITHOUT THE EXPRESS WRITTEN CONSENT
OF GIBRALTAR DESIGN. THE OWNER MAY RETAIN COPIES FOR
INFORMATION AND REFERENCE IN CONNECTION ONLY WITH THIS
PROJECT.

REVISIONS	MARK	DATE	ISSUED FOR
1	05/28/21	ADDENDUM #1	






DRAWING
**WALL SECTIONS
RESOURCE CENTER
BUILDING D**

PROJECT
**HANOVER CSC NEW RESOURCE
CENTER AND RELATED WORK**








GIBRALTAR DESIGN SHEET
A-410

Z:\cad\projects\2020 - 2029\2021 Projects\2104 Gibraltar Design Hanover\05 Arch\A-410 BLDG D wall sections.dwg, 5/27/2021 1:40:41 PM, jrtzgenald

WALL SECTIONS.DWG

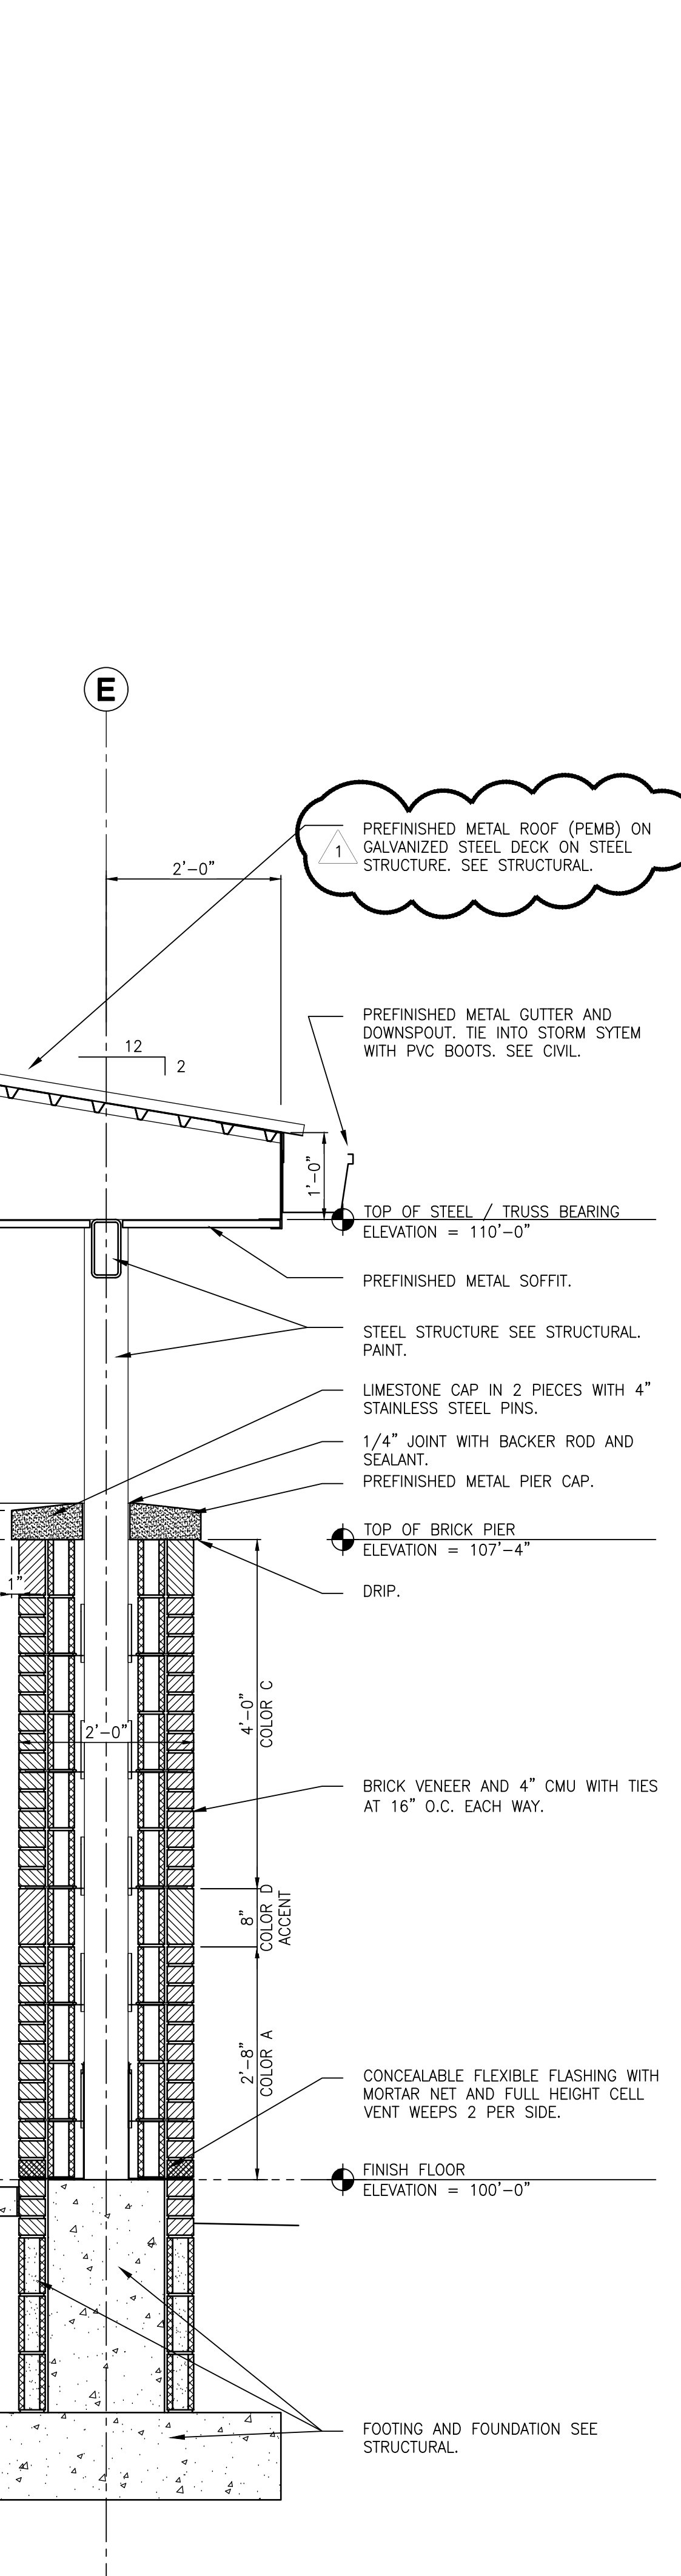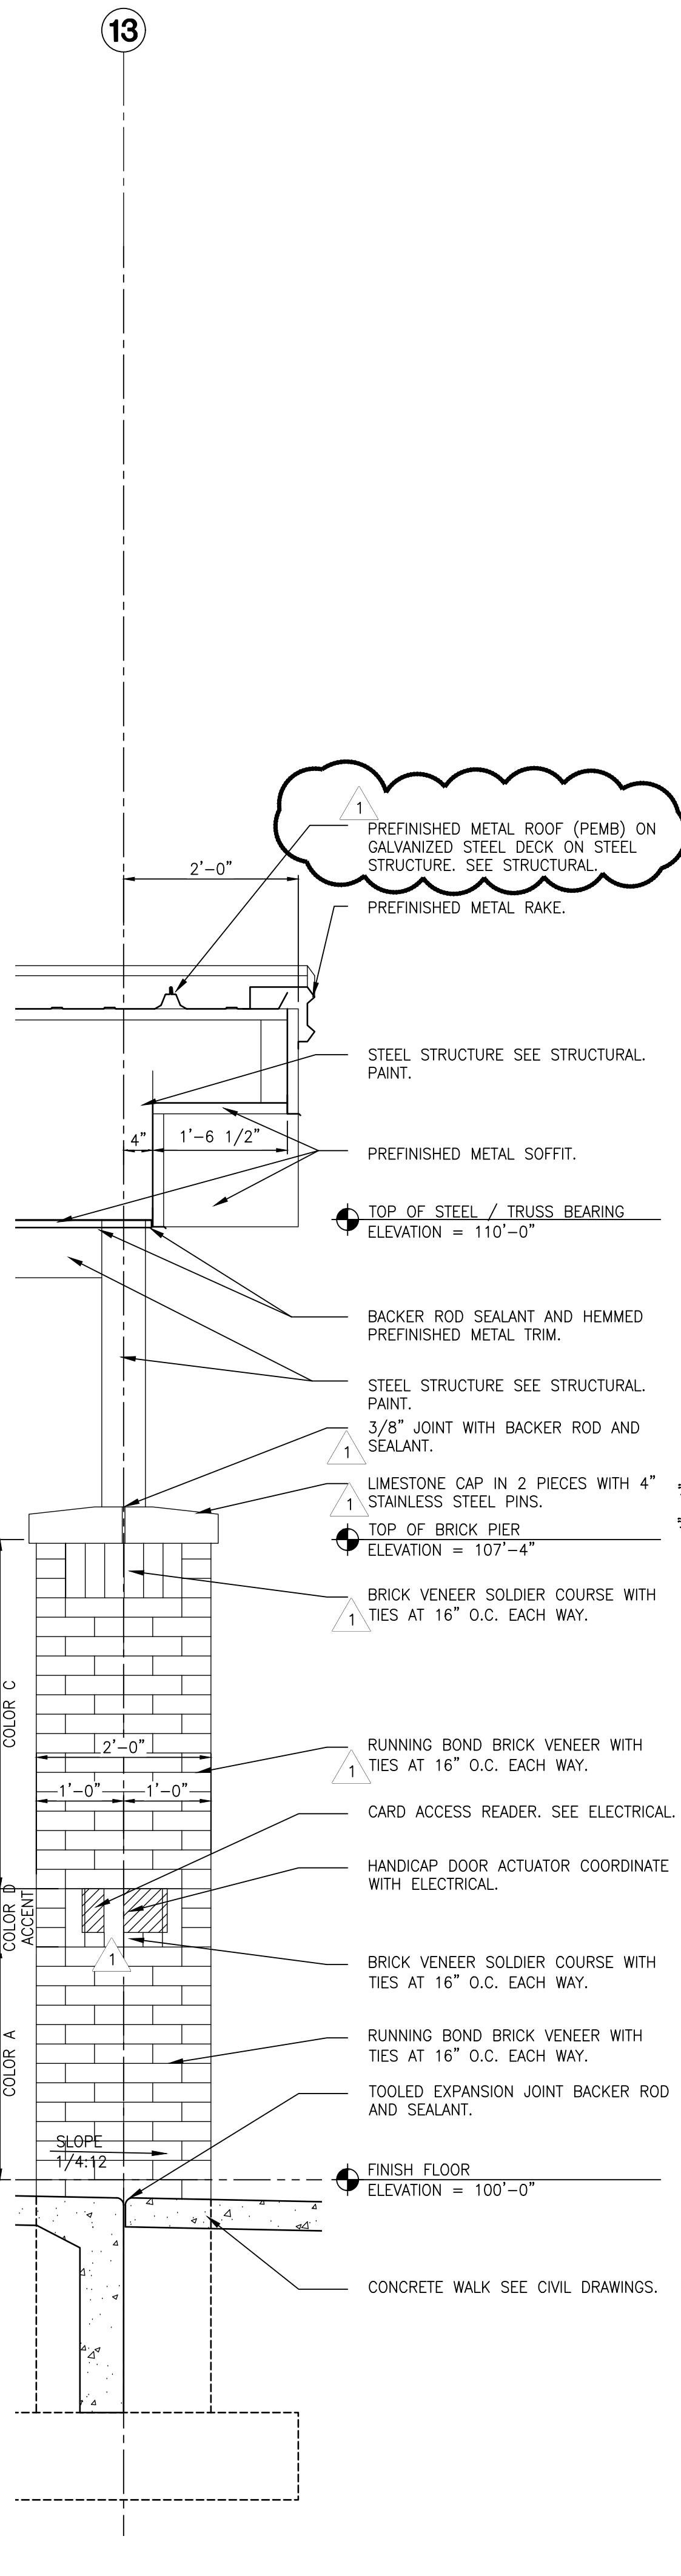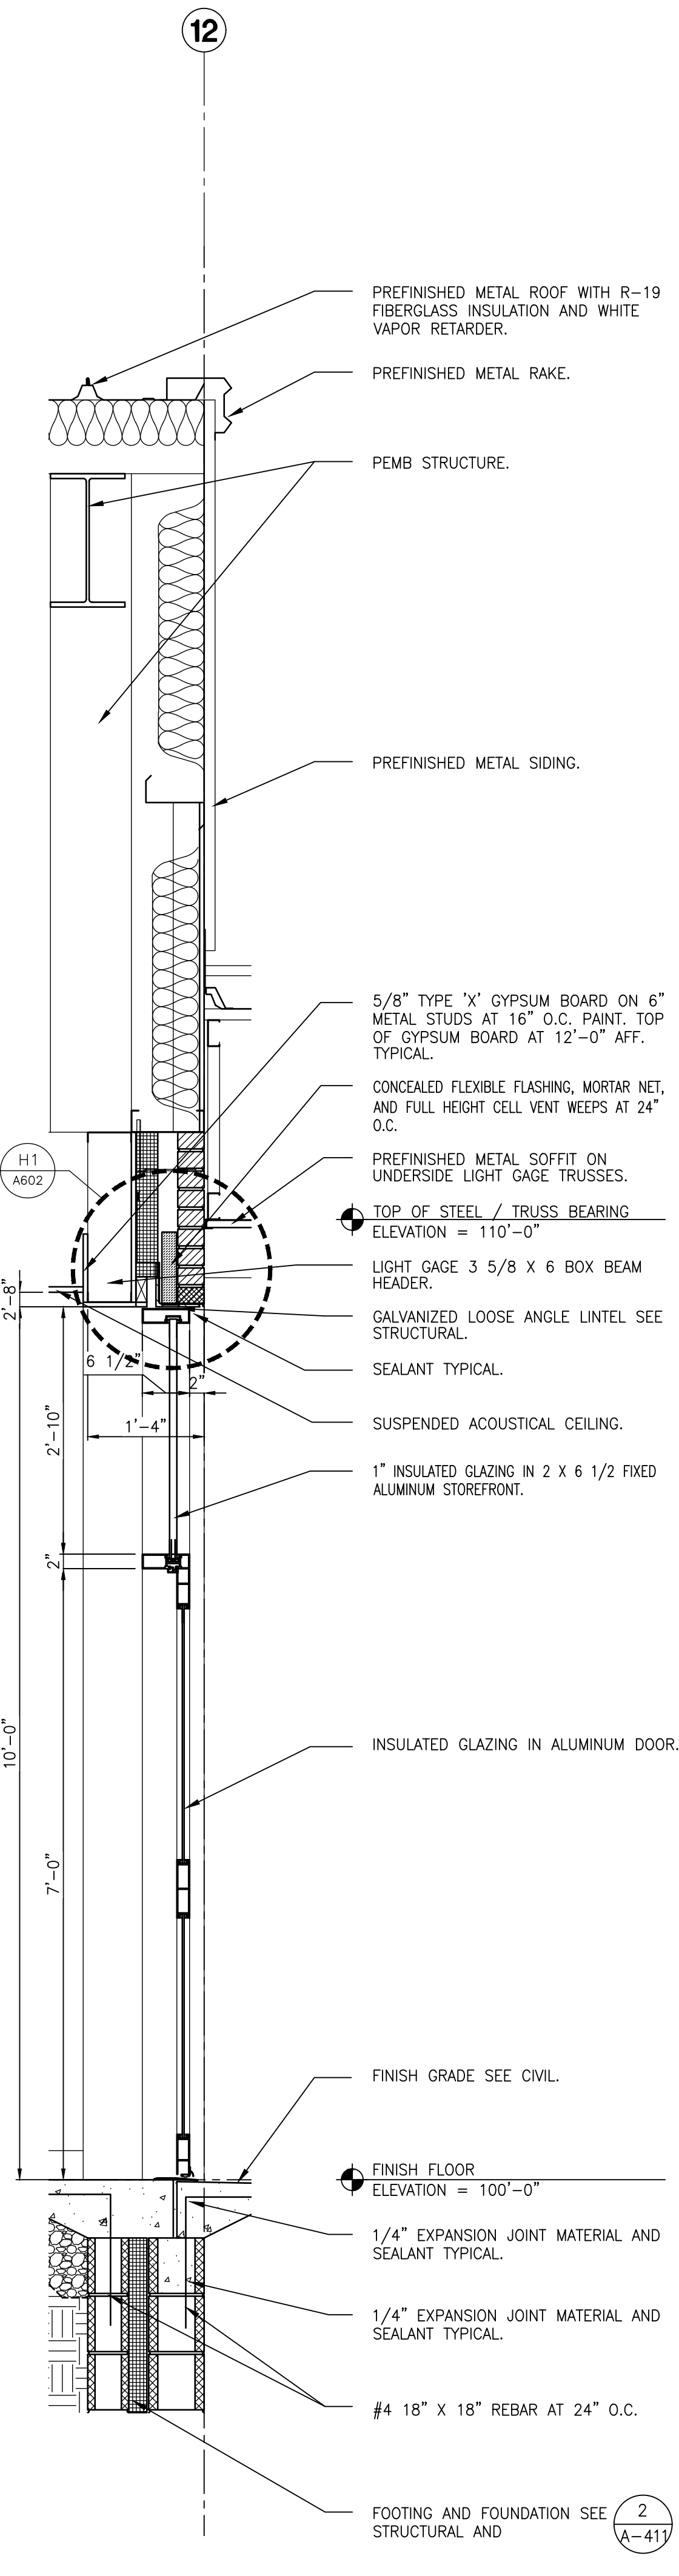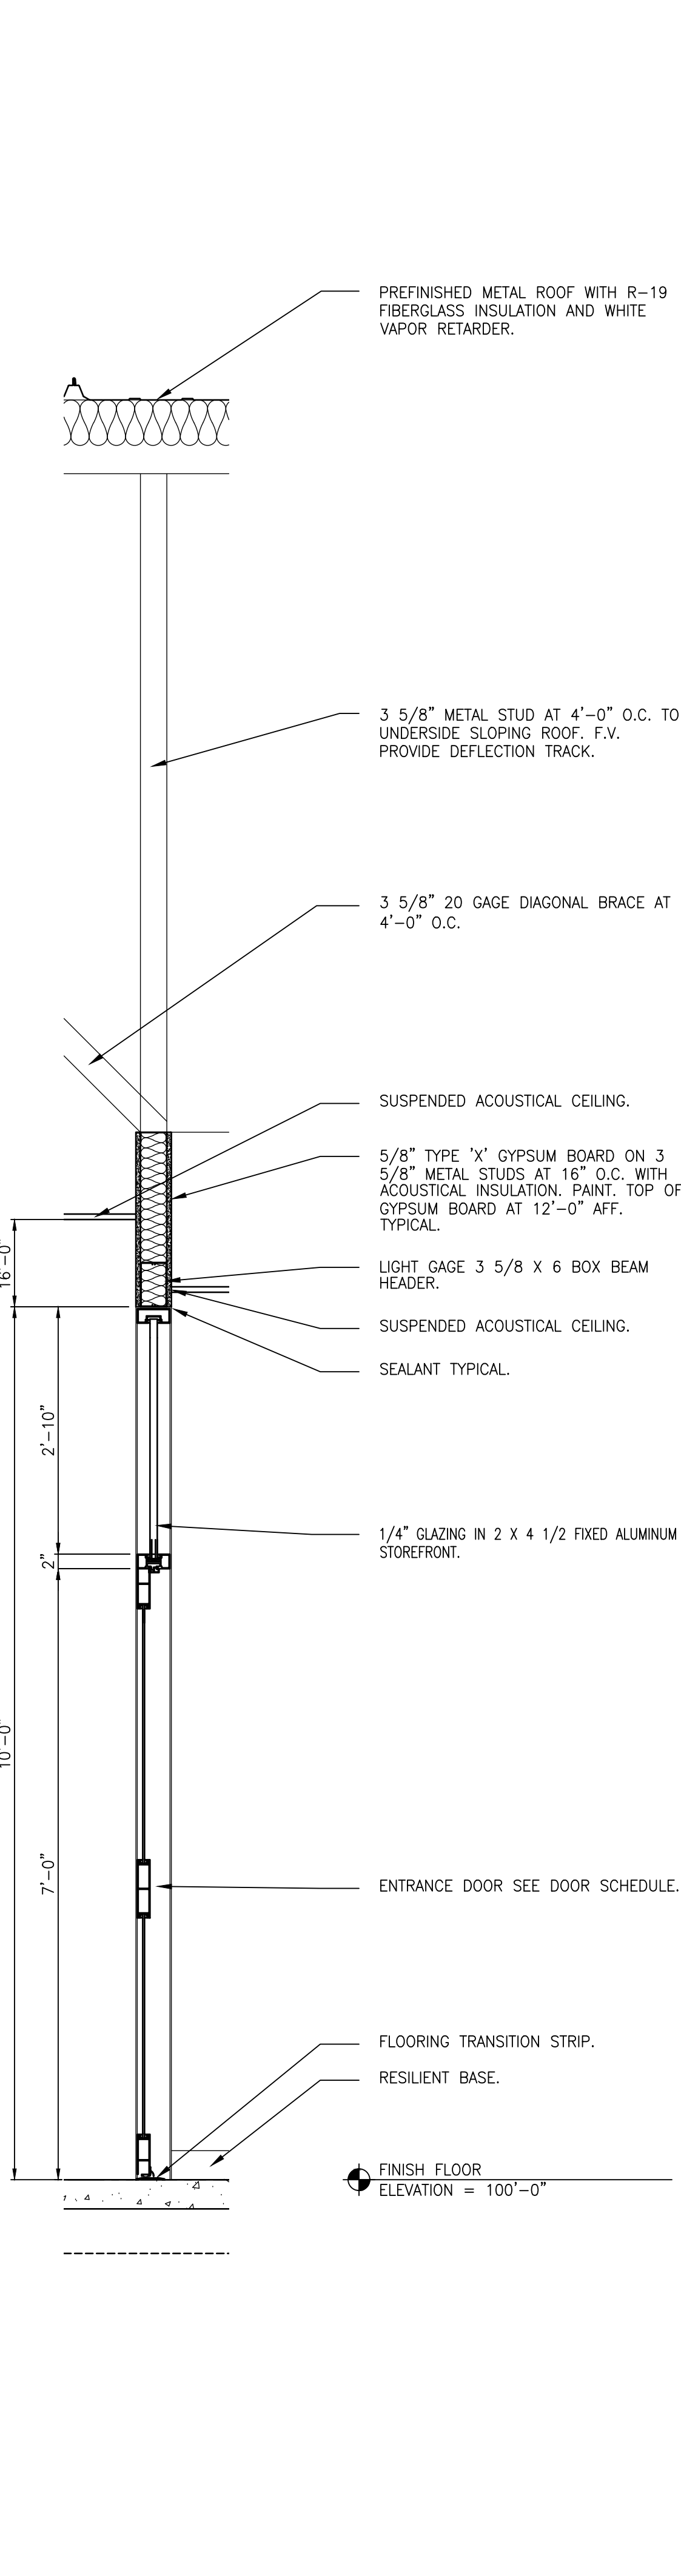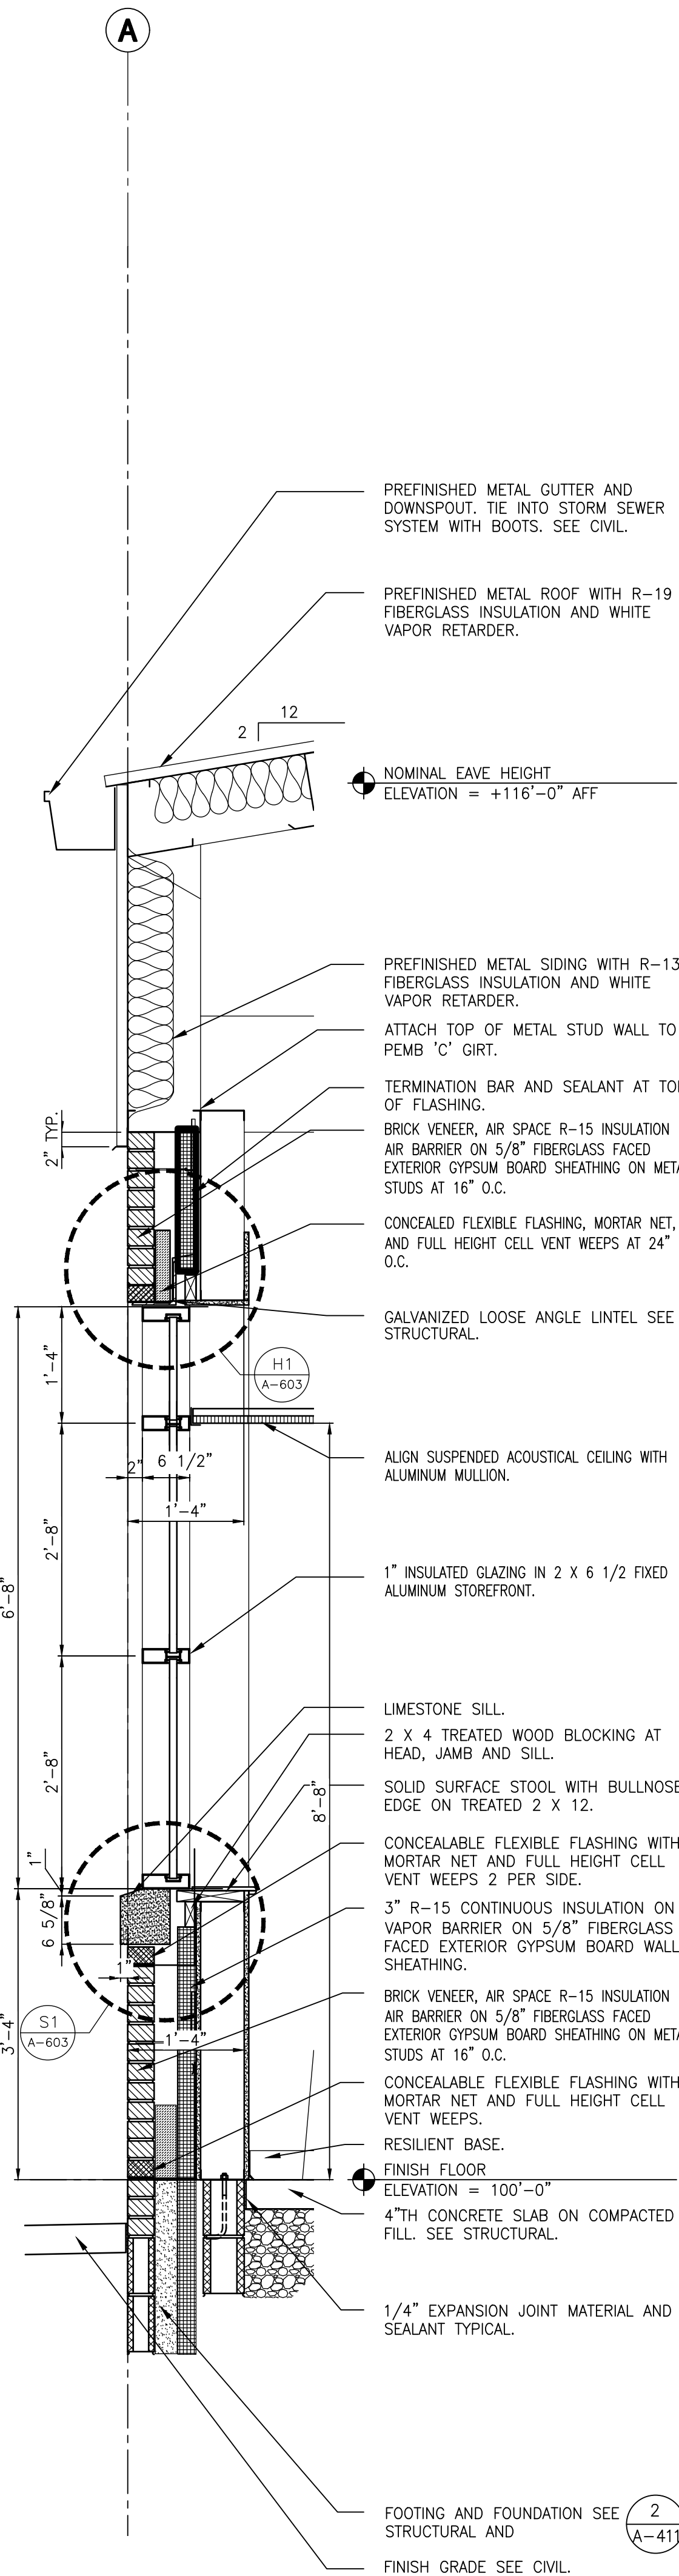

Z:\cad\projects\2020 - 2028\2021 Projects\2104 Gibraltar Design Hanover\A-502 ENLARGED PLAN DETAILS.dwg, 5/27/2021 1:41:05 PM, jflitzgerald

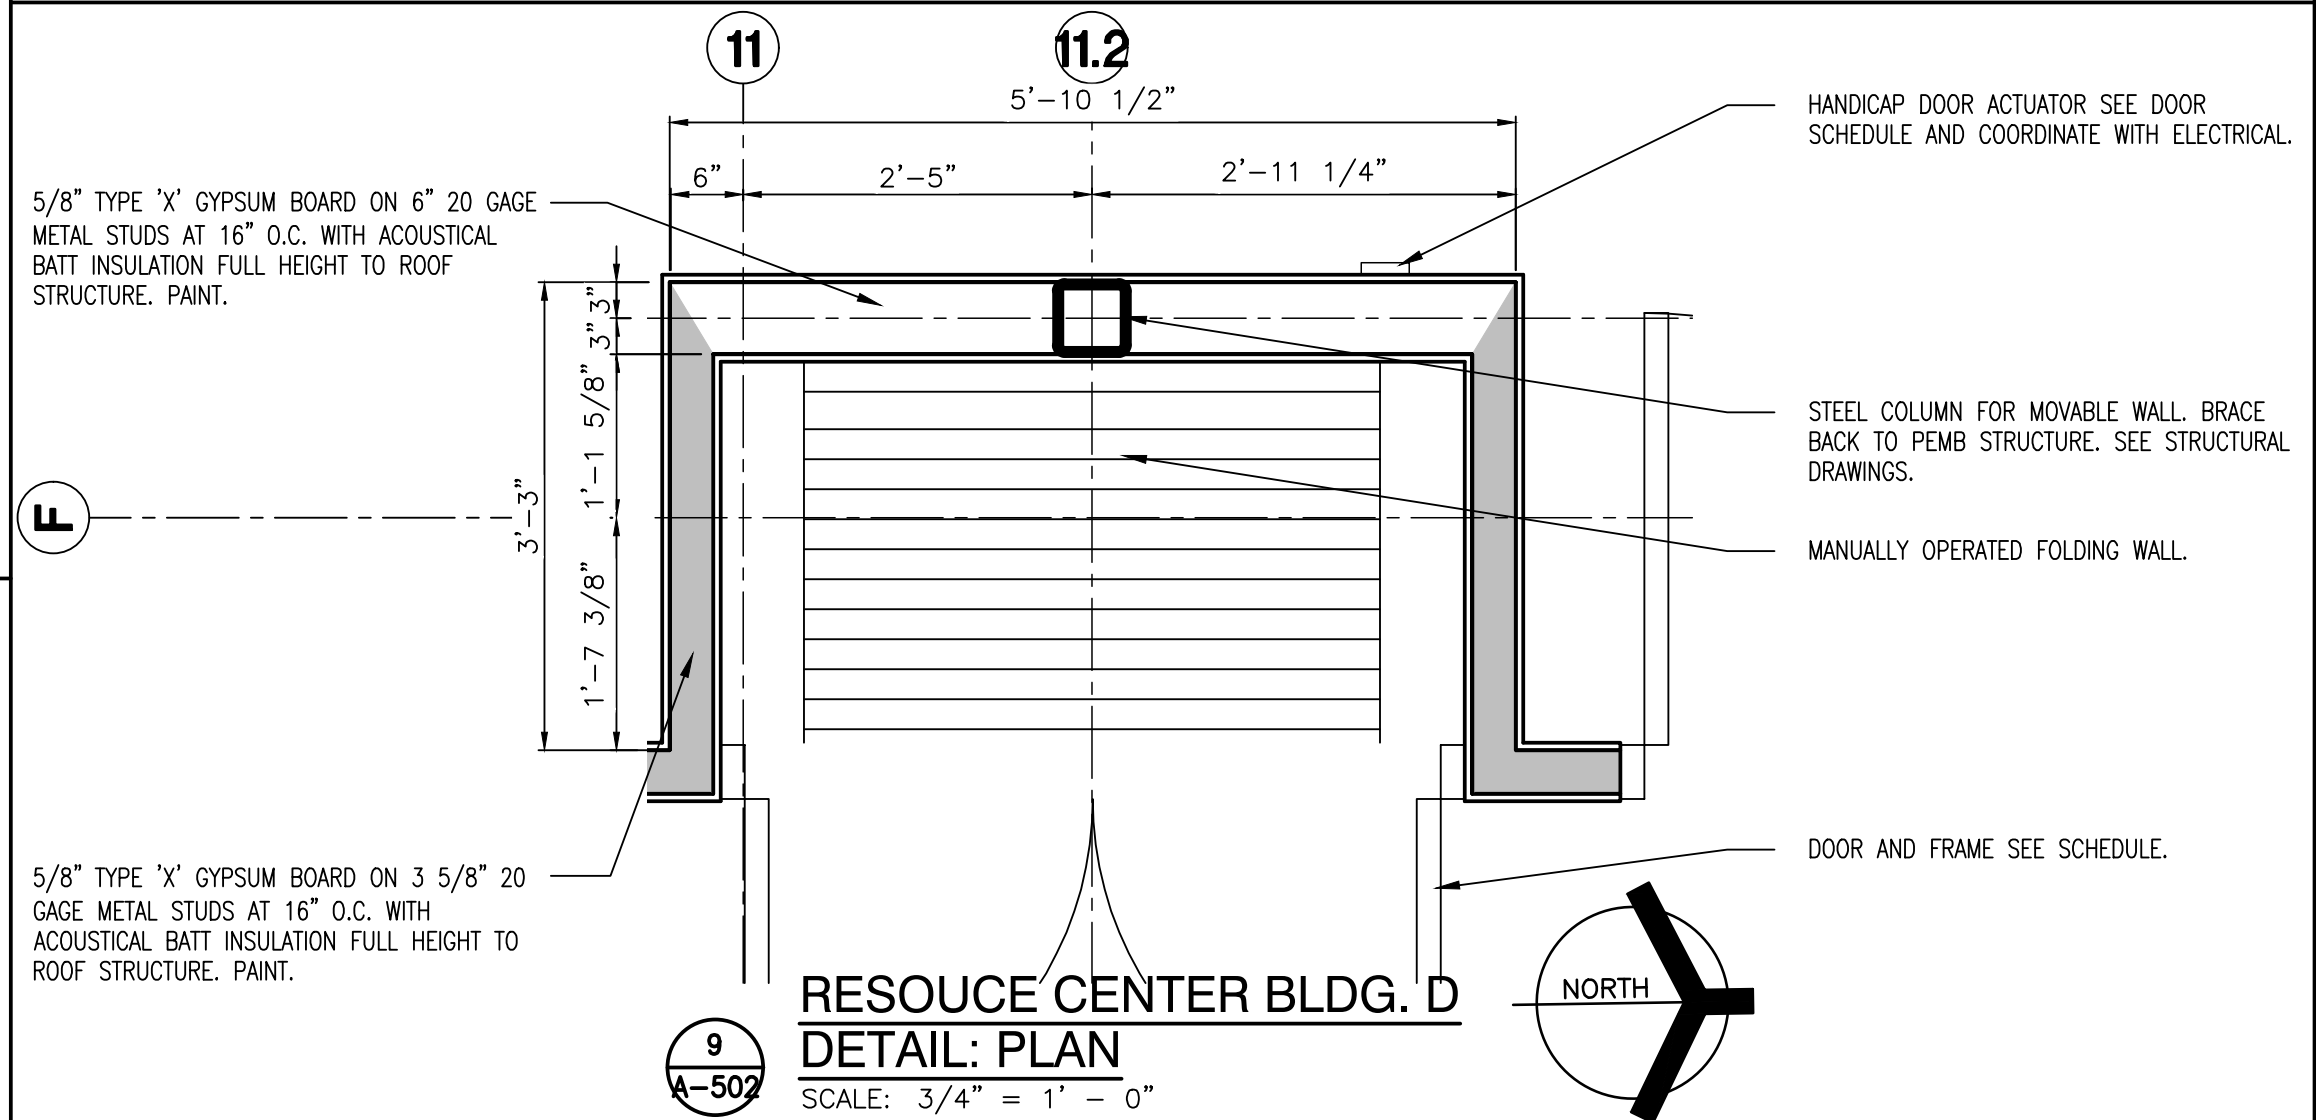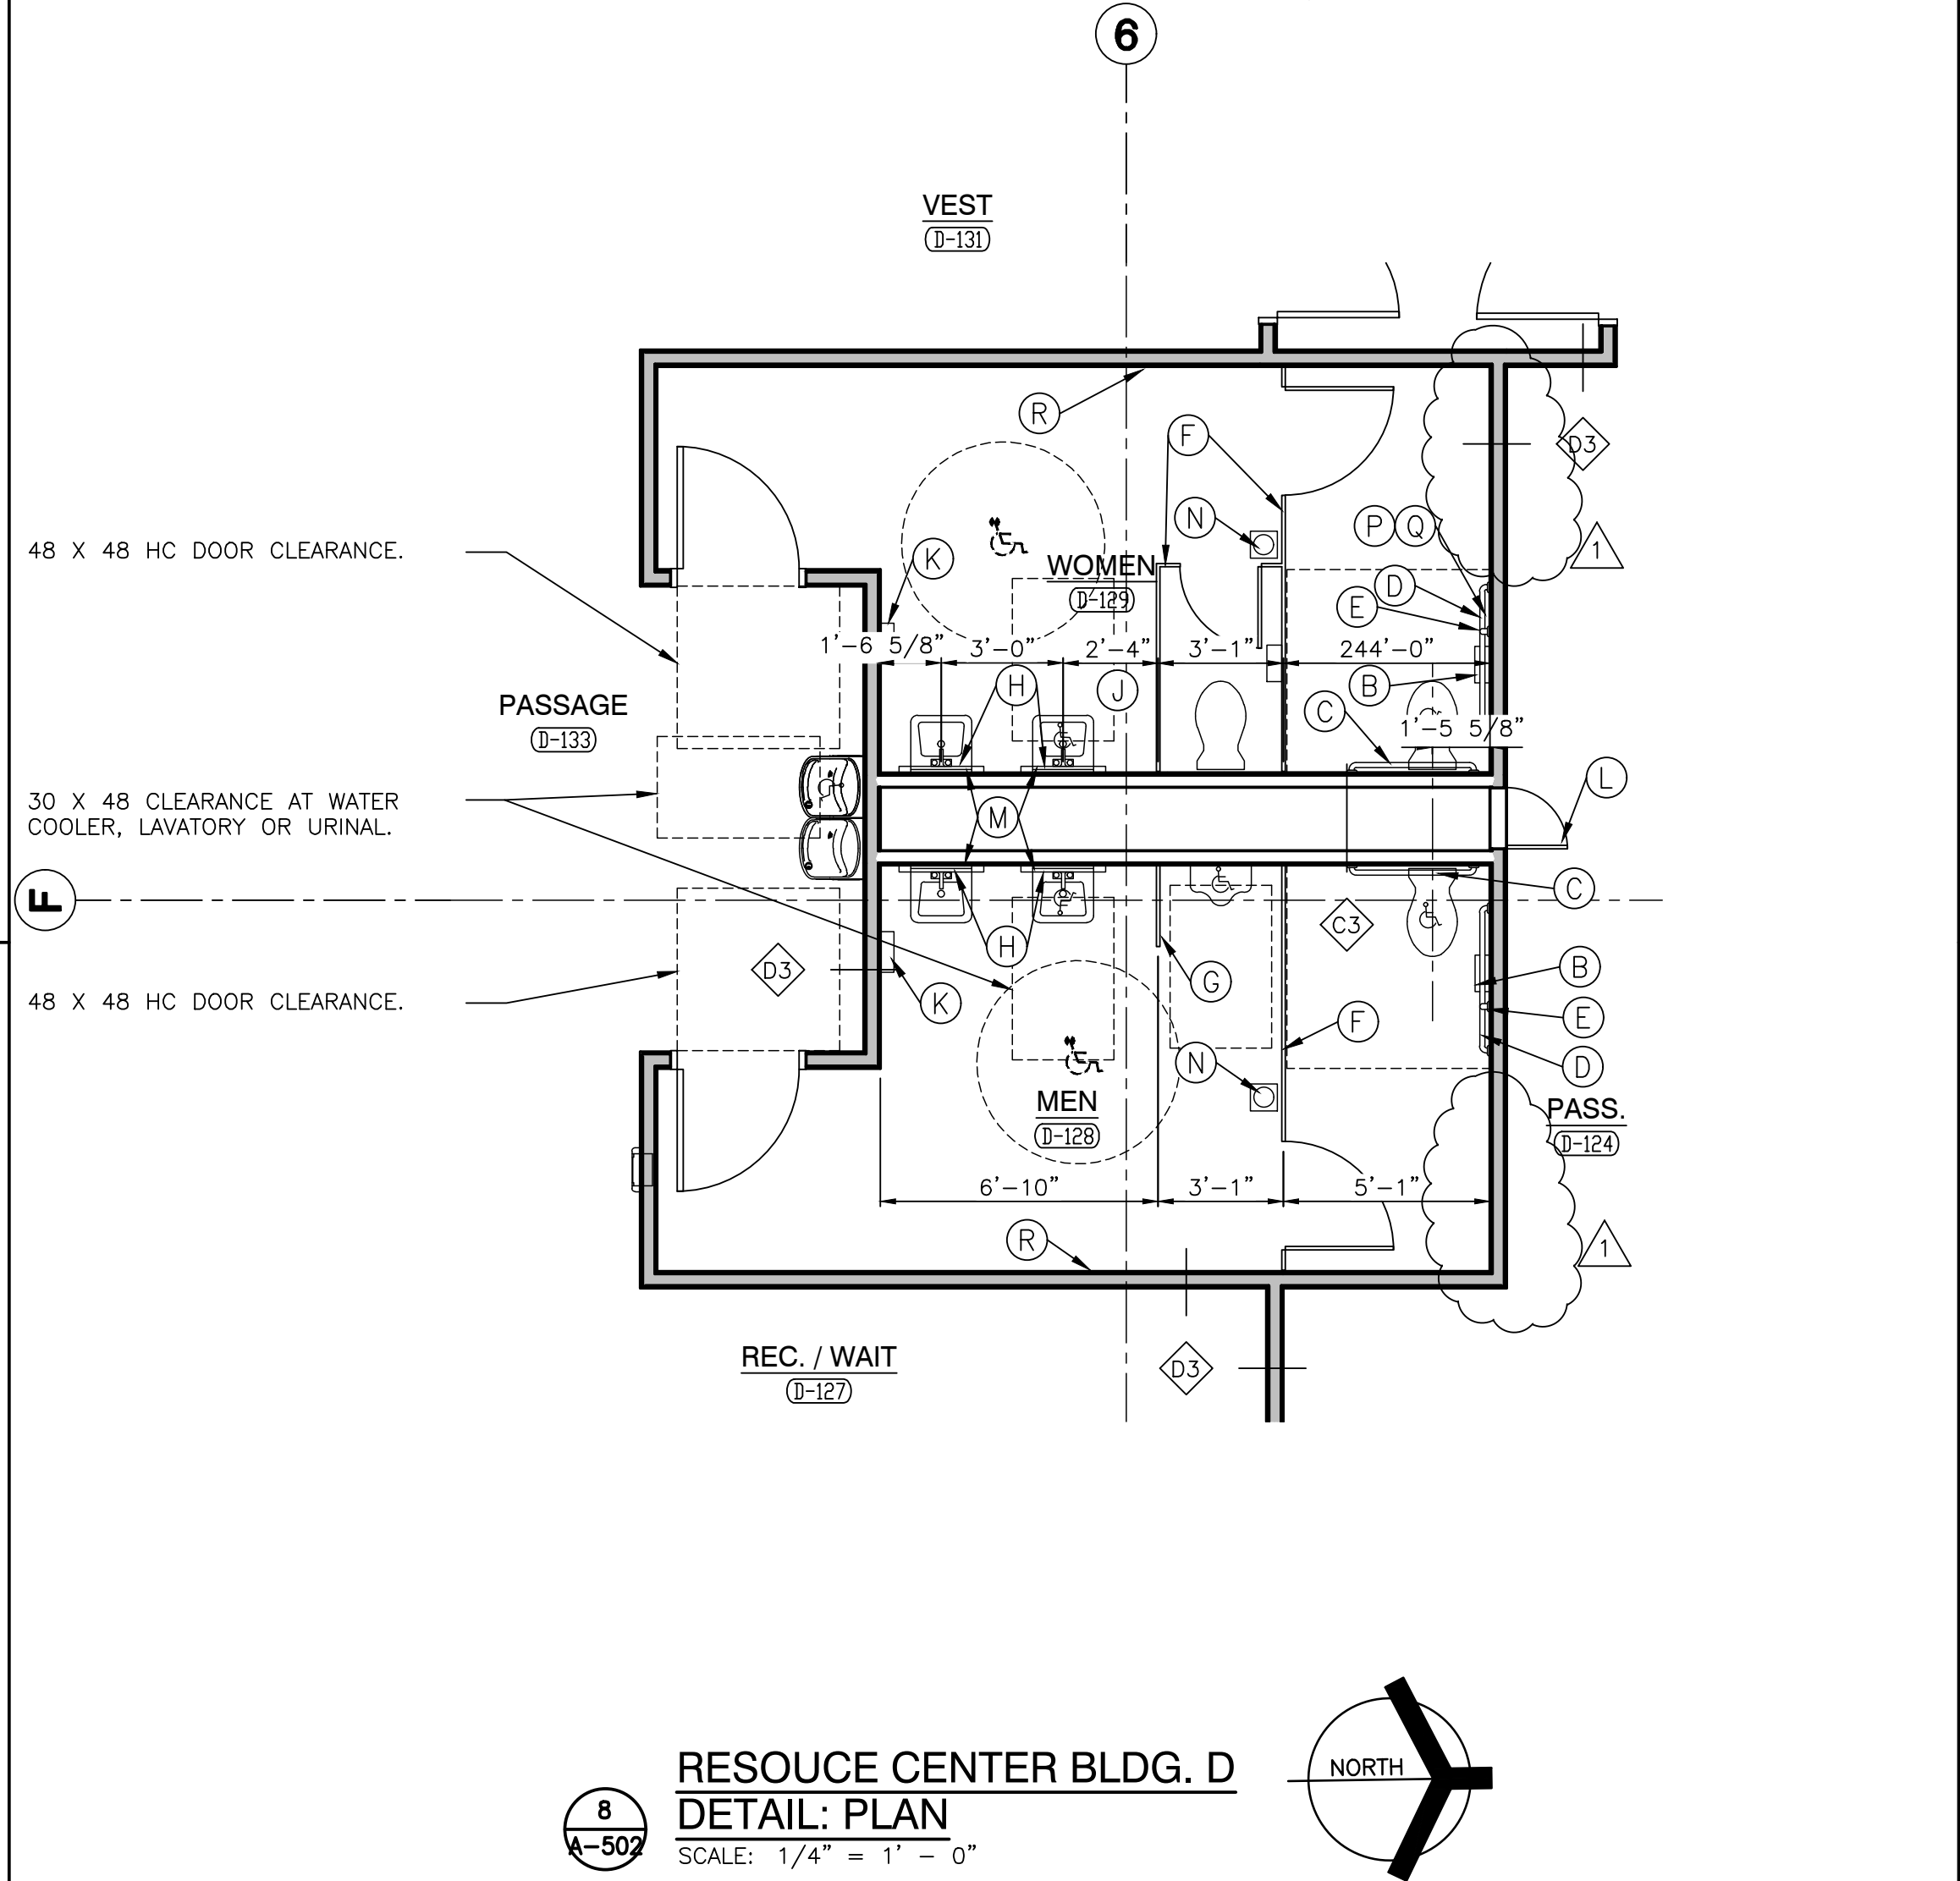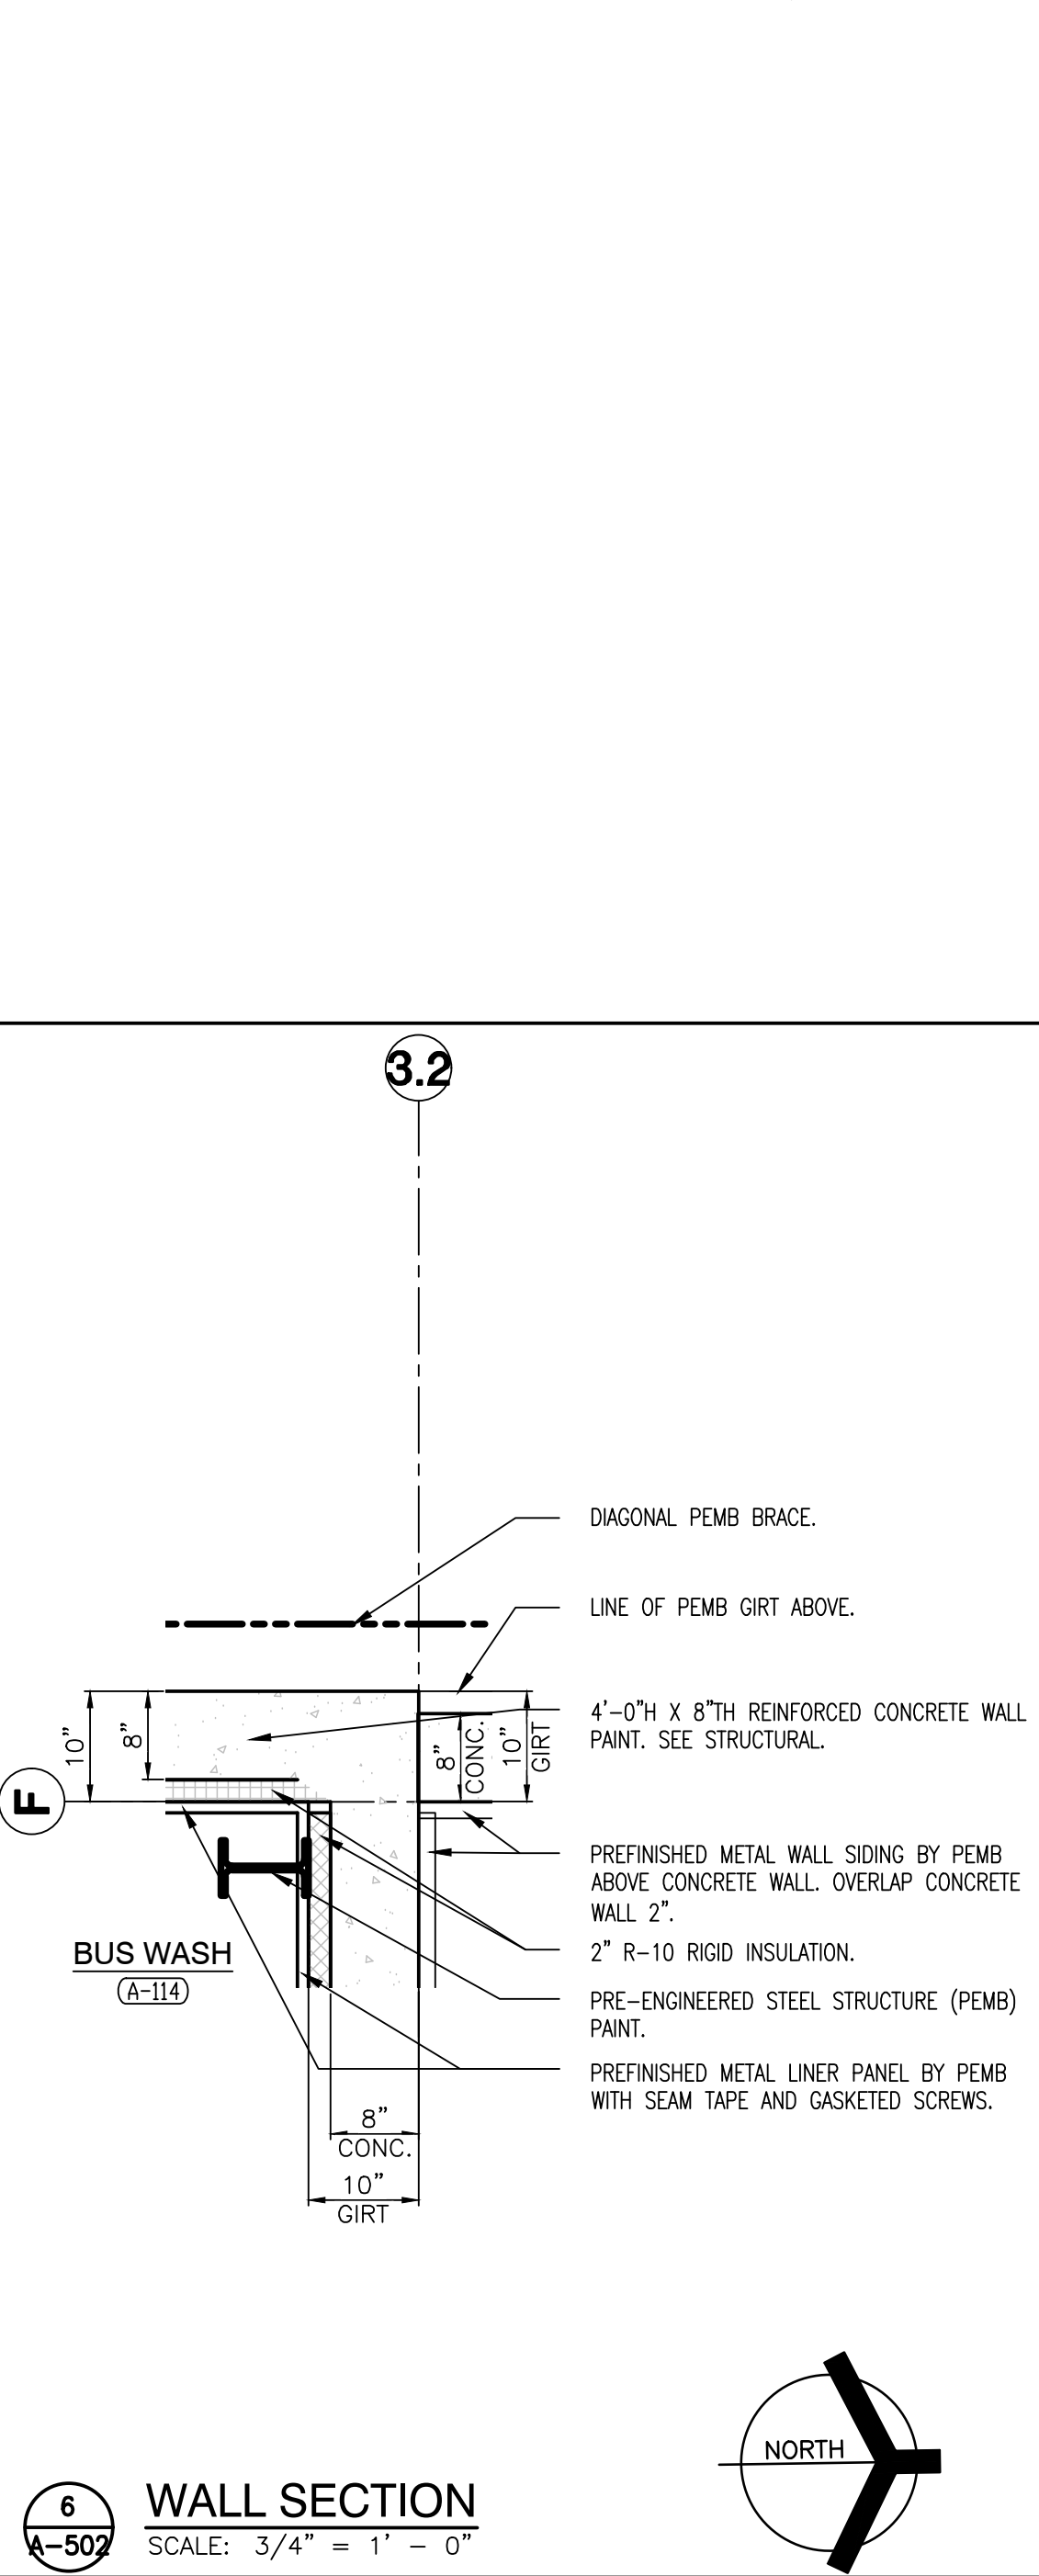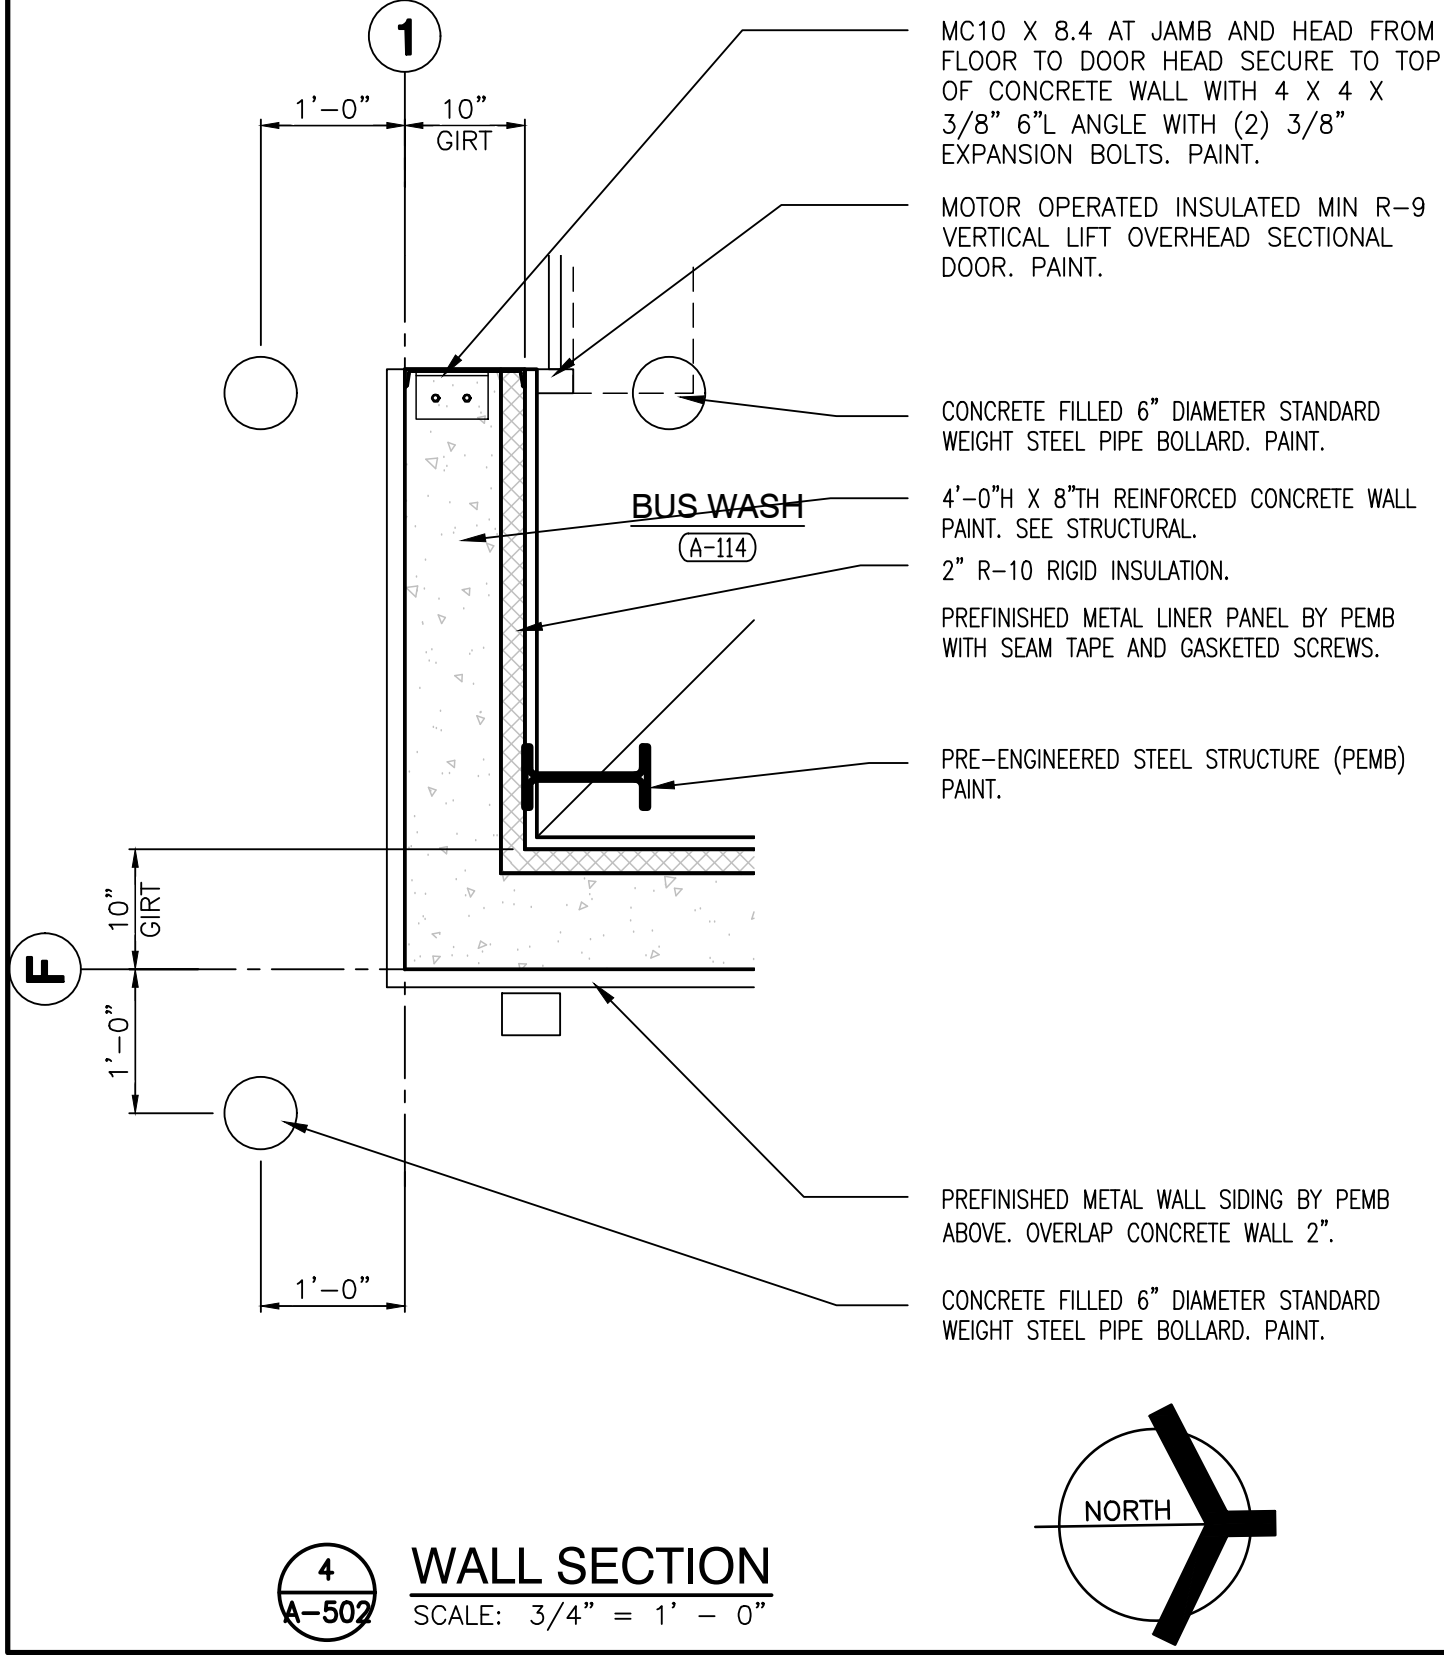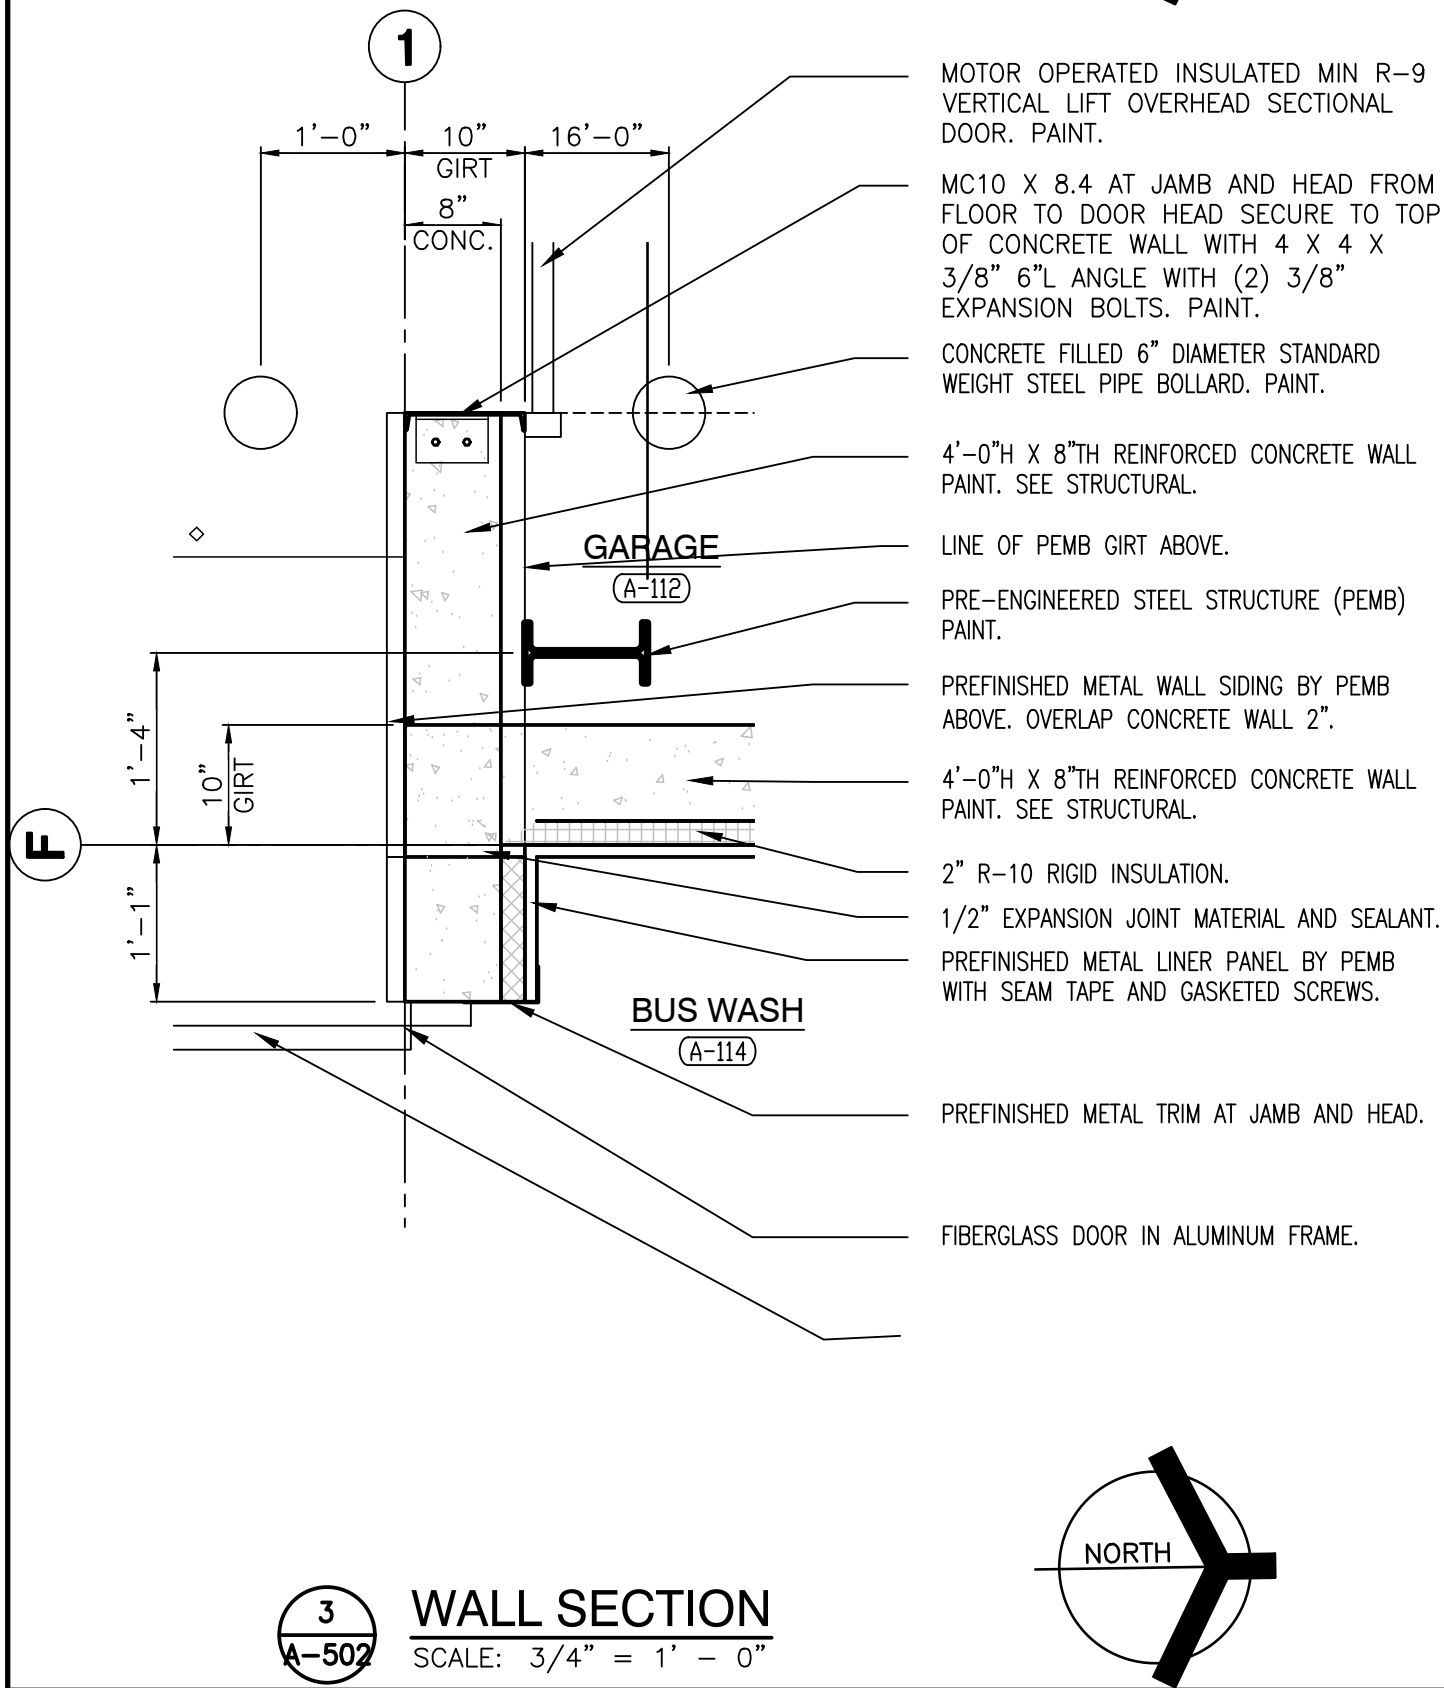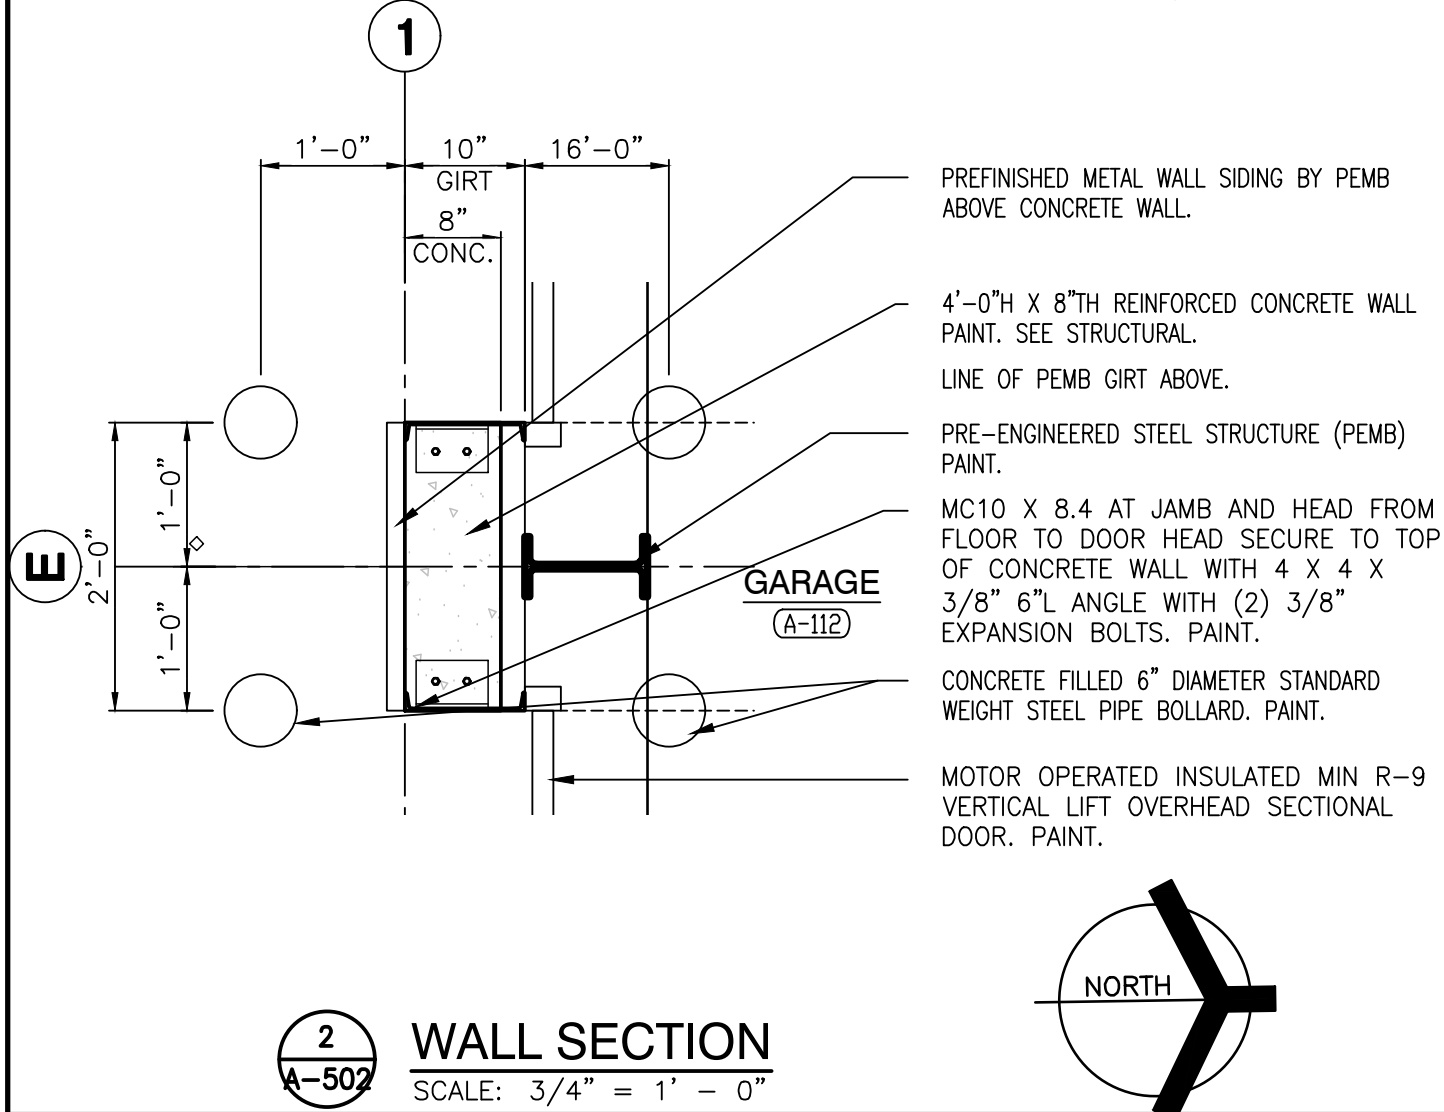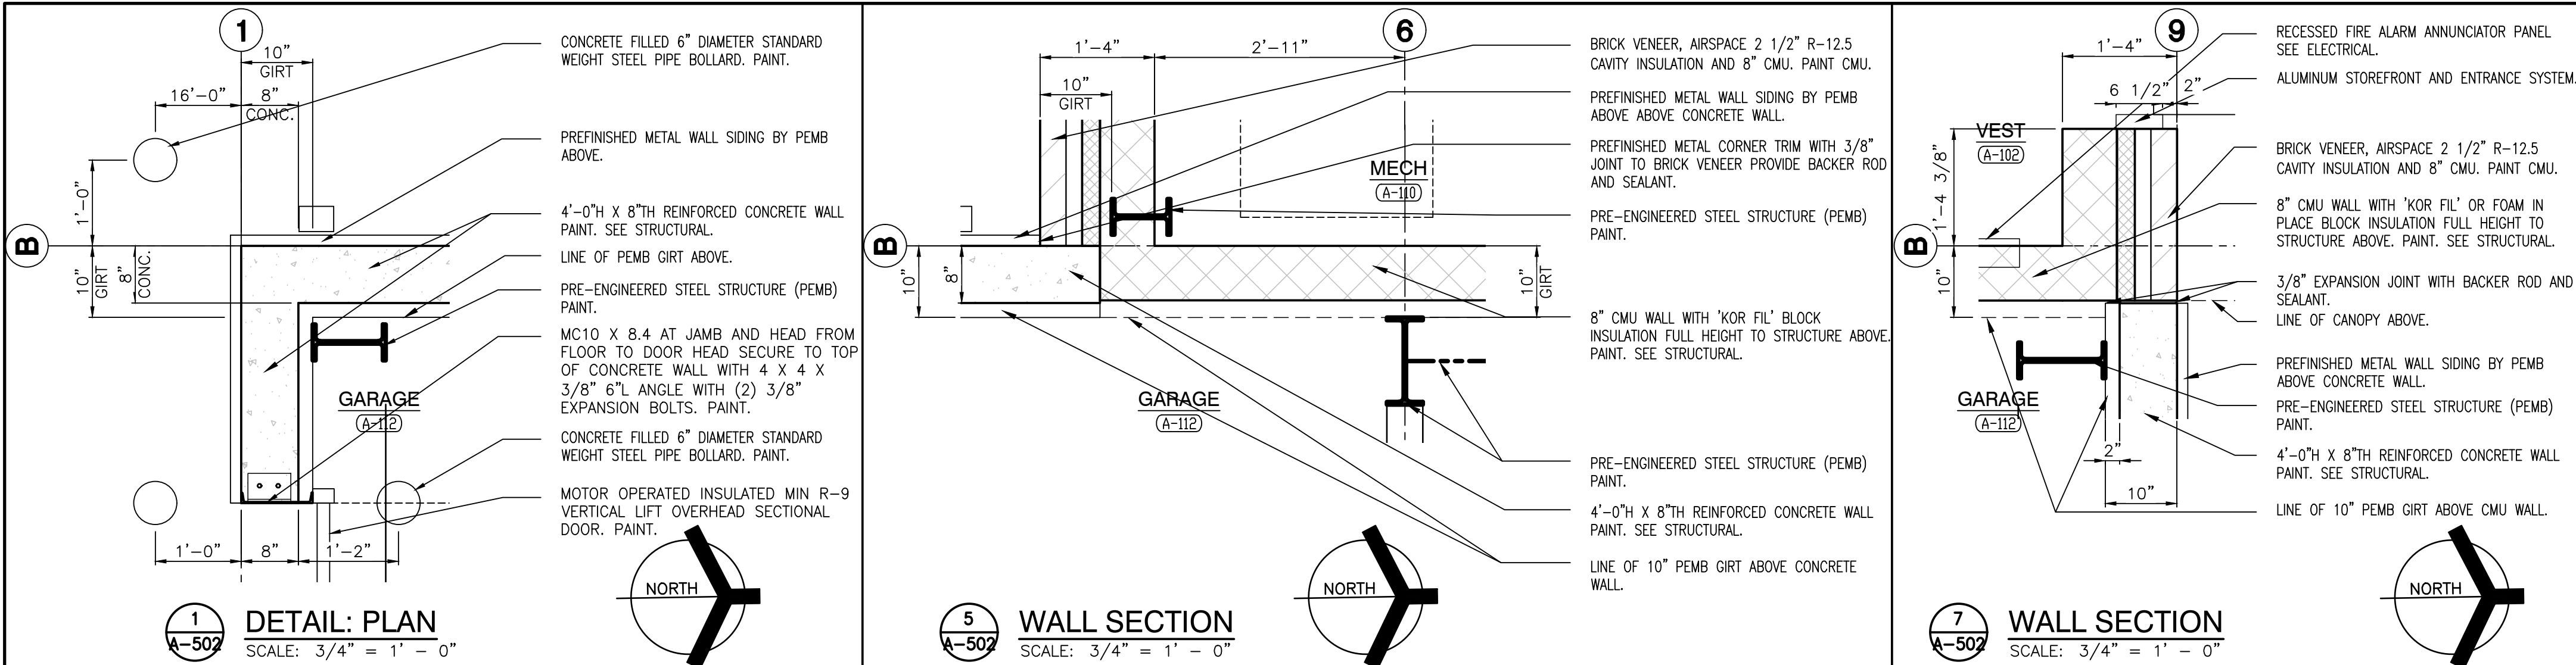

GENERAL RESTROOM PLAN NOTES:

(ALL PLAN NOTES MAY NOT BE INDICATED ON THIS SHEET.)

- FOR GENERAL NOTES, MATERIAL INDICATIONS LEGEND, SYMBOL LEGEND, ABBREVIATIONS, ETC. SEE SHEET G201.
- DEPTH OF ALL TOILET ENCLOSURES SHALL BE A MINIMUM OF 5'-0" CLEAR INSIDE DIMENSION UNLESS NOTED OTHERWISE.
- REFER TO PLUMBING DRAWINGS FOR FIXTURE TYPES.
- REFER TO PLUMBING DRAWINGS FOR FLOOR DRAIN LOCATIONS.
- COORDINATE HEIGHT OF GRAB BAR WITH TANK OF FLOOR MOUNTED WATER CLOSET OR FLUSH VALVE OF WALL MOUNTED WATER CLOSET.
- INSTALL LAVATORIES AND URINALS AT 2'-6" ON CENTER MINIMUM UNLESS NOTED OTHERWISE.

RESTROOM PLAN NOTES:

(ALL PLAN NOTES MAY NOT BE INDICATED ON THIS SHEET.)

- ACCESSIBLE FIXTURE. SEE PLUMBING.
- TOILET PAPER HOLDER. (OFCI)
- 3'-0" HANDICAPPED GRAB BAR.
- 3'-6" HANDICAPPED GRAB BAR.
- 18" VERTICAL HANDICAPPED GRAB BAR.
- TOILET PARTITION.
- URINAL SCREEN WALL.
- 2'-0" W x 3'-0" H MIRROR WITH BOTTOM OF REFLECTIVE SURFACE MOUNTED AT 40"A.F.F.
- ACCESSIBLE FIXTURE (LAVATORY/URINAL). SEE PLUMBING DRAWINGS.
- PAPER TOWEL DISPENSER. (OFCI)
- 24"x24" ACCESS PANEL. MOUNT TOP OF PANEL AT 5'-4" A.F.F. COORDINATE LOCATION WITH SENSOR HEIGHT.
- SOAP DISPENSER. (OFCI)
- FLOOR DRAIN. SEE PLUMBING DRAWINGS.
- FEMININE NAPKIN DISPOSAL.
- FEMININE NAPKIN DISPENSER.
- 2'-0" x 5'-0" MIRROR BOTTOM AT 1'-4" A.F.F.
- MOP SINK. SEE PLUMBING.

- (W) BABY CHANGING TABLE.



PROJECT HANOVER CSC NEW RESOURCE CENTER AND RELATED WORK

HANOVER COMMUNITY SCHOOL
CORPORATION
CEDAR LAKE, INDIANA

GIBRALTAR DESIGN

9102 N. Meridian St., Ste. 300
Indianapolis, IN 46260
Homepage: www.GibraltarDesign.com
Email: info@GibraltarDesign.com
Phone: 317.580.5777 Fax: 317.580.5778

PROJECT
20-141
DATE
05/17/21
COORDINATED BY
CD
DRAWN BY
JKF, AB
CHECKED BY
JPB



COPYRIGHT NOTICE:
THE CONCEPTS, DESIGNS, PLANS, DETAILS, ETC. SHOWN ON THIS DOCUMENT ARE THE PROPERTY OF GIBRALTAR DESIGN AND WERE CREATED FOR USE ON THIS SPECIFIC PROJECT. NONE OF THIS INFORMATION SHALL BE USED BY ANY PERSON OR FIRM FOR ANY PURPOSE WITHOUT THE EXPRESS WRITTEN CONSENT OF GIBRALTAR DESIGN. THE OWNER MAY RETAIN COPIES FOR INFORMATION AND REFERENCE IN CONNECTION ONLY WITH THIS PROJECT.

MARK	DATE	ISSUED FOR
1	05/28/21	ADDENDUM #1

DRAWING
PLAN DETAILS
BUS GARAGE, RESOURCE
CENTER
BUILDING A & D

PROJECT
HANOVER CSC NEW RESOURCE
CENTER AND RELATED WORK

© GIBRALTAR DESIGN SHEET


A-502



HANOVER COMMUNITY SCHOOL
CORPORATION
CEDAR LAKE, INDIANA

© GIBRALTAR DESIGN
SHEET
A-701

SCALE: 1/8" = 1'-0" (PRE-ENGINEERED METAL BUILDING)

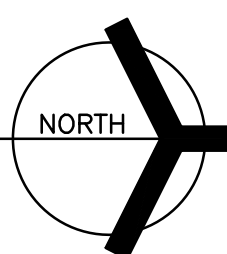



HANOVER COMMUNITY SCHOOL
CORPORATION
CEDAR LAKE, INDIANA

9102 N. Meridian St., Ste. 300
Indianapolis, IN 46260
Homepage www.GibraltarDesign.com
Email info@GibraltarDesign.com
Phone 317.580.5777 Fax 317.580.5778

PROJECT 20-141	
DATE 05/17/21	
COORDINATED BY MLR	
DRAWN BY ARM	
CHECKED BY NAS	

COPYRIGHT NOTICE:
THE CONCEPTS, DESIGNS, PLANS, DETAILS, ETC. SHOWN ON THIS DOCUMENT ARE THE PROPERTY OF GIBRALTAR DESIGN AND WERE CREATED FOR USE ON THIS SPECIFIC PROJECT. NONE OF THIS INFORMATION SHALL BE USED BY ANY PERSON OR FIRM FOR ANY PURPOSE WITHOUT THE EXPRESS WRITTEN CONSENT OF GIBRALTAR DESIGN. THE OWNER MAY RETAIN COPIES FOR INFORMATION AND REFERENCE IN CONNECTION ONLY WITH THIS PROJECT.



REVISIONS		
MARK	DATE	ISSUED FOR
AD-1	5/27/21	ADDENDUM #1

DRAWING
FIRST FLOOR EQUIPMENT
PLANS - BUILDING C

PROJECT
HANOVER CSC NEW RESOURCE
CENTER AND RELATED WORK

© GIBALTAR DESIGN

SHEET
A-703

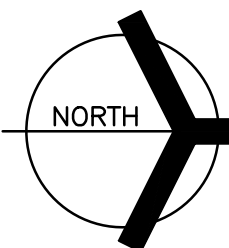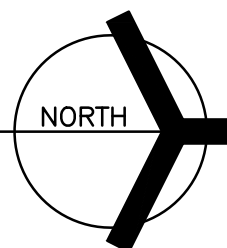

PLASTIC LAMINATE CASEWORK SCHEDULE


MARK	CATALOG NUMBER	WIDTH	DESCRIPTION
W1	16129	27"	14"D X 30"H DOORS, ADJUSTABLE SHELVES, SLOPE TOP
W2	16129	36"	14"D X 18"H DOORS, SLOPE TOP
W3	16129	36"	14"D X 12"H DOORS, SLOPE TOP
W4	16251	36"	14"D X 30"H MAIL CUBICLE SHELVES, SLOPE TOP
W5	16121	18"	14"D X 30"H LEFT HINGE DOOR, ADJUSTABLE SHELVES, SLOPE TOP
W6	16121	24"	14"D X 30"H LEFT HINGE DOOR, ADJUSTABLE SHELVES, SLOPE TOP
W7	16120	24"	14"D X 30"H RIGHT HINGE DOOR, ADJUSTABLE SHELVES, SLOPE TOP
W8	16129	36"	14"D X 30"H DOORS, ADJUSTABLE SHELVES, SLOPE TOP
B1	10430	27"	24"D X 32"H DRAWER, DOORS, ADJUSTABLE SHELF
B2	10129	36"	24"D X 32"H DOORS, ADJUSTABLE SHELF
B3	10422	18"	24"D X 32"H DRAWER, LEFT HINGE DOOR, ADJUSTABLE SHELF
B4	10120	24"	24"D X 32"H RIGHT HINGE DOOR, ADJUSTABLE SHELF
B5	10121	24"	24"D X 32"H LEFT HINGE DOOR, ADJUSTABLE SHELF
B6	10432	36"	24"D X 32"H 2 DRAWERS, DOORS, ADJUSTABLE SHELF
B7	10421	24"	24"D X 32"H DRAWER, RIGHT HINGE DOOR, ADJUSTABLE SHELF
SB1	10479	36"	24"D X 32"H FALSE FRONT DRAWER, DOORS, REMOVABLE BACK
H1	22181	48"	14"D X 51"H DOORS, CENTER DIVIDER, ADJUSTABLE SHELVES

GENERAL NOTES

- A. FOR SCHEDULING PURPOSES ONLY. MODEL NUMBERS ARE TAKEN FROM STEVENS INDUSTRIES, INC. (UNLESS NOTED OTHERWISE) AND ARE FOR CABINET REQUIREMENTS ONLY. SEE SPECIFICATIONS FOR CABINET CONSTRUCTION METHODS.
- B. FILLER PANELS, TRIM, AND MOLDING PROVIDED SHALL BE CONTINUOUS AS NECESSARY TO MAKE CASEWORK CONTINUOUS TO ADJACENT PARTITION, CEILING, AND/OR BULKHEAD.
- C. WHERE CASEWORK REQUIRES SHIMMING, ONLY APPROVED METAL SHIMS SHALL BE USED.
- D. CABINETS LOCATED IN FRONT OF A PIPE CHASE SHALL HAVE REMOVABLE BACKS.
- E. ALL BACK SPLASHES AND END SPLASHES SHALL BE 4" HIGH UNLESS OTHERWISE NOTED.
- F. VERIFY ALL CASEWORK DIMENSIONS WITH CASEWORK MANUFACTURER.
- G. 4" HIGH VINYL COVE BASE AT ALL TOE SPACE AREAS AND AT EXPOSED SURFACES AND SIDES OF CABINETS ADJACENT TO TOE SPACES. BY FLOORING CONTRACTOR.
- H. FIELD VERIFY ALL DIMENSIONS.
- J. REFER TO ELECTRICAL DRAWINGS AND SCHEDULES FOR DEVICE TYPES, HEIGHTS AND LOCATIONS.
- K. REFER TO PLUMBING DRAWINGS AND SCHEDULES FOR FIXTURE TYPES AND LOCATIONS.
- L. ALL EXPOSED SURFACES TO BE PLASTIC LAMINATE FINISHED, INCLUDING OPEN INTERIORS OF CABINETRY.
- M. ALL ADJOINING CABINETS SHALL BE ALIGNED.
- N. ALL EXPOSED ENDS ARE TO BE FINISHED.
- O. ALL CABINETS TO BE LOCKABLE. KEY ALIKE BY ROOM.
- P. ALL PLASTIC LAMINATE COUNTERTOPS TO HAVE 3MM EDGE.
- Q. ALL WALL AND FULL HEIGHT CABINETS TO RECEIVE PLASTIC LAMINATE SLOPE TOP. UNLESS OTHERWISE NOTED/SCHEDULED.

KEY NOTES

- 1 LINE OF FINISHED FLOOR
- 2 WALL LINE
- 3 CEILING LINE
- 4 4" TOE SPACE WITH VINYL BASE
- 5 DOOR
- 6 SLOPED TOP
- 7 25"D COUNTERTOP WITH 4" BACKSPLASH AND SIDESPLASH
- 8 REFRIGERATOR (BY OWNER)
- 9 4" VINYL BASE
- 10 FINISHED BACK/END PANEL
- 11 PAPER TOWEL DISPENSER (OFCI)
- 12 SOAP DISPENSER (OFCI)
- 13 FILLER PANEL - FINISH TO MATCH FACE OF CABINETS.
- 14 SINK, SEE PLUMBING DRAWINGS
- 15 MICROWAVE, BY OWNER
- 16 METAL SUPPORT BRACKETS, BY CASEWORK CONTRACTOR
- 17 WOOD SHELF, BY CASEWORK CONTRACTOR
- 18 COAT ROD, BY CASEWORK CONTRACTOR

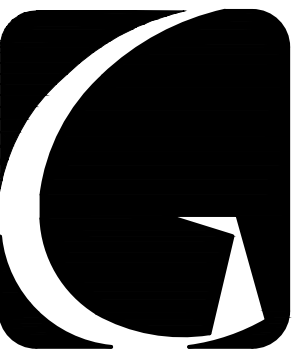

GIBRALTAR
DESIGN

ARCHITECTURE • ENGINEERING • INTERIOR DESIGN

PROJECT
**HANOVER CSC NEW
RESOURCE CENTER AND
RELATED WORK**

HANOVER COMMUNITY SCHOOL
CORPORATION
CEDAR LAKE, INDIANA

GIBRALTAR DESIGN


9102 N. Meridian St., Ste. 300
Indianapolis, IN 46260
Homepage www.GibraltarDesign.com
Email info@GibraltarDesign.com
Phone 317.580.5777 Fax 317.580.5778

PROJECT
20-141
DATE
05/17/21

COORDINATED BY
MLR

DRAWN BY
ARM

CHECKED BY
JPB NAS

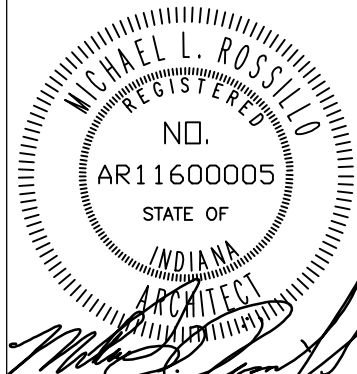

COPYRIGHT NOTICE:
THE CONCEPTS, DESIGNS, PLANS, DETAILS, ETC., SHOWN ON THIS DOCUMENT ARE THE PROPERTY OF GIBRALTAR DESIGN AND WERE CREATED FOR USE ON THIS SPECIFIC PROJECT. NONE OF THIS INFORMATION SHALL BE USED BY ANY PERSON OR FIRM FOR ANY PURPOSE WITHOUT THE EXPRESS WRITTEN CONSENT OF GIBRALTAR DESIGN. THE OWNER MAY RETAIN COPIES FOR INFORMATION AND REFERENCE IN CONNECTION ONLY WITH THIS PROJECT.

REVISIONS

MARK	DATE	ISSUED FOR
AD-1	5/27/21	ADDENDUM #1


DRAWING
**CASEWORK ELEVATIONS
AND SCHEDULE**

PROJECT
**HANOVER CSC NEW RESOURCE
CENTER AND RELATED WORK**

© GIBRALTAR DESIGN


SHEET

A-720

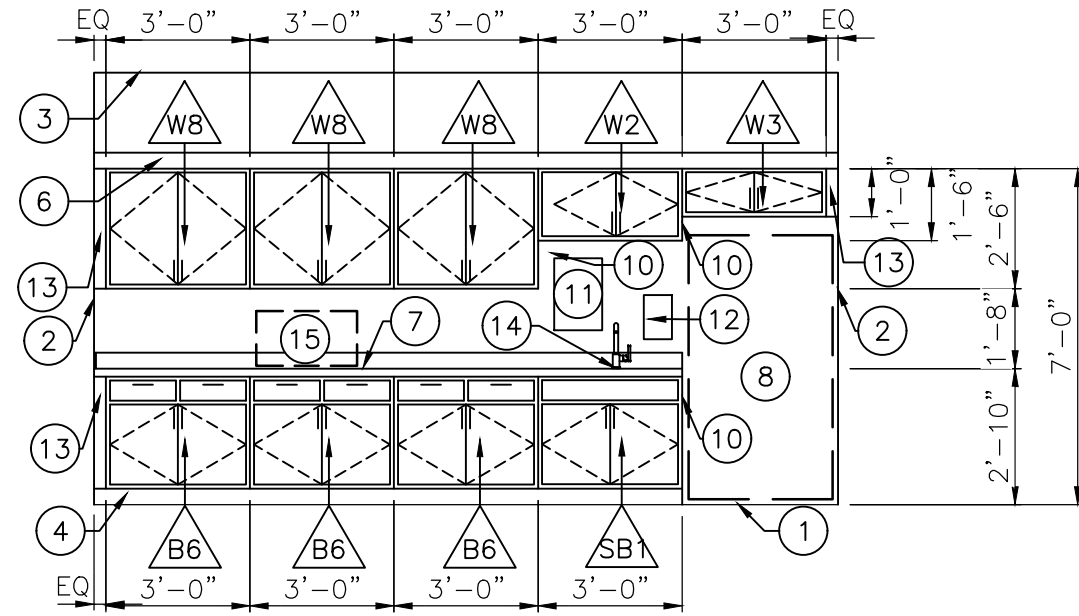


ELEVATION CABINETS: PL3
COUNTERTOP: PL4

SCALE: 1/4"=1'-0"
ROOM: D-142

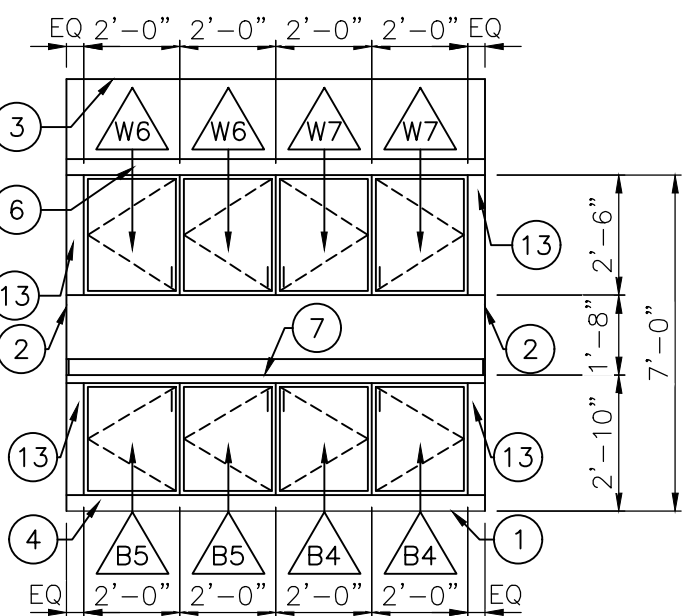


ELEVATION CABINETS: PL3
COUNTERTOP: PL4

SCALE: 1/4"=1'-0"
ROOM: D-141

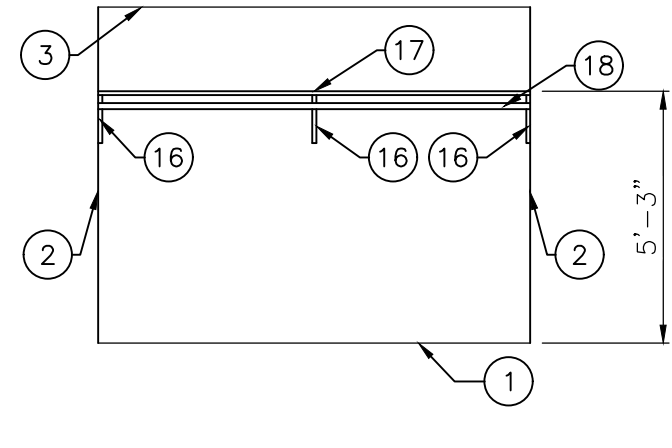


ELEVATION

SCALE: 1/4"=1'-0"
ROOM: D-127A

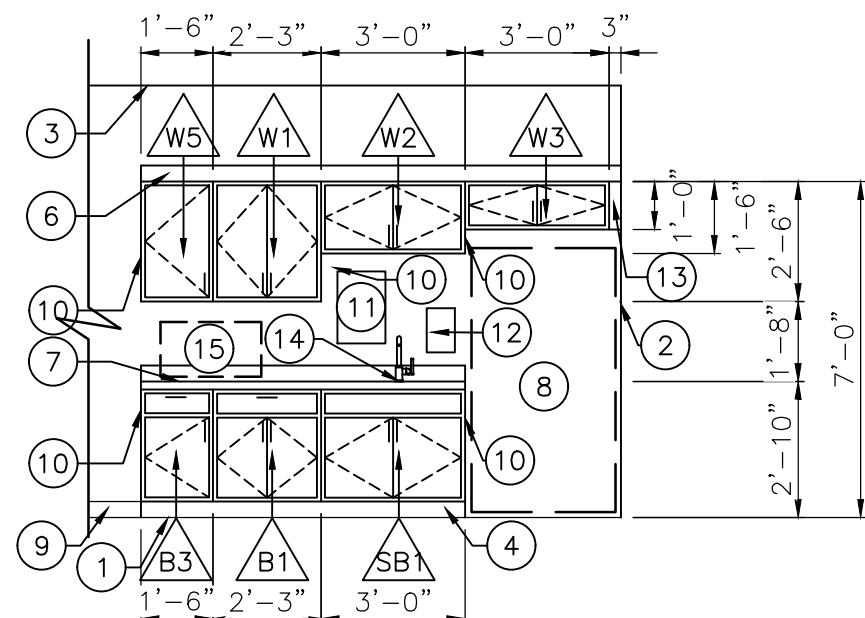


ELEVATION CABINETS: PL3
COUNTERTOP: PL4

SCALE: 1/4"=1'-0"
ROOM: D-126

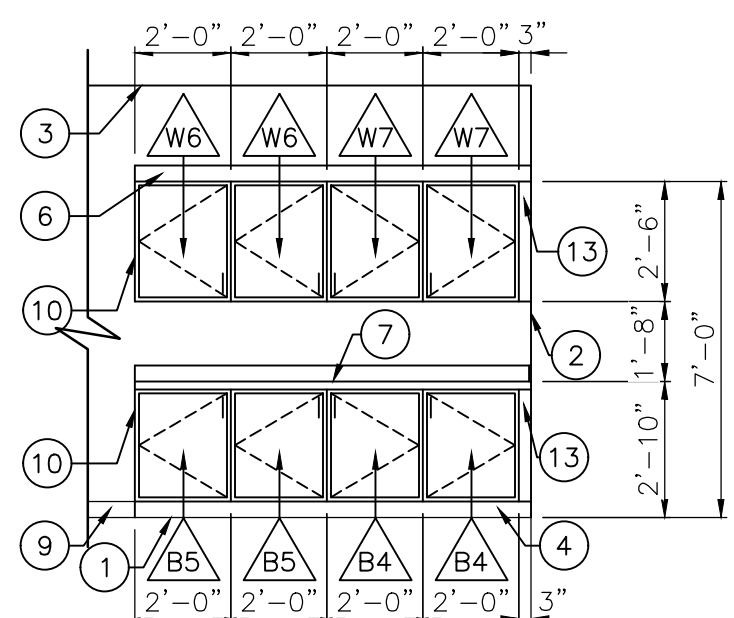


ELEVATION CABINETS: PL3
COUNTERTOP: PL4

SCALE: 1/4"=1'-0"
ROOM: D-120

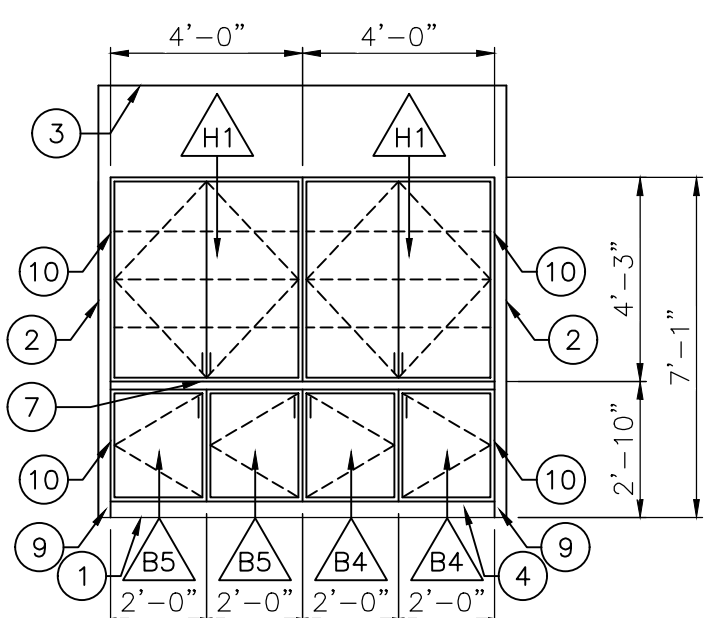


ELEVATION CABINETS: PL3
COUNTERTOP: PL4

SCALE: 1/4"=1'-0"
ROOM: D-114

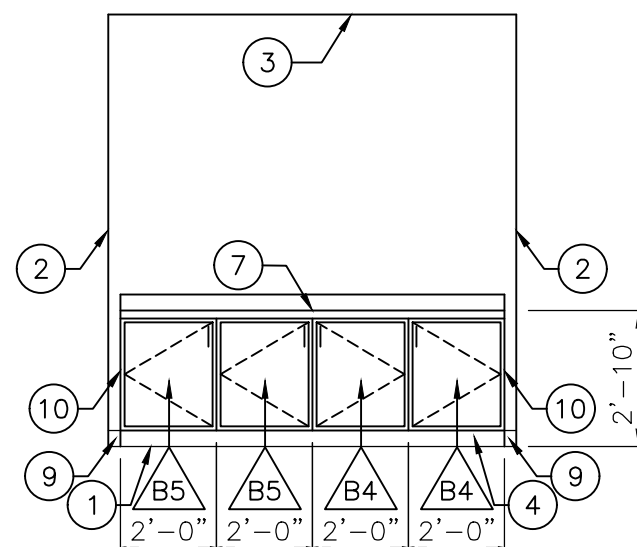


ELEVATION CABINETS: PL3
COUNTERTOP: PL4

SCALE: 1/4"=1'-0"
ROOM: D-111

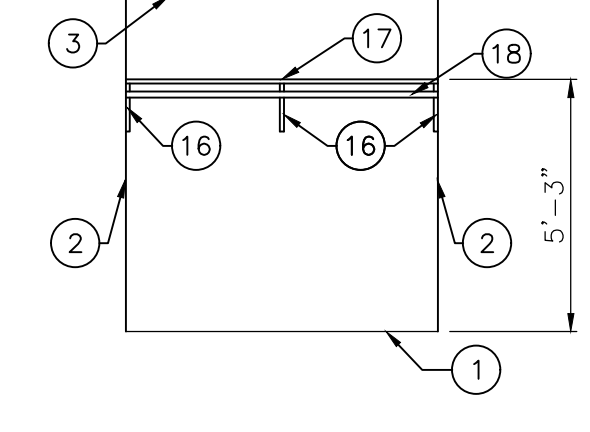


ELEVATION

SCALE: 1/4"=1'-0"
ROOM: D-105

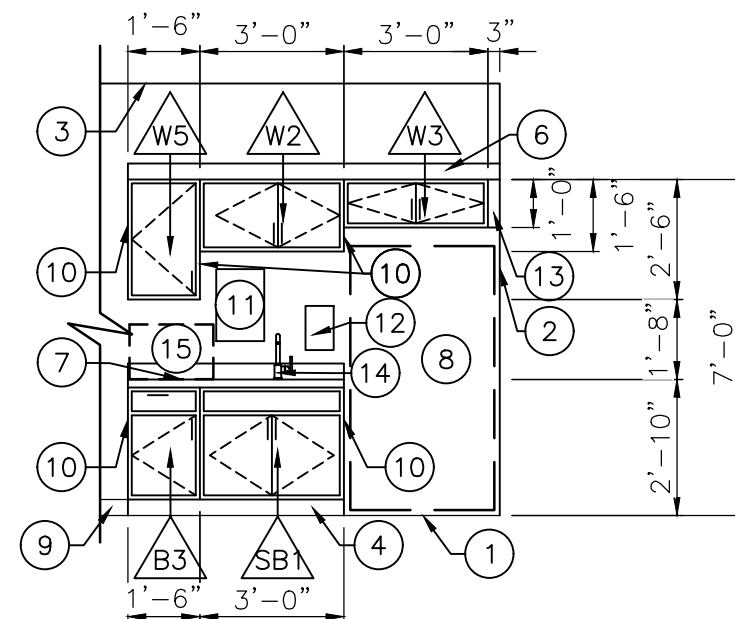


ELEVATION CABINETS: PL3
COUNTERTOP: PL4

SCALE: 1/4"=1'-0"
ROOM: C-105

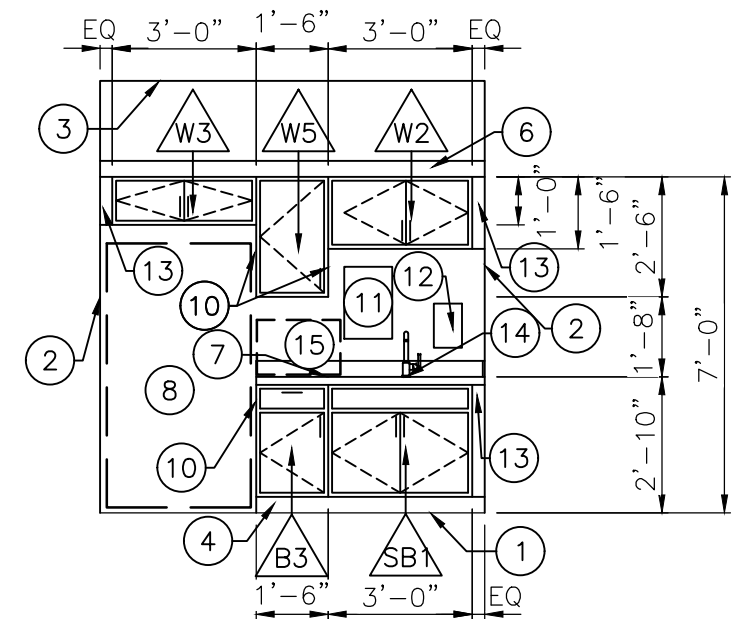


ELEVATION CABINETS: PL3
COUNTERTOP: PL4

SCALE: 1/4"=1'-0"
ROOM: B-101

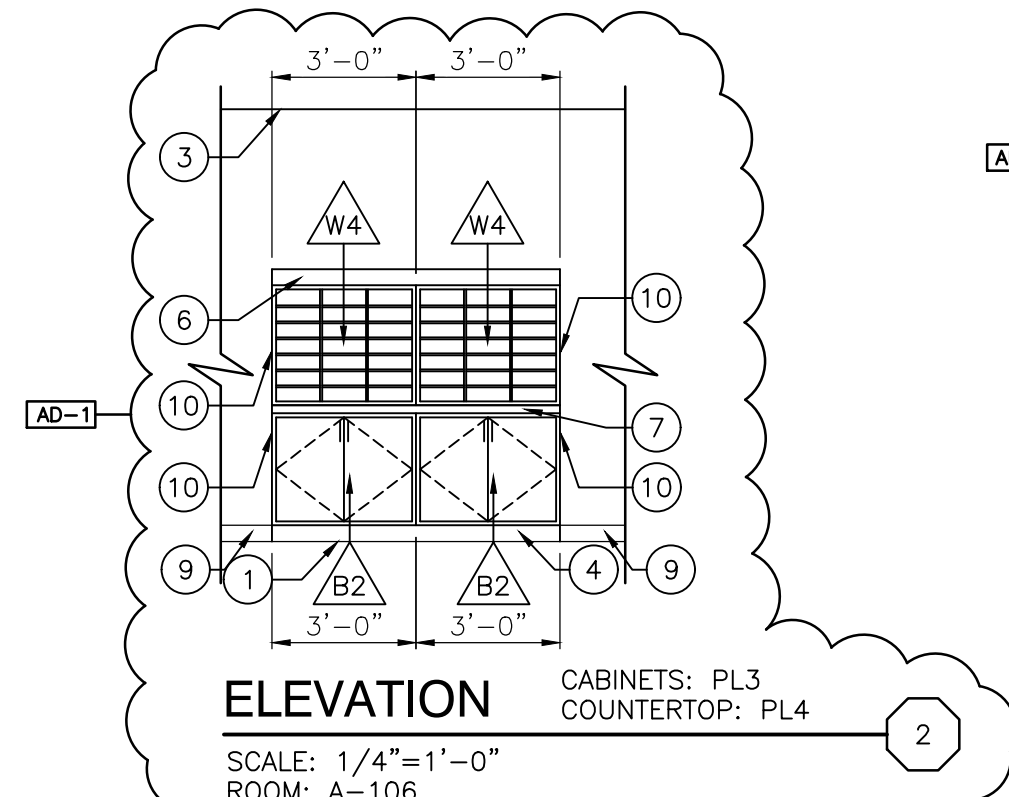

ELEVATION CABINETS: PL3
COUNTERTOP: PL4

SCALE: 1/4"=1'-0"
ROOM: A-106

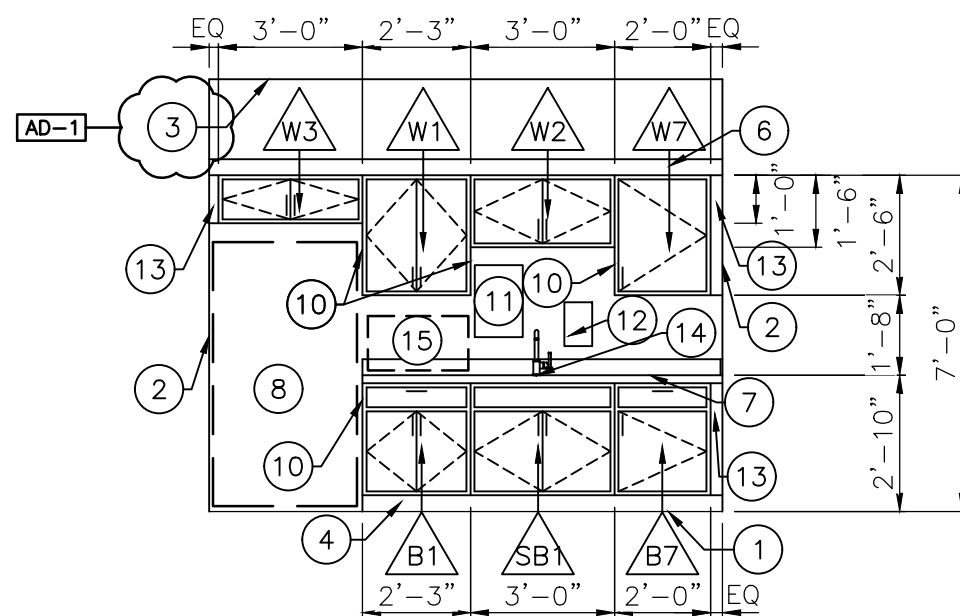

ELEVATION CABINETS: PL3
COUNTERTOP: PL4

SCALE: 1/4"=1'-0"
ROOM: A-105



HANOVER COMMUNITY SCHOOL
CORPORATION
CEDAR LAKE, INDIANA

9102 N. Meridian St., Ste. 300
Indianapolis, IN 46260
Homepage www.GibraltarDesign.com
Email info@GibraltarDesign.com
Phone 317.580.5777 Fax 317.580.5778

REVISIONS

[illegible]





PROJECT
HANOVER CSC NEW RESOURCE
CENTER AND RELATED WORK

SHEET

GENERAL NOTES

- A. REFER TO FINISH LEGEND (A-810) FOR FINISH INFORMATION. REFERENCE WRITTEN SPECIFICATIONS AND PLANS FOR ADDITIONAL INFORMATION.
- B. FILLER PANELS, TRIM, AND MOLDING PROVIDED SHALL BE CONTINUOUS AS NECESSARY TO MAKE CASEWORK CONTINUOUS TO ADJACENT PARTITION, CEILING, AND/OR BULKHEAD.
- C. WHERE CASEWORK REQUIRES SHIMMING, ONLY APPROVED METAL SHIMS SHALL BE USED.
- D. CABINETS LOCATED IN FRONT OF A PIPE CHASE SHALL HAVE REMOVABLE BACKS.
- E. 4" HIGH VINYL COVE BASE AT RECEPTION DESK TOE SPACE AREAS AND AT EXPOSED SURFACES AND SIDES OF CABINETS ADJACENT TO TOE SPACES.
- F. 6" HIGH WOODEN BASE AT BOARD ROOM DESK TOE SPACE AREAS AND AT EXPOSED SURFACES AND SIDES OF CABINETS ADJACENT TO TOE SPACES.
- G. FIELD VERIFY ALL DIMENSIONS.
- H. REFER TO ELECTRICAL DRAWINGS AND SCHEDULES FOR DEVICE TYPES, HEIGHTS AND LOCATIONS.
- I. ALL EXPOSED SURFACES TO BE PLASTIC LAMINATE FINISHED, INCLUDING OPEN INTERIORS OF CABINETS.
- J. ALL ADJOINING CABINETS SHALL BE ALIGNED.
- K. ALL EXPOSED ENDS ARE TO BE FINISHED.
- L. ALL CABINETS TO BE LOCKABLE. KEY ALIKE BY ROOM.
- M. ALL PLASTIC LAMINATE COUNTERTOPS TO HAVE 3MM PVC EDGE.

ENTIRE SHEET ISSUED IN THIS ADDENDUM

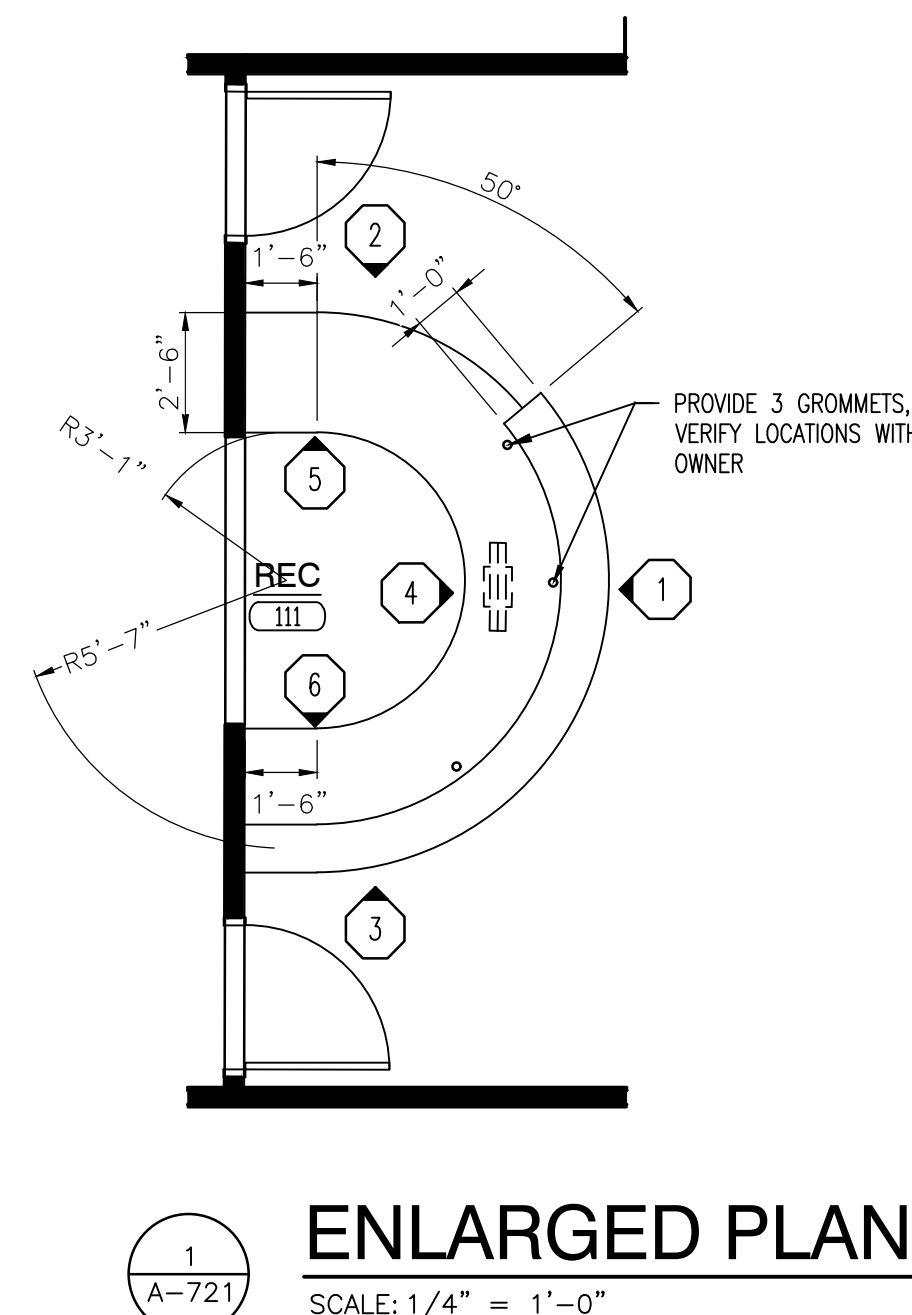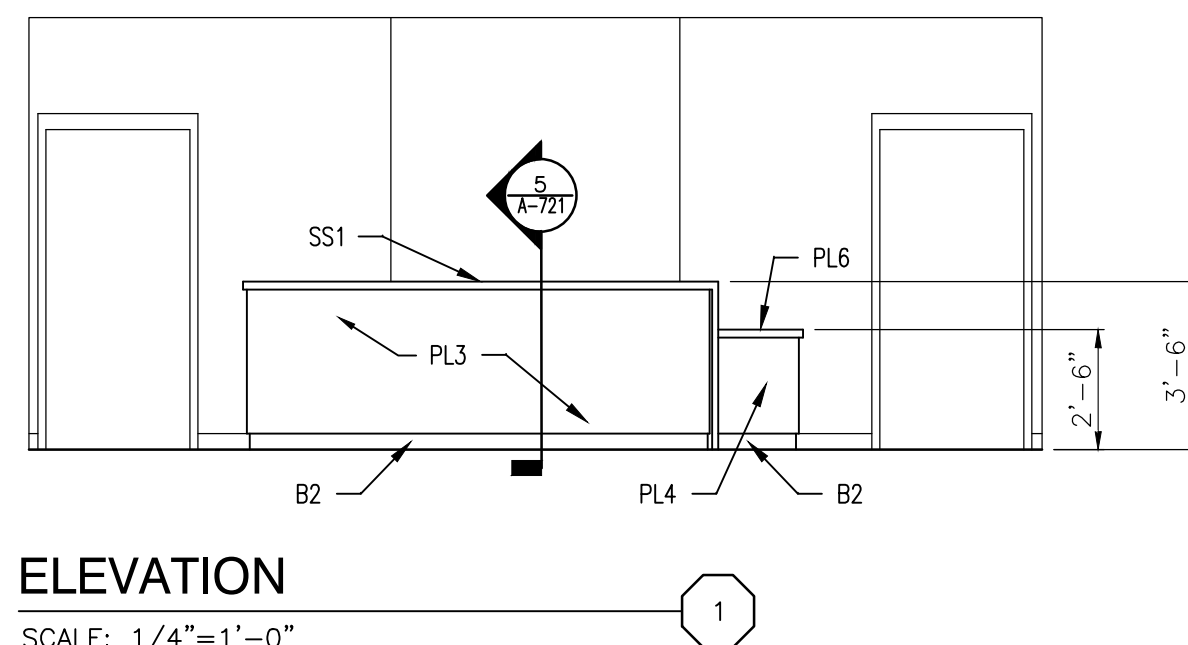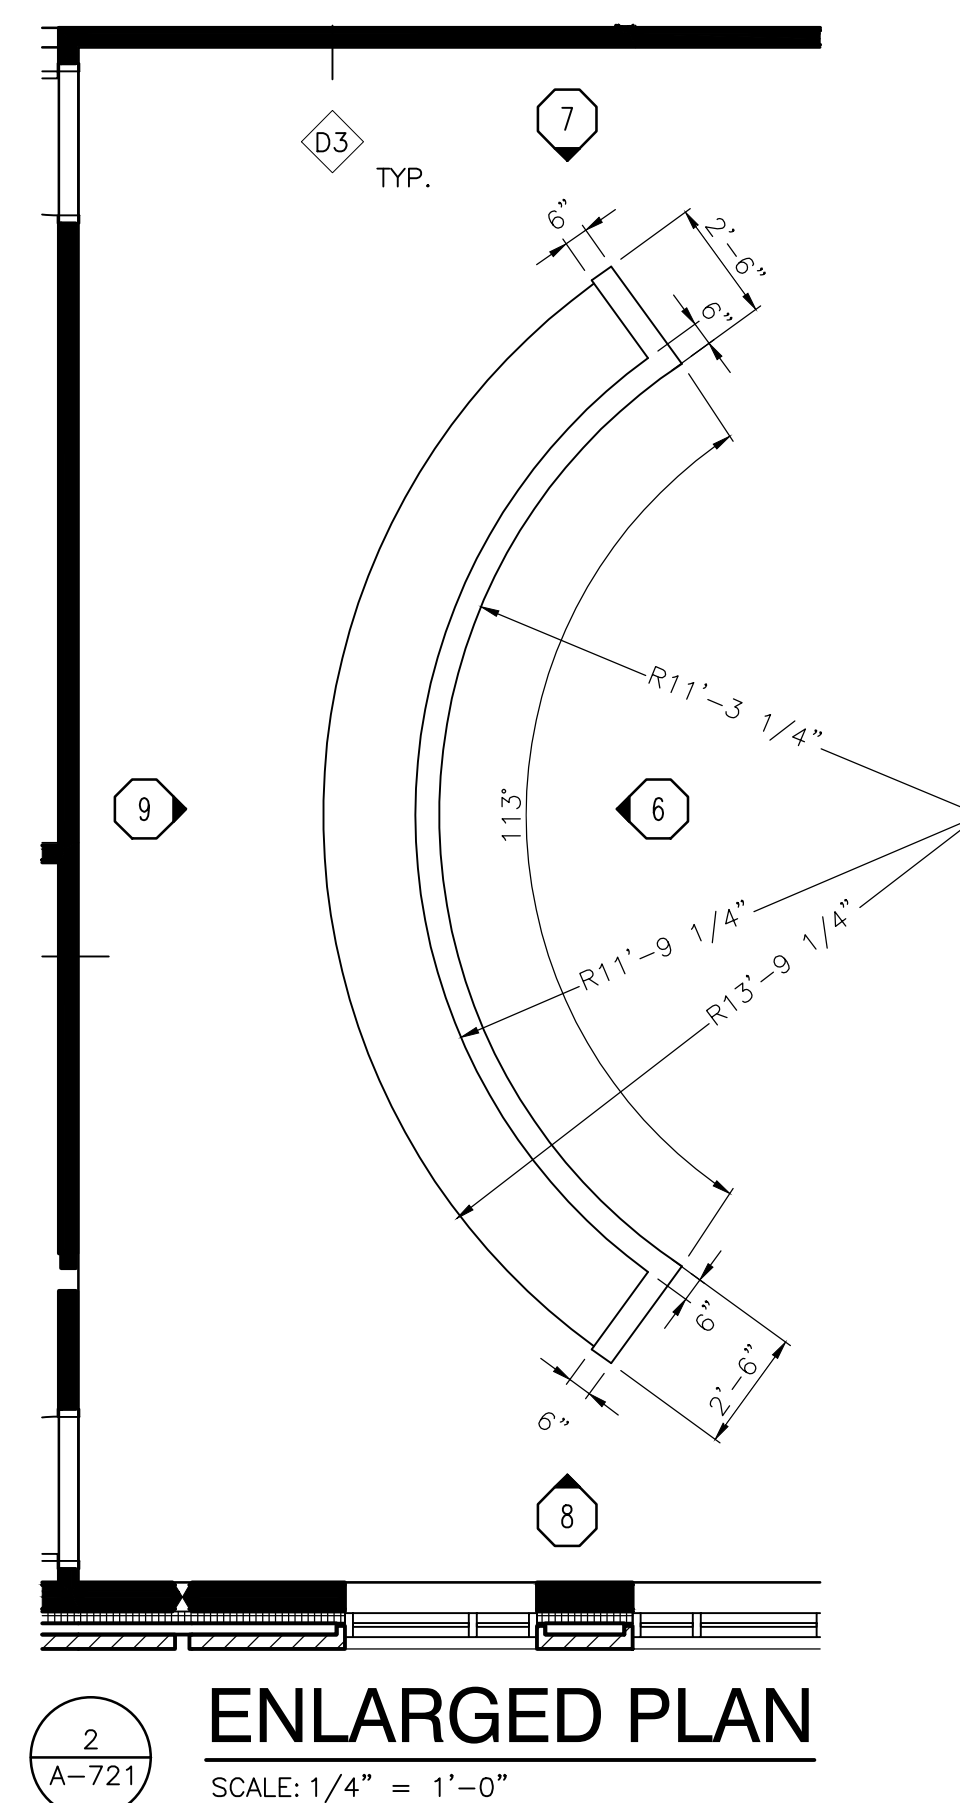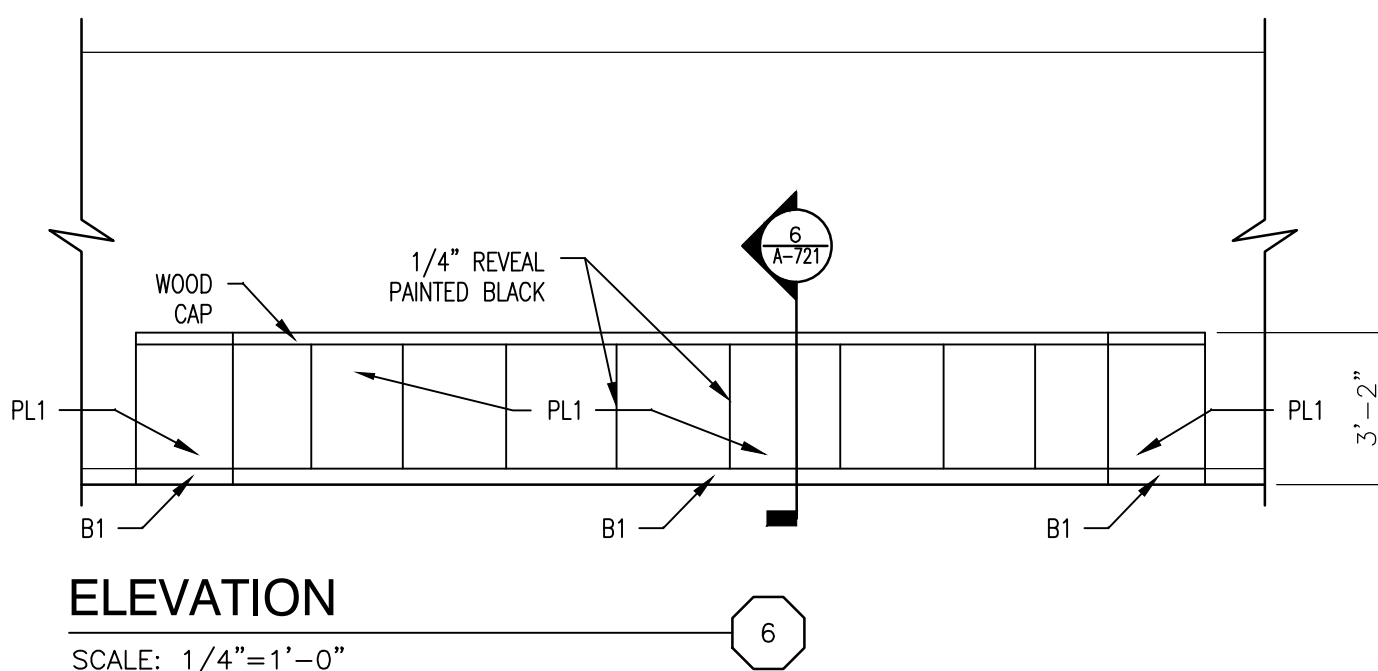

GENERAL NOTES:

REFERENCE FINISH LEGEND (A-810) FOR FINISH INFORMATION.
REFERENCE WRITTEN SPECIFICATIONS AND REFLECTED CEILING PLANS FOR ADDITIONAL INFORMATION.

GENERAL FINISH NOTES:


- A. PRIOR TO INSTALLATION OF NEW FINISHES CONTRACTOR SHALL INSPECT ALL SUBSTRATES. IF A SUBSTRATE IS DEEMED UNACCEPTABLE THE CONTRACTOR SHALL TAKE THE NECESSARY STEPS TO RECTIFY THE SITUATION OR CONTACT THE ARCHITECT WITH THE CONCERN. PROCEEDING WITH THE INSTALLATION OF FINISHES WILL BE CONSTRUED THAT THE INSTALLER AND/OR FINISHER HAS ACCEPTED SAID SUBSTRATE. NO CHANGE ORDER WILL BE ISSUED TO RECTIFY CONCEALED, OR UNSATISFACTORY SUBSTRATE ONCE FINISH WORK HAS PROCEEDED.
- B. PREPARE ALL WALL CONSTRUCTION, NEW AND EXISTING, TO RECEIVE NEW FINISHES AS PER MANUFACTURER'S RECOMMENDED INSTALLATION METHODS AND MATERIALS FOR ALL FINISHES.
- C. ALL FLOORING IS TO BE LEVELED WITHIN 1/4" IN 10'-0" WITH LATEX MATERIAL. MOISTURE CONTENT IN AREA IS TO BE TESTED PRIOR TO INSTALLATION OF FLOORING MATERIAL. CONTRACTOR TO INSTALL FLOORING PER MANUFACTURER'S RECOMMENDED METHOD.
- D. FLOORING CONTRACTOR TO SUBMIT A SEAMING DIAGRAM FOR FLOORING MATERIALS INCLUDING NOTATION OF MATERIAL DIRECTION.
- E. ALL FLOORING TRANSITIONS SHALL COMPLY WITH ADA GUIDELINES.
- F. ALL EXPOSED METAL SURFACES, SUCH AS GRILLES, FIRE EXTINGUISHER CABINETS, ETC. THAT ARE NOTED TO BE PAINTED ARE TO BE PAINTED WITH ALKID TYPE PAINT. COLOR TO BE COORDINATED WITH DESIGNER UNLESS OTHERWISE NOTED.
- G. CONTRACTOR TO PROVIDE AND INSTALL FLOORING TRANSITIONS AS INDICATED ON THE FLOOR PATTERN PLANS. WHERE NONE ARE NOTED, CONTRACTOR TO VERIFY REQUIRED TYPE/COLOR WITH DESIGNER.
- H. THE CONTRACTOR SHALL BE RESPONSIBLE TO VERIFY THAT ALL NEW INTERIOR WALL AND CEILING FINISHES WILL BE CLASS B MINIMUM, WITH A FLAME SPREAD RATING OF 75 MAXIMUM, AND A SMOKE DEVELOPED INDEX OF 450 MAXIMUM, PER IBC SECTION 803.
- I. ALL EXISTING AND NEW HALLOW METAL DOOR FRAMES TO BE PAINTED, P4, UNLESS NOTED OTHERWISE.

FINISH SYMBOL LEGEND:

P1	WALL FINISH
C1	FLOOR FINISH
B1	BASE FINISH
--	CEILING FINISH

PLAN NOTES:

- 1 PAINT, P2
2 WALL PANEL, WP1, TO BE PAINTED, P3
3 WALL COVERING, WC2
4 WALL COVERING, WC4
5 WALL COVERING, WC5
6 WALL TILE, WT1
7 WALL TILE, WT2
8 INDICATED WALL COVERING TO DIE INTO WOOD CASING.

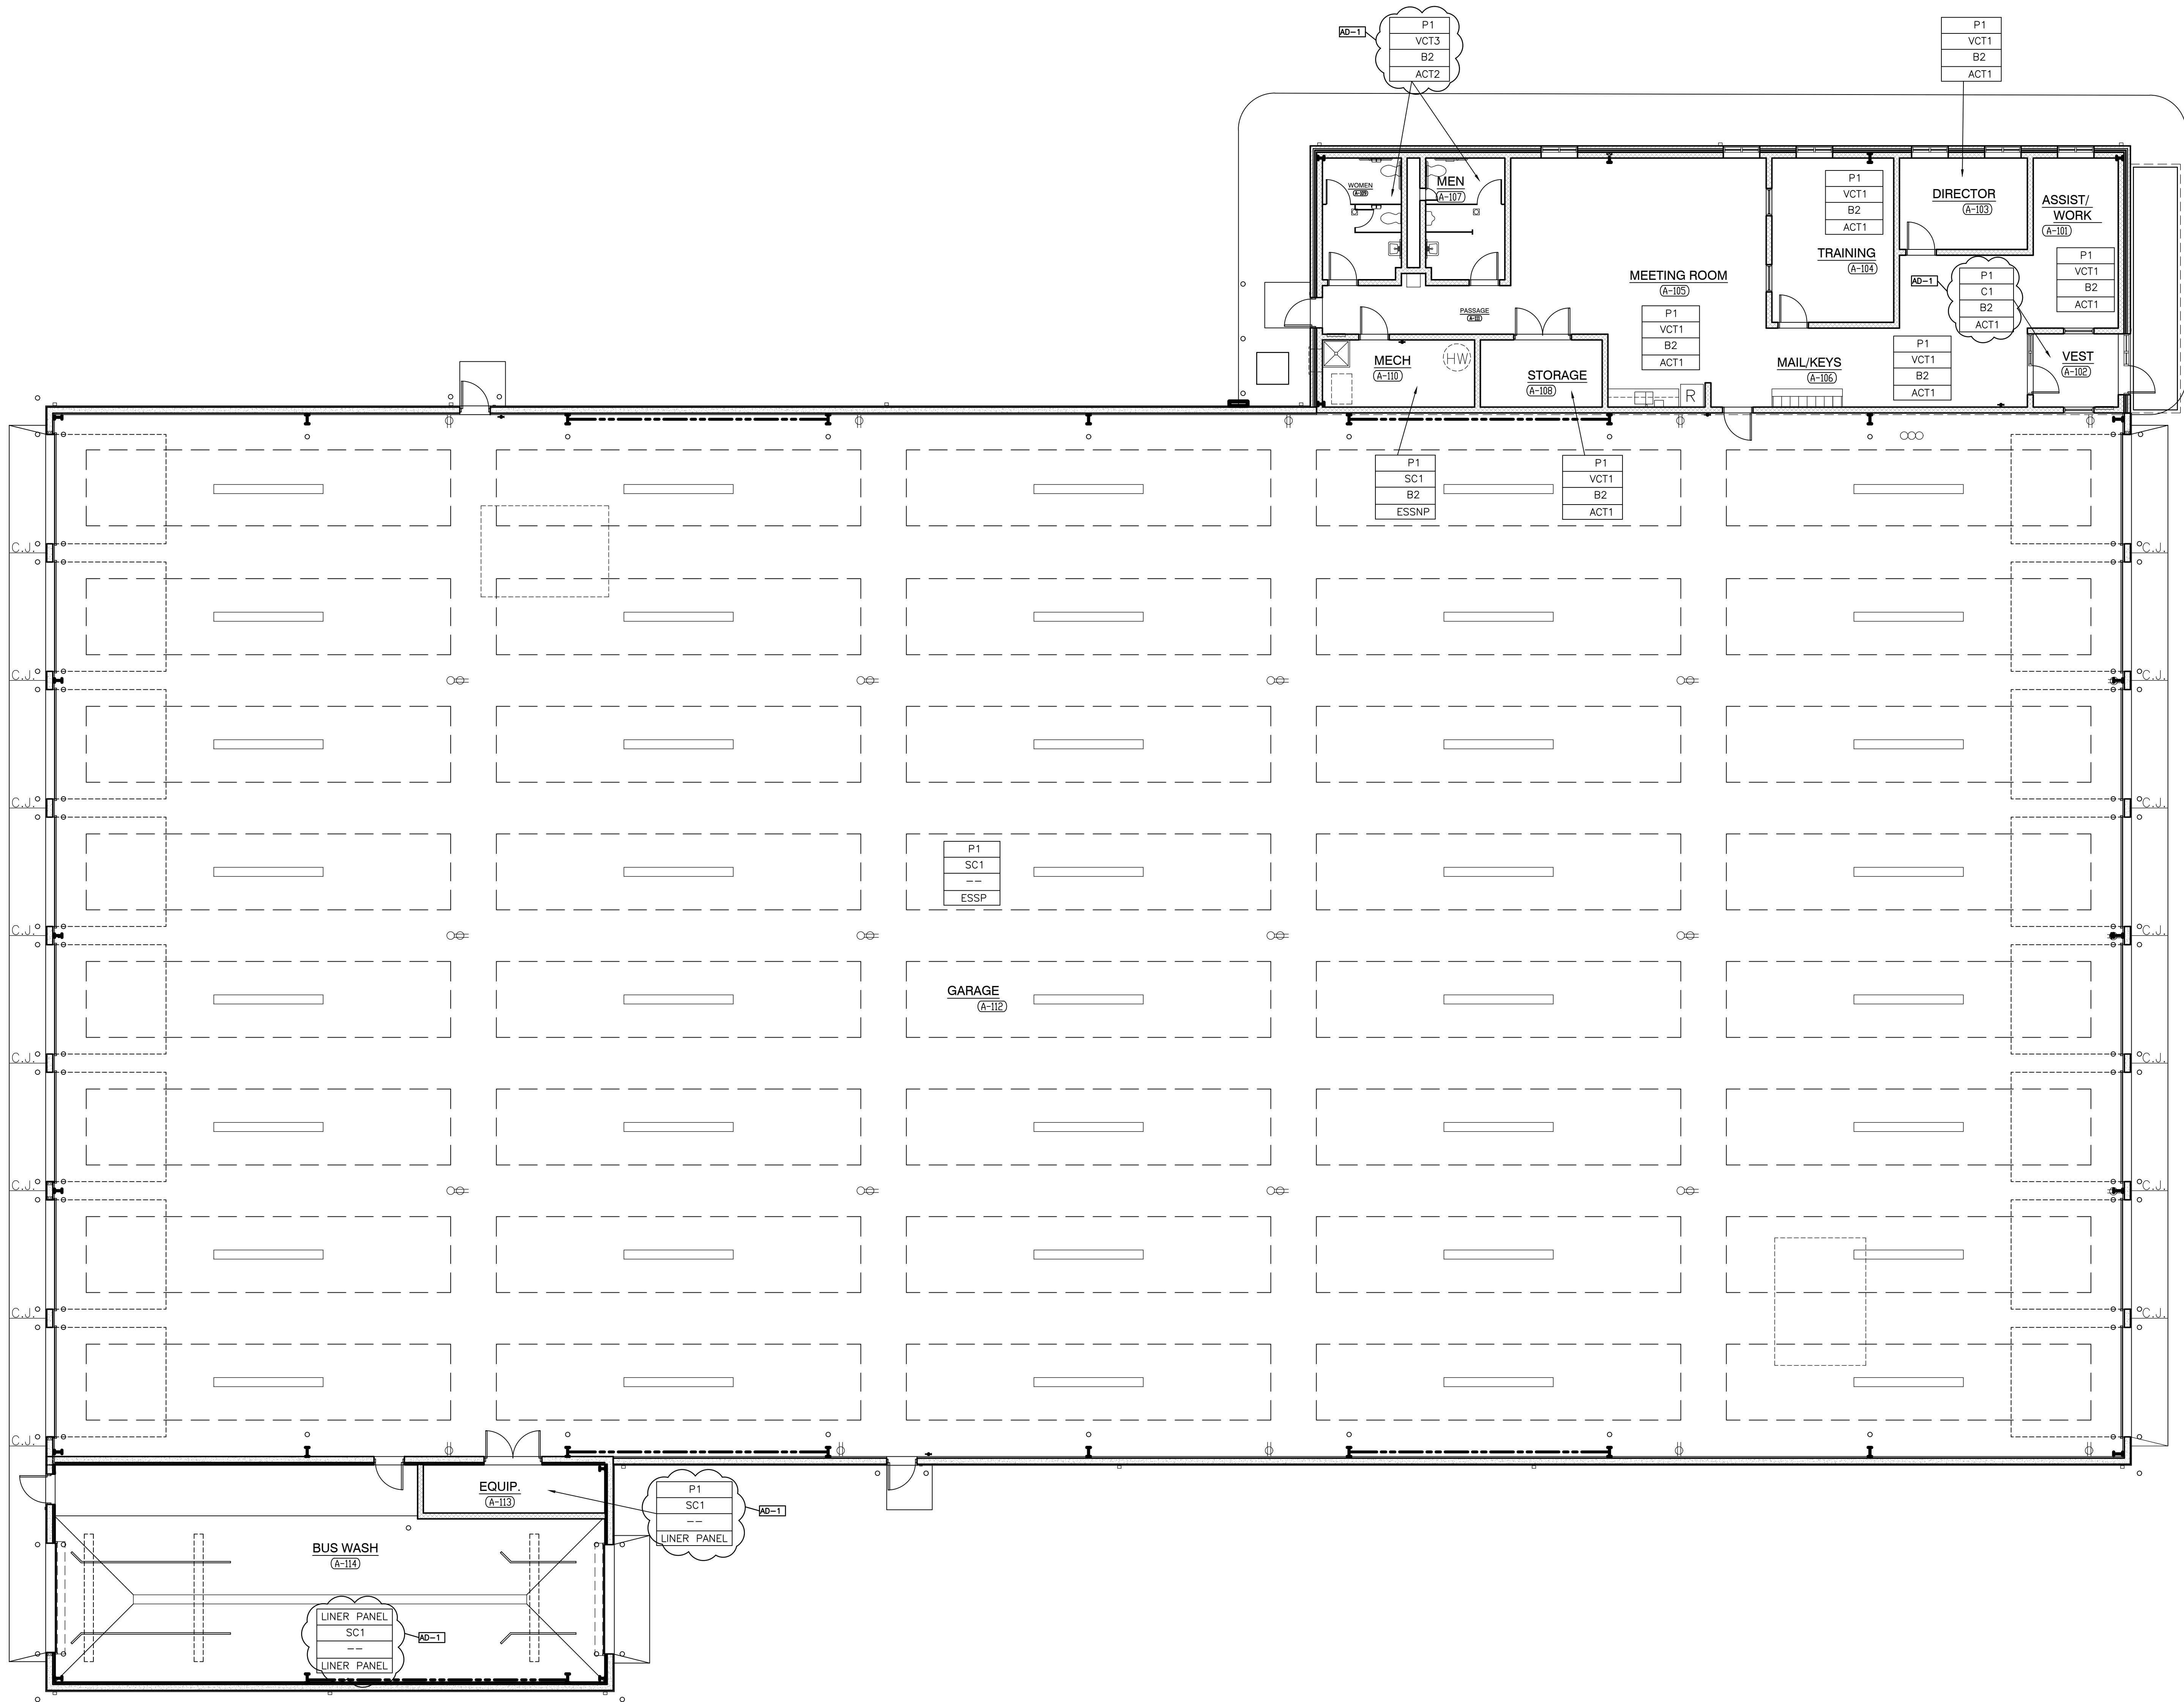


REFERENCE FINISH LEGEND (A-810) FOR FINISH INFORMATION

REFERENCE WRITTEN SPECIFICATIONS AND REFLECTED CEILING PLANS FOR ADDITIONAL INFORMATION.


- A. PRIOR TO INSTALLATION OF NEW FINISHES CONTRACTOR SHALL INSPECT ALL SUBSTRATES. IF SUBSTRATE IS NOT ACCEPTABLE, CONTRACTOR SHALL IDENTIFY AND TAKE THE NECESSARY STEPS TO RECTIFY THE SITUATION OR OBTAIN APPROVAL ARCHITECT WITH THE CONCERN. PROCEEDING WITH THE INSTALLATION OF FINISHES WILL BE AT CONTRACTOR'S RISK. IF ARCHITECT/OWNER HAS ACCEPTED said SUBSTRATE, NO CHANGE ORDER WILL BE ISSUED TO CORRECT THE SUBSTRATE. IF UNSATISFACTORY SUBSTRATE, ONCE FINISH WORK HAS PROCEEDED.
- B. BEFORE ALL WALL CONSTRUCTION, NEW AND EXISTING, TO RECEIVE NEW FINISHES AS PER MANUFACTURER'S RECOMMENDED INSTALLATION METHODS AND MATERIALS.
- C. ALL FLOORING IS TO BE LAYED WITHIN 1/4" IN 10'-0" WITH LATEX MATERIAL. MOISTURE CONTENT IN AGERS IS TO BE TESTED PRIOR TO INSTALLATION OF FLOORING MATERIAL. CONTRACTOR TO FOLLOW ALL FLOORING PER MANUFACTURER'S RECOMMENDED METHODS.
- D. FLOORING CONTRACTOR TO SUBMIT A SEAMING DIAGRAM FOR FLOORING MATERIALS INCLUDING NOTATION OF MATERIALS DIRECTION.
- E. ALL FLOORING TRANSITIONS SHALL COMPLY WITH AIA GUIDELINE.
- F. ALL EXPOSED METAL SURFACES, SUCH AS GRILLES, FIRE EXTINGUISHER CABINETS, ETC. THAT ARE NOTED TO BE PAINTED TO BE COORDINATED WITH DESIGNER UNLESS OTHERWISE NOTED.
- G. CONTRACTOR TO PROVIDE AND INSTALL FLOORING TRANSITIONS AS INDICATED ON THE FLOOR PATTERN. WORKING WORKS. CONTRACTOR TO DESIGNER TO VERIFY REQUIRED TYPE/COLOR WITH CONTRACTOR.
- H. THE CONTRACTOR SHALL BE RESPONSIBLE TO VERIFY THAT ALL NEW INTERIOR WALL AND CEILING FINISHES SHALL BE CLASS B, TYPE 1, 100% SOLID, SPREAD RATING OF 75 MAXIMUM, AND A SMOKE DEVELOPED INDEX OF MAXIMUM 10.
- I. ALL EXISTING AND NEW HALLOW METAL DOOR FRAMES TO BE PAINTED, P4, UNLESS NOTED OTHERWISE.

P1	—	WALL FINISH
C1	—	FLOOR FINISH
B1	—	BASE FINISH
--	—	CEILING FINISH

- ① PAINT, P2
- ② WALL PANEL, WP1, TO BE PAINTED, P3
- ③ WALL COVERING, WC2
- ④ WALL COVERING, WC4
- ⑤ WALL COVERING, WC5
- ⑥ WALL TILE, WT1
- ⑦ WALL TILE, WT2
- ⑧ INDICATED WALL COVERING TO DIE INTO WOOD CASING.

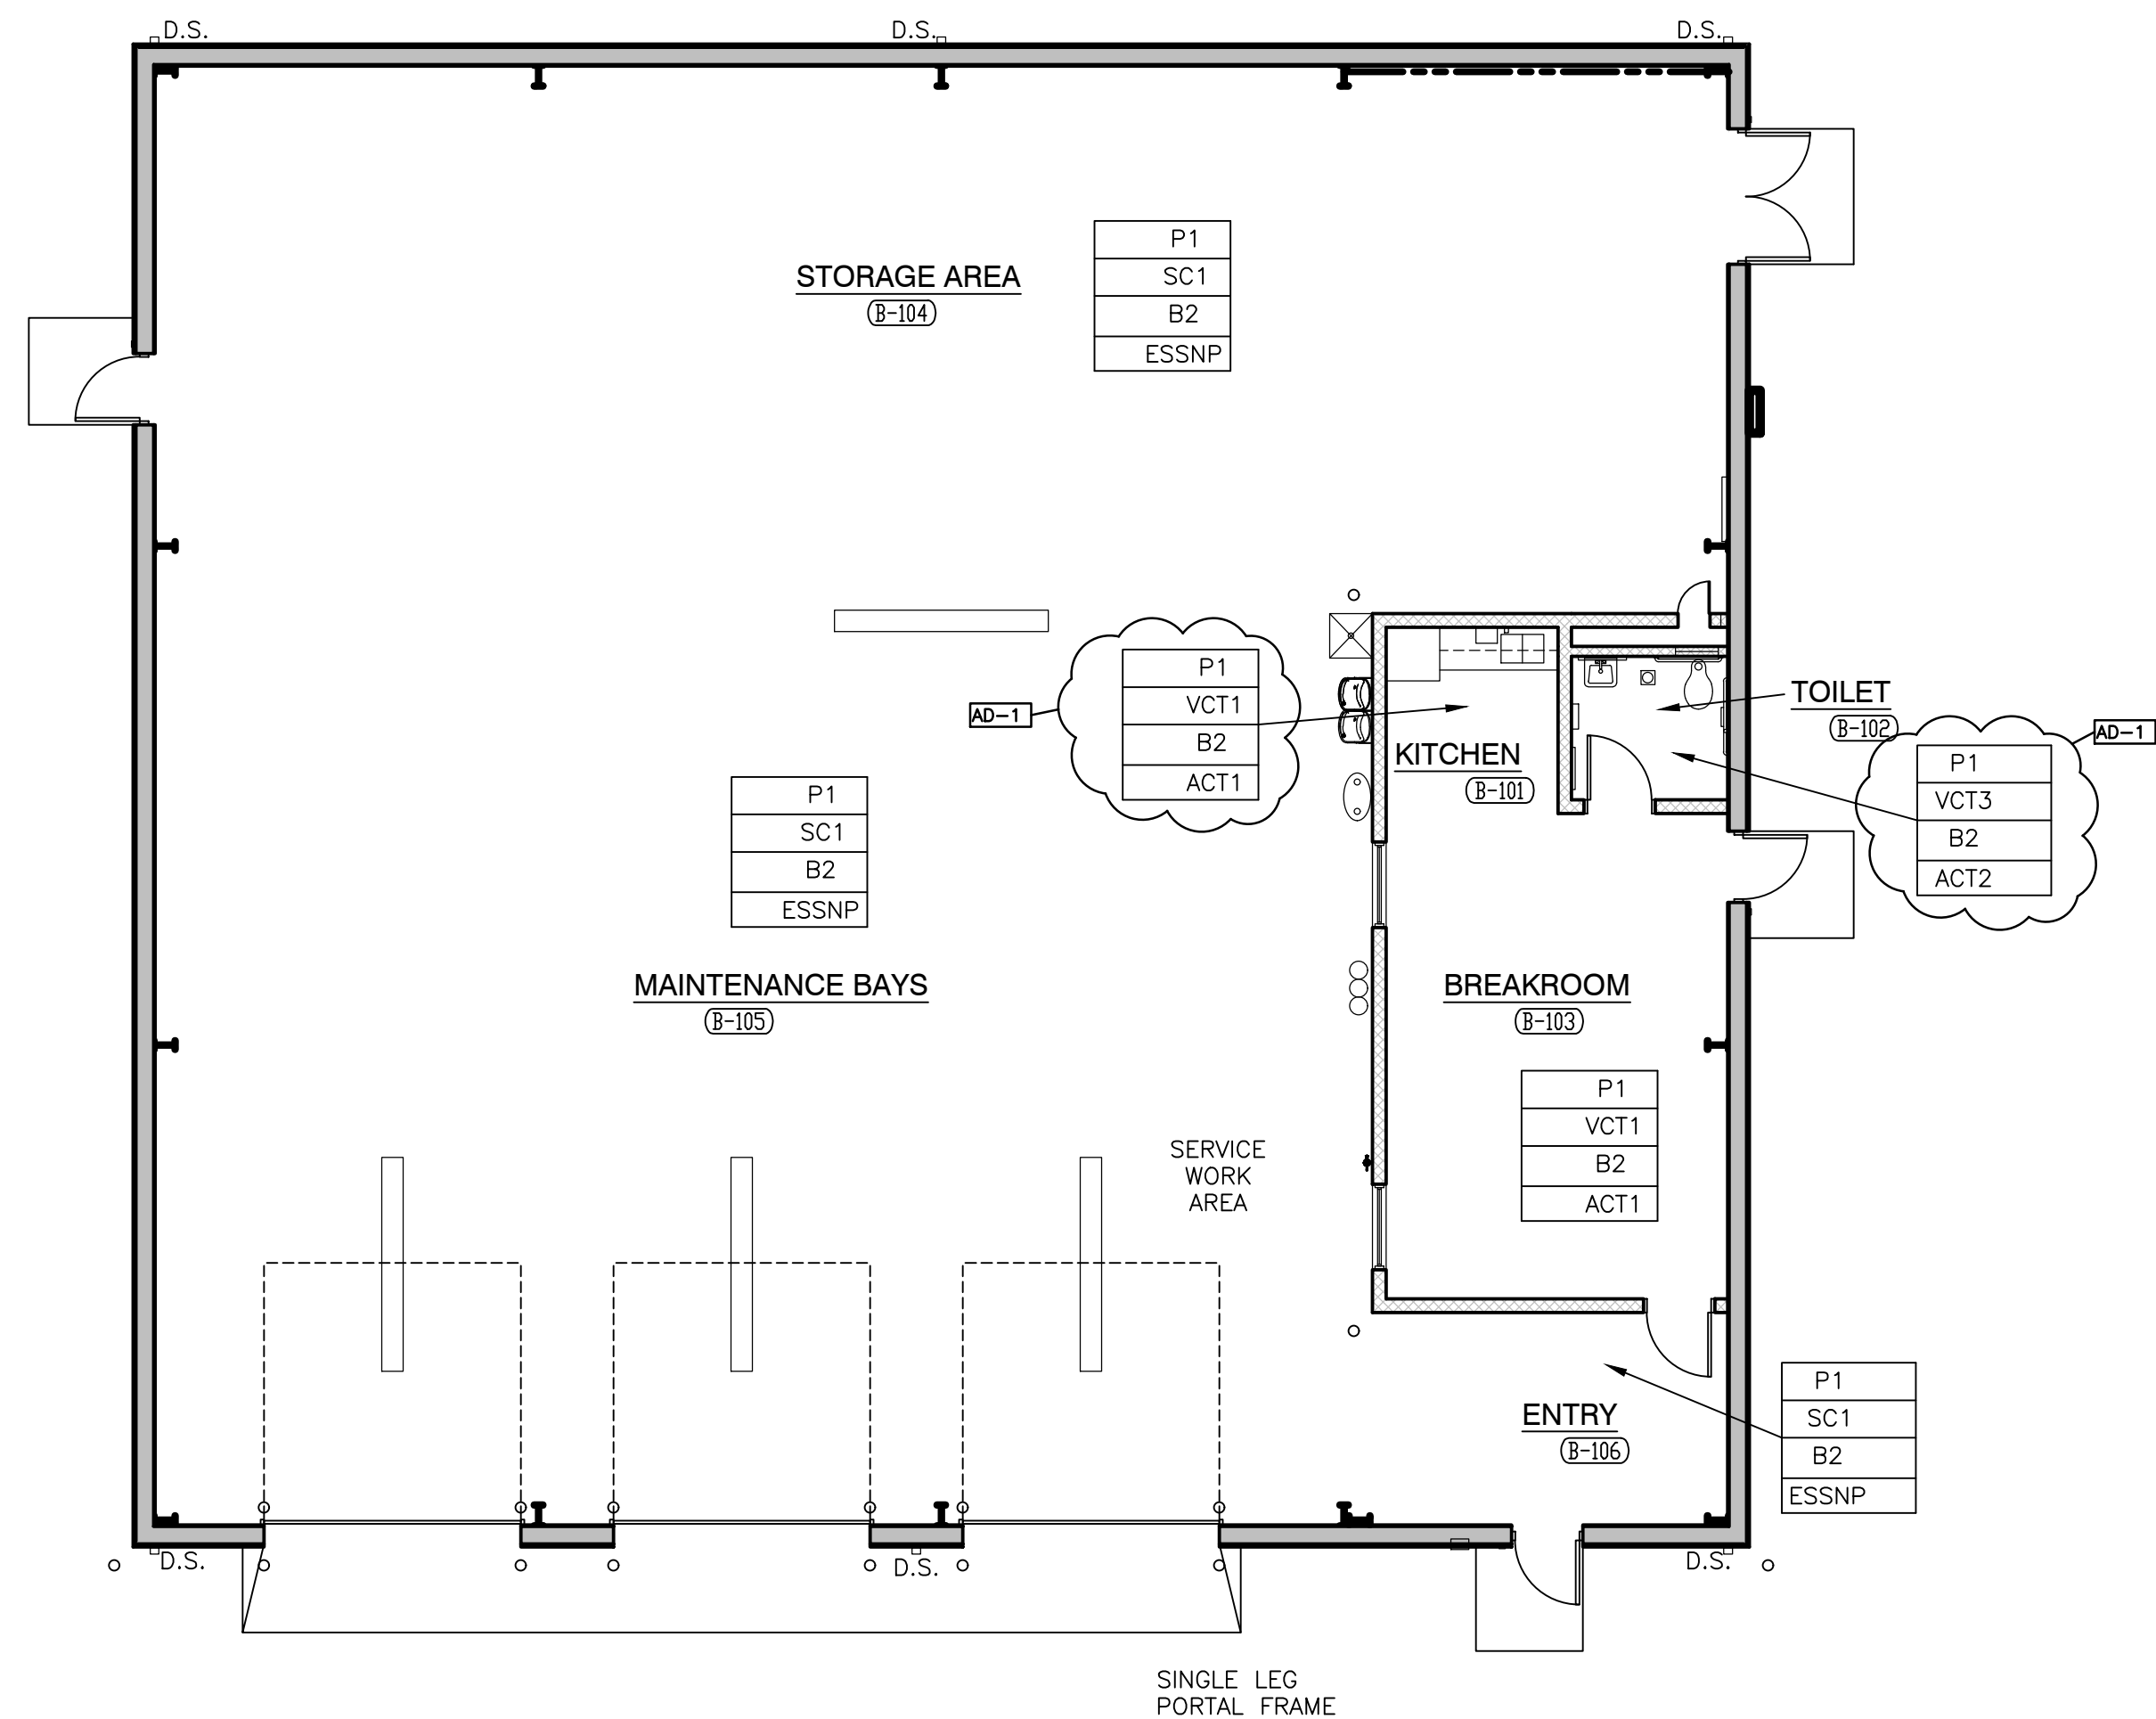


SCALE: 1/8" = 1'-0" (PRE-ENGINEERED METAL BUILDING)

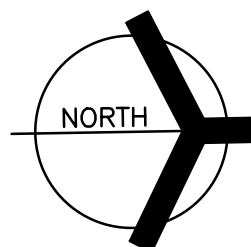

9102 N. Meridian St., Ste. 300
Indianapolis, IN 46260
Homepage www.GibraltarDesign.com
Email info@GibraltarDesign.com
Phone 317.580.5777 Fax 317.580.5778

PROJECT
20-141
DATE
05/17/21
COORDINATED BY
MLR

DRAWN BY
JFK,AB,ARM
CHECKED BY
JPB NAS

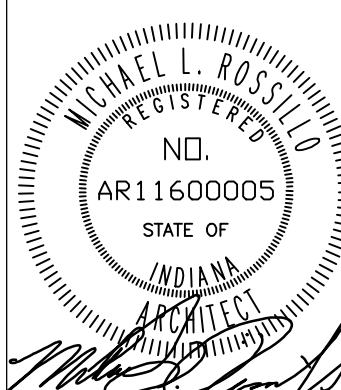

COPYRIGHT NOTICE:
THE CONCEPTS, DESIGNS, PLANS, DETAILS, ETC., SHOWN ON THIS DOCUMENT ARE THE PROPERTY OF GIBRALTAR DESIGN AND WERE CREATED FOR USE ON THIS SPECIFIC PROJECT. NONE OF THIS INFORMATION SHALL BE USED BY ANY PERSON OR FIRM FOR ANY PURPOSE WITHOUT THE EXPRESS WRITTEN CONSENT OF GIBRALTAR DESIGN. THE OWNER MAY RETAIN COPIES FOR INFORMATION AND REFERENCE IN CONNECTION ONLY WITH THIS PROJECT.

[illegible]

DRAWING
FIRST FLOOR FINISH PLAN
MAINTENANCE BUILDING
BUILDING B

PROJECT
HANOVER CSC NEW RESOURCE
CENTER AND RELATED WORK

© GIBALTAR DESIGN

SHEET

A-802

GENERAL NOTES:

REFERENCE FINISH LEGEND (A-810) FOR FINISH INFORMATION.
REFERENCE WRITTEN SPECIFICATIONS AND REFLECTED CEILING PLANS FOR ADDITIONAL INFORMATION.

GENERAL FINISH NOTES:


- A. PRIOR TO INSTALLATION OF NEW FINISHES CONTRACTOR SHALL INSPECT ALL SUBSTRATES. IF A SUBSTRATE IS DEEMED UNACCEPTABLE THE CONTRACTOR SHALL TAKE THE NECESSARY STEPS TO RECTIFY THE SITUATION OR CONTACT THE ARCHITECT WITH THE CONCERN. PROCEEDING WITH THE INSTALLATION OF FINISHES WILL BE CONSTRUED THAT THE INSTALLER AND/OR FINISHER HAS ACCEPTED SAID SUBSTRATE. NO CHANGE ORDER WILL BE ISSUED TO RECTIFY CONCEALED, OR UNSATISFACTORY SUBSTRATE ONCE FINISH WORK HAS PROCEEDED.
- B. PREPARE ALL WALL CONSTRUCTION, NEW AND EXISTING, TO RECEIVE NEW FINISHES AS PER MANUFACTURER'S RECOMMENDED INSTALLATION METHODS AND MATERIALS FOR ALL FINISHES.
- C. ALL FLOORING IS TO BE LEVELED WITHIN 1/4" IN 10'-0" WITH LATEX MATERIAL. MOISTURE CONTENT IN AREA IS TO BE TESTED PRIOR TO INSTALLATION OF FLOORING MATERIAL. CONTRACTOR TO INSTALL FLOORING PER MANUFACTURER'S RECOMMENDED METHOD.
- D. FLOORING CONTRACTOR TO SUBMIT A SEAMING DIAGRAM FOR FLOORING MATERIALS INCLUDING NOTATION OF MATERIAL DIRECTION.
- E. ALL FLOORING TRANSITIONS SHALL COMPLY WITH ADA GUIDELINES.
- F. ALL EXPOSED METAL SURFACES, SUCH AS GRILLES, FIRE EXTINGUISHER CABINETS, ETC. THAT ARE NOTED TO BE PAINTED ARE TO BE PAINTED WITH ALKYO TYPE PAINT. COLOR TO BE COORDINATED WITH DESIGNER UNLESS OTHERWISE NOTED.
- G. CONTRACTOR TO PROVIDE AND INSTALL FLOORING TRANSITIONS AS INDICATED ON THE FLOOR PATTERN PLANS. WHERE NONE ARE NOTED, CONTRACTOR TO VERIFY REQUIRED TYPE/COLOR WITH DESIGNER.
- H. THE CONTRACTOR SHALL BE RESPONSIBLE TO VERIFY THAT ALL NEW INTERIOR WALL AND CEILING FINISHES WILL BE CLASS B MINIMUM, WITH A FLAME SPREAD RATING OF 75 MAXIMUM, AND A SMOKE DEVELOPED INDEX OF 450 MAXIMUM, PER IBC SECTION 803.
- I. ALL EXISTING AND NEW HOLLOW METAL DOOR FRAMES TO BE PAINTED, P4, UNLESS NOTED OTHERWISE.

FINISH SYMBOL LEGEND:

P1	WALL FINISH
C1	FLOOR FINISH
B1	BASE FINISH
--	CEILING FINISH

PLAN NOTES:

- 1 PAINT, P2
2 WALL PANEL, WP1, TO BE PAINTED, P3
3 WALL COVERING, WC2
4 WALL COVERING, WC4
5 WALL COVERING, WC5
6 WALL TILE, WT1
7 WALL TILE, WT2
8 INDICATED WALL COVERING TO DIE INTO WOOD CASING.

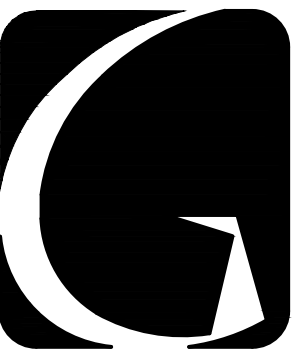

GIBRALTAR
DESIGN

ARCHITECTURE • ENGINEERING • INTERIOR DESIGN


PROJECT
**HANOVER CSC NEW
RESOURCE CENTER AND
RELATED WORK**
HANOVER COMMUNITY SCHOOL
CORPORATION
CEDAR LAKE, INDIANA

GIBRALTAR DESIGN

9102 N. Meridian St., Ste. 300
Indianapolis, IN 46260
Homepage www.GibraltarDesign.com
Email info@GibraltarDesign.com
Phone 317.580.5777 Fax 317.580.5778

PROJECT
20-141
DATE
05/17/21

COORDINATED BY
MLR
DRAWN BY
JFK,AB,ARM
CHECKED BY
JPB NAS

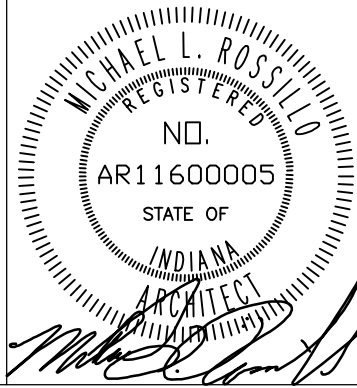

COPYRIGHT NOTICE:
THE CONCEPTS, DESIGNS, PLANS, DETAILS, ETC., SHOWN ON THIS DOCUMENT ARE THE PROPERTY OF GIBRALTAR DESIGN AND WERE CREATED FOR USE ON THIS SPECIFIC PROJECT. NONE OF THIS INFORMATION SHALL BE USED BY ANY PERSON OR FIRM FOR ANY PURPOSE WITHOUT THE EXPRESS WRITTEN CONSENT OF GIBRALTAR DESIGN. THE OWNER MAY RETAIN COPIES FOR INFORMATION AND REFERENCE IN CONNECTION ONLY WITH THIS PROJECT.

REVISIONS

MARK	DATE	ISSUED FOR
AD-1	5/27/21	ADDENDUM #1


DRAWING
**FIRST AND SECOND FLOOR
FINISH PLANS
MECHANICS BUILDING
BUILDING C**

PROJECT
**HANOVER CSC NEW RESOURCE
CENTER AND RELATED WORK**

© GIBRALTAR DESIGN

SHEET



A-803

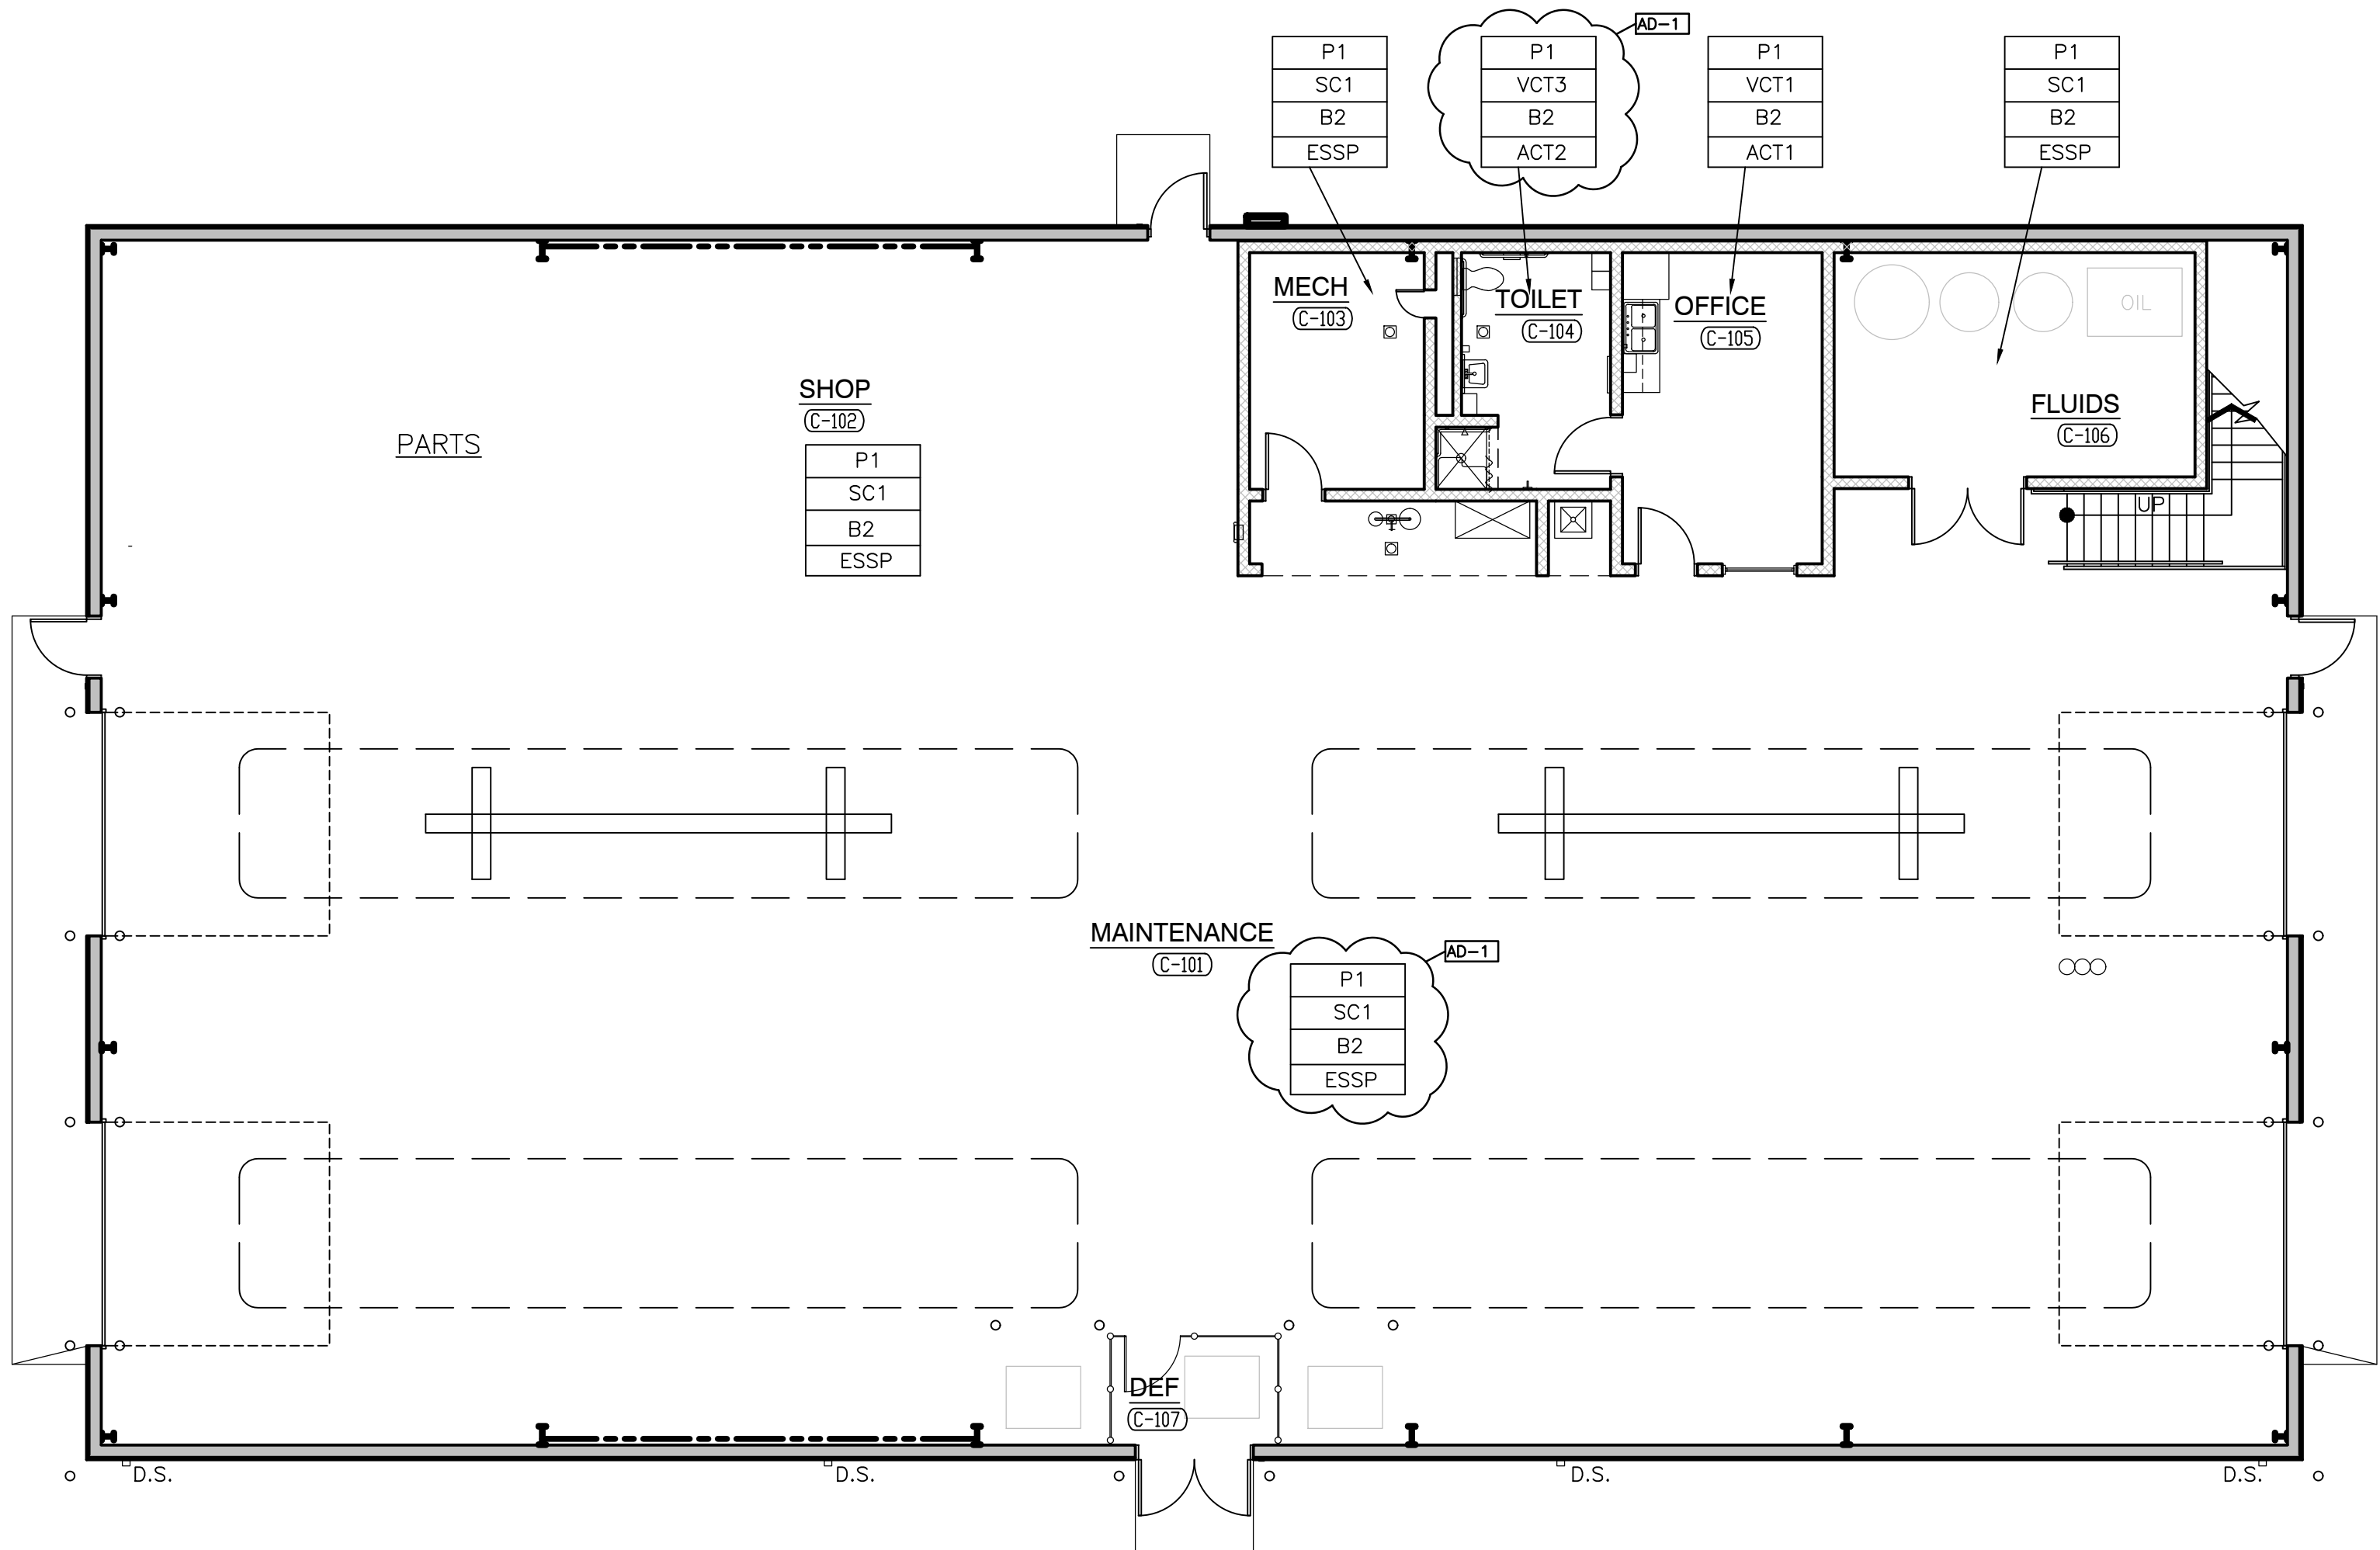

1
A-803

FIRST FLOOR FINISH PLAN - BUILDING C


SCALE: 1/8" = 1'-0"

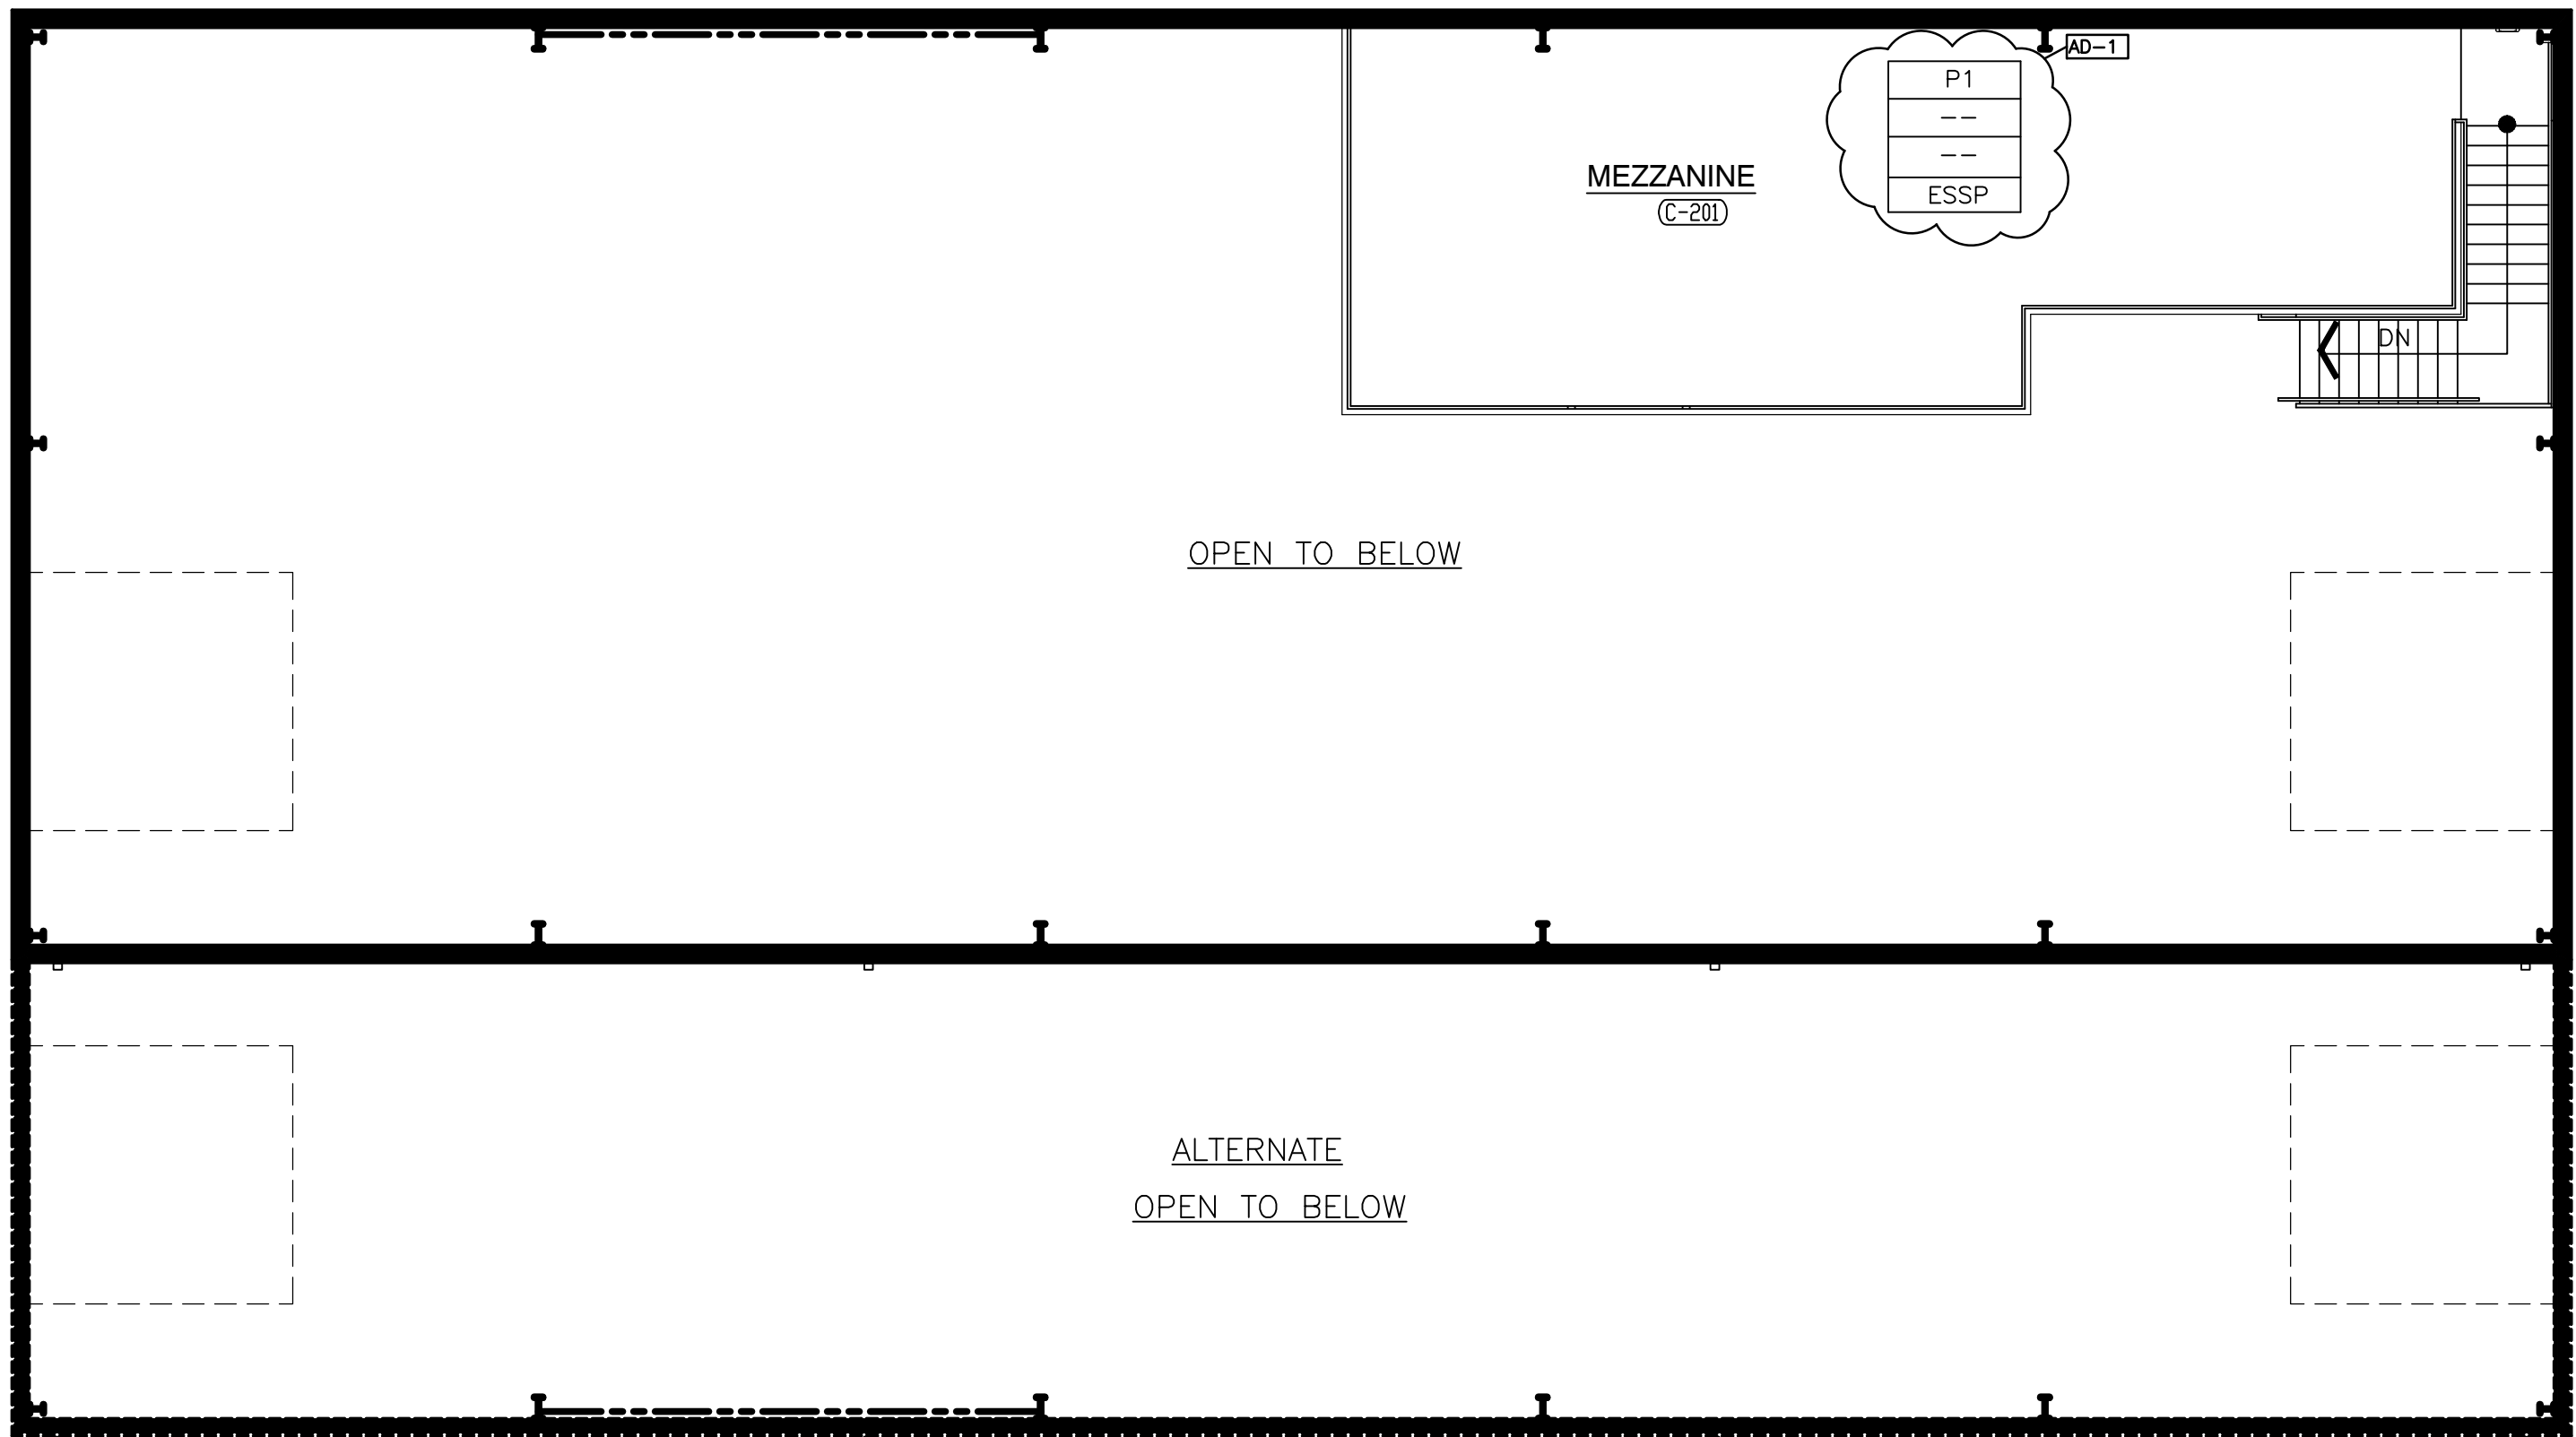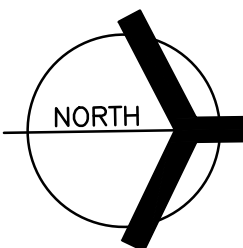

2
A-803

MEZZANINE FINISH PLAN - BUILDING C

SCALE: 1/8" = 1'-0"

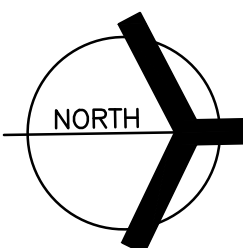

GENERAL NOTES:

REFERENCE FINISH LEGEND (A-810) FOR FINISH INFORMATION.
REFERENCE WRITTEN SPECIFICATIONS AND REFLECTED CEILING PLANS FOR ADDITIONAL INFORMATION.

GENERAL FINISH NOTES:

- A. PRIOR TO INSTALLATION OF NEW FINISHES CONTRACTOR SHALL INSPECT ALL SUBSTRATES. IF A SUBSTRATE IS DEEMED UNACCEPTABLE THE CONTRACTOR SHALL TAKE THE NECESSARY STEPS TO RECTIFY THE SITUATION OR CONTACT THE ARCHITECT WITH THE CONCERN. PROCEEDING WITH THE INSTALLATION OF FINISHES WILL BE CONSTRUED THAT THE INSTALLER AND/OR FINISHER HAS ACCEPTED SAID SUBSTRATE. NO CHANGE ORDER WILL BE ISSUED TO RECTIFY CONCEALED, OR UNSATISFACTORY SUBSTRATE ONCE FINISH WORK HAS PROCEEDED.
- B. PREPARE ALL WALL CONSTRUCTION, NEW AND EXISTING, TO RECEIVE NEW FINISHES AS PER MANUFACTURER'S RECOMMENDED INSTALLATION METHODS AND MATERIALS FOR ALL FINISHES.
- C. ALL FLOORING IS TO BE LEVELED WITHIN 1/4" IN 10'-0" WITH LATEX MATERIAL. MOISTURE CONTENT IN AREA IS TO BE TESTED PRIOR TO INSTALLATION OF FLOORING MATERIAL. CONTRACTOR TO INSTALL FLOORING PER MANUFACTURER'S RECOMMENDED METHOD.
- D. FLOORING CONTRACTOR TO SUBMIT A SEAMING DIAGRAM FOR FLOORING MATERIALS INCLUDING NOTATION OF MATERIAL DIRECTION.
- E. ALL FLOORING TRANSITIONS SHALL COMPLY WITH ADA GUIDELINES.
- F. ALL EXPOSED METAL SURFACES, SUCH AS GRILLES, FIRE EXTINGUISHER CABINETS, ETC. THAT ARE NOTED TO BE PAINTED ARE TO BE PAINTED WITH ALKID TYPE PAINT. COLOR TO BE COORDINATED WITH DESIGNER UNLESS OTHERWISE NOTED.
- G. CONTRACTOR TO PROVIDE AND INSTALL FLOORING TRANSITIONS AS INDICATED ON THE FLOOR PATTERN PLANS. WHERE NONE ARE NOTED, CONTRACTOR TO VERIFY REQUIRED TYPE/COLOR WITH DESIGNER.
- H. THE CONTRACTOR SHALL BE RESPONSIBLE TO VERIFY THAT ALL NEW INTERIOR WALL AND CEILING FINISHES WILL BE CLASS B MINIMUM, WITH A FLAME SPREAD RATING OF 75 MAXIMUM, AND A SMOKE DEVELOPED INDEX OF 450 MAXIMUM, PER IBC SECTION 903.
- I. ALL EXISTING AND NEW HOLLOW METAL DOOR FRAMES TO BE PAINTED, P4, UNLESS NOTED OTHERWISE.

FINISH SYMBOL LEGEND:

P1	WALL FINISH
C1	FLOOR FINISH
B1	BASE FINISH
--	CEILING FINISH

PLAN NOTES:

- 1 PAINT, P2
2 WALL PANEL, WP1, TO BE PAINTED, P3
3 WALL COVERING, WC2
4 WALL COVERING, WC4
5 WALL COVERING, WC5
6 WALL TILE, WT1
7 WALL TILE, WT2
8 INDICATED WALL COVERING TO DIE INTO WOOD CASING.



GIBALTAR
DESIGN
ARCHITECTURE • ENGINEERING • INTERIOR DESIGN


PROJECT
HANOVER CSC NEW
RESOURCE CENTER AND
RELATED WORK
HANOVER COMMUNITY SCHOOL
CORPORATION
CEDAR LAKE, INDIANA

GIBALTAR DESIGN

9102 N. Meridian St., Ste. 300
Indianapolis, IN 46260
Homepage: www.GibraltarDesign.com
Email: info@GibraltarDesign.com
Phone: 317.580.5777 Fax: 317.580.5778

PROJECT
20-141
DATE
05/17/21
COORDINATED BY
MLR

DRAWN BY
JFK,AB,ARM
CHECKED BY
JPB,NAS

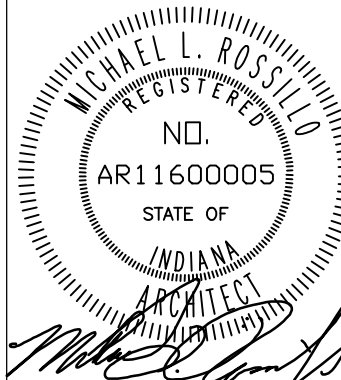

COPYRIGHT NOTICE:
THE CONCEPTS, DESIGNS, PLANS, DETAILS, ETC., SHOWN ON THIS DOCUMENT ARE THE PROPERTY OF GIBALTAR DESIGN AND WERE CREATED FOR USE ON THIS SPECIFIC PROJECT. NONE OF THIS INFORMATION SHALL BE USED BY ANY PERSON OR FIRM FOR ANY PURPOSE WITHOUT THE EXPRESS WRITTEN CONSENT OF GIBALTAR DESIGN. THE OWNER MAY RETAIN COPIES FOR INFORMATION AND REFERENCE IN CONNECTION ONLY WITH THIS PROJECT.

REVISIONS

MARK	DATE	ISSUED FOR
AD-1	5/27/21	ADDENDUM #1

DRAWING


FIRST FLOOR FINISH PLAN
RESOURCE CENTER
BUILDING D

PROJECT
HANOVER CSC NEW RESOURCE
CENTER AND RELATED WORK

© GIBALTAR DESIGN

SHEET


A-804

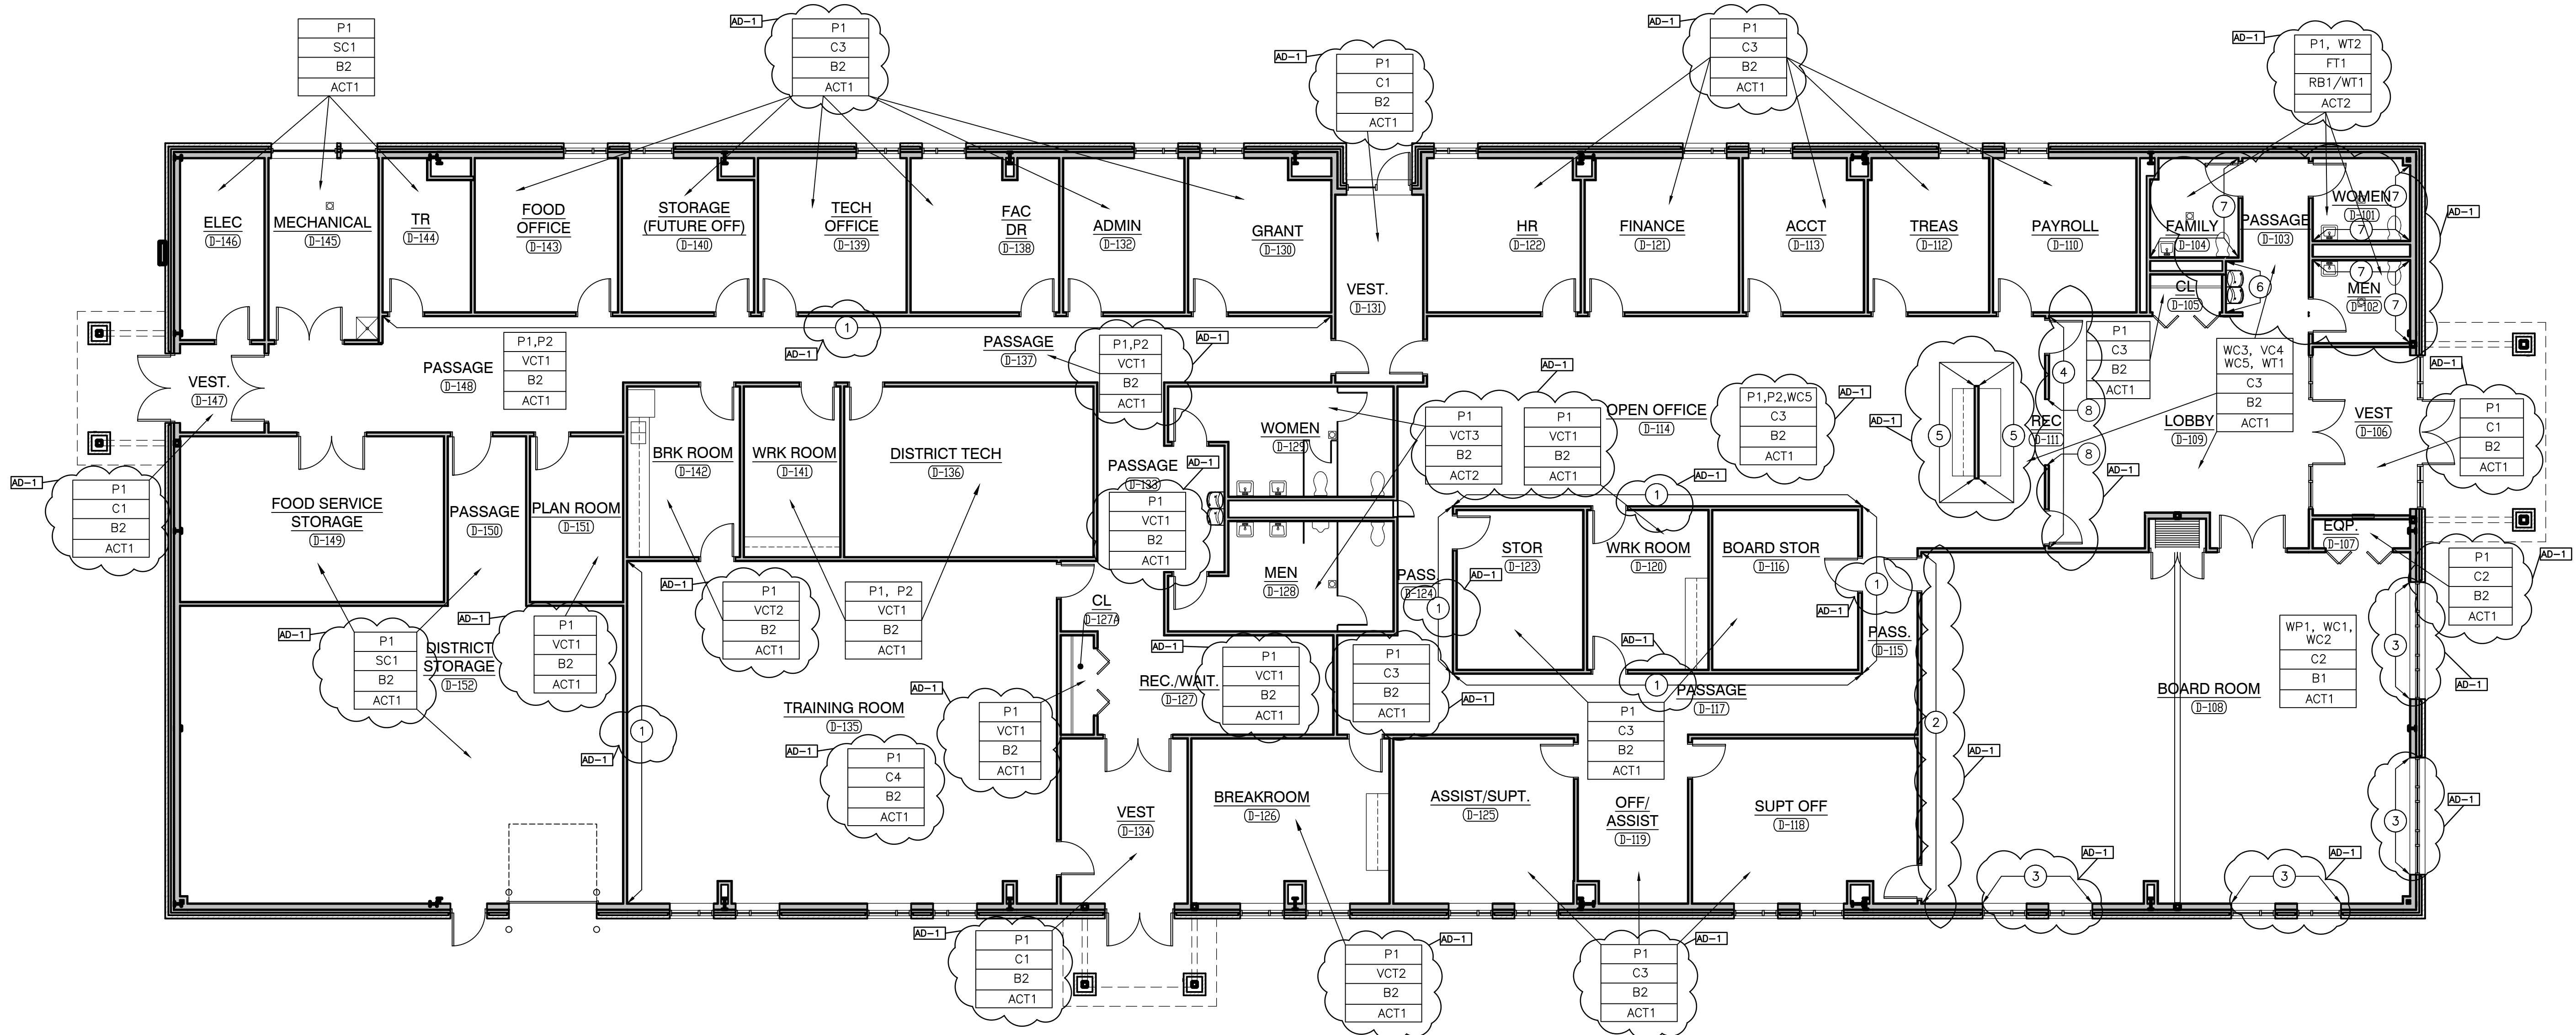

FIRST FLOOR FINISH PLAN - BUILDING D

SCALE: 1/8" = 1'-0"

Z:\cad\projects\2020 - 2029\2021 Projects\2104 Gibraltar Design Hanover\05 Arch\A-904 BLDG D RCP.dwg, 5/27/2021 1:41:21 PM, jfitzgerald

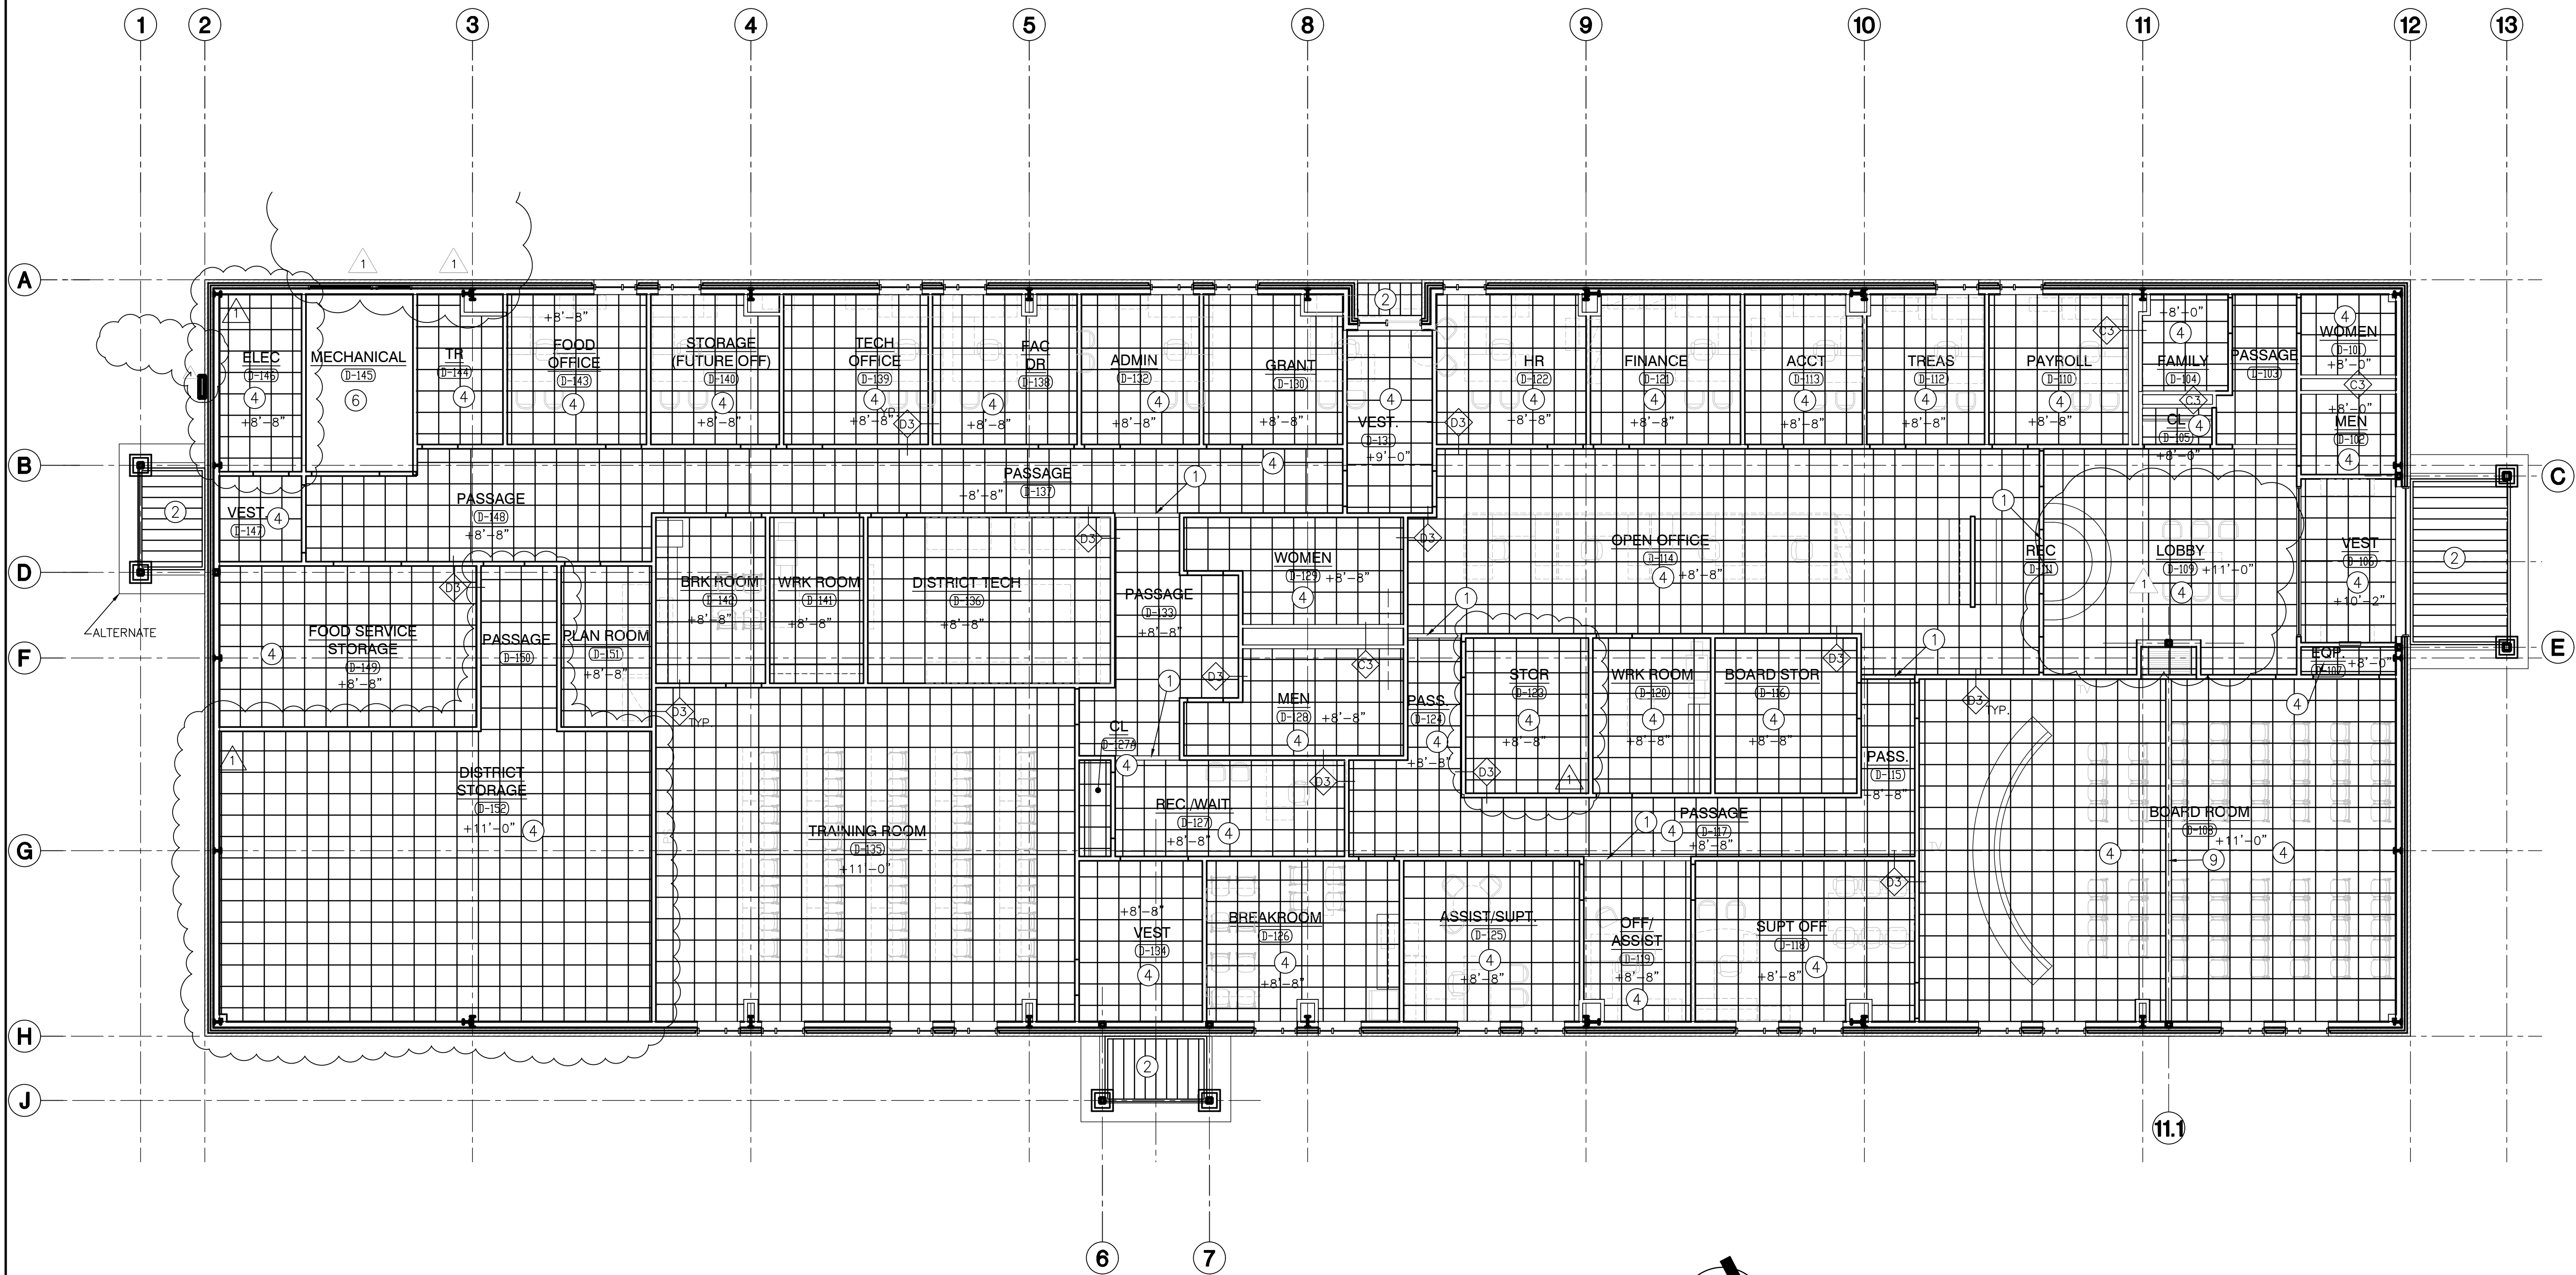

FIRST FLOOR REFLECTED CEILING PLAN - BUILDING D
SCALE: 1/8" = 1'-0"

GENERAL REFLECTED CEILING PLAN NOTES:

- A. FOR GENERAL PROJECT NOTES, MATERIAL INDICATIONS LEGEND, SYMBOL LEGEND, ABBREVIATIONS, ETC., REFER TO GI SERIES SHEETS.
B. THE ARCHITECTURAL REFLECTED CEILING PLAN GOVERN THE LAYOUT OF ALL CEILING ELEMENTS AND PENETRATIONS.
C. BULKHEAD FRAMING SHALL BE ATTACHED TO STRUCTURAL SUPPORTS AND NOT THE ROOF DECK.
D. REFER TO FLOOR PLANS FOR WALL TYPES
E. REFER TO ELECTRICAL DRAWINGS FOR ADDITIONAL CEILING MOUNTED ELECTRICAL ITEMS.
F. REFER TO TECHNOLOGY DRAWINGS FOR ADDITIONAL CEILING MOUNTED TECHNOLOGY ITEMS
G. REFER TO MECHANICAL DRAWINGS FOR LOCATION OF CEILING DIFFUSERS, RETURN AIR GRILLS, AND CEILING CABINET HEATERS.

REFLECTED CEILING PLAN LEGEND:

- GYPSUM BOARD BULKHEAD/CEILING
2'-0" x 8'-0" ACST. BD. CEILING
SEE ROOM FINISH SCHEDULE
PREFINISHED METAL CEILING
SEE ROOM FINISH SCHEDULE
LED LIGHT
EXIT LIGHT
1x4 LIGHT FIXTURE
2x4 LIGHT FIXTURE
SUPPLY AIR DIFFUSER
RETURN, EXHAUST, AND TRANSFER AIR GRILLE
CEILING SPEAKER
OCCUPANCY SENSOR

REFLECTED CEILING PLAN NOTES:

(ALL PLAN NOTES MAY NOT BE INDICATED ON THIS SHEET.)

- 1 GYPSUM BOARD BULKHEAD BOTTOM AT 8'-0" AFF.
2 PREFINISHED METAL SOFFIT PANELS.
3 CMU LINTEL PAINT.
4 SUSPENDED ACOUSTICAL CEILING SYSTEM.
5 PREFINISHED METAL CEILING PANELS WITH GASKETED FASTENERS AND CONTINUOUS SEAM TAPE. APPLY SEALANT AT WALL TO CEILING JOINTS FOR WEATHERTIGHT SEAL. TYPICAL IN BUS WASH BUILDING A.
6 EXPOSED STEEL STRUCTURE, BEAMS FRAMES, PURLINS, GIRTS ETC. PAINT.
7 MECHANICAL EQUIPMENT SEE MECHANICAL DRAWINGS.
8 MOTOR OPERATED OVERHEAD SECTIONAL DOORS TIGHT TO CEILING.
9 MOVEABLE WALL TRACK SUSPENDED FROM STEEL STRUCTURE.




GIBRALTAR
DESIGN
ARCHITECTURE • ENGINEERING • INTERIOR DESIGN

PROJECT
**HANOVER CSC NEW
RESOURCE CENTER AND
RELATED WORK**
HANOVER COMMUNITY SCHOOL
CORPORATION
CEDAR LAKE, INDIANA

GIBRALTAR DESIGN

9102 N. Meridian St., Ste. 300
Indianapolis, IN 46260
Homepage www.GibraltarDesign.com
Email info@GibraltarDesign.com
Phone 317.580.5777 Fax 317.580.5778

PROJECT
20-141
DATE
05/17/21
COORDINATED BY
CD
DRAWN BY
JKF, AB
CHECKED BY
JPB

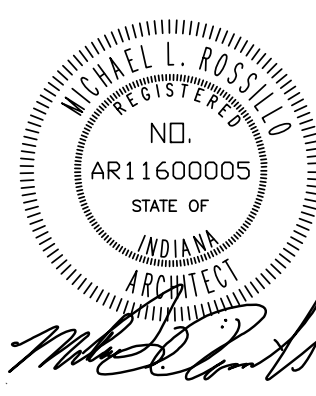

COPYRIGHT NOTICE:
THE CONCEPTS, DESIGNS, PLANS, DETAILS, ETC. SHOWN ON THIS DOCUMENT ARE THE PROPERTY OF GIBRALTAR DESIGN AND WERE CREATED FOR USE ON THIS SPECIFIC PROJECT. NONE OF THIS INFORMATION SHALL BE USED BY ANY PERSON OR FIRM FOR ANY PURPOSE WITHOUT THE EXPRESS WRITTEN CONSENT OF GIBRALTAR DESIGN. THE OWNER MAY RETAIN COPIES FOR INFORMATION AND REFERENCE IN CONNECTION ONLY WITH THIS PROJECT.

REVISIONS

MARK	DATE	ISSUED FOR
1	05/28/21	ADDENDUM #1

DRAWING
**REFLECTED CEILING PLAN
RESOURCE CENTER
BUILDING D**

PROJECT
**HANOVER CSC NEW RESOURCE
CENTER AND RELATED WORK**

© GIBRALTAR DESIGN

SHEET

A-904



GIBRALTAR
DESIGN

ARCHITECTURE • ENGINEERING • INTERIOR DESIGN




PROJECT
**HANOVER CSC NEW
RESOURCE CENTER AND
RELATED WORK**

HANOVER COMMUNITY SCHOOL
CORPORATION
CEDAR LAKE, INDIANA

GIBRALTAR DESIGN

9102 N. Meridian St., Ste. 300
Indianapolis, IN 46260
Homepage: www.GibraltarDesign.com
Email: info@GibraltarDesign.com
Phone: 317.580.5777 Fax: 317.580.5778

PROJECT
20-141
DATE
05/17/21
COORDINATED BY
JC
DRAWN BY
RH/GL/LvB
CHECKED BY
DJ

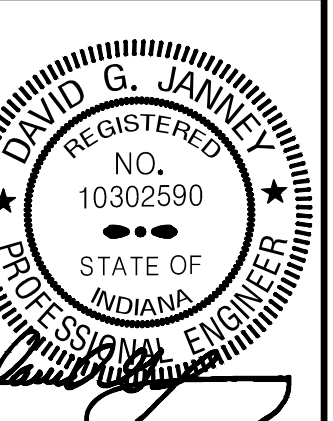

COPYRIGHT NOTICE:
THE CONCEPTS, DESIGNS, PLANS, DETAILS, ETC., SHOWN ON
THIS DOCUMENT ARE THE PROPERTY OF GIBRALTAR DESIGN AND
WERE CREATED FOR USE ON THIS SPECIFIC PROJECT. NONE OF
THIS INFORMATION SHALL BE USED BY ANY PERSON OR FIRM
FOR ANY PURPOSE WITHOUT THE EXPRESS WRITTEN CONSENT
OF GIBRALTAR DESIGN. THE OWNER MAY RETAIN COPIES FOR
INFORMATION AND REFERENCE IN CONNECTION ONLY WITH THIS
PROJECT.


REVISIONS	MARK	DATE	ISSUED FOR
AD-1	05/28/21	ADDENDUM NO. 1	

DRAWING
**BUS GARAGE
MECHANICAL HVAC
FIRST FLOOR PLAN**

PROJECT
**HANOVER CSC NEW RESOURCE
CENTER AND RELATED WORK**

© GIBRALTAR DESIGN SHEET

M-101

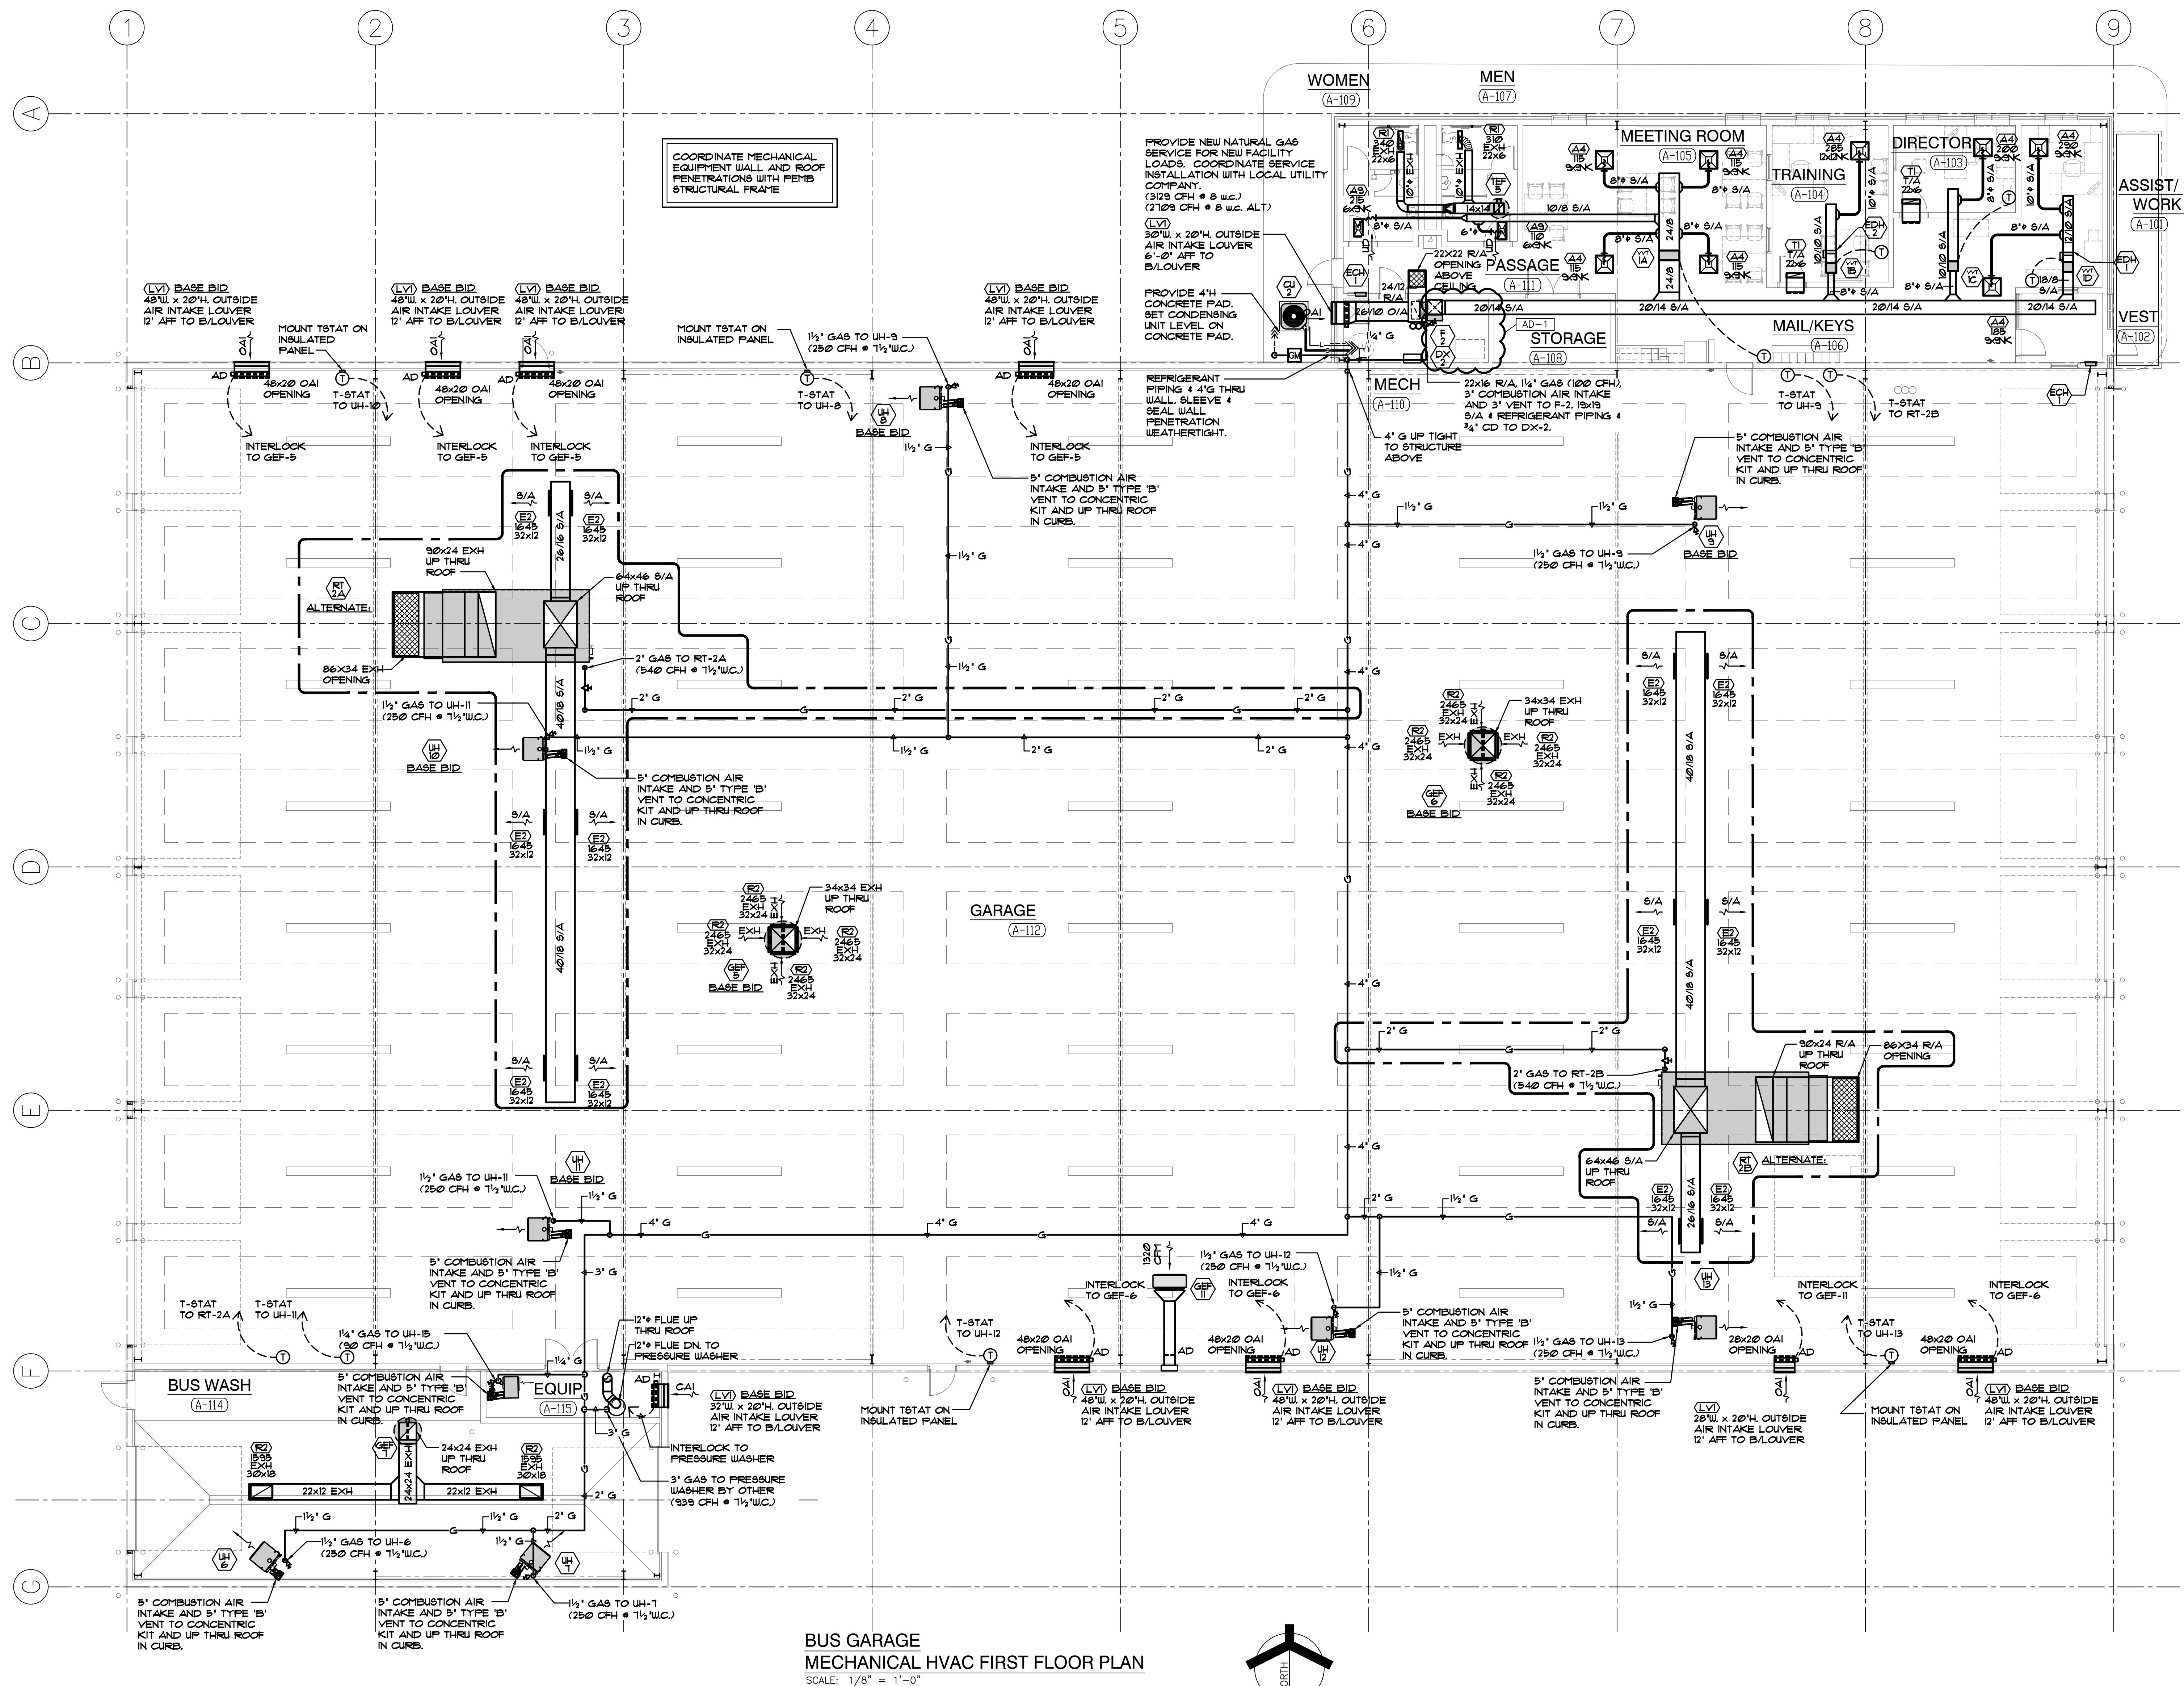

**BUS GARAGE
MECHANICAL HVAC FIRST FLOOR PLAN**
SCALE: 1/8" = 1'-0"

TAG NO.	FIXTURE/EQUIPMENT TYPE	FIXTURE/EQUIPMENT DESCRIPTION	FIXTURE/EQUIPMENT MANUFACTURER AND MODEL NO.	ACCEPTABLE MANUF.	FIXTURE VALVE/FAUCET TYPE	FIXTURE VALVE/FAUCET TYPE	ACCEPTABLE MANUF.	ACCESSORIES/REMARKS (SEE SPECIFICATIONS FOR ADDITIONAL INFORMATION)	ELECTRICAL DATA							
									HP	KW	FLA	AMPS	MOCPS	VOLT	PH	HZ
WC-1	WATER CLOSET	VITREOUS CHINA, WALL MOUNTED	AMERICAN STANDARD 12251J03	NOTE #1	MANJIAL FLUSH VALVE	SLOAN 'REGAL PRO' #16-16	NOTE #10	BEM16 #2155-C SEAT	-	-	-	-	-	-	-	-
WC-2	WATER CLOSET	VITREOUS CHINA, WALL MOUNTED, ADA	AMERICAN STANDARD 12251J03	NOTE #1	MANJIAL FLUSH VALVE	SLOAN 'REGAL PRO' #11-16	NOTE #10	BEM16 #2155-C SEAT	-	-	-	-	-	-	-	-
UR-1	URINAL	VITREOUS CHINA, WALL MOUNTED, ADA	AMERICAN STANDARD 16501010	NOTE #1	MANJIAL FLUSH VALVE	SLOAN 'REGAL PRO' #86-10	NOTE #10	-	-	-	-	-	-	-	-	-
L-1	LAVATORY	VITREOUS CHINA, WALL MOUNTED, 20"x18", ADA	AMERICAN STANDARD 12355J02	NOTE #1	ELECTRONIC BATTERY SENSOR, 4" CENTERS	SLOAN #EBF-10T	NOTE #11	MCGUIRE #WJ-2150-WC 1-1/2" FROUTRAP, MCGUIRE #4216TCCLK SUPPLIES	-	-	-	-	-	-	-	-
EW-1	ELECTRIC WATER COOLER	ELECTRIC WALL MOUNTED W/ BOTTLE FILLER	ELKAY #L258W8LP	NOTE #2	-	-	-	-	-	-	-	-	-	-	120	1 60
EW-2	ELECTRIC WATER COOLER	ELECTRIC WALL MOUNTED , DUAL LEVEL W/ BOTTLE FILLER	ELKAY #L25TL8W8LP	NOTE #2	-	-	-	-	-	-	-	4.8	-	-	115	1 60
SH-1	SHOWER	-	-	-	1-HANDLE PRESSURE/TEMP. BALANCED	POWERS #E110-M-2-6-B-W	NOTE #11	HANDHELD SHOWER HEAD, HOSE, WALL BRACKET, VACUUM BREAKER AND 24" SLIDEBAR	-	-	-	-	-	-	-	-
S-1	SINK	TWO COMPARTMENT SINK	ELKAY #	NOTE #3	2 HANDLE, HIGH GOOSENECK	CHICAGO FAUCET CO. #105	NOTE #11	ELKAY #35 STRAINER, ELKAY #LK-53 DRAIN ASSEMBLY, MCGUIRE #4216TCCLK SUPPLIES	-	-	-	-	-	-	-	-
S-2	SINK	SINGLE COMPARTMENT 40"x20"x5-1/2"	JUST #J-ADA-4020	NOTE #3	WALL MOUNTED SERVICE FAUCET	CHICAGO FAUCET CO. #091	NOTE #11	STRAINER, DRAIN ASSEMBLY, MCGUIRE #4216TCCLK SUPPLIES	-	-	-	-	-	-	-	-
MB-1	MOP BASIN	MOLDED STONE, 30"x30"x6"14	FIAT #SB-3030	NOTE #4	WALL MOUNTED SERVICE FAUCET	CHICAGO FAUCET CO. #091	NOTE #11	W/ 3/4" HOSE THREAD, VACUUM BREAKER, WALL BRACE	-	-	-	-	-	-	-	-
FD-1	FLOOR DRAIN	CAST IRON BODY, ADJUSTABLE 6"x6" NICKEL BRONZE TOP	WADE #1000-G6	NOTE #5	-	-	-	VANDALPROOF SCREWS, PLUGGED TRAP PRIMER	-	-	-	-	-	-	-	-
FS-1	FLOOR SINK	CAST IRON, 8-1/8" DEEP, ACID RESISTING, 12"x12" TOP	WADE #3140	NOTE #5	-	-	-	ALUMINUM DOME STRAINER, SECURED HINGED GRATE, SLOPED RIM	-	-	-	-	-	-	-	-
SC-1	SILLCOCK	NON-FREEZE, VACUUM BREAKER, REMOVABLE KEY	WADE #6600	NOTE #6	-	-	-	-	-	-	-	-	-	-	-	-
TW-1	TEMPERED WATER VALVE	TEMPERED WATER VALVE	BRADLEY #559-4000A TMV	NOTE #11	-	-	-	-	-	-	-	-	-	-	-	-
DB-1	DOMESTIC BOOSTER PUMP	15 GPM @ 65 PSI DISCHARGE W/ SUCTION @ 30 PSI	METROPOLITAN #15-MT111-2D-FHI-35B	-	-	-	-	W/ 106 GAL. TANK, 3" SUCTION/ 3" DISCHARGE, (50-GPM @ 80-FT. TDH EA. PUMP)	(2) 2	-	-	-	-	-	400	3 60
TWH-1	TANKLESS WATER HEATER	193 MBH, 4.1 GPM @ 90 DEGREE RISE (GAS FIRED)	NORITZ #NCC1931-DV	-	-	-	-	ISOLATION KIT, TEMP. RELIEF VALVE, DRAIN VALVE AND CONDENSATE PIPED TO FLOOR DRAIN	-	-	-	-	-	-	120	1 60
WH-1	WATER HEATER	15 KW, 11 GPH, 50 GAL. STORAGE	STATE #C05 B2 15 SFE	NOTE #8	-	-	-	-	-	15	-	-	-	-	200	1 60
WH-2	WATER HEATER	6 KW, 24 GPH, 30 GAL. STORAGE	STATE #PCE 30 20L8A	NOTE #8	-	-	-	-	-	6	-	-	-	-	200	1 60
IWH-1	WATER HEATER	56" RISE @ 0.5 GPM FLOW RATE, UNIT TO OPERATE AT 30 PSI MIN.	EEMAX #SPEX4200T	-	-	-	-	-	-	4.1	-	-	-	-	200	1 60
IWH-2	WATER HEATER	56" RISE @ 0.5 GPM FLOW RATE, UNIT TO OPERATE AT 30 PSI MIN.	EEMAX #SPEX4200T	-	-	-	-	-	-	4.1	-	-	-	-	200	1 60
IWH-3	WATER HEATER	59" RISE @ 1 GPM FLOW RATE, UNIT TO OPERATE AT 30 PSI MIN.	EEMAX #SPEX012240T	-	-	-	-	-	-	8.1	-	-	-	-	200	1 60
OS-1	OIL SEPARATOR	314 GPM, 560 GAL. STORAGE	STRIEM OT-500	-	-	-	-	-	-	-	-	-	-	-	-	-
OS-2	OIL SEPARATOR	314 GPM, 560 GAL. STORAGE	STRIEM OT-500	-	-	-	-	-	-	-	-	-	-	-	-	-
OS-3	OIL SEPARATOR	100 GPM, 250 GAL. STORAGE	STRIEM OS-100	-	-	-	-	-	-	-	-	-	-	-	-	-
EMEW-1	EMERGENCY EYEWASH	BOWL AND DUST COVER, ADA	BRADLEY #519224	-	-	-	-	PROVIDED W/ NAVIGATOR 819-2020 EFX8 EMERGENCY THERMOSTATIC MIXING VALVE	-	-	-	-	-	-	-	-
SD-1	SEDIMENT BASIN	INSTALLED IN 'TD-1' TRENCH DRAIN	ZURN #Z801-6-1HD	-	-	-	-	-	-	-	-	-	-	-	-	-
TD-1	TRENCH DRAIN	PRESLOPED HIGH DENSITY POLYPROPYLENE	ZURN #Z-806-LC	-	-											

NOTE *8: LOCHINVAR, A.O. SMITH
NOTE *9: METROPOLITAN, TACO
NOTE *10: ZURN, TOTO
NOTE *11: ZURN, DELTA, T45 BRASS, CHICAGO FAUCET CO.

- A. WORK SHALL COMPLY WITH LOCAL, MUNICIPAL, AND STATE PLUMBING CODES.
- B. THE SCOPE OF WORK SPECIFIED HEREIN AND IN THE SPECIFICATIONS SHALL BE COORDINATED WITH THE CONSTRUCTION MANAGER - REFER TO THE SCOPE OF WORK FOR EACH TRADE. ANY DISCREPANCIES BETWEEN THE CONSTRUCTION DOCUMENTS AND CONSTRUCTION MANAGERS SCOPE SHALL BE BROUGHT TO THE ATTENTION OF THE ARCHITECT/ENGINEER FOR CLARIFICATION. THE ARCHITECT/ENGINEER'S DECISION SHALL BE FINAL.
- C. LAYOUT IS DIAGNOSTIC. INSTALL PIPING AND EQUIPMENT TO MEET ACTUAL FIELD CONDITIONS. REVIEW ALL SPECIFICATIONS BEFORE STARTING ANY WORK. SUBMIT SHOP DRAWINGS OF WORK AS PER SPECIFICATIONS.
- D. LAYOUT WORK TO AVOID CONFLICTS BETWEEN DUCTWORK, LIGHTING, CEILINGS, PIPING AND BUILDING STRUCTURE.
- E. VERIFY LOCATION AND ELEVATION OF PLUMBING EQUIPMENT, FIXTURES, PIPING, PANELS, ETC. EXPOSED WHEN OCCUPIED SPACES BEFORE THE START OF ANY ROUGH-IN OR INSTALLATION.
- F. COORDINATE EQUIPMENT ELECTRICAL REQUIREMENTS (VOLTAGES, PHASE, LOAD, ETC.) BEFORE ORDERING ANY EQUIPMENT.
- G. COORDINATE VENT THROUGH ROOF LOCATIONS WITH OUTDOOR AIR INTAKE LOCATIONS TO MAINTAIN A MINIMUM SEPARATION OF TEN FEET.
- H. PROVIDE AND INSTALL PLENUM WRAP, TESTED TO UL 84 AND UL 910, ON ALL EXISTING PVC PIPING IN NEW OR EXISTING RETURN AIR CEILING PLENUMS.
- I. PROVIDE ROUGH-IN AND FINAL CONNECTIONS TO PLUMBING EQUIPMENT AND FIXTURES, SET FIXTURES/EQUIPMENT AND FURNISH AND INSTALL NECESSARY FITTINGS, TRAPS, STOPS, ETC. AS REQUIRED.
- J. ISOLATION VALVES SHALL BE INSTALLED OVER ACCESSIBLE CEILINGS, WHEN ISOLATION VALVES ARE INSTALLED OVER INACCESSIBLE CEILING AREAS, IT SHALL BE THE RESPONSIBILITY OF THIS CONTRACTOR TO RUGH-IN AND INSTALL 12" X 12" (MINIMUM) CEILING ACCESS DOORS, TYPE TO BE VULCANIZED, TAMPER-PROOF ASSEMBLIES. INSTALLATION TO BE COORDINATED WITH GENERAL CONTRACTOR.
- K. INVERT ELEVATIONS SHALL BE FIELD COORDINATED WITH FINAL GRADING PLANS TO ENSURE PROPER INSTALLATION.
- L. REFER TO ARCHITECTURAL INTERIOR ELEVATIONS FOR FINAL MOUNTING HEIGHTS OF PLUMBING FIXTURES.
- M. PROTECT DRAIN OPENINGS AND SANITARY LINES DURING CONSTRUCTION TO PREVENT BLOCKAGE.
- N. REPAIR AND/OR REPLACE DAMAGED PIPE INSULATION THAT OCCURS AS THE RESULT OF THIS CONSTRUCTION.

	UNDERGROUND SANITARY SEWER	CS	CLEANOUT
	COLD WATER PIPING	CO	COLD WATER
	HOT WATER PIPING	DBP	DOMESTIC BOOSTER PUMP
	HOT WATER RECIRCULATION PIPING	DN	DOWN
	VENT PIPING	EMSH	EMERGENCY SHOWER AND EYEWASH
	OVERHEAD SANITARY PIPING	EUC	ELECTRIC WATER COOLER
	OIL WASTE SANITARY	F	FLOOR CLEANOUT
	PIPE DOWN	FD	FLOOR DRAIN
	PIPE UP	FIN, FL.	FINISHED FLOOR
	SHUT-OFF VALVE	FIN, GR.	FINISHED GRADE
	CHECK VALVE	FS	FLOOR SINK
	HOSE BIBB/SILL COCK	HB	HOSE BIBB
	RELIEF VALVE	HJ	HOT WATER
	SHOWER HEAD	HUR	HOT WATER RECIRCULATION
	BALANCING COCK/MANUAL FLOW CONTROL VALVE	IM	ICE/MAKER VALVE BOX
	THERMOMETER	IN, EL.	INVERT ELEVATION
	PRESSURE GAUGE	IWH	INSTANTANEOUS WATER HEATER
	SHEET NOTE TAG	L	LAVATORY
		MB	MOP BASIN
		ROP	HOT WATER RECIRCULATION PUMP
		S	SINK
		SC	SILL COCK
		SH	SHOWER
		TD	TRENCH DRAIN
		TJ	TEMPERED WATER
		TWH	TANKLESS WATER HEATER
		UR	URINAL
		V	VENT
		VTR	VENT THROUGH ROOF
		WC	WATER CLOSET
		WH	WATER HEATER
		YCO	YARD CLEANOUT

(219) 924-8400
www.millerengineeringgroup.com

COPYRIGHT © 2021 MILLIES ENGINEERING GRC

SYMBOL LIST

[illegible]

ELECTRICAL ABBREVIATIONS

NOTE:
ABBREVIATIONS USED ON DRAWINGS IN GENERAL ARE LISTED BELOW. REFER TO CSI SECTION 01420 FOR ANY ABBREVIATIONS LISTED ON THE DRAWINGS BUT ARE NOT LISTED BELOW.

A	AMPS	KVA	KILOVOLT AMPERE
AC	AIR CONDITIONING	KWH	KILOWATTS
AF	ABOVE FINISHED FLOOR	MECH	MECHANICAL
AFB	ABOVE FINISHED GRADE	MTD	MOULDING
BKR	BREAKER	NE	NEW LOCATION OF EXISTING RELOCATED DEVICE
C	CONDUIT	NIC	NOT IN CONTRACT
CH	CABINET HEATER	NLS	NIGHTS
CKT	CIRCUIT	NTS	NOT TO SCALE
DISTR	DISTRIBUTION	O/C	ON CENTER
E	EXHAUST FAN	P	POLE
ELEC	ELECTRICAL	PNL	PANEL
EM	EMERGENCY	PH	PHASE
EMT	ELECTRICAL METALLIC TUBING	RR	REMOVE AND RELOCATE EXISTING DEVICE
ENV	EXISTING DEVICE TO BE REMOVED	SUIT	SUITS
EX	EXISTING DEVICE TO REMAIN	TYP	TYPICAL
F	FUSE	UNO	UNLESS OTHERWISE NOTED
F	FUSIBLE SWITCH	V	VOLTS
G	GROUND	VF	VERIFICATION FIELD
GFI	GROUND FAULT INTERRUPTING PROTECTION	W	WATTS
GRC	GALVANIZED RIGID CONDUIT	UP	WEATHERPROOF TYPE DEVICE
HF	HOTSPOT	USE	WIRE GUID
J	JUNCTION BOX	FU	FURNISH AND INSTALL



GIBRALTAR

DESIGN

ARCHITECTURE • ENGINEERING • INTERIOR DESIGN

MILLIES
ENGINEERING GROUP
(201) 924-8400
www.milliesengineeringgroup.com



PROJECT
HANOVER CSC NEW
RESOURCE CENTER AND
RELATED WORK
HANOVER COMMUNITY SCHOOL
CORPORATION
CEDAR LAKE, INDIANA

GIBALTAR DESIGN
9102 N. Meridian St., Ste. 300
Indianapolis, IN 46260
Homepage www.GibraltarDesign.com
Email info@GibraltarDesign.com
Phone 317.580.5777 Fax 317.580.5778

PROJECT
20-141
DATE
05/17/21
COORDINATED BY
JC
DRAWN BY
RH/GL/LvB
CHECKED BY
DJ

COPYRIGHT NOTICE:
THE CONCEPTS, DESIGNS, PLANS, DETAILS, ETC., SHOWN ON
THIS DOCUMENT ARE THE PROPERTY OF GIBRALTAR DESIGN AND
WERE CREATED FOR USE ON THIS SPECIFIC PROJECT. NONE OF
THIS INFORMATION SHALL BE USED BY ANY PERSON OR FIRM
FOR ANY PURPOSE WITHOUT THE EXPRESS WRITTEN CONSENT
OF GIBRALTAR DESIGN. THE OWNER MAY RETAIN COPIES FOR
INFORMATION AND REFERENCE IN CONNECTION ONLY WITH THIS
PROJECT.

[illegible]

DRAWING

ELECTRICAL SYMBOLS & ABBREVIATIONS

PROJECT
HANOVER CSC NEW RESOURCE
CENTER AND RELATED WORK

© GIBRALTAR DESIGN

SHEET

E-001


1. INTERIOR LIGHTING SHALL BE CONNECTED TO CIRCUITS INDICATED IN PANEL PP-2 UNLESS NOTED OTHERWISE. INTERIOR LIGHTING CIRCUIT TAGS WITH AN 'E' PREFIX SHALL BE CIRCUITED TO CIRCUIT INDICATED IN PANEL EN. EMERGENCY FIXTURES SHALL BE CIRCUITED TO PANEL EN PROVIDED WITH CONSTANT HOT FEED AS REQUIRED.
2. EXTERIOR LIGHTING SHALL BE CONNECTED TO CIRCUITS INDICATED IN PANEL PP-2 VIA THE PHOTOCELL AND CONTACTORS UNLESS NOTED OTHERWISE.
3. EXTERIOR LIGHTING WITH AN 'E' PREFIX CIRCUIT TAG SHALL BE CONNECTED TO CIRCUIT INDICATED IN PANEL EN VIA TIME CLOCK, PHOTOCELL, CONTACTORS, LIGHTING INVERTER AND UL2424 BYPASSSES.



MILLIES
ENGINEERING GROUP
(219) 924-8400
www.milliesengineeringgroup.com

HANOVER COMMUNITY SCHOOL
CORPORATION
CEDAR LAKE, INDIANA

 


PROJECT 20-141 DATE 05/17/21 COORDINATED BY JC DRAWN BY RH/GL/LvB CHECKED BY DJ	
--	---

COPYRIGHT NOTICE:
THE CONCEPTS, DESIGNS, PLANS, DETAILS, ETC., SHOWN ON THIS DOCUMENT ARE THE PROPERTY OF GIBRALDAR DESIGN AND WERE CREATED FOR USE ON THIS SPECIFIC PROJECT. NONE OF THIS INFORMATION SHALL BE USED BY ANY PERSON OR FIRM FOR ANY PURPOSE WITHOUT THE EXPRESS WRITTEN CONSENT OF GIBRALDAR DESIGN. THE OWNER MAY RETAIN COPIES FOR INFORMATION AND REFERENCE IN CONNECTION ONLY WITH THIS PROJECT.



[illegible]

PROJECT
HANOVER CSC NEW RESOURCE
CENTER AND RELATED WORK



EL101

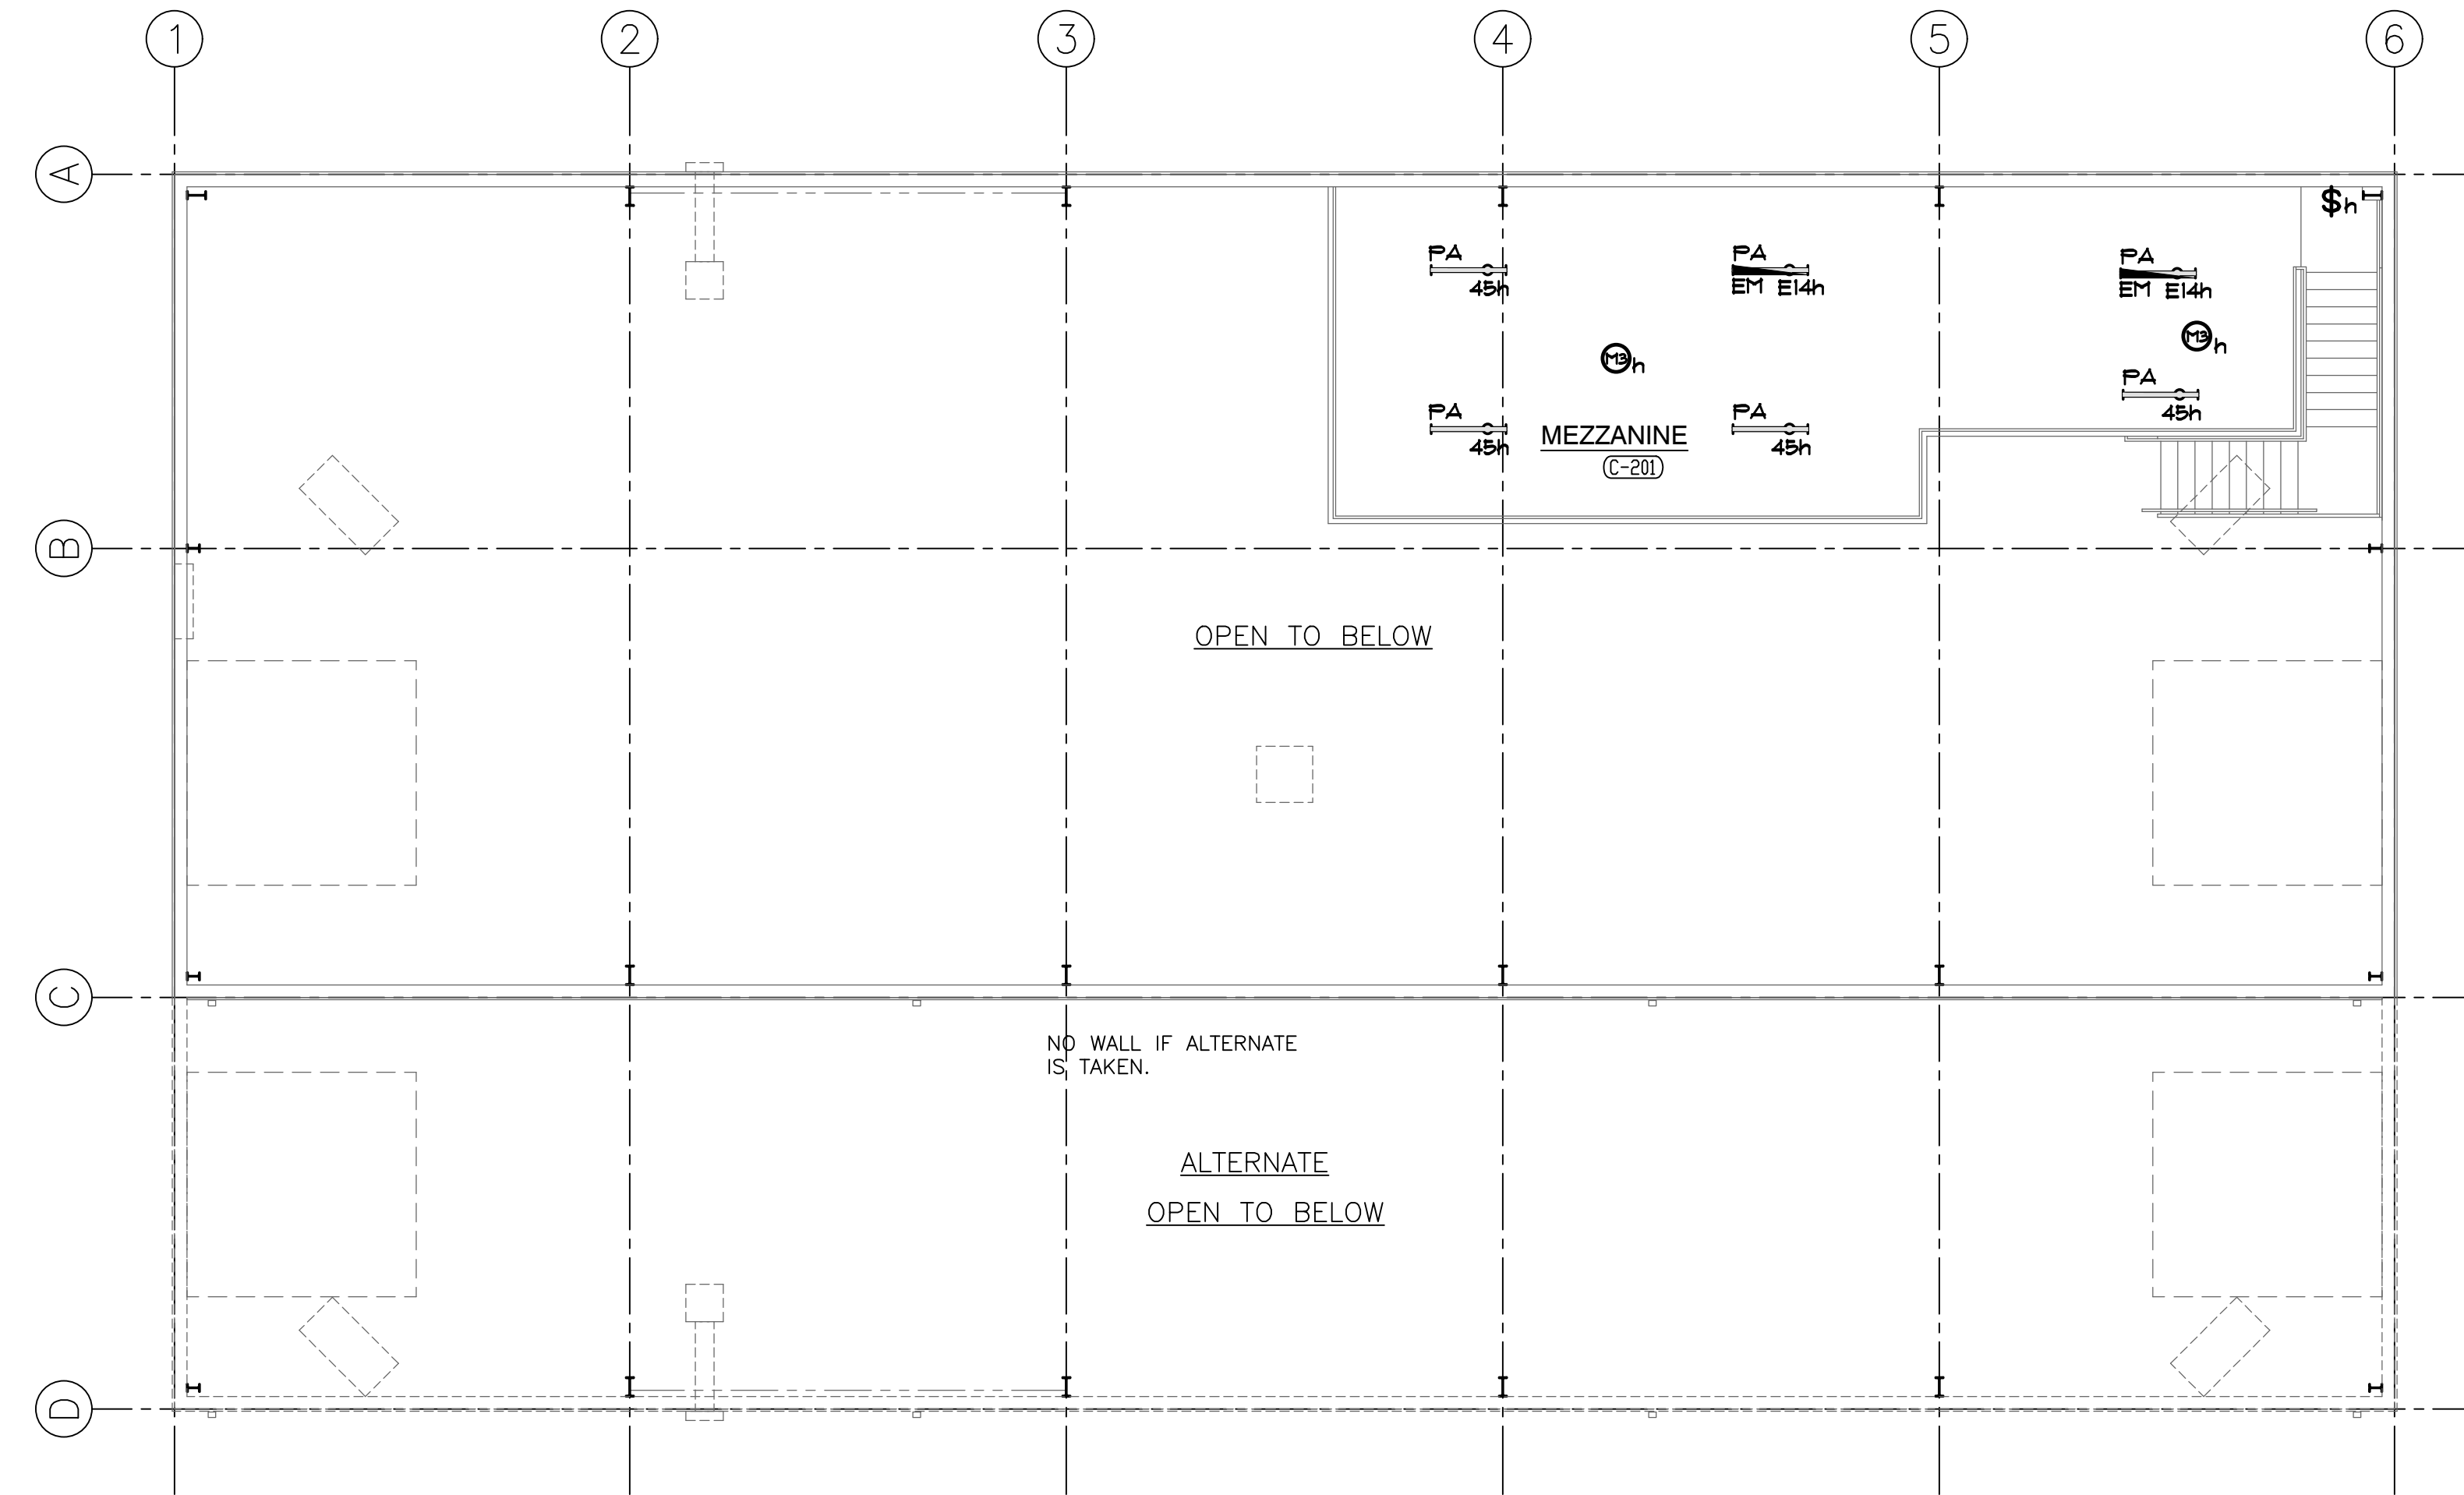


ELECTRICAL LIGHTING MEZZANINE PLAN
MECHANICS BUILDING
BUILDING C
SCALE: 1/8" = 1'-0"

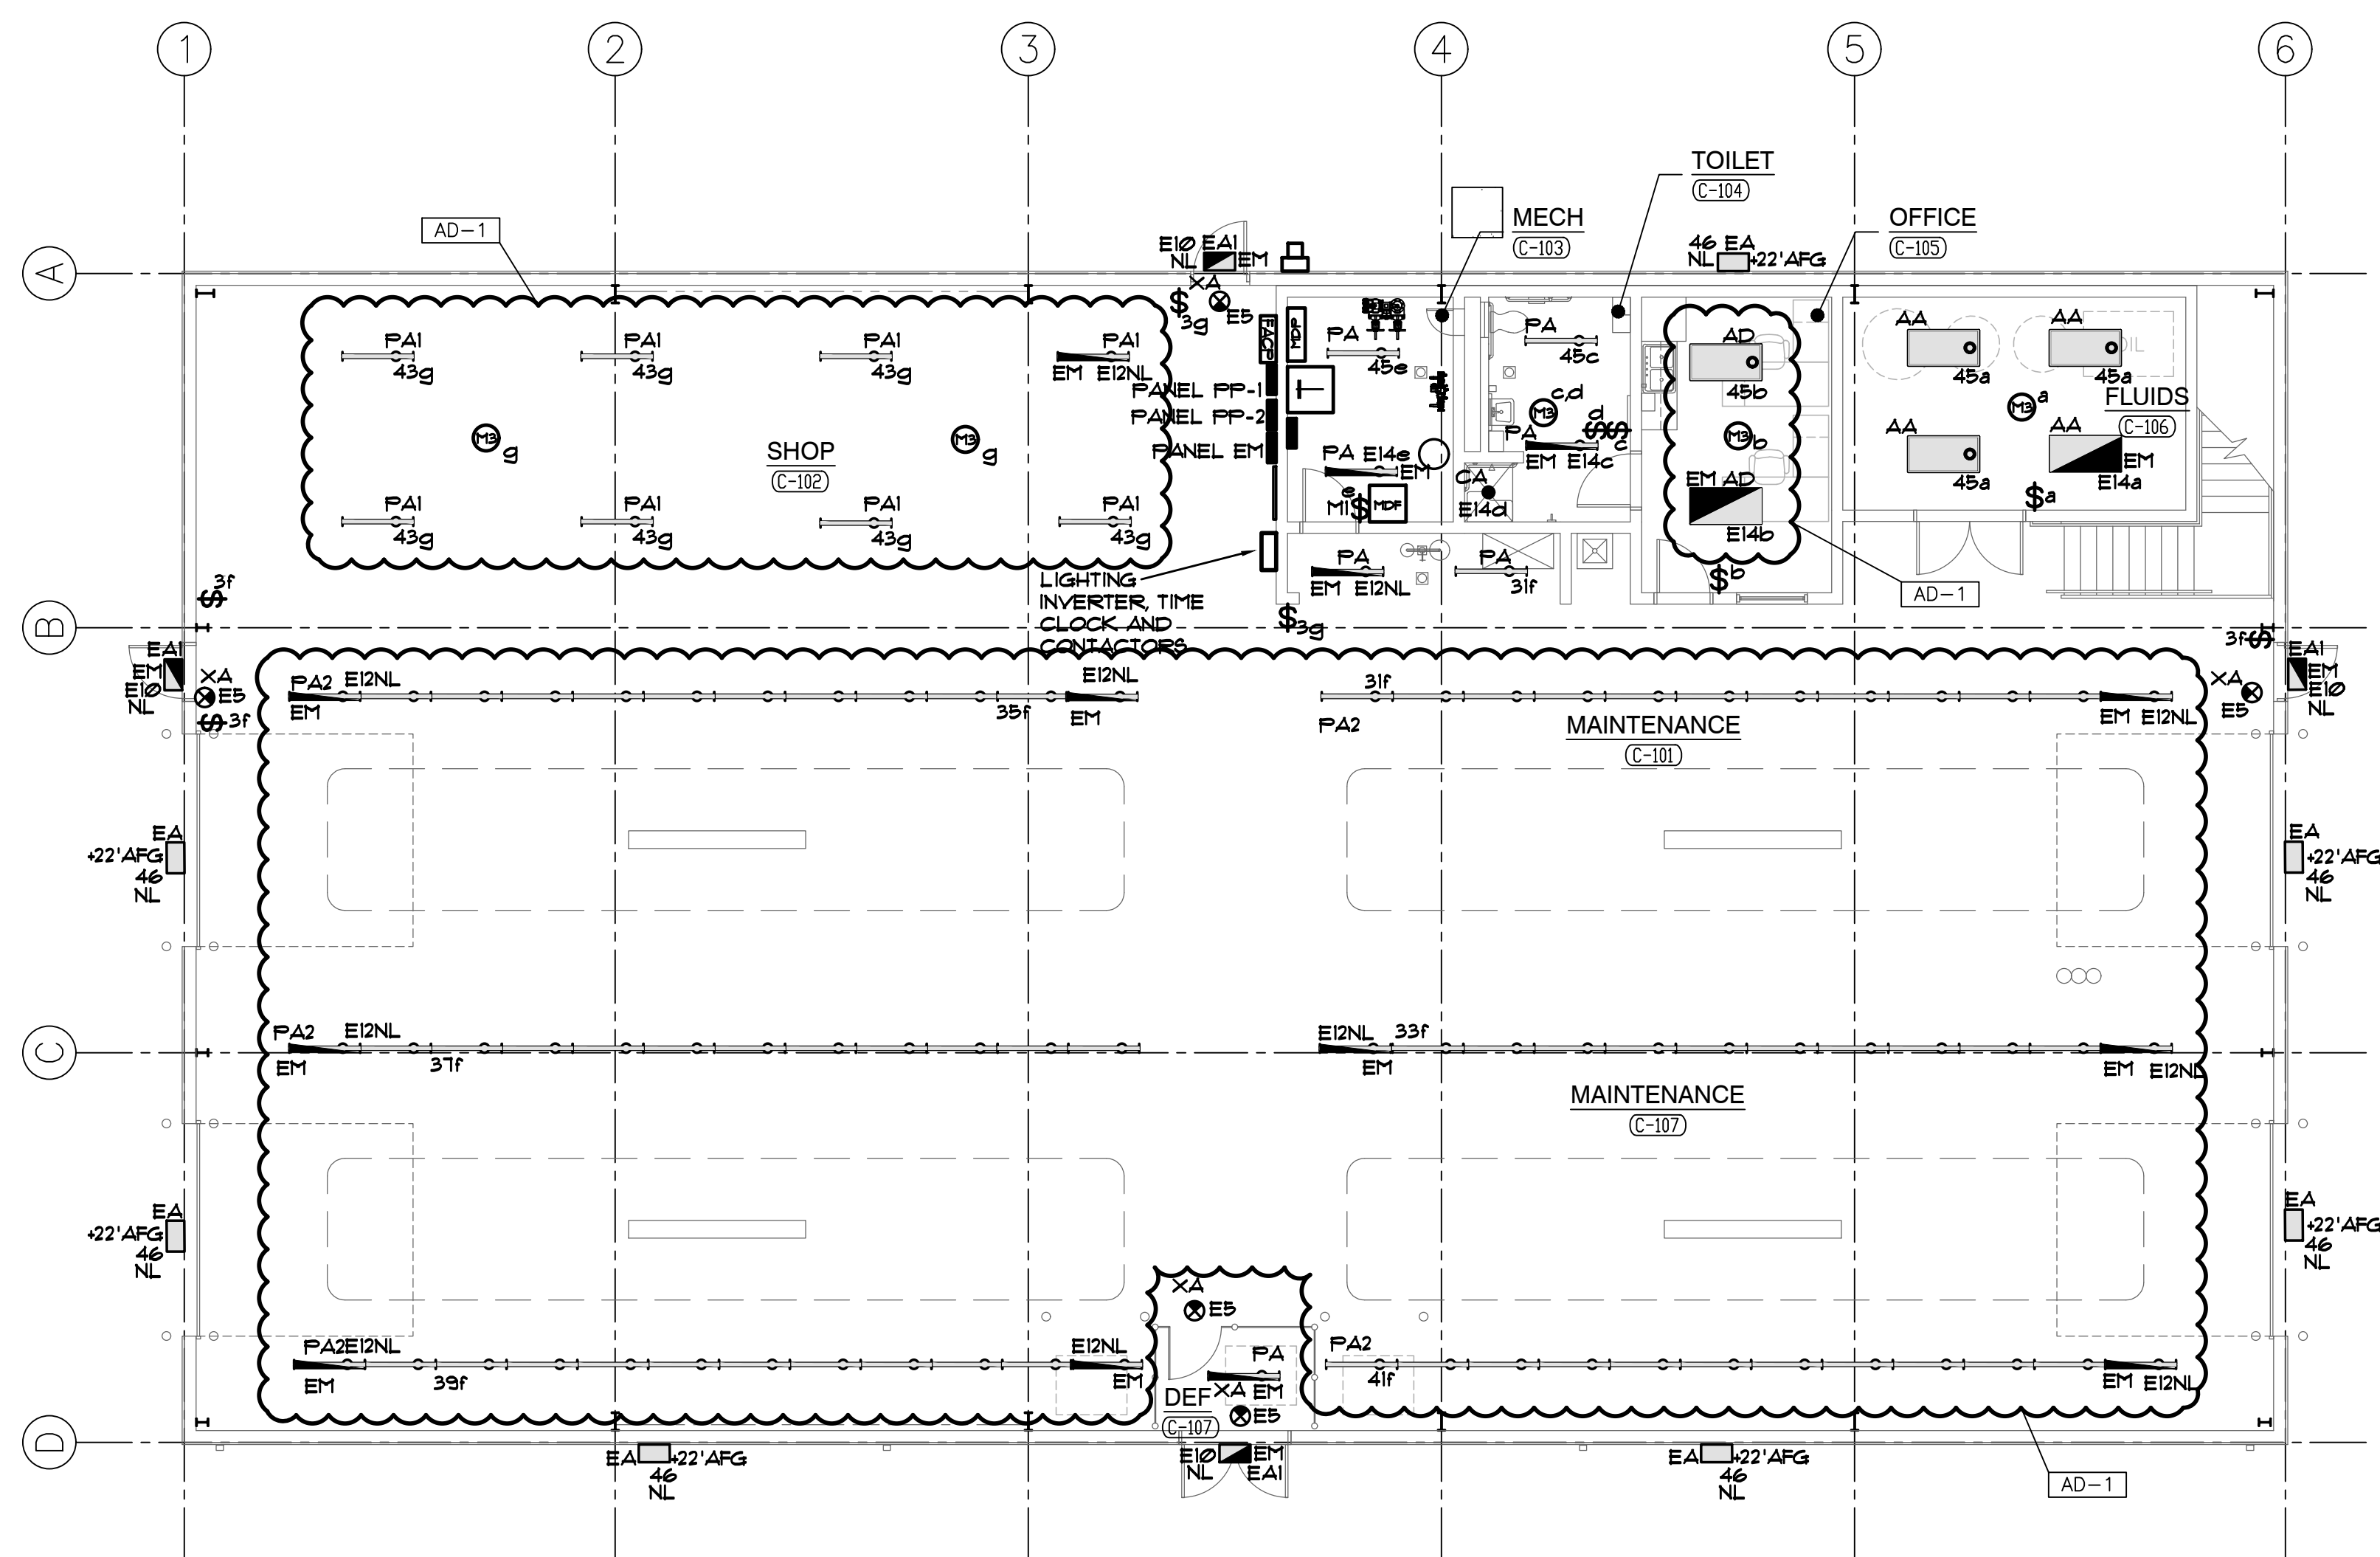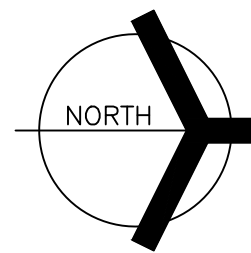

ELECTRICAL LIGHTING FLOOR PLAN
MECHANICS BUILDING
BUILDING C - ALTERNATE
SCALE: 1/8" = 1'-0"

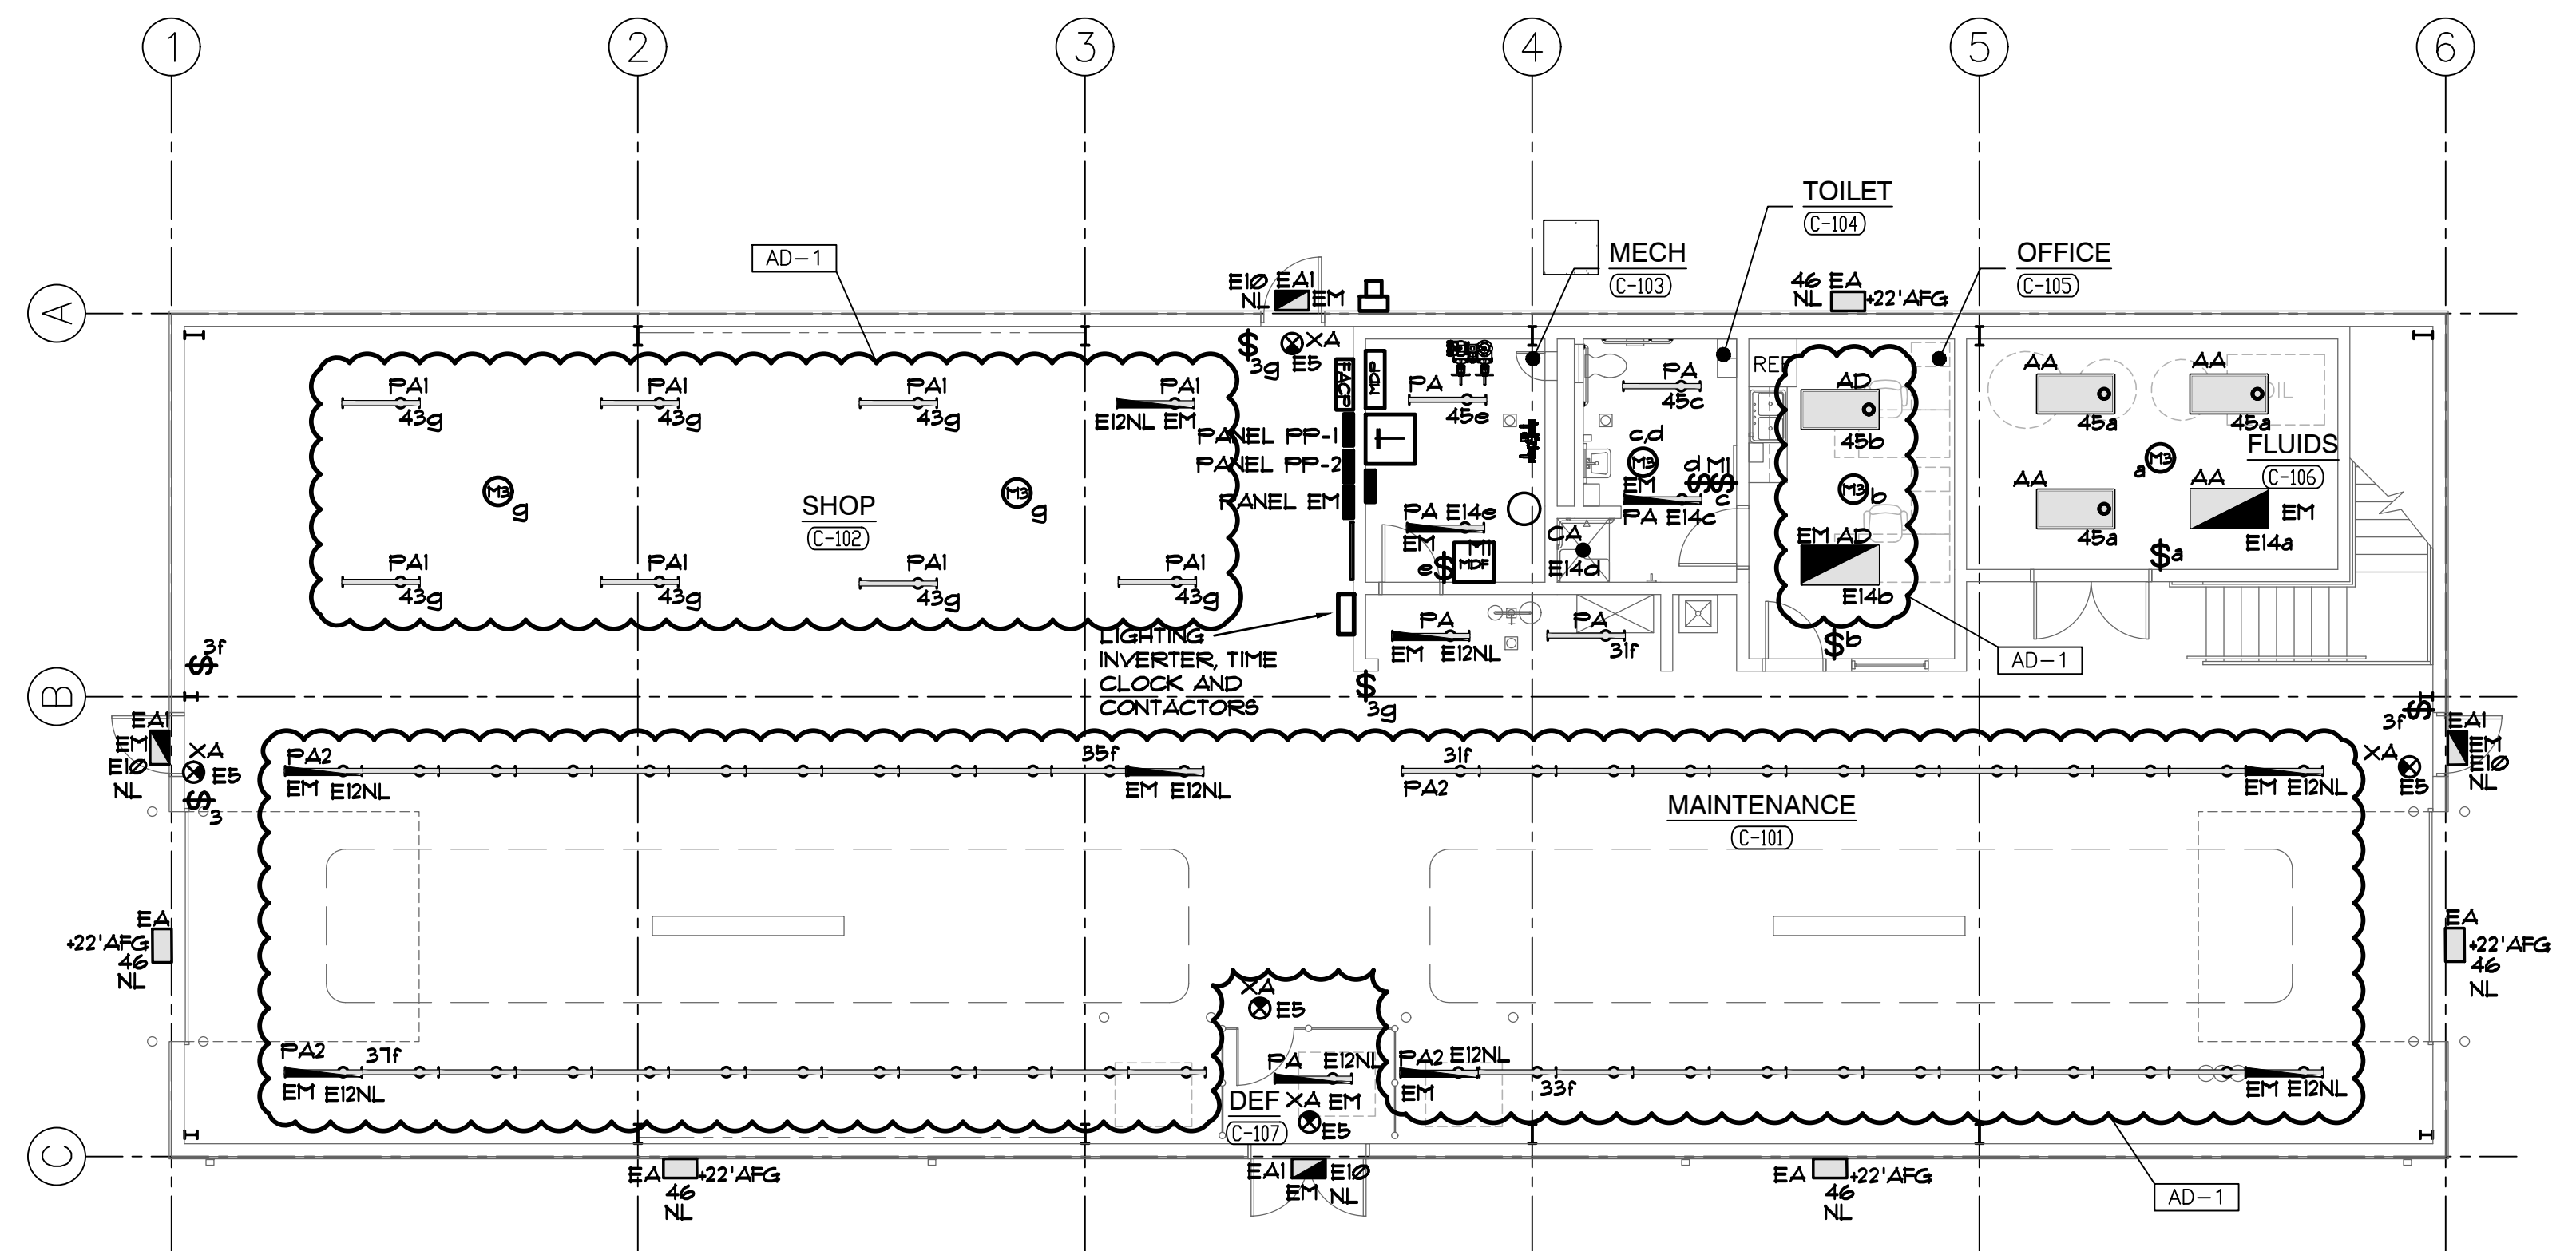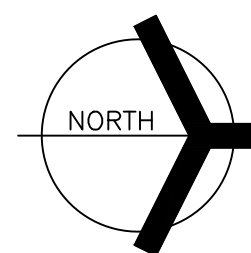

ELECTRICAL LIGHTING FLOOR PLAN
MECHANICS BUILDING
BUILDING C - BASE BID
SCALE: 1/8" = 1'-0"

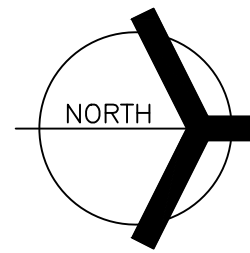

GENERAL NOTES

1. INTERIOR LIGHTING SHALL BE CONNECTED TO CIRCUITS INDICATED IN PANEL PP-1 UNLESS NOTED OTHERWISE. INTERIOR LIGHTING CIRCUIT TAGS WITH AN 'E' PREFIX SHALL BE CIRCUITED TO CIRCUIT INDICATED IN PANEL EM. EMERGENCY FIXTURES WITH SWITCH TAG SHALL BE PROVIDED WITH CONSTANT HOT FEED AS REQUIRED.
2. EXTERIOR LIGHTING SHALL BE CONNECTED TO CIRCUITS INDICATED IN PANEL PP-1 VIA TIME CLOCK, PHOTOCELL AND CONTACTORS UNLESS NOTED OTHERWISE.
3. EXTERIOR LIGHTING WITH AN 'E' PREFIX CIRCUIT TAG SHALL BE CONNECTED TO CIRCUIT INDICATED IN PANEL EM VIA TIME CLOCK, PHOTOCELL, CONTACTORS, LIGHTING INVERTER AND UL924 BYPASSSES.



GIBRALTAR
DESIGN

ARCHITECTURE • ENGINEERING • INTERIOR DESIGN




PROJECT
HANOVER CSC NEW
RESOURCE CENTER AND
RELATED WORK
HANOVER COMMUNITY SCHOOL
CORPORATION
CEDAR LAKE, INDIANA

GIBRALTAR DESIGN

9102 N. Meridian St., Ste. 300
Indianapolis, IN 46260
Homepage: www.GibraltarDesign.com
Email: info@GibraltarDesign.com
Phone: 317.580.5777 Fax: 317.580.5778

PROJECT
20-141
DATE
05/17/21
COORDINATED BY
JC
DRAWN BY
RH/GL/LvB
CHECKED BY
DJ

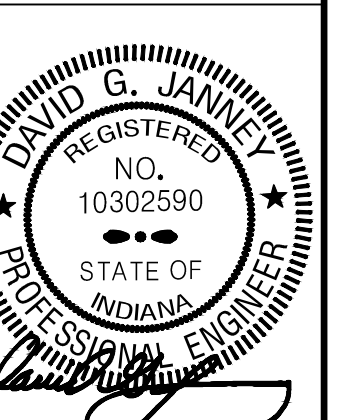

COPYRIGHT NOTICE:
THE CONCEPTS, DESIGNS, PLANS, DETAILS, ETC., SHOWN ON THIS DOCUMENT ARE THE PROPERTY OF GIBRALTAR DESIGN AND WERE CREATED FOR USE ON THIS SPECIFIC PROJECT. NONE OF THIS INFORMATION SHALL BE USED BY ANY PERSON OR FIRM FOR ANY PURPOSE WITHOUT THE EXPRESS WRITTEN CONSENT OF GIBRALTAR DESIGN. THE OWNER MAY RETAIN COPIES FOR INFORMATION AND REFERENCE IN CONNECTION ONLY WITH THIS PROJECT.

REVISIONS
MARK DATE ISSUED FOR
AD-1 05/28/21 ADDENDUM NO. 1

DRAWING
ELECTRICAL LIGHTING PLANS
MECHANICS BUILDING
BUILDING C

PROJECT
HANOVER CSC NEW RESOURCE
CENTER AND RELATED WORK

GIBRALTAR DESIGN SHEET


EL103

1. INTERIOR LIGHTING SHALL BE CONNECTED TO CIRCUITS INDICATED IN PANEL PP-2 UNLESS NOTED OTHERWISE. INTERIOR LIGHTING CIRCUIT TAGS WITH AN 'E' PREFIX SHALL BE CIRCUITED TO CIRCUIT INDICATED IN PANEL EM. EMERGENCY FIXTURES SHALL BE CIRCUITED TO THE CIRCUIT PROVIDED WITH CONSTANT HOT FEED AS REQUIRED.
2. EXTERIOR LIGHTING SHALL BE CONNECTED TO CIRCUITS INDICATED IN PANEL PP-2 WITH THE CLOCK, PHOTOCELL AND CONTACTORS UNLESS NOTED OTHERWISE.
3. EXTERIOR LIGHTING WITH AN 'E' PREFIX CIRCUIT TAG SHALL BE CONNECTED TO CIRCUIT INDICATED IN PANEL EM VIA THE CLOCK, PHOTOCELL, CONTACTORS, LIGHTING INVERTER AND UL324 BYPASSSES.



MILLIES
ENGINEERING GROUP
(219) 924-8400
www.milliesengineeringgroup.com

HANOVER COMMUNITY SCHOOL
CORPORATION
CEDAR LAKE, INDIANA

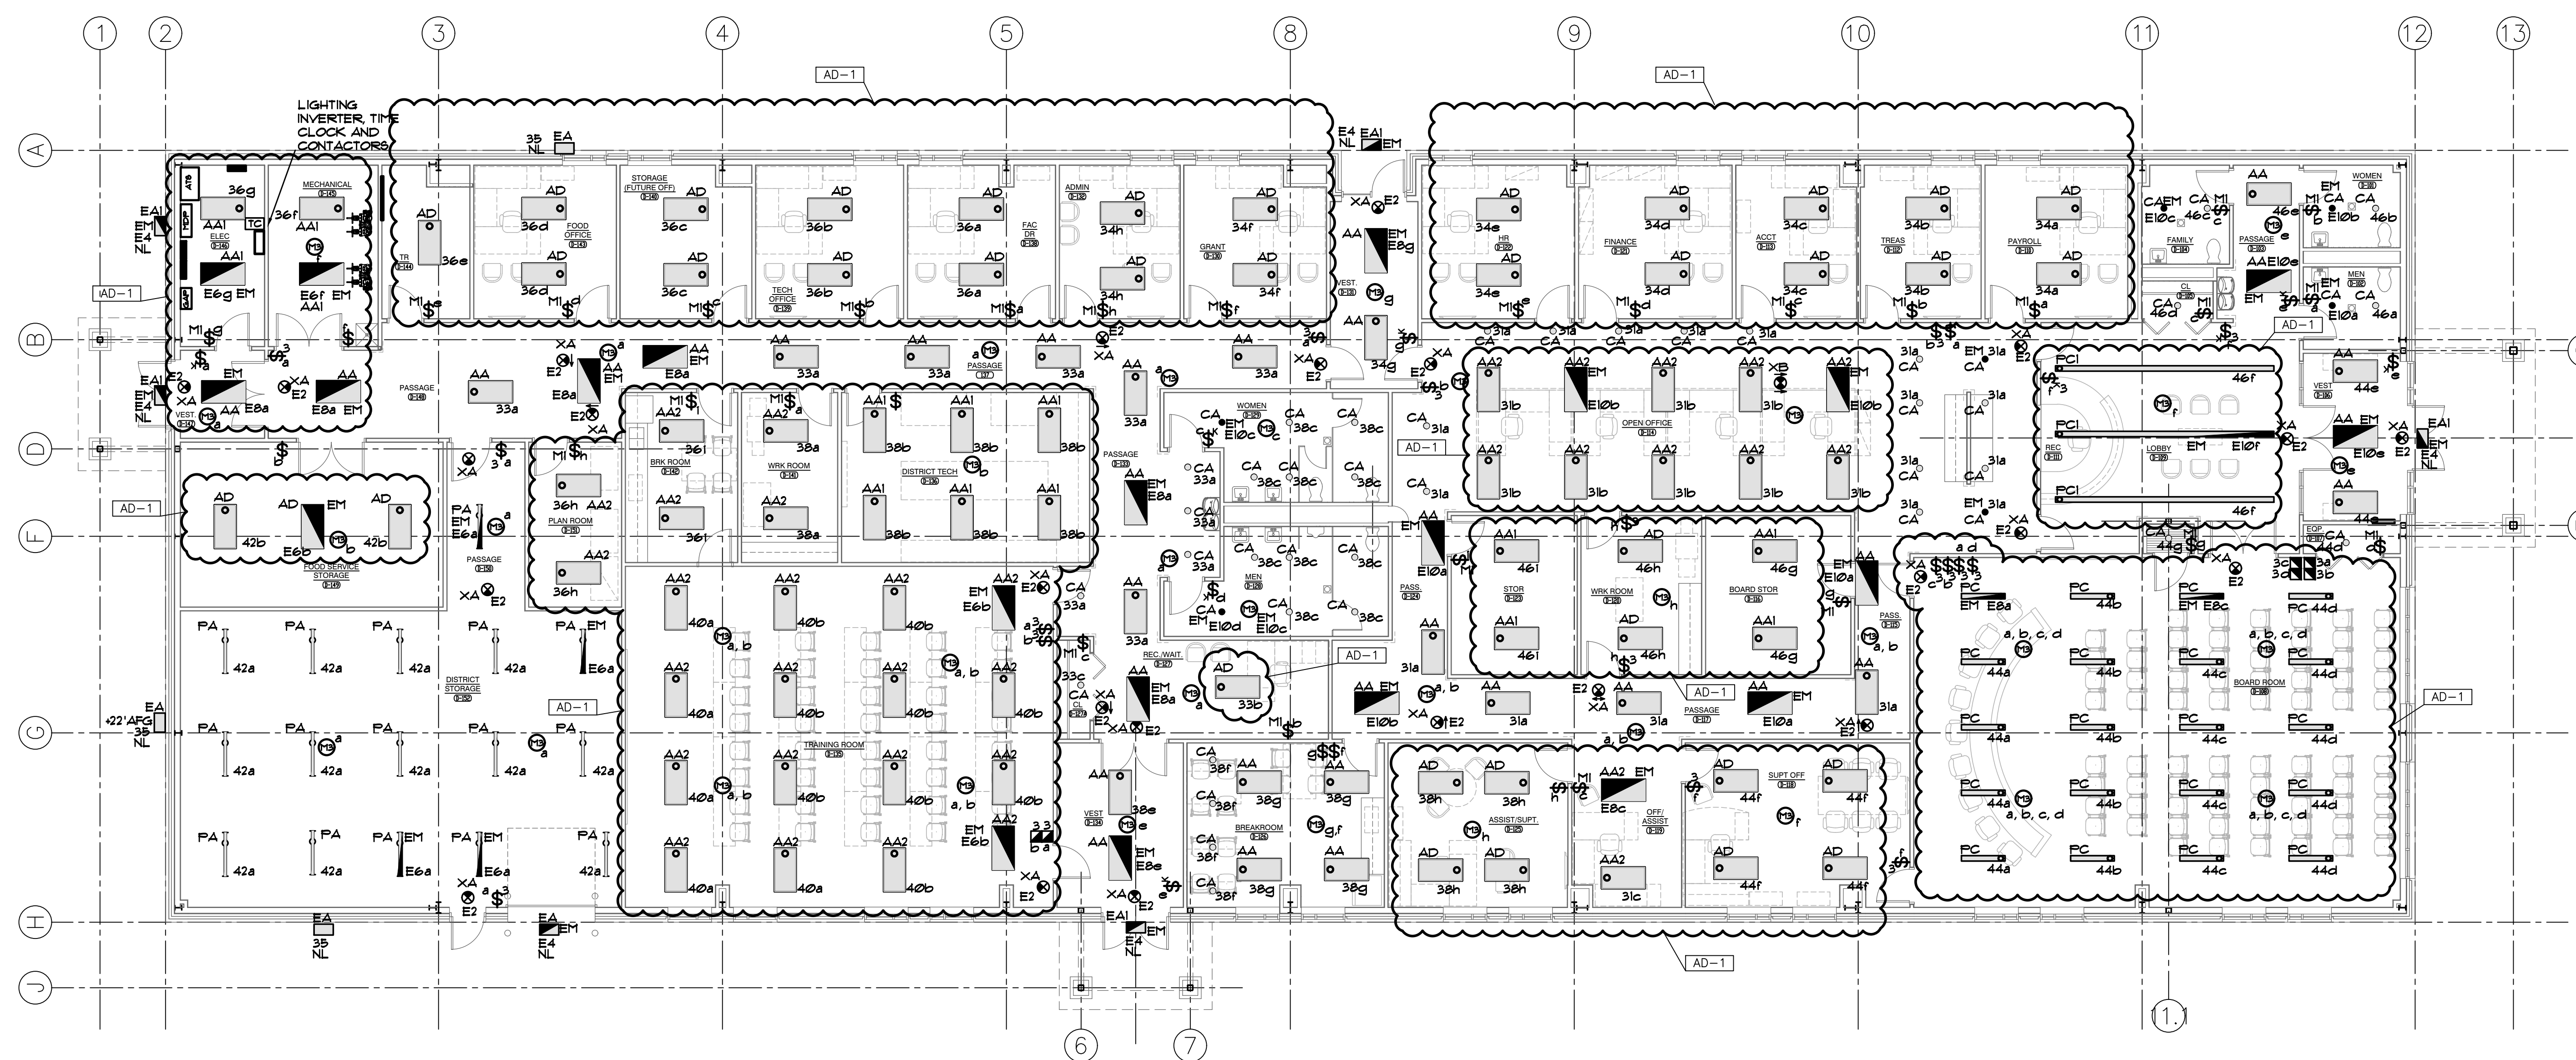

9102 N. Meridian St., Ste. 300
Indianapolis, IN 46260
Homepage www.GibraltarDesign.com
Email info@GibraltarDesign.com
Phone 317.580.5777 Fax 317.580.5778

COPYRIGHT NOTICE:
THE CONCEPTS, DESIGNS, PLANS, DETAILS, ETC., SHOWN ON THIS DOCUMENT ARE THE PROPERTY OF GILBRALDR DESIGN AND WERE CREATED FOR USE ON THIS SPECIFIC PROJECT. NONE OF THIS INFORMATION SHALL BE USED BY ANY PERSON OR FIRM FOR ANY PURPOSE WITHOUT THE EXPRESS WRITTEN CONSENT OF GILBRALDR DESIGN. THE OWNER MAY RETAIN COPIES FOR INFORMATION AND REFERENCE IN CONNECTION ONLY WITH THIS PROJECT.

REVISIONS		
MARK	DATE	ISSUED FOR
AD-1	05/28/21	ADDENDUM NO. 1

PROJECT
HANOVER CSC NEW RESOURCE
CENTER AND RELATED WORK

© GIBRALTAR DESIGN
SHEET
EL104



1. REFER TO MECHANICAL EQUIPMENT CONNECTION SCHEDULE AND ONE-LINE DIAGRAM FOR ADDITIONAL CIRCUITING AND WIRING INFORMATION.
2. COORDINATE INSTALLATION OF BUS WASH EQUIPMENT WITH SUPPLIER INCLUDING ALL WIRING CONDUIT AND CONNECTIONS TO ACCESSORY EQUIPMENT, LIGHTS, SHUT DOWN BUTTONS, SENSORS, LOOPS, AND CONTROLS AS REQUIRED PER MANUFACTURER'S INSTALLATION REQUIREMENTS. VERIFY EXACT REQUIREMENTS IN FIELD.


© GIBRALTAR DESIGN
SHEET
EP101

GENERAL NOTES

1. ALL DEVICES SHALL BE CIRCUITED TO CIRCUIT INDICATED IN PANEL PP-1, UNLESS OTHERWISE NOTED. CIRCUIT TAGS WITH A 'F' PREFIX SHALL BE CONNECTED TO CIRCUITS INDICATED IN PANEL PP-2.
2. ALL DEVICES WITH AN 'E' PREFIX SHALL BE CIRCUITED TO PANEL EM.
3. CONTACT UTILITY COMPANY TO DETERMINE EXACT ELECTRICAL BOX LOCATION, AND ALL CONDUIT/WIRE SIZES AND ROUTING PRIOR TO CALCULATING FINAL WIRE LENGTHS AND ORDERING EQUIPMENT. VERIFY ALL LOCATIONS IN FIELD, COMPLETE AS REQUIRED.
4. FOR SITE LIGHTING AND BUILDING MOUNTED EXTERIOR LIGHTING CIRCUITS CALCULATE FINAL WIRE LENGTHS IN FIELD AND PROVIDE LARGER, PROPERLY SIZED WIRE TO COMPLY WITH NEC VOLTAGE DROP REQUIREMENTS PRIOR TO ROUGH-IN, COMPLETE AS REQUIRED.



SHEET NOTES

1. REFER TO MECHANICAL EQUIPMENT CONNECTION SCHEDULE AND ONE-LINE DIAGRAM FOR ADDITIONAL CIRCUITING AND WIRING INFORMATION.
2. NEW FEEDER FROM GENERATOR TO ATS-EM. REFER TO ONE-LINE DIAGRAM AND GENERATOR WIRING SCHEMATIC FOR ADDITIONAL INFORMATION.
3. ROUTE 3 #2 4 1 #2 GRD. IN 1" C. FROM ENGINE BLOCK HEATER TO PANEL EM.
4. ROUTE 3 #2 4 1 #2 GRD. IN 1" C. FROM BATTERY CHARGER TO PANEL EM.
5. ROUTE ONE (1) 1" C. FROM GENERATOR TO ATS-EM FOR CONTROL WIRING.
6. MAIN SERVICE SECONDARY FEEDER. REFER TO ONE-LINE DIAGRAM FOR ADDITIONAL INFORMATION.
7. UTILITY PRIMARY FEED. COORDINATE WITH UTILITY COMPANY TO ROUTE CONDUIT, UNDERGROUND, TO UTILITY COMPANY ELECTRICAL BOX. VERIFY EXACT ROUTING, CONDUIT SIZE AND ELECTRICAL BOX LOCATION IN FIELD WITH UTILITY COMPANY. PROVIDE PULL BOX TO MATCH UTILITY COMPANY STANDARDS.
8. PROVIDE EMPTY (2) 2" C. ROUTED CONCEALED BELOW GRADE FROM T.T.B. LOCATION TO PROPERTY LINE FOR NEW LOW VOLTAGE SERVICE. COORDINATE EXACT ROUTING LOCATION AND REQUIREMENTS WITH UTILITY COMPANY.
9. APPROXIMATE LOCATION OF EXTERIOR MOUNTED UTILITY METER FOR MAIN ELECTRICAL SERVICE. PROVIDE C/T AND UTILITY METER PER UTILITY COMPANY REQUIREMENTS. COORDINATE PROPER CLEARANCES, GROUNDING, MOUNTING, MOUNTING HEIGHT, LOCATION AND ANY ADDITIONAL REQUIREMENTS WITH UTILITY COMPANY. STANDARDS PRIOR TO PROVIDING BID. VERIFY EXACT LOCATION IN FIELD WITH UTILITY COMPANY AND OWNER'S REPRESENTATIVE.
10. UTILITY COMPANY PAD MOUNTED TRANSFORMER. COORDINATE WITH ELECTRICAL CONTRACTOR TO FURNISH AND INSTALL TRANSFORMER PAD PER UTILITY COMPANY STANDARDS AND SPECIFICATIONS, INCLUDING GROUNDING, PAD SIZE, CLEARANCES, ETC.
11. ROUTE CONDUIT, CONCEALED WITHIN FLOOR, FROM WALL TO FURNITURE LOCATIONS AND STUB UP INTO FLOOR BOX OR FURNITURE SYSTEM. EXTEND WIRING AND CONDUIT WITHIN FURNITURE SYSTEMS WITH FLEXIBLE CONDUIT. COORDINATE FURNITURE FEEDS WITH FURNITURE LOCATIONS AND REQUIREMENTS. ROUTE 1/4" C. ADJACENT TO POWER CONDUIT FOR LOW VOLTAGE WIRING BY OTHERS.

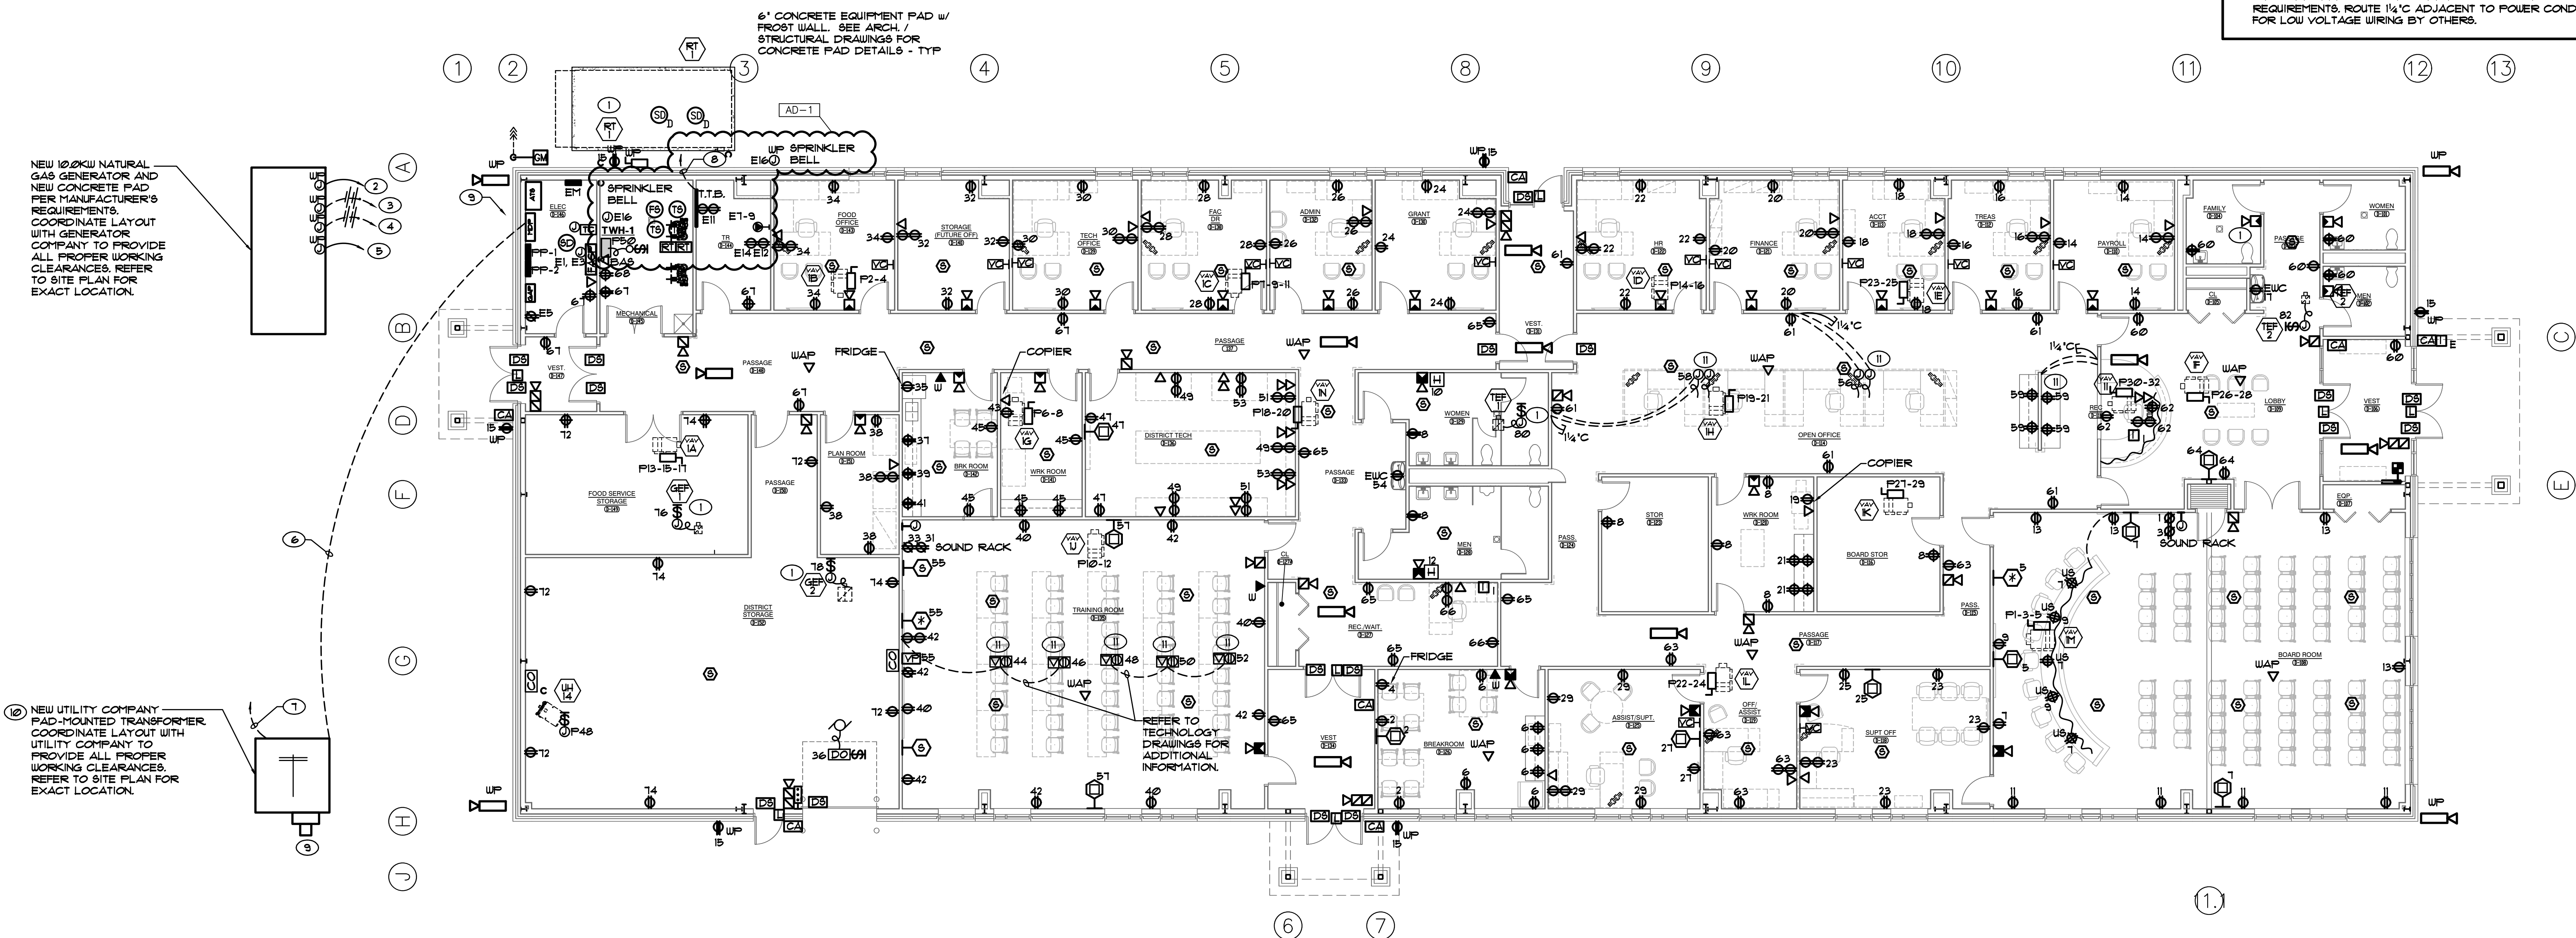

ELECTRICAL POWER FLOOR PLAN
RESOURCE CENTER BUILDING D

SCALE: 1/8" = 1'-0"

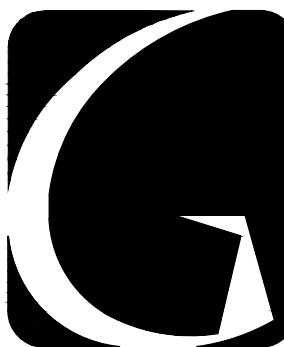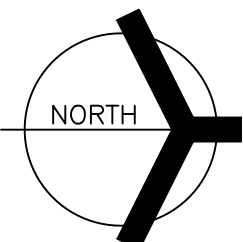

GIBALTAR
DESIGN

ARCHITECTURE • ENGINEERING • INTERIOR DESIGN



PROJECT
HANOVER CSC NEW
RESOURCE CENTER AND
RELATED WORK

HANOVER COMMUNITY SCHOOL
CORPORATION
CEDAR LAKE, INDIANA

GIBALTAR DESIGN

9102 N. Meridian St., Ste. 300
Indianapolis, IN 46260
Homepage: www.GibraltarDesign.com
Email: info@GibraltarDesign.com
Phone: 317.580.5777 Fax: 317.580.5778

PROJECT

20-141

DATE

05/17/21

COORDINATED BY

JC

DRAWN BY

RH/GL/LvB

CHECKED BY

DJ

COPYRIGHT NOTICE:

THE CONCEPTS, DESIGNS, PLANS, DETAILS, ETC., SHOWN ON THIS DOCUMENT ARE THE PROPERTY OF GIBALTAR DESIGN AND WERE CREATED FOR USE ON THIS SPECIFIC PROJECT. NONE OF THIS INFORMATION SHALL BE USED BY ANY PERSON OR FIRM FOR ANY PURPOSE WITHOUT THE EXPRESS WRITTEN CONSENT OF GIBALTAR DESIGN. THE OWNER MAY RETAIN COPIES FOR INFORMATION AND REFERENCE IN CONNECTION ONLY WITH THIS PROJECT.

REVISIONS

MARK	DATE	ISSUED FOR
AD-1	05/28/21	ADDENDUM NO. 1

DRAWING

ELECTRICAL POWER FLOOR PLAN
RESOURCE CENTER
BUILDING D

PROJECT

HANOVER CSC NEW RESOURCE
CENTER AND RELATED WORK

GIBALTAR DESIGN


SHEET

EP104


FIXTURE GENERAL NOTES

- INTERIOR FIXTURES, EXTERIOR FIXTURES AND POLE FINISHES AND COLORS TO BE SELECTED BY ARCHITECT. THE ARCHITECT MAY, AT THEIR DISCRETION, CHOOSE A CUSTOM COLOR AT NO ADDITIONAL CHARGE.
- PENDANT FIXTURES SPECIFIED ON THIS PROJECT SHALL BE CAREFULLY COORDINATED WITH CONTRACT DOCUMENTS AND FIXTURE MANUFACTURER AS EACH PENDANT FIXTURE IS A CUSTOM MANUFACTURED FIXTURE. PROVIDE PENDANT EMERGENCY SECTIONS AND EMERGENCY CIRCUITS AS SHOWN. COORDINATE WITH FIXTURE MANUFACTURER AND PROVIDE ADDITIONAL ACCESSORIES FOR A COMPLETE AND PROPER INSTALLATION. PROVIDE PROPER FIXTURE LENGTH, FEEDS, SINGLE AND DUAL CIRCUITING AND SUSPENSION LENGTH AS SHOWN ON DRAWINGS. PROVIDE FABRICATION DRAWINGS FOR REVIEW AS PART OF THE SHOP DRAWING SUBMITTAL PROCESS.
- LED FIXTURES (LESS THAN 10000 LUMENS) SHALL BE PROVIDED WITH FACTORY INSTALLED INTEGRAL EMERGENCY BATTERY UNITS. BATTERY UNITS SHALL PROVIDE A MINIMUM OF 1400 LUMENS.
- FIXTURES THAT CANNOT BE PROVIDED WITH EMERGENCY BALLASTS OR FIXTURES WITH GREATER THAN 10000 LUMENS SHALL BE PROVIDED WITH EMERGENCY INVERTER (MYERS LV SERIES OR APPROVED EQUAL) WITH SUITABLE CAPACITY TO POWER FIXTURE FOR A MINIMUM OF 90 MINUTES PER CODE. VERIFY SIZING AND REQUIREMENTS WITH CONTRACT DOCUMENTS PRIOR TO ORDERING.
- SHADED FIXTURES SHALL HAVE AN EMERGENCY SOURCE OF POWER AS SPECIFIED.
- EXTERIOR LIGHTING POLES SHALL BE PROVIDED WITH STRAIGHT SQUARE STEEL POLES WITH CAST BASE COVERS AND VIBRATION DAMPENERS. THE POLES SHALL BE SIZED PROPERLY TO SUPPORT FIXTURE WEIGHT AT 100 MPH WIND WITH A 1.3 GUST FACTOR. MINIMUM POLE SIZE TO BE 8" SQUARE. PROVIDE ADDITIONAL MOUNTING ACCESSORIES AS REQUIRED FOR A COMPLETE AND PROPER INSTALLATION.
- FOR EXTERIOR POLE MOUNTED LIGHTING, PROVIDE FACTORY MOUNTED HOUSE SIDE SHIELDS INTEGRAL TO THE FIXTURE AS SPECIFIED. ADDITIONALLY, PROVIDE CUSTOM FABRICATED POLE MOUNTED HOUSE SIDE SHIELDING AS REQUIRED TO CONTROL LIGHT TRESPASS AND COMPLY WITH LOCAL REQUIREMENTS.
- FIXTURES WITH EMERGENCY BATTERIES SHALL BE PROVIDED WITH CONSTANT HOT SENSING WIRE SO THAT FIXTURE CAN BE SWITCHED ON AND OFF WITHOUT ACTIVATING EMERGENCY BALLAST. UPON LOSS OF POWER, THE FIXTURE SHALL BE ILLUMINATED FOR A MINIMUM OF 90 MINUTES REGARDLESS OF THE LIGHT SWITCH POSITION. PROVIDE TEST SWITCH AND CHARGING INDICATOR FOR EMERGENCY BATTERY AS SPECIFIED.
- CAREFULLY COORDINATE MOUNTING REQUIREMENTS FOR FIXTURES WITH CONTRACT DOCUMENTS AND FIXTURE MANUFACTURER. PROVIDE APPROPRIATE MOUNTING FRAMES FOR LAY-IN OR GYPSUM CEILING. VERIFY CEILING REQUIREMENTS WITH FINAL ARCHITECTURAL REFLECTED CEILING PLAN.
- VERIFY FIXTURE MOUNTING HEIGHTS WITH ARCHITECT PRIOR TO ROUGH-IN.
- PROVIDE CUSTOM ANTI-SWAY BRACING FOR PENDANT TO ELIMINATE PENDANT MOVEMENT DUE TO AIR MOVEMENT OR ENVIRONMENTAL CAUSES.
- COORDINATE LOCATIONS OF INTERIOR AND EXTERIOR LIGHTING FIXTURES WITH FINAL ARCHITECTURAL DRAWINGS. FIXTURES THAT ARE NOT INSTALLED IN THE CORRECT LOCATION SHALL BE RELOCATED AND REINSTALLED IN THE CORRECT LOCATION AT NO ADDITIONAL CHARGE.
- FIXTURES SHALL BE CAREFULLY COORDINATED WITH MANUFACTURER TO DELIVER THE SPECIFIED PRODUCT IN SUFFICIENT TIME TO MEET PROJECT DEADLINES. EQUIPMENT DELIVERY LEAD TIME SHALL NOT BE HELD AS A VALID REASON FOR REQUESTING LUMINAIRE SUBSTITUTION UNLESS LUMINAIRE LEAD TIME FROM SPECIFIED MANUFACTURER IS IN EXCESS OF 14 WEEKS. IT SHALL BE THE SOLE RESPONSIBILITY OF THE ELECTRICAL CONTRACTOR TO DETERMINE NECESSARY EQUIPMENT LEAD TIMES, DELIVER SUBMITTALS FOR REVIEW IN A TIMELY FASHION, AND PLACE ORDERS ACCORDINGLY TO ENSURE TIMELY DELIVERY.
- EVALUATION OF APPROVED EQUALS SHALL BE AT THE SOLE DISCRETION OF THE ARCHITECT AND ENGINEER. IF THE PRODUCT SUBMITTED DURING THE REVIEW PROCESS IS NOT JUDGED AS AN EQUAL BY THE REVIEWING ENGINEER, THE CONTRACTOR SHALL PROVIDE THE PRODUCT SPECIFIED.
- CAREFULLY COORDINATE VOLTAGES OF FIXTURES PRIOR TO ORDERING FIXTURES.
- APPROVED EQUALS WILL BE CONSIDERED FROM THE FOLLOWING VENDORS: KSA LIGHTING (630.307.6355), FORCE CHICAGO (312.386.1515) OR PG ENLIGHTEN (847.228.1199).
- CAREFULLY VERIFY COLOR TEMPERATURE OF FIXTURES WITH ARCHITECT PRIOR TO ORDERING.

ADMIN BLDG EXTERIOR LIGHTING CONTROL SEQUENCE DIAGRAM

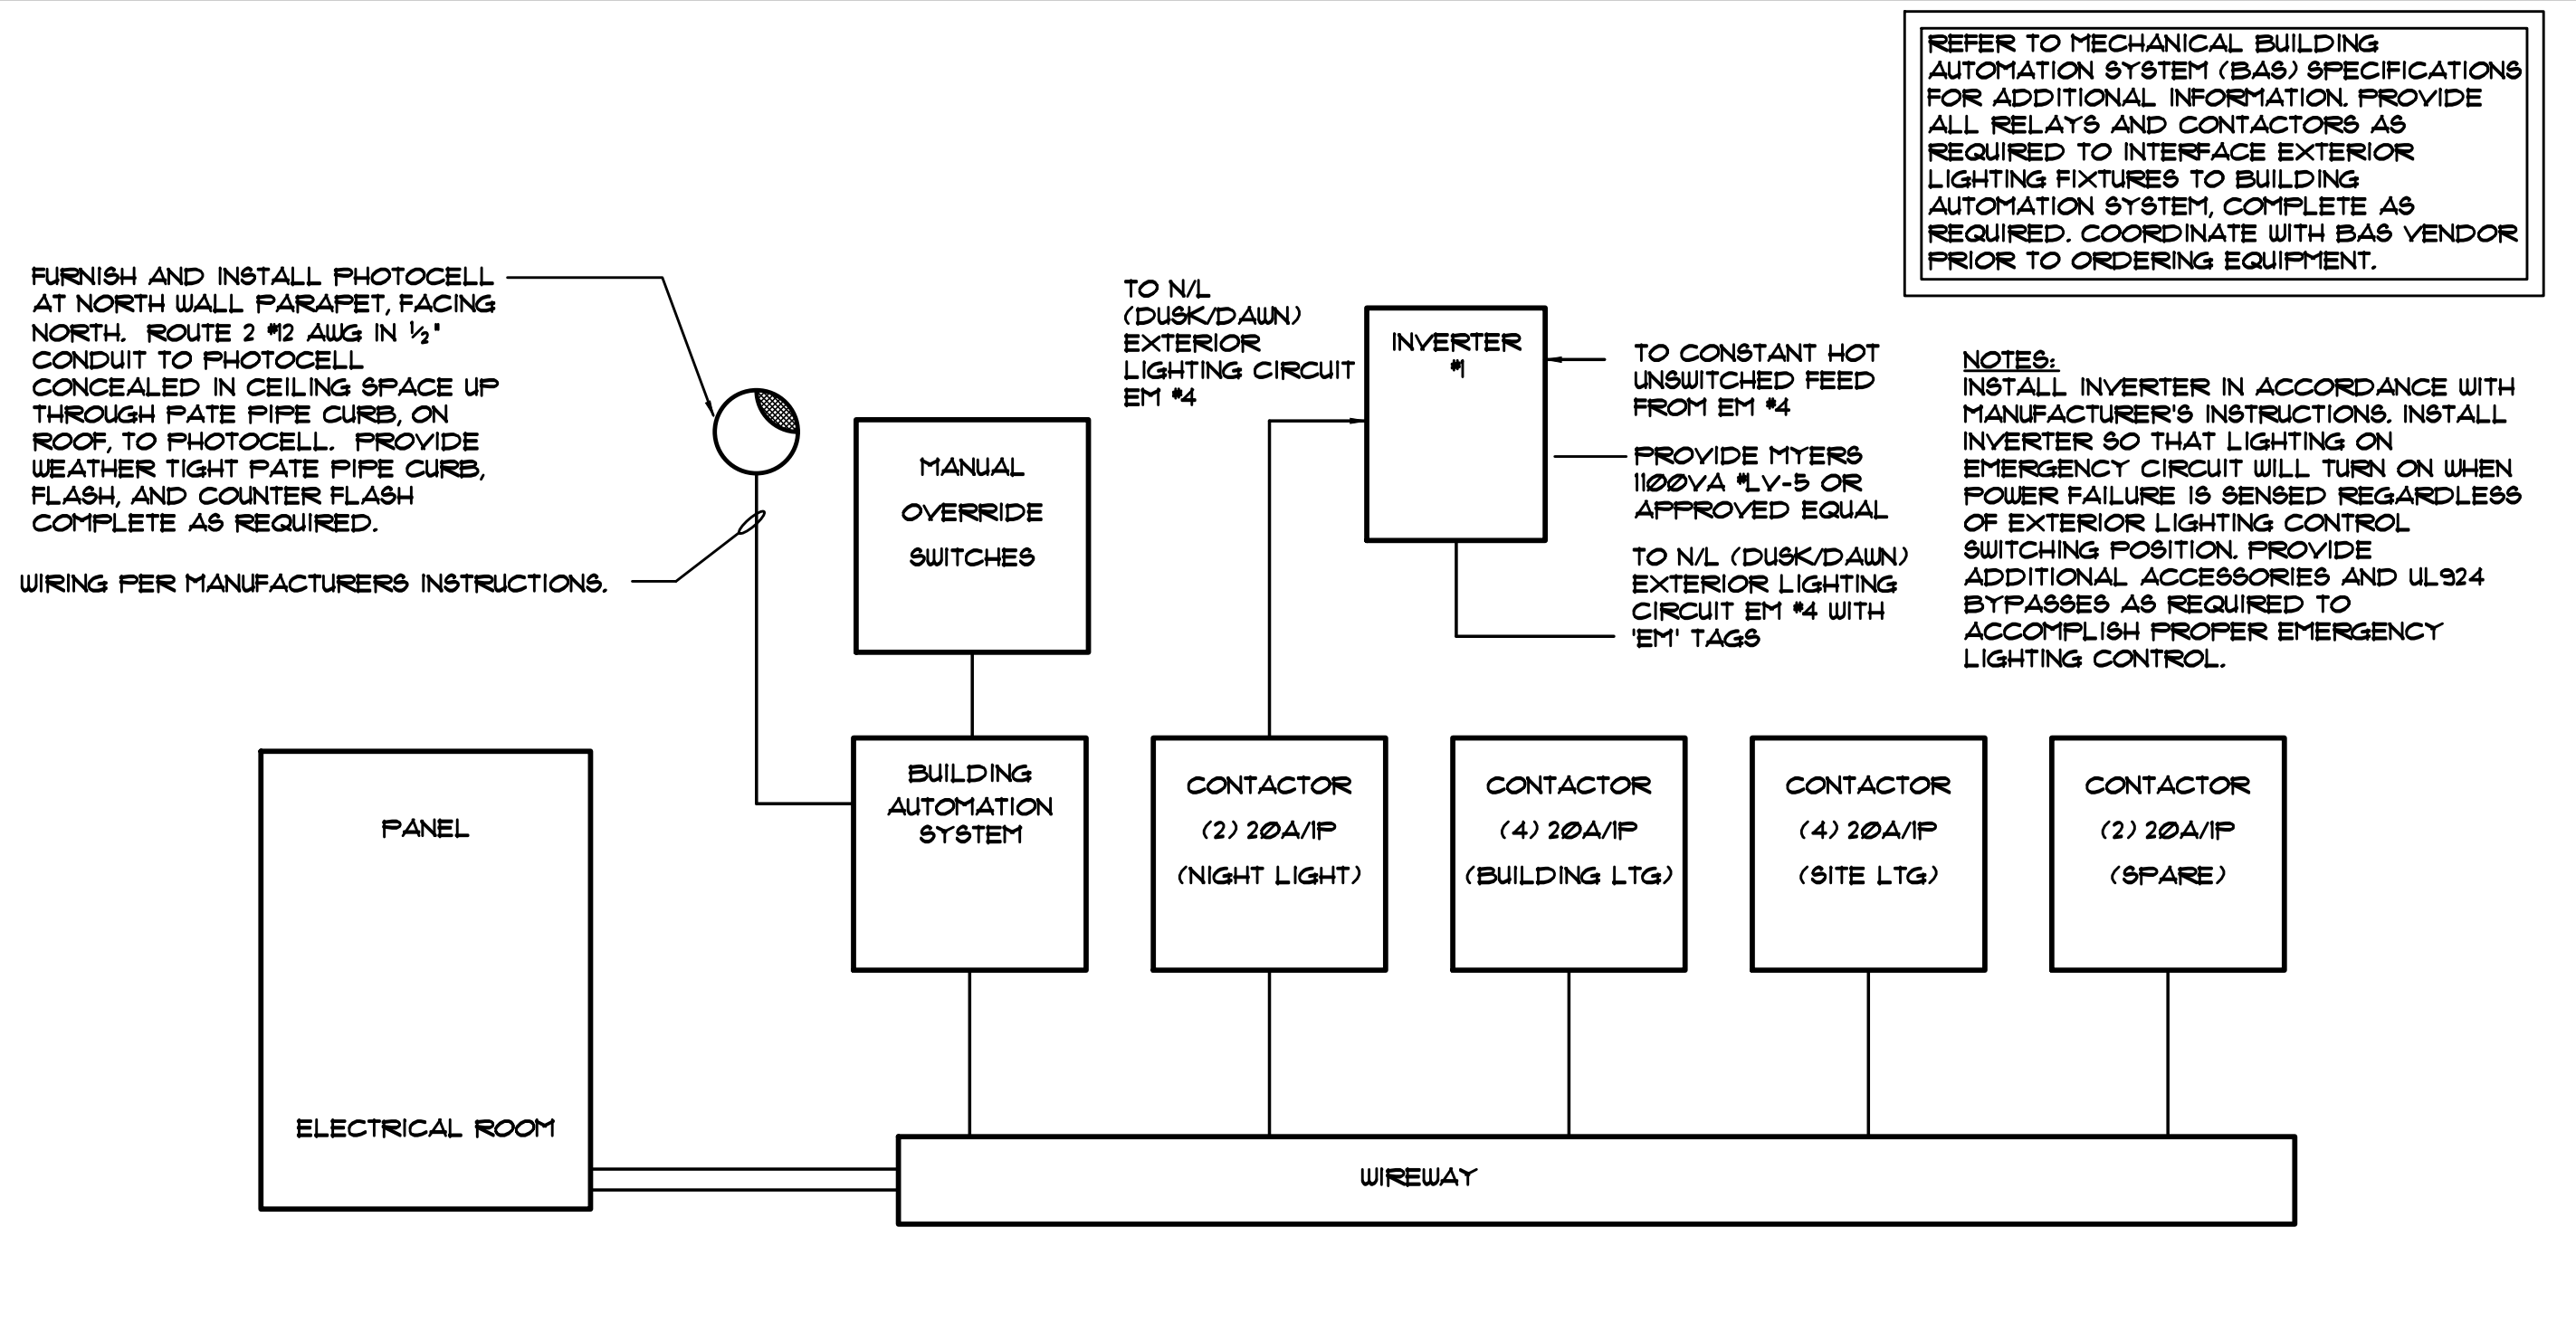

BUS BARN EXTERIOR LIGHTING CONTROL SEQUENCE DIAGRAM

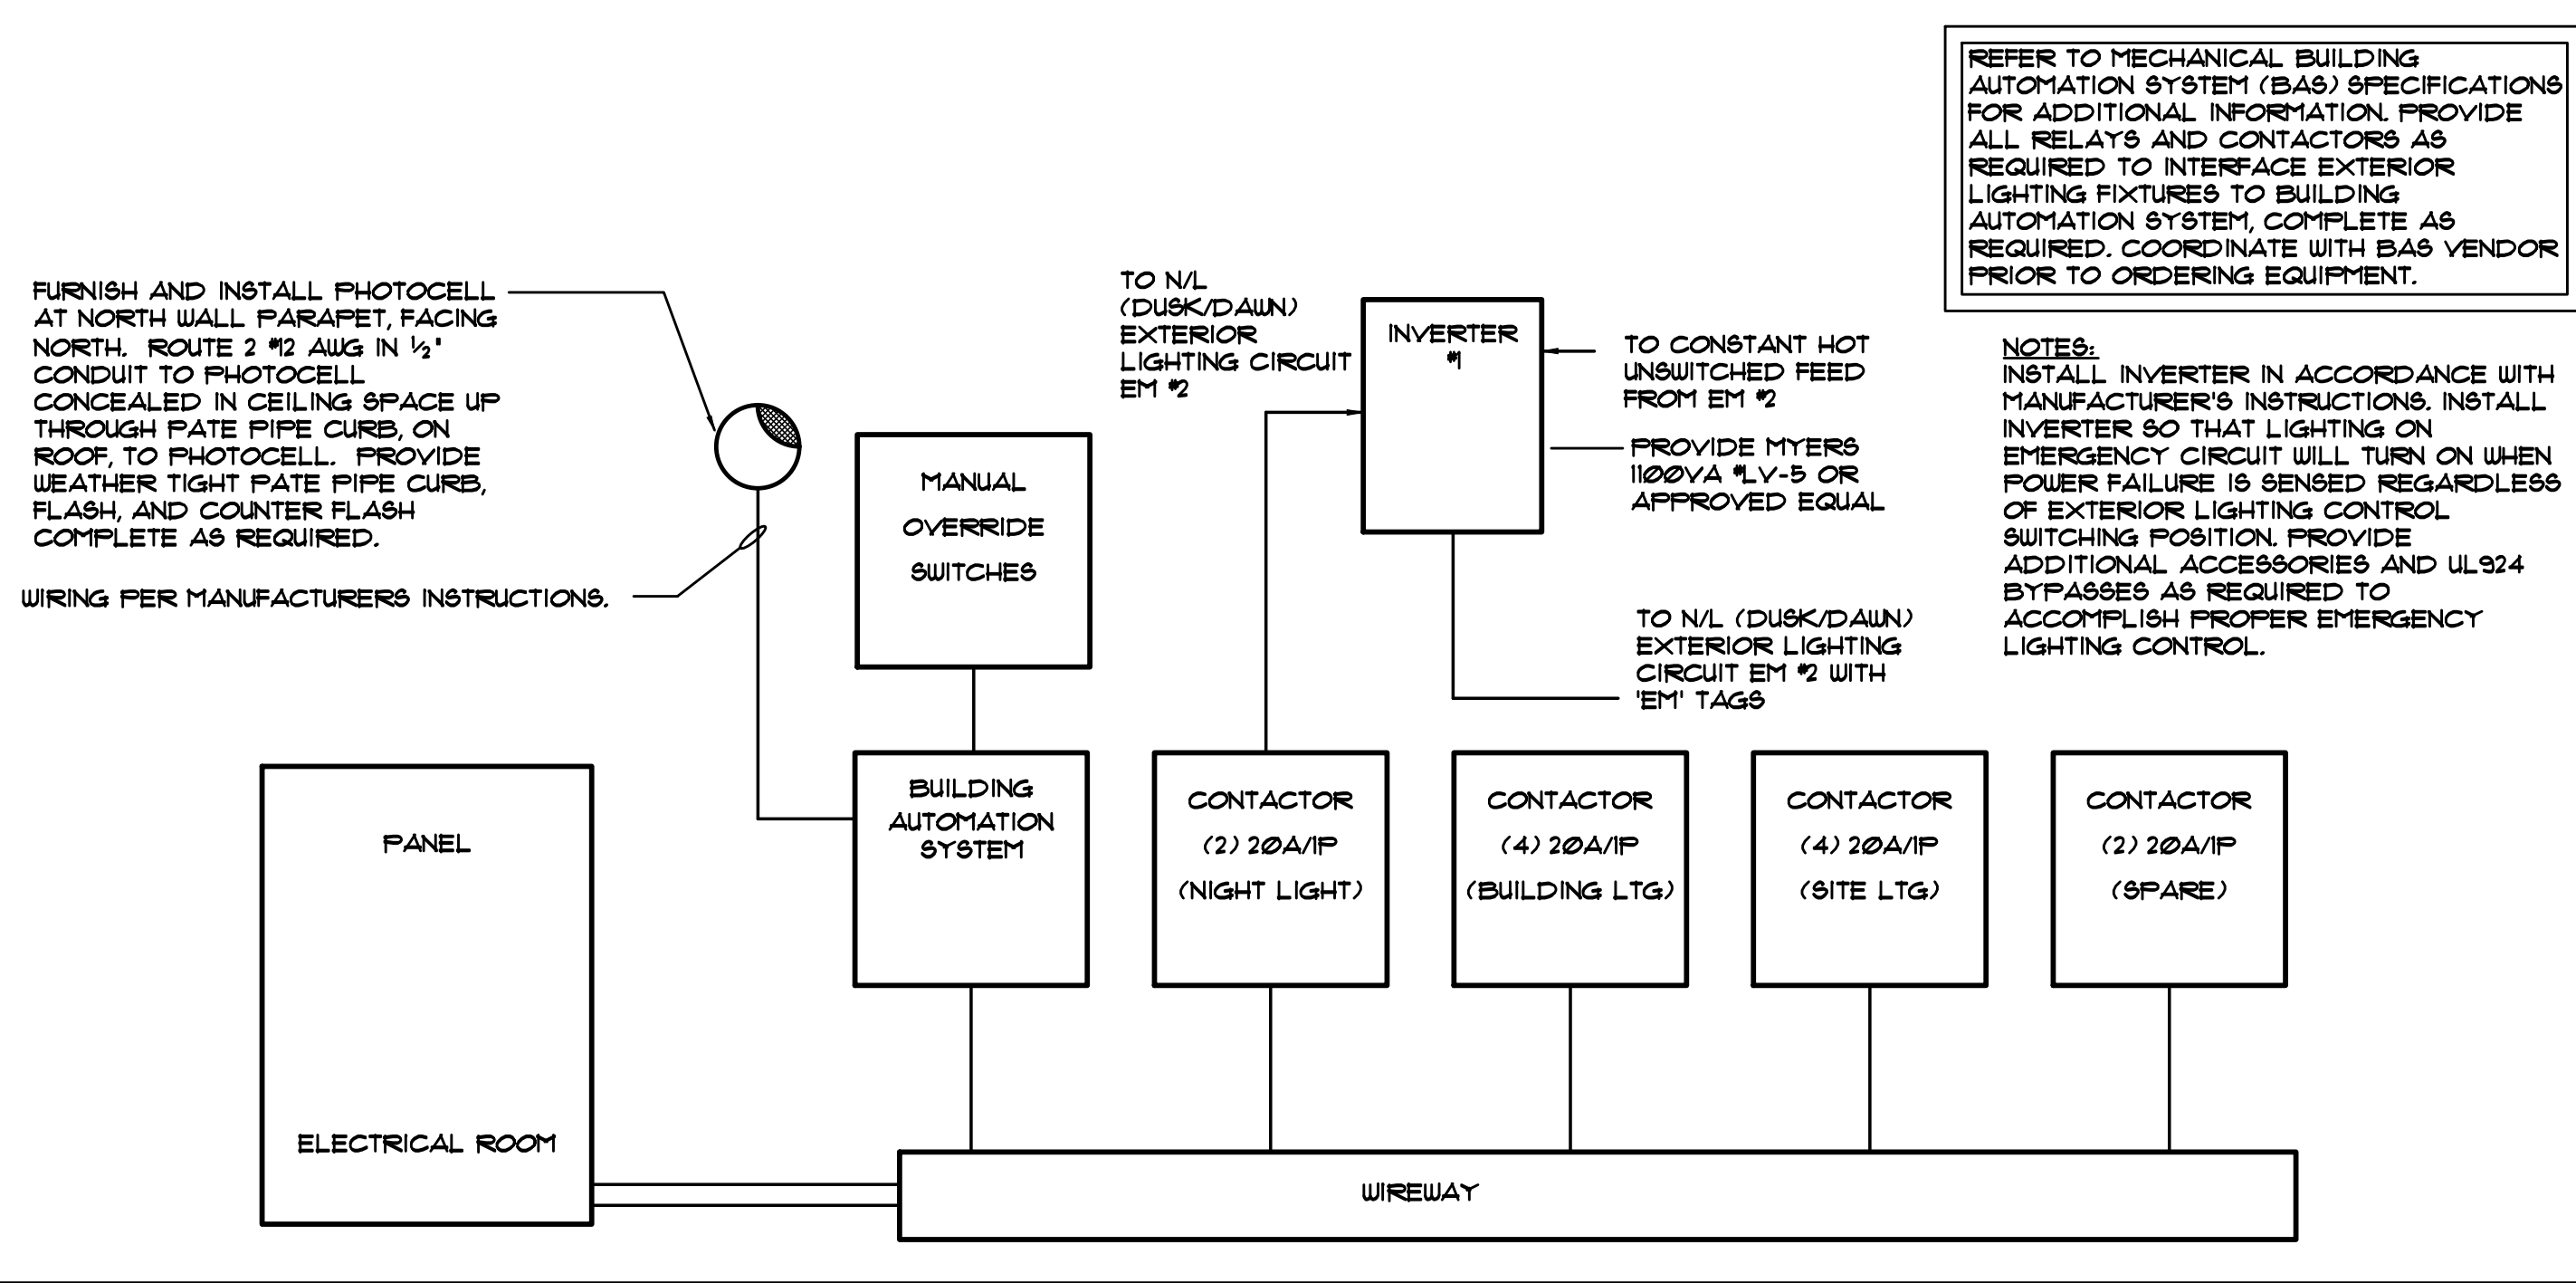

INTERIOR LIGHTING LUMINAIRE SCHEDULE

TAG	SYMBOL	DESCRIPTION	MANUFACTURER SERIES OR CATALOG NUMBER	VOLTAGE/BALLAST	LAMPS/CROSS SECTION	MOUNTING	REMARKS
AA		2' X 4' LED DIRECT/INDIRECT FIXTURE	LITHONIA *VTL4-40L-ADP-EZ1-LF840 COLUMBIA *CAT24-40YL-G-EDI-U METALUX *4CZ2-40-UNV-L840-CDI-U	277VOLT 0-10V DIM -	LED 4000K MAX 32 W MIN 4000 LM	RECESSED LAY-IN	-
AA1		2' X 4' LED DIRECT/INDIRECT FIXTURE	LITHONIA *VTL4-40L-ADP-EZ1-LF840 COLUMBIA *CAT24-40YL-G-EDI-U METALUX *4CZ2-50-UNV-L840-CDI-U	277VOLT 0-10V DIM -	LED 4000K MAX 39 W MIN 4000 LM	RECESSED LAY-IN	-
AA2		2' X 4' LED DIRECT/INDIRECT FIXTURE	LITHONIA *VTL4-60L-ADP-EZ1-LF840 COLUMBIA *CAT24-40YL-G-EDI-U METALUX *4CZ2-60-UNV-L840-CDI-U	277VOLT 0-10V DIM -	LED 4000K MAX 48 W MIN 6000 LM	RECESSED LAY-IN	-
AB		2' X 2' LED DIRECT/INDIRECT FIXTURE	LITHONIA *VTL2-48L-ADP-EZ1-LF840 COLUMBIA *CAT24-40YL-G-EDI-U METALUX *2CZ2-50-UNV-L840-CDI-U	277VOLT 0-10V DIM -	LED 4000K MAX 39 W MIN 4000 LM	RECESSED LAY-IN	-
AC		2' X 4' LED KITCHEN FIXTURE	LITHONIA *VTL2-60L-EZ1-LF840 COLUMBIA *CAT24-40YL-G-EDI-U METALUX *4CZ2-60-UNV-L840-CDI-U	277VOLT 0-10V DIM -	LED 4000K MAX 48 W MIN 6000 LM	RECESSED LAY-IN	-
AD		2' X 4' LED DIRECT/INDIRECT FIXTURE	LITHONIA *VTL4-80L-ADP-EZ1-LF840 OR APPROVED EQUAL BY COLUMBIA OR METALUX	120/277VOLT 0-10V DIM -	LED 4000K MAX 60 W MIN 8000 LM	RECESSED LAY-IN	-
CA		LED DOWNLIGHT WITH TRIM FINISH TO BE SELECTED BY ARCHITECT	LITHONIA *VTL4-40L-ADP-EZ1-LF840 LITESTRY *LTR-6RD-H-8L5L-DM1-LTR-6RD-T-8L-40K6-MD-5/B34 METALUX *4CZ2-40-UNV-L840-CDI-U	120/277VOLT 0-10V DIM -	LED 4000K MAX 18 W MIN 3000 LM	RECESSED LAY-IN	-
FA		4' LED INDUSTRIAL FIXTURE WITH WIREGUARD AND SAFETY CHAIN	LITHONIA *VTL4-40L-ADP-EZ1-LF840 COLUMBIA *CAT24-40YL-G-EDI-U METALUX *4CZ2-40-UNV-L840-CDI-U	277VOLT 0-10V DIM -	LED 4000K MAX 32 W MIN 4000 LM	SUSPENDED	-COORD LOCATIONS WITH DUCTWORK & PIPING
FA1		4' LED INDUSTRIAL FIXTURE WITH WIREGUARD AND SAFETY CHAIN	LITHONIA *VTL4-40L-ADP-EZ1-LF840 COLUMBIA *CAT24-40YL-G-EDI-U METALUX *4CZ2-40-UNV-L840-CDI-U	120/277VOLT 0-10V DIM -	LED 4000K MAX 32 W MIN 4000 LM	SUSPENDED CHAIN	-COORD LOCATIONS WITH DUCTWORK & PIPING
FA2		4' LED INDUSTRIAL FIXTURE WITH WIREGUARD AND SAFETY CHAIN	LITHONIA *VTL4-40L-ADP-EZ1-LF840 COLUMBIA *CAT24-40YL-G-EDI-U METALUX *4CZ2-40-UNV-L840-CDI-U	120/277VOLT 0-10V DIM -	LED 4000K MAX 32 W MIN 4000 LM	SUSPENDED CHAIN	-COORD LOCATIONS WITH DUCTWORK & PIPING
FB		HIGH PRESSURE SOD VAPOR LIGHTING SPECIAL ENVIRONMENT FIXTURE FOR BUS-WASH AREA	LITHONIA *VTL4-40L-ADP-EZ1-LF840 35K-80CRI-XX-XX OR APPROVED EQUAL	120/277VOLT 0-10V DIM -	LED 4000K MAX 32 W MIN 4000 LM	SUSPENDED	-
FC		LED 4' CONTINUOUS DIRECT/INDIRECT PENDANT FIXTURE	AXIS LIGHTING *TB4DILED-400-1000-80-40-50-50-XX-XX-UNV-DP-1-XX OR APPROVED EQUAL BY NILITE OR LUMENIERX	277VOLT 0-10V DIM -	LED 4000K MIN 1400LM MAX 120W	SUSPENDED 9'-0" AFF.	-VERIFY FINISH WITH ARCHITECT. -COORDINATE RUN LENGTHS WITH DRAWINGS
FC1		LED 4' CONTINUOUS DIRECT/INDIRECT PENDANT FIXTURE	AXIS LIGHTING *TB4DILED-400-1000-80-40-50-50-XX-XX-UNV-DP-1-XX OR APPROVED EQUAL BY NILITE OR LUMENIERX	277VOLT 0-10V DIM -	LED 4000K MIN 800LM MAX 300W	SUSPENDED 9'-0" AFF.	-VERIFY FINISH WITH ARCHITECT. -COORDINATE RUN LENGTHS WITH DRAWINGS
FD		LED HIGH BAY FIXTURE	LITHONIA *HBE-L48-22000LM-ATC-MD-MVOLT-GZ10-40K-80CRI-UGX-X-X OR APPROVED EQUAL BY METALUX OR COLUMBIA	120/277VOLT 0-10V DIM -	LED 4000K MIN 22000LM MAX 165W	PENDANT MOUNTED	-PROVIDE WIRE GUARD PROTECTION -PROVIDE RIGID MOUNTING
XA		ANGLE BACK EXIT 6" GREEN LETTERS CAST ALUM BODY, AC ONLY	LITHONIA *LE SERIES DUAL LITE *LEDG SERIES SURE LITE *X6-1-G	120/277VOLT 0-10V DIM -	LED 4000K MAX 5W	CEILING/WALL	-FURNISH WITH AEROSOL AS REQUIRED BY CODE -PROVIDE WIREGUARD WHERE INDICATED ON PLANS
XB		DOUBLE FACE EXIT 6" GREEN LETTERS CAST ALUM BODY, AC ONLY	LITHONIA *LE SERIES DUAL LITE *LEDG SERIES SURE LITE *SEL SERIES	120/277VOLT 0-10V DIM -	LED 4000K MAX 5W	CEILING/WALL	-FURNISH WITH AEROSOL AS REQUIRED BY CODE -PROVIDE WIREGUARD WHERE INDICATED ON PLANS
NL		CONSTANT HOT, UNSWITCHED NIGHT LIGHT FIXTURE	FIXTURE ON EMERGENCY CIRCUIT WITH 90 MINUTE, HIGH OUTPUT (MIN 1400LM) BATTERY UNIT OR INVERTER	120/277VOLT 0-10V DIM -	LED 4000K MAX 5W	IN FIXTURE/REMOTE	-PROVIDE TEST SWITCH AND CHARGING INDICATOR -INTEGRAL BATTERIES NOT ALLOWED IN FIXTURES WITH GREATER THAN 10000 LUMENS

EXTERIOR LIGHTING LUMINAIRE SCHEDULE

TAG	SYMBOL	DESCRIPTION	MANUFACTURER SERIES OR CATALOG NUMBER	VOLTAGE/BALLAST	LAMPS/CROSS SECTION	MOUNTING	REMARKS
EA		EXTERIOR LED WALLPACK	LITHONIA *MRU-LED-P1-8R3-40K-MVOLT HUBBELL *QSP1-12L20-4KT-3-UNV-XX MCGRAW EDISON *88 SERIES	MVOLT -	LED 2244 LM 120 W 4000K	WALL MTD 10'-0" AFG OR AS NOTED ON DUGS	-
EA1		EXTERIOR LED WALLPACK	LITHONIA *MRU-LED-P3-8R3-40K-MVOLT HUBBELL *QSP2-24L50-4KT-4-UNV-XX MCGRAW EDISON *88 SERIES	MVOLT -	LED 4488 LM 120 W 4000K	WALL MTD 10'-0" AFG OR AS NOTED ON DUGS	-
EA2		EXTERIOR LED WALLPACK	LITHONIA *MRU-LED-P4-8R4-40K-MVOLT HUBBELL *QSP2-24L10-4KT-4-UNV-XX MCGRAW EDISON *88 SERIES	MVOLT -	LED 5991 LM 91 W 4000K	WALL MTD 9'-0" AFG	-
EB		EXTERIOR LED FIXTURE MOUNTED ON A STRAIGHT, ROUND 30" ALUMINUM POLE	LITHONIA *KH80-MR2-LED-60C-1000-40K-T3M KIM *UR28-36L-110-4KT-3-480-A34-XX/RS430 MCGRAW EDISON *TOP TIER POST TOP	MVOLT (480V)	LED 2148 LM 120 W 4000K	POLE MTD 30'-0" AFG	-
EB1		EXTERIOR LED FIXTURE MOUNTED ON A STRAIGHT, ROUND 30" ALUMINUM POLE	LITHONIA *KH80-MR2-LED-60C-1000-40K-T3M KIM *UR28-36L-110-4KT-3-480-A34-XX/RS430 MCGRAW EDISON *TOP TIER POST TOP	MVOLT (480V)	LED 2148 LM 120 W 4000K	POLE MTD 30'-0" AFG	-
EB2		EXTERIOR LED FIXTURE MOUNTED ON A STRAIGHT, ROUND 30" ALUMINUM POLE	LITHONIA *KH80-MR2-LED-60C-1000-40K-T4M KIM *UR28-36L-110-4KT-4-480-A34-XX/RS430 MCGRAW EDISON *TOP TIER POST TOP	MVOLT (480V)	LED 2292 LM 120 W 4000K	POLE MTD 30'-0" AFG	-
EB3		EXTERIOR LED FIXTURE MOUNTED ON A STRAIGHT, ROUND 30" ALUMINUM POLE	LITHONIA *KH80-MR2-LED-60C-1000-40K-T4M KIM *UR28-36L-110-4KT-4-480-A34-XX/RS430 MCGRAW EDISON *TOP TIER POST TOP	MVOLT (480V)	LED 2292 LM 120 W 4000K	POLE MTD 30'-0" AFG	-
EB4		EXTERIOR LED FIXTURE MOUNTED ON A STRAIGHT, ROUND 30" ALUMINUM POLE	LITHONIA *KH80-MR2-LED-60C-1000-40K-T2M KIM *UR28-36L-110-4KT-3-480-A34-XX/RS430 MCGRAW EDISON *TOP TIER POST TOP	MVOLT (480V)	LED 2072 LM 120 W 4000K	POLE MTD 30'-0" AFG	-
EC		EXTERIOR LED FIXTURE MOUNTED ON A STRAIGHT, ROUND 15" ALUMINUM POLE	LITHONIA *KH80-MR2-LED-42C-530-40K-8R3-MVOLT KIM *UR20-28L-110-4KT-3-UNV-R133-XX/RS415 INVUE *E58A LED	MVOLT (480V)	LED 6581 LM 75 W 4000K	POLE MTD 15'-0" AFG	-
EC1		EXTERIOR LED FIXTURE MOUNTED ON A STRAIGHT, ROUND 15" ALUMINUM POLE	LITHONIA *KH80-MR2-LED-42C-530-40K-8R3-MVOLT KIM *UR20-28L-110-4KT-2-UNV-R133-XX/RS415 INVUE *E58A LED	MVOLT (480V)	LED 6605 LM 75 W 4000K	POLE MTD 15'-0" AFG	-
ED		LED 6" DOWNLIGHT WITH TRIM FINISH TO BE SELECTED BY ARCHITECT	LITHONIA *LDN6-35-15-LO6-XX-L88-MVOLT-EZ1 LITESTRY *LTR-6RD-H-8L5L-DM1-LTR-6RD-T-8L-40K6-MD-5 HALO *H46B5001 / H4612840 / 6MDHUF	120/277VOLT 0-10V DIM -	LED 4000K MAX 18 W MIN 1500 LM	RECESSED CANOPY MOUNTED	-VERIFY TRIM FINISH WITH ARCHITECT

AD-1



GIBRALTAR DESIGN

ARCHITECTURE • ENGINEERING • INTERIOR DESIGN



PROJECT

HANOVER CSC NEW RESOURCE CENTER AND RELATED WORK

HANOVER COMMUNITY SCHOOL CORPORATION
CEDAR LAKE, INDIANA

AD-1

AD-1

AD-1

GIBRALTAR DESIGN

9102 N. Meridian St., Ste. 300
Indianapolis, IN 46260
Homepage: www.GibraltarDesign.com
Email: info@GibraltarDesign.com
Phone: 317.580.5777 Fax: 317.580.5778

PROJECT
20-141
DATE
05/17/21
COORDINATED BY
JC
DRAWN BY
RH/GL/LvB
CHECKED BY
DJ

COPYRIGHT NOTICE:
THE CONCEPTS, DESIGNS, PLANS, DETAILS, ETC., SHOWN ON THIS DOCUMENT ARE THE PROPERTY OF GIBRALTAR DESIGN AND WERE CREATED FOR USE ON THIS SPECIFIC PROJECT. NONE OF THIS INFORMATION SHALL BE USED BY ANY PERSON OR FIRM FOR ANY PURPOSE WITHOUT THE EXPRESS WRITTEN CONSENT OF GIBRALTAR DESIGN. THE OWNER MAY RETAIN COPIES FOR INFORMATION AND REFERENCE IN CONNECTION ONLY WITH THIS PROJECT.

REVISIONS
MARK DATE ISSUED FOR
AD-1 05/28/21 ADDENDUM NO. 1

DRAWING
ELECTRICAL DETAILS & DIAGRAMS

PROJECT
HANOVER CSC NEW RESOURCE CENTER AND RELATED WORK

GIBRALTAR DESIGN SHEET

E-502

UTILITY BOX OUTLET
AND COVER. INSTALL
FLUSH ON CEILING
JOIST

PROVIDE CHANNEL OR ANGLE
SUPPORT STEEL AS REQUIRED AND
SECURE TO BUILDING STRUCTURE

HUBBELL HBL45123GF20 OR
EQUAL WITH 25' COILED CABLE
PLUS LENGTH OF CORD TO
REACH 6'-6" FROM FLOOR

TYPE '30' CORD
(YELLOW) 2 NO. 16
PLUS GROUND

AD-1

20A DUPLEX GFCI
RECEPTACLE, COORDINATED
EXACT NEMA CONFIGURATION
AND CORD END PLUG TYPE
WITH OWNER AND ARCHITECT
PRIOR TO ORDERING.

LOCATED 6'-6" FROM
FLOOR

NOTE:
PITCH ALL PIPING SLIGHTLY, TO ENCOURAGE CONDENSATION TO RUN AWAY FROM ENGINE.

The diagram illustrates the internal layout of a generator enclosure. Key components and connections include:

- Remote Generator Annunciator Panel:** Connected to a terminal block with 8 terminals.
- Battery Charger:** Connected to the terminal block.
- 4-Pole Automatic Transfer Switch:** Features a "0" position and a "B" position. It is connected to the "ENGINE START CONTACT".
- General Power:** Labeled as "(SEE ONE-LINE DIAGRAM)".
- Main Dist. Panel:** The central distribution point for power.
- Emergency Power Feeder:** Labeled as "(SEE ONE-LINE DIAGRAM)".
- Generator Enclosure Details:**
 - Rain Cap** and **Critical Muffler** are shown on top.
 - Generator Weather Proof and Level 11 Sound Attenuated Enclosure** is the main housing.
 - Generator Control Panel with Main Cct. Breaker** is located inside.
 - Starting Batteries** are positioned at the bottom.
 - Emergency Generator Mounted on Concrete Equipment Pad** is shown below the enclosure.
- Wiring Specifications:**
 - 16 #8 WIRE - 2'C.
 - 3 #8 WIRE 3/4'C.
 - 4 #8 WIRE 3/4'C.
 - 2#8 WIRE - 3/4'C.
- Other Labels:** "AD-1", "FLOOR", and "EMERGENCY GENERATOR MOUNTED ON CONCRETE EQUIPMENT PAD".

[illegible]

8" WIDE X 4' HIGH X 3/4" THICK
PLYWOOD TELEPHONE
TERMINAL BOARD (T.T.B.) - 2
COATS FIRE RESISTANT GRAY
PAINT

WALL

WALL

TELEPHONE WIRE
TERMINATION
BLOCKS/STRIPS,
ETC. SEE SPECS FOR
ADDITIONAL
INFORMATION.

PROVIDE IN-LINE SURGE
SUPPRESSION ON INCOMING
CATV 4 TELEPHONE FEEDERS.

CABLE TV
AMPLIFIER,
SPLITTERS,
ETC. - SEE
SPECS FOR
ADDITIONAL
INFORMATION.

QUAD RECEPTACLE

REFER TO
DUGS

FLOOR LINE

(2) 3" PVC CONDUITS WITH TWO (2) NYLON PULL CORDS ROUTED
MINIMUM 36" BELOW GRADE (WITH CONTINUOUS YELLOW WARNING
TAPE 18" ABOVE) TO PROPERTY LINE FOR TELEPHONE AND
CABLE TV UTILITY SERVICES. COORDINATE TERMINATION POINT
WITH UTILITIES PRIOR TO INSTALLING SAME. VERIFY FIELD
CONDITIONS. TRENCH AND BACKFILL AS REQUIRED, PER
SPECIFICATIONS. COORDINATE WITH LOCAL UTILITIES FOR
SERVICE ENTRANCE LOCATIONS, AND ADDITIONAL REQUIREMENTS.

LOCATE AT EACH FIRE SPRINKLER ZONE VALVE AND FLOW SWITCH, VERIFY QUANTITIES WITH FPD DRAWINGS, AND PROVIDE POWER CONNECTIONS TO ALL SPRINKLER BELLS AND EQUIPMENT AS REQUIRED.

ROOF-TOP UNIT

ROOF-TOP UNIT

COMMUNICATION TO MONITORING STATION VIA TELEPHONE LINE, TWO-WAY RADIO FREQUENCY, CELLULAR COMMUNICATOR, OR OTHER A-HJ APPROVED COMMUNICATION STANDARD.

FLOW SWITCHES

TAMPER SWITCHES

NEW FACP

PROVIDE SMOKE DETECTOR ABOVE EACH NAC PANEL, VERIFY LOCATION IN FIELD.

PROVIDE SMOKE DETECTOR ABOVE FIRE ALARM CONTROL PANEL.

FIRE ALARM ANNUNCIATOR PANEL

REFER TO DUGS

UP

WEATHERPROOF HORN/ STROBE ABOVE EXTERIOR FIRE DEPARTMENT CONNECTION

REFER TO DUGS

SPRINKLER ALARM BELLS

FAN SHUT DOWN

GENERATOR CONTROLLER

NOTES:

- THIS DIAGRAM IS SCHEMATIC ONLY AND DOES NOT SHOW ALL FIRE ALARM DEVICES, AIR HANDLING UNITS, ROOF-TOP UNITS OR FIRE PROTECTION DEVICES - REFER TO ALL PLANS AND SPECIFICATIONS FOR QUANTITIES, LOCATION, ACCEPTABLE MANUFACTURERS, ETC.
- ELECTRICAL CONTRACTOR SHALL FURNISH DUCT SMOKE DETECTORS. MECHANICAL CONTRACTOR SHALL INSTALL DUCT SMOKE DETECTOR AND ELECTRICAL CONTRACTOR SHALL MAKE WIRING CONNECTIONS AS REQUIRED. REFER TO MECHANICAL DRAWINGS FOR EXACT LOCATIONS AND QUANTITIES OF DUCT SMOKE DETECTORS.
- ELECTRICAL CONTRACTOR SHALL PROVIDE INTERLOCKING BETWEEN DUCT SMOKE DETECTORS, FIRE ALARM CONTROL PANEL, ROOF-TOP UNITS AND FAN SHUT DOWN RELAYS SO THAT UPON ACTIVATION OF FIRE ALARM SYSTEM, ALL AIR HANDLING EQUIPMENT AND SMOKE/FIRE DAMPER SHALL SHUT DOWN. ALL AIR HANDLING EQUIPMENT SHALL START AUTOMATICALLY (AND SEQUENTIALLY) UPON RESETTING OF THE FIRE ALARM SYSTEM.
- ELECTRICAL CONTRACTOR SHALL CONNECT SMOKE/FIRE DAMPERS THROUGHOUT FACILITY TO CLOSE DAMPERS UPON ACTIVATION/ALARM OF DUCT SMOKE DETECTOR MOUNTED IN DUCT AHEAD OF RESPECTIVE DAMPER OR LOCAL SMOKE DETECTORS, COMPLETE AS REQUIRED. VERIFY LOCATION AND QUANTITIES ON MECHANICAL AND ARCHITECTURAL PLANS AND IN FIELD. INTERLOCK SMOKE DUCT DETECTORS AND DAMPERS WITH FIRE ALARM CONTROL PANEL, COMPLETE AS REQUIRED.
- PROVIDE ADDITIONAL PARTS, ACCESSORIES, CARDS, ETC. AS REQUIRED TO COMPLETE THE WORK. FIRE ALARM DEVICES SHALL BE CONNECTED TO THE FIRE ALARM POWER SUPPLY AND BATTERIES OF THE SYSTEM AND SHALL NOT BE CONNECTED TO NORMAL POWER.
- PROVIDE ALL RELAYS AND DEVICES AS REQUIRED TO MONITOR GENERATOR STATUS INCLUDING GENERATOR RUNNING AND GENERATOR TROUBLE.

NOTES:

1. TYPICAL FOR ALL MOTORIZED DOOR OPERATORS IN DESIGNATED ROOM.
2. COORDINATE WITH DOOR OPERATOR MANUFACTURER AND PROVIDE ALL ELECTRICAL CONNECTIONS FOR PHOTOELECTRIC EYE, AUTOMATIC SAFETY SWITCHES, EXTERIOR REMOTE ANTENNA AND ADDITIONAL REQUIREMENTS PRIOR TO ROUGH-IN.

DOOR OPERATOR ADJACENT TO DOOR. LABEL RESPECTIVE CONTROLLER TO EACH DOOR WITH ENGRAVED MICARTA PLATE.

DOOR OPERATOR ADJACENT TO DOOR. LABEL RESPECTIVE CONTROLLER TO EACH DOOR WITH ENGRAVED MICARTA PLATE.

MOTORIZED DOOR OPERATOR

TYPICAL - THE NUMBER CORRESPONDS WITH THE RESPECTIVE DOOR OPERATOR AND CONTROLLERS.

TYPICAL FOR OVERHEAD DOORS

Diagram illustrating the assembly of a beam clamp on a truss structure to support conduits. The components and labels are:

- BEAM CLAMP ON TOP CHORD OF JOIST
- THREADED ROD
- DOUBLE NUT TOP AND BOTTOM
- UNISTRUT CHANNEL TO SUPPORT 400% OF CONDUIT WEIGHT.
- CONDUIT CLIPS

PHASE CONDUCTOR(S) SWITCH LEG OR GO-BETWEEN

NEUTRAL CONDUCTOR(S)

GROUND CONDUCTOR(S)

PP-1
4.3.5

ALL CONDUCTORS #2 ALG UNLESS OTHERWISE NOTED

PANEL DESIGNATION

CIRCUIT NO. DESIGNATION

Diagram illustrating the cross-section of a conduit burial method. The diagram shows a vertical cross-section of the ground with various layers and components labeled. The total depth of the burial is indicated as 42" on the left. The layers from top to bottom are:

- NEW GREEN AREA/CONCRETE:** The top layer, indicated by a dashed line.
- COMPACT FILL EVEN WITH BOTTOM OF CONCRETE:** The layer immediately below the concrete.
- WARNING TAPE STATING 'CAUTION BURIED ELECTRICAL LINES' - RUN CONTINUOUSLY THROUGHOUT TRENCH:** A layer of tape below the compact fill.
- RENDER REMOVED SOIL, ROCK FREE BACK-FILL AND COMPACT IN 8" LAYERS:** The main backfill layer, shown with a cross-hatch pattern.
- ROUTE CONDUIT AS INDICATED ON SITE UTILITY PLAN. VERIFY CONDITIONS, REQUIREMENTS AND ROUTING IN FIELD:** The conduit itself, shown as a solid black line.
- PROVIDE END CAP AT LOCATIONS INDICATED ON PLANS FOR FUTURE EXTENSION:** End caps at the bottom of the conduit, shown as white circles.

Dimensions and specifications are provided:

- 42":** Total depth of the burial.
- 6" MIN:** Minimum depth of the compact fill layer.
- 8" MIN:** Minimum thickness of the backfill layers.
- 6" MIN:** Minimum depth of the end cap layer.
- BURY AND MARK 18" METAL SPIKE W/ 1 1/2" DIAMETER HEAD AT LOCATION OR END CAPS IN GRASS AREA FOR FUTURE EXTENSION BY UTILITY CO. INSTALL AND MARK SPIKES FLUSH W/ GRADE SUCH THAT NO TRIPPING HAZARD EXISTS.**

LEGEND:

- INDICATES CONDUIT ROUTED MINIMUM 36" BELOW GRADE AND LISTED FOR DIRECT BURIAL WITH NYLON PLAT WIRE. COORDINATE CONDUIT TYPE WITH SPECIFICATIONS. REGARDLESS OF THE SPECIFIED CONDUIT, ALL CONDUIT BURIED SHALL BE ORGANIZED RIGID STEEL CONDUIT WITH NO LESS THAN 36" BENDING RADIUS.

[PROPERLY TERMINATE CAP AND SPIKE WITH 18" METAL SPIKE W/ 1 1/2" DIAMETER FOR FUTURE EXTENSION.



MILLIES
ENGINEERING GROUP
(219) 924-8400
www.milliesengineeringgroup.com

HANOVER COMMUNITY SCHOOL
CORPORATION
CEDAR LAKE, INDIANA

9102 N. Meridian St., Ste. 300
Indianapolis, IN 46260
Homepage www.GibraltarDesign.com
Email info@GibraltarDesign.com
Phone 317.580.5777 Fax 317.580.5778

CHECKED BY
DJ

COPYRIGHT NOTICE:
THE CONCEPTS, DESIGNS, PLANS, DETAILS, ETC., SHOWN ON THIS DOCUMENT ARE THE PROPERTY OF GIBRALTAR DESIGN AND WERE CREATED FOR USE ON THIS SPECIFIC PROJECT. NONE OF THIS INFORMATION SHALL BE USED BY ANY PERSON OR FIRM FOR ANY PURPOSE WITHOUT THE EXPRESS WRITTEN CONSENT OF GIBRALTAR DESIGN. THE OWNER MAY RETAIN COPIES FOR INFORMATION AND REFERENCE IN CONNECTION ONLY WITH THIS

REVISIONS		
MARK	DATE	ISSUED FOR
AD-1	05/28/21	ADDENDUM NO. 1

PROJECT
HANOVER CSC NEW RESOURCE
CENTER AND RELATED WORK

© GIBRALTAR DESIGN

SHEET

E-503

COPYRIGHT © 2021 MILLIES ENGINEERING CO., LLC

MDP-BUS BARN																	
TOTAL KW: 3016		ENCLOSURE: NEMA 1			PHASE: 3*			VOLTAGE: 211 / 480									
MOUNTING: SURFACE		BUSING: COPPER			FAULT CURRENT RATING: 65K AIC			MCB(AMPS): 400									
FEEDER: SEE ONE-LINE		C/B		LOAD				CCT. NO.		A*		B*		C*			
LOAD DESCRIPTION		TRIP POLE		A*		B*		C*		CCT. NO.		A*		B*		C*	
RT-2A		10		3126.4		1326.4		1326.4		1		2		2821		15	
		3								3		4		2821			
										5		6				2821	
										7		8				2821	
RT-2B		10		3126.4		1326.4		1326.4		9		10		2821		15	
		3								11		12				2821	
										13		14		2821		15	
										15		16				2821	
CU-2		15		2186		2186		2186		17		18				2821	
		3								19		20		1000			
		225		600/44		548.48		548.48		21		22				1000	
PANEL FP-1 VIA XPRR		3						51/410		23		24				1000	
										25		26		4800			
										27		28				4800	
										29		30				4800	
BOOST PUMP		15		3		1500		1500		31		32				60	
										33		34				60	
										35		36				60	
										37		38				60	
										39		40				60	
										41		42				60	
										43		44		14281		14281	
										45		46		14281		14281	
										47		48					
										49		50					
										51		52					
										315		316					

EM-BUS BARN													
TOTAL KW: 5.4		ENCLOSURE: NEMA-1				PHASE: 3ø				VOLTAGE: 120 / 208			
MOUNTING: SURFACE		BUSHING: COPPER				FAULT CURRENT RATING: 22000 AIC				[MLO(AMPS): 225			
FEEDER: 4 #2 #1 #8 GRD. - 1 1/2".		LOCATION: BUS BARN											
LOAD DESCRIPTION	C/B		LOAD			CCT. NO.			C/B		LOAD DESCRIPTION		
	TRIP	POLE	A*	B*	C*	1	2	3	TRIP	POLE	A*	B*	C*
SPARE	20	1				1	2	360	20	1			
SPARE	20	1				3	4		20	1			
EM LTG	20	1			30	5	6		20	1			
EM LTG	20	1	1200			7	8		20	1			
EM LTG	20	1		1000		9	10		20	1			
EM LTG	20	1				11	12		20	1			
EM LTG	20	1	1000			13	14		20	1			
SPARE	20	1				15	16		20	1			
SPARE	20	1				17	18		20	1			
SPARE	20	1				19	20		20	1			
SPARE	20	1				21	22		20	1			
SPARE	20	1				23	24		20	1			
SPARE	20	1				25	26		20	1			
SPARE	20	1				27	28		20	1			
SPARE	20	1				29	30		20	1			
SPARE	20	1				31	32		20	1			
SPARE	20	1				33	34		20	1			
SPARE	20	1				35	36		20	1			
SPARE	20	1				37	38		20	1			
SPARE	20	1				39	40		20	1			
SPARE	20	1				41	42		20	1			
				2200	1000	1030			360	800	0		
NOTE: REFER TO GENERAL NOTE "B" FOR ADDITIONAL INFORMATION													
TOTAL* 5390													

AD-1

PP-1-BUS BARN													
TOTAL KW: 166.4		ENCLOSURE: NEMA-1			PHASE: 3Ø			VOLTAGE: 120 / 208					
MOUNTING: SURFACE		BUSHING: COPPER			FAULT CURRENT RATING:			22000 AIC [MLO(AMPS): 400					
FEEDER: 4 #20MCM 1 #3 GRD. - 3"					LOCATION:			BUS BARN					
LOAD DESCRIPTION	C/B		LOAD			LOAD			C/B		LOAD DESCRIPTION		
	TRIP	POLE	A*	B*	C*	CCT. NO.	A*	B*	C*	TRIP	POLE		
DOOR OPEN	20	1	1200			1	2	1600		20	1	BUS HEATER	
DOOR OPEN	20	1		1200		3	4	1600		20	1	BUS HEATER	
DOOR OPEN	20	1			1200	5	6		1600	20	1	BUS HEATER	
DOOR OPEN	20	1	1200			7	8	1600		20	1	BUS HEATER	
DOOR OPEN	20	1		1200		9	10		1600	20	1	BUS HEATER	
DOOR OPEN	20	1			1200	11	12		1600	20	1	BUS HEATER	
DOOR OPEN	20	1	1200			13	14	1600		20	1	BUS HEATER	
DOOR OPEN	20	1		1200		15	16		1600	20	1	BUS HEATER	
DOOR OPEN	40	1			1200	17	18		1600	20	1	BUS HEATER	
DOOR OPEN	20	1	1200			19	20	1600		20	1	BUS HEATER	
DOOR OPEN	20	1		1200		21	22		1600	20	1	BUS HEATER	
DOOR OPEN	20	1			1200	23	24		1600	30	1	BUS HEATER	
DOOR OPEN	20	1	1200			25	26	1600		20	1	BUS HEATER	
DOOR OPEN	20	1		1200		27	28		1600	20	1	BUS HEATER	
DOOR OPEN	20	1			1200	29	30		1600	20	1	BUS HEATER	
DOOR OPEN	20	1	1200			31	32	1600		20	1	BUS HEATER	
SPARE	20	1				33	34		1600	20	1	BUS HEATER	
BUSH WASH	20				1000	35	36		1600	20	1	BUS HEATER	
DOOR OPEN		2	1000			37	38	1600		20	1	BUS HEATER	
DOOR OPEN	20	1		1200		39	40		1600	20	1	BUS HEATER	
DOOR OPEN	20	1			1200	41	42		1600	20	1	BUS HEATER	
DOOR OPEN	20	1	1200			43	44	1600		20	1	BUS HEATER	
SPACE						45	46		1600	20	1	BUS HEATER	
SPACE						47	48		1600	20	1	BUS HEATER	
GEF-1	30	1	1000			49	50	1600		20	1	BUS HEATER	
GEF-11	25	1		1656		51	52		1600	20	1	BUS HEATER	
TTB	20	1			400	53	54		1600	20	1	BUS HEATER	
REC-EXTERIOR	20	1	1000			55	56	1600		20	1	BUS HEATER	
REC-EXTERIOR ROOF	20	1		1000		57	58		1600	20	1	BUS HEATER	
TEF-5	20	1			528	59	60		1600	20	1	BUS HEATER	
F-2	20	1	1000			61	62	1600		20	1	BUS HEATER	
EGH-2	25	1		2000		63	64		1600	20	1	BUS HEATER	
		2			2000	65	66		1600	20	1	BUS HEATER	
EGH-1	25	1	1000			67	68	1600		20	1	BUS HEATER	
		2		2000		69	70		1600	20	1	BUS HEATER	
CO PANEL	20	1			600	71	72		1600	20	1	BUS HEATER	
SPARE	20	1				73	74	1600		20	1	BUS HEATER	
SPARE	20	1				75	76		1600	20	1	BUS HEATER	
SPARE	20	1				77	78		1600	20	1	BUS HEATER	
BUS HEATER	20	1	1600			79	80	21244		200			
SPARE	20	1				81	82		20792			SUBFEED TO FP-2	
SPARE	20	1				83	84		18342		3		
				18000	13856	11728			42044	40992	39742		
*PROVIDE 100% RATED MAIN CIRCUIT BREAKER													
NOTE: REFER TO GENERAL NOTE "B"													
FOR ADDITIONAL INFORMATION													
												A = 60044	
												B = 54848	
												C = 51410	
												TOTAL = 166262	

PP-2-BUS BARN													
TOTAL KW: 60.4		ENCLOSURE: NEMA-1				PHASE: 3*				VOLTAGE: 120 / 208			
MOUNTING: SURFACE		BUSHING: COPPER				FAULT CURRENT RATING: 22000 AIC				[MLO(AMPS): 225			
FEEDER: 4 #4/0 & 1 #4 GRD. - 2 1/2"						LOCATION: BUS BARN							
LOAD DESCRIPTION	C/B		LOAD			CCT. NO.			C/B		LOAD		
	TRIP	POLE	A*	B*	C*	1	2	3	TRIP	POLE	A*	B*	C*
BUS BARN LIGHTING	20	1	1400			1	2	1000	20	1			
BUS BARN LIGHTING	20	1		1400		3	4	1200	20	1			
BUS BARN LIGHTING	20	1			1400	5	6		20	1			
BUS BARN LIGHTING	20	1	1400			7	8	1392	20	1			
BUS BARN LIGHTING	20	1		1400		9	10	1392	20	1			
BUS BARN LIGHTING	20	1			1400	11	12		20	1			
BUS BARN LIGHTING	20	1	1400			13	14	1392	20	1			
BUS BARN LIGHTING	20	1		1400		15	16		20	1			
BUS BARN LIGHTING	40	1			1400	17	18		20	1			
BUS BARN LIGHTING	20	1	1400			19	20	1000	20	1			
BUS BARN LIGHTING	20	1		1400		21	22		20	1			
BUS BARN LIGHTING	20	1			1400	23	24	1000	520	2			
BUS BARN LIGHTING	20	1	1400			25	26		20	1			
BUS BARN LIGHTING	20	1		1400		27	28		20	1			
BUS BARN LIGHTING	20	1			1400	29	30		20	1			
BUS BARN LIGHTING	20	1	1400			31	32	2050	25	2			
BUS BARN LIGHTING	20	1		1400		33	34	2050	25	2			
BUS BARN LIGHTING	20	1			1400	35	36	2050	25	2			
BUS BARN LIGHTING	20	1	1400			37	38	2050	20	1			
SPARE	20	1				39	40	4350	60				
SPARE	20	1				41	42		4350	2			
SPARE	20	1				43	44	2560					
SPARE	20	1				45	46	1800	60	3			
SPARE	20	1				47	48		1030				
SPARE	20	1				49	50			20	1		
SPARE	20	1				51	52			20	1		
SPARE	20	1				53	54			20	1		
SPARE	20	1				55	56			20	1		
SPARE	20	1				57	58			20	1		
SPARE	20	1				59	60			20	1		
SPARE	20	1				61	62			20	1		
SPARE	20	1				63	64			20	1		
SPARE	20	1				65	66			20	1		
SPARE	20	1				67	68			20	1		
SPARE	20	1				69	70			20	1		
SPARE	20	1				71	72			20	1		
SPARE	20	1				73	74			20	1		
SPARE	20	1				75	76			20	1		
SPARE	20	1				77	78			20	1		
SPARE	20	1				79	80			20	1		
SPARE	20	1				81	82			20	1		
SPARE	20	1				83	84			20	1		
3800 2400 8400						11444 11792 10542							
A# 21244 B# 20192 C# 18948 TOTAL: 60378													
NOTE: REFER TO GENERAL NOTE "B" FOR ADDITIONAL INFORMATION													