

ADDENDUM NO. 2

June 7, 2021

**HANOVER COMMUNITY SCHOOL CORPORATION - NEW RESOURCE
CENTER AND RELATED WORK
Cedar Lake, IN 46303**

TO: ALL BIDDERS OF RECORD

This Addendum forms a part of and modifies the Bidding Requirements, Contract Forms, Contract Conditions, the Specifications, and the Drawings dated May 17, 2021 by Gibraltar Design. Acknowledge receipt of the Addendum in the space provided on the Bid Form. Failure to do so may subject the Bidder to disqualification.

This Addendum consists of page ADD 2-1 through ADD 2-2 and attached Addendum No. 2 from Gibraltar Design dated June 3, 2021 and consisting of 4 pages, Specification Section 07 42 64 Metal Panel Soffit, Specification Section 07 53 23 Roof Insulation and Membrane Roofing – EPDM, and 43 drawings.

A. SPECIFICATION SECTION 00 00 10 - TABLE OF CONTENTS

1. Add:

Specification Section 07 42 64 – Metal Panel Soffit
Specification Section 07 53 23 – Roof Insulation and Membrane Roofing - EPDM

B. SPECIFICATION SECTION 00 31 00 - BID FORM

1. Replace:

Specification Section 00 31 00 - Bid Form with the attached revised Bid Form.

C. SPECIFICATION SECTION 01 12 00 – MULTIPLE CONTRACT SUMMARY

1. BID CATEGORY NO. 2 – GENERAL TRADES

a. Add:

Section 07 42 64 - Metal Panel Soffit
Section 07 53 23 - Roof Insulation and Membrane Roofing - EPDM

b. Delete:

Section 07 11 00 - Bituminous Dampproofing
Section 07 27 31 - Sheet Air and Water Resistive Barrier

2. BID CATEGORY NO. 3 – MASONRY

a. Add:

Section 07 11 00 - Bituminous Dampproofing
Section 07 27 31 - Sheet Air and Water Resistive Barrier

3. BID CATEGORY NO. 4 – DRYWALL & CEILINGS

a. Add:

Section 05 40 00 - Cold Formed Metal Framing

D. SPECIFICATION SECTION 01 23 00 - ALTERNATES

1. Add:

ALTERNATE NO. 8: State the cost to provide Schneider Electric Controls as installed by Precision Controls, if not already included in your Base Bid.

CONTRACTOR'S BID FOR PUBLIC WORKS FORM NO. 96

Format (Revised 2013)
(Amended for HCSC)

**Hanover Community School Corporation
New Resource Center and Related Work**

Cedar Lake, IN

PART I

(To be completed for all bids. Please type or print)

Date (month, day, year): _____

BIDDER (Firm) _____

Address _____ P.O. Box _____

City/State/Zip _____

Telephone Number: _____ Email Address: _____

Person to contact regarding this Bid _____

Pursuant to notices given, the undersigned offers to furnish labor and/or materials necessary to complete the public works project of:

Insert Category No. (s) and Name(s)

Of public works project, ***Hanover Community School Corporation New Resource Center and Related Work***, in accordance with Plans and Specifications prepared by ***Gibraltar Design, 9102 N. Meridian St., Ste. #300, Indianapolis, IN 46260***, as follows:

BASE BID

For the sum of _____
(Sum in words)

_____ DOLLARS (\$_____)
(Sum in figures)

The undersigned acknowledges receipt of the following Addenda:

Receipt of Addenda No. (s) _____

PROPOSAL TIME

Bidder agrees that this Bid shall remain in force for a period of sixty (60) consecutive calendar days from the due date, and Bids may be accepted or rejected during this period. Bids not accepted within said sixty (60) consecutive calendar days shall be deemed rejected.

Attended pre-bid conference YES _____ NO _____

Has visited the jobsite YES _____ NO _____

The Bidder has reviewed the Guideline Schedule in Section 01 32 00 and the intent of the schedule can be met.

YES _____ NO _____

Bidder has included their Written Drug Testing Plan that covers all employees of the bidder who will perform work on the public work project and meets or exceeds the requirements set in IC 4-13-18-5 or IC 4-13-18-6.

YES _____ NO _____

The Skillman Corporation's diversity initiative is to create a program to encourage, assist and measure the active participation of Minority- Owned, Women-Owned, Veteran – Owned and Disabled Individual-Owned Businesses. The Program is to ensure that MWVDBEs are provided full and equal opportunity to participate in all Skillman Corporation's Projects.

Bidder has included:

DBE:	YES _____%	NO _____
MBE:	YES _____%	NO _____
WBE:	YES _____%	NO _____
VBE:	YES _____%	NO _____

The undersigned further agrees to furnish a bond or certified check with this Bid for an amount specified in the Notice to Bidders. If Alternate Bids apply, submit a proposal for each in accordance with the Plans and Specifications.

If additional units of material included in the contract are needed, the cost of units must be the same as that shown in the original contract if accepted by the governmental unit. If the bid is to be awarded on a unit bases, the itemization of the units shall be shown on a separate attachment.

The contractor and his subcontractors, if any, shall not discriminate against or intimidate any employee, or applicant for employment, to be employed in the performance of this contract, with respect to any matter directly or indirectly related to employment because of race, religion, color, sex, national origin, or ancestry. Breach of this covenant may be regarded as a material breach of the contract.

CERTIFICATION OF USE OF UNITED STATES STEEL PRODUCTS

I, the undersigned bidder, or agent as a contractor on a public works project, understand my statutory obligation to use steel products made in the United States (I.C. 5-16-8-2). I hereby certify that I and all subcontractors employed by me for this project will use U.S. steel on this project if awarded. I understand that violations hereunder may result in forfeiture of contractual payments.

ALTERNATE BIDS

A blank entry or an entry of "No Bid", "N/A", or similar entry on any Alternate will cause the bid to be rejected as non-responsive only if that Alternate is selected. If no change in the bid amount is required, indicate "No Change".

****MARK "ADD" OR "DEDUCT" FOR EACH ALTERNATE****

Alternate Bid No. 1 - Full Building Bay Addition onto the Mechanics Building

Change the Base Bid the sum of _____
(sum in words)

_____ DOLLARS (\$_____) ADD
(sum in figures) DEDUCT

Alternate Bid No. 2 - Two HVAC Units on Bus Garage

Change the Base Bid the sum of _____
(sum in words)

_____ DOLLARS (\$_____) ADD
(sum in figures) DEDUCT

Alternate Bid No. 3 - Mechanics Building Mezzanine Storage Railing and Stairway

Change the Base Bid the sum of _____
(sum in words)

_____ DOLLARS (\$_____) ADD
(sum in figures) DEDUCT

Alternate Bid No. 4 - One Additional In-Ground Bus Lift at Second Service Position

Change the Base Bid the sum of _____
(sum in words)

_____ DOLLARS (\$_____) ADD
(sum in figures) DEDUCT

Alternate Bid No. 5 - South Canopy on Administration Building Entrance

Change the Base Bid the sum of _____
(sum in words)

_____ DOLLARS (\$_____) ADD
(sum in figures) DEDUCT

Alternate Bid No. 6 - Folding Partition Wall at Board Room

Change the Base Bid the sum of _____
(sum in words)

_____ DOLLARS (\$_____) ADD
(sum in figures) DEDUCT

Alternate Bid No. 7 - Small Generator at Administration Building

Change the Base Bid the sum of _____
(sum in words)

_____ DOLLARS (\$_____) ADD
(sum in figures) DEDUCT

Alternate Bid No. 8 - Schneider Electric Controls installed by Precision Controls

Change the Base Bid the sum of _____
(sum in words)

_____ DOLLARS (\$_____) ADD
(sum in figures) DEDUCT

PART II

(For projects of \$150,000 or more – IC 36-1-12-4)

These statements to be submitted under oath by each bidder with and as a part of his bid. (Attach additional pages for each section as needed.)

SECTION I EXPERIENCE QUESTIONNAIRE

1. What public works projects has your organization completed for the period of one (1) year prior to the date of the current bid?

Contract Amount	Class of Work	Completion Date	Name and Address of Owner

2. What public works projects are now in process of construction by your organization?

Contract Amount	Class of Work	Completion Date	Name and Address of Owner

3. Have you ever failed to complete any work awarded to you?_____If so, where and why?

4. List references from private firms for which you have performed work.

SECTION II PLAN AND EQUIPMENT QUESTIONNAIRE

1. Explain your plan or layout for performing proposed Work. (Examples could include a narrative of when you could begin, complete the project, number of workers, etc. and any other information which you believe would enable the governmental unit to consider your bid.)

2. Please list the names and addresses of all subcontractors (i.e. persons or firms outside your own firm who have performed part of the work) that you have used on public works projects during the past five (5) years along with a brief description of the work done by each subcontractor.

3. If you intend to sublet any portion of the work, state the name and addresses of each subcontractor, equipment to be used by the subcontractor, and whether you will required a bond. However, if you are unable to currently provide a listing, please understand a listing must be provided prior to contract approval. Until the completion of the proposed project, you are under a continuing obligation to immediately notify the governmental unit in the event that you subsequently determine that you will use a subcontractor on the proposed project.

4. What equipment do you have available to use for the proposed Project? Any equipment used by subcontractors may also be required to be listed by the governmental unit.

5. Have you into contracts or received offers for all materials which substantiate the prices used in preparing your proposal? If not, please explain the rationale used which corroborate the process listed.

SECTION III CONTRACTOR'S FINANCIAL STATEMENT

Attachment of Bidder's financial statement is mandatory. Any Bid submitted without said financial statement as required by statute shall thereby be rendered invalid. The financial statement provided hereunder to the governing body awarding the Contract must be specific enough in detail so that said governing body can make a proper determination of the Bidder's capability for completing the Project if awarded.

SECTION IV CONTRACTOR NON-COLLUSION AFFIDAVIT

The undersigned Bidder or agent, being duly sworn on oath, says that he has not, nor has any other member, representative, or agent of the firm, company, corporation or partnership represented by him, entered into any combination, collusion or agreement with any person relative to the price to be bid by anyone at such letting nor to prevent any person from bidding nor to induce anyone to refrain from bidding, and that this Bid is made without reference to any other bid and without any agreement, understanding or combination with any other person in reference to such bidding.

He further says that no person or persons, firms, or corporations has, have, or will receive directly or indirectly, any rebate, fee, gift, commission, or thing of value on account of such contract.

SECTION V OATH AND AFFIRMATION

I HEREBY AFFIRM UNDER THE PENALTIES OF PERJURY THAT THE FACTS AND INFORMATION CONTAINED IN THE FOREGOING BID FOR PUBLIC WORKS ARE TRUE AND CORRECT

Dated at _____ this _____ day of _____, 20

(Name of Organization)

By

(Title of Person Signing)

ACKNOWLEDGEMENT

STATE OF _____)
) SS:
COUNTY OF _____)

Before me, a Notary Public, personally appeared the above-named

Swore that the statements contained in the foregoing document are true and correct.

Subscribed and sworn to before me this _____ day of _____,

(Title)

Notary Public

My Commission Expires: _____

County of Residence: _____

END OF SECTION 00 31 00

ADDENDUM TWO

Addendum Two (AD.02) to the drawings and specifications prepared by Gibraltar Design and The Skillman Corporation for **Hanover CSC New Resource Center and Related Work** for Hanover Community School Corporation, Cedar Lake, Indiana.

All Contractors bidding on this project shall read all of the items covered below and shall comply with all of the requirements as set forth, including any necessary refinements or additions generated by this Addendum and required by the intent of the original BID CATEGORY NO. Documents. All Contractors shall acknowledge on their bid form that they have received this Addendum and Addendum One, and include the appropriate content of same within their bid proposal.

SPECIFICATIONS

1. Specification Section 00 01 00 **Table of Contents**

A. Add new Specification Sections as follows:

1. 07 42 64 Metal Panel Soffit
2. 07 53 23 Roof Insulation and Membrane Roofing - EPDM

2. Specification Section 07 42 64 **Metal Panel Soffit**

A. Add Specification Section 07 42 64, Metal Panel Soffit, included in this Addendum, to the Project Manual.

3. Specification Section 07 53 23 **Roof Insulation and Membrane Roofing - EPDM**

A. Add Specification Section 07 53 23, Roof Insulation and Membrane Roofing - EPDM, included in this Addendum, to the Project Manual.

4. Specification Section 08 41 00 **Aluminum Entrances and Storefronts**

A. Revise Paragraph 2.3.I.1 to read as follows: "Doors with FRP face sheets as manufactured by Special-Lite, Kawneer, Vale; or approved equal."

5. Specification Section 10 26 00 **Wall Protection**

A. Add new Paragraph 1.1.B. as follows:

"B. This Section also includes wall panel protection applied to Fire Treated Plywood."

B. Add new Paragraph 2.4 Wall Protection as follows:

" 2 . 4 Wall Protection

A. Impact-Resistant Sheet Wall Covering: Fabricated from fiberglass or plastic sheet wall covering material.

1. Sheet Thickness: One-piece, rigid plastic, minimum 0.093-inch wall thickness.

a. Size: Nominal 48-inch by 96-inch sheet.

b. Color: As indicated in Finish Legend.

c. Height: Refer to Drawings.

2. Trims and Joint Moldings: Extruded rigid plastic that matches sheet wall covering color."



DRAWINGS

6. Sheets A-101 through A-109 Inclusive

- A. Refer to Nine (9) revised Full Size Drawing Sheets included in this Addendum for the revisions.

7. Sheets A-104

- A. Refer to Toilet Room C-104, Add Note 58 to point to the two metal lockers in the northwest corner of room.

8. Sheet A-201

- A. Refer to revised Full Size Drawing Sheet included in this Addendum for revisions.

9. Sheets A-301 through A-304

- A. Refer to four (4) revised Full Size Drawing Sheets included in this Addendum for revisions.

10. Sheets A-402, A-403, A-405 through A-410 Inclusive

- A. Refer to Eight (8) revised Full Size Drawing Sheets included in this Addendum for the revisions.

11. Sheets A-501 and A-502

- A. Refer to two (2) revised Full Size Drawing Sheets included in this Addendum for revisions.

12. Sheets A-601 through A-603 inclusive

- A. Refer to Three (3) revised Full Size Drawing Sheets included in this Addendum for revisions.

13. Sheets A-901 through A-904 Inclusive

- A. Refer to Four (4) revised Full Size Drawing Sheets included in this Addendum for revisions.

14. Sheet M-101

- A. Refer to revised Full Size Drawing Sheet included in this Addendum for the following revisions:
 - 1. REVISED F-2 location per mechanical room change. Refer to revised drawing for additional information.

15. Sheet P-001

- A. Refer to revised Full Size Drawing Sheet included in this Addendum for the following revisions:
 - 1. ADDED IWH-4 in Plumbing Equipment and Fixture Schedule. Refer to revised drawing for additional information.

16. Sheet P-101

- A. Refer to revised Full Size Drawing Sheet included in this Addendum for the following revisions:
 - 1. REVISED sanitary for added mop basin in Mech A-110. Refer to revised drawing for additional information.

17. Sheet P-102

- A. Refer to revised Full Size Drawing Sheet included in this Addendum for the following revisions:
 - 1. ADDED mop basin. Refer to revised drawing for additional information.

18. Sheet P-104

- A. Refer to revised Full Size Drawing Sheet included in this Addendum for the following revisions:
 - 1. ADDED sink and revised sanitary for sink. Refer to revised drawing for additional information.

19. Sheet P-111

- A. Refer to revised Full Size Drawing Sheet included in this Addendum for the following revisions:
 - 1. ADDED mop basin and IWH-4. Refer to revised drawing for additional information.

20. Sheet P-112

- A. Refer to revised Full Size Drawing Sheet included in this Addendum for the following revisions:
 - 1. ADDED mop basin. Refer to revised drawing for additional information.

21. Sheet P-113

- A. Refer to revised Full Size Drawing Sheet included in this Addendum for the following revisions:
 - 1. ADDED air compressor piping. ADDED mop basin and IWH-4. Refer to revised drawing for additional information.

22. Sheet P-114

- A. Refer to revised Full Size Drawing Sheet included in this Addendum for the following revisions:
 - 1. ADDED sink and associated piping. Refer to revised drawing for additional information.
 - 2. REVISED EWC to EWC-2.

23. Sheet P-502

- A. Refer to revised Full Size Drawing Sheet included in this Addendum for the following revisions:
 - 1. REVISED Riser Diagram for added sink and mop basin. Refer to revised drawing for additional information.

24. Sheet EP-101

- A. Refer to revised Full Size Drawing Sheet included in this Addendum for the following revisions:
 - 1. ADD Electrical disconnect and connection for new IWH-4. Refer to revised drawing for additional information.

25. Sheet E-603

- A. Refer to revised Full Size Drawing Sheet included in this Addendum for the following revisions:



GIBRALTAR

DESIGN

Hanover CSC New Resource Center and Related Work

Gibraltar Design Project No.: 20-141

ADD IWH-4 connection to panel PP-1. Refer to revised drawing for additional information.

Pages 1 through 4, inclusive, Specification Sections 07 42 64 and 07 53 23, and forty-three (43) full-size Drawings constitute the total makeup of **Addendum Two**.



GIBRALTAR

DESIGN

Y:\20-141 Hanover CSC - New Resource Center\Specs\Addendum #2\AD02.doc

SECTION 07 42 64

METAL PANEL SOFFIT

1 General

1.1 Section Includes

- A. Field assembled preformed metal soffit panels with related accessory components.

1.2 Related Sections

- A. Section 05 12 00 - Structural Steel: Structural steel frame.
- B. Section 05 50 00 - Miscellaneous Metals: Steel girts and steel supports.
- C. Section 13 34 19 - Metal Building Systems.

1.3 References

- A. ASTM A153 - Zinc Coating (Hot-Dip) on Iron and Steel Hardware.
- B. ASTM E72 - Strength Tests of Panels for Building Construction.

1.4 Performance

- A. Preformed metal panel system to withstand code imposed design loads in accordance with ASTM E72.
 - 1. Maximum Allowable Deflection of Span: 1/180.
 - 2. Design Uniform Wind Load: In accordance with requirements of Indiana Building Code applicable codes.
- B. System to accommodate movement of components without buckling, failure of joint seals, undue stress on fasteners, or other detrimental effects, when subject to seasonal temperature ranges.
- C. System to accommodate tolerances of structure.
- D. Provide positive drainage to exterior for moisture entering or condensation occurring within panel system.

1.5 Submittals

- A. Submit shop drawings and product data under provisions of Division 1.
- B. Indicate materials, dimensions, panel layout, construction details, method of anchorage, method of installation, and closures.
- C. Submit manufacturer's available color samples for selection under provisions of Division 1.

- D. Submit manufacturer's installation instructions under provisions of Division 1.

1.6 Delivery, Storage, And Handling

- A. Handle all materials carefully to avoid damage to surface coatings.
- B. Protect materials from traffic, dirt, and stains.
- C. Cover materials at job site until installed.

1.7 Warranty

- A. Provide ten (10) year warranty on finish against failures due to noticeable checking, peeling, blistering, and chalking.

2 Products

2.1 Field Assembled Metal Panel Siding - Acceptable Manufacturers

- A. Centria, Pittsburgh, Pennsylvania.
- B. Firestone Una-Clad, Nashville, Tennessee.
- C. MBCI, Shelbyville, Indiana.

2.2 Sheet Materials

- A. Sheet Stock: Minimum embossed 0.032 inch aluminum sheet.

2.3 Materials

- A. Sealants and Gaskets: Manufacturer's standard type suitable for use with installation of metal panel system; non-staining; non-shrinking and non-sagging; ultra-violet and ozone resistant for exterior applications; color as selected.
- B. Fasteners: Manufacturer's standard concealed type to suit application; galvanized in accordance with ASTM A153 with 1.25 ounces per square foot coating.
- C. Sub-Girts – if required: 20 gage steel, zinc-coated to 1.25 ounces per square foot coating in accordance with ASTM A153; profile as indicated to accept building panel system for attachment to structural frame.
 - 1. All additional supports or framing required to attach to supplied structural framing as shown on the Structural Drawings, shall be provided by the metal framing installer.
- D. Touch-up Paint: As recommended by panel manufacturer.
- E. Bituminous Paint: As recommended by panel manufacturer.

2.4 Fabrication

- A. Exterior Soffit Panels: Sheet stock; profile as indicated; 1-inch deep, 12-inches wide; interlocking edges fitted with continuous gaskets or filled with sealant.
 - 1. Profile: Centria, IW-10A; Firestone UNA-CLAD UC-500; MBCI Artisan.
- B. Internal and External Corners: Same material, thickness, and finish as metal panels; profile to suit system; shop cut and factory mitered to required angles.
- C. Trim, Closure Pieces, Fascias, and Caps: Same material, thickness, and where exposed, of same finish as sheet stock; brake formed to required profiles.
- D. Fabricate panels in lengths to eliminate multiple joints.
 - 1. Countersink end laps or butt with lap strips.
- E. Fabrication of component profiles on site not permitted.

2.5 Finish

- A. Exposed Surfaces: 1.0 mil thick, 70 percent Kynar 500 or Hylar 5000 type finish, over minimum 0.2 mil baked-on modified epoxy primer; of color as selected by the Architect, from the manufacturer's available range.
- B. Reverse Side: Wash coat of 0.3 to 0.4 mil dry film thickness as standard with the manufacturer.

3 Execution

3.1 Inspection

- A. Beginning of installation means acceptance of existing conditions.

3.2 Installation

- A. Install metal panel system on walls in accordance with manufacturer's instructions.
- B. Protect panel surfaces in contact with cementitious materials and dissimilar metals with bituminous paint.
 - 1. Allow to dry prior to installation.
- C. Remove site cuttings from finish surfaces.
- D. Permanently fasten panel system to structural supports; align, level, and plumb, within specified tolerances.
- E. Locate panel joints over supports.
 - 1. End lap panels minimum 2 inches, or as recommended by the manufacturer.
- F. Use concealed fasteners unless otherwise approved by the Architect.

- G. Seal and place gaskets to prevent weather penetration and to make installation air tight.
 - 1. Maintain neat appearance.
- H. Clean all surfaces immediately after erection.

3.3 Tolerances

- A. Maximum Offset From True Alignment Between Adjacent Members Butting or In Line: 1/16 inch.
- B. Maximum Variation from level Indicated on Drawings: 1/8 inch.

END OF SECTION

SECTION 07 53 23

ROOF INSULATION AND MEMBRANE ROOFING - EPDM

1 General

1.1 Section Includes

- A. Roof insulation, membrane roofing, and flashing.
- B. Wood nailers and blocking for the attachment of roofing.
- C. Sealant where roofing materials are installed.
- D. Installation of all materials in accordance with manufacturer's currently published specifications and details consistent with job conditions.
- E. Vapor barrier over metal roof deck.

1.2 Products Installed but not Furnished Under This Section

- A. Section 05 31 23 - Steel Roof Deck: Insulation in perforated ribs of acoustical metal deck.
- B. Section 07 21 13 – Board Insulation

1.3 Related Sections

- A. Section 06 10 00 – Rough Carpentry: New wood roof curbs.

1.4 References

- A. ASTM C272 - Water Absorption of Core Materials for Structural Sandwich Constructions.
- B. ASTM C1289 – Faced Rigid Cellular Polyisocyanurate Thermal Insulation Board.
- C. AWWPA, Standard C2: Lumber, Timber, Bridge Ties and Mine Ties - Preservative Treatment by Pressure Process.
- D. AWPB Standard LP2: Standard for Soft Wood Lumber, Timber and Plywood Pressure Treated with Water Borne Preservatives for Above-Ground Use.
- E. UL Building Materials Directory.

1.5 System Description

- A. Roofing and Flashing System: Fully Adhered Roofing Systems as manufactured by Acceptable Manufacturers indicated in Part 2 of this Section.

- B. Flashings: Install flashing and counterflashing at walls, for all openings in roof coverings, for all vertical projections above the roof, and elsewhere as required.
- C. FMG Listing: Provide roofing membrane, base flashings, and component materials that comply with requirements in FMG 4450 and FMG 4470 as part of a membrane roofing system.
 - 1. Fire/Windstorm Classification: Class 1A-90.
 - 2. Hail Resistance: SH.
- D. Provide flashings required where the new addition abuts the existing building.

1.6 Quality Assurance

- A. Applicator:
 - 1. Experienced and trained installers as approved by the roofing system manufacturer.
 - 2. Bidders for the roofing system must furnish evidence of his manufacturer's current approval status with the bid.

1.7 Regulatory Requirements

- A. UL Class A Fire Hazard Classification.

1.8 Submittals

- A. Submit shop drawings under the provisions of Division 1.
 - 1. Include fastener type, quantity, and spacing for mechanical attachment of thermal barrier, insulation materials, and insulation overlay board to meet requirements of Indiana Building Code applicable codes, rules, and regulations, and in accordance with manufacturer's recommendations.
- B. Submit samples of ballast under the provisions of Division 1.
 - 1. Submit delivery tickets, or true photocopies thereof, showing weights delivered and applied to the roof.
- C. Submit shop drawings showing panel layout for tapered insulation.
- D. Submit a signed certification that the roof deck, insulation, and all roofing materials are of the type and applied in accordance with the applicable UL construction classifications as listed in the current edition of the UL Building Materials Directory and that roof covering materials conform with UL Class A.

1.9 Delivery, Storage, And Handling

- A. Deliver products to site under provisions of Division 1.
- B. Under provisions of Division 1, store materials in weather protected and properly ventilated environment clear of ground and moisture.

- C. Do not exceed safe liveload carrying capacity in stacking procedure of roofing or insulation materials on the roof decks.

1.10 Preinstallation Conference

- A. Prior to the installation of any materials, there shall be a joint meeting between the Owner, Architect/Construction Manager, Roofing Contractor, and authorized representative of the Roof Membrane Manufacturer to review all procedures and materials to be used in the work specified.

1.11 Warranty

- A. Contractor's Warranty: Include coverage of any and all defects in workmanship and material which may appear within a period of two (2) years after the completion and acceptance of the work by the Architect/Construction Manager and Owner. This includes the insulation as well as all roof surfacing materials.
- B. Manufacturer's Warranty: Provide twenty (20) year total systems warranty without monetary limitation, in which manufacturer agrees to repair or replace components of membrane roofing system that fail in materials or workmanship within specified warranty period. Failure includes roof leaks. This warranty runs concurrently with Contractor's Warranty.

2 Products

2.1 Roof Membrane

- A. Acceptable Manufacturers:
 - 1. Carlisle SynTec Systems, Carlisle, Pennsylvania.
 - 2. Firestone Building Products, Carmel, Indiana.
 - 3. Versico Roofing Systems, Carlisle, Pennsylvania.
 - 4. GenFlex Roofing Systems, Maumee, Ohio.
- B. Fully Adhered Unballasted System: Fire Retardant EPDM membrane, 0.060 inch thick, unreinforced.
- C. Provide membranes in the largest possible dimension as determined by job conditions.

2.2 Insulation

- A. Insulation Thickness: Total thickness of insulation to be as indicated on the drawings, provide positive sloping to drains as a complete system.
- B. Polyisocyanurate: ASTM C1289, both faces finished with fiberglass mat. R-value of polyisocyanurate insulation shall be based on LTTR 5.6 per inch of thickness.
- C. Insulation Overlay Board: Provide one of the following:

1. 1/2 inch thick DensDeck Prime overlay board as manufactured by Georgia Pacific Corporation, Atlanta, Georgia; or 1/2 inch thick Securock Roof Board as manufactured by United States Gypsum Company, Chicago, Illinois.
2. 1/2 inch thick high density (Minimum 100 psi) polyisocyanurate overlay board.
 - a. Firestone Building Products; Isogard HD Cover Board.
 - b. Carlisle SecurShield HD Cover Board.
- D. Thickness of Insulation: Total thickness as indicated on drawings consisting of layers of polyisocyanurate as required and one layer of insulation overlay board, unless specifically noted otherwise.
- E. Tapered Insulation System: Tapered extruded polystyrene polyisocyanurate insulation as supplied by the insulation manufacturer – as required for sloping to drains.
 1. Provide insulation blocks with a tapered surface; minimum 1/4 inch per foot taper; R value of 5.6 per inch of thickness.
 - a. Where tapered insulation abuts other construction at a specific elevation, adjust slope to meet that condition.
 2. Factory fabricate miters, consisting of two diagonally cut blocks with all edges matching in thickness with abutting blocks.
- F. Vapor Barrier:
 1. Class I vapor retarder: Perm rating = .02.
 2. Self-adhered, SBS asphaltic vapor barrier membrane installed per manufacturer's requirements and over manufacturer approved substrate.
 3. Firestone Building Products; V-Force Barrier Membrane.
 4. Carlisle VapAir Seal 725TR.

2.3 Flashing

- A. Flashing: 0.060 inch thick sheet flashing as manufactured by the membrane manufacturer.
- B. Mechanical Termination: 1 inch by 1/8 inch aluminum bar with predrilled holes at spacing recommended by the membrane manufacturer.

2.4 Sealant

- A. Use sealant materials compatible with the roofing materials, as recommended by the membrane manufacturer.

- B. Non-staining, water resistant, gun grade urethane or silicone sealant as approved by the membrane manufacturer.

2.5 Wood Nailers, Plywood, And Blocking

- A. Preservative Treatment by Pressure Process: AWPA C2 and C9.
 - 1. Preservative Chemicals: Acceptable to authorities having jurisdiction and containing no arsenic or chromium.
- B. Dry lumber after treatment to a maximum moisture content of 19 percent.
- C. Dry plywood after treatment to a maximum moisture content of 18 percent.
- D. Do not use material that is warped or does not comply with requirements for untreated material.
- E. Mark material with treatment quality mark of an inspection agency approved by the ALSC Board of Review.
- F. Application: Treat items indicated on Drawings, and the following:
 - 1. Wood cants, nailers, curbs, equipment support bases, blocking, stripping, and similar members in connection with roofing, flashing, and vapor barriers.
 - 2. Wood blocking, furring, stripping, and similar concealed members in contact with masonry or concrete.

2.6 Adhesives And Accessories

- A. Adhesives: Compatible with materials with which it is used, furnished by the membrane manufacturer.
- B. Preformed Cone and Vent Sheet Flashings: Furnished and approved by membrane manufacturer.
- C. All other materials not specifically described, but required for a complete and proper installation of roofing shall be as selected by approved manufacturer and subject to approval of Architect.

3 Execution

3.1 Inspection

- A. Complete construction of any bay or any section of roof before beginning roofing work.
- B. Verify roof surfaces are smooth, firm, dry, and free from dirt or foreign material and have been approved.
- C. Verify vents and other projections through the roofs are properly flashed and secured in position.

- D. Immediately prior to installing the membrane inspect all areas to determine that they are free from all debris and other irregularities.
- E. Examine and try all surfaces on which or against which this work is to be applied and notify the Architect/Construction Manager in writing of any surfaces that are unsuitable to receive this work.
- F. Notify the Architect's Field Representative **or** Construction Manager prior to the installation of the roof membrane.
- G. Beginning of installation means acceptance of existing conditions.

3.2 Insulation Application

- A. General:
 - 1. Cut insulation to fit neatly around all projections through the roof with long joints continuous and end joints staggered.
 - 2. Lay in layers of insulation and one layer of insulation overlay board with all seams staggered between the layers.
 - 3. Bring insulation units into moderate contact with one another without forcing.
 - 4. Fill any open joints or voids in the insulation with an approved loose fill insulation.
 - 5. Install additional insulation at low areas and feather off flush to provide positive drainage in all areas.
 - 6. Note the sloping of the roof construction to the roof drain locations.
 - a. Feather the insulation down at all roof drains.
 - b. Upon completion all roof surfaces must be uniform, must not trap or pocket water, and must drain properly to the roof drains.
 - 7. Install only as much insulation which can be roofed by the end of the day and properly protect all surfaces and edges of insulation left exposed at the end of each work day.
 - a. Ensure that the work in progress is water tight at the end of the day.
 - 8. Loosely lay insulation units on roof decks to receive ballasted system and bring into moderate contact with one another without forcing.
 - 9. Install structural insulated sheathing on back side of parapets. Reference Section 07 21 13 for product specification.
 - 10. Install insulation on roof decks to receive fully adhered system with approved mechanical fasteners at spacing as recommended by the membrane manufacturer to meet requirements in FMG's "Approval Guide" for specified Windstorm Resistance Classification.

- B. Insulation on New Canopies to Receive Fully Adhered Membrane: Install one layer of one inch thick insulation and the overlay board.
- C. Tapered Insulation System:
 - 1. Provide one layer of insulation overlay board over the tapered insulation.
 - 2. Minimum total thickness of tapered roof insulation, including the insulation and insulation overlay board; inch at roof edge drains.
 - a. As required for positive drainage.

3.3 Membrane Installation

- A. Fully Adhered System: Fully adhere the roof membrane to the overlay board.
- B. Provide seams with two independent seals formed by splicing cement or splicing tape and by subsequent sealing with lap sealant.
 - 1. Make seams by lapping the roofing sheets a minimum of 3 inches over themselves.
 - 2. Check seams for continuity and integrity, and seal with lap sealant.
 - 3. Splice and seal all seams the same day.
- C. Water cut-offs may be made on incomplete roof areas in accordance with the membrane manufacturer's recommendations.

3.4 Flashing

- A. Install flashing at all vertical surfaces, roof interruptions, and penetrations.
 - 1. Complete splice between flashing and main roof membrane before bonding flashing to vertical surfaces.
 - 2. Seal splice at least 3 inches beyond fasteners holding membrane to the wood nailers.
 - 3. Apply bonding adhesive to both the membrane and to the surface to which membrane is to be applied.
 - 4. After the bonding adhesive has dried to dry finger touch, roll flashing into adhesive with no voids or bridging where there is a change of direction of the flashing.
 - 5. Use lap sealant at the splice edge of flashing at roof deck and at top edge of all flashings at vent pipes.
- B. Mechanical Termination: Where membrane flashing terminates on a wall, set edge of flashing in water cut-off mastic and cover with an aluminum bar secured by mechanical fasteners to make a tight seal.

3.5 Sealant

- A. Caulk bed joints above flashings where roof materials are installed with sealant.
- B. Install sealant in accordance with the manufacturer's instructions.

3.6 Wood Blocking, Plywood, And Nailers

- A. Install wood blocking, plywood, and nailers in accordance with the manufacturer's currently published details consistent with the job conditions.


3.7 Protection

- A. It is imperative that all precautions are used to be sure that all surfaces are thoroughly water tight at the end of each day or when rain is imminent.
- B. Remove only as much of the existing roofing materials that can also be covered back up with new materials the same day, or cover area to prohibit the penetration of rain or moisture at any time within the building.

3.8 Field Quality Control

- A. At the completion of the roofing work there will be a joint meeting between the Owner, Architect/Construction Manager, Roofing Contractor, and authorized representative of the Roof Membrane Manufacturer at the job site for a field inspection of all roof surfaces to determine the extent of any remedial work required prior to acceptance of the work by the Architect/Construction Manager and Owner.
- B. All penetrations through roof membrane shall be the responsibility of the Roofing Contractor.

END OF SECTION

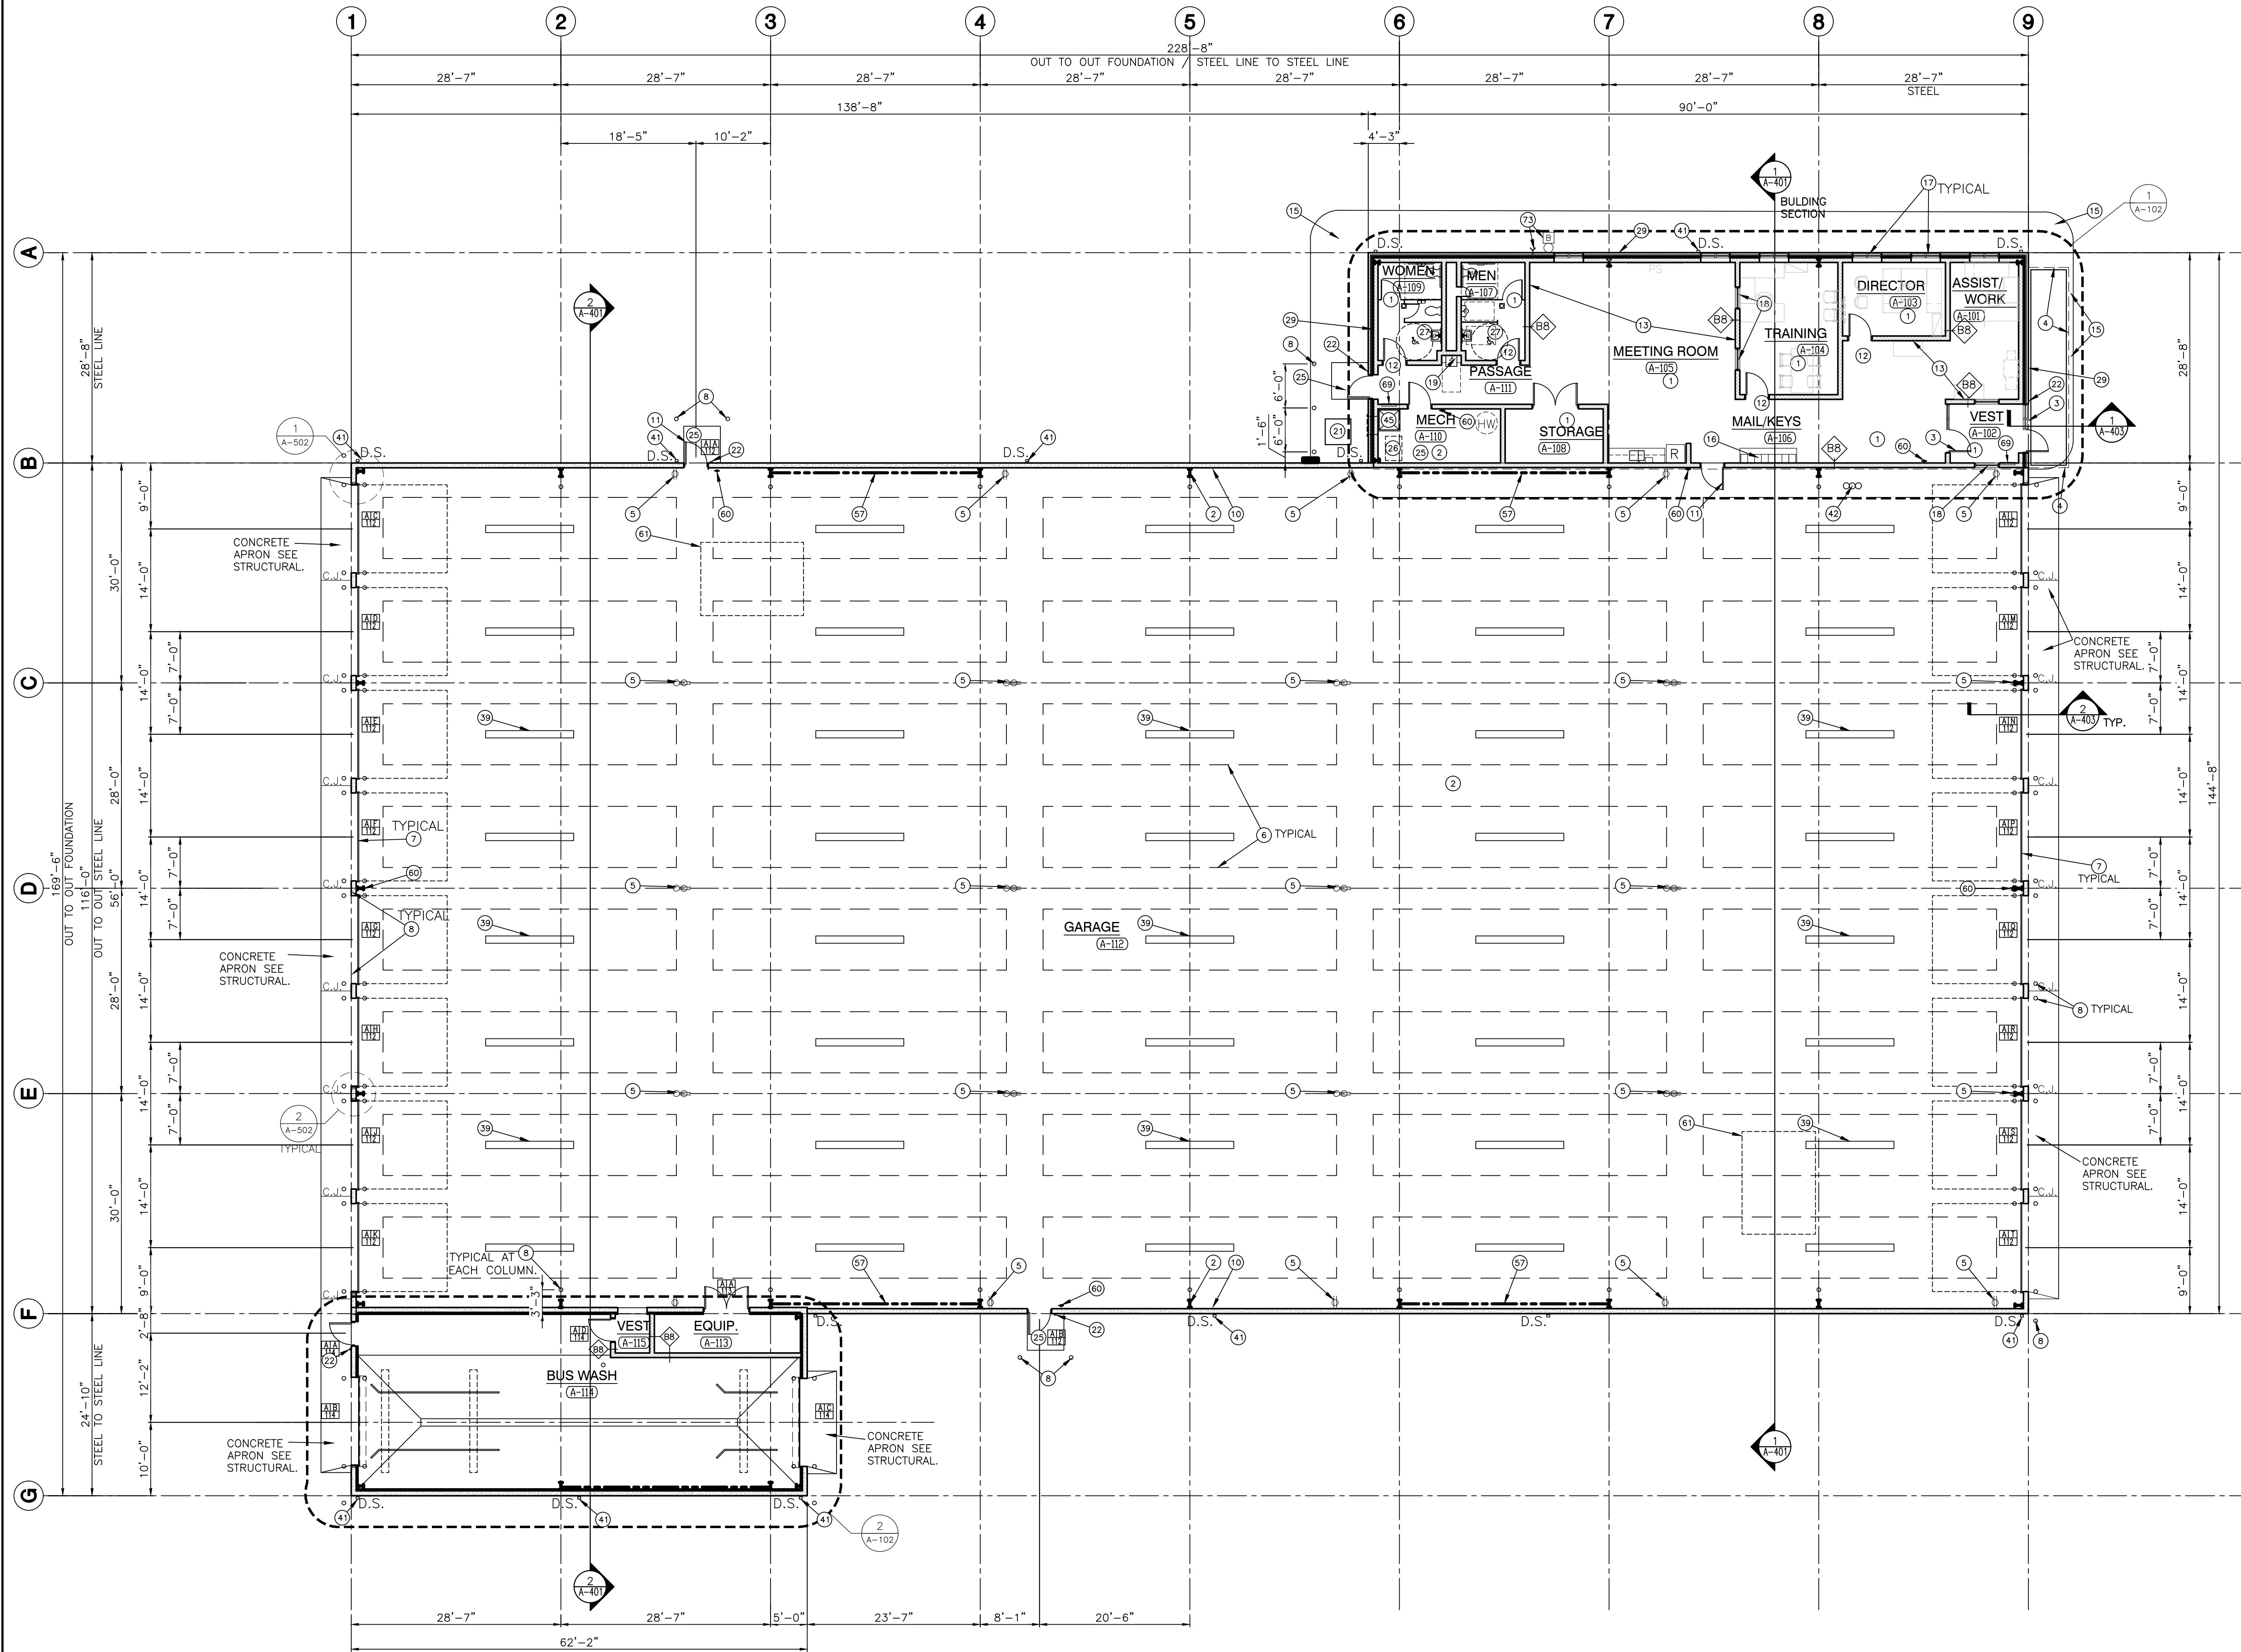

BUILDING A BUS GARAGE PLAN
SCALE: 3/32" = 1'-0" (PRE-ENGINEERED METAL BUILDING)

GENERAL PLAN NOTES:

- A. FOR GENERAL PROJECT NOTES, MATERIAL INDICATIONS LEGEND, SYMBOL LEGEND, ABBREVIATIONS, ETC., REFER TO GI SERIES SHEETS.
- B. PLAN DIMENSIONS TO MASONRY WALLS ARE TO FACE OF ROUGH MASONRY. PLAN DIMENSIONS TO STUD WALLS ARE TO FACE OF FINISHED GYPSUM BOARD OR PLASTER. PLAN DIMENSIONS TO STUD WALLS WITH CERAMIC TILE FINISH ARE TO THE FACE OF TILE BACKER BOARD.
- C. ALL CMU WALLS THAT DO NOT LAY OUT IN FULL OR HALF LENGTHS SHOULD BE BALANCED SO AS NOT TO HAVE ANY PIECES LESS THAN 4" IN SIZE EXPOSED TO VIEW.
- D. MASONRY WALLS BEARING ON A THICKENED SLAB AT SLAB DEPRESSIONS REQUIRE CUT MASONRY UNITS SO THAT COURSING BEGINS AT THE FLOOR LINE.
- E. THE BASE FIRST FLOOR ELEVATION INDICATED FOR THE PROJECT IS 100'-0". REFER TO SITE PLAN FOR CORRELATION TO USGS DATUM.
- F. HINGE SIDE OF DOOR JAMB AT CMU WALLS SHALL BE LOCATED 8" MINIMUM FROM ADJACENT WALL AND HINGE SIDE OF DOOR JAMB AT GYPSUM BOARD WALLS SHALL BE LOCATED 4" MINIMUM FROM ADJACENT WALL UNLESS NOTED OTHERWISE.
- G. PROVIDE WOOD BLOCKING (OR METAL STRAPPING WHERE APPLICABLE) WITHIN METAL STUD WALLS FOR WALL MOUNTED ITEMS.
- H. REFER TO LIFE SAFETY PLANS REGARDING FIRE RATED WALL LOCATIONS AND OTHER CODE INFORMATION.
- I. INTERIOR CMU WALLS ARE TO BE RUNNING BOND UNLESS NOTED OTHERWISE.
- J. REFER TO FINISH PLANS FOR LOCATION AND EXTENT OF FINISHED FLOOR AND WALL MATERIAL.
- K. ALL EXPOSED CONCRETE MASONRY UNITS (CMU) CORNERS ARE TO BE BULLNOSED, EXCEPT AT MASONRY BULKHEADS AND EXTERIOR WINDOW JAMBES.

PLAN LEGEND:

- INDICATES STOREFRONT, CURTAIN WALL, OR WINDOW SYSTEM. REFER TO A-603 BUILDING 'D' ONLY FOR ELEVATIONS AND DETAILS.
- INDICATES WALL TYPES REFER TO G-301 FOR WALL THICKNESS, HEIGHT, AND COMPOSITION.

PLAN NOTES:

- (ALL PLAN NOTES MAY NOT BE INDICATED ON THIS SHEET.)
- 1 2X2 ACOUSTICAL CEILING TILE.
 - 2 EXPOSED STRUCTURE PAINTED.
 - 3 ALUMINUM STOREFRONT.
 - 4 CANOPY.
 - 5 OVERHEAD POWER CHORD REELS REF "E" SERIES DRAWINGS.
 - 6 SCHOOL BUS OUTLINE POSITION.
 - 7 12'-0" X 12'-0" MOTOR OPERATED SECTIONAL OVERHEAD INSULATED GARAGE DOOR AND TRACK.
 - 8 6" DIAMETER CONCRETE FILLED STEEL PIPE BOLLARDS. REFER TO SPECIFICATIONS.
 - 9 PREFINISHED METAL WALL AND CEILING LINE PANELS WITH SEAM RAPE AND GASKETED SCREWS. SEE BUILDING SECTIONS.
 - 10 PEMB (PRE-ENGINEERED METAL BUILDING)-INSULATED WALLS R-13 AND ROOF R-19.
 - 11 EXTERIOR SINGLE DOORS(3'-0"W) AND DOUBLE (6'-0"W) TO BE FRP WITH ALUMINUM FRAME.
 - 12 ALL INTERIOR DOORS TO BE 3'-0" SOLID CORE WOOD WITH HOLLOW METAL FRAMES UNLESS NOTED OTHERWISE.
 - 13 ALL INTERIOR WALLS TO BE TYPE B8 AND INTERIOR CHASE WALLS TO BE TYPE B6.
 - 14 FLOOR DRAIN. SEE PLUMBING.
 - 15 CONCRETE WALK. SEE CIVIL.
 - 16 PLASTIC LAMINATED MAILBOXES. SEE A700 SERIES.
 - 17 4'-0"W X 6'-0"H FIXED ALUMINUM WINDOW.
 - 18 HOLLOW METAL FRAMED WINDOW.
 - 19 ELECTRIC WATER COOLER. ADA ACCESSIBLE. SEE PLUMBING.
 - 20 3/4" FIRE TREATED PLYWOOD FROM FLOOR TO 8'-0" A.F.F. ON ALL SIDES OF INTERIOR PEMB GIRT SYSTEM. HOLD OFF FLOOR 1/2". PAINT.
 - 21 ELECTRICAL EQUIPMENT. SEE ELECTRICAL.
 - 22 DOOR ACCESS CONTROL.
 - 23 KITCHENETTE: BASE/WALL CABINETS, SS SINK. SEE A700 SERIES.
 - 24 HOLLOW METAL DOOR AND FRAME.
 - 25 4" THICK 5'-0" X 5'-0" MIN. CONCRETE STOOP SLOPE AWAY FROM DOOR AT 1/4:12. TURN EDGES DOWN.
 - 26 FURNACE. SEE MECHANICAL.
 - 27 SOLID PLASTIC TOILET PARTITIONS. REFER TO SPECIFICATIONS.
 - 28 AUTOMATIC BUS WASHING SYSTEM. REFER TO SPECIFICATIONS.
 - 29 BRICK VENEER OVER PEMB.
 - 30 INSULATED METAL PANELS OVER 8" CMU WALL CONSTRUCTION.
 - 31 WALL LOUVER. SEE MECHANICAL.
 - 32 MILLWORK. SEE A700 SERIES.
 - 33 SPECIALTY BACK WALL (USE OF ACRYLIC).
 - 34 MANUAL OPERATION FOLDING WALL SYSTEM WITH POCKET DOORS.
 - 35 VMC, PANELIZED BACK WALL (WOOD OR P.LAM) W/ REPPRESSED TECHNOLOGY BOARDS.
 - 36 BUS WASH EQUIPMENT. SEE PLUMBING.
 - 37 IN-GROUND BUS LIFT. SEE STRUCTURAL.
 - 38 FIRE CONNECTION. SEE CIVIL.
 - 39 TRENCH DRAIN CONNECT TO OIL SEPARATOR. SEE PLUMBING.
 - 40 REFRIGERATOR BY OWNER.
 - 41 PREFINISHED METAL DOWNSPOUT WITH ALUMINUM BOOT. COORDINATE WITH CIVIL.
 - 42 OIL SEPARATOR. SEE PLUMBING.
 - 43 ACCESS DOOR 16" X 24".
 - 44 EYEWASH STATION. SEE PLUMBING.
 - 45 MOP BASIN. CONNECT TO OIL SEPARATOR. SEE PLUMBING.
 - 46 CLEAN SINK. CONNECT TO OIL SEPARATOR. SEE PLUMBING.
 - 47 12'-0" X 12'-0" MOTOR OPERATED ROLL-UP DOOR WITH VISION PANEL.
 - 48 12'-0" X 12'-0" TRANSFER SHOWER. SEE PLUMBING.
 - 49 ALTERNATE: CHECKER PLATE STEEL STAIR.
 - 50 ALTERNATE: METAL GUARD RAIL.
 - 51 WALL EXHAUST FAN MOUNTED TO ROOF STRUCTURE. SEE MECHANICAL EQUIPMENT SCHEDULE FOR UNIT WEIGHT.
 - 52 UNIT HEATER MOUNTED TO ROOF STRUCTURE. SEE MECHANICAL EQUIPMENT SCHEDULE FOR UNIT WEIGHT.
 - 53 ROOF EXHAUST FAN. SEE MECHANICAL EQUIPMENT SCHEDULE FOR UNIT WEIGHT.
 - 54 WALL MOUNT EXHAUST LOUVER ABOVE DOOR. SEE MECHANICAL.
 - 55 PACKAGE A/C UNIT. SEE MECHANICAL.
 - 56 FRP PANEL ON FIRE RETARDANT TREATED PLYWOOD 8'-0" HIGH.
 - 57 PEMB CROSS BRACING. PAINT.
 - 58 METAL LOCKERS (ONE ADA).
 - 59 ADA CLOTHES HOOK.
 - 60 FIRE EXTINGUISHER AND CABINET.
 - 61 ALTERNATE: APPROXIMATE LOCATION OF ROOFTOP HVAC UNIT. SEE MECHANICAL. PROVIDE ROOF CURB FOR STANDARD PEMB ROOFING.
 - 62 WALL MOUNTED ELECTRIC CABINET HEATER. SEE MECHANICAL.
 - 63 12" WIDE SHELF WITH CLOTHES ROD. SEE A700 SERIES.
 - 64 CAST-IN-PLACE CONCRETE WALL 4'-0" HIGH.
 - 65 POWER RECEPTACLE. SEE ELECTRICAL.
 - 66 BASE/WALL CABINETS. SEE A700 SERIES.
 - 67 8'-0" X 8'-0" SECTIONAL OVERHEAD INSULATED DOOR AND TRACK.
 - 68 AUTOMATIC DOOR ACTUATOR FOR HC/ADA DOOR OPERATOR. COORDINATE WITH DOOR SCHEDULE AND ELECTRICAL. PROVIDE CONDUIT AND BOX IN MASONRY PIER, GYPSUM BOARD WALL OR ALUMINUM MULLION.
 - 69 WALL MOUNTED ELECTRICAL CABINET HEATER. SEE MECHANICAL.
 - 70 CHAIN-LINK FENCE ENCLOSURE. 8'-0" HIGH.
 - 71 ALTERNATE: IN-GROUND BUS LIFT AT SECOND SERVICE POSITION.
 - 72 FIRE DEPARTMENT KNOX BOX. COORDINATE INSTALL LOCATION WITH LOCAL FIRE DEPARTMENT. TYPICAL (4) BUILDINGS.
 - 73 FIRE DEPARTMENT SPRINKLER CONNECTION AND ALARM BELL SEE FIRE DEPARTMENT CHIEF.



PROJECT
**HANOVER CSC NEW
RESOURCE CENTER AND
RELATED WORK**

HANOVER COMMUNITY SCHOOL
CORPORATION
CEDAR LAKE, INDIANA

GIBRALTAR DESIGN

9102 N. Meridian St., Ste. 300
Indianapolis, IN 46260
Homepage www.GibraltarDesign.com
Email: info@GibraltarDesign.com
Phone: 317.580.5777 Fax: 317.580.5778

PROJECT
20-141
DATE
05/17/21

COORDINATED BY
CD

DRAWN BY
JKF, AB

CHECKED BY
JPB

COPYRIGHT NOTICE:
THE CONCEPTS, DESIGNS, PLANS, DETAILS, ETC. SHOWN ON THIS DOCUMENT ARE THE PROPERTY OF GIBRALTAR DESIGN AND WERE CREATED FOR USE ON THIS SPECIFIC PROJECT. NONE OF THIS INFORMATION SHALL BE USED BY ANY PERSON OR FIRM FOR ANY PURPOSE WITHOUT THE EXPRESS WRITTEN CONSENT OF GIBRALTAR DESIGN. THE OWNER MAY RETAIN COPIES FOR INFORMATION AND REFERENCE IN CONNECTION ONLY WITH THIS PROJECT.

MARK	DATE	ISSUED FOR
1	05/28/21	ADDENDUM #1
2	06/03/21	ADDENDUM #2

MARK	DATE	ISSUED FOR
1	05/28/21	ADDENDUM #1
2	06/03/21	ADDENDUM #2


MARK	DATE	ISSUED FOR
1	05/28/21	ADDENDUM #1
2	06/03/21	ADDENDUM #2

DRAWING
**FLOOR PLAN
BUS GARAGE
BUILDING A**




PROJECT
**HANOVER CSC NEW RESOURCE
CENTER AND RELATED WORK**

© GIBRALTAR DESIGN SHEET
A-101



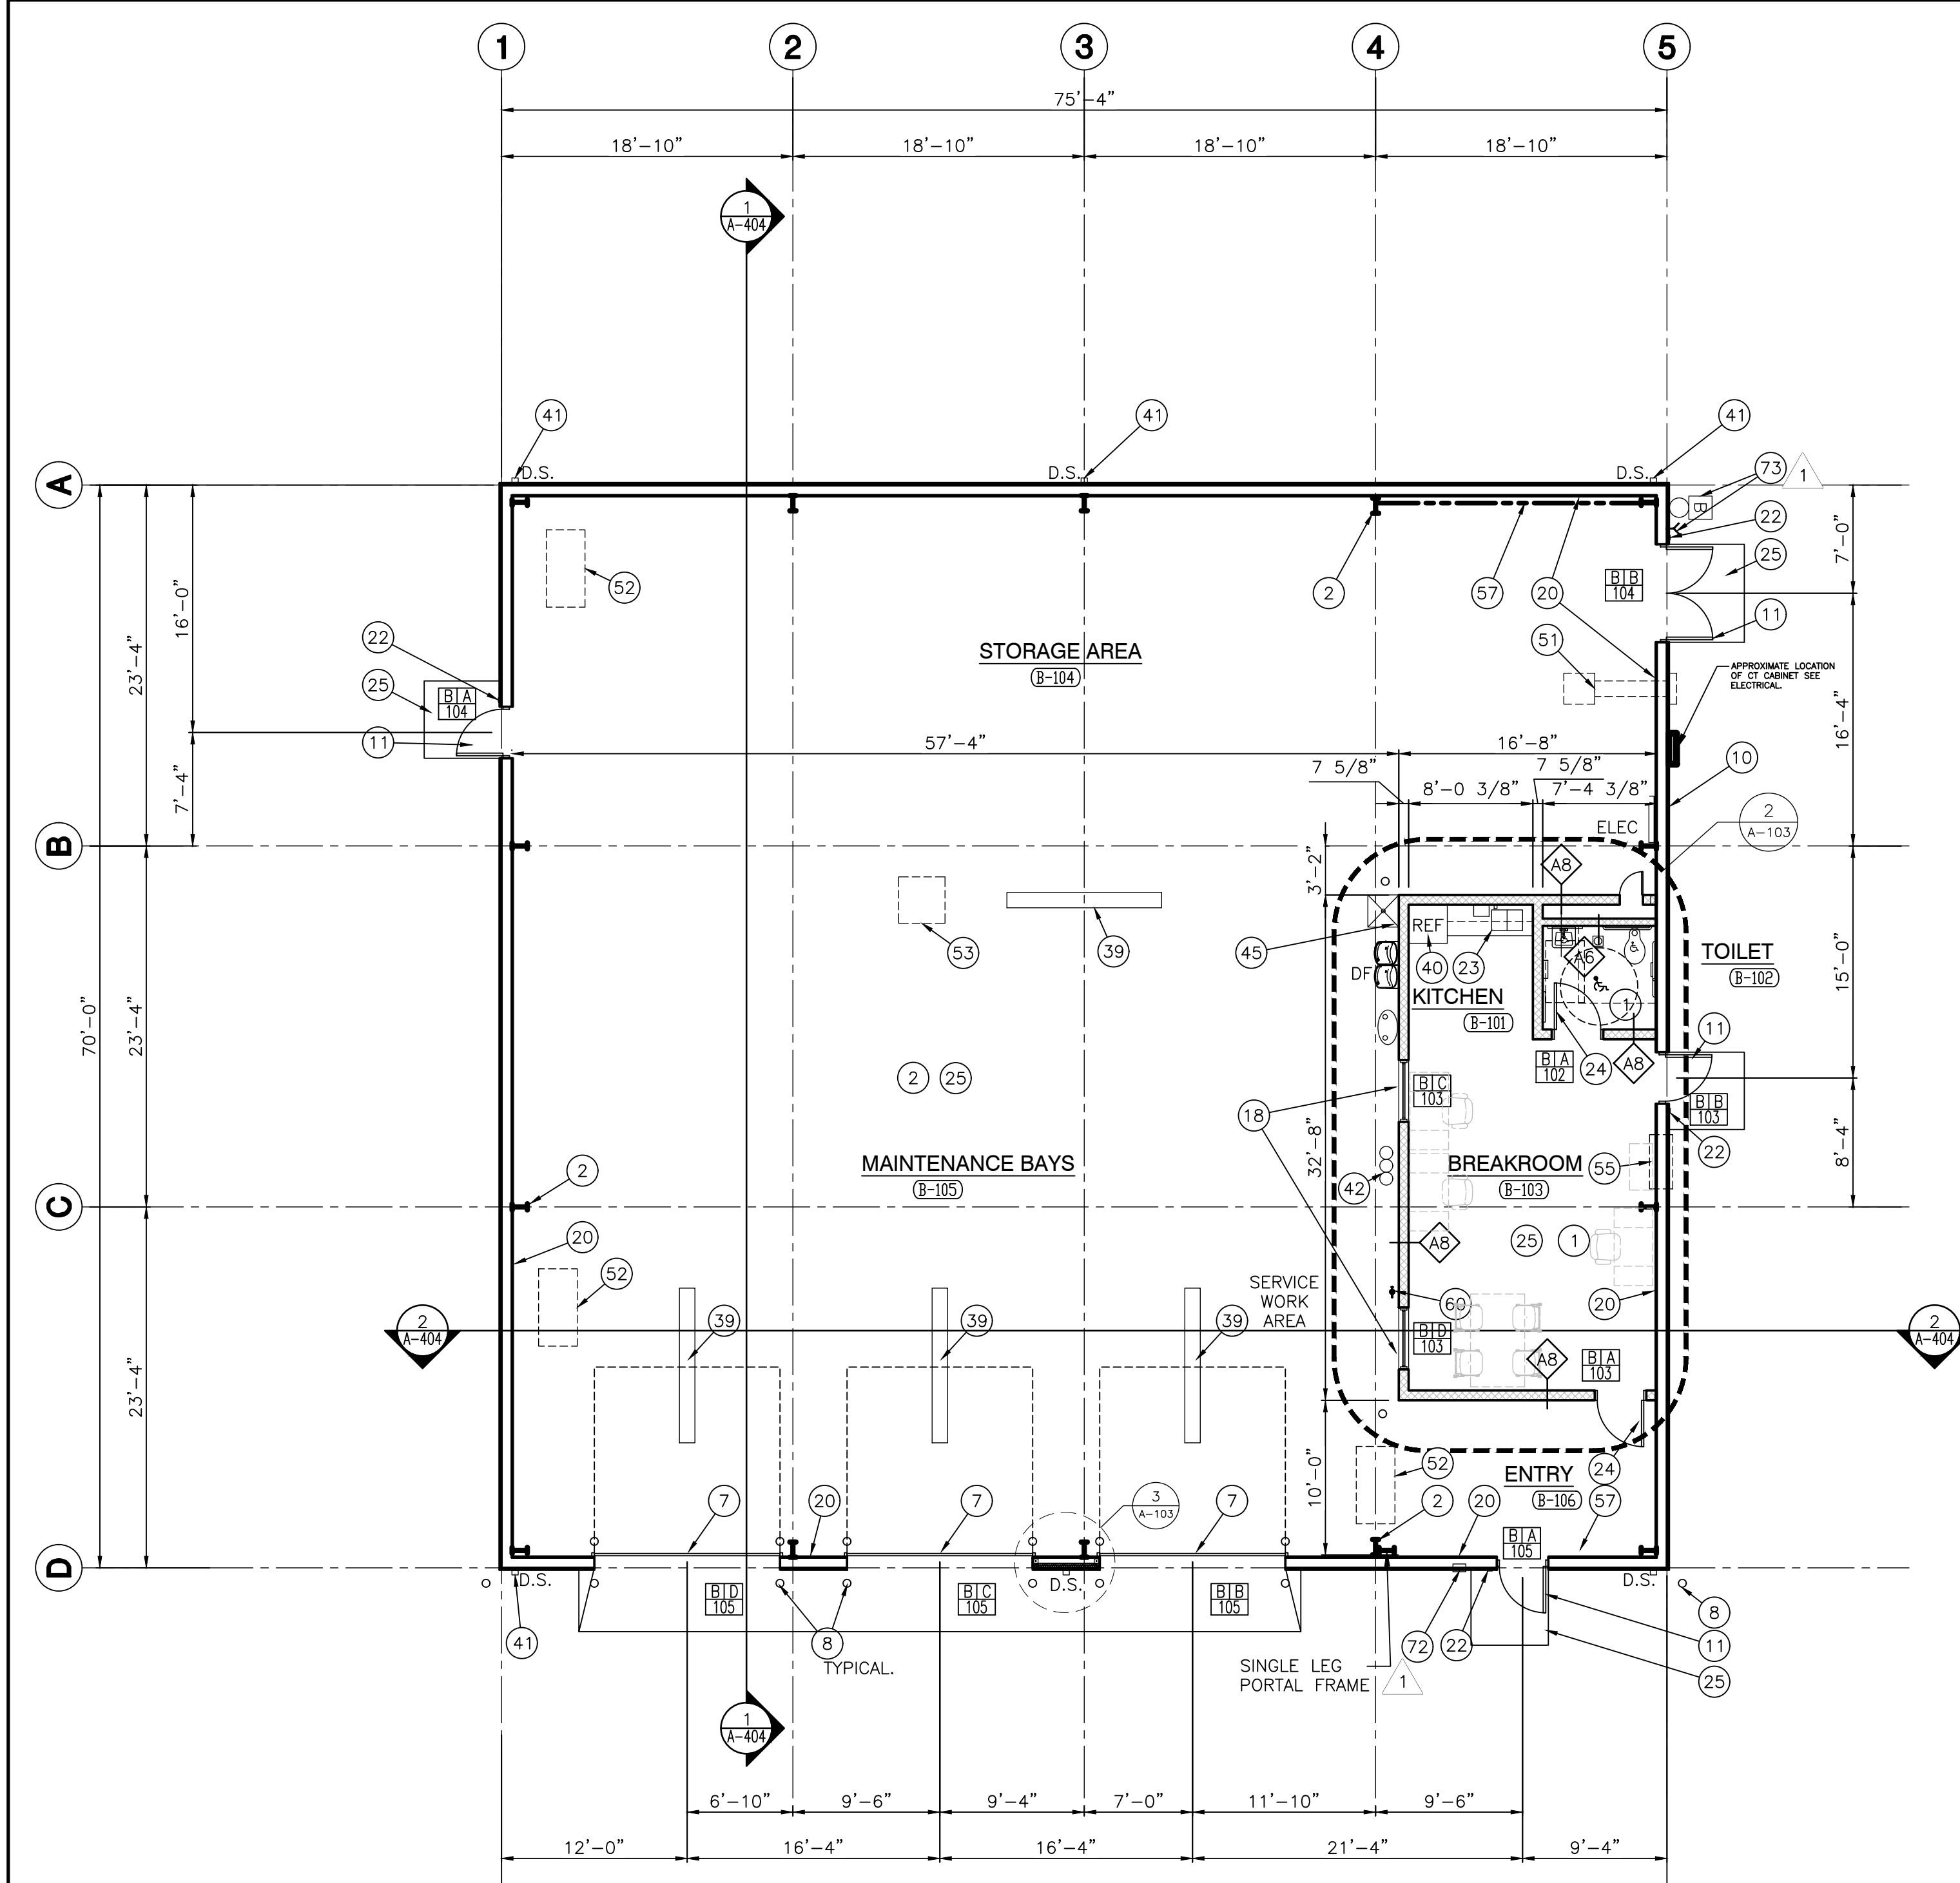


BUILDING 'B' MAINTENANCE BUILDING PLAN
SCALE: 1/8" = 1'-0"

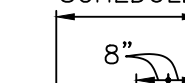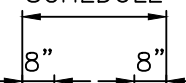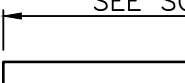GLASS SCHEDULE		SCHEDULE	SCHEDULE	SCHEDULE	SEE SCHEDULE	LOUVER SCHEDULE	
MK	GLASS TYPES					MK	LOUVER SIZE
A	1/4" CLEAR TEMPERED						
B	1" INSUL. GLASS						
C	1" INSUL. SPANDREL GLASS						
D	1/4" FIRE RATED						
E	3/8" LAMINATED SAFETY GLASS						
F	GLASS						

DOOR AND FRAME SCHEDULE

NO.	DESCRIPTION	TYPE	DOOR SIZE (WxH) (INCHES)	MATERIAL	LOU	DOOR	GLASS	TRA	MAT'L	WIDTH	JAMB	HEAD	SILL	ELEV.	LABEL	HARDWARE	NOTES
102-A	SINGLE	1	36 x 86	HM	-	-	-	-	HM	8 3/4"	1	1	-	2	-	-	-
103-A	SINGLE	3	36 x 86	HM	-	A	-	-	HM	8 3/4"	1	1	-	2	-	-	-
103-B	SINGLE	2	36 x 86	FRP	-	B	-	-	ALUM	4 1/2"	6	6	-	2	-	YES	YES 4,10,11
103-C	FRAMED WINDOW	-	-	-	-	A	-	-	HM	7 5/8"	2	2	2	3	-	-	-
103-D	FRAMED WINDOW	-	-	-	-	A	-	-	HM	7 5/8"	2	2	2	3	-	-	-
104-A	SINGLE	2	36 x 86	FRP	-	B	-	-	ALUM	4 1/2"	6	6	-	2	-	YES	YES 4,10,11
104-B	DOUBLE	2	72 x 86	FRP	-	B	-	-	ALUM	4 1/2"	6	6	-	2	-	YES	YES 4,5,10,11
105-A	SINGLE	2	36 x 86	FRP	-	B	-	-	ALUM	4 1/2"	6	6	-	2	-	YES	YES 4,10,11
105-B	OVERHEAD SECTIONAL	4	144 x 144	STEEL	-	-	-	-	STEEL	-	A502	2	A403	-	-	-	1
105-C	OVERHEAD SECTIONAL	4	144 x 144	STEEL	-	-	-	-	STEEL	-	A502	2	A403	-	-	-	1
105-D	OVERHEAD SECTIONAL	4	144 x 144	STEEL	-	-	-	-	STEEL	-	A502	2	A403	-	-	-	1

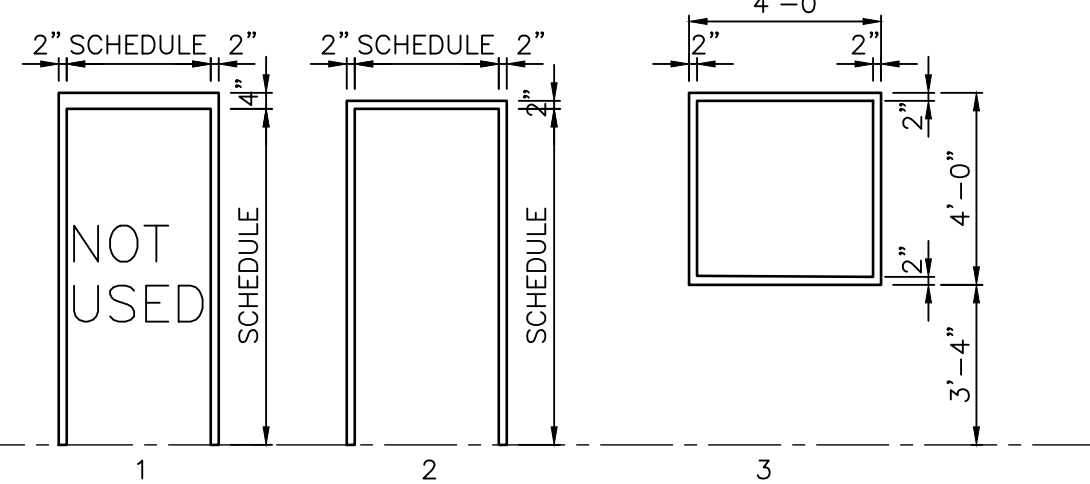


FRAME TYPE ELEVATIONS
SCALE: 1/4" = 1'-0"

GENERAL DOOR NOTES

- JAMB, HEAD, AND SILL DO NOT SHOW WALL CONSTRUCTION. SEE FLOOR PLAN FOR WALL MATERIALS. REFER TO A800 SERIES DRAWINGS FOR WALL FINISHES.
 - SEAL ALL JAMBS AND HEADS WHERE FRAMES MEET EXPOSED MASONRY AND/OR GYPSUM BOARD.
 - PROVIDE A SCRIBE MOLD AT ALL EXTERIOR DOOR FRAMES AND WHERE NOTED ON DRAWINGS. SCRIBE MOLD TO BE 3/4" X 3/4" METAL AT EXTERIOR OF METAL FRAMES AND AT BOTH SIDES OF ALUMINUM FRAMES. SET SCRIBE MOLDS IN SEALANT.
 - PROVIDE GLAZING AND GLASS STOPS AS REQUIRED.
 - FIELD VERIFY ALL DIMENSIONS AND CONDITIONS, BOTH NEW AND EXISTING.
 - SHIM SPACE IS NOT SHOWN ON DOOR FRAME ELEVATIONS FOR ALUMINUM STOREFRONT. TAKE THESE DIMENSIONS INTO ACCOUNT AND ADJUST DIMENSIONS ACCORDINGLY.
 - FOR DOOR POSITION WITHIN WALL REFER TO FRAME MOUNTING DETAIL 2-A601.
 - FOR ELECTRICAL ROUGH-IN AT DOORS REFER TO DETAIL 1-A601.
 - FOR HOLLOW METAL FRAME ELEVATIONS (HM) REFER TO A301. FOR HOLLOW METAL (HM) FRAME PROFILES REFER TO A601.
 - FOR ALUMINUM STOREFRONT ELEVATIONS (SF) REFER TO A301. FOR STOREFRONT (SF) FRAME PROFILES REFER TO A601.
 - GLASS NOTED IN SIDELIGHT COLUMN FOR STOREFRONT WITH NO DOOR APPLIES TO ALL OPENINGS IN FRAME UNLESS NOTED OTHERWISE.
 - REFER TO FLOOR PLANS FOR LOCATIONS OF NEW AND EXISTING ADA PUSH PADS FOR POWER ASSISTED OPERATORS.
- DOOR SCHEDULE NOTES (REMARKS):**
- INSULATED OVERHEAD COILING DOOR, MOTOR OPERATED.
 - FIELD VERIFY WALL THICKNESSES AND OPENING DIMENSIONS FOR DOORS AND FRAMES PRIOR TO STARTING CONSTRUCTION.
 - INSULATED DOOR.
 - PROVIDE ALUMINUM THRESHOLD SET IN FULL BED OF MASTIC.
 - KEYED REMOVABLE MULLION.
 - WALL MOUNTED ELECTROMAGNETIC DOOR HOLDER(S) BY DIVISION 26, DOOR MOUNTED ARMATURE SHALL BE INSTALLED BY HARDWARE INSTALLER.
 - (NOT USED)
 - PROVIDE DOOR RELEASE ON ALL PHONE LOCATED AT RECEPTION DESK.
 - PANIC DEVICE TO HAVE ELECTRIC LATCH BOLT. PREPARE FRAME FOR ELECTRIFIED HINGE.
 - DOOR TO BE CONTROLLED BY CARD READER/FOB. REFER TO ELECTRICAL DRAWINGS FOR ROUGH IN.
 - PROVIDE POWER ASSISTED OPERATOR ON ONE LEAF OF DOUBLE DOORS.

ENLARGED KITCHEN / TOILET PLAN
SCALE: 1/4" = 1'-0"

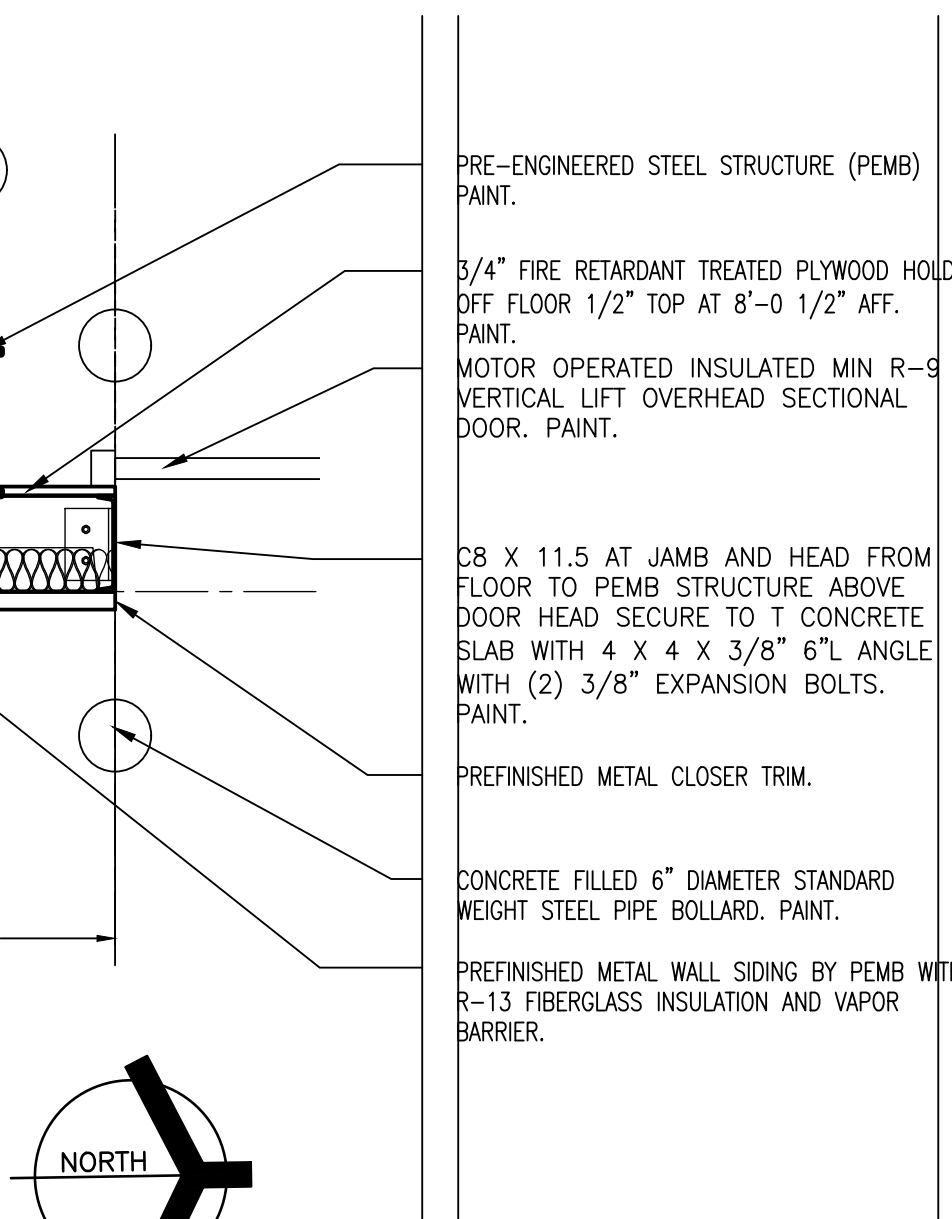

DETAIL: PLAN
SCALE: 3/4" = 1'-0"

GENERAL RESTROOM PLAN NOTES:

(ALL PLAN NOTES MAY NOT BE INDICATED ON THIS SHEET.)

- FOR GENERAL NOTES, MATERIAL INDICATIONS LEGEND, SYMBOL LEGEND, ABBREVIATIONS, ETC., SEE SHEET G-301.
- DEPTH OF ALL TOILET ENCLOSURES SHALL BE A MINIMUM OF 5'-0" CLEAR INSIDE DIMENSION UNLESS NOTED OTHERWISE.
- REFER TO PLUMBING DRAWINGS FOR FIXTURE TYPES.
- REFER TO PLUMBING DRAWINGS FOR FLOOR DRAIN LOCATIONS.
- COORDINATE HEIGHT OF GRAB BAR WITH TANK OF FLOOR MOUNTED WATER CLOSET OR FLUSH VALVE OF WALL MOUNTED WATER CLOSET.
- INSTALL LAVATORIES AND URINALS AT 2'-6" ON CENTER MINIMUM UNLESS NOTED OTHERWISE.

RESTROOM PLAN NOTES:

(ALL PLAN NOTES MAY NOT BE INDICATED ON THIS SHEET.)

- ACCESSIBLE FIXTURE. SEE PLUMBING.
- TOILET PAPER HOLDER. (OFCI)
- 3'-0" HANDICAPPED GRAB BAR.
- 3'-6" HANDICAPPED GRAB BAR.
- 18" VERTICAL HANDICAPPED GRAB BAR.
- TOILET PARTITION.
- URINAL SCREEN WALL.
- 2'-0" W x 3'-0" H MIRROR WITH BOTTOM OF REFLECTIVE SURFACE MOUNTED AT 40"A.F.F.
- ACCESSIBLE FIXTURE. (LAVATORY/URINAL). SEE PLUMBING DRAWINGS.
- PAPER TOWEL DISPENSER. (OFCI)
- 24"x24" ACCESS PANEL. MOUNT TOP OF PANEL AT 5'-4" A.F.F. COORDINATE LOCATION WITH SENSOR HEIGHT.
- SOAP DISPENSER. (OFCI)
- FLOOR DRAIN. SEE PLUMBING DRAWINGS.
- FEMININE NAPKIN DISPOSAL.
- FEMININE NAPKIN DISPENSER.
- 2'-0" x 5'-0" MIRROR BOTTOM AT 1'-4" A.F.F.
- MOP SINK. SEE PLUMBING.
- BABY CHANGING TABLE.

GENERAL PLAN NOTES:

- FOR GENERAL PROJECT NOTES, MATERIAL INDICATIONS LEGEND, SYMBOL LEGEND, ABBREVIATIONS, ETC., REFER TO G1 SERIES SHEETS.
- PLAN DIMENSIONS TO MASONRY WALLS ARE TO FACE OF ROUGH MASONRY. PLAN DIMENSIONS TO STUD WALLS ARE TO FACE OF FINISHED GYPSUM BOARD OR PLASTER. PLAN DIMENSIONS TO STUD WALLS WITH CERAMIC TILE FINISH ARE TO THE FACE OF TILE BACKER BOARD.
- ALL CMU WALLS THAT DO NOT LAY OUT IN FULL OR HALF LENGTHS SHOULD BE BALANCED SO AS NOT TO HAVE ANY PIECES LESS THAN 4" IN SIZE EXPOSED TO VIEW.
- MASONRY WALLS BEARING ON A THICKENED SLAB AT SLAB DEPRESSIONS REQUIRE CUT MASONRY UNITS SO THAT COURSING BEGINS AT THE FLOOR LINE.
- THE BASE FIRST FLOOR ELEVATION INDICATED FOR THE PROJECT IS 100'-0". REFER TO SITE PLAN FOR CORRELATION TO USGS DATUM.
- HINGE SIDE OF DOOR JAMB AT CMU WALLS SHALL BE LOCATED 8" MINIMUM FROM ADJACENT WALL AND HINGE SIDE OF DOOR JAMB AT GYPSUM BOARD WALLS SHALL BE LOCATED 4" MINIMUM FROM ADJACENT WALL UNLESS NOTED OTHERWISE.
- PROVIDE WOOD BLOCKING (OR METAL STRAPPING WHERE APPLICABLE) WITHIN METAL STUD WALLS FOR WALL MOUNTED ITEMS.
- REFER TO LIFE SAFETY PLANS REGARDING FIRE RATED WALL LOCATIONS AND OTHER CODE INFORMATION.
- INTERIOR CMU WALLS ARE TO BE RUNNING BOND UNLESS NOTED OTHERWISE.
- REFER TO FINISH PLANS FOR LOCATION AND EXTENT OF FINISHED FLOOR AND WALL MATERIAL.
- ALL EXPOSED CONCRETE MASONRY UNITS (CMU) CORNERS ARE TO BE BULLNOSED, EXCEPT AT MASONRY BULKHEADS AND EXTERIOR WINDOW JAMBS.

PLAN LEGEND:

- INDICATES STOREFRONT, CURTAIN WALL, OR WINDOW SYSTEM. REFER TO A-603 BUILDING 'D' ONLY FOR ELEVATIONS AND DETAILS.
- INDICATES WALL TYPES REFER TO G-301 FOR WALL THICKNESS, HEIGHT, AND COMPOSITION.

PLAN NOTES:

(ALL PLAN NOTES MAY NOT BE INDICATED ON THIS SHEET.)

- 2X2 ACOUSTICAL CEILING TILE.
- EXPOSED STRUCTURE PAINTED.
- ALUMINUM STOREFRONT.
- CANOPY.
- OVERHEAD POWER CHORD REELS REF "C" SERIES DRAWINGS.
- SCHOOL BUS OUTLINE POSITION.
- 12'-0" X 12'-0" MOTOR OPERATED SECTIONAL OVERHEAD INSULATED GARAGE DOOR AND TRACK.
- 8" DIAMETER CONCRETE FILLED STEEL PIPE BOLLARDS. REFER TO SPECIFICATIONS.
- PREFINISHED METAL WALL AND CEILING LINE PANELS WITH SEAM RAPE AND GASKETED SCREWS. SEE BUILDING SECTIONS.
- PEMB (PRE-ENGINEERED METAL BUILDING)-INSULATED WALLS R-13 AND ROOF R-19.
- EXTERIOR SINGLE DOORS (3'-0"W) AND DOUBLE (6'-0"W) TO BE FRP WITH ALUMINUM FRAME.
- ALL INTERIOR DOORS TO BE 3'-0" SOLID CORE WOOD WITH HOLLOW METAL FRAMES UNLESS NOTED OTHERWISE.
- ALL INTERIOR WALLS TO BE TYPE B8 AND INTERIOR CHASE WALLS TO BE TYPE B6.
- FLOOR DRAIN. SEE PLUMBING.
- CONCRETE WALK. SEE CIVIL.
- PLASTIC LAMINATED MAILBOXES. SEE A700 SERIES.
- 4'-0"W X 6'-0"H FIXED ALUMINUM WINDOW.
- HOLLOW METAL FRAMED WINDOW.
- ELECTRIC WATER COOLER. ADA ACCESSIBLE. SEE PLUMBING.
- 3/4" FIRE TREATED PLYWOOD FROM FLOOR TO 8'-0" A.F.F. ON ALL SIDES OF INTERIOR PEMB GIRT SYSTEM. HOLD OFF FLOOR 1/2". PAINT.
- ELECTRICAL EQUIPMENT. SEE ELECTRICAL.
- DOOR ACCESS CONTROL.
- KITCHENETTE: BASE/WALL CABINETS, SS SINK. SEE A700 SERIES.
- HOLLOW METAL DOOR AND FRAME.
- 4" THICK 5'-0" X 5'-0" MIN. CONCRETE STOOP SLOPE AWAY FROM DOOR AT 1/4:12. TURN EDGES DOWN.
- FURNACE. SEE MECHANICAL.
- SPECIALTY BACK WALL (USE OF ACRYLIC).
- MANUAL OPERATION FOLDING WALL SYSTEM WITH POCKET DOORS.
- VMC, PANELIZED BACK WALL (WOOD OR P.LAM) W/ REPPRESSED TECHNOLOGY BOARDS.
- BUS WASH EQUIPMENT. SEE PLUMBING.
- IN-GROUND BUS LIFT. SEE STRUCTURAL.
- FIRE CONNECTION. SEE CIVIL.
- TRENCH DRAIN CONNECT TO OIL SEPARATOR. SEE PLUMBING.
- REFRIGERATOR BY OWNER.
- PREFINISHED METAL DOWNSPOUT WITH ALUMINUM BOOT. COORDINATE WITH CIVIL.
- OIL SEPARATOR. SEE PLUMBING.
- ACCESS DOOR 16" X 24".
- EYEWASH STATION. SEE PLUMBING.
- MOP BASIN. CONNECT TO OIL SEPARATOR. SEE PLUMBING.
- CLEAN SINK. CONNECT TO OIL SEPARATOR. SEE PLUMBING.
- 12'-0" X 12'-0" MOTOR OPERATED ROLL-UP DOOR WITH VISION PANEL.
- ADA 36" TRANSFER SHOWER. SEE PLUMBING.
- ALTERNATE: CHECKER PLATE STEEL STAIR.
- ALTERNATE: METAL GUARD RAIL.
- WALL EXHAUST FAN MOUNTED TO ROOF STRUCTURE. SEE MECHANICAL EQUIPMENT SCHEDULE FOR UNIT WEIGHT.
- UNIT HEATER MOUNTED TO ROOF STRUCTURE. SEE MECHANICAL EQUIPMENT SCHEDULE FOR UNIT WEIGHT.
- ROOF EXHAUST FAN. SEE MECHANICAL EQUIPMENT SCHEDULE FOR UNIT WEIGHT.
- WALL MOUNT EXHAUST LOUVER ABOVE DOOR. SEE MECHANICAL.
- PACKAGE A/C UNIT. SEE MECHANICAL.
- FRP PANEL ON FIRE RETARDANT TREATED PLYWOOD 8'-0" HIGH.
- PEMB CROSS BRACING. PAINT.
- METAL LOCKERS (ONE ADA).
- ADA CLOTHES HOOK.
- FIRE EXTINGUISHER AND CABINET.
- ALTERNATE: APPROXIMATE LOCATION OF ROOFTOP HVAC UNIT. SEE MECHANICAL. PROVIDE ROOF CURB FOR STANDARD PEMB ROOFING.
- WALL MOUNTED ELECTRIC CABINET HEATER. SEE MECHANICAL.
- 12" WIDE SHELF WITH CLOTHES ROD. SEE A700 SERIES.
- CAS-IN-PLACE CONCRETE WALL 4'-0" HIGH.
- POWER RECEPTACLE. SEE ELECTRICAL.
- BASE/WALL CABINETS. SEE A700 SERIES.
- 8'-0" X 8'-0" SECTIONAL OVERHEAD INSULATED DOOR AND TRACK.
- AUTOMATIC DOOR ACTUATOR FOR HC/ADA DOOR OPERATOR. COORDINATE WITH DOOR SCHEDULE AND ELECTRICAL. PROVIDE CONDUIT AND BOX IN MASONRY PIER, GYPSUM BOARD WALL OR ALUMINUM MULLION.
- WALL MOUNTED ELECTRICAL CABINET HEATER. SEE MECHANICAL.
- CHAIN-LINK FENCE ENCLOSURE. 8'-0" HIGH.
- ALTERNATE: IN-GROUND BUS LIFT AT SECOND SERVICE POSITION.
- FIRE DEPARTMENT KNOX BOX. COORDINATE INSTALL LOCATION WITH LOCAL FIRE DEPARTMENT. TYPICAL (4) BUILDINGS.
- FIRE DEPARTMENT SPRINKLER CONNECTION AND ALARM BELL SEE FIRE PROTECTION SHEETS.



GIBRALTAR
DESIGN
ARCHITECTURE • ENGINEERING • INTERIOR DESIGN

PROJECT
**HANOVER CSC NEW
RESOURCE CENTER AND
RELATED WORK**

HANOVER COMMUNITY SCHOOL
CORPORATION
CEDAR LAKE, INDIANA

GIBRALTAR DESIGN
9102 N. Meridian St., Ste. 300
Indianapolis, IN 46260
Homepage: www.GibraltarDesign.com
Email: info@GibraltarDesign.com
Phone: 317.580.5777 Fax: 317.580.5778

PROJECT
20-141
DATE
05/17/21
COORDINATED BY
CD
DRAWN BY
JKF, AB
CHECKED BY
JPB




COPYRIGHT NOTICE:
THE CONCEPTS, DESIGNS, PLANS, DETAILS, ETC., SHOWN ON THIS DOCUMENT ARE THE PROPERTY OF GIBRALTAR DESIGN AND WERE CREATED FOR USE ON THIS SPECIFIC PROJECT. NONE OF THIS INFORMATION SHALL BE USED BY ANY PERSON OR FIRM FOR ANY PURPOSE WITHOUT THE EXPRESS WRITTEN CONSENT OF GIBRALTAR DESIGN. THE OWNER MAY RETAIN COPIES FOR INFORMATION AND REFERENCE IN CONNECTION ONLY WITH THIS PROJECT.

REVISIONS	MARK	DATE	ISSUED FOR
1		05/28/21	ADDENDUM #1
2		06/03/21	ADDENDUM #2



DRAWING
**FLOOR PLAN
MAINTENANCE BUILDING
BUILDING B**

PROJECT
**HANOVER CSC NEW RESOURCE
CENTER AND RELATED WORK**



GIBRALTAR DESIGN SHEET
A-103

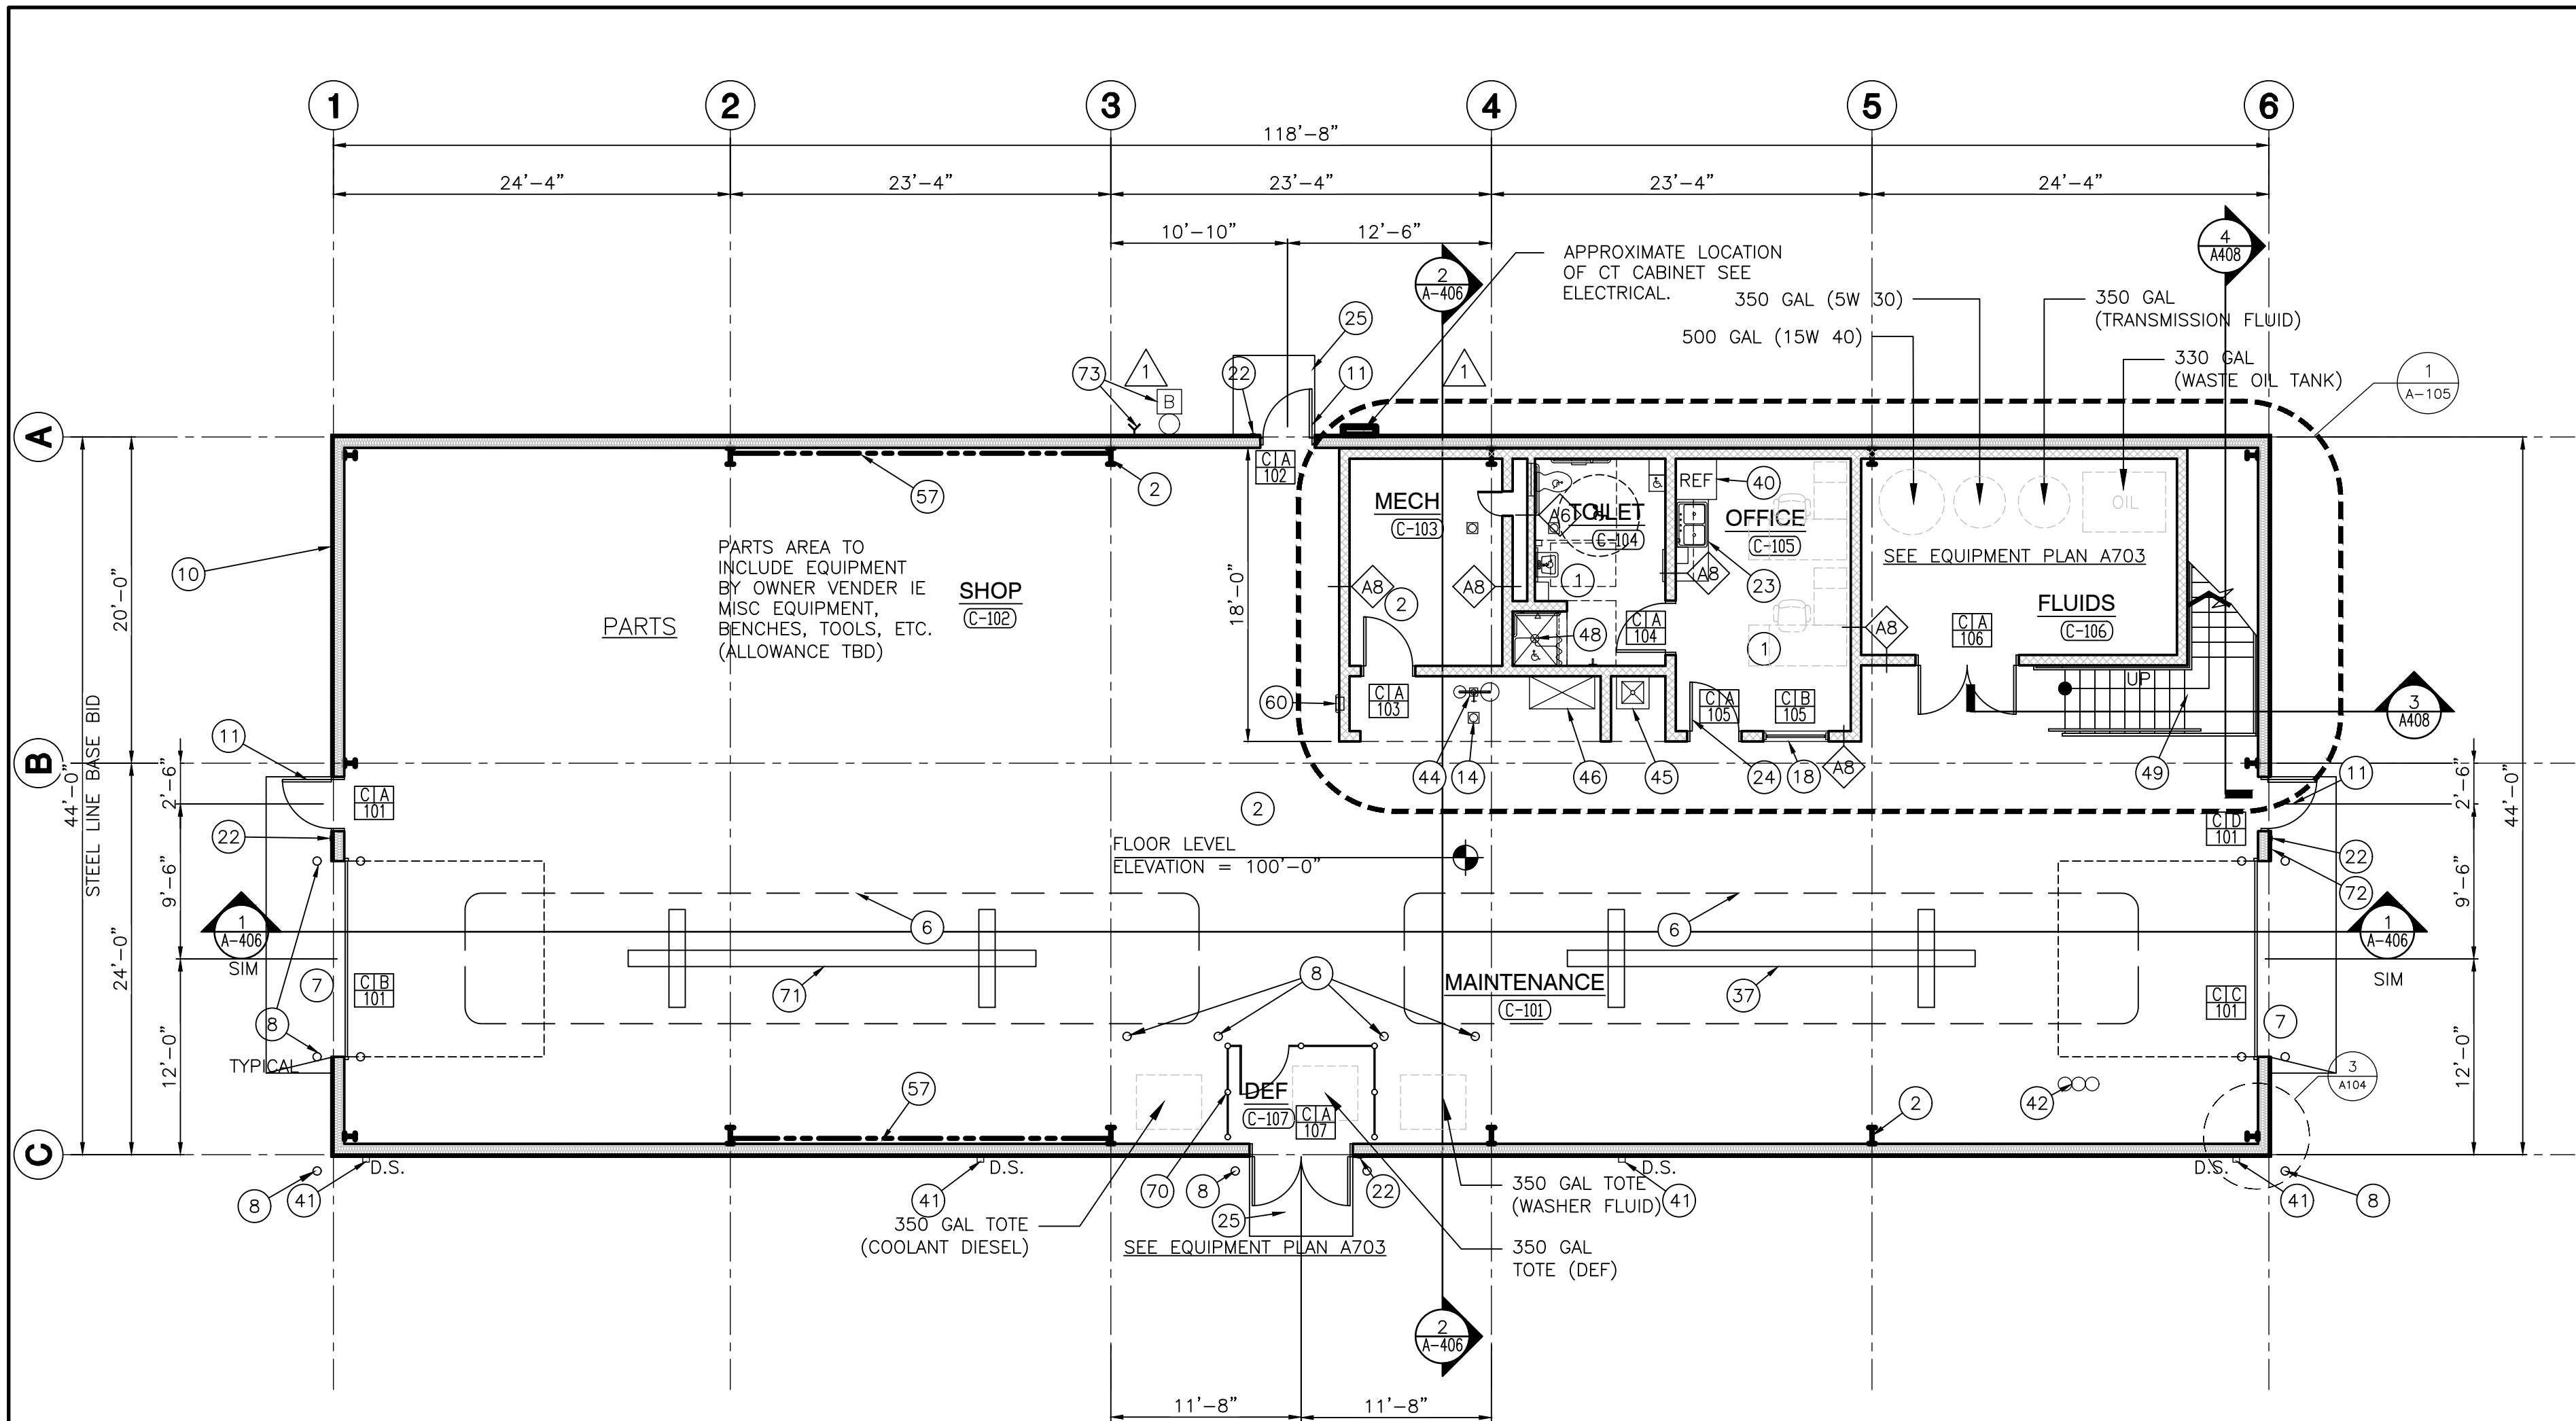


MECHANICS BUILDING PLAN
BUILDING C - BASE BID
SCALE: 1/8" = 1'-0"

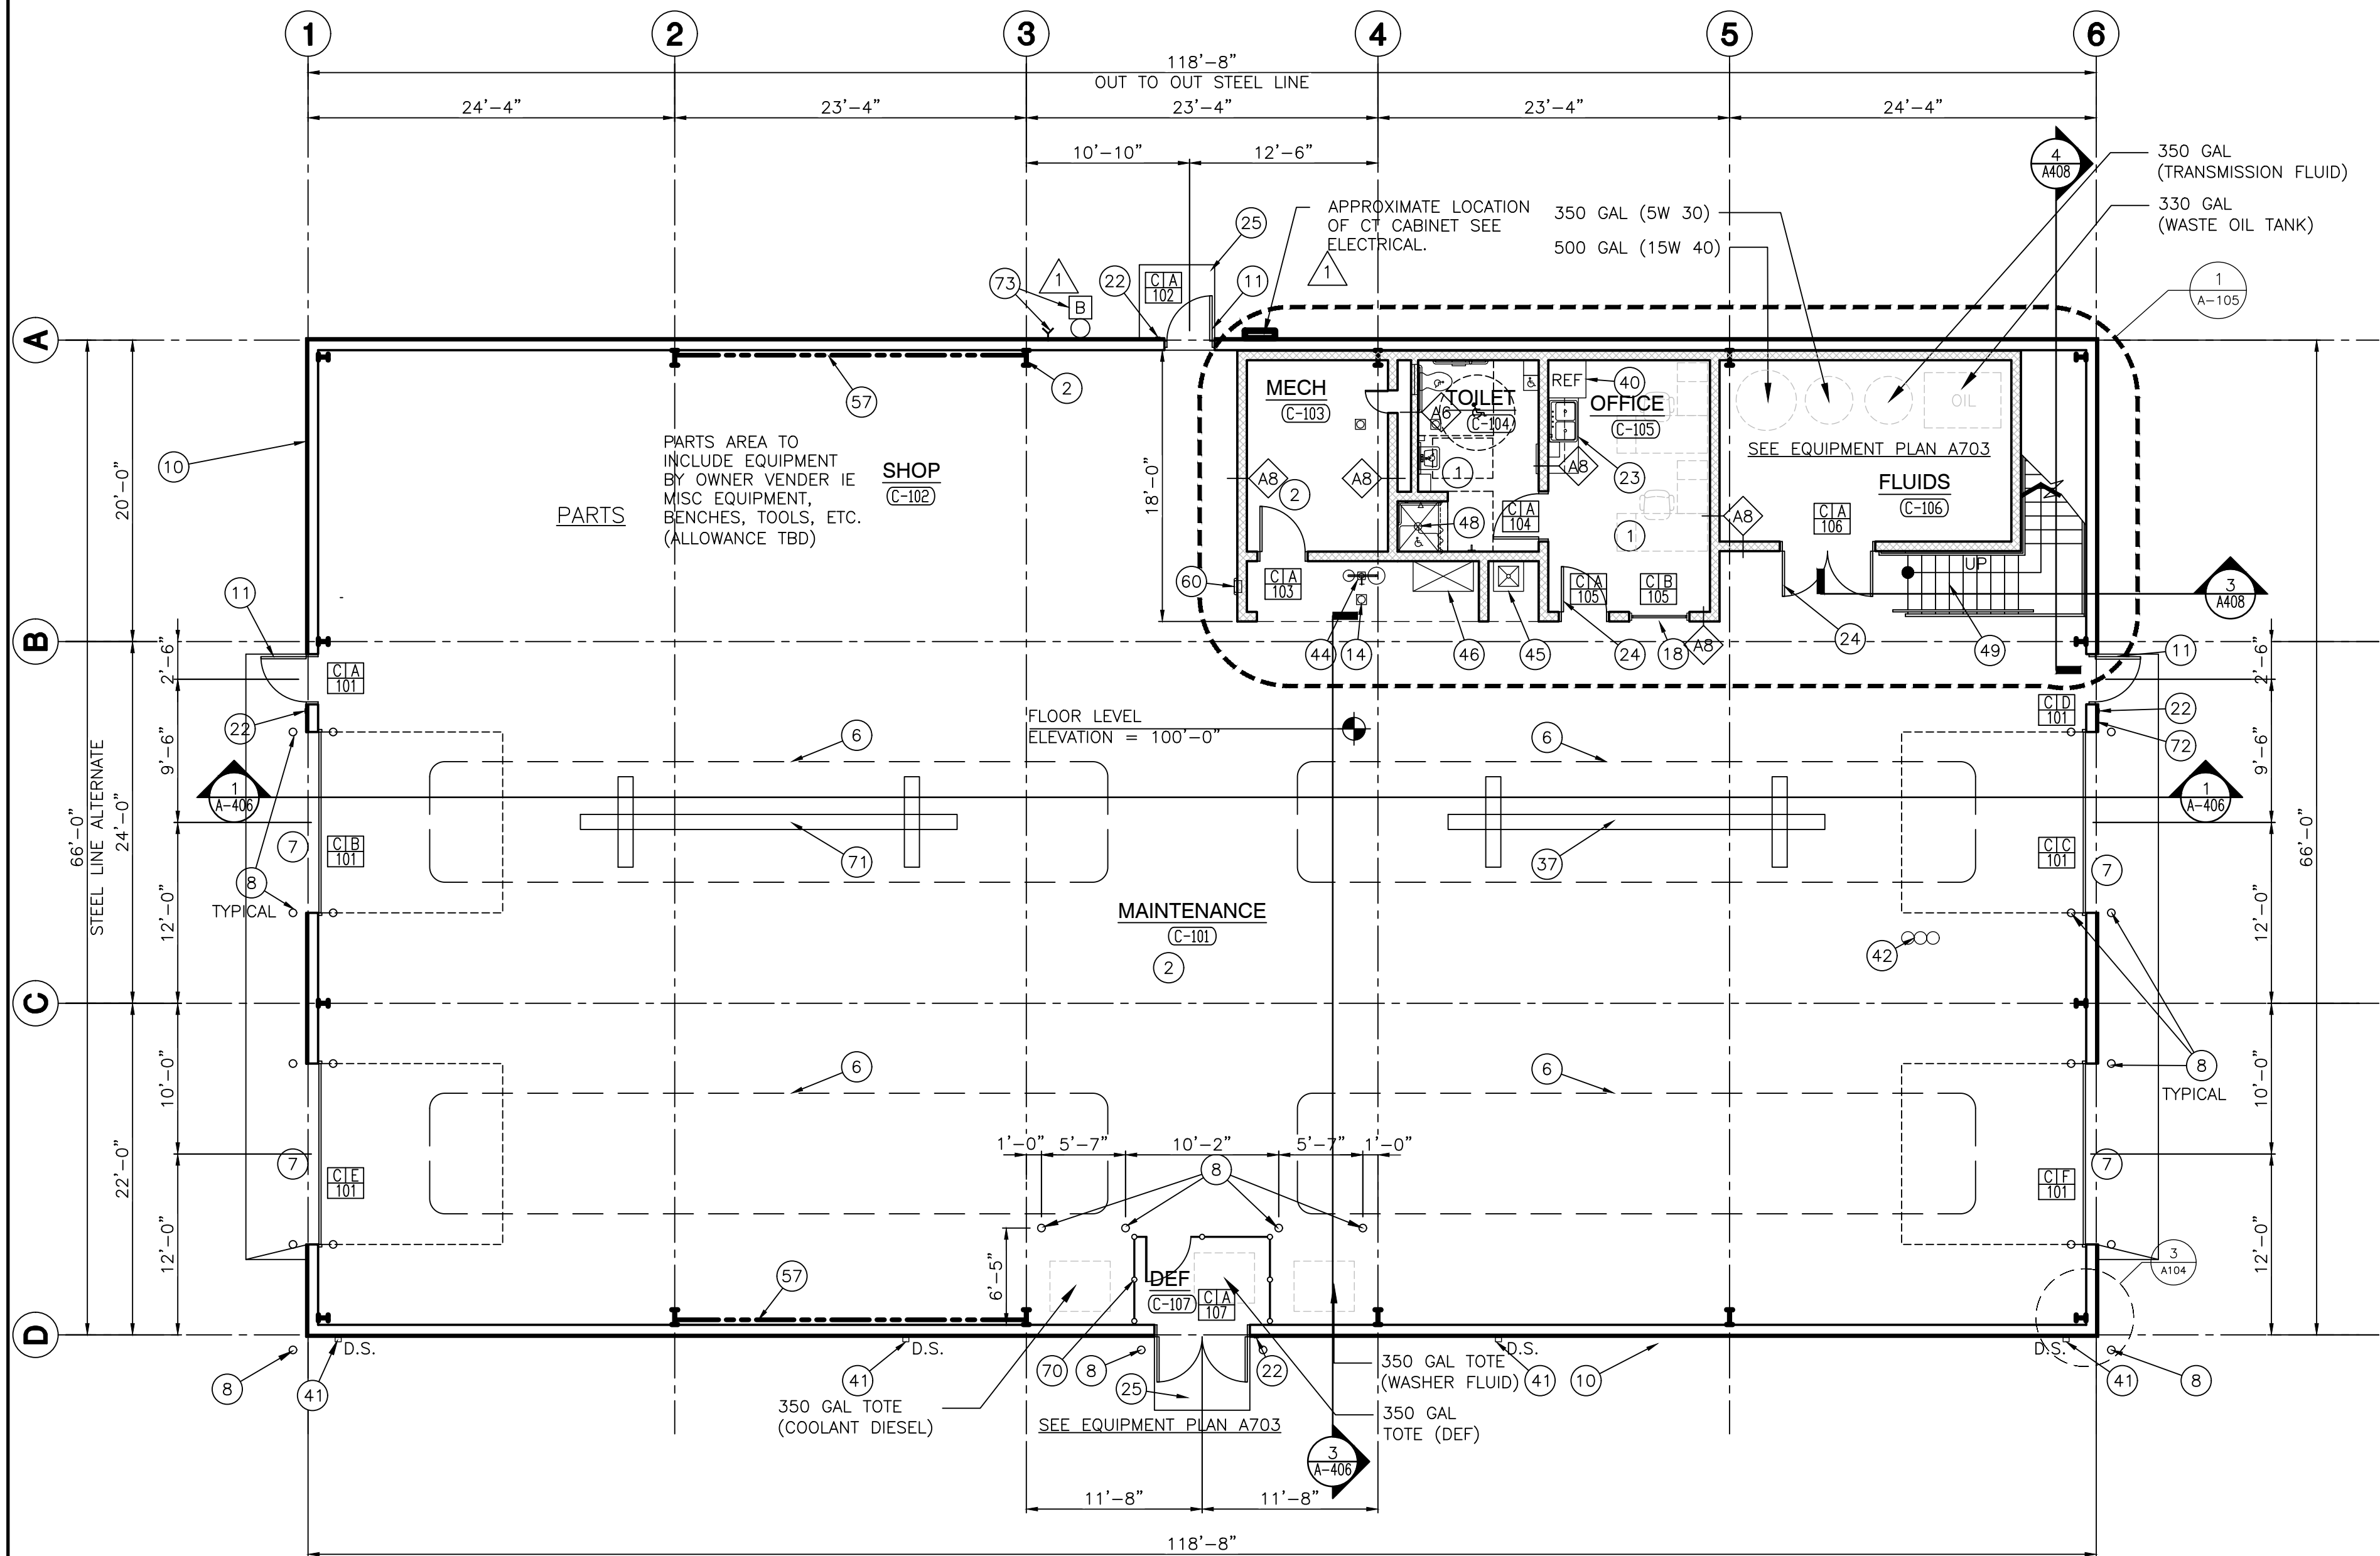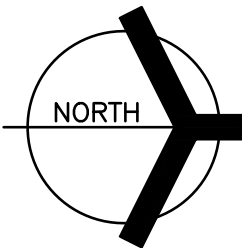

MECHANICS BUILDING PLAN
BUILDING C - ALTERNATE
SCALE: 1/8" = 1'-0"

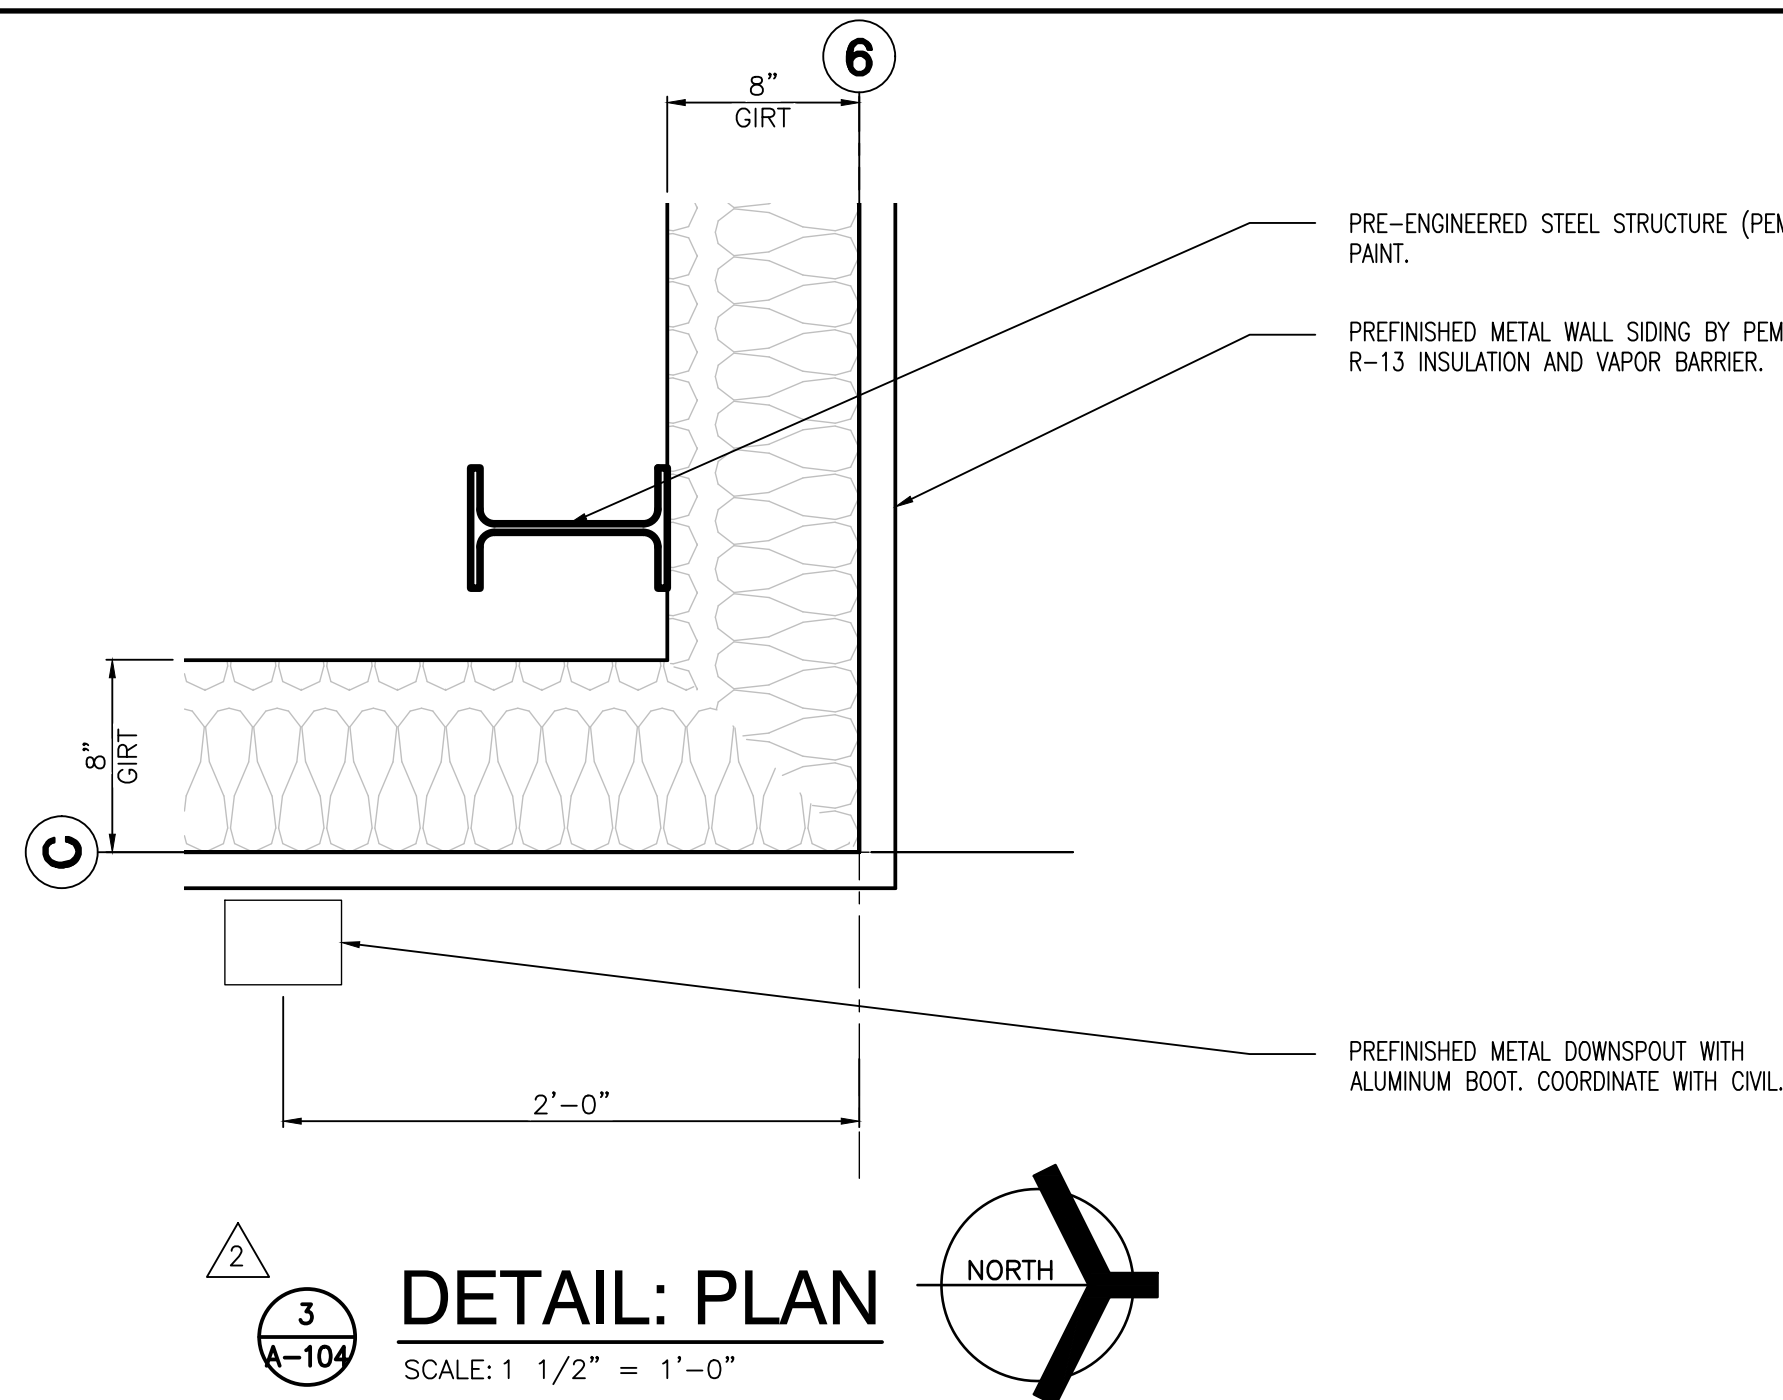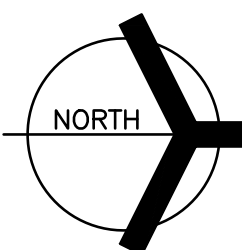

DETAIL: PLAN
SCALE: 1 1/2" = 1'-0"

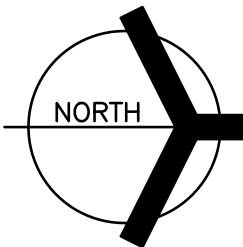

GENERAL PLAN NOTES:

- FOR GENERAL PROJECT NOTES, MATERIAL INDICATIONS LEGEND, SYMBOL LEGEND, ABBREVIATIONS, ETC., REFER TO GI SERIES SHEETS.
- PLAN DIMENSIONS TO MASONRY WALLS ARE TO FACE OF ROUGH GYPSUM BOARD OR PLASTER. PLAN DIMENSIONS TO STUD WALLS WITH CERAMIC TILE FINISH ARE TO THE FACE OF TILE BACKER BOARD.
- ALL CMU WALLS THAT DO NOT LAY OUT IN FULL OR HALF LENGTHS SHOULD BE BALANCED SO AS NOT TO HAVE ANY PIECES LESS THAN 4" IN SIZE EXPOSED TO VIEW.
- MASONRY WALLS BEARING ON A THICKENED SLAB AT SLAB DEPRESSIONS REQUIRE CUT MASONRY UNITS SO THAT COURSING BEGINS AT THE FLOOR LINE.
- THE BASE FIRST FLOOR ELEVATION INDICATED FOR THE PROJECT IS 100'-0". REFER TO SITE PLAN FOR CORRELATION TO USGS DATUM.
- HINGE SIDE OF DOOR JAMB AT CMU WALLS SHALL BE LOCATED 8" MINIMUM FROM ADJACENT WALL AND HINGE SIDE OF DOOR JAMB AT GYPSUM BOARD WALLS SHALL BE LOCATED 4" MINIMUM FROM ADJACENT WALL UNLESS NOTED OTHERWISE.
- PROVIDE WOOD BLOCKING (OR METAL STRAPPING WHERE APPLICABLE) WITHIN METAL STUD WALLS FOR WALL MOUNTED ITEMS.
- REFER TO LIFE SAFETY PLANS REGARDING FIRE RATED WALL LOCATIONS AND OTHER CODE INFORMATION.
- INTERIOR CMU WALLS ARE TO BE RUNNING BOND UNLESS NOTED OTHERWISE.
- REFER TO FINISH PLANS FOR LOCATION AND EXTENT OF FINISHED FLOOR AND WALL MATERIAL.
- ALL EXPOSED CONCRETE MASONRY UNITS (CMU) CORNERS ARE TO BE BULLNOSED, EXCEPT AT MASONRY BULKHEADS AND EXTERIOR WINDOW

PLAN LEGEND:

- INDICATES STOREFRONT, CURTAIN WALL, OR WINDOW SYSTEM. REFER TO A-603 BUILDING 'D' ONLY FOR ELEVATIONS AND DETAILS.
- INDICATES WALL TYPES REFER TO G-301 FOR WALL THICKNESS, HEIGHT, AND COMPOSITION.

PLAN NOTES:

(ALL PLAN NOTES MAY NOT BE INDICATED ON THIS SHEET.)

- 2X2 ACOUSTICAL CEILING TILE.
- EXPOSED STRUCTURE PAINTED.
- ALUMINUM STOREFRONT.
- CANOPY.
- OVERHEAD POWER CHORD REELS REF "E" SERIES DRAWINGS.
- SCHOOL BUS OUTLINE POSITION.
- 12'-0" X 12'-0" MOTOR OPERATED SECTIONAL OVERHEAD INSULATED GARAGE DOOR AND TRACK.
- 8" DIAMETER CONCRETE FILLED STEEL PIPE BOLLARDS. REFER TO SPECIFICATIONS.
- PREFINISHED METAL WALL AND CEILING LINE PANELS WITH SEAM RAPE AND GASKETED SCREWS. SEE BUILDING SECTIONS.
- PEMB (PRE-ENGINEERED METAL BUILDING)-INSULATED WALLS R-13 AND ROOF R-19.
- EXTERIOR SINGLE DOORS(3'-0"W) AND DOUBLE (6'-0"W) TO BE FRP WITH ALUMINUM FRAME.
- ALL INTERIOR DOORS TO BE 3'-0" SOLID CORE WOOD WITH HOLLOW METAL FRAMES UNLESS NOTED OTHERWISE.
- ALL INTERIOR WALLS TO BE TYPE B8 AND INTERIOR CHASE WALLS TO BE TYPE B6.
- FLOOR DRAIN. SEE PLUMBING.
- CONCRETE WALK. SEE CIVIL.
- PLASTIC LAMINATED MAILBOXES. SEE A700 SERIES.
- 4'-0"W X 6'-0"H FIXED ALUMINUM WINDOW.
- HOLLOW METAL FRAMED WINDOW.
- ELECTRIC WATER COOLER. ADA ACCESSIBLE. SEE PLUMBING.
- 3/4" FIRE TREATED PLYWOOD FROM FLOOR TO 8'-0" A.F.F. ON ALL SIDES OF INTERIOR PEMB GIRTS SYSTEM. HOLD OFF FLOOR 1/2". PAINT.
- ELECTRICAL EQUIPMENT. SEE ELECTRICAL.
- DOOR ACCESS CONTROL.
- KITCHENETTE: BASE/WALL CABINETS, SS SINK. SEE A700 SERIES.
- HOLLOW METAL DOOR AND FRAME.
- 4" THICK 5'-0" X 5'-0" MIN. CONCRETE STOOP SLOPE AWAY FROM DOOR AT 1/4:12. TURN EDGES DOWN.
- FURNACE. SEE MECHANICAL.
- SOLID PLASTIC TOILET PARTITIONS. REFER TO SPECIFICATIONS.
- AUTOMATIC BUS WASHING SYSTEM. REFER TO SPECIFICATIONS.
- BRICK VENEER OVER PEMB.
- INSULATED METAL PANELS OVER 8" CMU WALL CONSTRUCTION.
- WALL LOUVER. SEE MECHANICAL.
- MILLWORK. SEE A700 SERIES.
- SPECIALTY BACK WALL (USE OF ACRYLIC).
- MANUAL OPERATION FOLDING WALL SYSTEM WITH POCKET DOORS.
- VMC, PANELIZED BACK WALL (WOOD OR P.LAM) W/ REPPRESSED TECHNOLOGY BOARDS.
- BUS WASH EQUIPMENT. SEE PLUMBING.
- IN-GROUND BUS LIFT. SEE STRUCTURAL.
- FIRE CONNECTION. SEE CIVIL.
- TRENCH DRAIN CONNECT TO OIL SEPARATOR. SEE PLUMBING.
- REFRIGERATOR BY OWNER.
- PREFINISHED METAL DOWNSPOUT WITH ALUMINUM BOOT. COORDINATE WITH CIVIL.
- OIL SEPARATOR. SEE PLUMBING.
- ACCESS DOOR 16" X 24".
- EYEWASH STATION. SEE PLUMBING.
- MOP BASIN. CONNECT TO OIL SEPARATOR. SEE PLUMBING.
- CLEAN SINK. CONNECT TO OIL SEPARATOR. SEE PLUMBING.
- 12'-0" X 12'-0" MOTOR OPERATED ROLL-UP DOOR WITH VISION PANEL.
- ADA-58-356 TRANSFER SHOWER. SEE PLUMBING.
- ALTERNATE: CHECKER PLATE STEEL STAIR.
- ALTERNATE: METAL GUARD RAIL.
- WALL EXHAUST FAN MOUNTED TO ROOF STRUCTURE. SEE MECHANICAL EQUIPMENT SCHEDULE FOR UNIT WEIGHT.
- UNIT HEATER MOUNTED TO ROOF STRUCTURE. SEE MECHANICAL EQUIPMENT SCHEDULE FOR UNIT WEIGHT.
- ROOF EXHAUST FAN. SEE MECHANICAL EQUIPMENT SCHEDULE FOR UNIT WEIGHT.
- WALL MOUNT EXHAUST LOUVER ABOVE DOOR. SEE MECHANICAL.
- PACKAGE A/C UNIT. SEE MECHANICAL.
- FRP PANEL ON FIRE RETARDANT TREATED PLYWOOD 8'-0" HIGH.
- PEMB CROSS BRACING. PAINT.
- METAL LOCKERS (ONE ADA).
- ADA CLOTHES HOOK.
- FIRE EXTINGUISHER AND CABINET.
- ALTERNATE: APPROXIMATE LOCATION OF ROOFTOP HVAC UNIT. SEE MECHANICAL. PROVIDE ROOF CURB FOR STANDARD PEMB ROOFING.
- WALL MOUNTED ELECTRIC CABINET HEATER. SEE MECHANICAL.
- 12" WIDE SHELF WITH CLOTHES ROD. SEE A700 SERIES.
- CAST-IN-PLACE CONCRETE WALL 4'-0" HIGH.
- POWER RECEPTACLE. SEE ELECTRICAL.
- BASE/WALL CABINETS. SEE A700 SERIES.
- 8'-0" X 8'-0" SECTIONAL OVERHEAD INSULATED DOOR AND TRACK.
- AUTOMATIC DOOR ACTUATOR FOR HC/ADA DOOR OPERATOR. COORDINATE WITH DOOR SCHEDULE AND ELECTRICAL. PROVIDE CONDUIT AND BOX IN MASONRY PIER, GYPSUM BOARD WALL OR ALUMINUM MULLION.
- WALL MOUNTED ELECTRICAL CABINET HEATER. SEE MECHANICAL.
- CHAIN-LINK FENCE ENCLOSURE. 8'-0" HIGH.
- ALTERNATE: IN-GROUND BUS LIFT AT SECOND SERVICE POSITION.
- FIRE DEPARTMENT KNOX BOX. COORDINATE INSTALL LOCATION WITH LOCAL FIRE DEPARTMENT. TYPICAL (4) BUILDINGS.
- FIRE DEPARTMENT SPRINKLER CONNECTION AND ALARM BELL SEE FIRE PROTECTION SHEETS.



GIBRALTAR
DESIGN
ARCHITECTURE • ENGINEERING • INTERIOR DESIGN

PROJECT
**HANOVER CSC NEW
RESOURCE CENTER AND
RELATED WORK**

HANOVER COMMUNITY SCHOOL
CORPORATION
CEDAR LAKE, INDIANA

GIBRALTAR DESIGN

9102 N. Meridian St., Ste. 300
Indianapolis, IN 46260
Homepage www.GibraltarDesign.com
Email: info@GibraltarDesign.com
Phone 317.580.5777 Fax 317.580.5778

PROJECT
20-141
DATE
05/17/21

COORDINATED BY
CD

DRAWN BY
JKF, AB
CHECKED BY
JPB

COPYRIGHT NOTICE:
THE CONCEPTS, DESIGNS, PLANS, DETAILS, ETC. SHOWN ON THIS DOCUMENT ARE THE PROPERTY OF GIBRALTAR DESIGN AND WERE CREATED FOR USE ON THIS SPECIFIC PROJECT. NONE OF THIS INFORMATION SHALL BE USED BY ANY PERSON OR FIRM FOR ANY PURPOSE WITHOUT THE EXPRESS WRITTEN CONSENT OF GIBRALTAR DESIGN. THE OWNER MAY RETAIN COPIES FOR INFORMATION AND REFERENCE IN CONNECTION ONLY WITH THIS PROJECT.

REVISIONS	MARK	DATE	ISSUED FOR
1	05/28/21	ADDENDUM #1	
2	06/03/21	ADDENDUM #2	

DRAWING
**FLOOR PLANS
MECHANICS BUILDING
BUILDING C**

PROJECT
**HANOVER CSC NEW RESOURCE
CENTER AND RELATED WORK**

© GIBRALTAR DESIGN

SHEET

A-104



DOOR AND FRAME SCHEDULE																			
DOOR										GLASS			FRAME			LABEL	HARDWARE		NOTES
NO.	DESCRIPTION	TYPE	DOOR SIZE (WxH) (INCHES)	MATERIAL	LOU	DOOR SIDE LGT	TRA	MAT'L	WIDTH	JAMB	HEAD	SILL	ELEV	EXIT DEVICE	CLOSER				
101-A	SINGLE	2	36 x 86	FRP	-	B	-	-	ALUM	4 1/2"	5	5	-	2	-	YES	YES	1,4,10,11	
101-B	OVERHEAD SECTIONAL	4	144 x 144	STEEL	-	-	-	-	STEEL	-	2 A502	2 A403	-	-	-	-	-	1	
101-C	OVERHEAD SECTIONAL	4	144 x 144	STEEL	-	-	-	-	STEEL	-	2 A502	2 A403	-	-	-	-	-	1	
101-D	SINGLE	2	36 x 86	FRP	-	B	-	-	ALUM	4 1/2"	5	5	-	2	-	YES	YES	1,4,10,11	
101-E	OVERHEAD SECTIONAL ALTERNATE	4	144 x 144	STEEL	-	-	-	-	STEEL	-	2 A502	2 A403	-	-	-	-	-	1	
101-F	OVERHEAD SECTIONAL ALTERNATE	4	144 x 144	STEEL	-	-	-	-	STEEL	-	2 A502	2 A403	-	-	-	-	-	1	
102-A	SINGLE	2	36 x 86	FRP	-	B	-	-	ALUM	4 1/2"	5	5	-	2	-	YES	YES	1,4,10,11	
103-A	SINGLE	1	36 x 86	HM	-	-	-	-	HM	8 3/4"	1	1	-	2	-	-	-	-	
104-A	SINGLE	1	36 x 86	HM	-	-	-	-	HM	8 3/4"	1	1	-	2	-	-	-	-	
105-A	SINGLE	3	36 x 86	HM	-	A	-	-	HM	8 3/4"	1	1	-	2	-	-	-	-	
105-B	FRAMED WINDOW	-	-	-	-	A	-	-	HM	7 5/8"	2	2	2	3	-	-	-	1	
106-A	DOUBLE	1	72 X 86	HM	-	-	-	-	HM	8 3/4"	1	1	-	2	-	-	-	-	
107-A	DOUBLE	1	72 x 86	FRP	-	-	-	-	ALUM	6 1/2"	6	6	-	2	-	-	YES	4,10,11	



(ALL PLAN NOTES MAY NOT BE INDICATED ON THIS SHEET.)

- A. FOR GENERAL NOTES, MATERIAL INDICATIONS LEGEND, SYMBOL LEGEND, ABBREVIATIONS, ETC. SEE SHEET G-301.
- B. DEPTH OF ALL TOILET ENCLOSURES SHALL BE A MINIMUM OF 5'-0" CLEAR INSIDE DIMENSION UNLESS NOTED OTHERWISE.
- C. REFER TO PLUMBING DRAWINGS FOR FIXTURE TYPES.
- D. REFER TO PLUMBING DRAWINGS FOR FLOOR DRAIN LOCATIONS.
- E. COORDINATE HEIGHT OF GRAB BAR WITH TANK OF FLOOR MOUNTED WATER CLOSET OR FLUSH VALVE OF WALL MOUNTED WATER CLOSET.
- F. INSTALL LAVATORIES AND URINALS AT 2'-6" ON CENTER MINIMUM UNLESS NOTED OTHERWISE.

(ALL PLAN NOTES MAY NOT BE INDICATED ON THIS SHEET.)

- | | |
|---|--|
| A | ACCESSIBLE FIXTURE. SEE PLUMBING. |
| B | TOILET PAPER HOLDER. (OFCI) |
| C | 3'-0" HANDICAPPED GRAB BAR. |
| D | 3'-6" HANDICAPPED GRAB BAR. |
| E | 18" VERTICAL HANDICAPPED GRAB BAR. |
| F | TOILET PARTITION. |
| G | URINAL SCREEN WALL. |
| H | 2'-0" W X 3'-0" H MIRROR WITH BOTTOM OF REFLECTIVE SURFACE MOUNTED AT 40"A.F.F. |
| J | ACCESSIBLE FIXTURE (LAVATORY/URINAL). SEE PLUMBING DRAWINGS. |
| K | PAPER TOWEL DISPENSER. (OFCI) |
| L | 24"x24" ACCESS PANEL. MOUNT TOP OF PANEL AT 5'-4" A.F.F. COORDINATE LOCATION WITH SENSOR HEIGHT. |
| M | SOAP DISPENSER. (OFCI) |
| N | FLOOR DRAIN. SEE PLUMBING DRAWINGS. |
| P | FEMININE NAPKIN DISPOSAL. |
| Q | FEMININE NAPKIN DISPENSER. |
| R | 2'-0" X 5'-0" MIRROR BOTTOM AT 1'-4" A.F.F. |
| S | MOP SINK. SEE PLUMBING. |

- (W) BABY CHANGING TABLE.

A. FOR GENERAL PROJECT NOTES, MATERIAL INDICATIONS LEGEND, SYMBOL LEGEND, ABBREVIATIONS, ETC., REFER TO GI SERIES SHEETS.

- A. PLAN DIMENSIONS TO MASONRY WALLS ARE TO FACE OF ROUGH MASONRY. PLAN DIMENSIONS TO STUD WALLS ARE TO FACE OF FINISHED GYPSUM BOARD OR PLASTER. PLAN DIMENSIONS TO STUD WALLS WITH CERAMIC TILE FINISH ARE TO THE FACE OF THE TILE BACKER BOARD.
- C. ALL CMU WALLS THAT DO NOT LAY OUT IN FULL OR HALF LENGTHS SHOULD BE BALANCED SO AS NOT TO HAVE ANY PIECES LESS THAN 4" IN SIZE EXPOSED TO VIEW.
- D. MASONRY WALLS BEARING ON A THICKENED SLAB AT SLAB DEPRESSIONS REQUIRE CUT MASONRY UNITS SO THAT COURSING BEGINS AT THE FLOOR LINE.
- E. THE BASE FIRST FLOOR ELEVATION INDICATED FOR THE PROJECT IS 100'-0". REFER TO SITE PLAN FOR CORRELATION TO USGS DATUM.
- F. HINGE SIDE OF DOOR JAMB AT CMU WALLS SHALL BE LOCATED 8" MINIMUM FROM ADJACENT WALL AND HINGE SIDE OF DOOR JAMB AT GYPSUM BOARD WALLS SHALL BE LOCATED 4" MINIMUM FROM ADJACENT WALL UNLESS NOTED OTHERWISE.
- G. PROVIDE WOOD BLOCKING (OR METAL STRAPPING WHERE APPLICABLE) WITHIN METAL STUD WALLS FOR WALL MOUNTED ITEMS.
- H. REFER TO LIFE SAFETY PLANS REGARDING FIRE RATED WALL LOCATIONS AND OTHER CODE INFORMATION.
- I. INTERIOR CMU WALLS ARE TO BE RUNNING BOND UNLESS NOTED OTHERWISE.
- J. REFER TO FINISH PLANS FOR LOCATION AND EXTENT OF FINISHED FLOOR

INDICATES STOREFRONT, CURTAIN WALL, OR WINDOW SYSTEM. REFER TO A-603 BUILDING 'D' ONLY FOR ELEVATIONS AND DETAILS.

- INDICATES WALL TYPES REFER TO G-301 FOR WALL THICKNESS, HEIGHT, AND COMPOSITION.

(ALL PLAN NOTES MAY NOT BE INDICATED ON THIS SHEET.)

- 2 2X2 ACOUSTICAL CEILING TILE.
- 3 EXPOSED STRUCTURE PAINTED.
- 4 ALUMINUM STOREFRONT.
- 5 CANOPY.
- 6 OVERHEAD POWER CHORD REELS REF "E" SERIES DRAWINGS.
- 7 SCHOOL BUS OUTLINE POSITION.
- 8 12'-0" X12'-0" MOTOR OPERATED SECTIONAL OVERHEAD INSULATED GARAGE DOOR AND TRACK.
- 9 8" DIAMETER CONCRETE FILLED STEEL PIPE BOLLARDS. REFER TO SPECIFICATIONS.
- 10 PREFINISHED METAL WALL AND CEILING LINE PANELS WITH SEAM RAPE AND GASKETED SCREWS. SEE BUILDING SECTIONS.
- 11 PEMB (PRE-ENGINEERED METAL BUILDING)-PLASMAW R-13 AND ROOF R-19.
- 12 EXTERIOR SINGLE DOORS(3'-0"W) AND DOUBLE (6'-0"W) TO BE FRP WITH ALUMINUM FRAME.
- 13 ALL INTERIOR DOORS TO BE 3'-0" SOLID CORE WOOD WITH HOLLOW METAL FRAMES. SEE NOTES OTHERWISE.
- 14 ALL INTERIOR WALLS TO BE TYPE B8 AND INTERIOR CHASE WALLS TO BE TYPE B6.
- 15 FLOOR DRAIN. SEE PLUMBING.
- 16 CONCRETE WALK. SEE CIVIL.
- 17 PLASTIC LAMINATED MAILBOXES. SEE A700 SERIES.
- 18 4'-0"W X 6'-0"H FIXED ALUMINUM WINDOW.
- 19 HOLLOW METAL FRAMED WINDOW.
- 20 ELECTRIC WATER COOLER. ADA ACCESSIBLE. SEE PLUMBING.
- 21 3/4" FIRE TREATED PLYWOOD FROM FLOOR TO 8'-0" A.F.F. ON ALL SIDES OF INTERIOR PEMB GIRT SYSTEM. HOLD OFF FLOOR 1/2". PAINT.
- 22 ELECTRICAL EQUIPMENT. SEE ELECTRICAL.
- 23 DOOR ACCESS CONTROL.
- 24 KITCHENETTE: BASE/WALL CABINETS, SS SINK. SEE A700 SERIES.
- 25 HOLLOW METAL DOOR AND FRAME.
- 26 4" THICK 5'-0" X 5'-0" MIN. CONCRETE STOOP SLOPE AWAY FROM DOOR AT 1/4:12. TURN EDGES DOWN.
- 27 FURNACE. SEE MECHANICAL.
- 28 SOLID PLASTIC TOILET PARTITIONS. REFER TO SPECIFICATIONS.
- 29 AUTOMATIC BUS WASHING SYSTEM. REFER TO SPECIFICATIONS.
- 30 BRICK VENEER OVER PEMB.
- 31 INSULATED METAL PANELS OVER 8" CMU WALL CONSTRUCTION.
- 32 WALL LOUVER. SEE MECHANICAL.
- 33 MILLWORK. SEE A700 SERIES.
- 34 SPECIALTY BACK WALL (USE OF ACRYLIC).
- 35 MANUAL OPERATION FOLDING WALL SYSTEM WITH POCKET DOORS.
- 36 UMC, PANELIZED BACK WALL (WOOD OR PLASMA) W/ REPRESSSED TECHNOLOGY BOARDS.
- 37 BUS WASH EQUIPMENT. SEE PLUMBING.
- 38 IN-GROUND BUS LIFT. SEE STRUCTURAL.
- 39 FIRE CONNECTION. SEE CIVIL.
- 40 TRENCH DRAIN CONNECT TO OIL SEPARATOR. SEE PLUMBING.
- 41 REFRIGERATOR BY OWNER.

REVISIONS		
MARK	DATE	ISSUED FOR
1	05/28/21	ADDENDUM #1
2	06/03/21	ADDENDUM #2

[illegible]

DRAWING
FLOOR PLANS
MECHANICS BUILDING
BUILDING C

PROJECT
HANOVER CSC NEW RESOURCE
CENTER AND RELATED WORK

© GIBRALTAR DESIGN SHEET
A-105




GIBRALTAR
DESIGN

PROJECT HANOVER CSC NEW RESOURCE CENTER AND RELATED WORK


HANOVER COMMUNITY SCHOOL
CORPORATION
CEDAR LAKE, INDIANA

C:MEZZ.DWG
Z:\cad\projects\2020 - 2029\2021 Projects\2104 Gibraltar Design Hanover\05 Arch\A-106 PLAN BLDG C MEZZ.dwg, 6/4/2021 9:17:35 AM, jfritzgerald

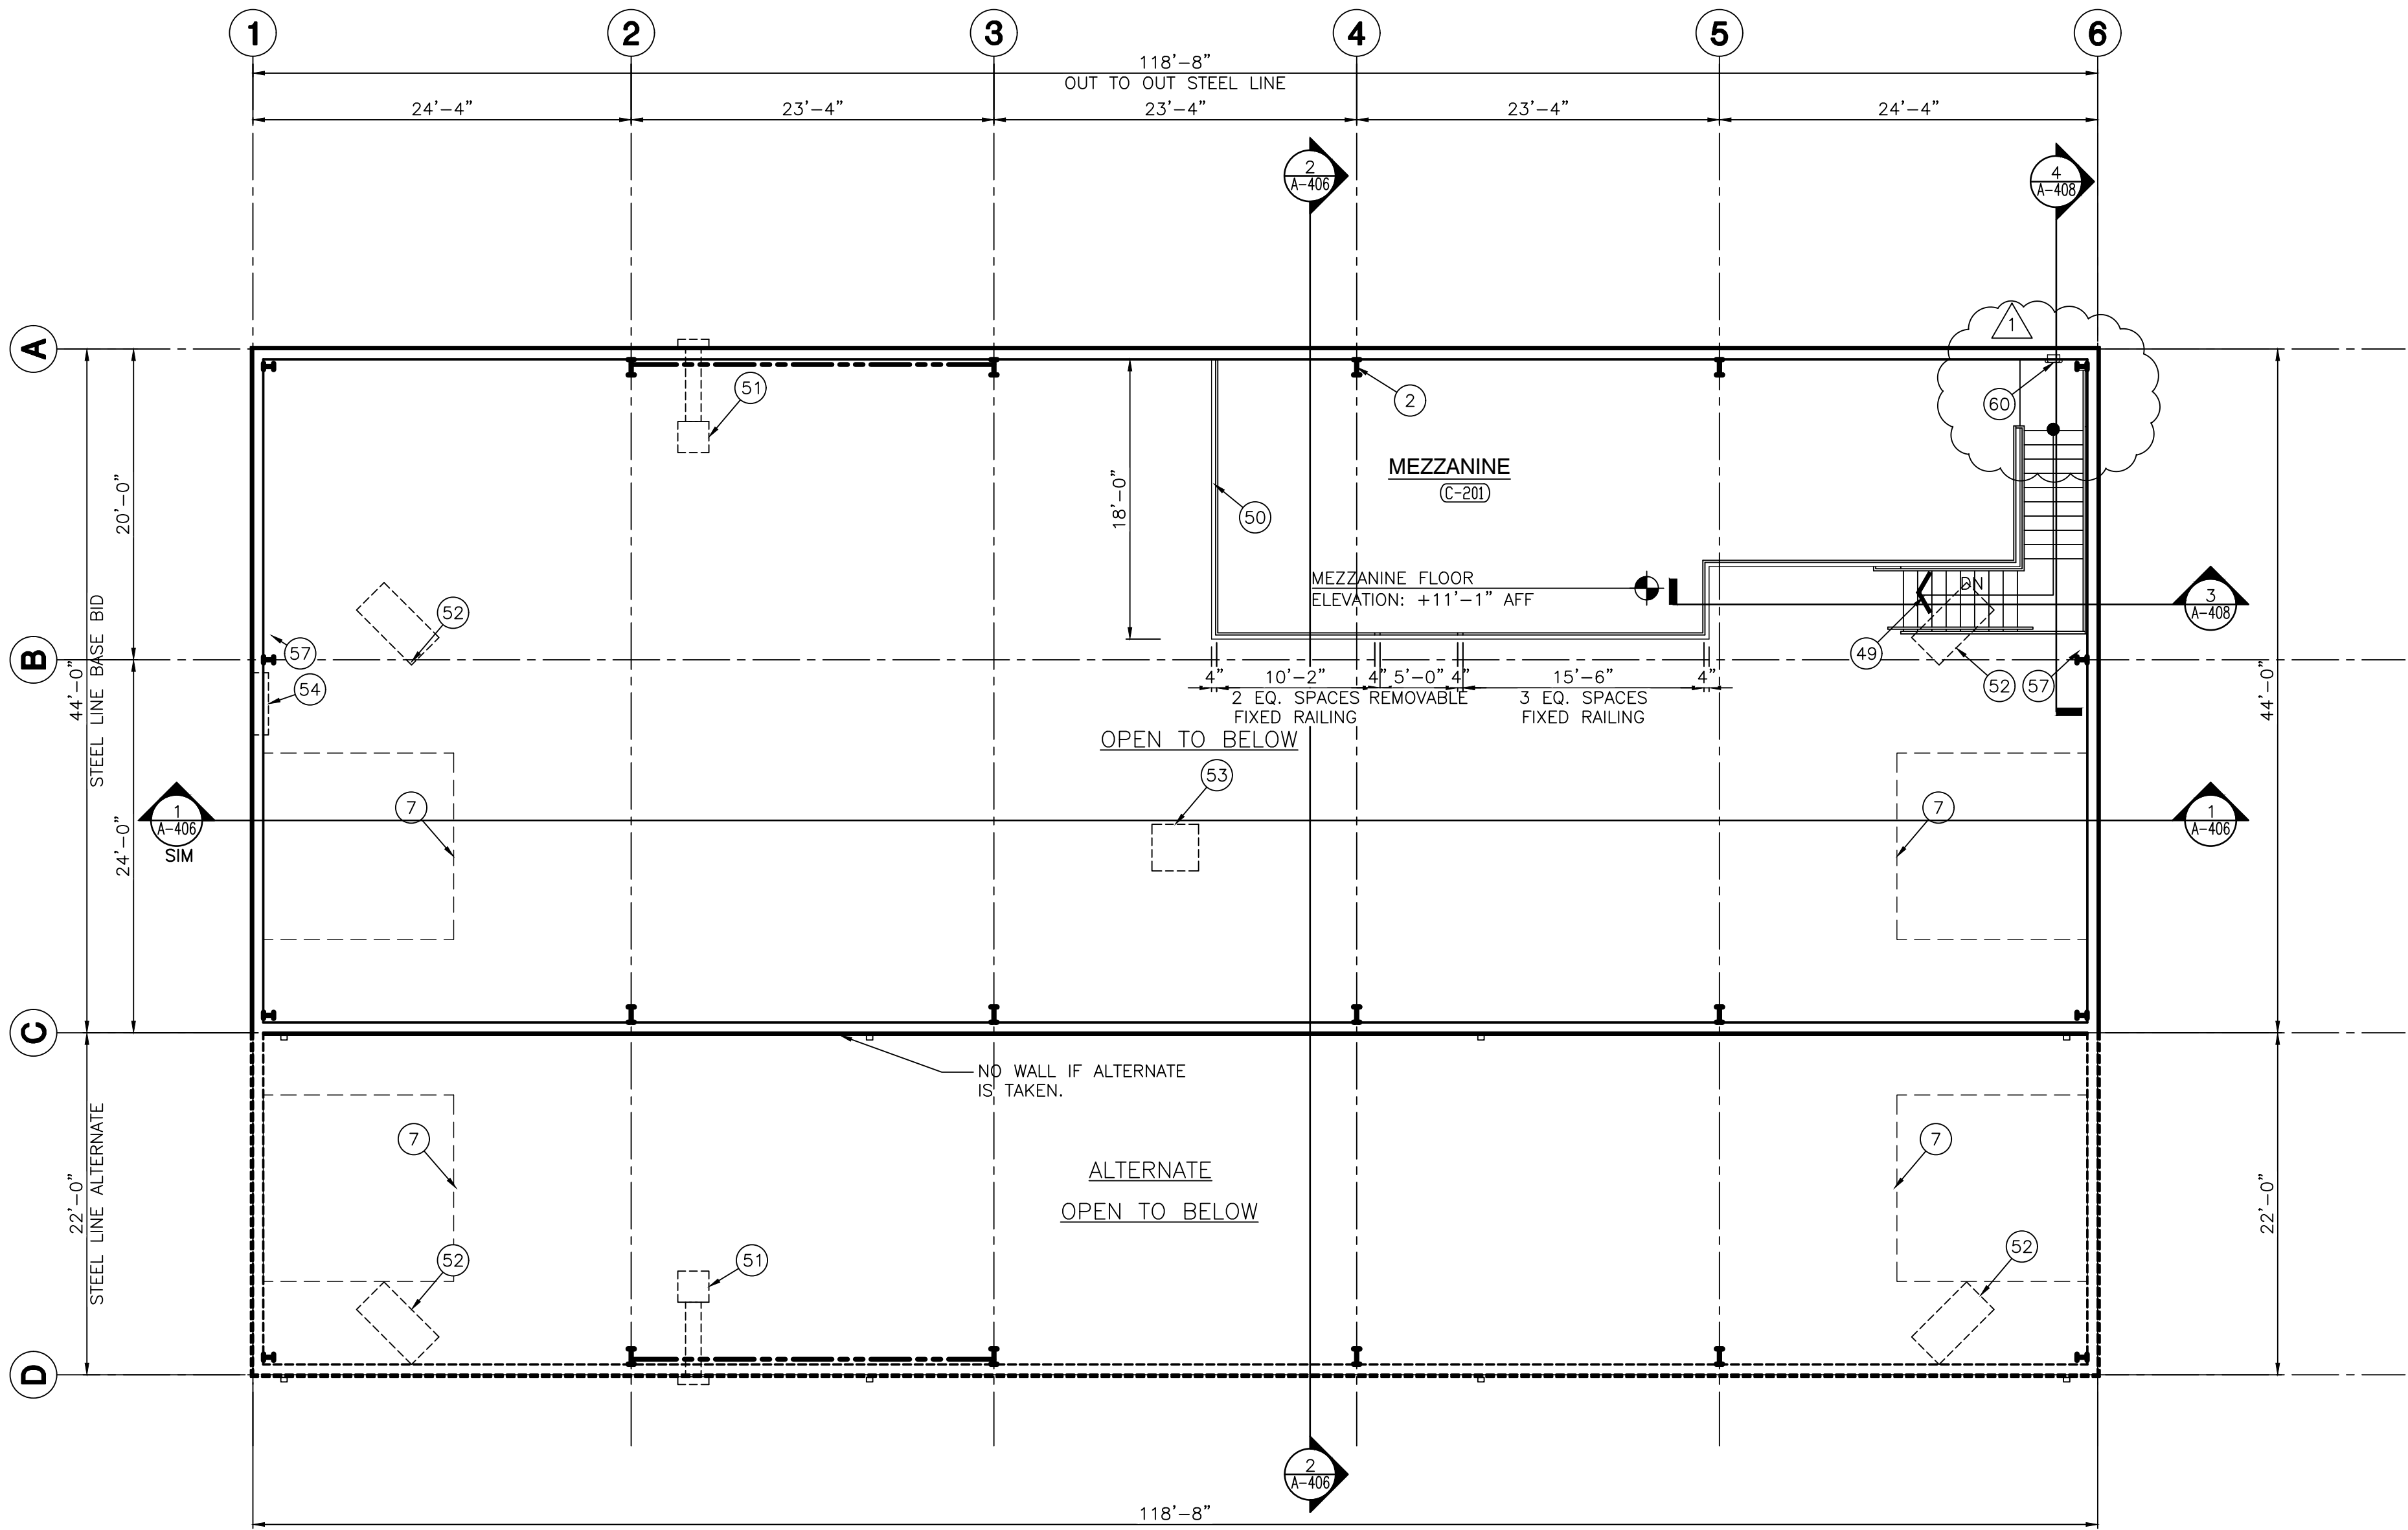

1
A-106

BUILDING 'C' MECHANICS BUILDING MEZZANINE PLAN
SCALE: 1/8" = 1'-0"

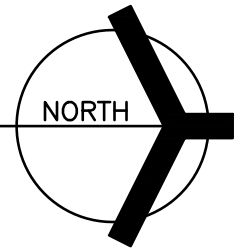

GENERAL PLAN NOTES:

- A. FOR GENERAL PROJECT NOTES, MATERIAL INDICATIONS LEGEND, SYMBOL LEGEND, ABBREVIATIONS, ETC., REFER TO G1 SERIES SHEETS.
- B. PLAN DIMENSIONS TO MASONRY WALLS ARE TO FACE OF ROUGH MASONRY. PLAN DIMENSIONS TO STUD WALLS ARE TO FACE OF FINISHED GYPSUM BOARD OR PLASTER. PLAN DIMENSIONS TO STUD WALLS WITH CERAMIC TILE FINISH ARE TO THE FACE OF TILE BACKER BOARD.
- C. ALL CMU WALLS THAT DO NOT LAY OUT IN FULL OR HALF LENGTHS SHOULD BE BALANCED SO AS NOT TO HAVE ANY PIECES LESS THAN 4" IN SIZE EXPOSED TO VIEW.
- D. MASONRY WALLS BEARING ON A THICKENED SLAB AT SLAB DEPRESSIONS REQUIRE CUT MASONRY UNITS SO THAT COURSING BEGINS AT THE FLOOR LINE.
- E. THE BASE FIRST FLOOR ELEVATION INDICATED FOR THE PROJECT IS 100'-0". REFER TO SITE PLAN FOR CORRELATION TO USGS DATUM.
- F. HINGE SIDE OF DOOR JAMB AT CMU WALLS SHALL BE LOCATED 8" MINIMUM FROM ADJACENT WALL AND HINGE SIDE OF DOOR JAMB AT GYPSUM BOARD WALLS SHALL BE LOCATED 4" MINIMUM FROM ADJACENT WALL UNLESS NOTED OTHERWISE.
- G. PROVIDE WOOD BLOCKING (OR METAL STRAPPING WHERE APPLICABLE) WITHIN METAL STUD WALLS FOR WALL MOUNTED ITEMS.
- H. REFER TO LIFE SAFETY PLANS REGARDING FIRE RATED WALL LOCATIONS AND OTHER CODE INFORMATION.
- I. INTERIOR CMU WALLS ARE TO BE RUNNING BOND UNLESS NOTED OTHERWISE.
- J. REFER TO FINISH PLANS FOR LOCATION AND EXTENT OF FINISHED FLOOR AND WALL MATERIAL.
- K. ALL EXPOSED CONCRETE MASONRY UNITS (CMU) CORNERS ARE TO BE BULKHEAD, EXCEPT AT MASONRY BULKHEADS AND EXTERIOR WINDOW JAMBS.


PLAN LEGEND:

- INDICATES STOREFRONT, CURTAIN WALL, OR WINDOW SYSTEM. REFER TO A-603 BUILDING 'D' ONLY FOR ELEVATIONS AND DETAILS.
- INDICATES WALL TYPES REFER TO G-301 FOR WALL THICKNESS, HEIGHT, AND COMPOSITION.

PLAN NOTES:

(ALL PLAN NOTES MAY NOT BE INDICATED ON THIS SHEET.)

- 1 2X2 ACOUSTICAL CEILING TILE.
- 2 EXPOSED STRUCTURE PAINTED.
- 3 ALUMINUM STOREFRONT.
- 4 CANOPY.
- 5 OVERHEAD POWER CHORD REELS REF "E" SERIES DRAWINGS.
- 6 SCHOOL BUS OUTLINE POSITION.
- 7 12'-0" X 12'-0" MOTOR OPERATED SECTIONAL OVERHEAD INSULATED GARAGE DOOR AND TRACK.
- 8 6" DIAMETER CONCRETE FILLED STEEL PIPE BOLLARDS. REFER TO SPECIFICATIONS.
- 9 PREFINISHED METAL WALL AND CEILING LINE PANELS WITH SEAM RAPE AND GASKETED SCREWS. SEE BUILDING SECTIONS.
- 10 PEMB (PRE-ENGINEERED METAL BUILDING)-INSULATED WALLS R-13 AND ROOF R-19.
- 11 EXTERIOR SINGLE DOORS(3'-0"W) AND DOUBLE (6'-0"W) TO BE FRP WITH ALUMINUM FRAME.
- 12 ALL INTERIOR DOORS TO BE 3'-0" SOLID CORE WOOD WITH HOLLOW METAL FRAMES UNLESS NOTED OTHERWISE.
- 13 ALL INTERIOR WALLS TO BE TYPE B8 AND INTERIOR CHASE WALLS TO BE TYPE B6.
- 14 FLOOR DRAIN. SEE PLUMBING.
- 15 CONCRETE WALK. SEE CIVIL.
- 16 PLASTIC LAMINATED MAILBOXES. SEE A700 SERIES.
- 17 4'-0"W X 6'-0"H FIXED ALUMINUM WINDOW.
- 18 HOLLOW METAL FRAMED WINDOW.
- 19 ELECTRIC WATER COOLER. ADA ACCESSIBLE. SEE PLUMBING.
- 20 3/4" FIRE TREATED PLYWOOD FROM FLOOR TO 8'-0" A.F.F. ON ALL SIDES OF INTERIOR PEMB GIRT SYSTEM. HOLD OFF FLOOR 1/2". PAINT.
- 21 ELECTRICAL EQUIPMENT. SEE ELECTRICAL.
- 22 DOOR ACCESS CONTROL.
- 23 KITCHENETTE: BASE/WALL CABINETS, SS SINK. SEE A700 SERIES.
- 24 HOLLOW METAL DOOR AND FRAME.
- 25 4" THICK 5'-0" X 5'-0" MIN. CONCRETE STOOP SLOPE AWAY FROM DOOR AT 1/4:12. TURN EDGES DOWN.
- 26 FURNACE. SEE MECHANICAL.
- 27 SOLID PLASTIC TOILET PARTITIONS. REFER TO SPECIFICATIONS.
- 28 AUTOMATIC BUS WASHING SYSTEM. REFER TO SPECIFICATIONS.
- 29 BRICK VENEER OVER PEMB.
- 30 INSULATED METAL PANELS OVER 8" CMU WALL CONSTRUCTION.
- 31 WALL LOUVER. SEE MECHANICAL.
- 32 MILLWORK. SEE A700 SERIES.
- 33 SPECIALTY BACK WALL (USE OF ACRYLIC).
- 34 MANUAL OPERATION FOLDING WALL SYSTEM WITH POCKET DOORS.
- 35 VMC, PANELIZED BACK WALL (WOOD OR P.LAM) W/ REPRESSED TECHNOLOGY BOARDS.
- 36 BUS WASH EQUIPMENT. SEE PLUMBING.
- 37 IN-GROUND BUS LIFT. SEE STRUCTURAL.
- 38 FIRE CONNECTION. SEE CIVIL.
- 39 TRENCH DRAIN CONNECT TO OIL SEPARATOR. SEE PLUMBING.
- 40 REFRIGERATOR BY OWNER.
- 41 PREFINISHED METAL DOWNSPOUT WITH ALUMINUM BOOT. COORDINATE WITH CIVIL.
- 42 OIL SEPARATOR. SEE PLUMBING.
- 43 ACCESS DOOR 16" X 24".
- 44 EYEWASH STATION. SEE PLUMBING.
- 45 MOP BASIN. CONNECT TO OIL SEPARATOR. SEE PLUMBING.
- 46 CLEAN SINK. CONNECT TO OIL SEPARATOR. SEE PLUMBING.
- 47 12'-0" X 12'-0" MOTOR OPERATED ROLL-UP DOOR WITH VISION PANEL.
- 48 ADA-58-K36 TRANSFER SHOWER. SEE PLUMBING.
- 49 ALTERNATE: CHECKER PLATE STEEL STAIR.
- 50 ALTERNATE: METAL GUARD RAIL.
- 51 WALL EXHAUST FAN MOUNTED TO ROOF STRUCTURE. SEE MECHANICAL EQUIPMENT SCHEDULE FOR UNIT WEIGHT.
- 52 UNIT HEATER MOUNTED TO ROOF STRUCTURE. SEE MECHANICAL EQUIPMENT SCHEDULE FOR UNIT WEIGHT.
- 53 ROOF EXHAUST FAN. SEE MECHANICAL EQUIPMENT SCHEDULE FOR UNIT WEIGHT.
- 54 WALL MOUNT EXHAUST LOUVER ABOVE DOOR. SEE MECHANICAL.
- 55 PACKAGE A/C UNIT. SEE MECHANICAL.
- 56 FRP PANEL ON FIRE RETARDANT TREATED PLYWOOD 8'-0" HIGH.
- 57 PEMB CROSS BRACING. PAINT.
- 58 METAL LOCKERS (ONE ADA).
- 59 ADA CLOTHES HOOK.
- 60 FIRE EXTINGUISHER AND CABINET.
- 61 ALTERNATE: APPROXIMATE LOCATION OF ROOFTOP HVAC UNIT. SEE MECHANICAL. PROVIDE ROOF CURB FOR STANDARD PEMB ROOFING.
- 62 WALL MOUNTED ELECTRIC CABINET HEATER. SEE MECHANICAL.
- 63 12" WIDE SHELF WITH CLOTHES ROD. SEE A700 SERIES.
- 64 CAST-IN-PLACE CONCRETE WALL 4'-0" HIGH.
- 65 POWER RECEPTACLE. SEE ELECTRICAL.
- 66 BASE/WALL CABINETS. SEE A700 SERIES.
- 67 8'-0" X 8'-0" SECTIONAL OVERHEAD INSULATED DOOR AND TRACK.
- 68 AUTOMATIC DOOR ACTUATOR FOR HC/ADA DOOR OPERATOR. COORDINATE WITH DOOR SCHEDULE AND ELECTRICAL. PROVIDE CONDUIT AND BOX IN MASONRY PIER, GYPSUM BOARD WALL OR ALUMINUM MULLION.
- 69 WALL MOUNTED ELECTRICAL CABINET HEATER. SEE MECHANICAL.
- 70 CHAIN-LINK FENCE ENCLOSURE. 8'-0" HIGH.
- 71 ALTERNATE: IN-GROUND BUS LIFT AT SECOND SERVICE POSITION.
- 72 FIRE DEPARTMENT KNOX BOX. COORDINATE INSTALL LOCATION WITH LOCAL FIRE DEPARTMENT. TYPICAL (4) BUILDINGS.
- 73 FIRE DEPARTMENT SPRINKLER CONNECTION AND ALARM BELL SEE FIRE PROTECTION SHEETS.

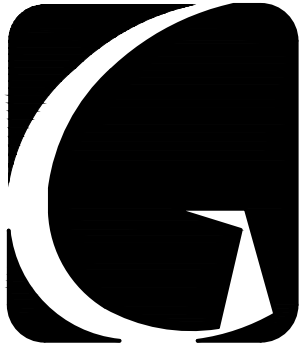

GIBRALTAR
DESIGN
ARCHITECTURE • ENGINEERING • INTERIOR DESIGN

PROJECT
**HANOVER CSC NEW
RESOURCE CENTER AND
RELATED WORK**

HANOVER COMMUNITY SCHOOL
CORPORATION
CEDAR LAKE, INDIANA

GIBRALTAR DESIGN

9102 N. Meridian St., Ste. 300
Indianapolis, IN 46260
Homepage www.GibraltarDesign.com
Email info@GibraltarDesign.com
Phone 317.580.5777 Fax 317.580.5778

PROJECT
20-141
DATE
05/17/21
COORDINATED BY
CD
DRAWN BY
JKF, AB
CHECKED BY
JPB



COPYRIGHT NOTICE:
THE CONCEPTS, DESIGNS, PLANS, DETAILS, ETC. SHOWN ON THIS DOCUMENT ARE THE PROPERTY OF GIBRALTAR DESIGN AND WERE CREATED FOR USE ON THIS SPECIFIC PROJECT. NONE OF THIS INFORMATION SHALL BE USED BY ANY PERSON OR FIRM FOR ANY PURPOSE WITHOUT THE EXPRESS WRITTEN CONSENT OF GIBRALTAR DESIGN. THE OWNER MAY RETAIN COPIES FOR INFORMATION AND REFERENCE IN CONNECTION ONLY WITH THIS PROJECT.

REVISIONS

MARK	DATE	ISSUED FOR
1	05/28/21	ADDENDUM #1
2	06/03/21	ADDENDUM #2

DRAWING
**MEZZANINE PLAN & STAIR
DETAILS
MECHANICS BUILDING
BUILDING C**

PROJECT
**HANOVER CSC NEW RESOURCE
CENTER AND RELATED WORK**

© GIBRALTAR DESIGN

SHEET

A-106



GIBRALTAR
DESIGN

ARCHITECTURE • ENGINEERING • INTERIOR DESIGN

PROJECT
**HANOVER CSC NEW
RESOURCE CENTER AND
RELATED WORK**

HANOVER COMMUNITY SCHOOL
CORPORATION
CEDAR LAKE, INDIANA

GIBRALTAR DESIGN

9102 N. Meridian St., Ste. 300
Indianapolis, IN 46260
Homepage: www.GibraltarDesign.com
Email: info@GibraltarDesign.com
Phone: 317.580.5777 Fax: 317.580.5778

PROJECT
20-141
DATE
05/17/21
COORDINATED BY
CD
DRAWN BY
JKF, AB
CHECKED BY
JPB

COPYRIGHT NOTICE:
THE CONCEPTS, DESIGNS, PLANS, DETAILS, ETC. SHOWN ON
THIS DOCUMENT ARE THE PROPERTY OF GIBRALTAR DESIGN AND
WERE CREATED FOR USE ON THIS SPECIFIC PROJECT. NONE OF
THIS INFORMATION SHALL BE USED BY ANY PERSON OR FIRM
FOR ANY PURPOSE WITHOUT THE EXPRESS WRITTEN CONSENT
OF GIBRALTAR DESIGN. THE OWNER MAY RETAIN COPIES FOR
INFORMATION AND REFERENCE IN CONNECTION ONLY WITH
THIS PROJECT.


REVISIONS		
MARK	DATE	ISSUED FOR
1	05/28/21	ADDENDUM #1
2	06/03/21	ADDENDUM #2

DRAWING
**FLOOR PLAN
RESOURCE CENTER
BUILDING D**

PROJECT
**HANOVER CSC NEW RESOURCE
CENTER AND RELATED WORK**

GIBRALTAR DESIGN SHEET

A-107

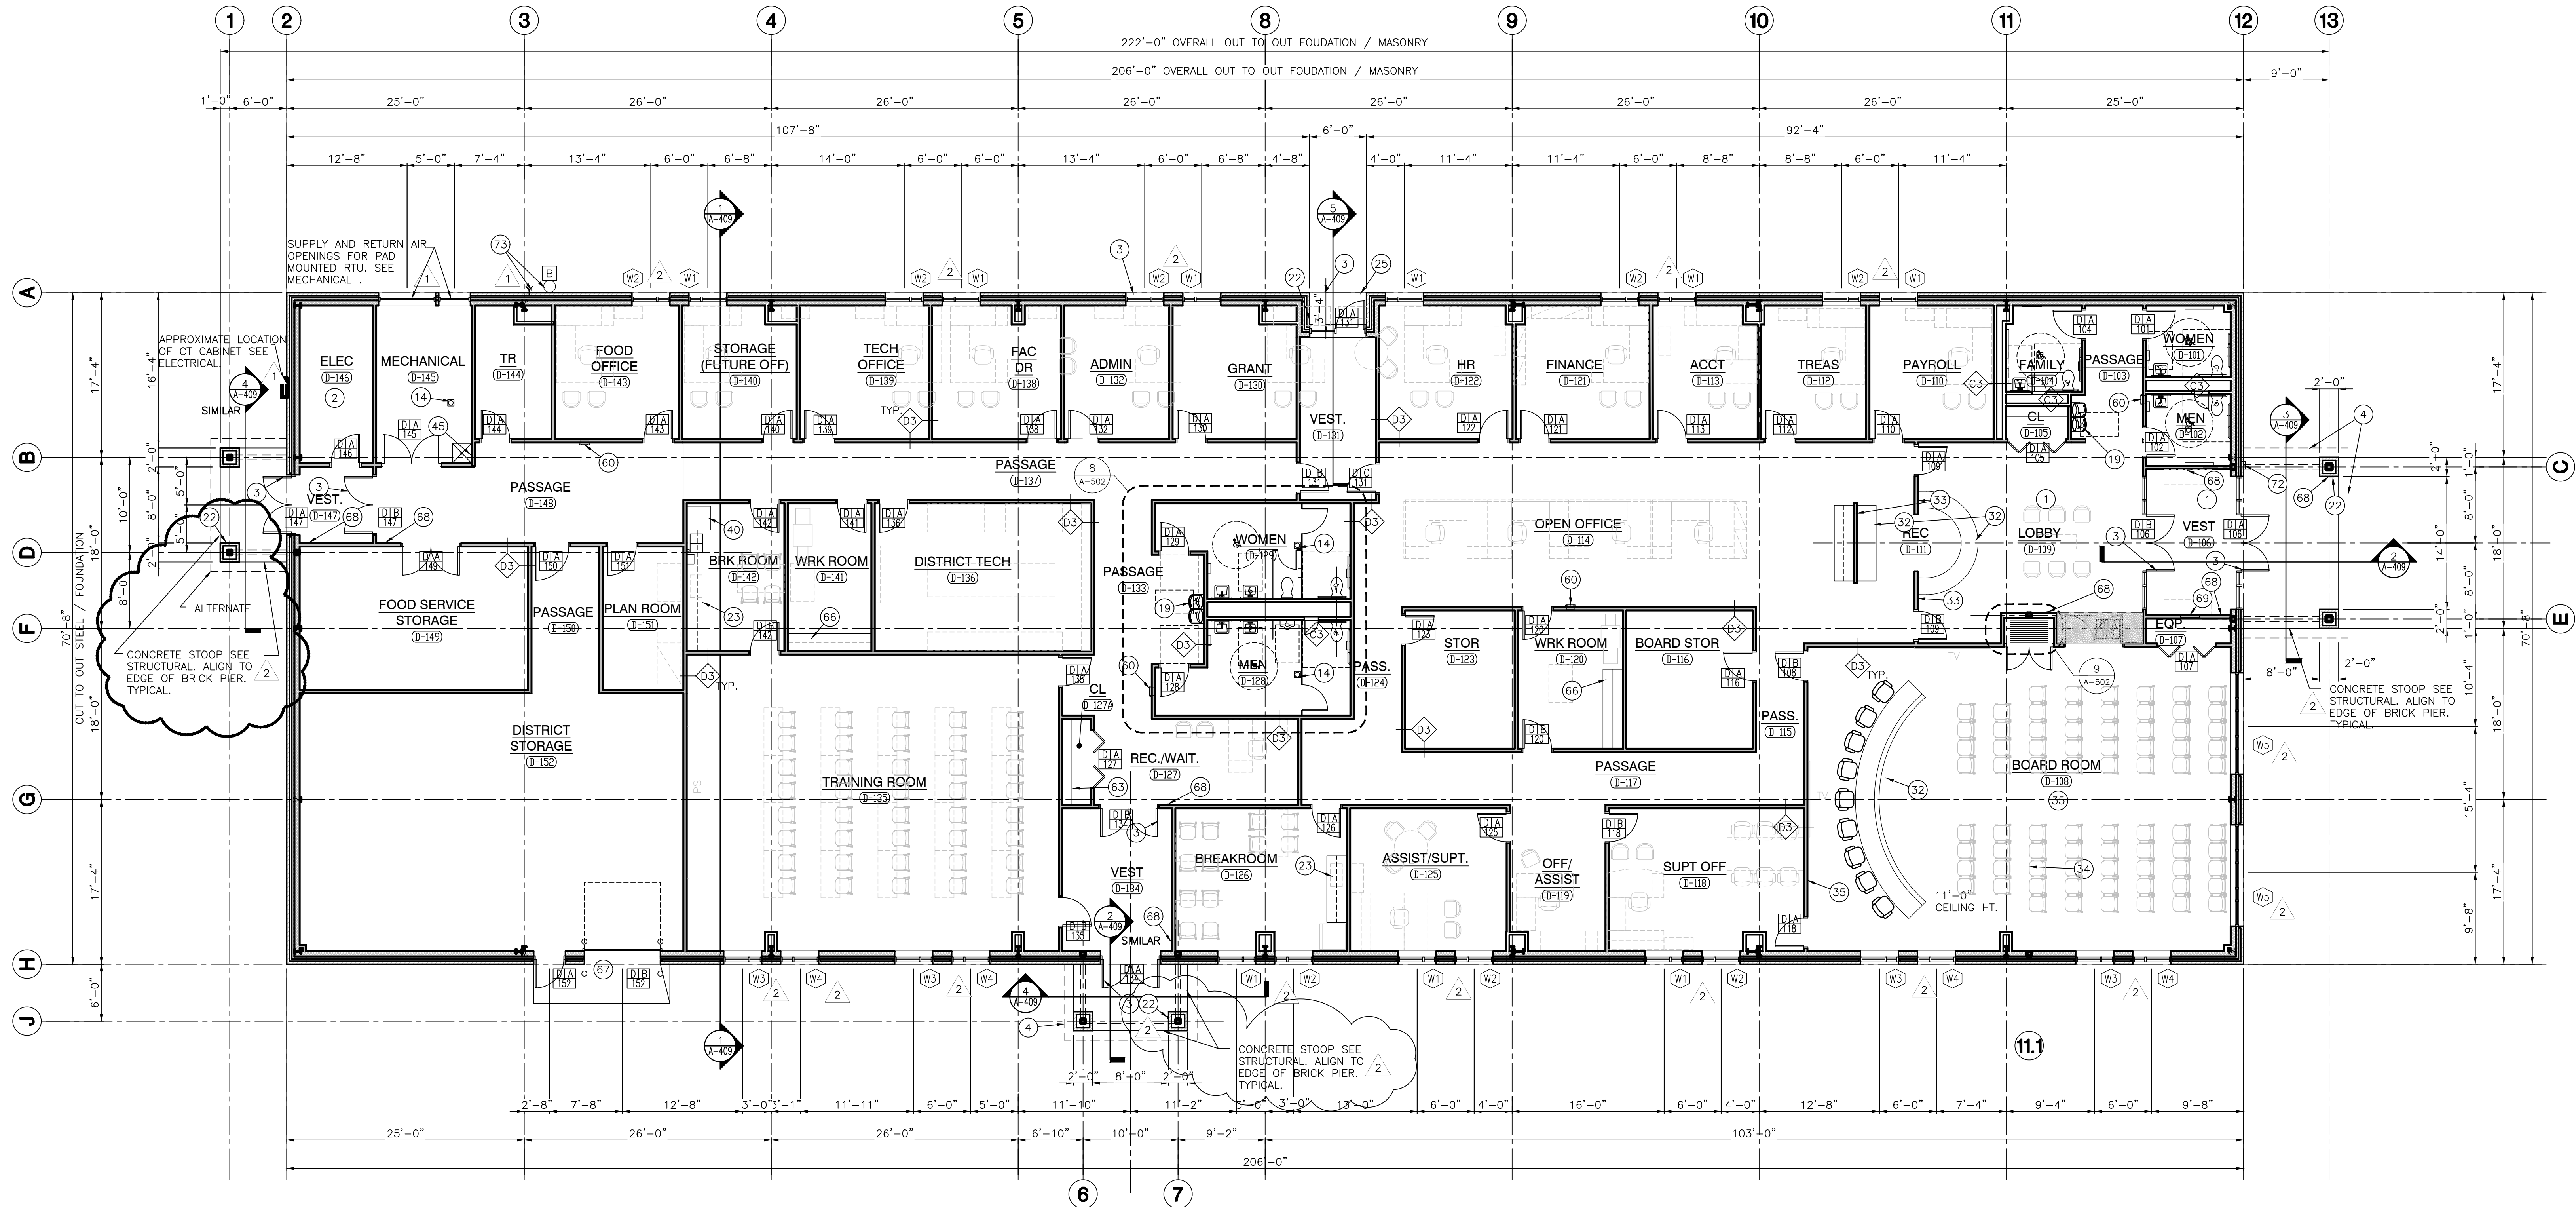

RESOURCE CENTER BUILDING D FLOOR PLAN

SCALE: 1/8" = 1'-0"

GENERAL PLAN NOTES:

- FOR GENERAL PROJECT NOTES, MATERIAL INDICATIONS LEGEND, SYMBOL LEGEND, ABBREVIATIONS, ETC., REFER TO GI SERIES SHEETS.
- PLAN DIMENSIONS TO MASONRY WALLS ARE TO FACE OF ROUGH MASONRY. PLAN DIMENSIONS TO STUD WALLS ARE TO FACE OF FINISHED GYPSUM BOARD OR PLASTER. PLAN DIMENSIONS TO STUD WALLS WITH CERAMIC TILE FINISH ARE TO THE FACE OF TILE BACKER BOARD.
- ALL CMU WALLS THAT DO NOT LAY OUT IN FULL OR HALF LENGTHS SHOULD BE BALANCED SO AS NOT TO HAVE ANY PIECES LESS THAN 4" IN SIZE EXPOSED TO VIEW.
- MASONRY WALLS BEARING ON A THICKENED SLAB AT SLAB DEPRESSIONS REQUIRE CUT MASONRY UNITS SO THAT COURSING BEGINS AT THE FLOOR LINE.
- THE BASE FIRST FLOOR ELEVATION INDICATED FOR THE PROJECT IS 100'-0". REFER TO SITE PLAN FOR CORRELATION TO USGS DATUM.
- HINGE SIDE OF DOOR JAMB AT CMU WALLS SHALL BE LOCATED 8" MINIMUM FROM ADJACENT WALL AND HINGE SIDE OF DOOR JAMB AT GYPSUM BOARD WALLS SHALL BE LOCATED 4" MINIMUM FROM ADJACENT WALL UNLESS NOTED OTHERWISE.
- PROVIDE WOOD BLOCKING (OR METAL STRAPPING WHERE APPLICABLE) WITHIN METAL STUD WALLS FOR WALL MOUNTED ITEMS.
- REFER TO LIFE SAFETY PLANS REGARDING FIRE RATED WALL LOCATIONS AND OTHER CODE INFORMATION.
- INTERIOR CMU WALLS ARE TO BE RUNNING BOND UNLESS NOTED OTHERWISE.
- REFER TO FINISH PLANS FOR LOCATION AND EXTENT OF FINISHED FLOOR AND WALL MATERIAL.
- ALL EXPOSED CONCRETE MASONRY UNITS (CMU) CORNERS ARE TO BE BULLNOSED, EXCEPT AT MASONRY BULKHEADS AND EXTERIOR WINDOW JAMBS.

PLAN LEGEND:

- INDICATES STOREFRONT, CURTAIN WALL, OR WINDOW SYSTEM. REFER TO A-603 BUILDING 'D' ONLY FOR ELEVATIONS AND DETAILS.
- INDICATES WALL TYPES REFER TO G-301 FOR WALL THICKNESS, HEIGHT, AND COMPOSITION.

PLAN NOTES:

(ALL PLAN NOTES MAY NOT BE INDICATED ON THIS SHEET.)

- 2X2 ACOUSTICAL CEILING TILE.
- EXPOSED STRUCTURE PAINTED.
- ALUMINUM STOREFRONT.
- CANOPY.
- OVERHEAD POWER CHORD REELS REF "E" SERIES DRAWINGS.
- SCHOOL BUS OUTLINE POSITION.
- 12'-0" X 12'-0" MOTOR OPERATED SECTIONAL OVERHEAD INSULATED GARAGE DOOR AND TRACK.
- 6" DIAMETER CONCRETE FILLED STEEL PIPE BOLLARDS. REFER TO SPECIFICATIONS.
- PREFINISHED METAL WALL AND CEILING LINE PANELS WITH SEAM RAPE AND GASKETED SCREWS. SEE BUILDING SECTIONS.
- PEMB (PRE-ENGINEERED METAL BUILDING)-INSULATED WALLS R-13 AND ROOF R-19.
- EXTERIOR SINGLE DOORS (3'-0"W) AND DOUBLE (6'-0"W) TO BE FRP WITH ALUMINUM FRAME.
- ALL INTERIOR DOORS TO BE 3'-0" SOLID CORE WOOD WITH HOLLOW METAL FRAMES UNLESS NOTED OTHERWISE.
- ALL INTERIOR WALLS TO BE TYPE B8 AND INTERIOR CHASE WALLS TO BE TYPE B6.
- FLOOR DRAIN. SEE PLUMBING.
- CONCRETE WALK. SEE CIVIL.
- PLASTIC LAMINATED MAILBOXES. SEE A700 SERIES.
- 4'-0"W X 6'-0"H FIXED ALUMINUM WINDOW.
- HOLLOW METAL FRAMED WINDOW.
- ELECTRIC WATER COOLER. ADA ACCESSIBLE. SEE PLUMBING.
- 3/4" FIRE TREATED PLYWOOD FROM FLOOR TO 8'-0" A.F.F. ON ALL SIDES OF INTERIOR PEMB GIRT SYSTEM. HOLD OFF FLOOR 1/2". PAINT.
- ELECTRICAL EQUIPMENT. SEE ELECTRICAL.
- DOOR ACCESS CONTROL.
- KITCHENETTE: BASE/WALL CABINETS, SS SINK. SEE A700 SERIES.
- HOLLOW METAL DOOR AND FRAME.
- 4" THICK 5'-0" X 5'-0" MIN. CONCRETE STOOP SLOPE AWAY FROM DOOR AT 1/4:12. TURN EDGES DOWN.
- FURNACE. SEE MECHANICAL.
- SOLID PLASTIC TOILET PARTITIONS. REFER TO SPECIFICATIONS.
- AUTOMATIC BUS WASHING SYSTEM. REFER TO SPECIFICATIONS.
- BRICK VENEER OVER PEMB.
- INSULATED METAL PANELS OVER 8" CMU WALL CONSTRUCTION.
- WALL LOUVER. SEE MECHANICAL.
- MILLWORK. SEE A700 SERIES.
- SPECIALTY BACK WALL (USE OF ACRYLIC).
- MANUAL OPERATION FOLDING WALL SYSTEM WITH POCKET DOORS.
- VMC, PANELIZED BACK WALL (WOOD OR PLAM) W/ REPPRESSED TECHNOLOGY BOARDS.
- BUS WASH EQUIPMENT. SEE PLUMBING.


WALL LEGEND:

- WALL TYPE D3
- WALL TYPE C3

- IN-GROUND BUS LIFT. SEE STRUCTURAL.
- FIRE CONNECTION. SEE CIVIL.
- TRENCH DRAIN CONNECT TO OIL SEPARATOR. SEE PLUMBING.
- REFRIGERATOR BY OWNER.
- PREFINISHED METAL DOWNSPOUT WITH ALUMINUM BOOT. COORDINATE WITH CIVIL.
- OIL SEPARATOR. SEE PLUMBING.
- ACCESS DOOR 16" X 24".
- EYEWASH STATION. SEE PLUMBING.
- MOP BASIN. CONNECT TO OIL SEPARATOR. SEE PLUMBING.
- CLEAN SINK. CONNECT TO OIL SEPARATOR. SEE PLUMBING.
- 12'-0" X 12'-0" MOTOR OPERATED ROLL-UP DOOR WITH VISION PANEL.
- ADA 5'-0" X 6'-0" TRANSFER SHOWER. SEE PLUMBING.
- ALTERNATE: CHECKER PLATE STEEL STAIR.
- ALTERNATE: METAL GUARD RAIL.
- WALL EXHAUST FAN MOUNTED TO ROOF STRUCTURE. SEE MECHANICAL EQUIPMENT SCHEDULE FOR UNIT WEIGHT.
- UNIT HEATER MOUNTED TO ROOF STRUCTURE. SEE MECHANICAL EQUIPMENT SCHEDULE FOR UNIT WEIGHT.
- ROOF EXHAUST FAN. SEE MECHANICAL EQUIPMENT SCHEDULE FOR UNIT WEIGHT.
- WALL MOUNT EXHAUST LOUVER ABOVE DOOR. SEE MECHANICAL.
- PACKAGE A/C UNIT. SEE MECHANICAL.
- FRP PANEL ON FIRE RETARDANT TREATED PLYWOOD 8'-0" HIGH.
- PEMB CROSS BRACING. PAINT.
- METAL LOCKERS (ONE ADA).
- ADA CLOTHES HOOK.
- FIRE EXTINGUISHER AND CABINET.
- ALTERNATE: APPROXIMATE LOCATION OF ROOFTOP HVAC UNIT. SEE MECHANICAL. PROVIDE ROOF CURB FOR STANDARD PEMB ROOFING.
- WALL MOUNTED ELECTRIC CABINET HEATER. SEE MECHANICAL.
- 12" WIDE SHELF WITH CLOTHES ROD. SEE A700 SERIES.
- CAST-IN-PLACE CONCRETE WALL 4'-0" HIGH.
- POWER RECEPTACLE. SEE ELECTRICAL.
- BASE/WALL CABINETS. SEE A700 SERIES.
- 8'-0" X 8'-0" SECTIONAL OVERHEAD INSULATED DOOR AND TRACK.
- AUTOMATIC DOOR ACTUATOR FOR HC/ADA DOOR OPERATOR. COORDINATE WITH DOOR SCHEDULE AND ELECTRICAL. PROVIDE CONDUIT AND BOX IN MASONRY PIER, GYPSUM BOARD WALL OR ALUMINUM MULLION.
- WALL MOUNTED ELECTRICAL CABINET HEATER. SEE MECHANICAL.
- CHAIN-LINK FENCE ENCLOSURE. 8'-0" HIGH.
- ALTERNATE: IN-GROUND BUS LIFT AT SECOND SERVICE POSITION.
- FIRE DEPARTMENT KNOX BOX. COORDINATE INSTALL LOCATION WITH LOCAL FIRE DEPARTMENT. TYPICAL (4) BUILDINGS.
- FIRE DEPARTMENT SPRINKLER CONNECTION AND ALARM BELL SEE FIRE PROTECTION SHEETS.

Z:\cad\projects\2020 - 2023\2021 Projects\2104 Gibraltar Design Hanover\05 Arch\A-108 PLAN ENLARGED BLDG D.dwg, 6/4/2021 9:17:57 AM, JFitzgerald

ENLARGED BLDG D.DWG

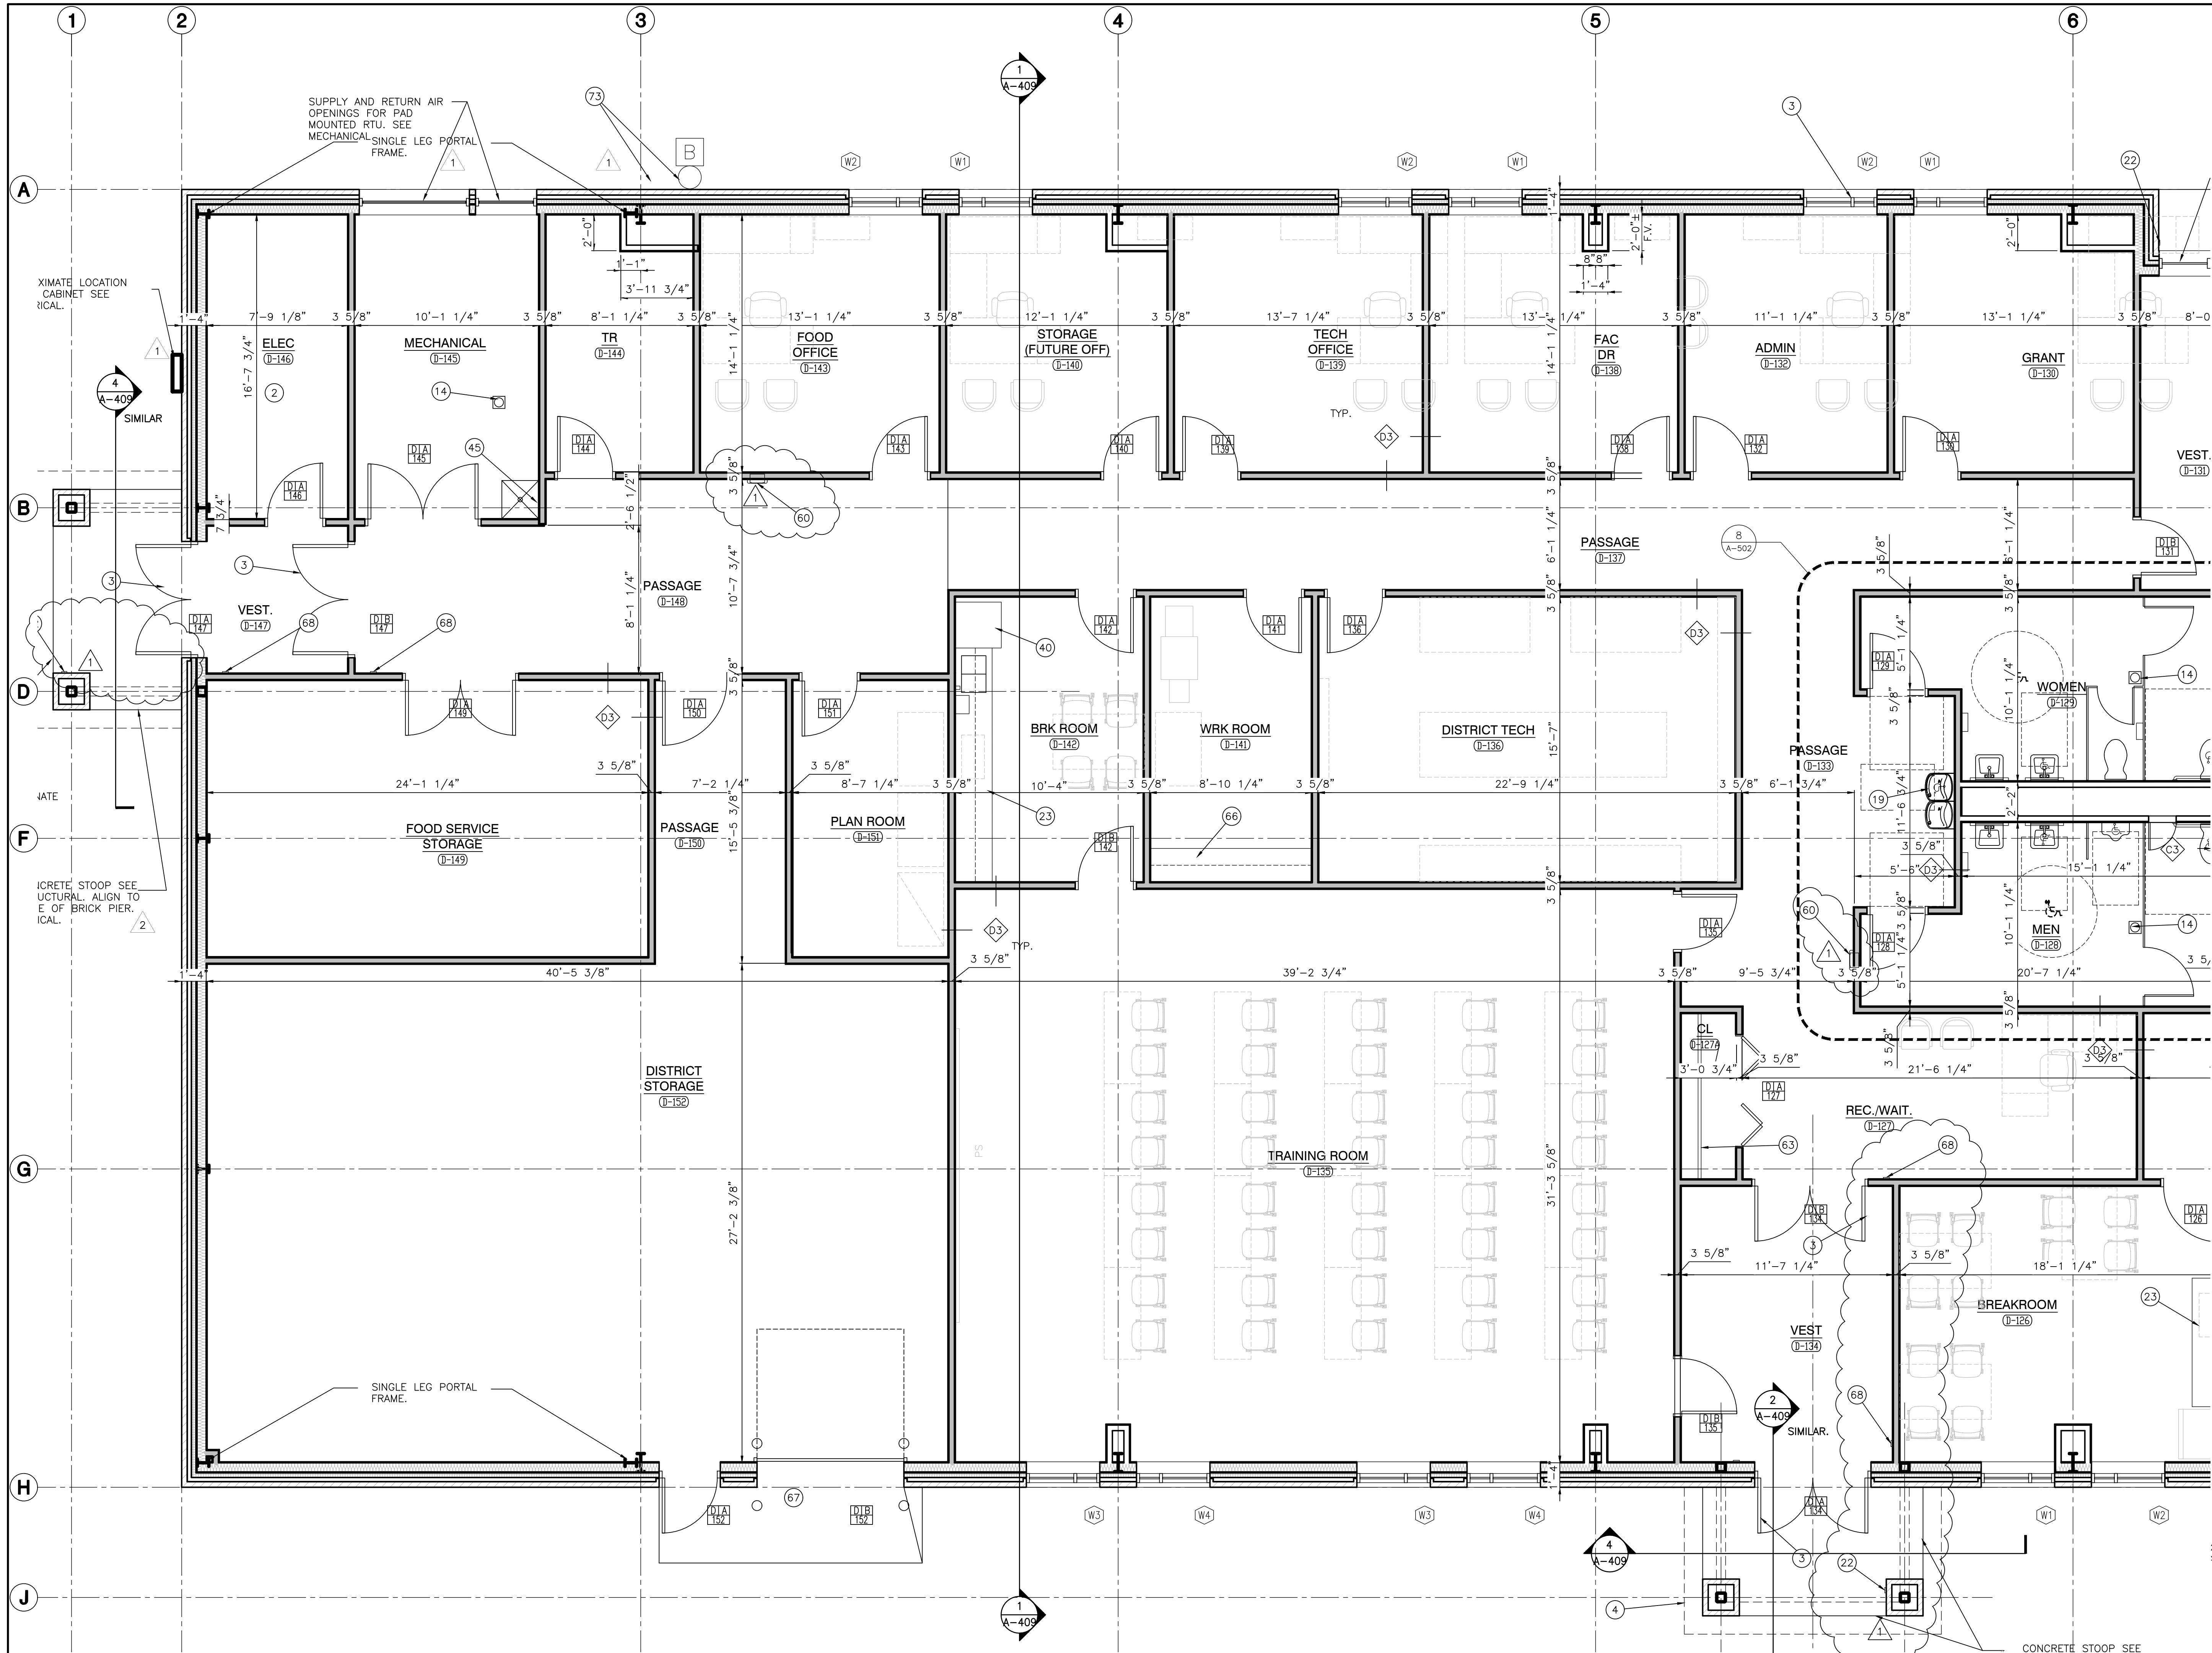

**RESOURCE CENTER
BUILDING D FLOOR PLAN**
SCALE: 1/4" = 1'-0"

- GENERAL PLAN NOTES:**
- A. FOR GENERAL PROJECT NOTES, MATERIAL INDICATIONS LEGEND, SYMBOL LEGEND, ABBREVIATIONS, ETC., REFER TO GI SERIES SHEETS.
 - B. PLAN DIMENSIONS TO MASONRY WALLS ARE TO FACE OF ROUGH MASONRY. PLAN DIMENSIONS TO STUD WALLS ARE TO FACE OF FINISHED GYPSUM BOARD OR PLASTER. PLAN DIMENSIONS TO STUD WALLS WITH CERAMIC TILE FINISH ARE TO THE FACE OF TILE BACKER BOARD.
 - C. ALL CMU WALLS THAT DO NOT LAY OUT IN FULL OR HALF LENGTHS SHOULD BE BALANCED SO AS NOT TO HAVE ANY PIECES LESS THAN 4" IN SIZE EXPOSED TO VIEW.
 - D. MASONRY WALLS BEARING ON A THICKENED SLAB AT SLAB DEPRESSIONS REQUIRE CUT MASONRY UNITS SO THAT COURSING BEGINS AT THE FLOOR LINE.
 - E. THE BASE FIRST FLOOR ELEVATION INDICATED FOR THE PROJECT IS 100'-0". REFER TO SITE PLAN FOR CORRELATION TO USGS DATUM.
 - F. HINGE SIDE OF DOOR JAMB AT CMU WALLS SHALL BE LOCATED 8" MINIMUM FROM ADJACENT WALL AND HINGE SIDE OF DOOR JAMB AT GYPSUM BOARD WALLS SHALL BE LOCATED 4" MINIMUM FROM ADJACENT WALL UNLESS NOTED OTHERWISE.
 - G. PROVIDE WOOD BLOCKING (OR METAL STRAPPING WHERE APPLICABLE) WITHIN METAL STUD WALLS FOR WALL MOUNTED ITEMS.
 - H. REFER TO LIFE SAFETY PLANS REGARDING FIRE RATED WALL LOCATIONS AND OTHER CODE INFORMATION.
 - I. INTERIOR CMU WALLS ARE TO BE RUNNING BOND UNLESS NOTED OTHERWISE.
 - J. REFER TO FINISH PLANS FOR LOCATION AND EXTENT OF FINISHED FLOOR AND WALL MATERIAL.
 - K. ALL EXPOSED CONCRETE MASONRY UNITS (CMU) CORNERS ARE TO BE BULLNOSED, EXCEPT AT MASONRY BULKHEADS AND EXTERIOR WINDOW
- PLAN LEGEND:**
- INDICATES STOREFRONT, CURTAIN WALL, OR WINDOW SYSTEM. REFER TO A-603 BUILDING 'D' ONLY FOR ELEVATIONS AND DETAILS.
 - INDICATES WALL TYPES REFER TO G-301 FOR WALL THICKNESS, HEIGHT, AND COMPOSITION.
- PLAN NOTES:**
- (ALL PLAN NOTES MAY NOT BE INDICATED ON THIS SHEET.)
- 1 2X2 ACOUSTICAL CEILING TILE.
 - 2 EXPOSED STRUCTURE PAINTED.
 - 3 ALUMINUM STOREFRONT.
 - 4 CANOPY.
 - 5 OVERHEAD POWER CHORD REELS REF "E" SERIES DRAWINGS.
 - 6 SCHOOL BUS OUTLINE POSITION.
 - 7 12'-0" X 12'-0" MOTOR OPERATED SECTIONAL OVERHEAD INSULATED GARAGE DOOR AND TRACK.
 - 8 8" DIAMETER CONCRETE FILLED STEEL PIPE BOLLARDS. REFER TO SPECIFICATIONS.
 - 9 PREFINISHED METAL WALL AND CEILING LINE PANELS WITH SEAM RAPE AND GASKETED SCREWS. SEE BUILDING SECTIONS.
 - 10 PEMB (PRE-ENGINEERED METAL BUILDING)-INSULATED WALLS R-13 AND ROOF R-19.
 - 11 EXTERIOR SINGLE DOORS(3'-0"W) AND DOUBLE (6'-0"W) TO BE FRP WITH ALUMINUM FRAME.
 - 12 ALL INTERIOR DOORS TO BE 3'-0" SOLID CORE WOOD WITH HOLLOW METAL FRAMES UNLESS NOTED OTHERWISE.
 - 13 ALL INTERIOR WALLS TO BE TYPE B8 AND INTERIOR CHASE WALLS TO BE TYPE B6.
 - 14 FLOOR DRAIN. SEE PLUMBING.
 - 15 CONCRETE WALK. SEE CIVIL.
 - 16 PLASTIC LAMINATED MAILBOXES. SEE A700 SERIES.
 - 17 4'-0"W X 6'-0"H FIXED ALUMINUM WINDOW.
 - 18 HOLLOW METAL FRAMED WINDOW.
 - 19 ELECTRIC WATER COOLER. ADA ACCESSIBLE. SEE PLUMBING.
 - 20 3/4" FIRE TREATED PLYWOOD FROM FLOOR TO 8'-0" A.F.F. ON ALL SIDES OF INTERIOR PEMB GIRT SYSTEM. HOLD OFF FLOOR 1/2". PAINT.
 - 21 ELECTRICAL EQUIPMENT. SEE ELECTRICAL.
 - 22 DOOR ACCESS CONTROL.
 - 23 KITCHENETTE: BASE/WALL CABINETS, SS SINK. SEE A700 SERIES.
 - 24 HOLLOW METAL DOOR AND FRAME.
 - 25 4" THICK 5'-0" X 5'-0" MIN. CONCRETE STOOP SLOPE AWAY FROM DOOR AT 1/4:12. TURN EDGES DOWN.
 - 26 FURNACE. SEE MECHANICAL.
 - 27 SOLID PLASTIC TOILET PARTITIONS. REFER TO SPECIFICATIONS.
 - 28 AUTOMATIC BUS WASHING SYSTEM. REFER TO SPECIFICATIONS.
 - 29 BRICK VENEER OVER PEMB.
 - 30 INSULATED METAL PANELS OVER 8" CMU WALL CONSTRUCTION.
 - 31 WALL LOUVER. SEE MECHANICAL.
 - 32 MILLWORK. SEE A700 SERIES.
 - 33 SPECIALTY BACK WALL (USE OF ACRYLIC).
 - 34 MANUAL OPERATION FOLDING WALL SYSTEM WITH POCKET DOORS.
 - 35 VMC, PANELIZED BACK WALL (WOOD OR P.LAM) W/ REPPRESSED TECHNOLOGY BOARDS.
 - 36 BUS WASH EQUIPMENT. SEE PLUMBING.
 - 37 IN-GROUND BUS LIFT. SEE STRUCTURAL.
 - 38 FIRE CONNECTION. SEE CIVIL.
 - 39 TRENCH DRAIN CONNECT TO OIL SEPARATOR. SEE PLUMBING.
 - 40 REFRIGERATOR BY OWNER.
 - 41 PREFINISHED METAL DOWNSPOUT WITH ALUMINUM BOOT. COORDINATE WITH CIVIL.
 - 42 OIL SEPARATOR. SEE PLUMBING.
 - 43 ACCESS DOOR 16" X 24".
 - 44 EYEWASH STATION. SEE PLUMBING.
 - 45 MOP BASIN. CONNECT TO OIL SEPARATOR. SEE PLUMBING.
 - 46 CLEAN SINK. CONNECT TO OIL SEPARATOR. SEE PLUMBING.
 - 47 12'-0" X 12'-0" MOTOR OPERATED ROLL-UP DOOR WITH VISION PANEL.
 - 48 ADA 5'-6" X 6'-6" TRANSFER SHOWER. SEE PLUMBING.
 - 49 ALTERNATE: CHECKER PLATE STEEL STAIR.
 - 50 ALTERNATE: METAL GUARD RAIL.
 - 51 WALL EXHAUST FAN MOUNTED TO ROOF STRUCTURE. SEE MECHANICAL EQUIPMENT SCHEDULE FOR UNIT WEIGHT.
 - 52 UNIT HEATER MOUNTED TO ROOF STRUCTURE. SEE MECHANICAL EQUIPMENT SCHEDULE FOR UNIT WEIGHT.
 - 53 ROOF EXHAUST FAN. SEE MECHANICAL EQUIPMENT SCHEDULE FOR UNIT WEIGHT.
 - 54 WALL MOUNT EXHAUST LOUVER ABOVE DOOR. SEE MECHANICAL.
 - 55 PACKAGE A/C UNIT. SEE MECHANICAL.
 - 56 FRP PANEL ON FIRE RETARDANT TREATED PLYWOOD 8'-0" HIGH.
 - 57 PEMB CROSS BRACING. PAINT.
 - 58 METAL LOCKERS (ONE ADA).
 - 59 ADA CLOTHES HOOK.
 - 60 FIRE EXTINGUISHER AND CABINET.
 - 61 ALTERNATE: APPROXIMATE LOCATION OF ROOFTOP HVAC UNIT. SEE MECHANICAL. PROVIDE ROOF CURB FOR STANDARD PEMB ROOFING.
 - 62 WALL MOUNTED ELECTRIC CABINET HEATER. SEE MECHANICAL.
 - 63 12" WIDE SHELF WITH CLOTHES ROD. SEE A700 SERIES.
 - 64 CAST-IN-PLACE CONCRETE WALL 4'-0" HIGH.
 - 65 POWER RECEPTACLE. SEE ELECTRICAL.
 - 66 BASE/WALL CABINETS. SEE A700 SERIES.
 - 67 8'-0" X 8'-0" SECTIONAL OVERHEAD INSULATED DOOR AND TRACK.
 - 68 AUTOMATIC DOOR ACTUATOR FOR HC/ADA DOOR OPERATOR. COORDINATE WITH DOOR SCHEDULE AND ELECTRICAL. PROVIDE CONDUIT AND BOX IN MASONRY PIER, GYPSUM BOARD WALL OR ALUMINUM MULLION.
 - 69 WALL MOUNTED ELECTRICAL CABINET HEATER. SEE MECHANICAL.
 - 70 CHAIN-LINK FENCE ENCLOSURE. 8'-0" HIGH.
 - 71 ALTERNATE: IN-GROUND BUS LIFT AT SECOND SERVICE POSITION.
 - 72 FIRE DEPARTMENT KNOX BOX. COORDINATE INSTALL LOCATION WITH LOCAL FIRE DEPARTMENT. TYPICAL (4) BUILDINGS.
 - 73 FIRE DEPARTMENT SPRINKLER CONNECTION AND ALARM BELL SEE FIRE PROTECTION SHEETS.



GIBRALTAR
DESIGN
ARCHITECTURE • ENGINEERING • INTERIOR DESIGN

PROJECT
**HANOVER CSC NEW
RESOURCE CENTER AND
RELATED WORK**

HANOVER COMMUNITY SCHOOL
CORPORATION
CEDAR LAKE, INDIANA

GIBRALTAR DESIGN
9102 N. Meridian St., Ste. 300
Indianapolis, IN 46260
Homepage www.GibraltarDesign.com
Email info@GibraltarDesign.com
Phone 317.580.5777 Fax 317.580.5778

PROJECT
20-141
DATE
05/17/21
COORDINATED BY
CD
DRAWN BY
JKF, AB
CHECKED BY
JPB


REVISIONS

MARK	DATE	ISSUED FOR
1	05/28/21	ADDENDUM #1
2	06/03/21	ADDENDUM #2

DRAWING
**ENLARGED FLOOR PLAN
RESOURCE CENTER
BUILDING D**

PROJECT
**HANOVER CSC NEW RESOURCE
CENTER AND RELATED WORK**


© GIBRALTAR DESIGN SHEET
A-108

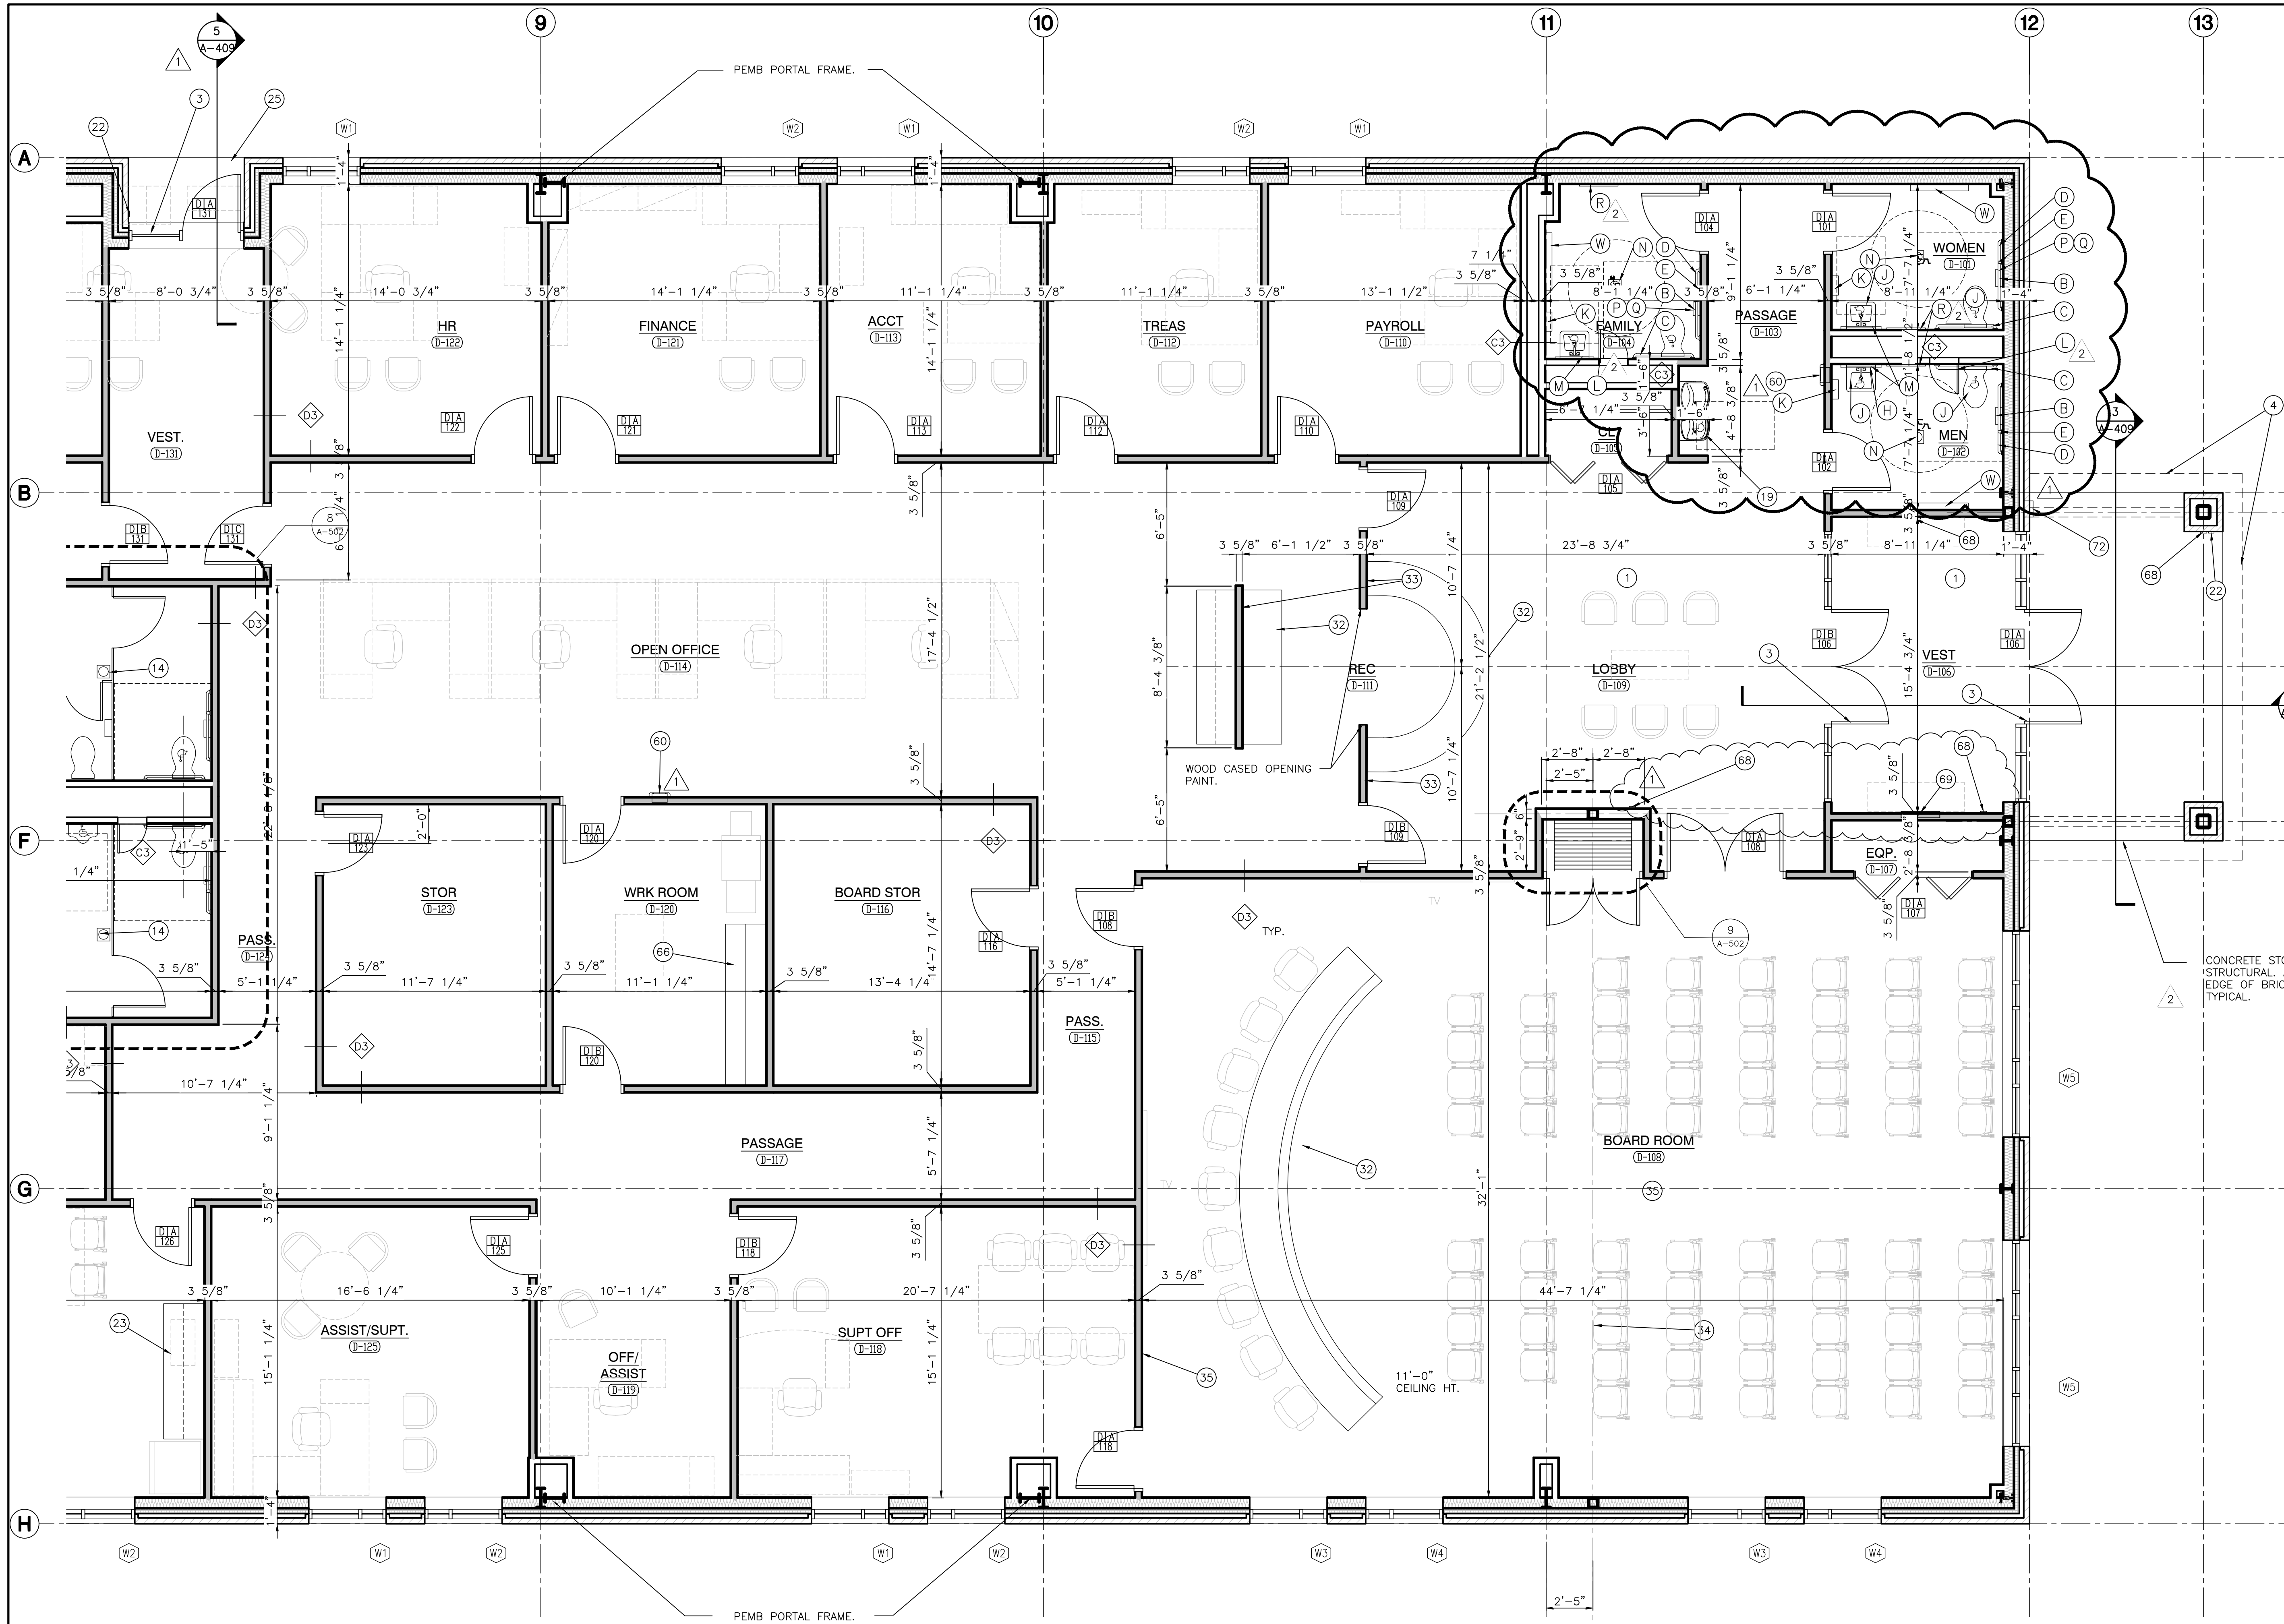

1
A-109

RESOURCE CENTER BUILDING D FLOOR PLAN

SCALE: 1/4" = 1'-0"

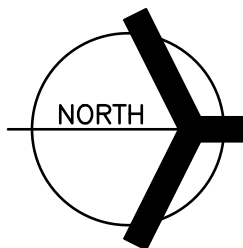

GENERAL RESTROOM PLAN NOTES:

(ALL PLAN NOTES MAY NOT BE INDICATED ON THIS SHEET.)

- FOR GENERAL NOTES, MATERIAL INDICATIONS LEGEND, SYMBOL LEGEND, ABBREVIATIONS, ETC. SEE SHEET G-301.
- DEPTH OF ALL TOILET ENCLOSURES SHALL BE A MINIMUM OF 5'-0" CLEAR INSIDE DIMENSION UNLESS NOTED OTHERWISE.
- REFER TO PLUMBING DRAWINGS FOR FIXTURE TYPES.
- REFER TO PLUMBING DRAWINGS FOR FLOOR DRAIN LOCATIONS.
- COORDINATE HEIGHT OF GRAB BAR WITH TANK OF FLOOR MOUNTED WATER CLOSET OR FLUSH VALVE OF WALL MOUNTED WATER CLOSET.
- INSTALL LAVATORIES AND URINALS AT 2'-6" ON CENTER MINIMUM UNLESS NOTED OTHERWISE.

RESTROOM PLAN NOTES:

(ALL PLAN NOTES MAY NOT BE INDICATED ON THIS SHEET.)

- ACCESSIBLE FIXTURE. SEE PLUMBING.
- TOILET PAPER HOLDER. (OFCI)
- 3'-0" HANDICAPPED GRAB BAR.
- 3'-6" HANDICAPPED GRAB BAR.
- 18" VERTICAL HANDICAPPED GRAB BAR.
- TOILET PARTITION.
- URINAL SCREEN WALL.
- 2'-0" W x 3'-0" H MIRROR WITH BOTTOM OF REFLECTIVE SURFACE MOUNTED AT 40" A.F.F.
- ACCESSIBLE FIXTURE (LAVATORY/URINAL). SEE PLUMBING DRAWINGS.
- PAPER TOWEL DISPENSER. (OFCI)
- 24"x24" ACCESS PANEL. MOUNT TOP OF PANEL AT 5'-4" A.F.F. COORDINATE LOCATION WITH SENSOR HEIGHT.
- SOAP DISPENSER. (OFCI)
- FLOOR DRAIN. SEE PLUMBING DRAWINGS.
- FEMININE NAPKIN DISPOSAL.
- FEMININE NAPKIN DISPENSER.
- 2'-0" x 5'-0" MIRROR BOTTOM AT 1'-4" A.F.F.
- MOP SINK. SEE PLUMBING.

(W) BABY CHANGING TABLE.

GENERAL PLAN NOTES:

- FOR GENERAL PROJECT NOTES, MATERIAL INDICATIONS LEGEND, SYMBOL LEGEND, ABBREVIATIONS, ETC., REFER TO G1 SERIES SHEETS.
- PLAN DIMENSIONS TO MASONRY WALLS ARE TO FACE OF ROUGH MASONRY. PLAN DIMENSIONS TO STUD WALLS ARE TO FACE OF FINISHED GYPSUM BOARD OR PLASTER. PLAN DIMENSIONS TO STUD WALLS WITH CERAMIC TILE FINISH ARE TO THE FACE OF TILE BACKER BOARD.
- ALL CMU WALLS THAT DO NOT LAY OUT IN FULL OR HALF LENGTHS SHOULD BE BALANCED SO AS NOT TO HAVE ANY PIECES LESS THAN 4" IN SIZE EXPOSED TO VIEW.
- MASONRY WALLS BEARING ON A THICKENED SLAB AT SLAB DEPRESSIONS REQUIRE CUT MASONRY UNITS SO THAT COURSING BEGINS AT THE FLOOR LINE.
- THE BASE FIRST FLOOR ELEVATION INDICATED FOR THE PROJECT IS 100'-0". REFER TO SITE PLAN FOR CORRELATION TO USGS DATUM.
- HINGE SIDE OF DOOR JAMB AT CMU WALLS SHALL BE LOCATED 8" MINIMUM FROM ADJACENT WALL AND HINGE SIDE OF DOOR JAMB AT GYPSUM BOARD WALLS SHALL BE LOCATED 4" MINIMUM FROM ADJACENT WALL UNLESS NOTED OTHERWISE.
- PROVIDE WOOD BLOCKING (OR METAL STRAPPING WHERE APPLICABLE) WITHIN METAL STUD WALLS FOR WALL MOUNTED ITEMS.
- REFER TO LIFE SAFETY PLANS REGARDING FIRE RATED WALL LOCATIONS AND OTHER CODE INFORMATION.
- INTERIOR CMU WALLS ARE TO BE RUNNING BOND UNLESS NOTED OTHERWISE.
- REFER TO FINISH PLANS FOR LOCATION AND EXTENT OF FINISHED FLOOR AND WALL MATERIAL.
- ALL EXPOSED CONCRETE MASONRY UNITS (CMU) CORNERS ARE TO BE BULLNOSED, EXCEPT AT MASONRY BULKHEADS AND EXTERIOR WINDOW

PLAN LEGEND:

- INDICATES STOREFRONT, CURTAIN WALL, OR WINDOW SYSTEM. REFER TO A-603 BUILDING "D" ONLY FOR ELEVATIONS AND DETAILS.
- INDICATES WALL TYPES REFER TO G-301 FOR WALL THICKNESS, HEIGHT, AND COMPOSITION.

PLAN NOTES:

(ALL PLAN NOTES MAY NOT BE INDICATED ON THIS SHEET.)

- 2X2 ACOUSTICAL CEILING TILE.
- EXPOSED STRUCTURE PAINTED.
- ALUMINUM STOREFRONT.
- CANOPY.
- OVERHEAD POWER CHORD REELS REF "E" SERIES DRAWINGS.
- SCHOOL BUS OUTLINE POSITION.
- 12'-0" X 12'-0" MOTOR OPERATED SECTIONAL OVERHEAD INSULATED GARAGE DOOR AND TRACK.
- 8" DIAMETER CONCRETE FILLED STEEL PIPE BOLLARDS. REFER TO SPECIFICATIONS.
- PREFINISHED METAL WALL AND CEILING LINE PANELS WITH SEAM RAPE AND GASKETED SCREWS. SEE BUILDING SECTIONS.
- PEMB (PRE-ENGINEERED METAL BUILDING)-INSULATED WALLS R-13 AND ROOF R-19.
- EXTERIOR SINGLE DOORS(3'-0"W) AND DOUBLE (6'-0"W) TO BE FRP WITH ALUMINUM FRAME.
- ALL INTERIOR DOORS TO BE 3'-0" SOLID CORE WOOD WITH HOLLOW METAL FRAMES UNLESS NOTED OTHERWISE.
- ALL INTERIOR WALLS TO BE TYPE B8 AND INTERIOR CHASE WALLS TO BE TYPE B6.
- FLOOR DRAIN. SEE PLUMBING.
- CONCRETE WALK. SEE CIVIL.
- PLASTIC LAMINATED MAILBOXES. SEE A700 SERIES.
- 4'-0"W X 6'-0"H FIXED ALUMINUM WINDOW.
- HOLLOW METAL FRAMED WINDOW.
- ELECTRIC WATER COOLER. ADA ACCESSIBLE. SEE PLUMBING.
- 3/4" FIRE TREATED PLYWOOD FROM FLOOR TO 8'-0" A.F.F. ON ALL SIDES OF INTERIOR PEMB GIRT SYSTEM. HOLD OFF FLOOR 1/2". PAINT.
- ELECTRICAL EQUIPMENT. SEE ELECTRICAL.
- DOOR ACCESS CONTROL.
- KITCHENETTE: BASE/WALL CABINETS, SS SINK. SEE A700 SERIES.
- HOLLOW METAL DOOR AND FRAME.
- 4" THICK 5'-0" X 5'-0" MIN. CONCRETE STOOP SLOPE AWAY FROM DOOR AT 1/4:12. TURN EDGES DOWN.
- FURNACE. SEE MECHANICAL.
- SOLID PLASTIC TOILET PARTITIONS. REFER TO SPECIFICATIONS.
- AUTOMATIC BUS WASHING SYSTEM. REFER TO SPECIFICATIONS.
- BRICK VENEER OVER PEMB.
- INSULATED METAL PANELS OVER 8" CMU WALL CONSTRUCTION.
- WALL LOUVER. SEE MECHANICAL.
- MILLWORK. SEE A700 SERIES.
- SPECIALTY BACK WALL (USE OF ACRYLIC).
- MANUAL OPERATION FOLDING WALL SYSTEM WITH POCKET DOORS.
- VMC, PANELIZED BACK WALL (WOOD OR P.LAM) W/ REPPRESSED TECHNOLOGY BOARDS.
- BUS WASH EQUIPMENT. SEE PLUMBING.
- IN-GROUND BUS LIFT. SEE STRUCTURAL.
- FIRE CONNECTION. SEE CIVIL.
- TRENCH DRAIN CONNECT TO OIL SEPARATOR. SEE PLUMBING.
- REFRIGERATOR BY OWNER.
- PREFINISHED METAL DOWNSPOUT WITH ALUMINUM BOOT. COORDINATE WITH CIVIL.
- OIL SEPARATOR. SEE PLUMBING.
- ACCESS DOOR 16" X 24".
- EYEWASH STATION. SEE PLUMBING.
- MOP BASIN. CONNECT TO OIL SEPARATOR. SEE PLUMBING.
- CLEAN SINK. CONNECT TO OIL SEPARATOR. SEE PLUMBING.
- 12'-0" X 12'-0" MOTOR OPERATED ROLL-UP DOOR WITH VISION PANEL.
- ADA-58-K36-TRANSFER SHOWER. SEE PLUMBING.
- ALTERNATE: CHECKER PLATE STEEL STAIR.
- ALTERNATE: METAL GUARD RAIL.
- WALL EXHAUST FAN MOUNTED TO ROOF STRUCTURE. SEE MECHANICAL EQUIPMENT SCHEDULE FOR UNIT WEIGHT.
- UNIT HEATER MOUNTED TO ROOF STRUCTURE. SEE MECHANICAL EQUIPMENT SCHEDULE FOR UNIT WEIGHT.
- ROOF EXHAUST FAN. SEE MECHANICAL EQUIPMENT SCHEDULE FOR UNIT WEIGHT.
- WALL MOUNT EXHAUST LOUVER ABOVE DOOR. SEE MECHANICAL.
- PACKAGE A/C UNIT. SEE MECHANICAL.
- FRP PANEL ON FIRE RETARDANT TREATED PLYWOOD 8'-0" HIGH.
- PEMB CROSS BRACING. PAINT.
- METAL LOCKERS (ONE ADA).
- ADA CLOTHES HOOK.
- FIRE EXTINGUISHER AND CABINET.
- ALTERNATE: APPROXIMATE LOCATION OF ROOFTOP HVAC UNIT. SEE MECHANICAL. PROVIDE ROOF CURB FOR STANDARD PEMB ROOFING.
- WALL MOUNTED ELECTRIC CABINET HEATER. SEE MECHANICAL.
- 12" WIDE SHELF WITH CLOTHES ROD. SEE A700 SERIES.
- CAST-IN-PLACE CONCRETE WALL 4'-0" HIGH.
- POWER RECEPTACLE. SEE ELECTRICAL.
- 8'-0" X 8'-0" SECTIONAL OVERHEAD INSULATED DOOR AND TRACK.
- 5'-0" X 8'-0" SECTIONAL OVERHEAD INSULATED DOOR AND TRACK.
- AUTOMATIC DOOR ACTUATOR FOR HC/ADA DOOR OPERATOR. COORDINATE WITH DOOR SCHEDULE AND ELECTRICAL. PROVIDE CONDUIT AND BOX IN MASONRY PIER, GYPSUM BOARD WALL OR ALUMINUM MULLION.
- WALL MOUNTED ELECTRICAL CABINET HEATER. SEE MECHANICAL.
- CHAIN-LINK FENCE ENCLOSURE. 8'-0" HIGH.
- ALTERNATE: IN-GROUND BUS LIFT AT SECOND SERVICE POSITION.
- FIRE DEPARTMENT KNOX BOX. COORDINATE INSTALL LOCATION WITH LOCAL FIRE DEPARTMENT. TYPICAL (4) BUILDINGS.
- FIRE DEPARTMENT SPRINKLER CONNECTION AND ALARM BELL SEE FIRE PROTECTION SHEETS.



GIBALTAR
DESIGN
ARCHITECTURE • ENGINEERING • INTERIOR DESIGN

PROJECT
**HANOVER CSC NEW
RESOURCE CENTER AND
RELATED WORK**

HANOVER COMMUNITY SCHOOL
CORPORATION
CEDAR LAKE, INDIANA

GIBALTAR DESIGN

9102 N. Meridian St., Ste. 300
Indianapolis, IN 46260
Homepage www.GibraltarDesign.com
Email: info@GibraltarDesign.com
Phone: 317.580.5777 Fax: 317.580.5778

PROJECT
20-141
DATE
05/17/21
COORDINATED BY
CD
DRAWN BY
JKF, AB
CHECKED BY
JPB



COPYRIGHT NOTICE:
THE CONCEPTS, DESIGNS, PLANS, DETAILS, ETC. SHOWN ON THIS DOCUMENT ARE THE PROPERTY OF GIBALTAR DESIGN AND WERE CREATED FOR USE ON THIS SPECIFIC PROJECT. NONE OF THIS INFORMATION SHALL BE USED BY ANY PERSON OR FIRM FOR ANY PURPOSE WITHOUT THE EXPRESS WRITTEN CONSENT OF GIBALTAR DESIGN. THE OWNER MAY RETAIN COPIES FOR INFORMATION AND REFERENCE IN CONNECTION ONLY WITH THIS PROJECT.

REVISIONS		
MARK	DATE	ISSUED FOR
1	05/28/21	ADDENDUM #1
2	06/03/21	ADDENDUM #2


DRAWING
**ENLARGED FLOOR PLAN
RESOURCE CENTER
BUILDING D**

PROJECT
**HANOVER CSC NEW RESOURCE
CENTER AND RELATED WORK**


© GIBALTAR DESIGN SHEET
A-109

Z:\codprojects\2020 - 2029\2021 Projects\2104 Gibraltar Design Hanover\05 Arch\A-201 Roof Plans.dwg, 6/4/2021 9:18:18 AM, JFTzgerald




PLANS.DWG

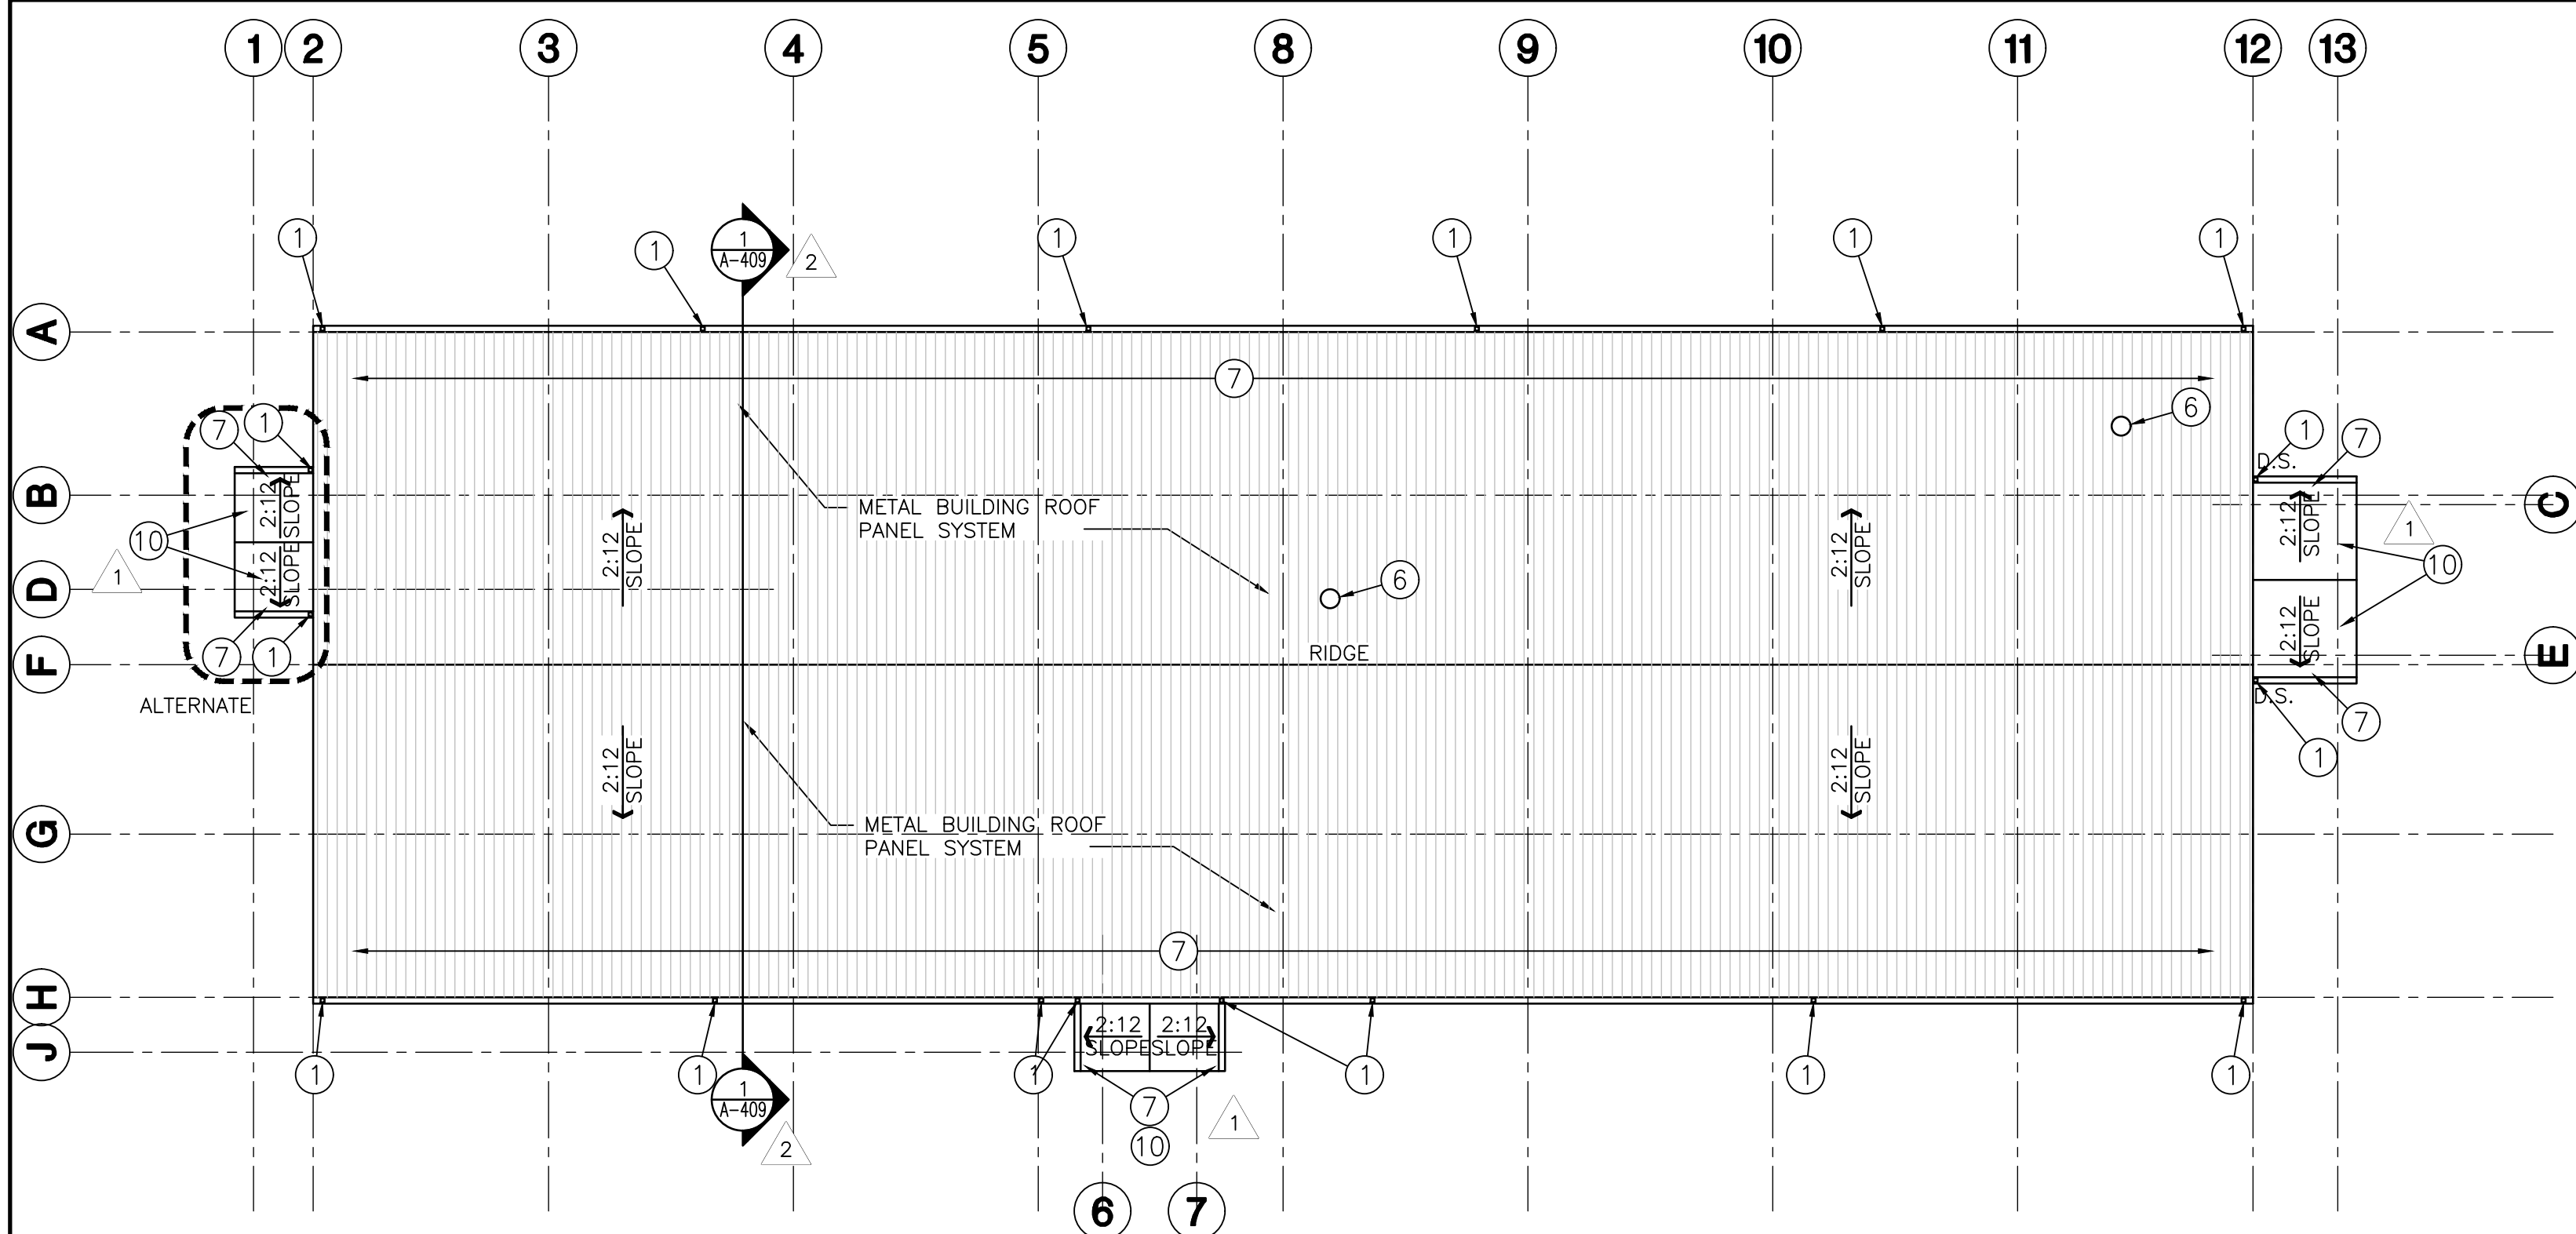



RESOURCE CENTER ARCHITECTURAL ROOF PLAN
SCALE: 1/16" = 1'-0"

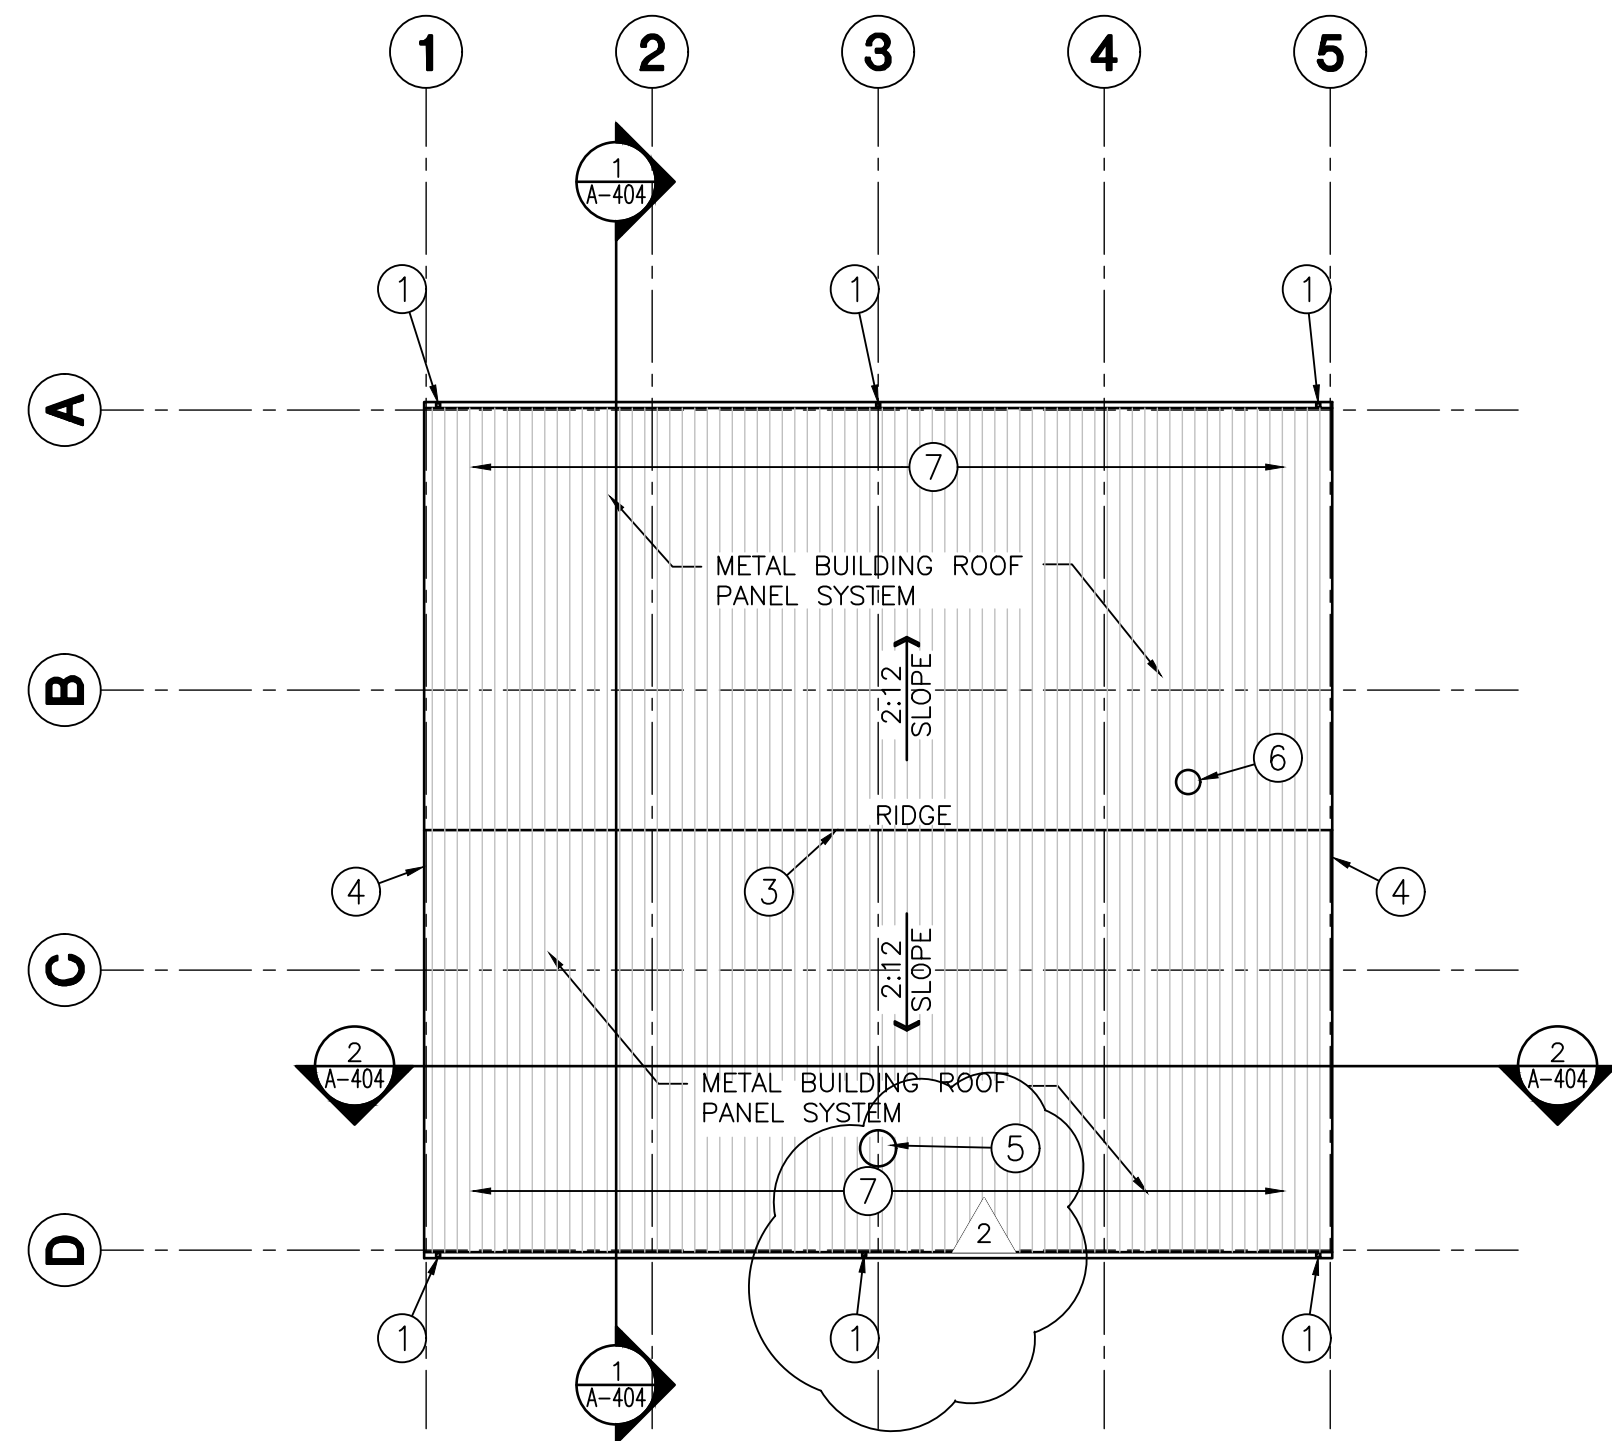


MAINTENANCE BUILDING ARCHITECTURAL ROOF PLAN
SCALE: 1/16" = 1'-0"

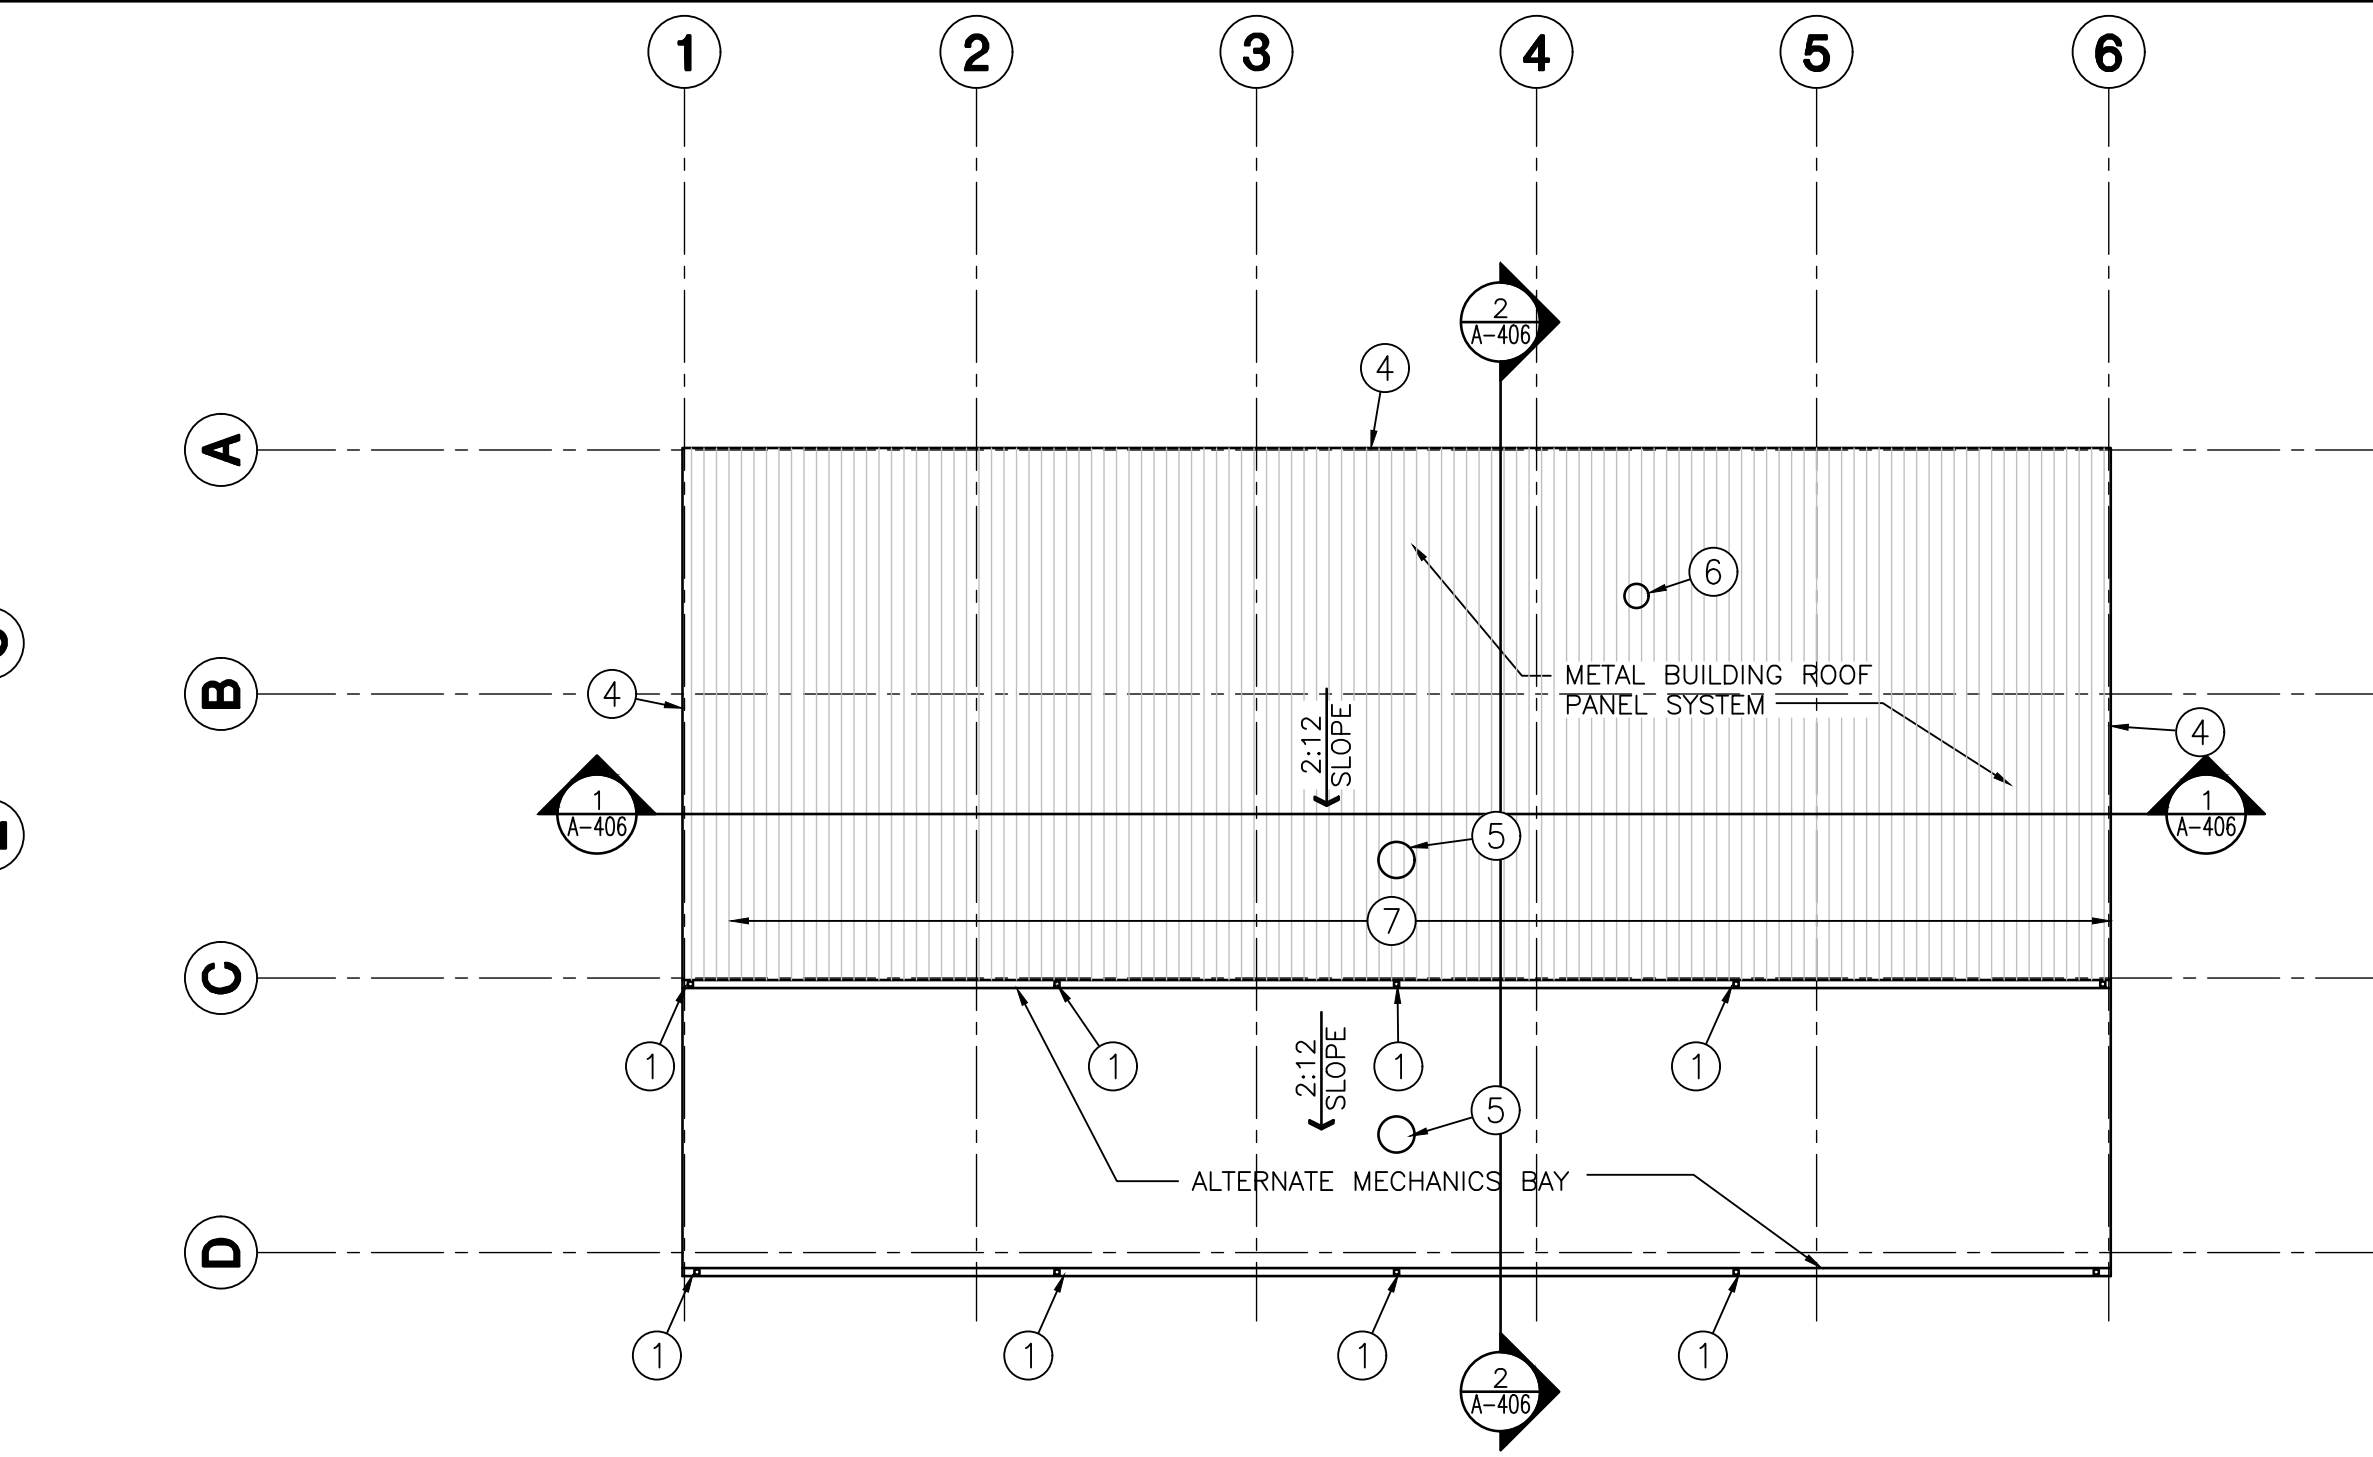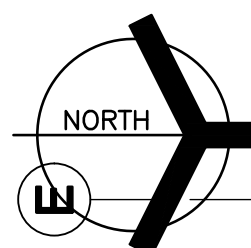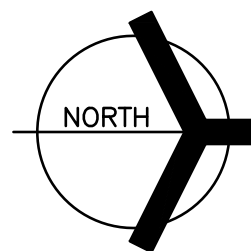

MECHANICS BUILDING ARCHITECTURAL ROOF PLAN
SCALE: 1/16" = 1'-0"

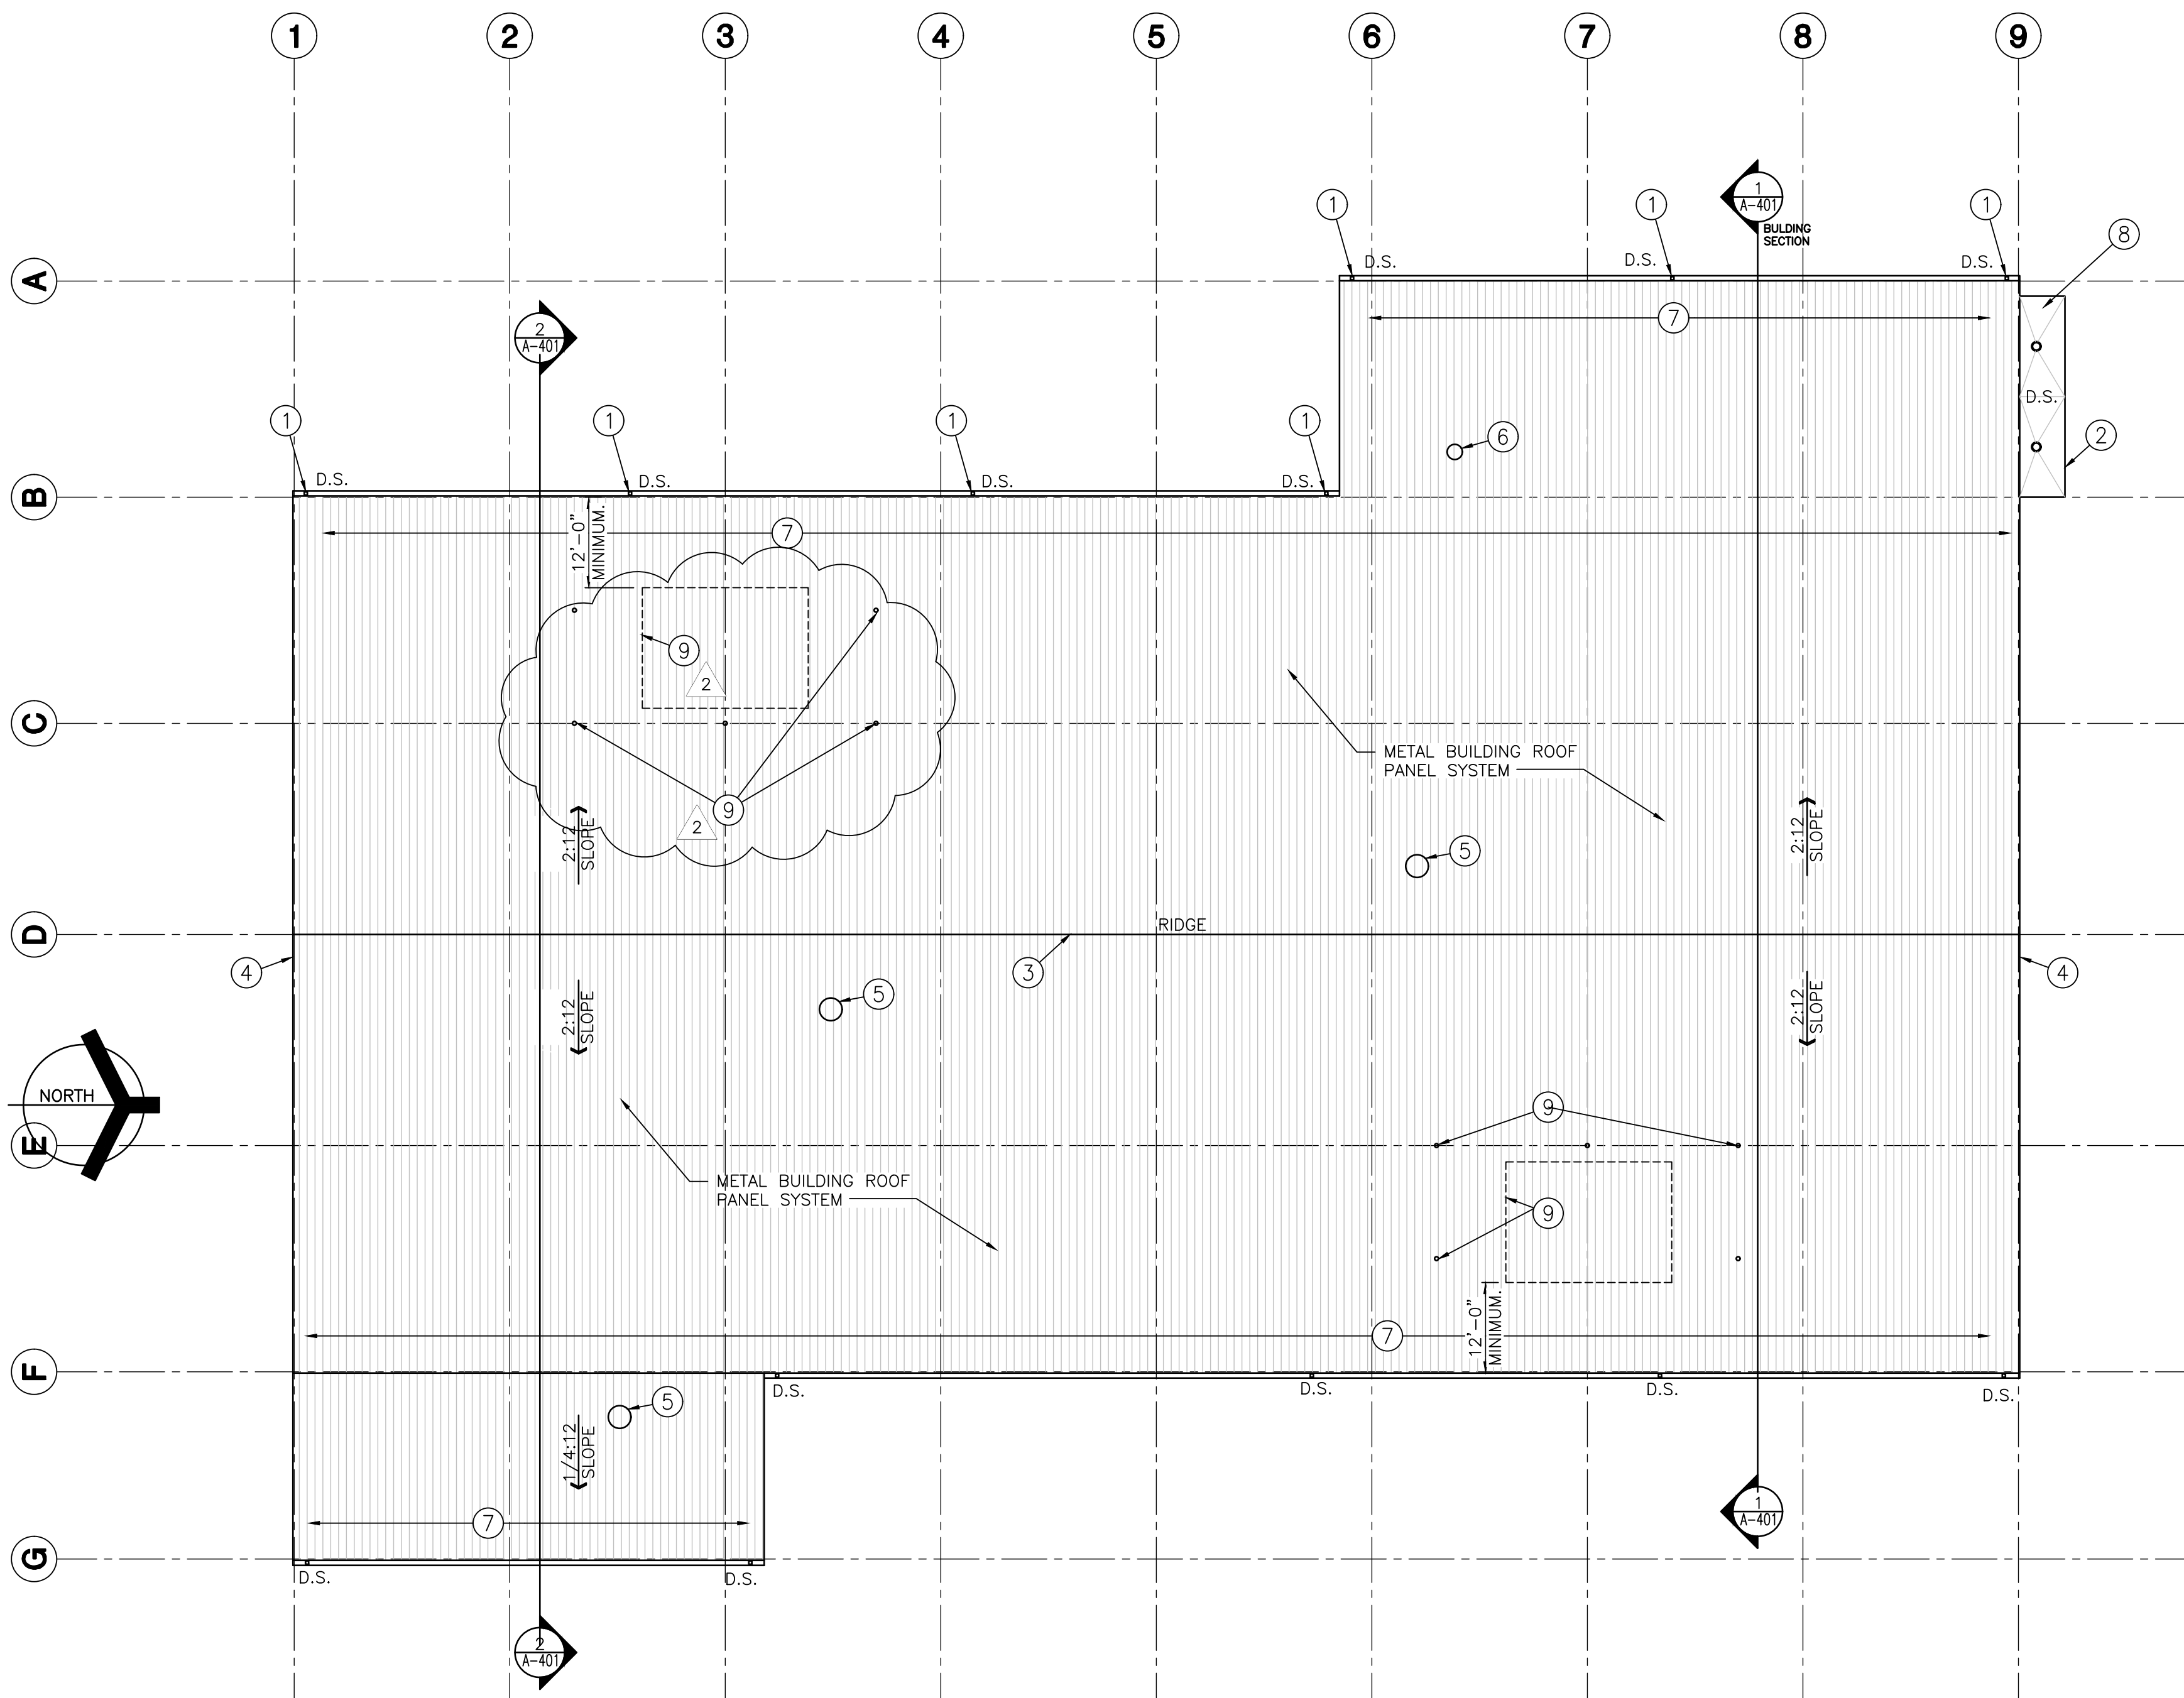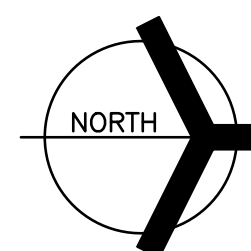

BUS BARN ARCHITECTURAL ROOF PLAN
SCALE: 1/16" = 1'-0"

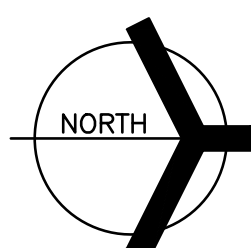

GENERAL ROOF PLAN NOTES:

- FOR GENERAL NOTES, MATERIAL INDICATIONS LEGEND, SYMBOL LEGEND, ABBREVIATIONS, ETC., SEE SHEET G-301.
- CONTRACTOR VERIFY ALL DIMENSIONS, CLEARANCES AND ALL EXISTING FIELD CONDITIONS BEFORE STARTING CONSTRUCTION. COMMENCEMENT OF WORK CONSTITUTES ACCEPTANCE OF CONDITIONS. SHOULD DIFFERENT CONDITIONS BE ENCOUNTERED, CONTACT THE ARCHITECT BEFORE PROCEEDING WITH WORK.
- THE ROOFING CONTRACTOR SHALL BE RESPONSIBLE FOR THE REPAIR OR REPLACEMENT OF ALL DAMAGE CAUSED BY THE IMPROPER STORAGE OR STACKING OF ROOFING MATERIALS.
- ALL DIMENSIONS INDICATED ON THE ROOF PLAN ARE APPROXIMATE. THE CONTRACTOR IS RESPONSIBLE FOR OBTAINING ACCURATE FIELD MEASUREMENTS FOR THE EXECUTION OF HIS WORK AND PRIOR TO ANY FABRICATION OF THE VARIOUS MATERIALS.
- THE ROOF CONTRACTOR SHALL PROTECT ALL ROOF DRAINS, SCUPPERS AND DOWNSPOUTS FROM DEBRIS CREATED DURING DEMOLITION AND/OR NEW CONSTRUCTION. THE ROOF CONTRACTOR SHALL INSPECT AND CLEAR ALL DRAINS, SCUPPERS AND DOWNSPOUTS PRIOR TO COMPLETION OF WORK AND TO ENSURE THAT THEY ARE FREE OF DEBRIS AND ARE FUNCTIONING PROPERLY.
- LOCATION AND QUANTITY OF ALL ROOF DRAINS, FLUES, VENTS, POWER AND GRAVITY VENTILATORS, ETC., SHALL BE VERIFIED BY THE CONTRACTOR IN THE FIELD.
- FOR NEW PLUMBING VENT LOCATIONS REFER TO MECHANICAL ROOF PLANS.
- EXTEND ALL PLUMBING VENTS SO THAT THE TOP IS A MINIMUM OF 12" ABOVE THE ROOFING MEMBRANE.
- PROVIDE NEW FLASHING AND TWO PIECE COUNTER-FLASHING WHERE NEW ROOFING ABUTS A NEW OR EXISTING WALL, UNLESS OTHERWISE NOTED OR DETAILED.
- PROVIDE FLASHING AND SADDLES FOR ALL EQUIPMENT PROVIDED UNDER MECHANICAL.
- FLASHING OF ALL VENTS, FAN CURBS, MASONRY WALLS, FLUES, DRAINS, FASCIAS, ETC., SHALL BE PERFORMED IN ACCORDANCE WITH THESE SPECIFICATIONS AND DRAWINGS, AND WITH ROOFING MANUFACTURERS STANDARD DETAILS AND SPECIFICATIONS.
- ALL NEW WOOD BLOCKING AND NAILERS SHALL BE TREATED WOOD.

ROOF LEGEND:

- ELEVATION TOP OF NEW ROOF DECK
- RELIEF VENT
- EXHAUST FAN
- GRAVITY VENT
- PLUMBING VENT

ROOF PLAN NOTES:

(ALL PLAN NOTES MAY NOT BE INDICATED ON THIS SHEET.)

- PREFINISHED METAL DOWNSPOUT CONNECTED TO STORM SEWER WITH BOOT.
- CANOPY.
- PREFINISHED METAL RIDGE CAP.
- PREFINISHED METAL RAKE TRIM.
- ROOF MOUNTED GENERAL EXHAUST FAN. SEE MECHANICAL.
- ROOF MOUNTED TOILET EXHAUST FAN. SEE MECHANICAL.
- SNOW RETENTION SYSTEM.
- FULL ADHERED SINGLE PLY ROOF MEMBRANE ON MINIMUM 1/4:12 TAPERED ROOF INSULATION ON METAL DECK SEE STRUCTURAL.
- ALTERNATE: APPROXIMATE LOCATION OF ROOFTOP HVAC UNIT. SEE MECHANICAL. PROVIDE PRE-MANUFACTURED ROOF CURB COMPATIBLE WITH FEMB ROOF SYSTEM. PROVIDE (5) ROOF DAVIT / TIE OFFS AROUND MECHANICAL UNIT. TYPICAL.
- PREFINISHED STANDING SEAM METAL ROOF ON GALVANIZED STEEL DECK ON STEEL STRUCTURE. SEE STRUCTURAL.

METAL ROOF SNOW RETENTION SYSTEM

- SLOPE OF BUILDING METAL ROOFS IS 2/12, UNLESS NOTED OTHERWISE.
- PROVIDE SNOW RETENTION SYSTEM FOR EACH ROOF EQUAL TO SNO JAX SNO BAR 2-BAR SNOW RETENTION SYSTEM WITH SCREW CLAMPS FASTENED TO STANDING SEAMS.
- DESIGN CONFIGURATION AND EXTENT, BY MANUFACTURER OF SNOW RETENTION SYSTEM.



GIBRALTAR
DESIGN
ARCHITECTURE • ENGINEERING • INTERIOR DESIGN


PROJECT
**HANOVER CSC NEW
RESOURCE CENTER AND
RELATED WORK**
HANOVER COMMUNITY SCHOOL
CORPORATION
CEDAR LAKE, INDIANA

GIBRALTAR DESIGN

9102 N. Meridian St., Ste. 300
Indianapolis, IN 46260
Homepage www.GibraltarDesign.com
Email info@GibraltarDesign.com
Phone 317.580.5777 Fax 317.580.5778

PROJECT
20-141
DATE
05/17/21

COORDINATED BY
CD
DRAWN BY
JKF, AB
CHECKED BY
JPB

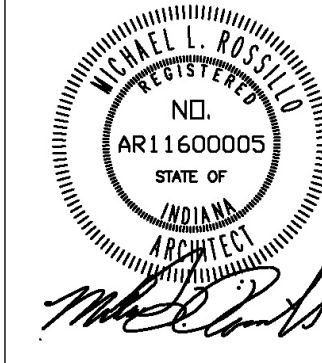

COPYRIGHT NOTICE:
THE CONCEPTS, DESIGNS, PLANS, DETAILS, ETC., SHOWN ON THIS DOCUMENT ARE THE PROPERTY OF GIBRALTAR DESIGN AND WERE CREATED FOR USE ON THIS SPECIFIC PROJECT. NONE OF THIS INFORMATION SHALL BE USED BY ANY PERSON OR FIRM FOR ANY PURPOSE WITHOUT THE EXPRESS WRITTEN CONSENT OF GIBRALTAR DESIGN. THE OWNER MAY RETAIN COPIES FOR INFORMATION AND REFERENCE IN CONNECTION ONLY WITH THIS PROJECT.

REVISIONS

MARK	DATE	ISSUED FOR
1	05/28/21	ADDENDUM #1
2	06/03/21	ADDENDUM #2

DRAWING
ROOF PLANS


PROJECT
**HANOVER CSC NEW RESOURCE
CENTER AND RELATED WORK**

GIBRALTAR DESIGN

SHEET


A-201

Z:\cad\projects\2020 - 2023\2021 Projects\2104 Gibraltar Design Hanover\05 Arch\A-301 ELEV BLDG A.dwg, 6/17/2021 9:18:24 AM, JFitzgerald

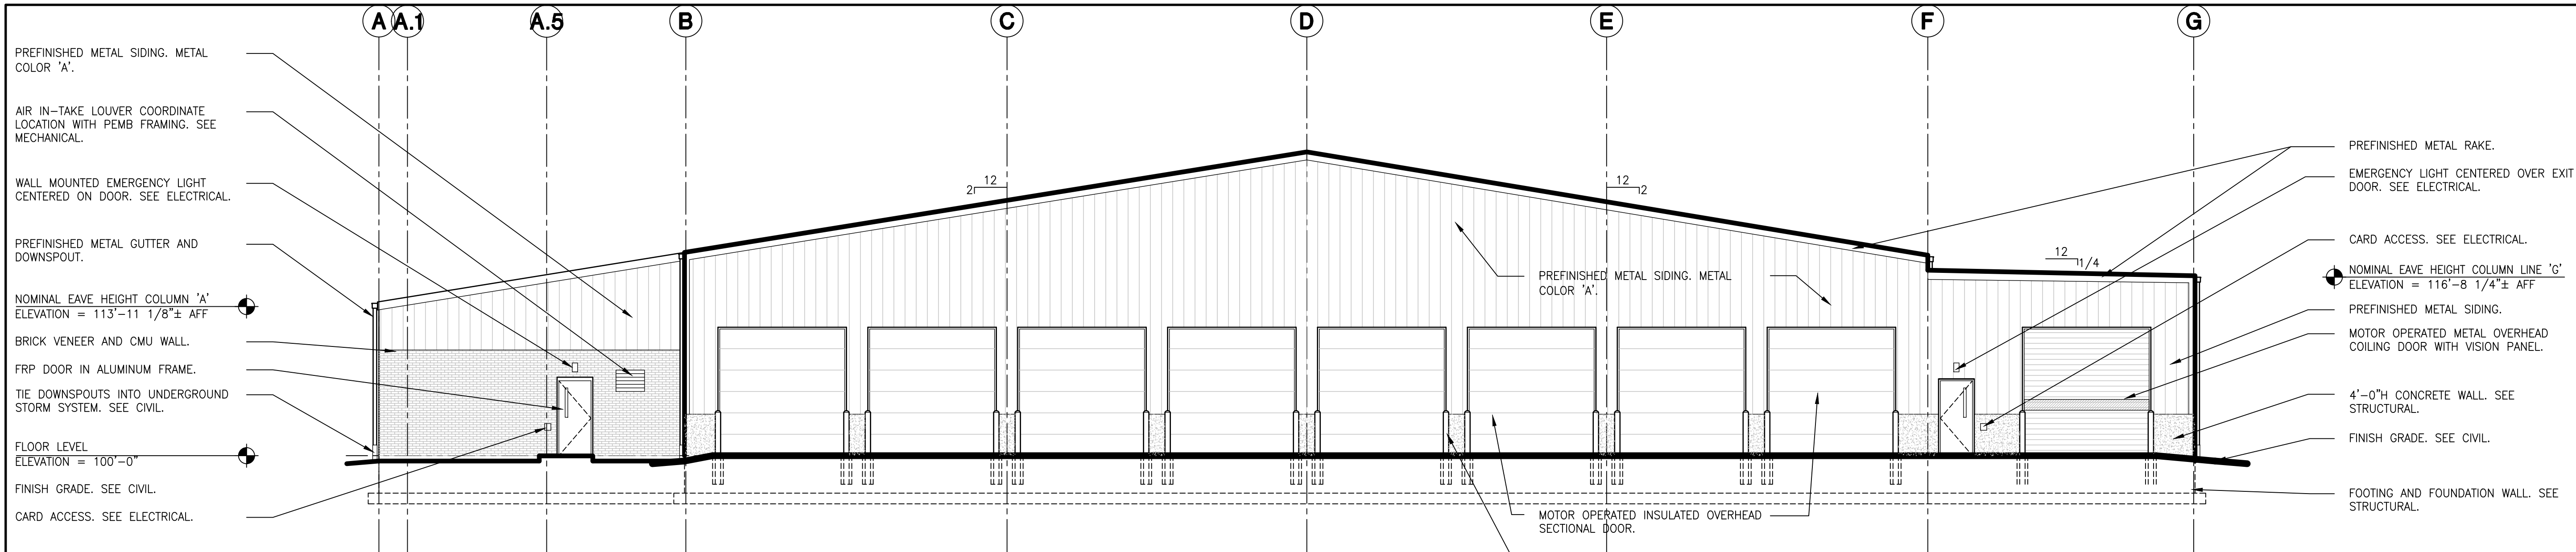


SOUTH ELEVATION

SCALE: 1/8" = 1'-0"

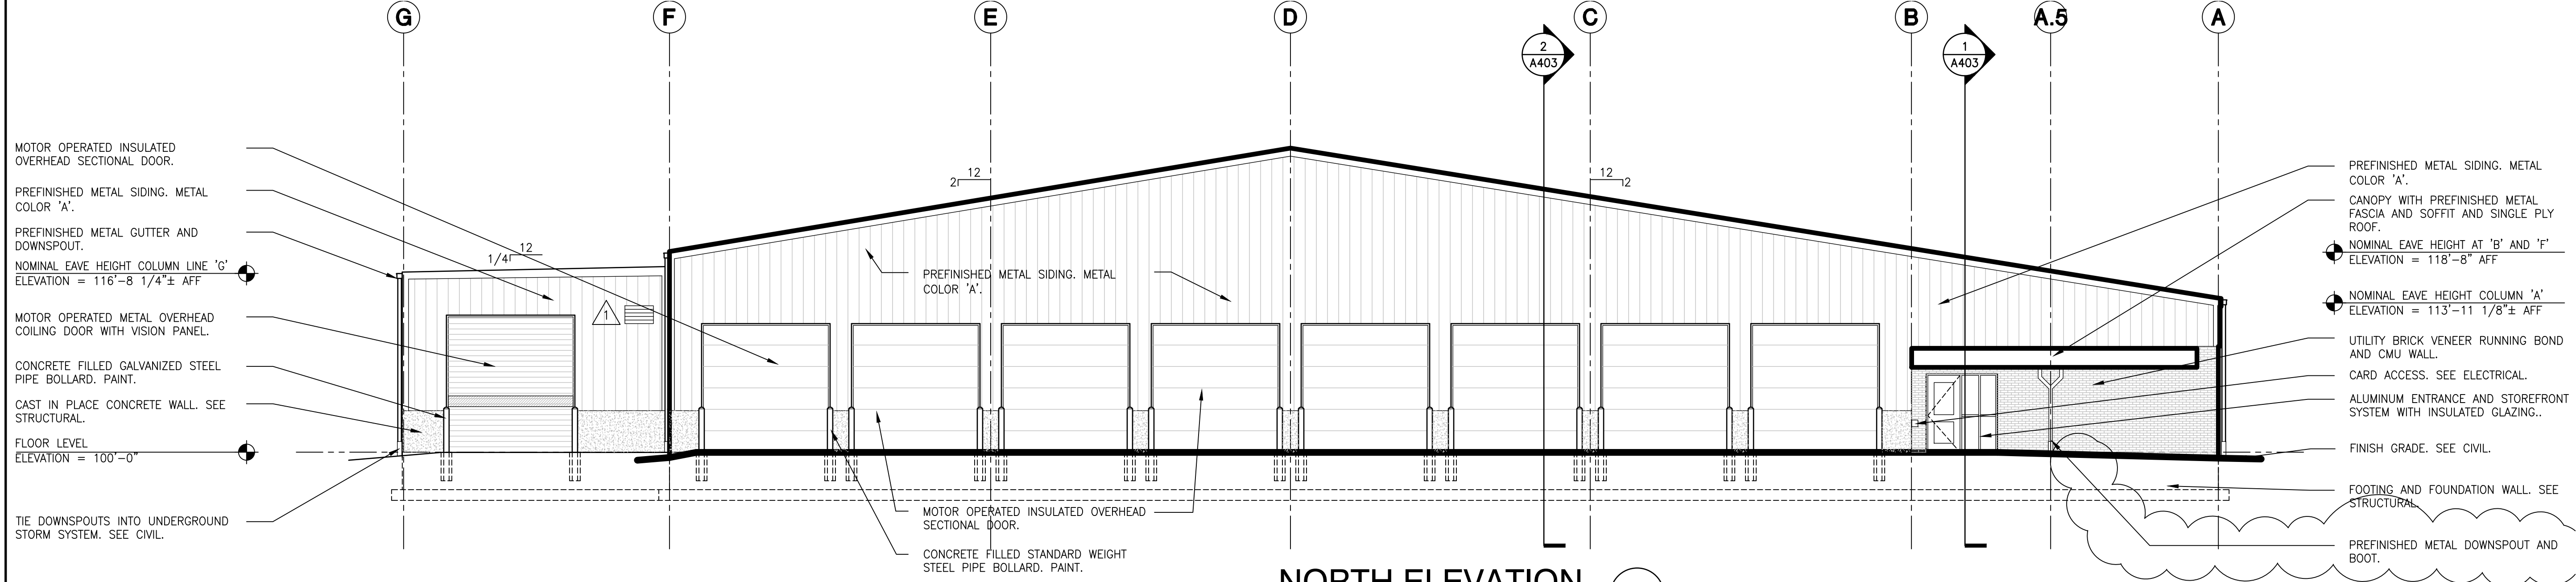


NORTH ELEVATION

SCALE: 1/8" = 1'-0"

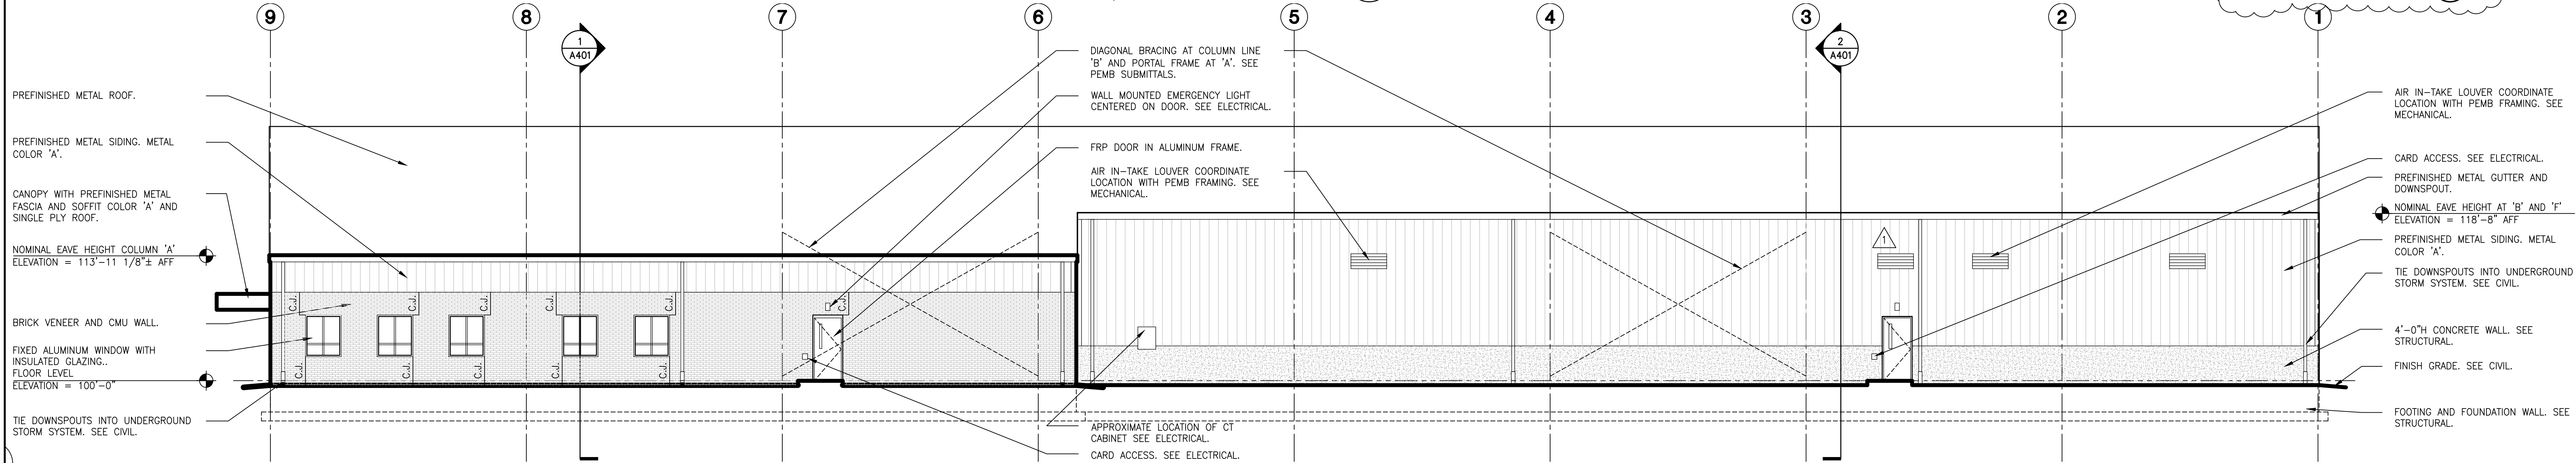

WEST ELEVATION

SCALE: 1/8" = 1'-0"

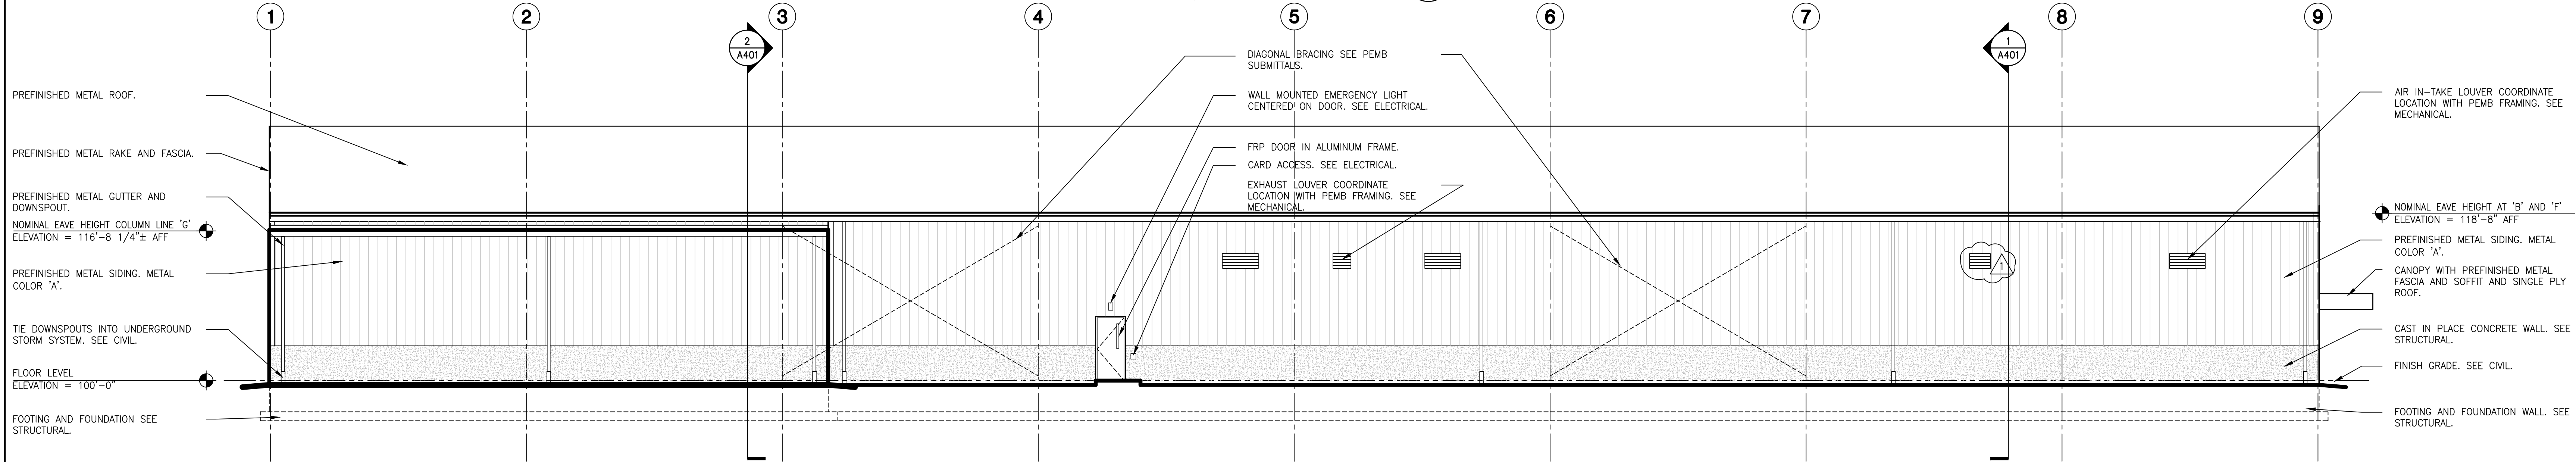

EAST ELEVATION

SCALE: 1/8" = 1'-0"

GENERAL ELEVATION NOTES:

- REFER TO STRUCTURAL DRAWINGS FOR FOUNDATION WALLS AND FOOTINGS
- REFER TO FLOOR PLANS FOR EXTERIOR WALL SECTIONS CUTS, UNLESS INDICATED OTHERWISE.
- FOR LOCATION AND MOUNTING HEIGHTS OF CAMERAS, SPEAKERS, LIGHTS, HORNS, ETC. REFER TO ELECTRICAL AND TECHNOLOGY DRAWINGS.
- ALL NEW FACE BRICK SHALL BE UTILITY RUNNING BOND UNLESS NOTED OTHERWISE.
- FINISH GRADE INDICATED ON ELEVATIONS ARE FOR DRAWING PURPOSES ONLY. REFER TO CIVIL DRAWINGS FOR ACTUAL GRADES. COORDINATE STEPPED FLASHINGS WITH ACTUAL GRADES TO PLACE CELL VENTS ABOVE GRADE.
- (C/J) INDICATES CONTROL JOINT. REFER TO DETAIL THIS SET.
- COORDINATE MECHANICAL EQUIPMENT WALL AND ROOF PENETRATIONS WITH PEMB STRUCTURAL FRAME.

All Buildings

- Metal Color A (light) - Corrugated Metal panel
a. **PAC-CLAD - "Sierra Tan"**
b. **Sherwin Williams - SW7549 "Studio Taupe"**
- Metal Color B (dark) - Copings/Gutters/Downspouts/Canopies/Overhangs
a. **EFCO Ultratron - "Mesa Brown"**
b. **Sherwin Williams - SW6075 "Garret Gray" *Preferred***
- Metal Roof
a. **PAC-CLAD - "Granite"**
b. **Sherwin Williams - SW7017 "Dorian Gray"**
- Storefront - **Clear Anodized**
- Window Sill - **Stone**
- FRP Doors - **Special-Lite "Sage Brown"**
- Overhead Sectional Door & Frame - Match **Metal Color A**

Resource Center


- Field Brick - **Brick C**
- Blonde Bottom Band - **Brick A**
- Solder - **Brick D**

Bus Garage

- Field brick - **Brick A**

Maintenance/Mechanics

- Dark Bottom Band - Match **Metal Color B**
a. Height - Align to height of FRP doors

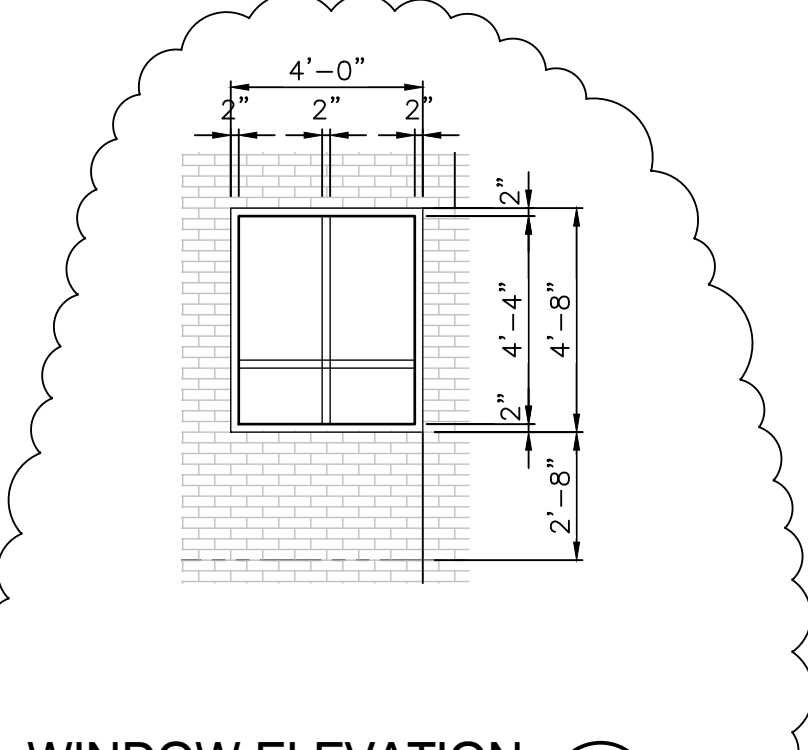

WINDOW ELEVATION

SCALE: 1/4" = 1' - 0"



GIBRALTAR
DESIGN
ARCHITECTURE • ENGINEERING • INTERIOR DESIGN

PROJECT
HANOVER CSC NEW RESOURCE CENTER AND RELATED WORK

HANOVER COMMUNITY SCHOOL CORPORATION
CEDAR LAKE, INDIANA

GIBRALTAR DESIGN
9102 N. Meridian St., Ste. 300
Indianapolis, IN 46260
Homepage www.GibraltarDesign.com
Email: info@GibraltarDesign.com
Phone 317.580.5777 Fax 317.580.5778

PROJECT
20-141
DATE
05/17/21
COORDINATED BY
CD
DRAWN BY
JKF, AB
CHECKED BY
JPB

REVISIONS

MARK	DATE	ISSUED FOR
1	05/28/21	ADDENDUM #1
2	06/03/21	ADDENDUM #2

DRAWING
**EXTERIOR ELEVATIONS
BUS GARAGE
BUILDING A**

PROJECT
**HANOVER CSC NEW RESOURCE
CENTER AND RELATED WORK**

© GIBRALTAR DESIGN SHEET
A-301



- A. REFER TO STRUCTURAL DRAWINGS FOR FOUNDATION WALLS AND FOOTINGS.
- B. REFER TO FLOOR PLANS FOR EXTERIOR WALL SECTIONS CUTS, UNLESS INDICATED OTHERWISE.
- C. FOR LOCATION AND MOUNTING HEIGHTS OF CAMERAS, SPEAKERS, LIGHTS, HORNS, ETC. REFER TO ELECTRICAL AND TECHNOLOGY DRAWINGS.
- D. ALL NEW FACE BRICK SHALL BE UTILITY RUNNING BOND UNLESS NOTED OTHERWISE.
- E. FINISH GRADE INDICATED ON ELEVATIONS ARE FOR DRAWING PURPOSES ONLY. REFER TO CIVIL DRAWINGS FOR ACTUAL GRADES. COORDINATE STEPPED FLASHINGS WITH ACTUAL GRADES TO PLACE CELL VENTS ABOVE GRADE.
- F. (C-) INDICATES CONTROL JOINT. REFER TO DETAIL SHEET.
- G. COORDINATE MECHANICAL EQUIPMENT WALL AND ROOF PENETRATIONS WITH PEMB STRUCTURAL FRAME.

All Buildings

- 1) Metal Color A (light) – Corrugated Metal panel
 - a. **PAC-CLAD – "Sierra Tan"**
 - b. **Sherwin Williams – SW7549 "Studio Taupe"**
- 2) Metal Color B (dark) – Copings/Cutters/Downspouts/Canopies/Overhangs
 - a. **ECC Ultraglo – "Mesa Brown"**
 - b. **Sherwin Williams – SW6075 "Garret Gray" "Preferred"**
- 3) Metal Roof
 - a. **PAD-CLAD – "Granite"**
 - b. **Sherwin Williams – SW7017 "Dorian Gray"**
- 4) Storefront – **Clear Anodized**
- 5) Window Sills – **Stone**
- 6) FRP Doors – **Special-Lite "Sage Brown"**
- 7) FRP Overhead Sectional Door & Frame – Match **Metal Color A**

Resource Center


- 1) Field Brick – **Brick C**
- 2) Blonde Bottom Band – **Brick A**
- 3) Soldier – **Brick D**

Bus Garage

- 1) Field Brick – **Brick A**

Maintenance/Mechanics

- 1) Dark Bottom Band - Match **Metal Color B**
 - a. Height – Align to height of FRP doors

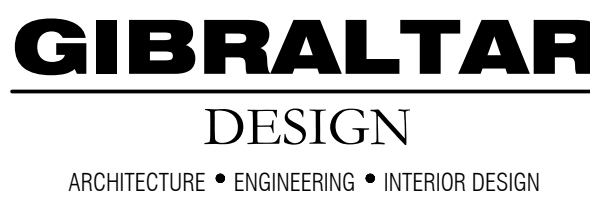

PROJECT
HANOVER CSC NEW
RESOURCE CENTER AND
RELATED WORK

HANOVER COMMUNITY SCHOOL
CORPORATION
CEDAR LAKE, INDIANA

GIBRALTAR DESIGN

9102 N. Meridian St., Ste. 300
Indianapolis, IN 46260
Homepage www.GibraltarDesign.com
Email info@GibraltarDesign.com
Phone 317.580.5777 Fax 317.580.5778

PROJECT
20-141
DATE
05/17/21
COORDINATED
CD
DRAWN BY
JKF, AB
CHECKED BY
JPB



COPYRIGHT NOTICE:
THE CONCEPTS, DESIGNS, PLANS, DETAILS, ETC., SHOWN ON
THIS DOCUMENT ARE THE PROPERTY OF GIBRALTAR DESIGN AND
WERE CREATED FOR USE ON THIS SPECIFIC PROJECT. NONE OF
THIS INFORMATION SHALL BE USED BY ANY PERSON OR FIRM
FOR ANY PURPOSE WITHOUT THE EXPRESS WRITTEN CONSENT
OF GIBRALTAR DESIGN. THE OWNER MAY RETAIN COPIES FOR
INFORMATION AND REFERENCE IN CONNECTION ONLY WITH THIS
PROJECT.

REVISIONS		
MARK	DATE	ISSUED FOR
1	05/28/21	ADDENDUM #1
2	06/03/21	ADDENDUM #2

DRAWING
EXTERIOR ELEVATIONS
MAINTENANCE BUILDING
BUILDING B

PROJECT
HANOVER CSC NEW RESOURCE
CENTER AND RELATED WORK


© GIBRALTAR DESIGN

SHEE

A-302

Z:\cad\projects\2020 - 2024\2021 Projects\2104 Gibraltar Design Hanover\05 Arch\A-303 ELEV BLDG C.dwg, 6/4/2021 9:18:35 AM, JLTzgerald


CWG

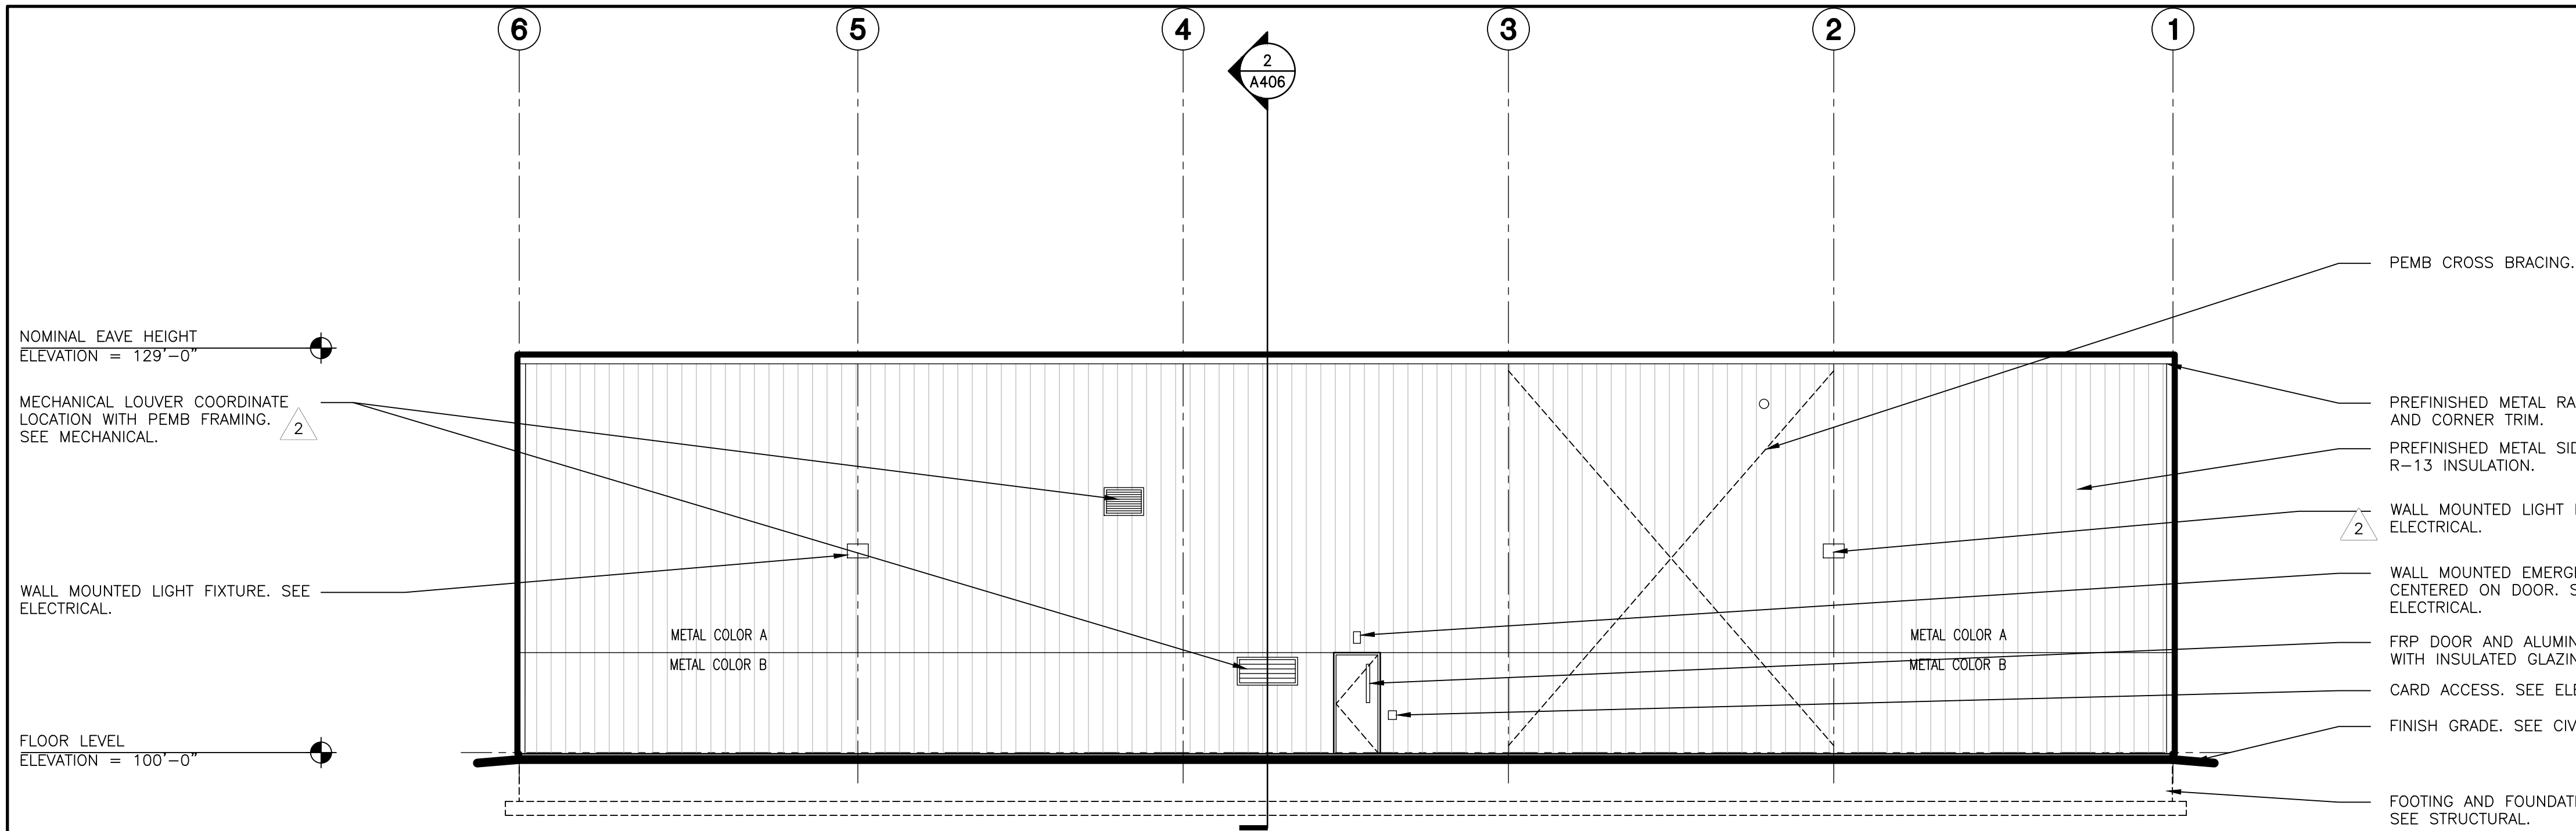

WEST ELEVATION

SCALE: 1/8" = 1'-0"


4
A-303

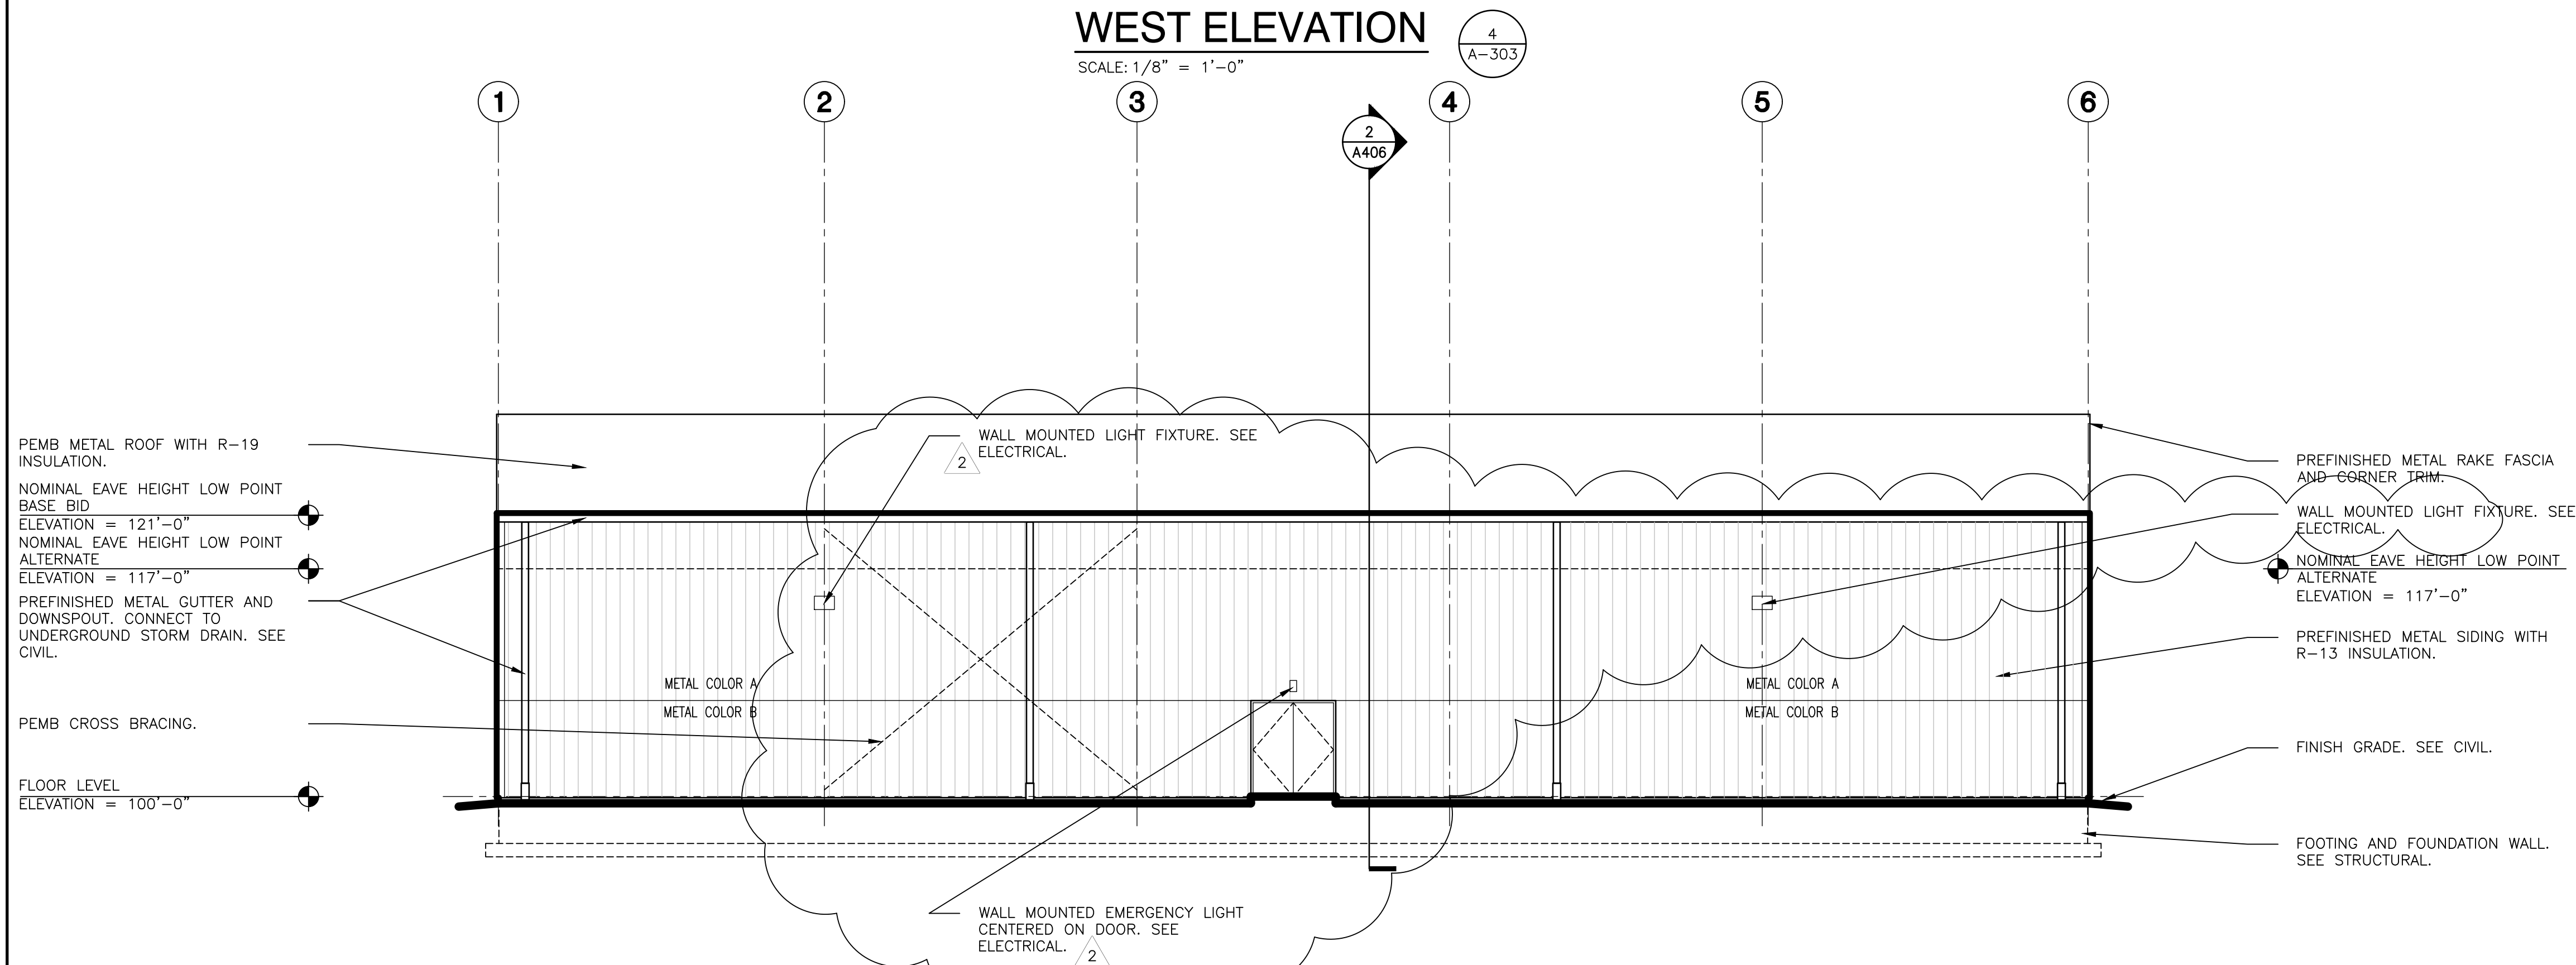

EAST ELEVATION

SCALE: 1/8" = 1'-0"


3
A-303

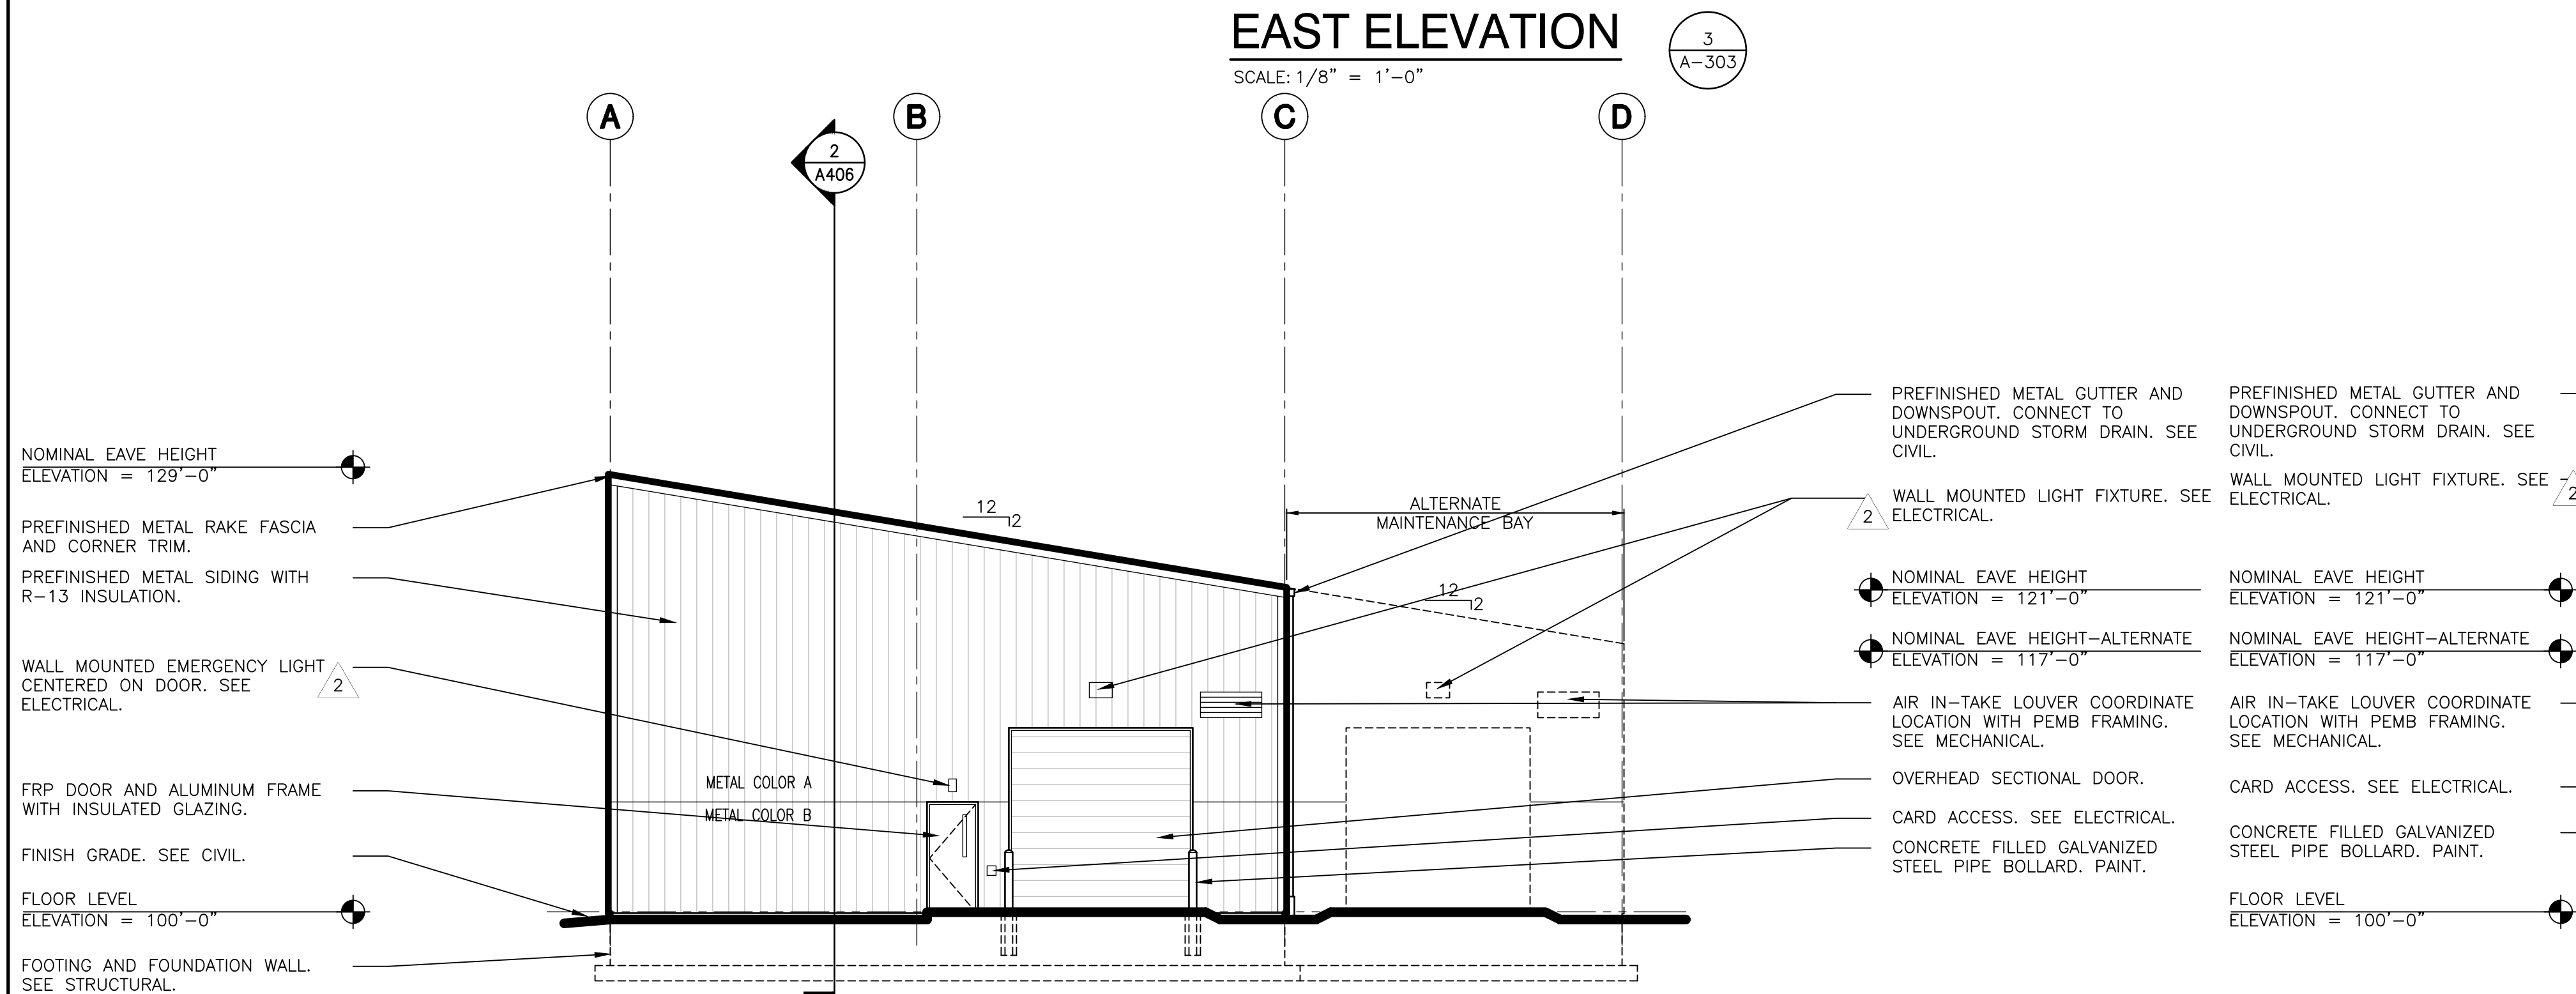

SOUTH ELEVATION

SCALE: 1/8" = 1'-0"

2
A-303

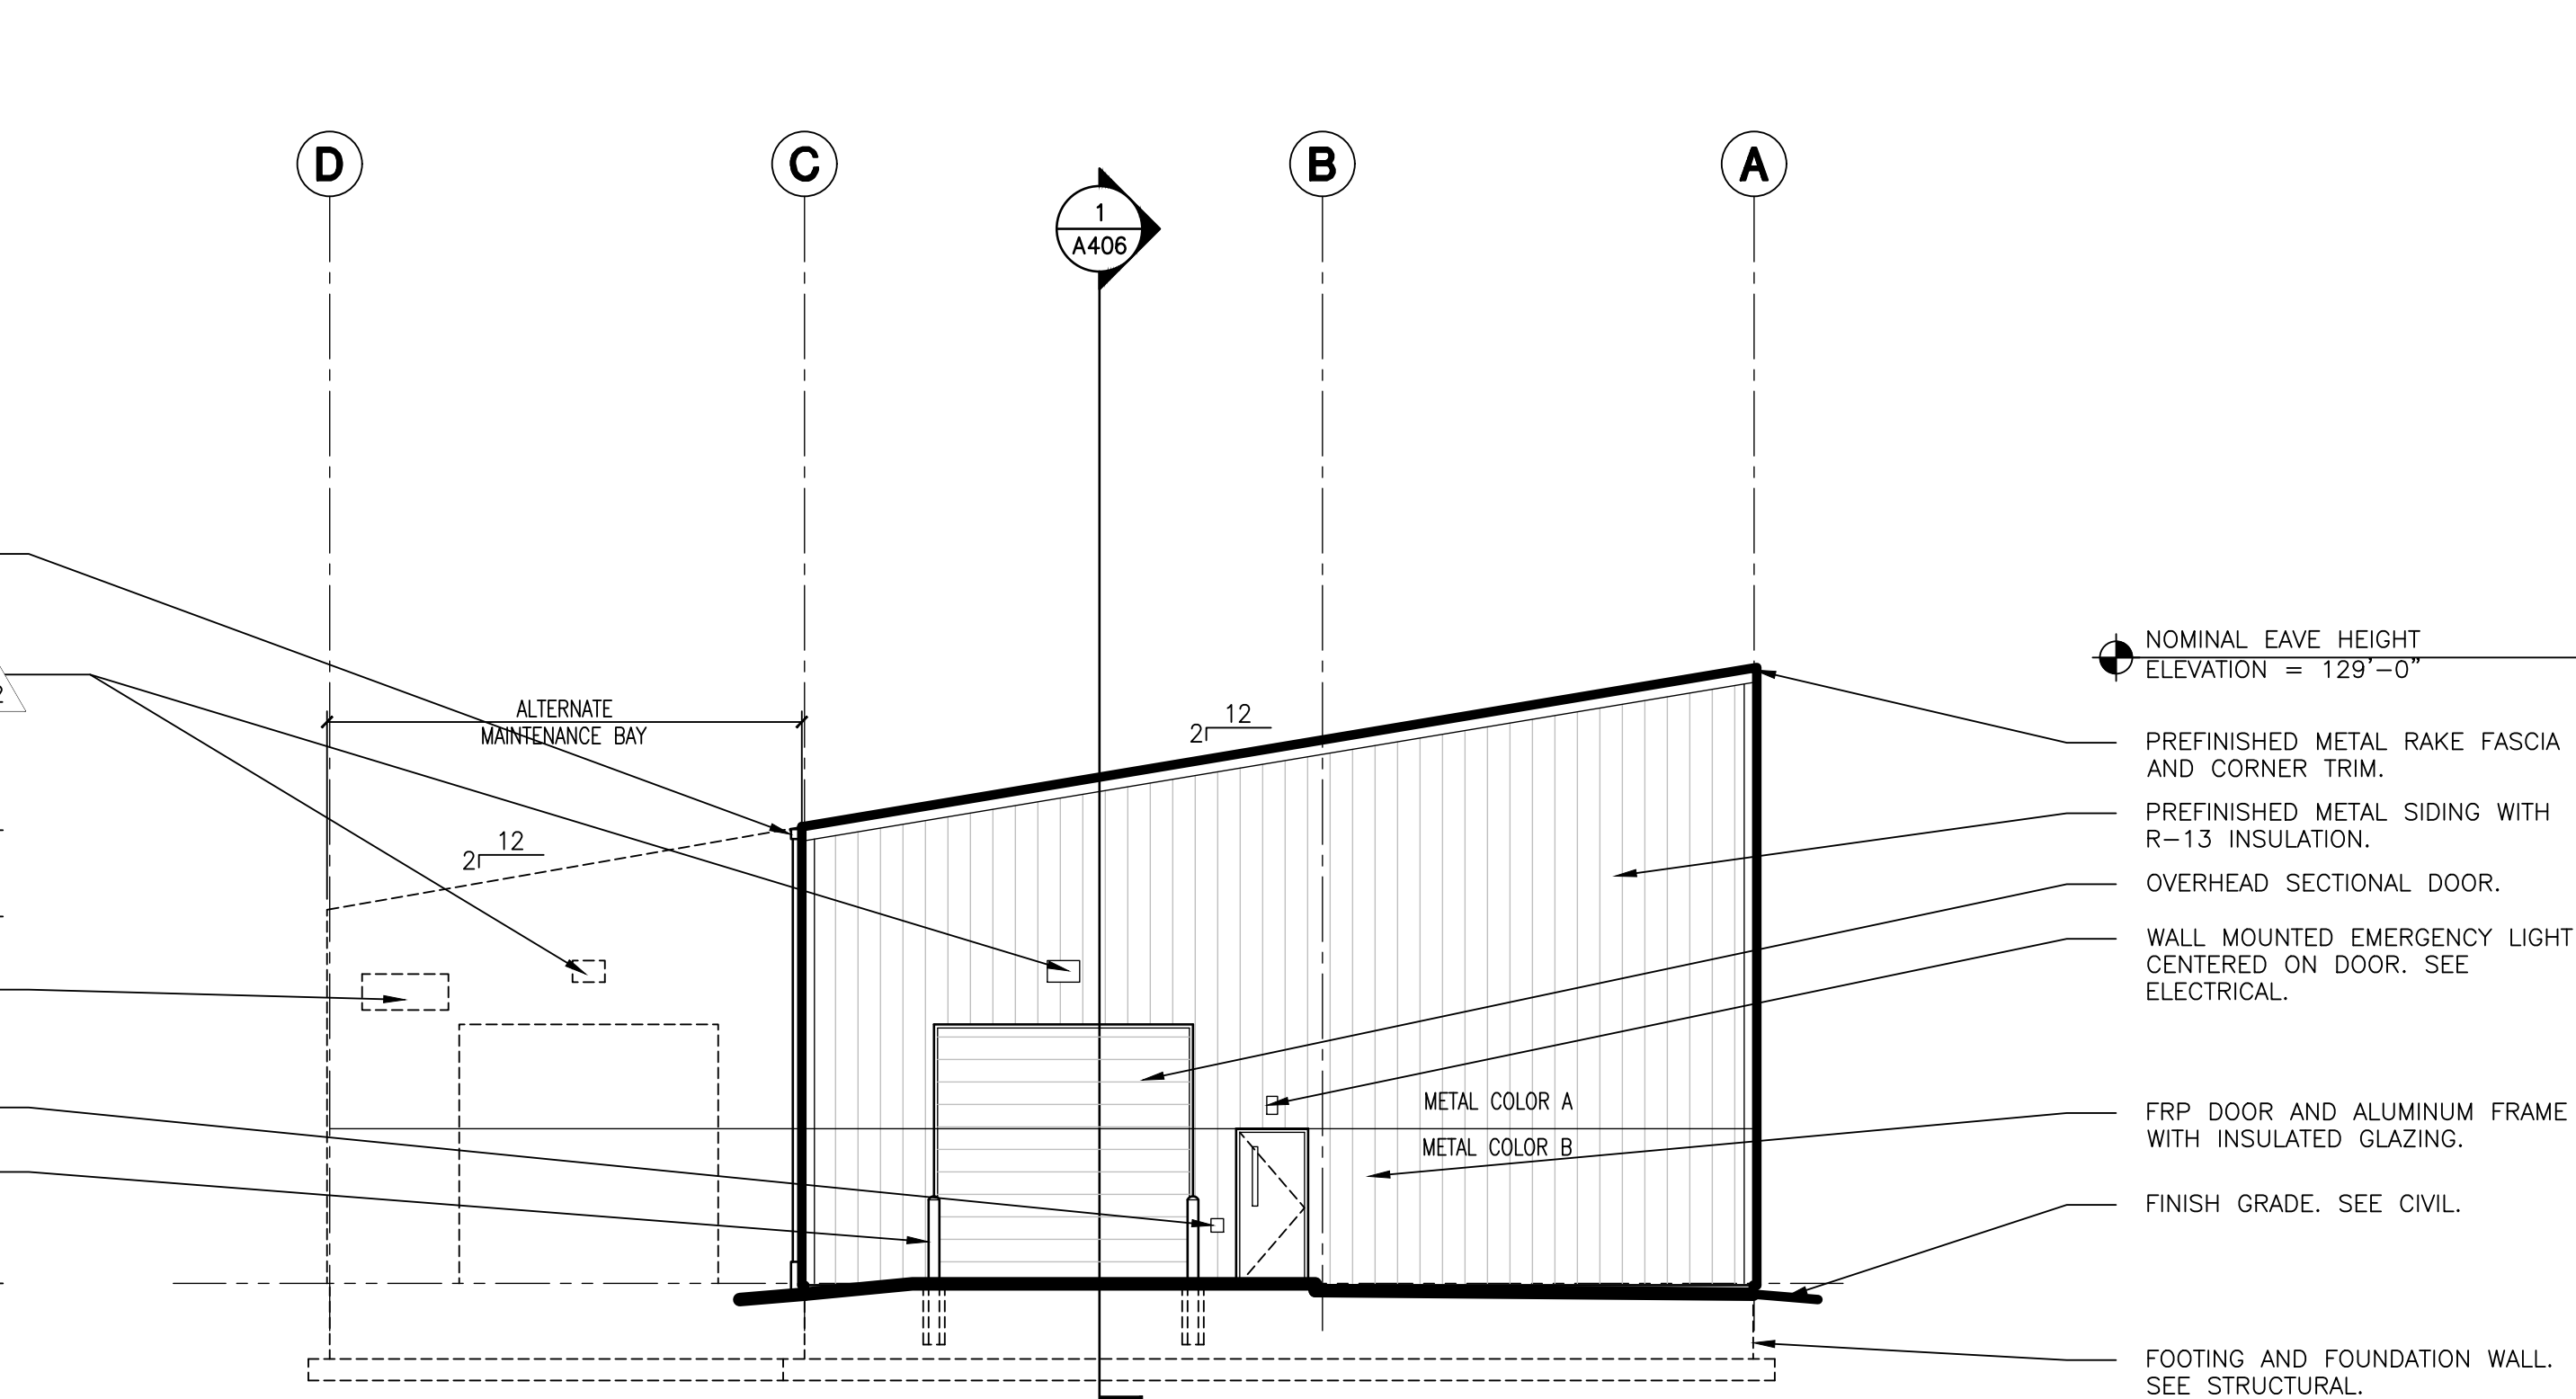

NORTH ELEVATION

SCALE: 1/8" = 1'-0"

1
A-303

GENERAL ELEVATION NOTES:

- REFER TO STRUCTURAL DRAWINGS FOR FOUNDATION WALLS AND FOOTINGS.
- REFER TO FLOOR PLANS FOR EXTERIOR WALL SECTIONS CUTS, UNLESS INDICATED OTHERWISE.
- FOR LOCATION AND MOUNTING HEIGHTS OF CAMERAS, SPEAKERS, LIGHTS, HORNS, ETC. REFER TO ELECTRICAL AND TECHNOLOGY DRAWINGS.
- ALL NEW FACE BRICK SHALL BE UTILITY RUNNING BOND UNLESS NOTED OTHERWISE.
- FINISH GRADE INDICATED ON ELEVATIONS ARE FOR DRAWING PURPOSES ONLY. REFER TO CIVIL DRAWINGS FOR ACTUAL GRADES. COORDINATE STEPPED FLASHINGS WITH ACTUAL GRADES TO PLACE CELL VENTS ABOVE GRADE.
- (C/J) INDICATES CONTROL JOINT. REFER TO DETAIL THIS SET.
- COORDINATE MECHANICAL EQUIPMENT WALL AND ROOF PENETRATIONS WITH PEMB STRUCTURAL FRAME.

EXTERIOR FINISH LEGEND:

All Buildings

- Metal Color A (light) - Corrugated Metal panel
 - PAC-CLAD - "Sierra Tan"
 - Sherwin Williams - SW7549 "Studio Taupe"
- Metal Color B (dark) - Copings/Gutters/Downspouts/Canopies/Overhangs
 - ECO Ultraplan - "Mesa Brown"
 - Sherwin Williams - SW6075 "Garret Gray" "Preferred"
- Metal Roof
 - PAD-CLAD - "Granite"
 - Sherwin Williams - SW7017 "Dorian Gray"
- Storefront - Clear Anodized
- Window Sills - Stone
- FRP Doors - Special Lite "Sage Brown"
- Overhead Sectional Door & Frame - Match Metal Color A

Resource Center

- Field Brick - Brick C
- Blonde Bottom Band - Brick A
- Soldier - Brick D

Bus Garage

- Field brick - Brick A

Maintenance/Mechanics

- Dark Bottom Band - Match Metal Color B
 - Height - Align to height of FRP doors



GIBRALTAR

DESIGN

ARCHITECTURE • ENGINEERING • INTERIOR DESIGN

PROJECT
**HANOVER CSC NEW
RESOURCE CENTER AND
RELATED WORK**

HANOVER COMMUNITY SCHOOL
CORPORATION
CEDAR LAKE, INDIANA

GIBRALTAR DESIGN

9102 N. Meridian St., Ste. 300
Indianapolis, IN 46260
Homepage: www.GibraltarDesign.com
Email: info@GibraltarDesign.com
Phone: 317.580.5777 Fax: 317.580.5778

PROJECT
20-141
DATE
05/17/21
COORDINATED BY
CD
DRAWN BY
JKF, AB
CHECKED BY
JPB



COPYRIGHT NOTICE:
THE CONCEPTS, DESIGNS, PLANS, DETAILS, ETC. SHOWN ON THIS DOCUMENT ARE THE PROPERTY OF GIBRALTAR DESIGN AND WERE CREATED FOR USE ON THIS SPECIFIC PROJECT. NONE OF THIS INFORMATION SHALL BE USED BY ANY PERSON OR FIRM FOR ANY PURPOSE WITHOUT THE EXPRESS WRITTEN CONSENT OF GIBRALTAR DESIGN. THE OWNER MAY RETAIN COPIES FOR INFORMATION AND REFERENCE IN CONNECTION ONLY WITH THIS PROJECT.

REVISIONS

MARK	DATE	ISSUED FOR
1	05/28/21	ADDENDUM #1
2	06/03/21	ADDENDUM #2

DRAWING
**EXTERIOR ELEVATIONS
MECHANICS BUILDING
BUILDING C**

PROJECT
**HANOVER CSC NEW RESOURCE
CENTER AND RELATED WORK**

© GIBRALTAR DESIGN

SHEET

A-303



GIBRALTAR
DESIGN
ARCHITECTURE • ENGINEERING • INTERIOR DESIGN

PROJECT
**HANOVER CSC NEW
RESOURCE CENTER AND
RELATED WORK**
HANOVER COMMUNITY SCHOOL
CORPORATION
CEDAR LAKE, INDIANA

GIBRALTAR DESIGN
9102 N. Meridian St., Ste. 300
Indianapolis, IN 46260
Homepage: www.GibraltarDesign.com
Email: info@GibraltarDesign.com
Phone: 317.580.5777 Fax: 317.580.5778

PROJECT
20-141
DATE
05/17/21
COORDINATED BY
CD
DRAWN BY
JKF, AB
CHECKED BY
JPB


COPYRIGHT NOTICE:
THE CONCEPTS, DESIGNS, PLANS, DETAILS, ETC. SHOWN ON THIS DOCUMENT ARE THE PROPERTY OF GIBRALTAR DESIGN AND WERE CREATED FOR USE ON THIS SPECIFIC PROJECT. NONE OF THIS INFORMATION SHALL BE USED BY ANY PERSON OR FIRM FOR ANY PURPOSE WITHOUT THE EXPRESS WRITTEN CONSENT OF GIBRALTAR DESIGN. THE OWNER MAY RETAIN COPIES FOR INFORMATION AND REFERENCE IN CONNECTION ONLY WITH THIS PROJECT.

REVISIONS		
MARK	DATE	ISSUED FOR
1	05/28/21	ADDENDUM #1
2	06/03/21	ADDENDUM #2


DRAWING
**WALL SECTIONS
BUS GARAGE
BUILDING A**

PROJECT
**HANOVER CSC NEW RESOURCE
CENTER AND RELATED WORK**


© GIBRALTAR DESIGN SHEET
A-402

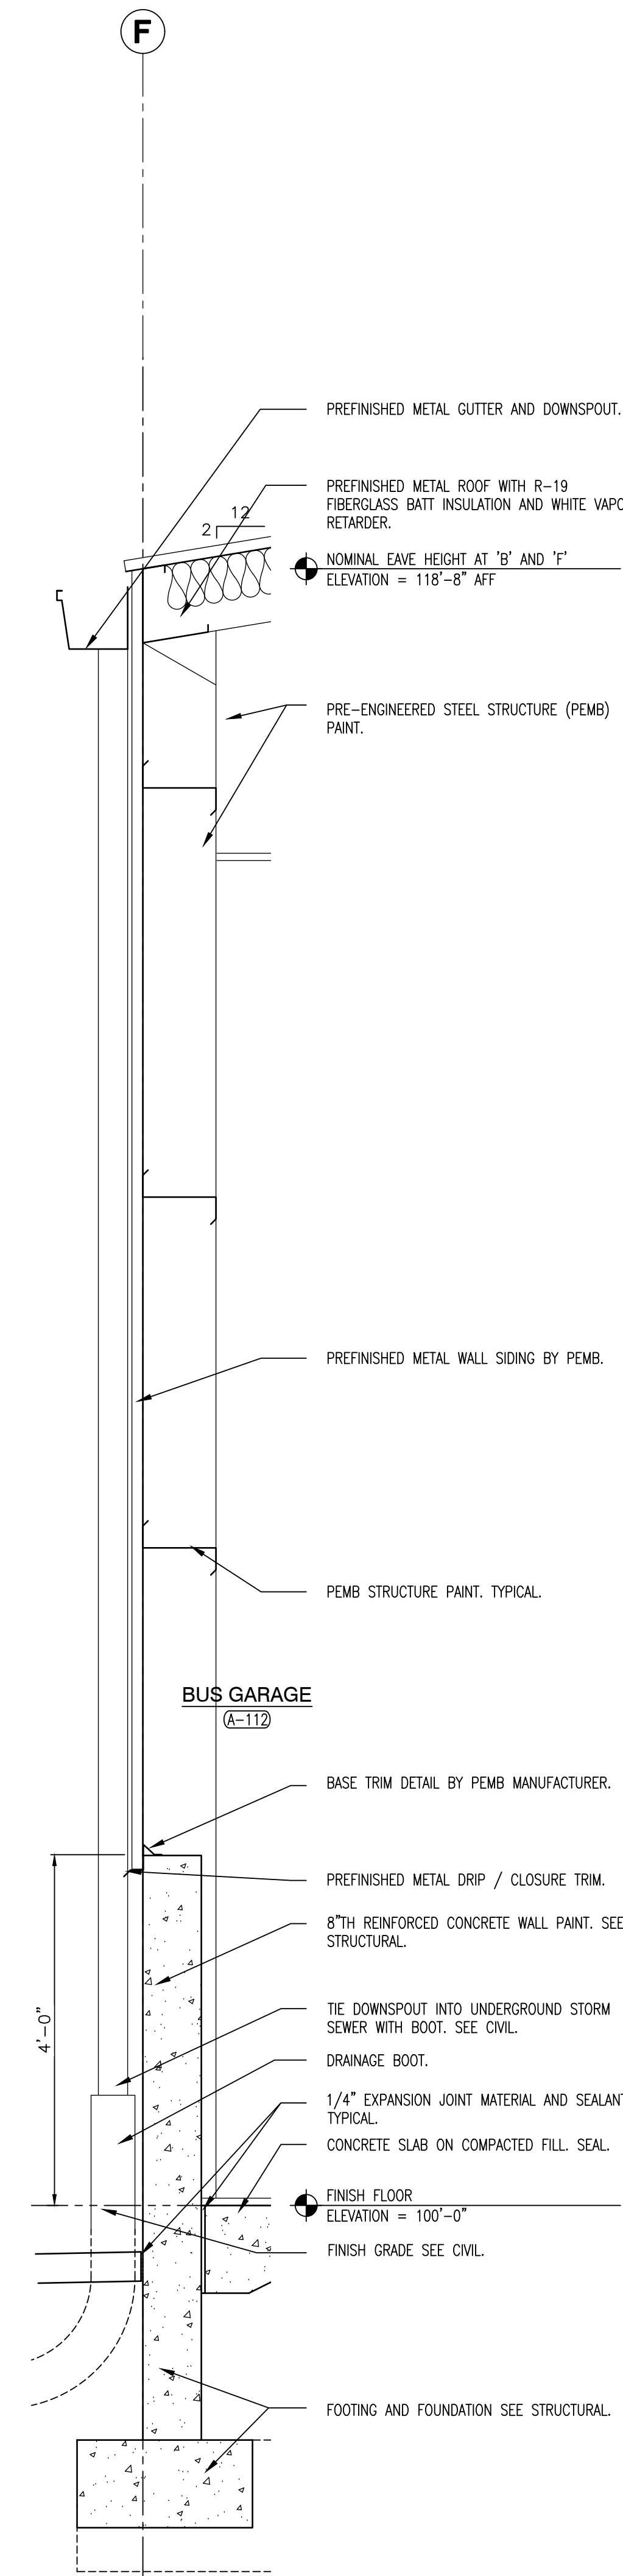


1 WALL SECTION
SCALE: 3/4" = 1' - 0"

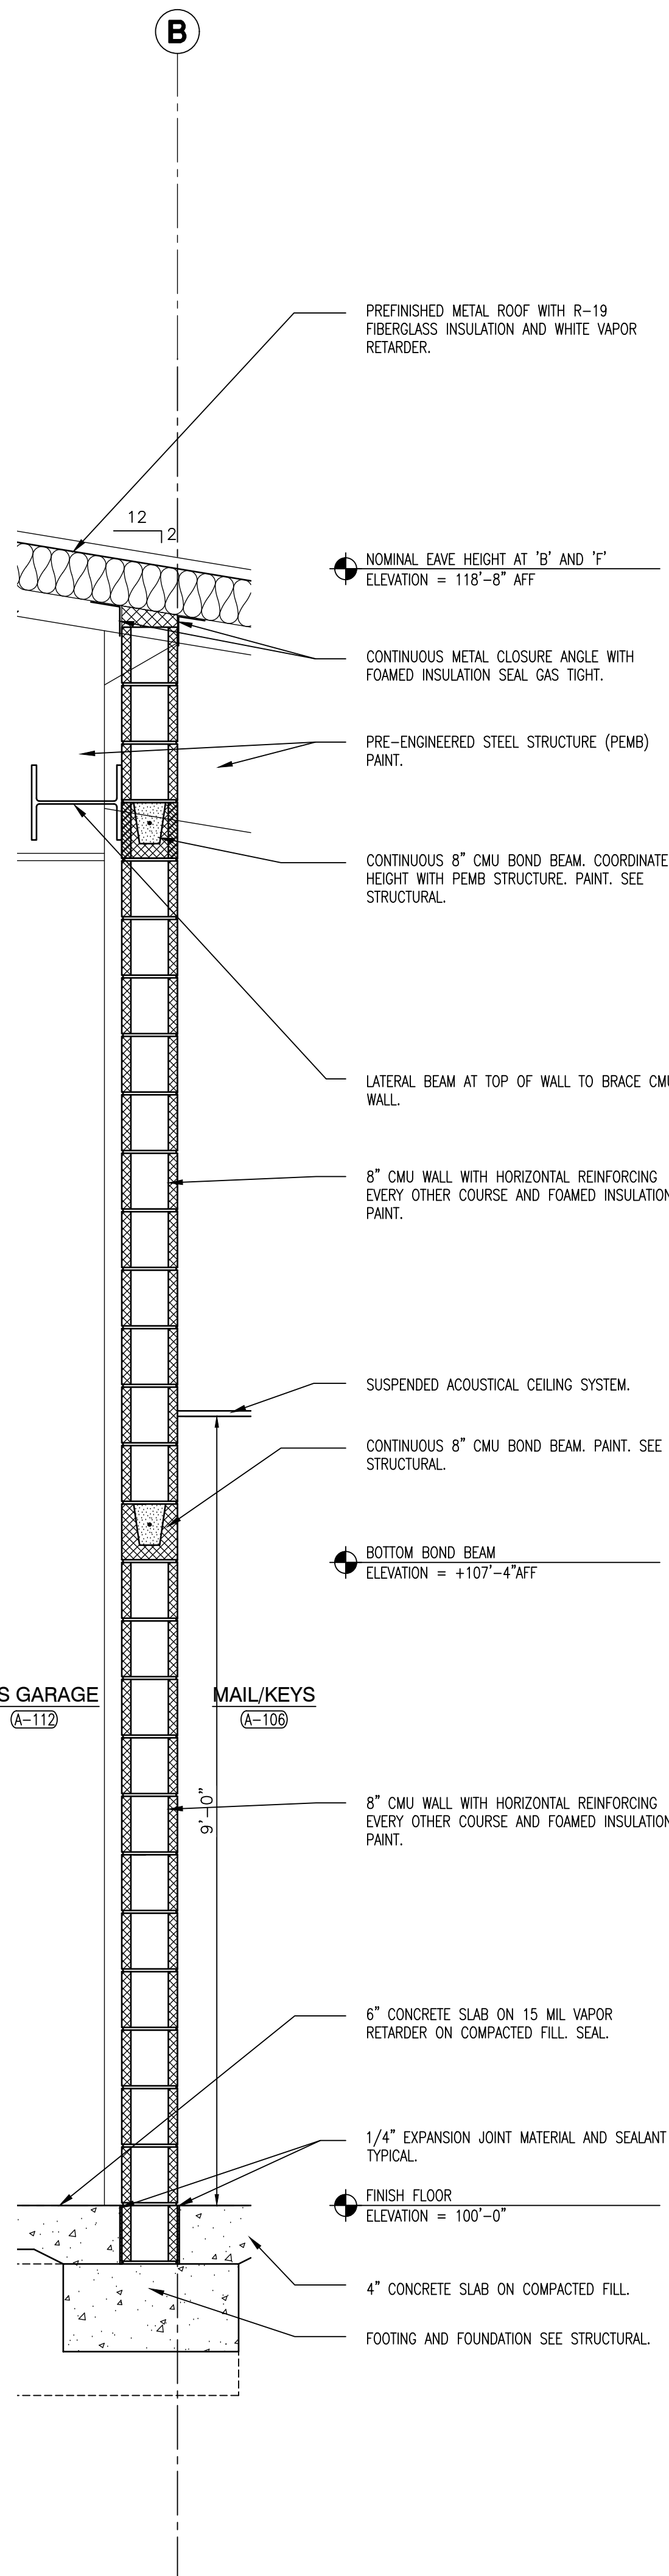


2 WALL SECTION
SCALE: 3/4" = 1' - 0"

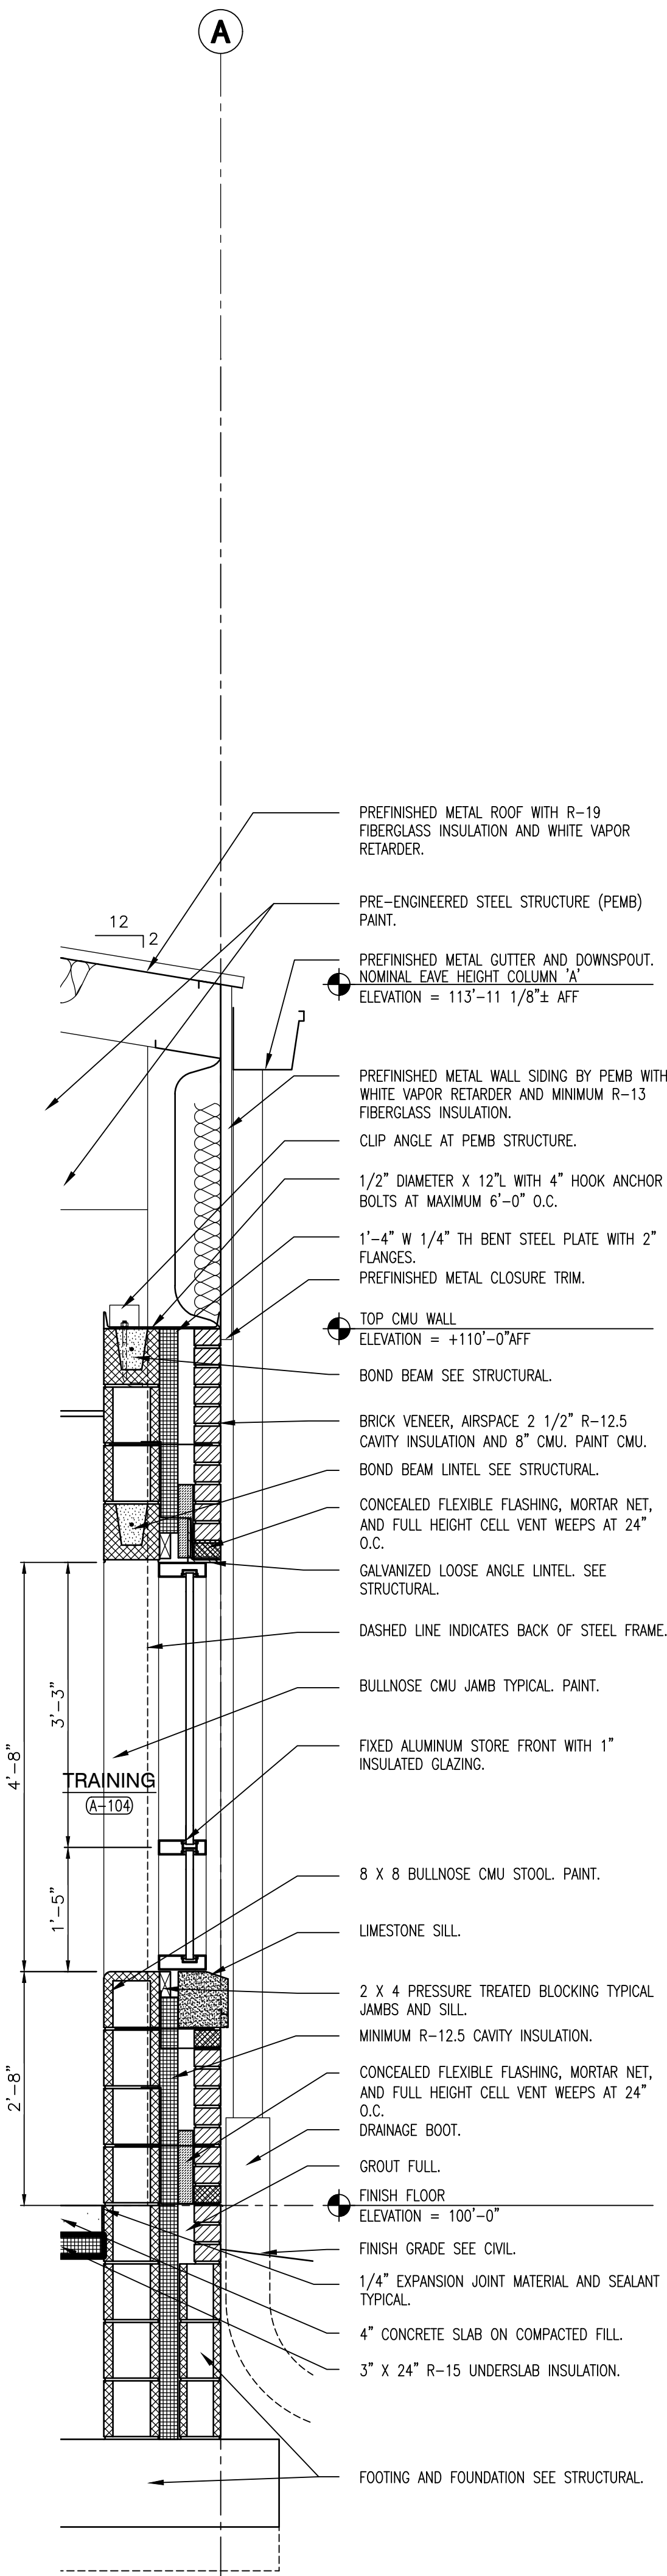

3 WALL SECTION
SCALE: 3/4" = 1' - 0"

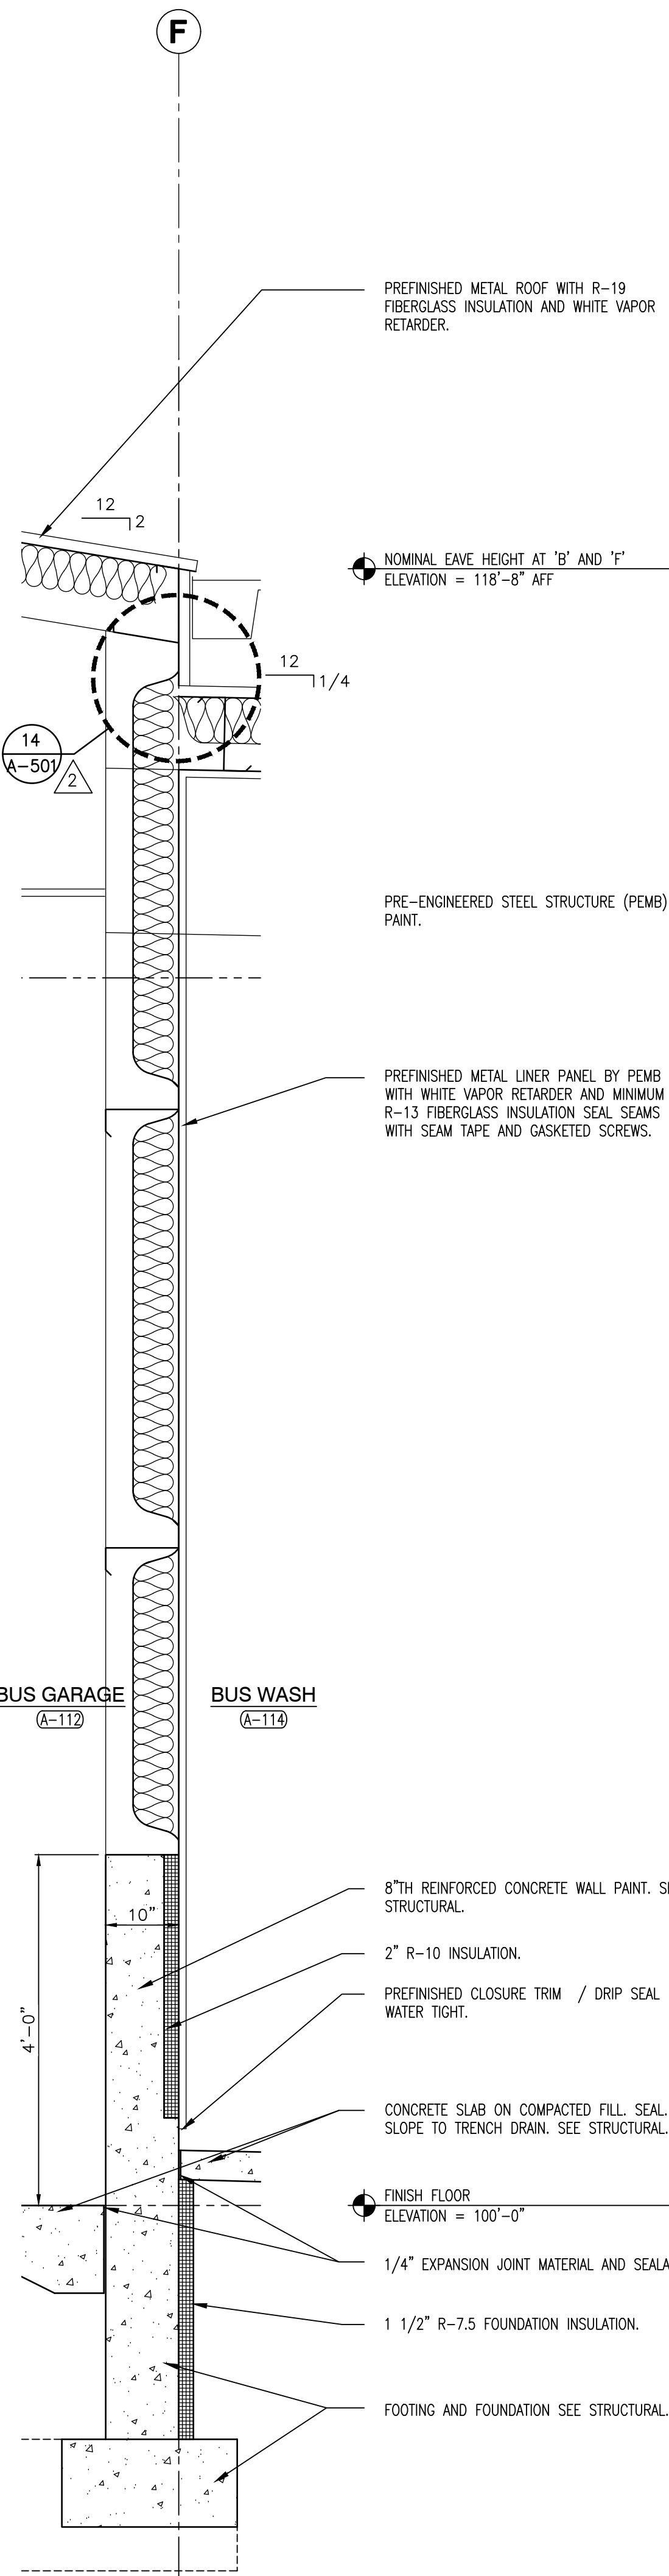

4 WALL SECTION
SCALE: 3/4" = 1' - 0"


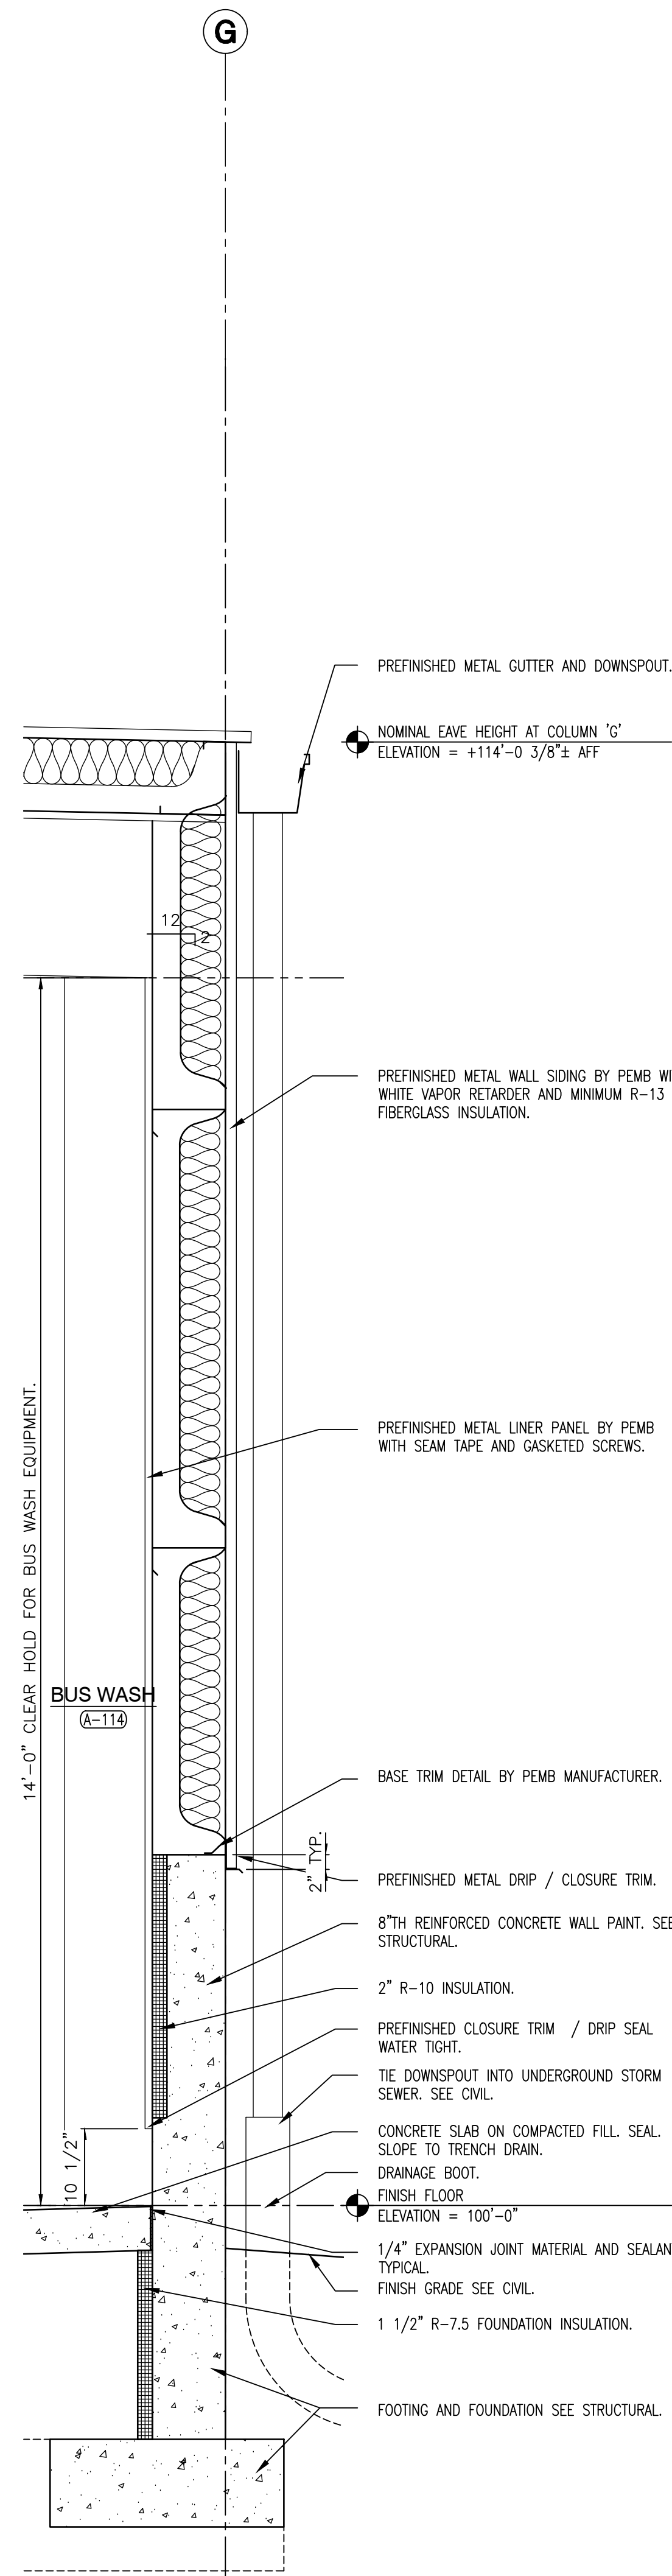


5 WALL SECTION
SCALE: 3/4" = 1' - 0"



HANOVER COMMUNITY SCHOOL
CORPORATION
CEDAR LAKE, INDIANA

A-403

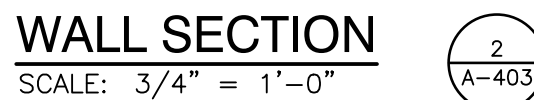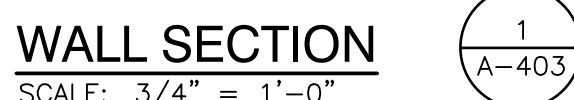



GIBRALTAR
DESIGN
ARCHITECTURE • ENGINEERING • INTERIOR DESIGN

PROJECT
**HANOVER CSC NEW
RESOURCE CENTER AND
RELATED WORK**
HANOVER COMMUNITY SCHOOL
CORPORATION
CEDAR LAKE, INDIANA

GIBRALTAR DESIGN
9102 N. Meridian St., Ste. 300
Indianapolis, IN 46260
Homepage: www.GibraltarDesign.com
Email: info@GibraltarDesign.com
Phone: 317.580.5777 Fax: 317.580.5778

PROJECT
20-141
DATE
05/17/21
COORDINATED BY
CD
DRAWN BY
JKF, AB
CHECKED BY
JPB




COPYRIGHT NOTICE:
THE CONCEPTS, DESIGNS, PLANS, DETAILS, ETC. SHOWN ON THIS DOCUMENT ARE THE PROPERTY OF GIBRALTAR DESIGN AND WERE CREATED FOR USE ON THIS SPECIFIC PROJECT. NONE OF THIS INFORMATION SHALL BE USED BY ANY PERSON OR FIRM FOR ANY PURPOSE WITHOUT THE EXPRESS WRITTEN CONSENT OF GIBRALTAR DESIGN. THE OWNER MAY RETAIN COPIES FOR INFORMATION AND REFERENCE IN CONNECTION ONLY WITH THIS PROJECT.

REVISIONS		
MARK	DATE	ISSUED FOR
1	05/28/21	ADDENDUM #1
2	06/03/21	ADDENDUM #2

DRAWING
**WALL SECTIONS
MAINTENANCE GARAGE
BUILDING B**

PROJECT
**HANOVER CSC NEW RESOURCE
CENTER AND RELATED WORK**


GIBRALTAR DESIGN SHEET
A-405

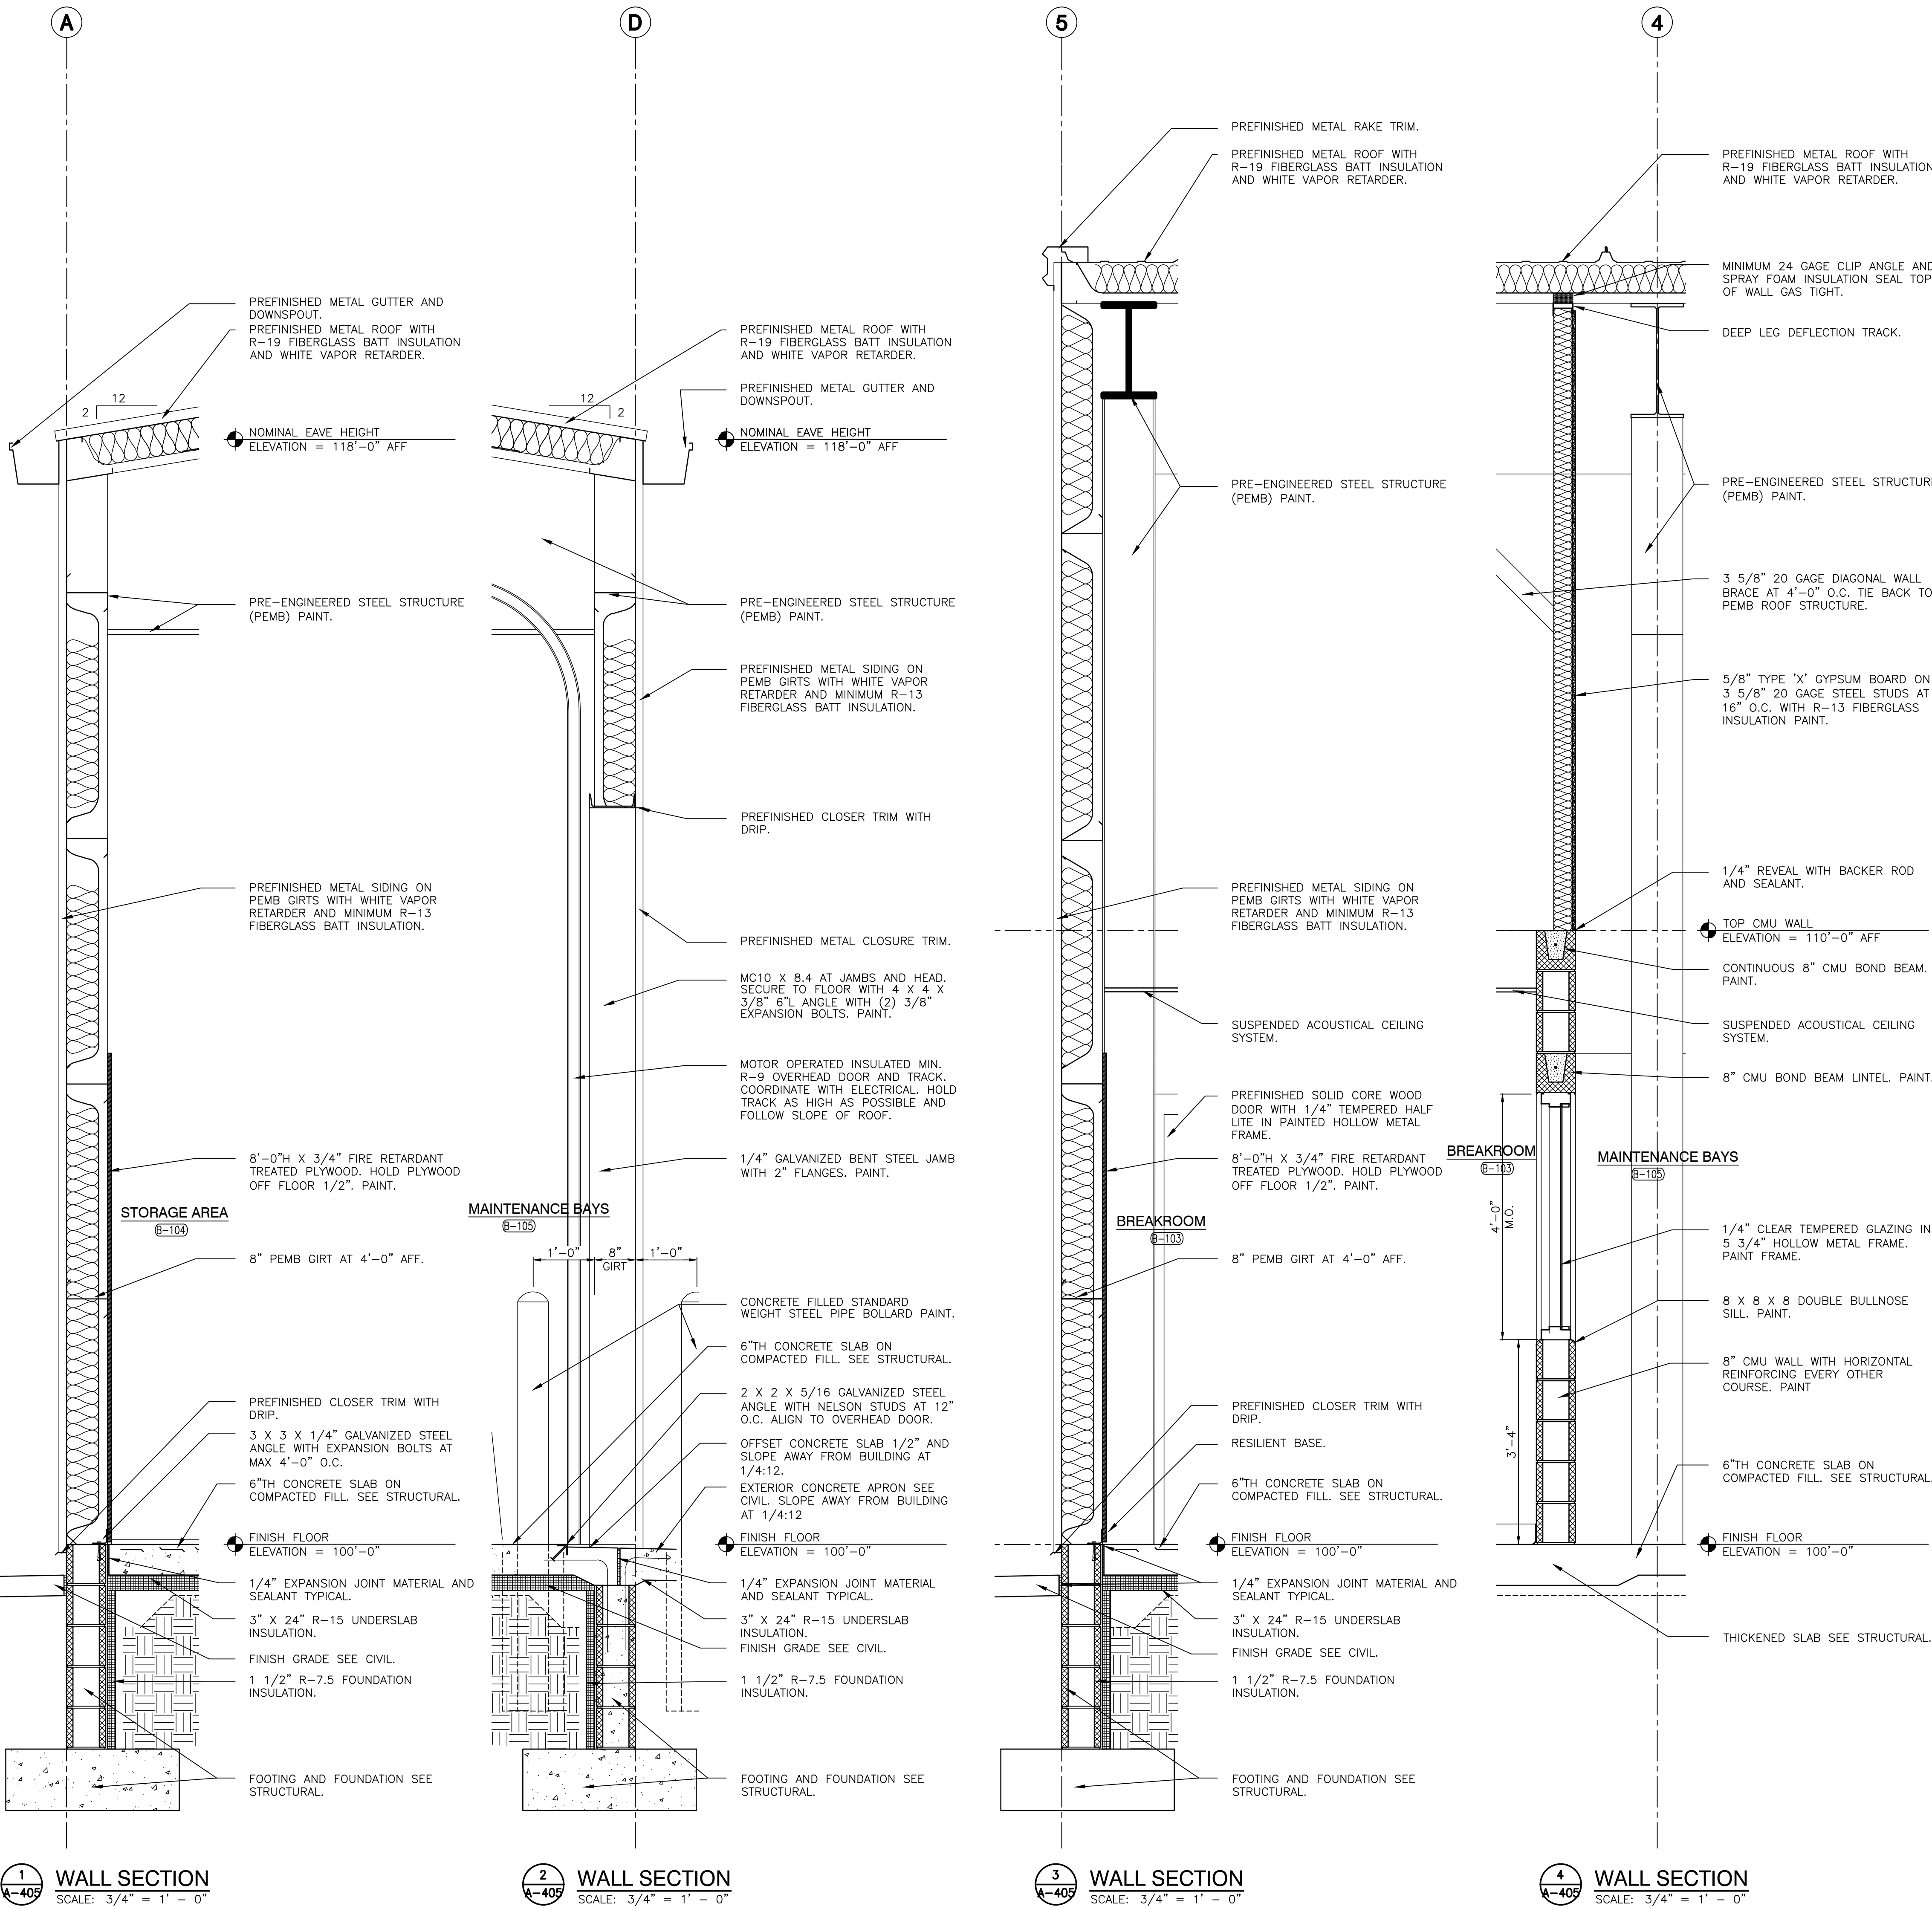




GIBRALTAR
DESIGN
ARCHITECTURE • ENGINEERING • INTERIOR DESIGN


PROJECT
**HANOVER CSC NEW
RESOURCE CENTER AND
RELATED WORK**
HANOVER COMMUNITY SCHOOL
CORPORATION
CEDAR LAKE, INDIANA

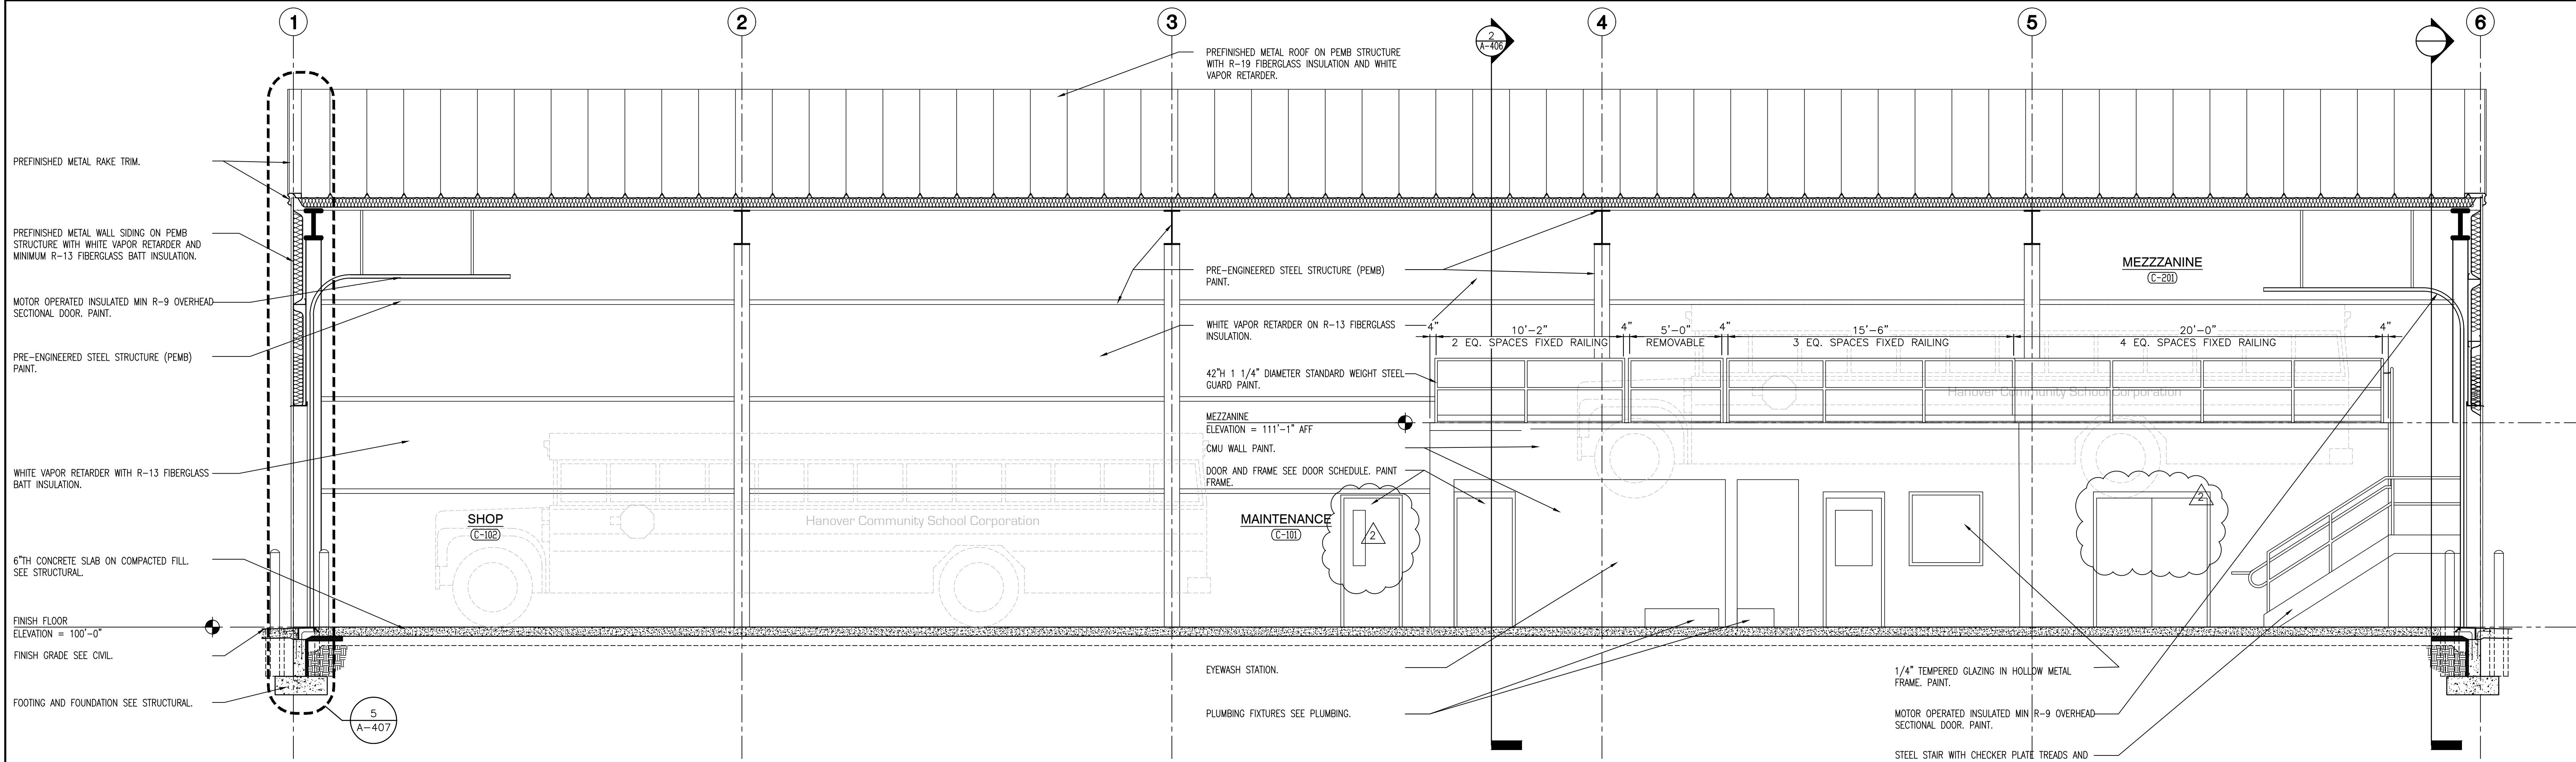

**BUILDING SECTION
MECHANICS BUILDING**
SCALE: 1/4" = 1'-0"

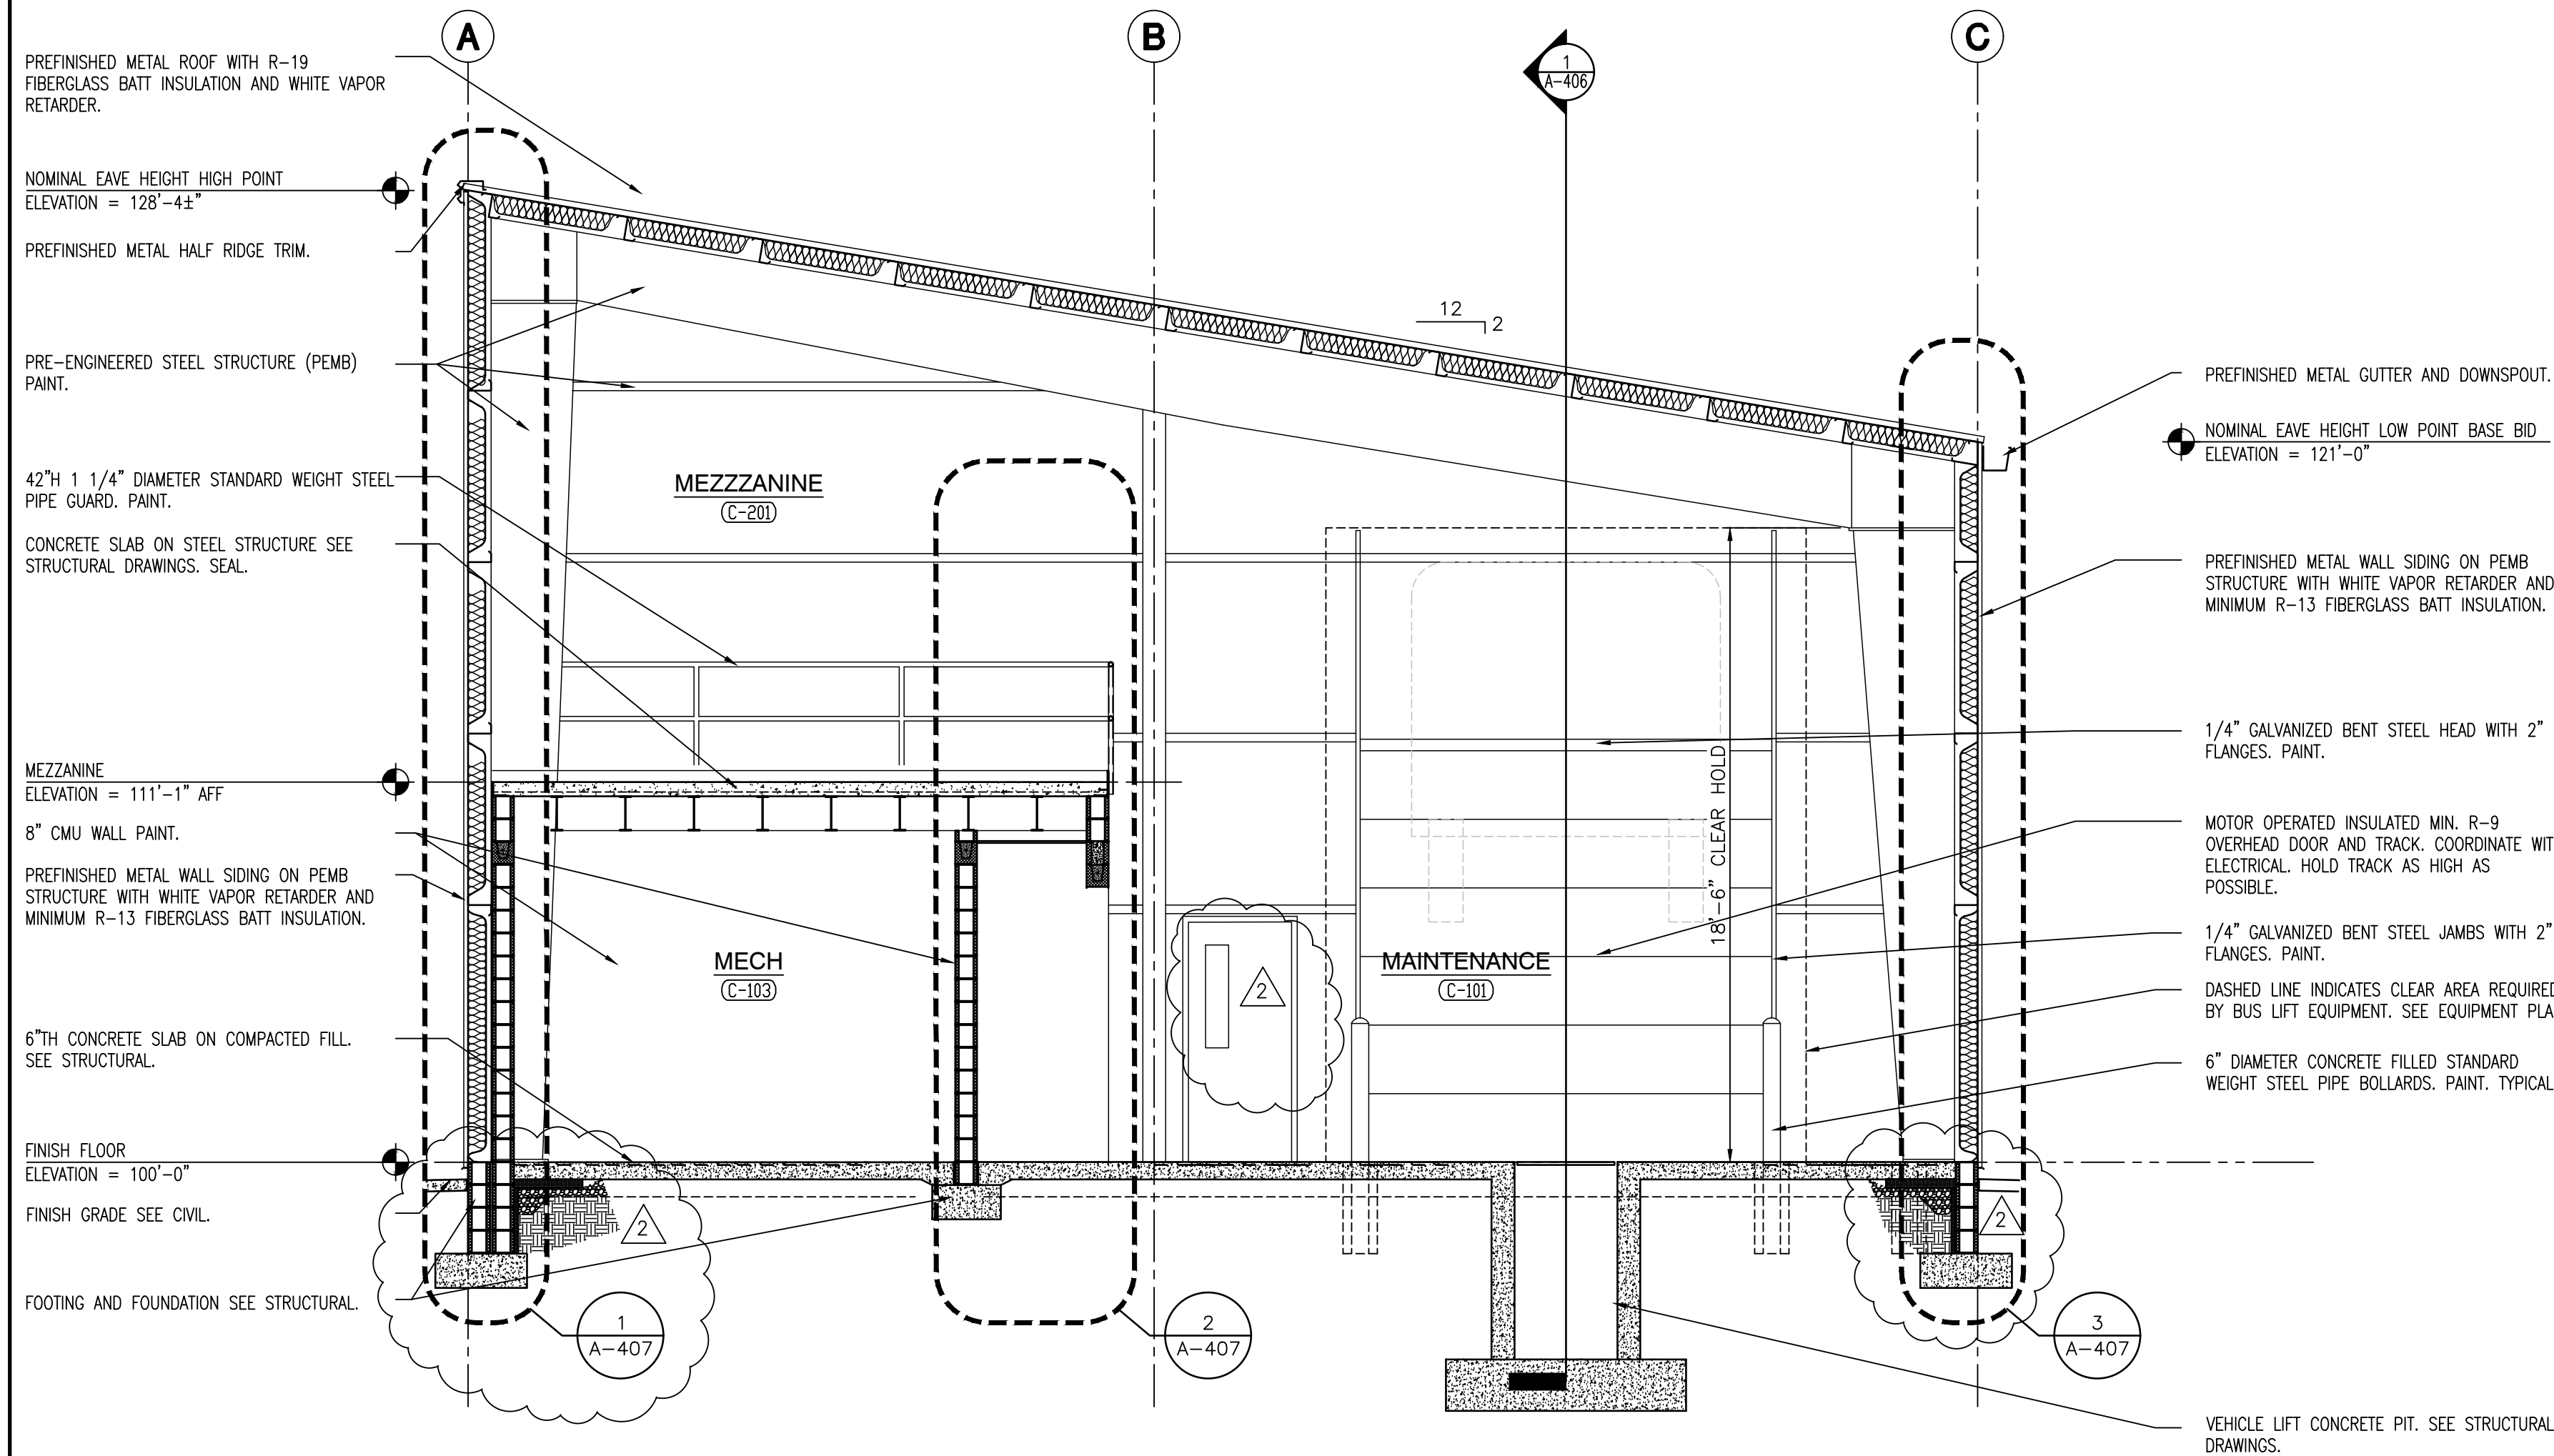

**BUILDING SECTION
MECHANICS BUILDING BASE BID**
SCALE: 1/4" = 1'-0"

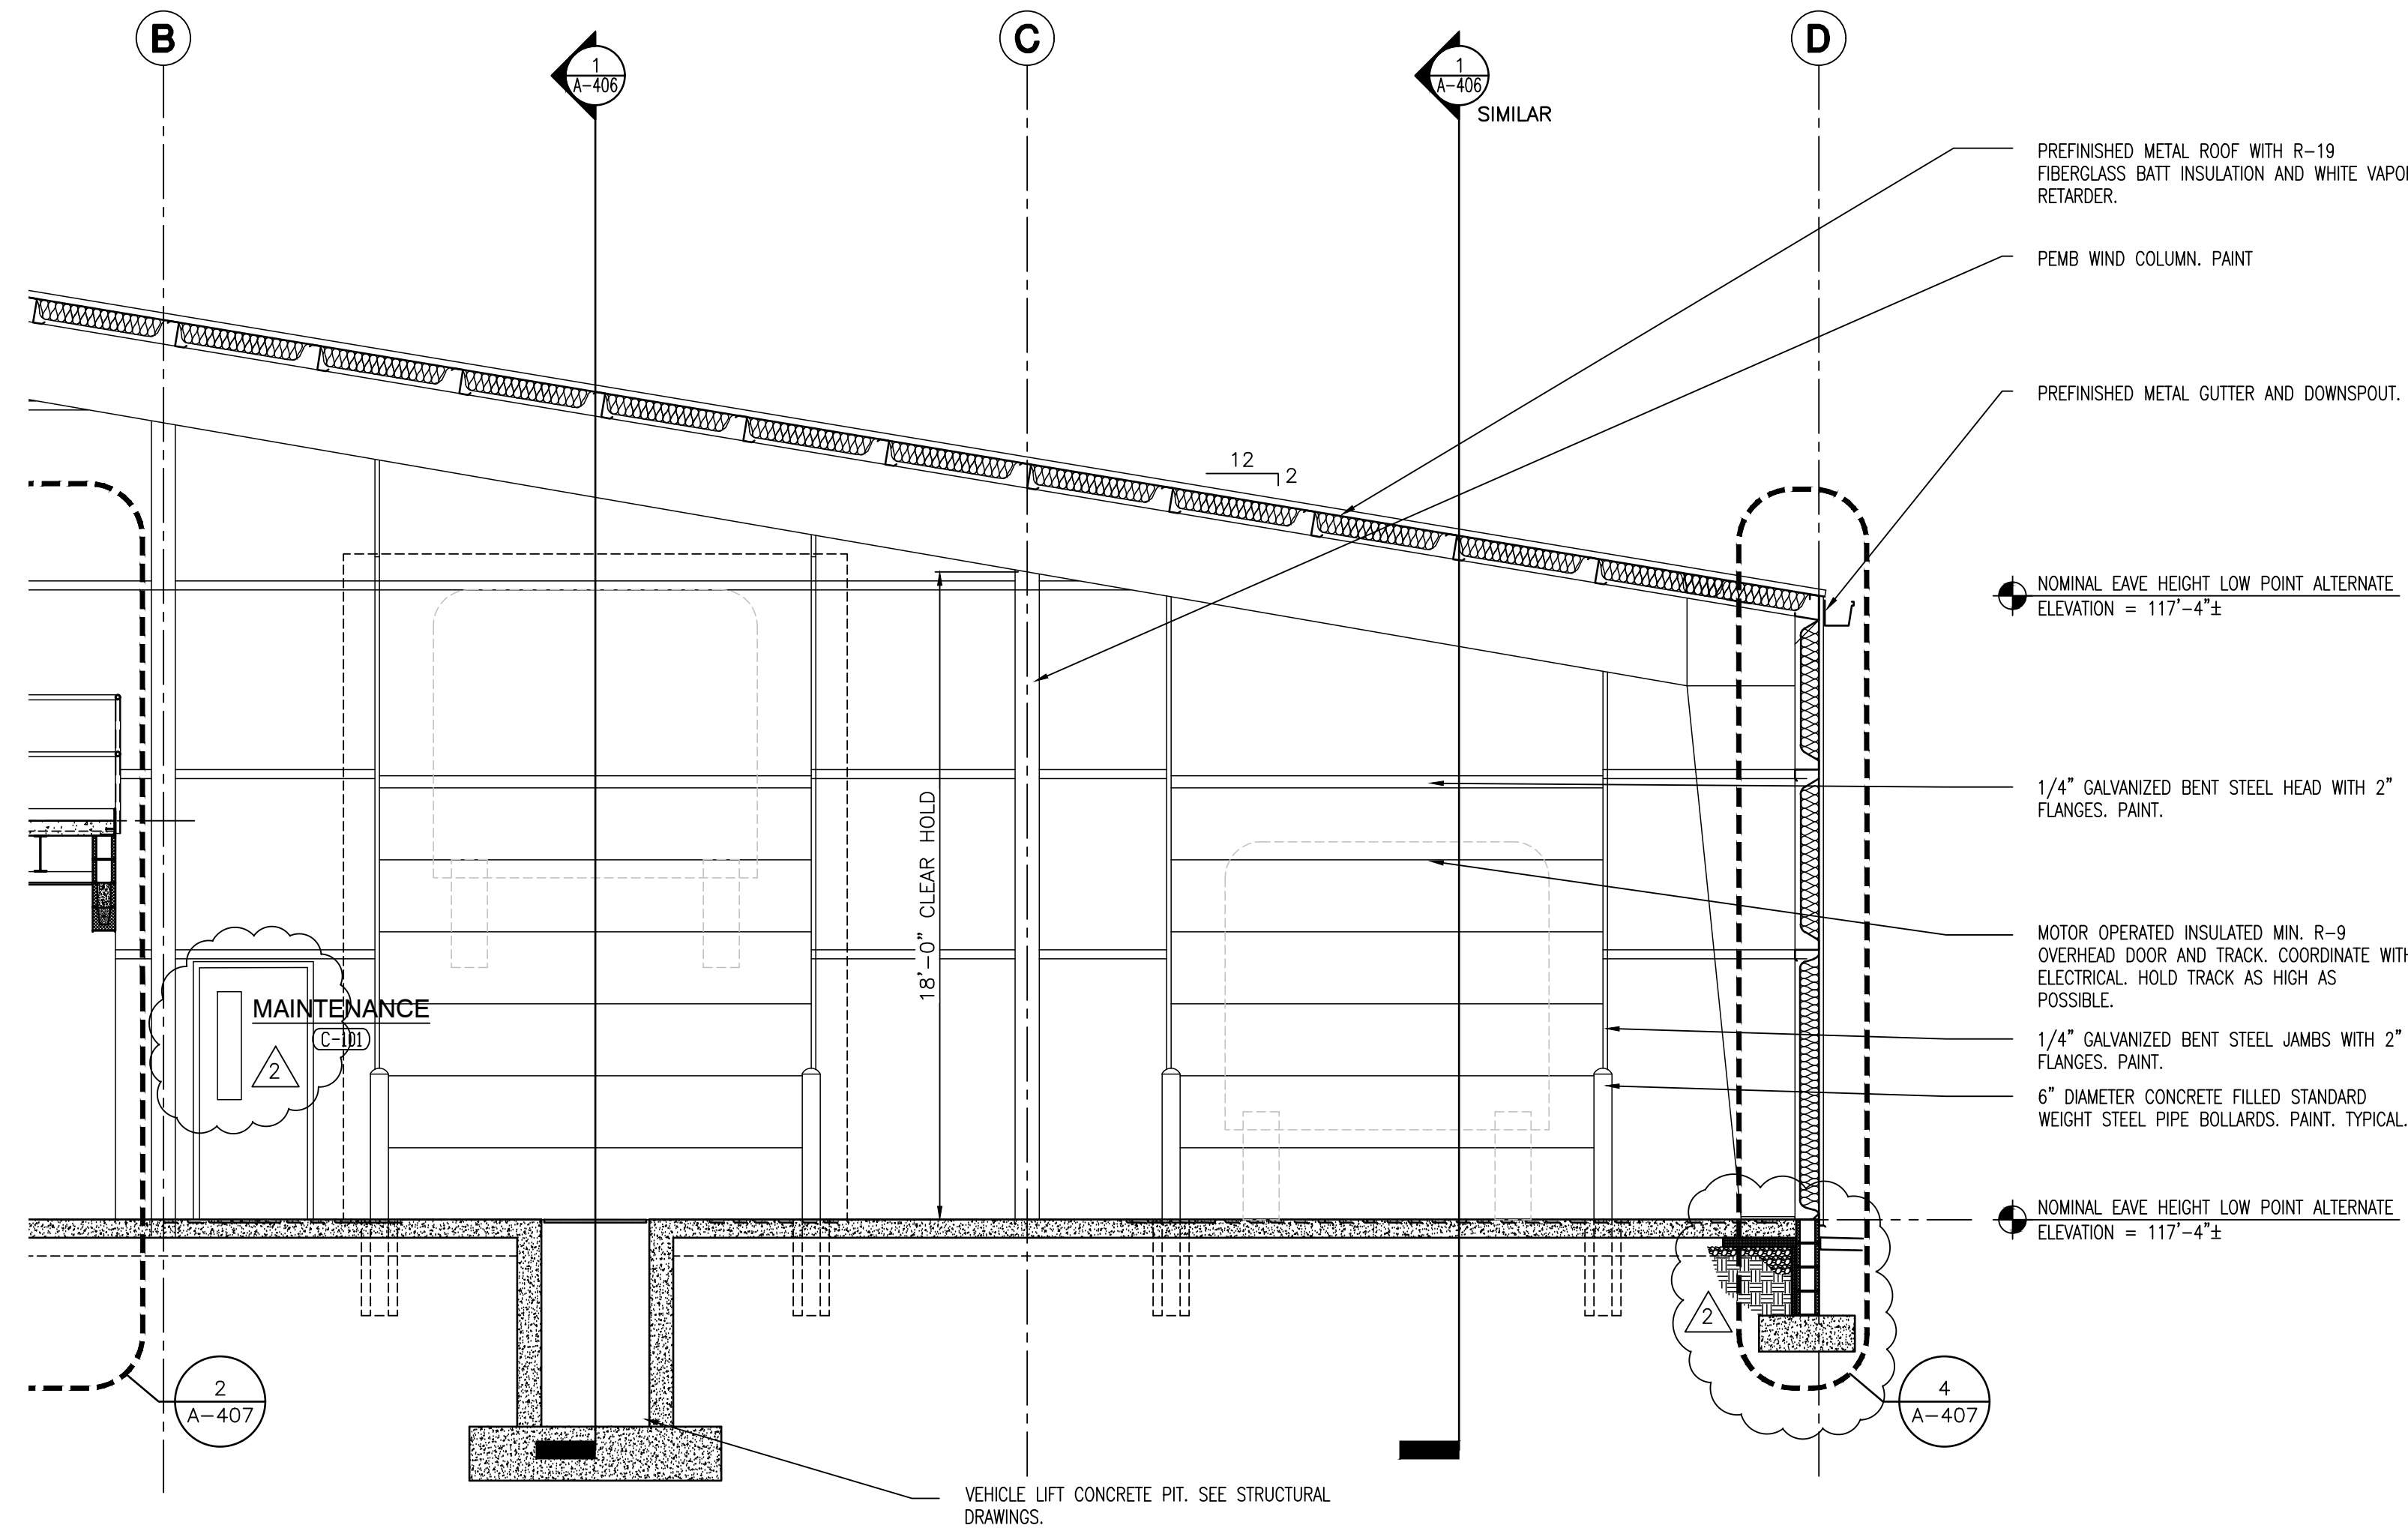

**BUILDING SECTION
MECHANICS BUILDING ALTERNATE**
SCALE: 1/4" = 1'-0"

GIBRALTAR DESIGN

9102 N. Meridian St., Ste. 300
Indianapolis, IN 46260
Homepage www.GibraltarDesign.com
Email: info@GibraltarDesign.com
Phone 317.580.5777 Fax 317.580.5778

PROJECT 20-141
DATE 05/17/21
COORDINATED BY CD
DRAWN BY JFK, AB
CHECKED BY JPB

COPYRIGHT NOTICE:
THE CONCEPTS, DESIGNS, PLANS, DETAILS, ETC. SHOWN ON THIS DOCUMENT ARE THE PROPERTY OF GIBRALTAR DESIGN AND WERE CREATED FOR USE ON THIS SPECIFIC PROJECT. NONE OF THIS INFORMATION SHALL BE USED BY ANY PERSON OR FIRM FOR ANY PURPOSE WITHOUT THE EXPRESS WRITTEN CONSENT OF GIBRALTAR DESIGN. THE OWNER MAY RETAIN COPIES FOR INFORMATION AND REFERENCE IN CONNECTION ONLY WITH THIS PROJECT.






REVISIONS	MARK	DATE	ISSUED FOR
1	05/28/21	ADDENDUM #1	
2	06/03/21	ADDENDUM #2	

DRAWING
**BUILDING SECTIONS
MECHANICS BUILDING
BUILDING C**

PROJECT
**HANOVER CSC NEW RESOURCE
CENTER AND RELATED WORK**

© GIBRALTAR DESIGN SHEET
A-406

Z:\cad\projects\2020 - 2029\2021 Projects\2104 Gibraltar Design_Hanover\05 Arch\A-407 UNIT C WALL SECTION.dwg, 6/4/2021 9:19:07 AM, JFitzgerald

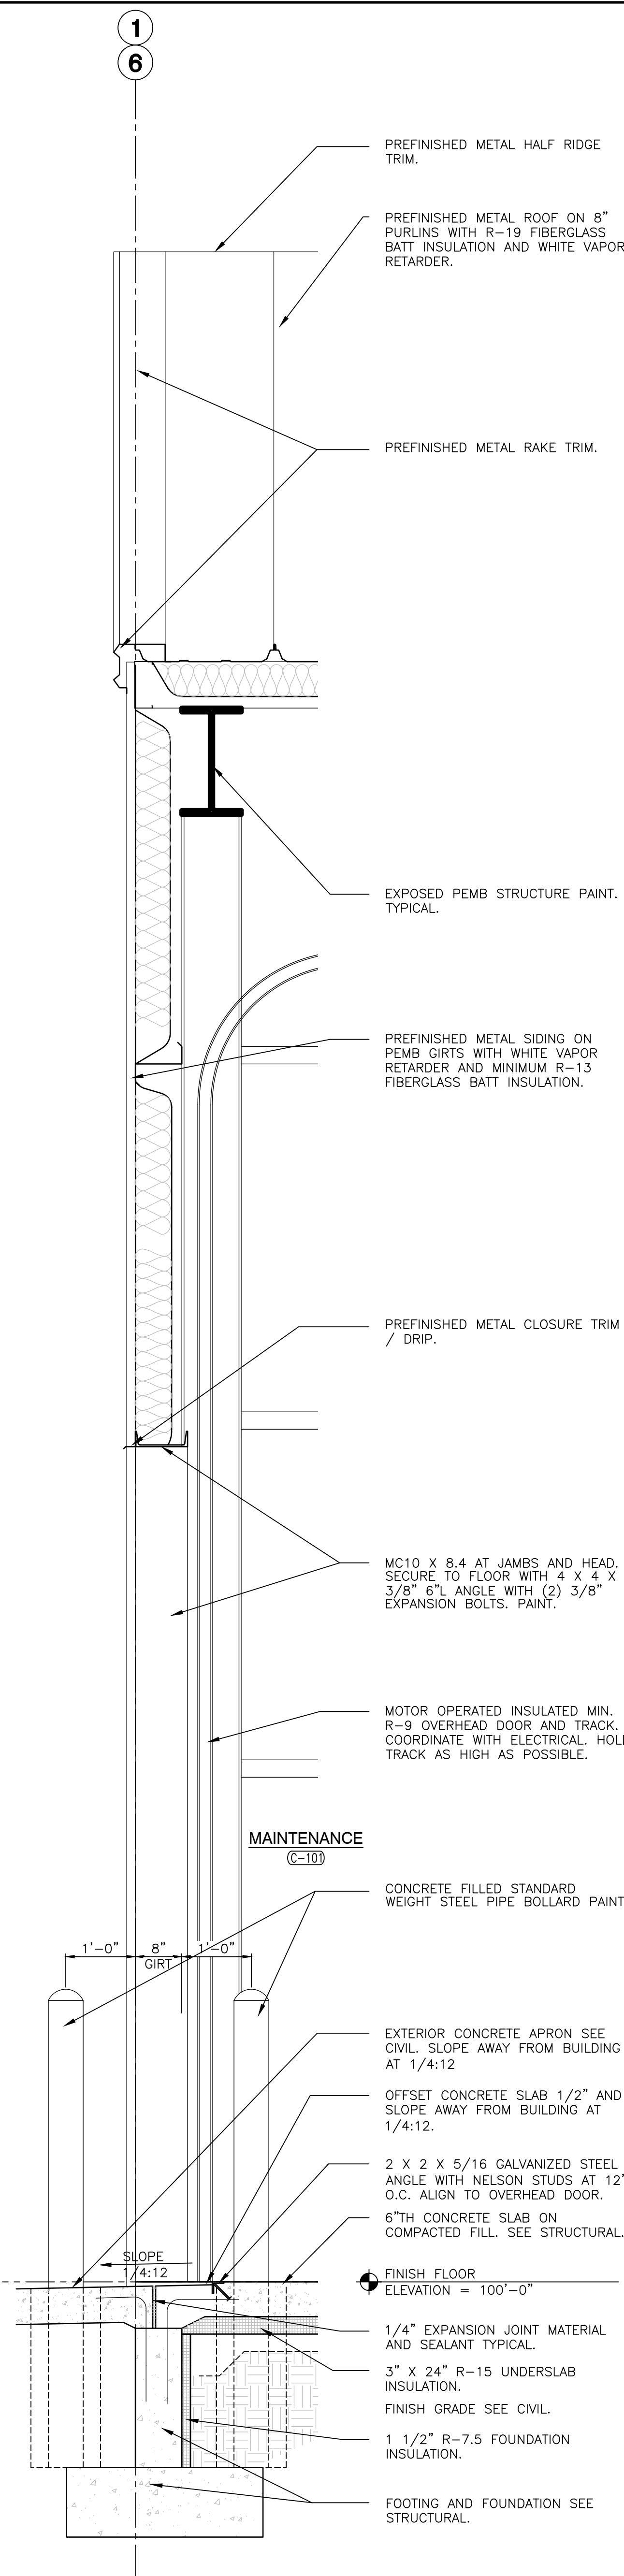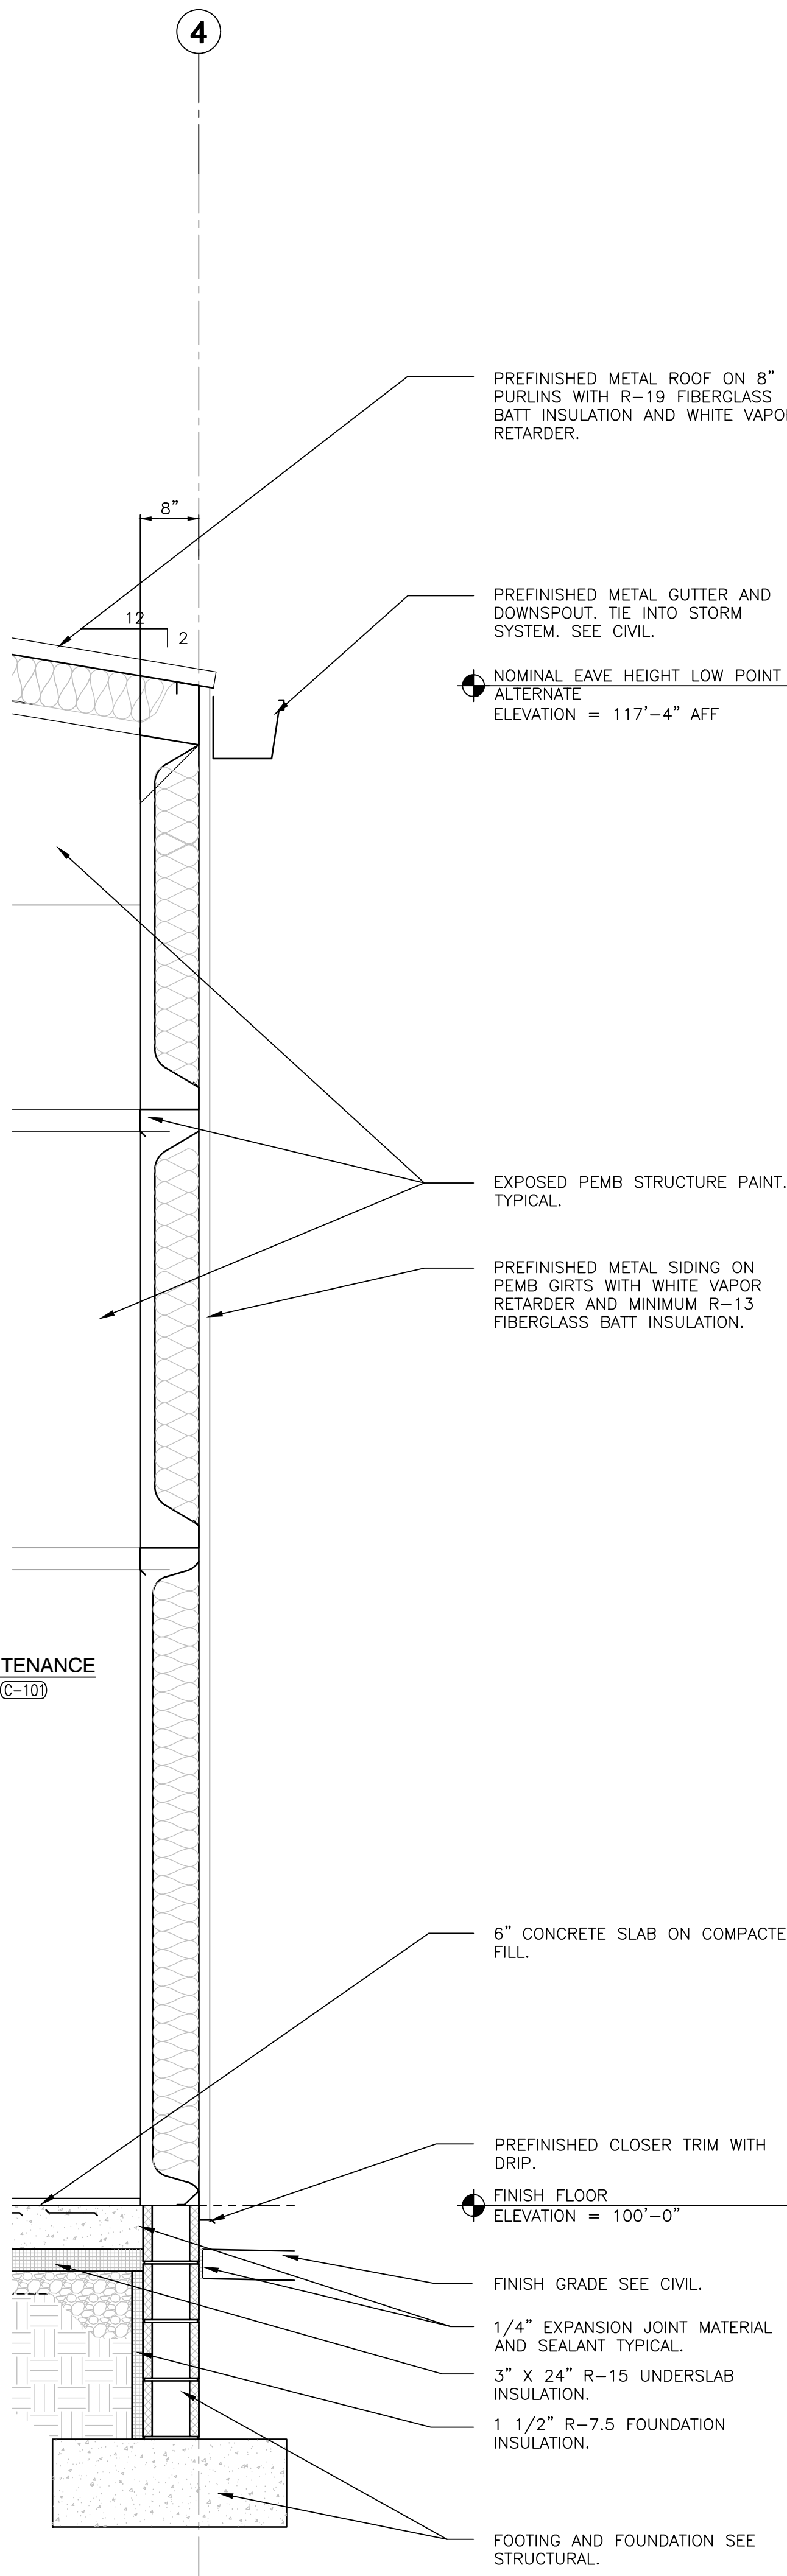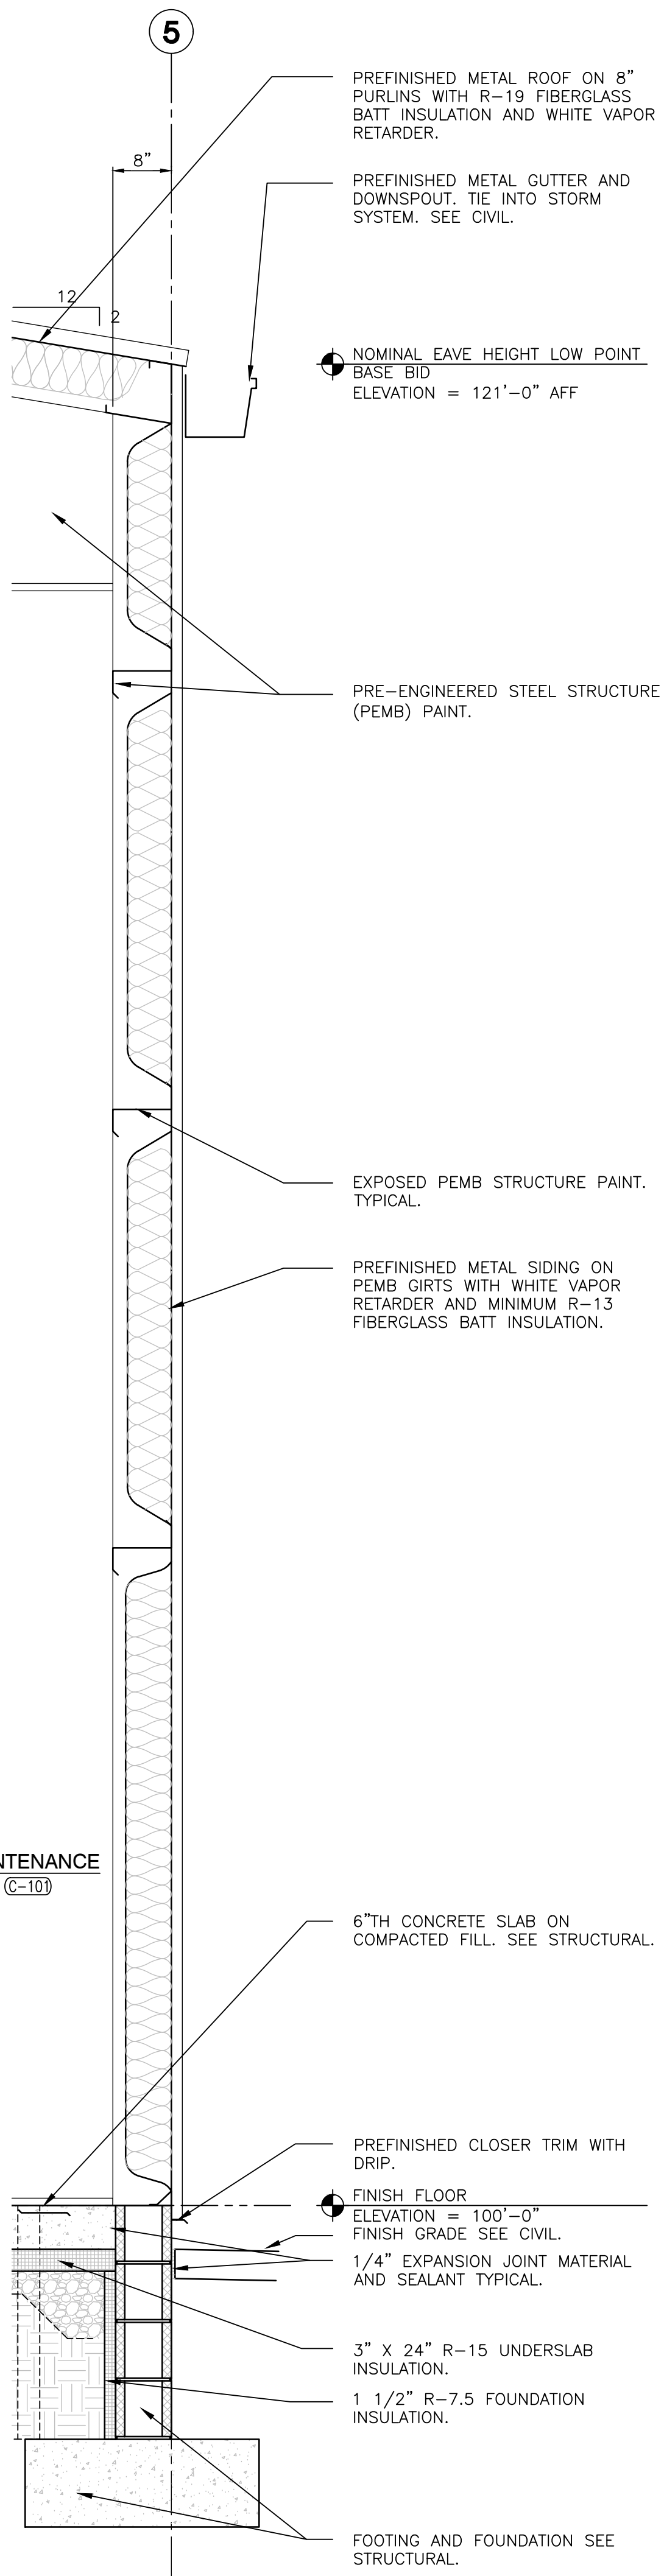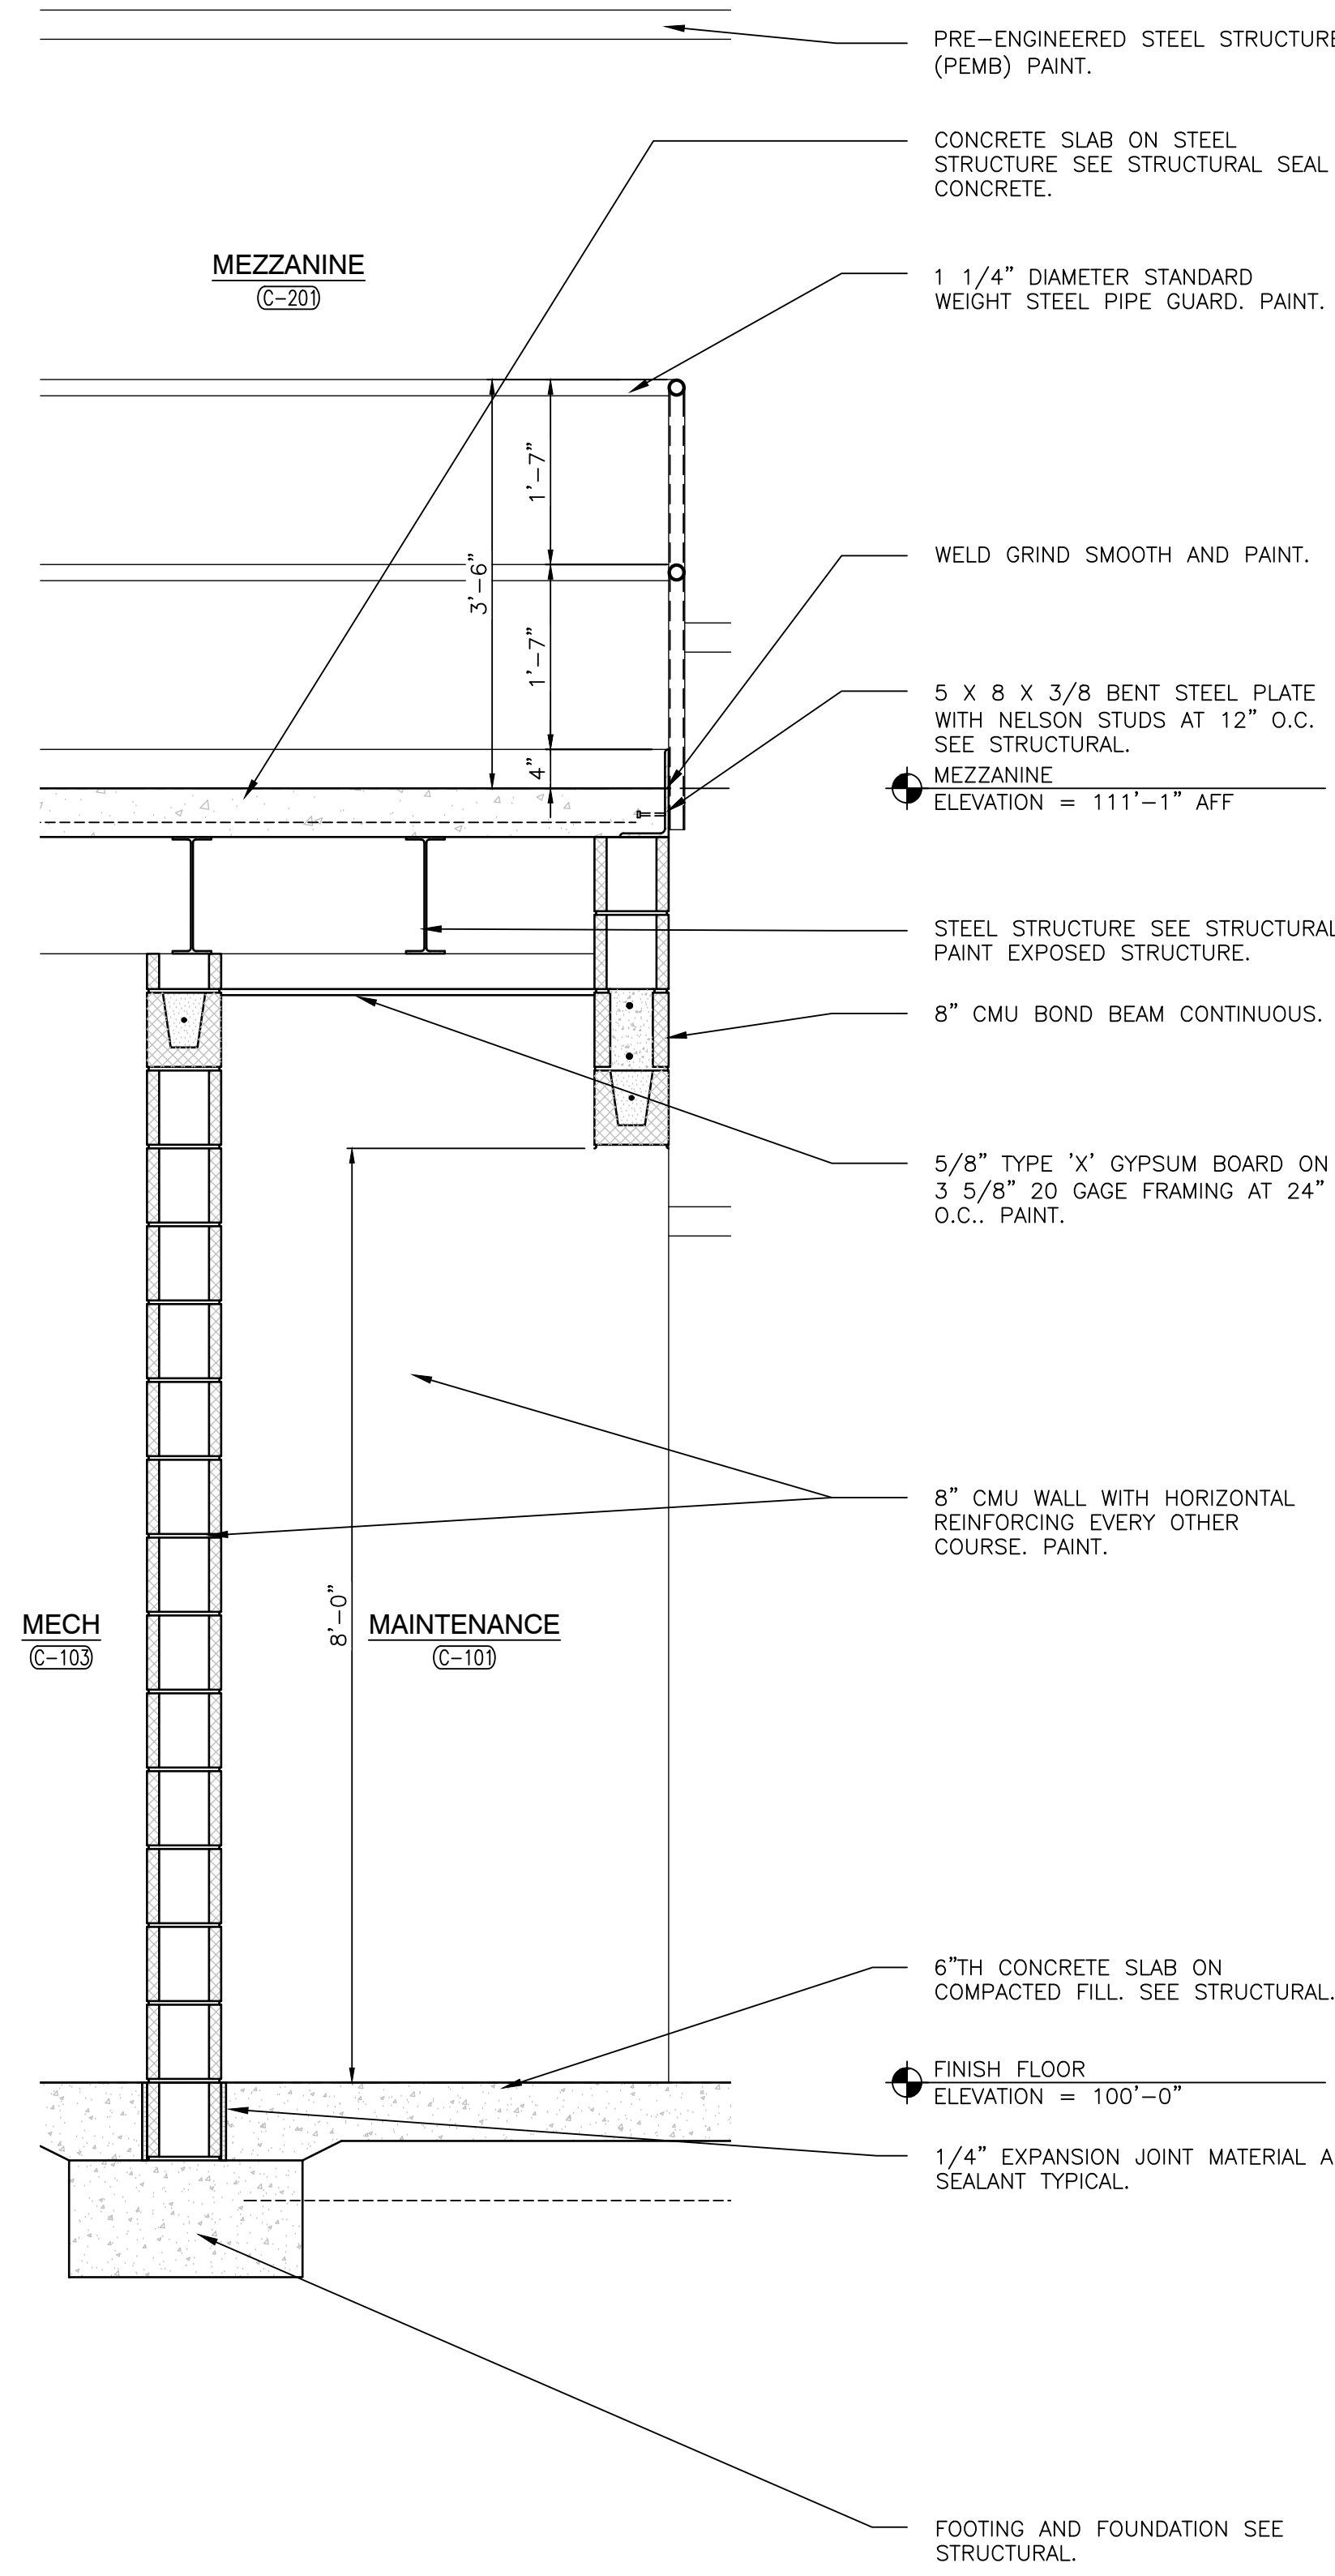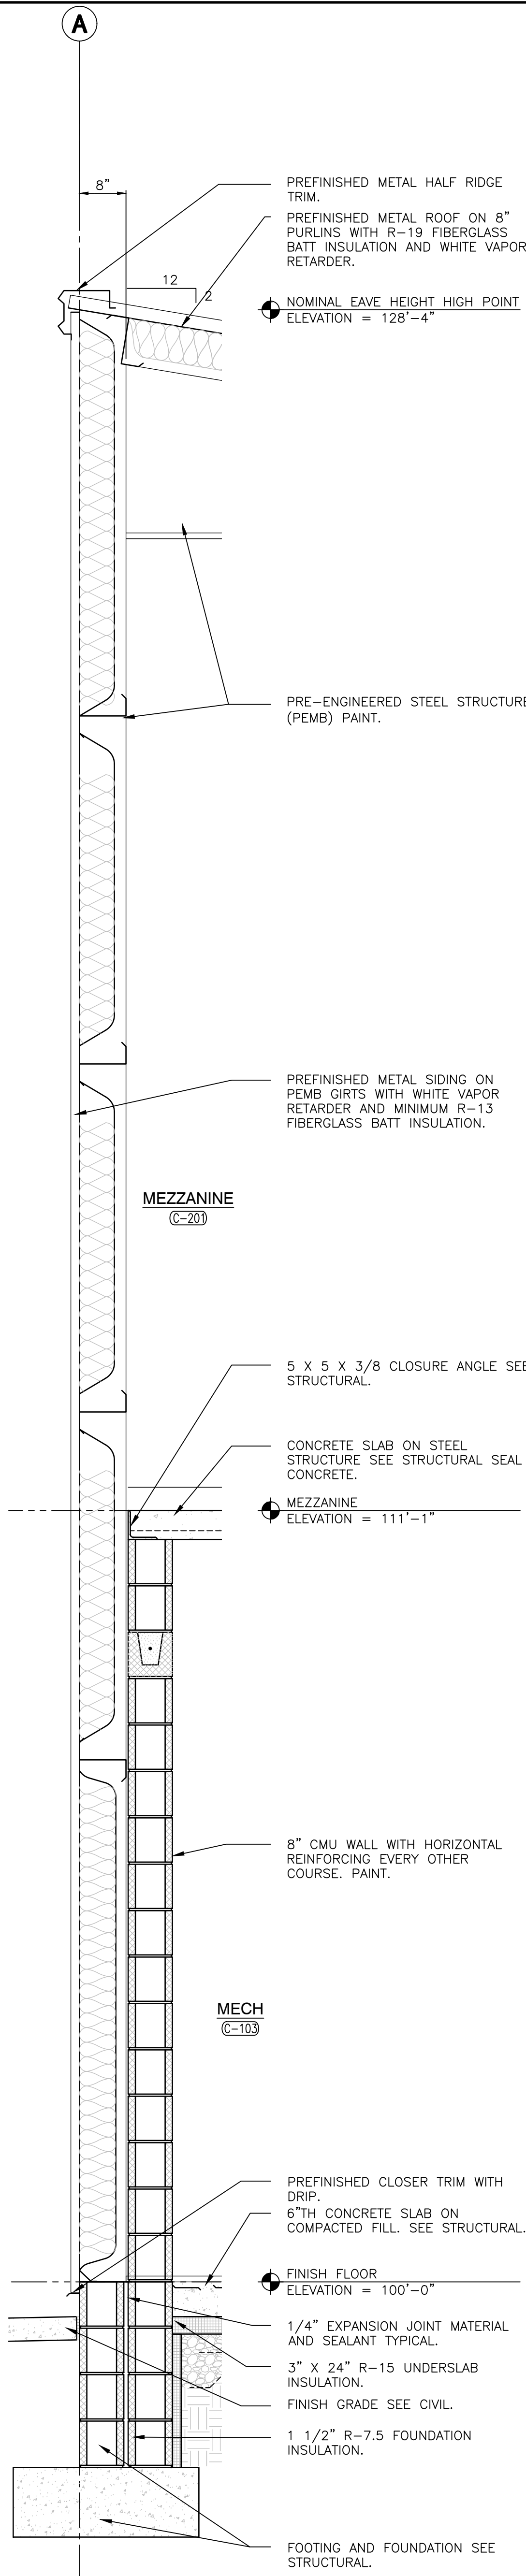

GIBRALTAR
DESIGN
ARCHITECTURE • ENGINEERING • INTERIOR DESIGN

PROJECT
**HANOVER CSC NEW
RESOURCE CENTER AND
RELATED WORK**
HANOVER COMMUNITY SCHOOL
CORPORATION
CEDAR LAKE, INDIANA

GIBRALTAR DESIGN
9102 N. Meridian St., Ste. 300
Indianapolis, IN 46260
Homepage: www.GibraltarDesign.com
Email: info@GibraltarDesign.com
Phone: 317.580.5777 Fax: 317.580.5778

PROJECT 20-141
DATE 05/17/21
COORDINATED BY CD
DRAWN BY JKF, AB
CHECKED BY JPB

COPYRIGHT NOTICE:
THE CONCEPTS, DESIGNS, PLANS, DETAILS, ETC. SHOWN ON THIS DOCUMENT ARE THE PROPERTY OF GIBRALTAR DESIGN AND WERE CREATED FOR USE ON THIS SPECIFIC PROJECT. NONE OF THIS INFORMATION SHALL BE USED BY ANY PERSON OR FIRM FOR ANY PURPOSE WITHOUT THE EXPRESS WRITTEN CONSENT OF GIBRALTAR DESIGN. THE OWNER MAY RETAIN COPIES FOR INFORMATION AND REFERENCE IN CONNECTION ONLY WITH THIS PROJECT.


MARK	DATE	ISSUED FOR
1	05/28/21	ADDENDUM #1
2	06/03/21	ADDENDUM #2

DRAWING
**WALL SECTIONS
MECHANICS BUILDING
BUILDING C**

PROJECT
**HANOVER CSC NEW RESOURCE
CENTER AND RELATED WORK**

GIBRALTAR DESIGN SHEET

A-407

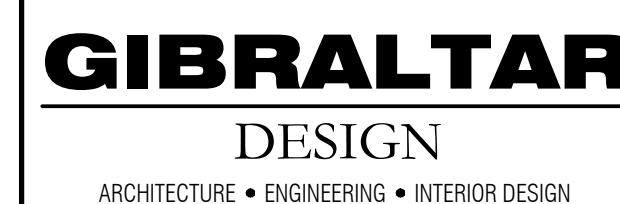

PROJECT
HANOVER CSC NEW
RESOURCE CENTER AND
RELATED WORK
HANOVER COMMUNITY SCHOOL
CORPORATION
CEDAR LAKE, INDIANA



GIBALTAR DESIGN
9102 N. Meridian St., Ste. 300
Indianapolis, IN 46260
Homepage www.GibraltarDesign.com
Email info@GibraltarDesign.com
Phone 317.580.5777 Fax 317.580.5778

PROJECT 20-141	
DATE 05/17/21	
COORDINATED BY CD	
DRAWN BY JKF, AB	
CHECKED BY	

COPYRIGHT NOTICE:

THE CONCEPTS, DESIGNS, PLANS, DETAILS, ETC., SHOWN ON THIS DOCUMENT ARE THE PROPERTY OF GIBRALTAR DESIGN & WERE CREATED FOR USE ON THIS SPECIFIC PROJECT. NONE OF THIS INFORMATION SHALL BE USED BY ANY PERSON OR FIRM FOR ANY PURPOSE WITHOUT THE EXPRESS WRITTEN CONSENT OF GIBRALTAR DESIGN. THE OWNER MAY RETAIN COPIES FOR INFORMATION AND REFERENCE IN CONNECTION ONLY WITH THE PROJECT.







REVISIONS		
MARK	DATE	ISSUED FOR
1	05/28/21	ADDENDUM #1
2	06/03/21	ADDENDUM #2

DRAWING
MEZZANINE PLAN & STAIR
DETAILS
MECHANICS BUILDING
BUILDING C

PROJECT
HANOVER CSC NEW RESOURCE
CENTER AND RELATED WORK

© GIBRALTAR DESIGN
SHEET
A-408

Z:\codprojects\2020 - 2029\2021 Projects\2104 Gibraltar Design Hanover\05 Arch\A-409 BLDG D CROSS SECTIONS.dwg, 6/4/2021 9:19:20 AM, jflzgerald

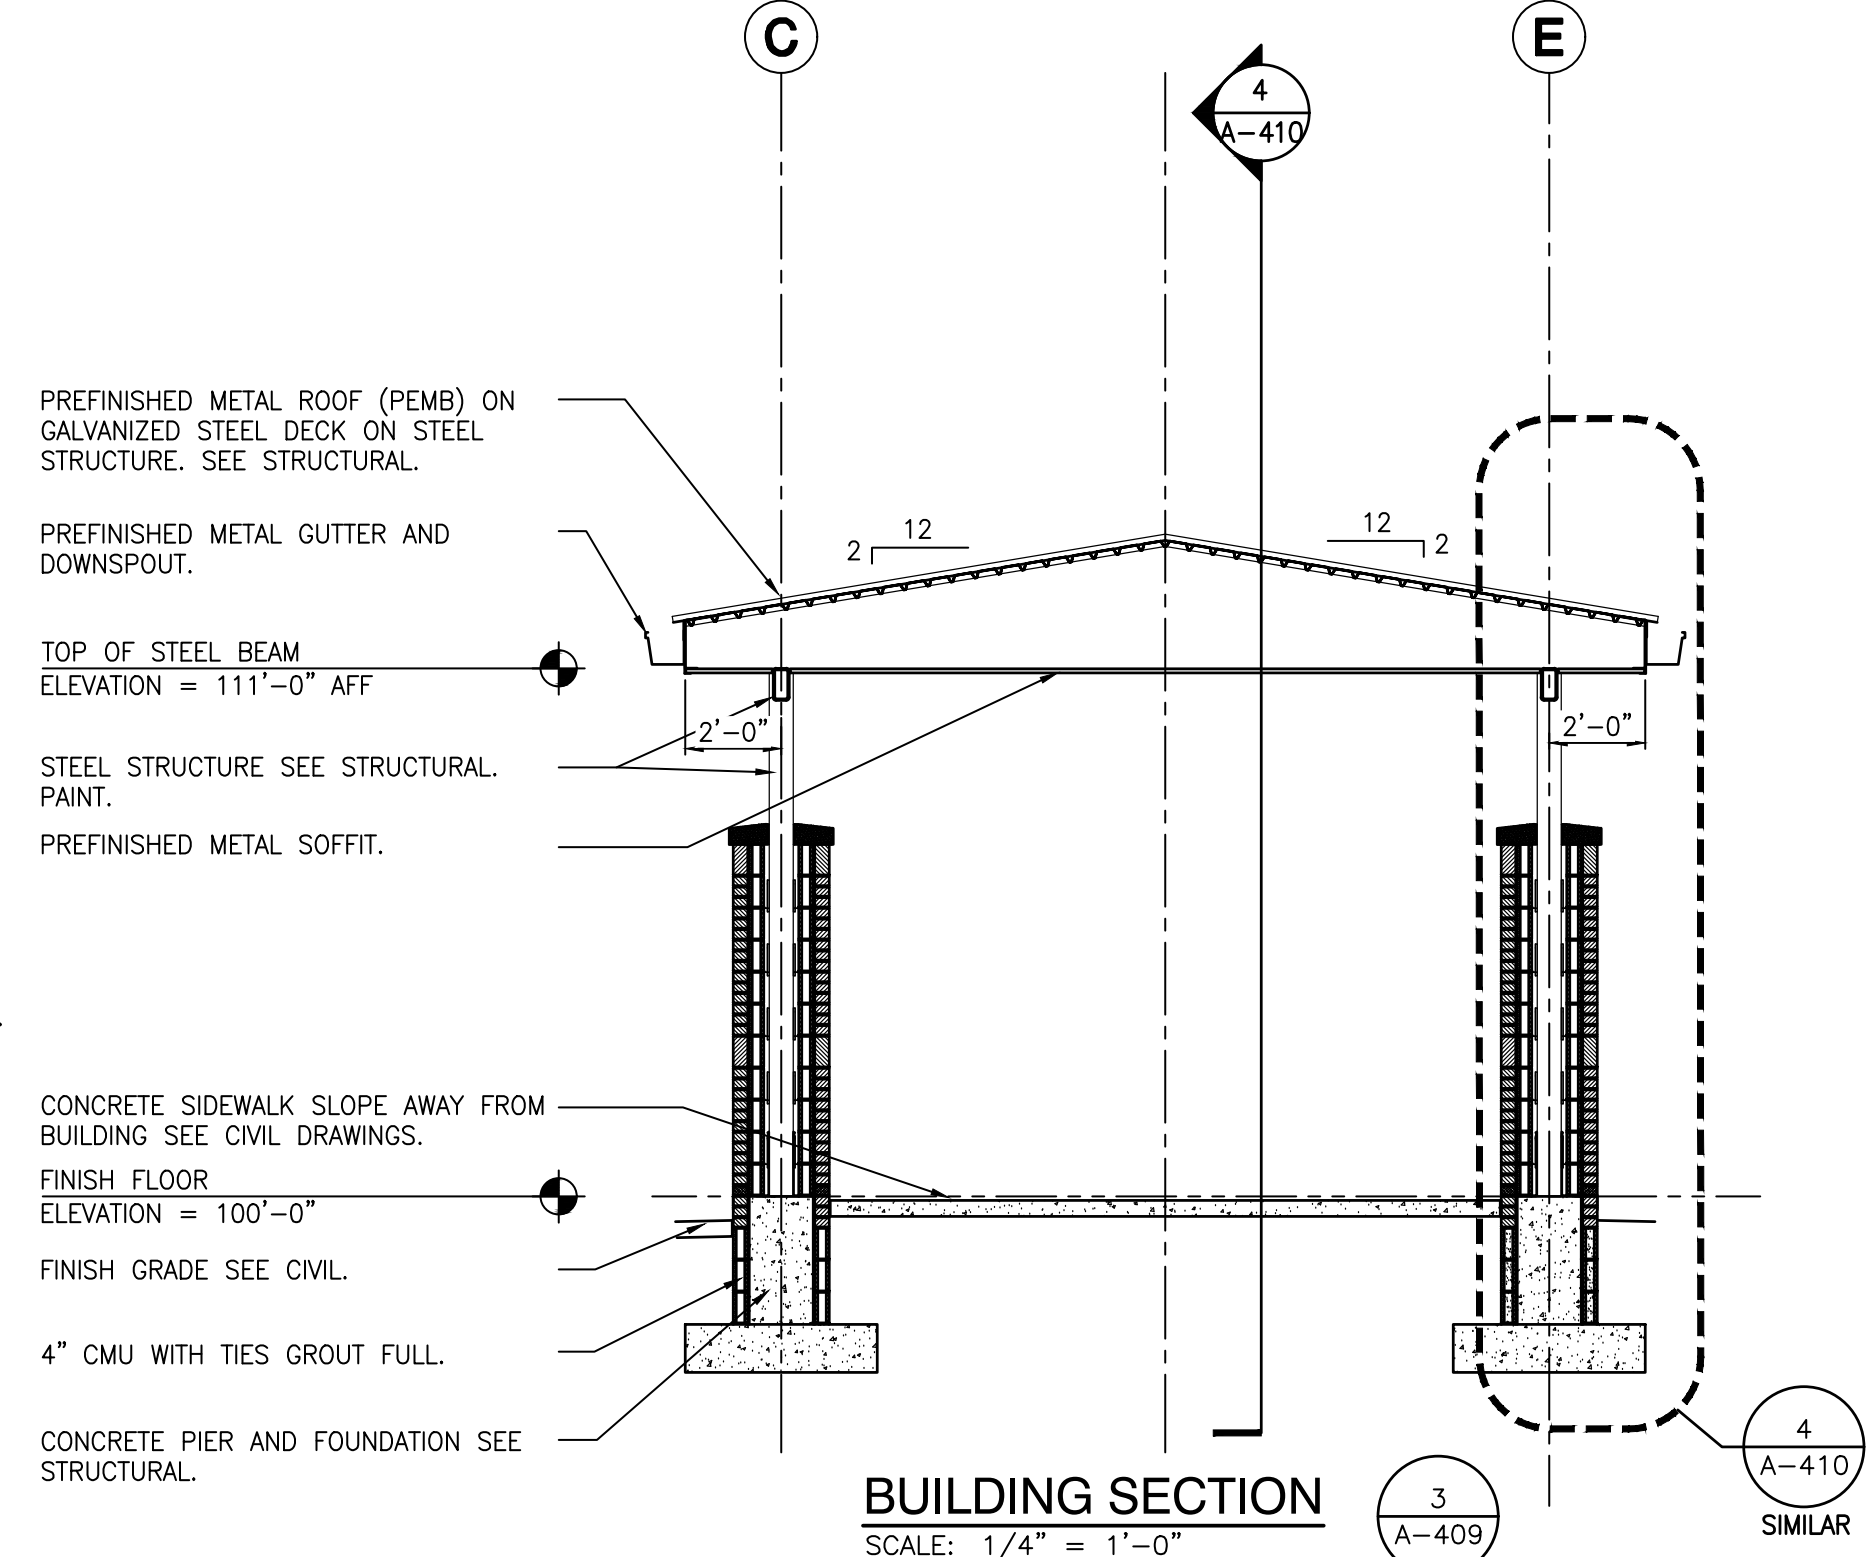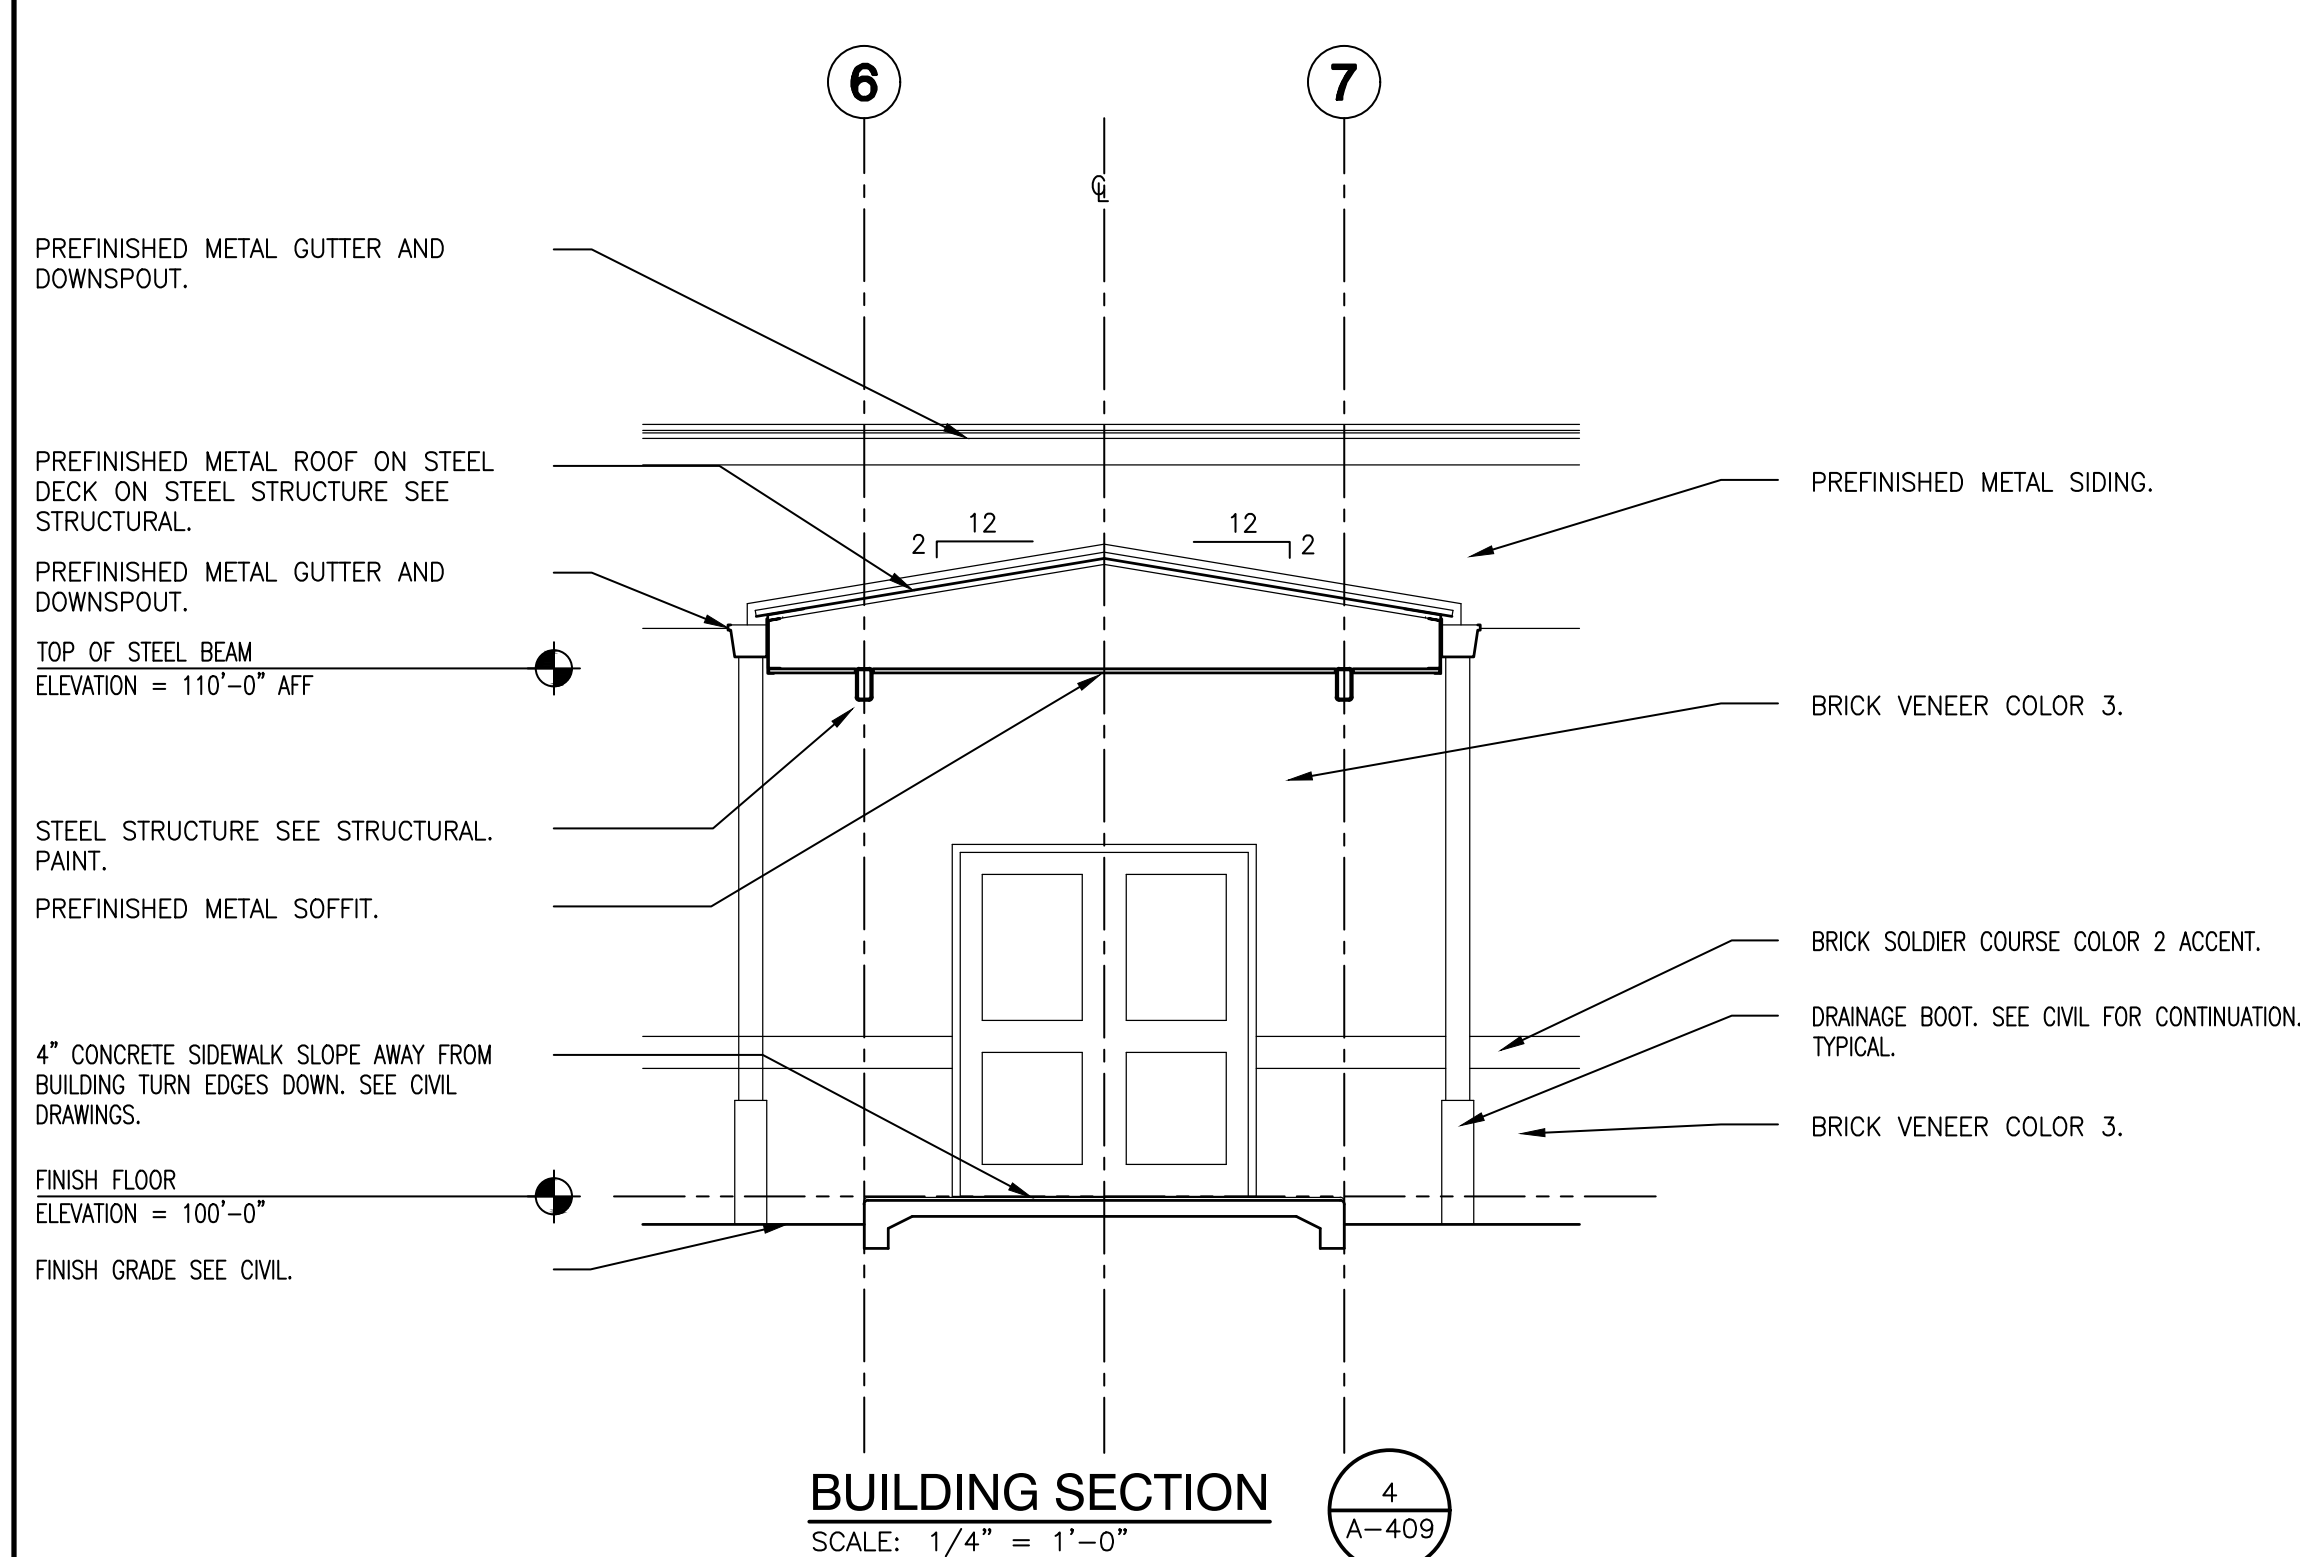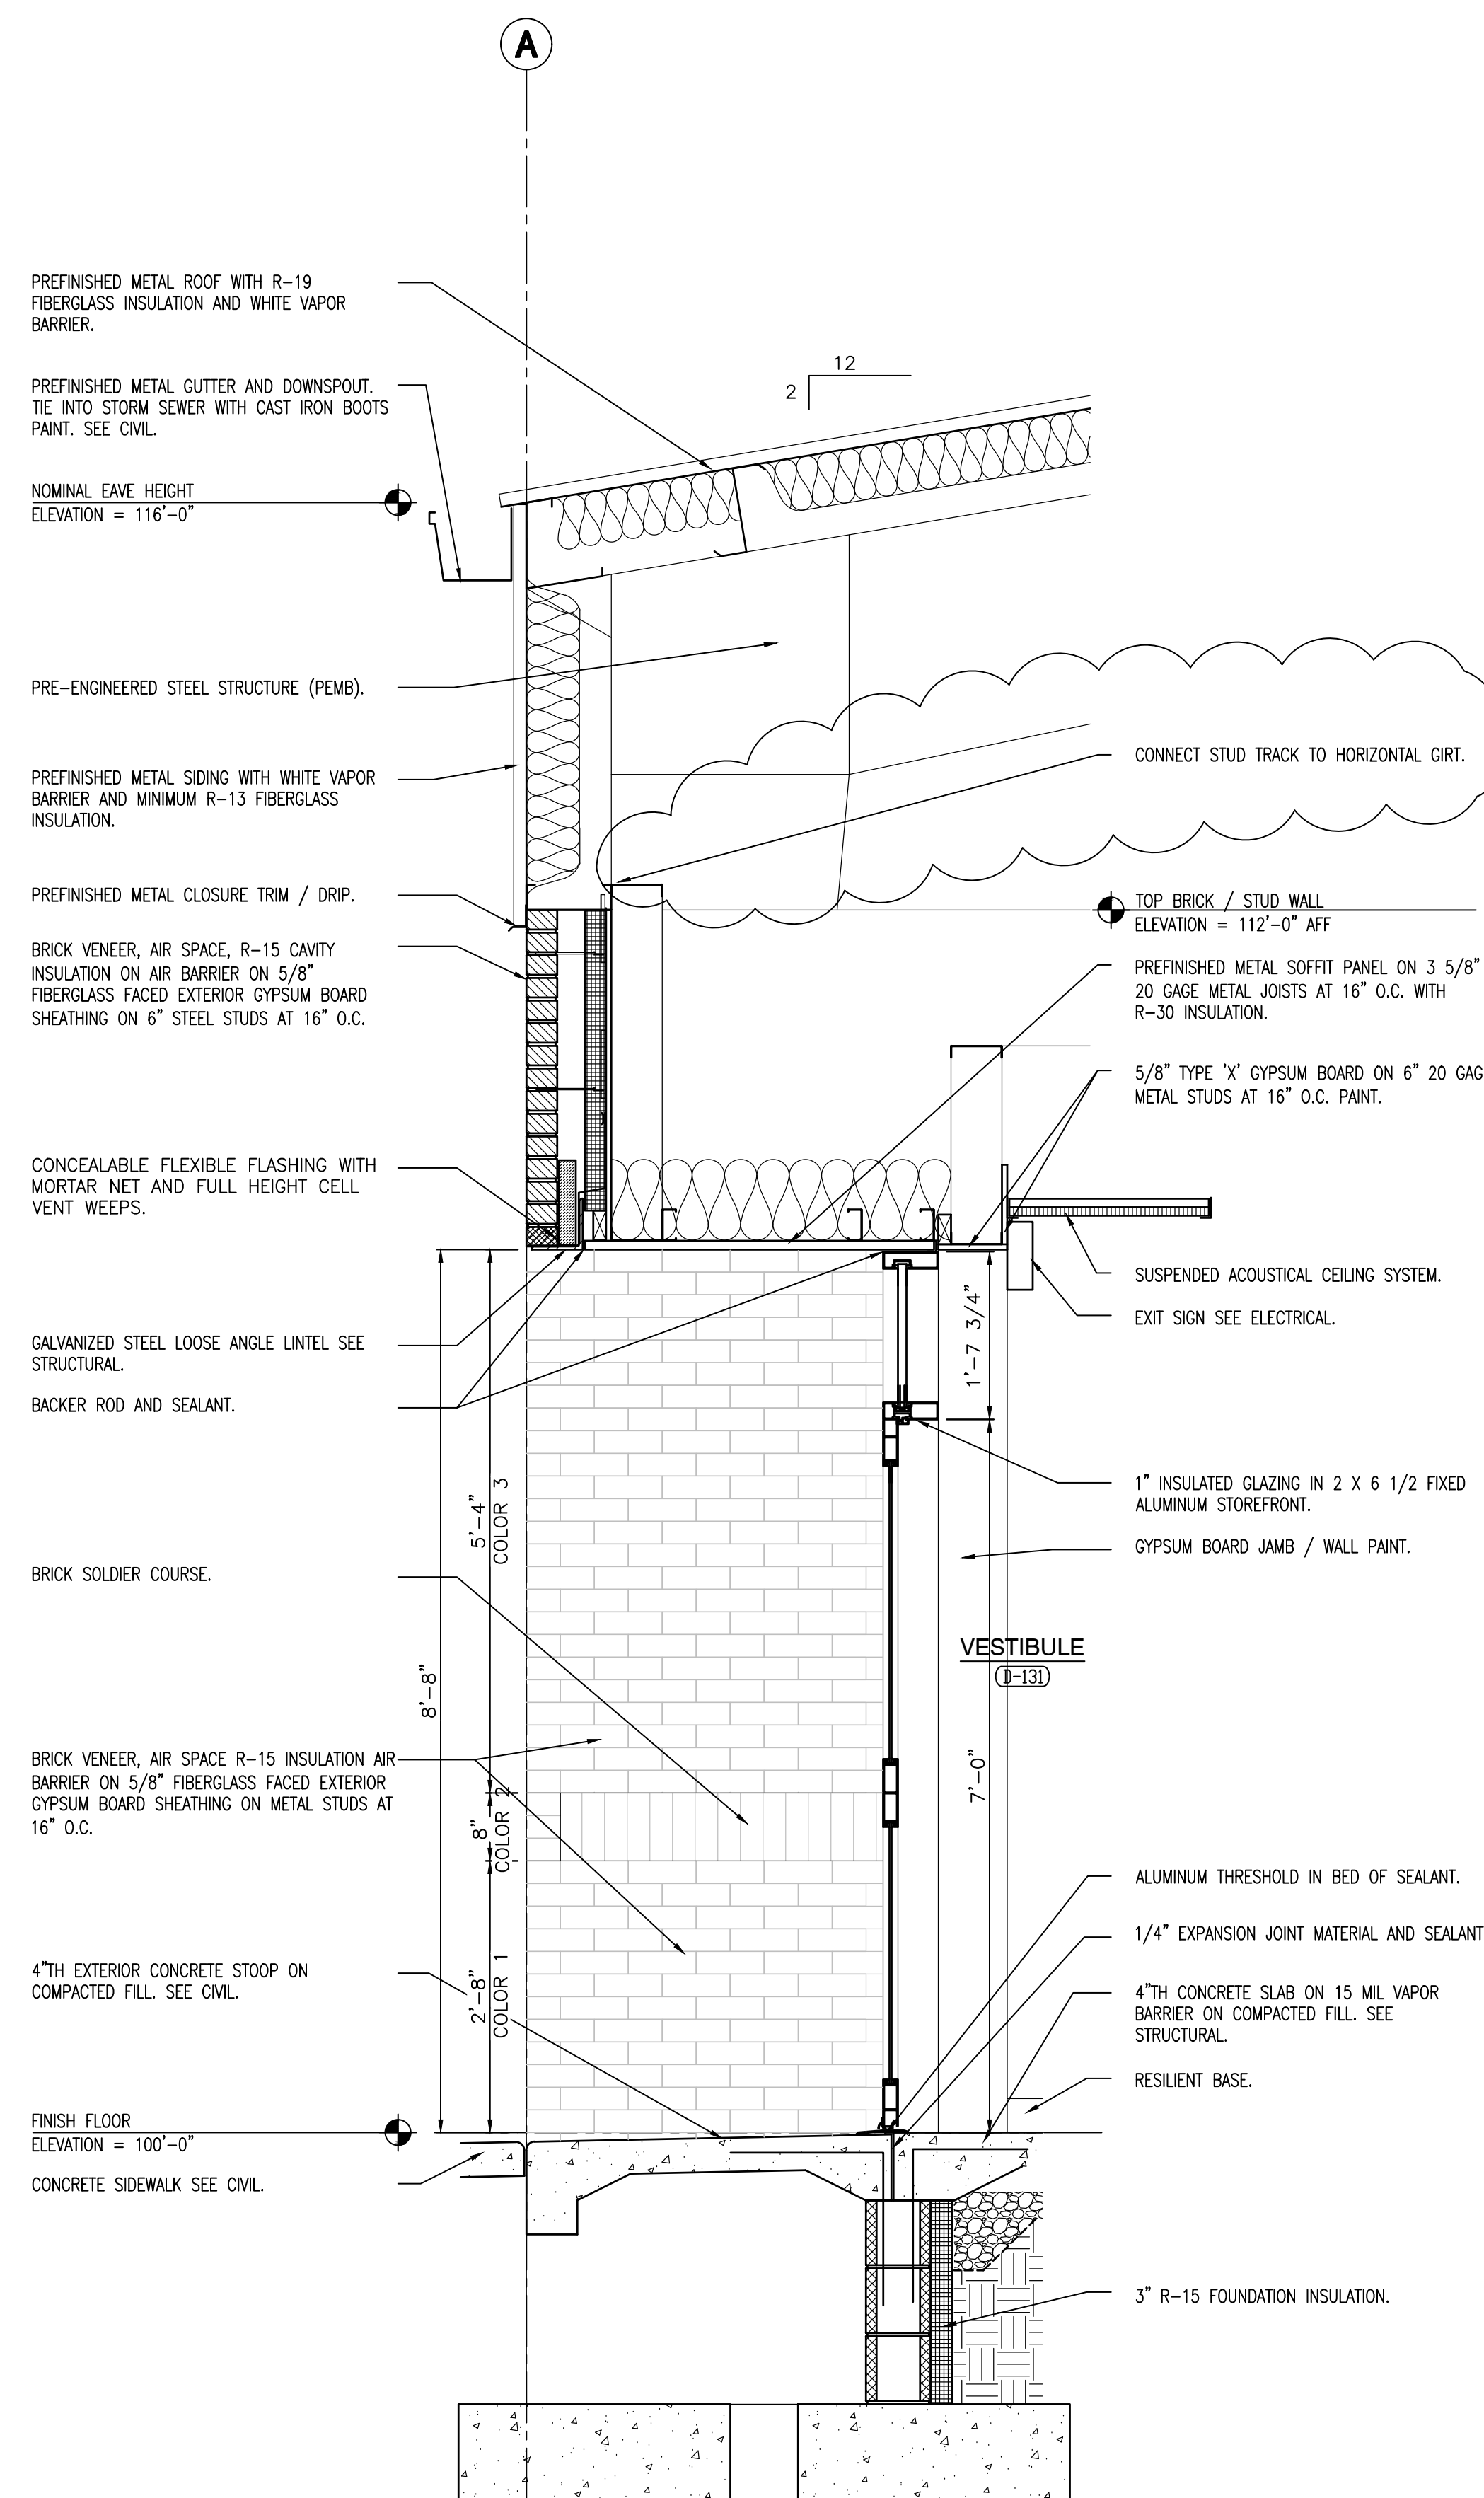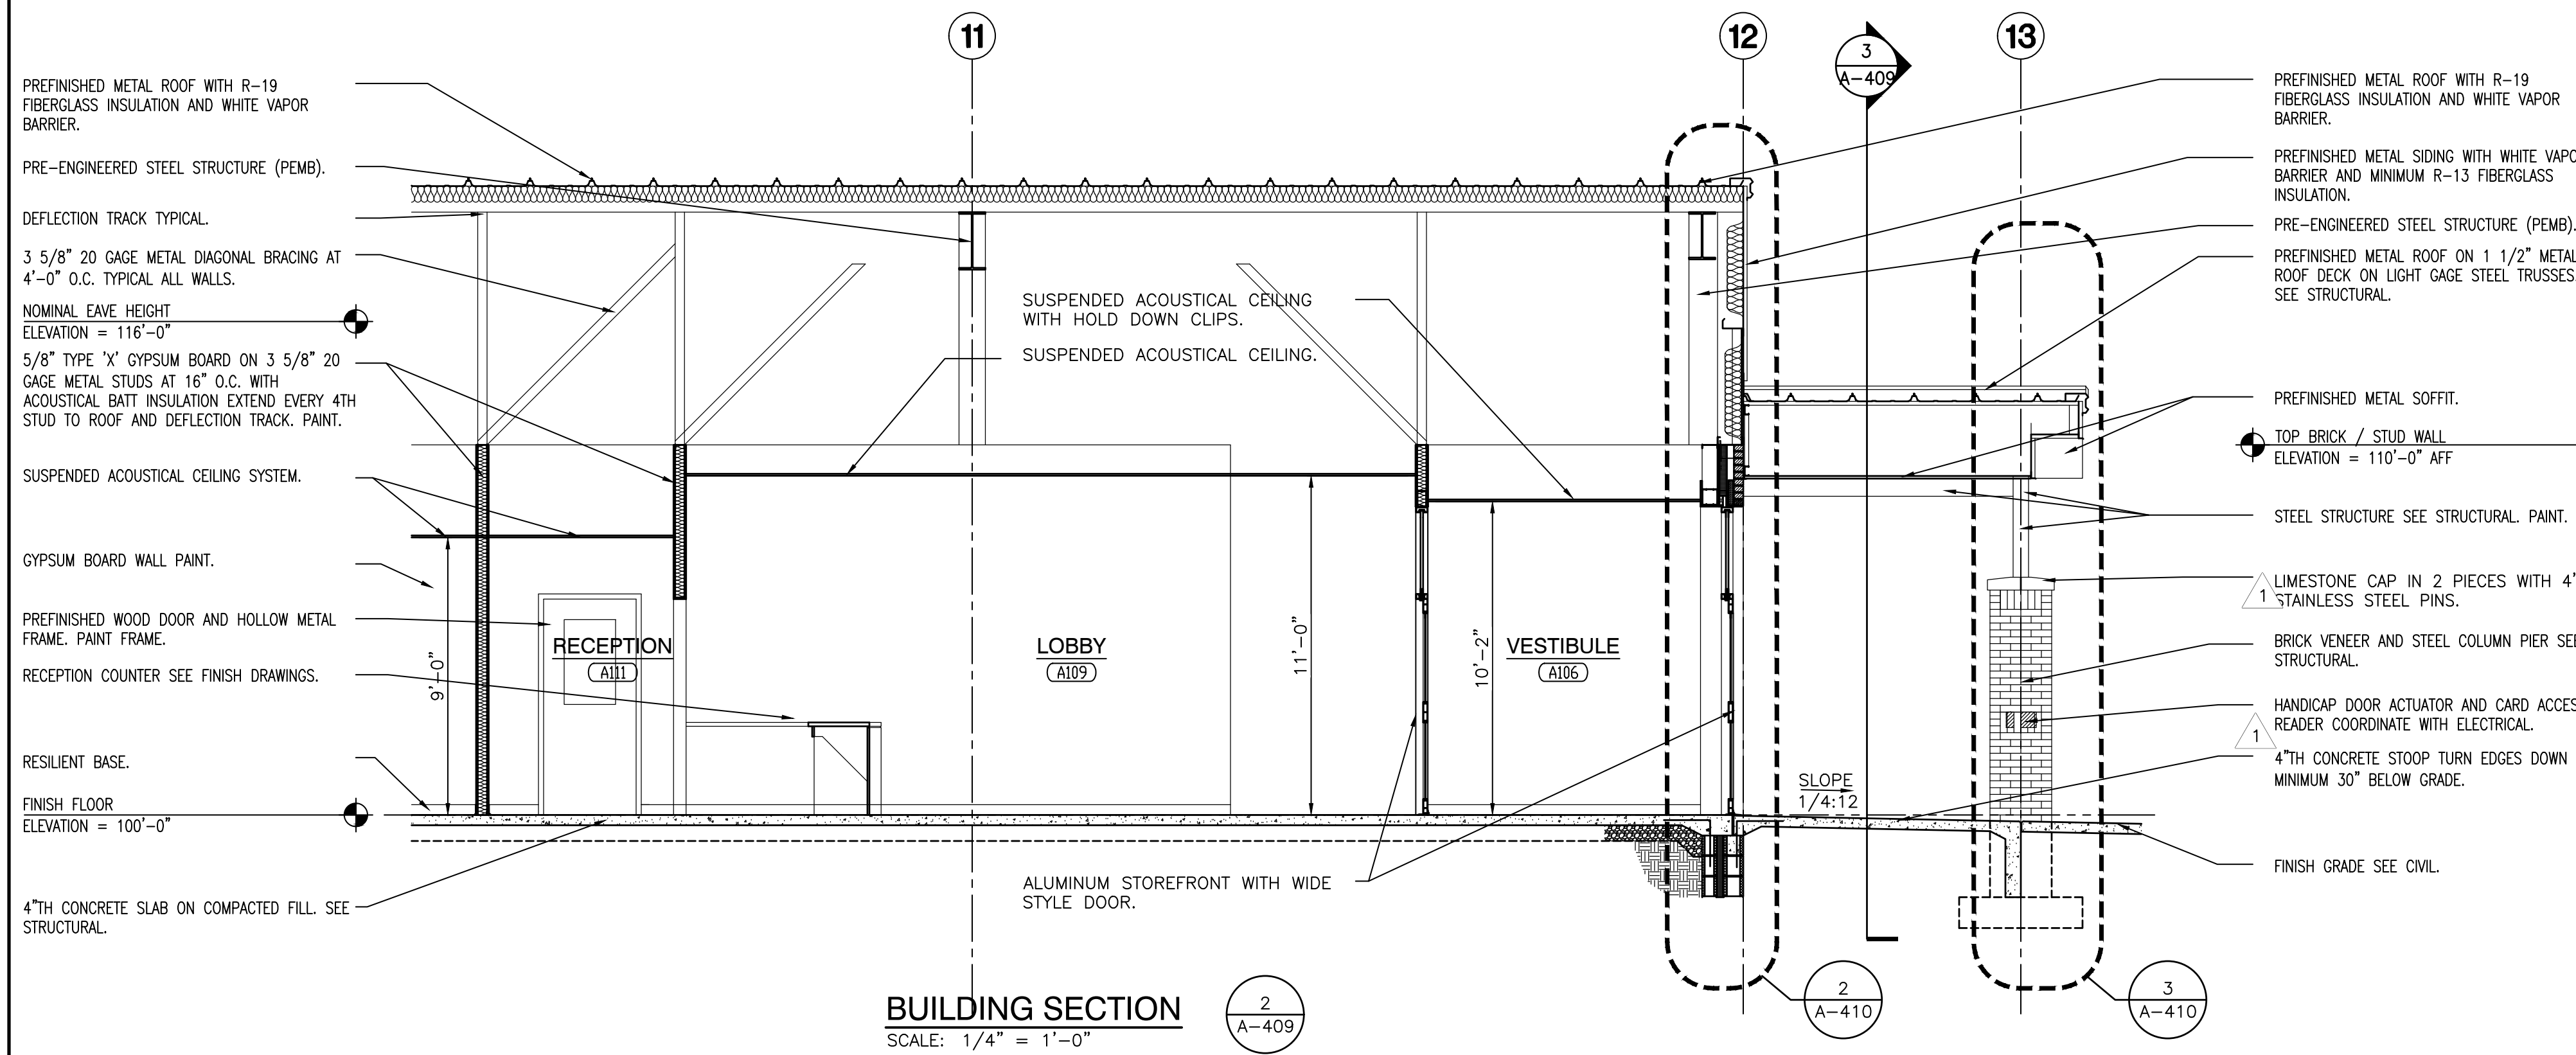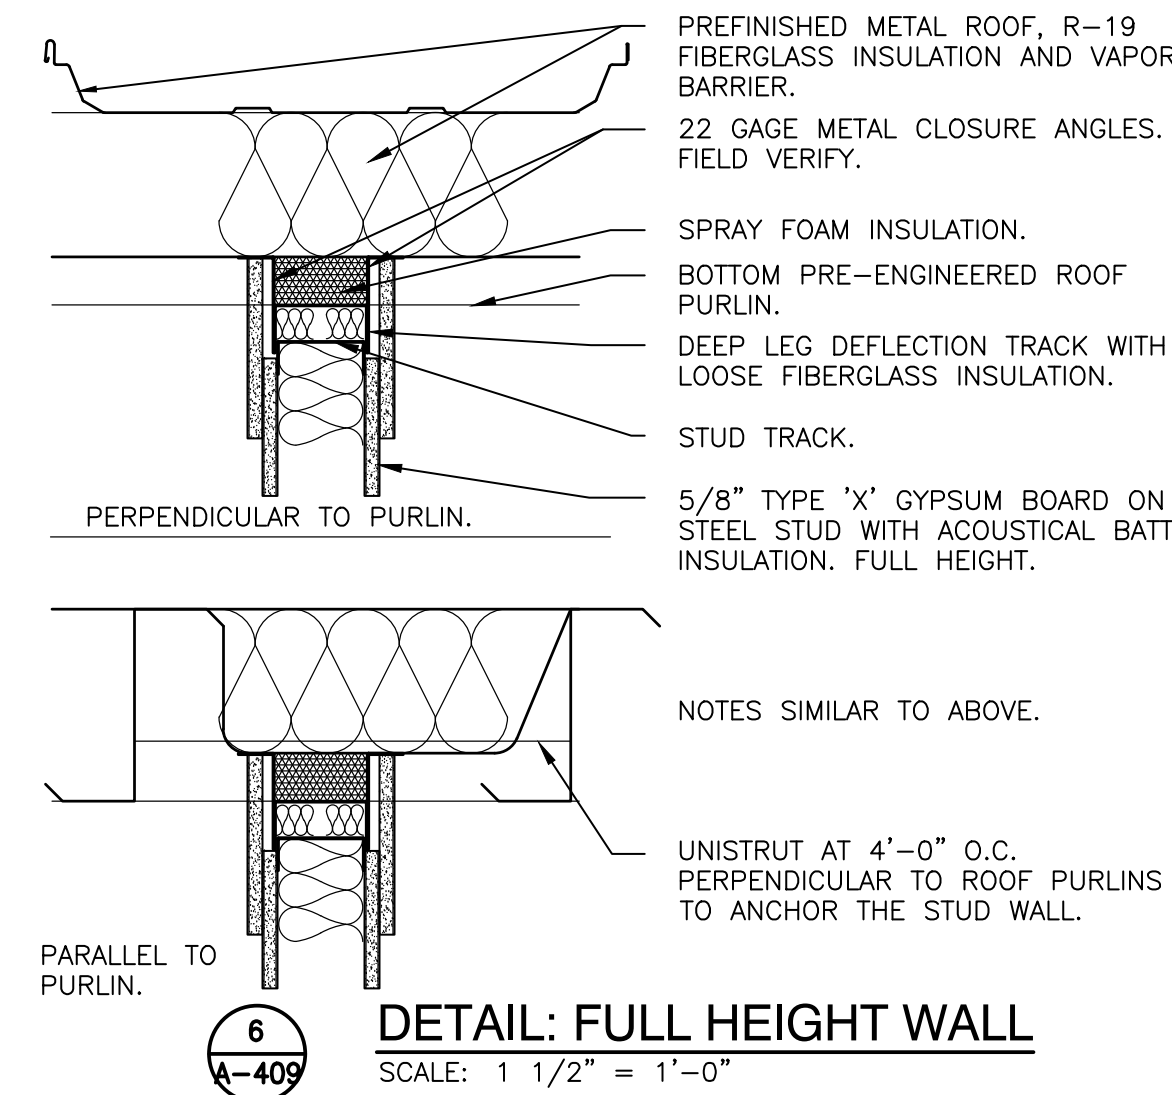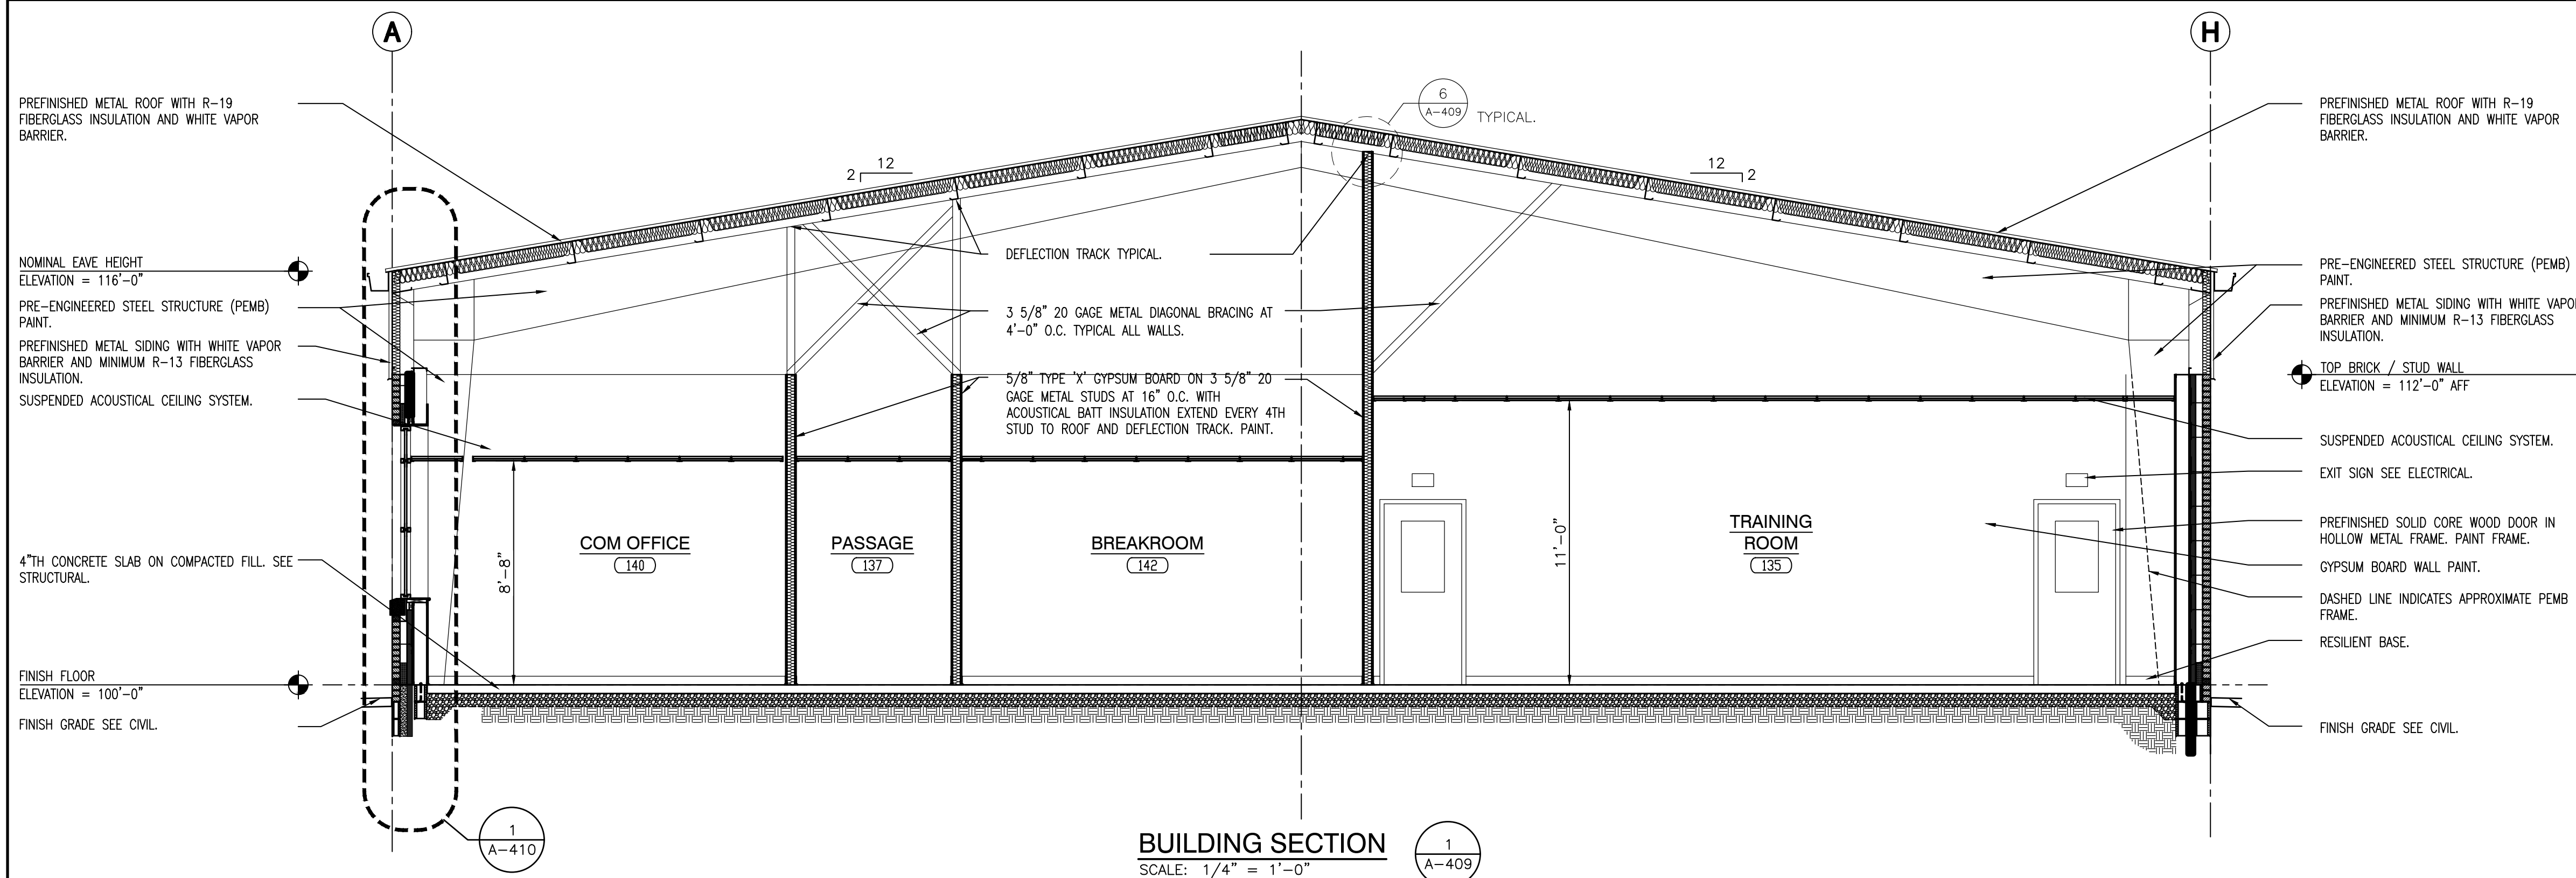

PROJECT
**HANOVER CSC NEW
RESOURCE CENTER AND
RELATED WORK**
HANOVER COMMUNITY SCHOOL
CORPORATION
CEDAR LAKE, INDIANA

GIBRALTAR DESIGN
9102 N. Meridian St., Ste. 300
Indianapolis, IN 46260
Homepage: www.GibraltarDesign.com
Email: info@GibraltarDesign.com
Phone: 317.580.5777 Fax: 317.580.5778

PROJECT
20-141
DATE
05/17/21
COORDINATED BY
CD
DRAWN BY
JKF, AB
CHECKED BY
JPB

COPYRIGHT NOTICE:
THE CONCEPTS, DESIGNS, PLANS, DETAILS, ETC., SHOWN ON
THIS DOCUMENT ARE THE PROPERTY OF GIBRALTAR DESIGN AND
WERE CREATED FOR USE ON THIS SPECIFIC PROJECT. NONE OF
THIS INFORMATION SHALL BE USED BY ANY PERSON OR FIRM
FOR ANY PURPOSE WITHOUT THE EXPRESS WRITTEN CONSENT
OF GIBRALTAR DESIGN. THE OWNER MAY RETAIN COPIES FOR
INFORMATION AND REFERENCE IN CONNECTION ONLY WITH THIS
PROJECT.

REVISIONS	MARK	DATE	ISSUED FOR
1	05/28/21	ADDENDUM #1	
2	06/03/21	ADDENDUM #2	

DRAWING
**BUILDING SECTIONS
RESOURCE CENTER
BUILDING D**

PROJECT
**HANOVER CSC NEW RESOURCE
CENTER AND RELATED WORK**

DRAWING
**BUILDING SECTIONS
RESOURCE CENTER
BUILDING D**

PROJECT
**HANOVER CSC NEW RESOURCE
CENTER AND RELATED WORK**

DRAWING
**BUILDING SECTIONS
RESOURCE CENTER
BUILDING D**

PROJECT
**HANOVER CSC NEW RESOURCE
CENTER AND RELATED WORK**



GIBRALTAR
DESIGN
ARCHITECTURE • ENGINEERING • INTERIOR DESIGN

PROJECT
**HANOVER CSC NEW
RESOURCE CENTER AND
RELATED WORK**
HANOVER COMMUNITY SCHOOL
CORPORATION
CEDAR LAKE, INDIANA

GIBRALTAR DESIGN
9102 N. Meridian St., Ste. 300
Indianapolis, IN 46260
Homepage: www.GibraltarDesign.com
Email: info@GibraltarDesign.com
Phone: 317.580.5777 Fax: 317.580.5778

PROJECT
20-141
DATE
05/17/21
COORDINATED BY
CD
DRAWN BY
JKF, AB
CHECKED BY
JPB

COPYRIGHT NOTICE:
THE CONCEPTS, DESIGNS, PLANS, DETAILS, ETC., SHOWN ON
THIS DOCUMENT ARE THE PROPERTY OF GIBRALTAR DESIGN AND
WERE CREATED FOR USE ON THIS SPECIFIC PROJECT. NONE OF
THIS INFORMATION SHALL BE USED BY ANY PERSON OR FIRM
FOR ANY PURPOSE WITHOUT THE EXPRESS WRITTEN CONSENT
OF GIBRALTAR DESIGN. THE OWNER MAY RETAIN COPIES FOR
INFORMATION AND REFERENCE IN CONNECTION ONLY WITH THIS
PROJECT.

MARK	DATE	ISSUED FOR
1	05/28/21	ADDENDUM #1
2	06/03/21	ADDENDUM #2






DRAWING
**WALL SECTIONS
RESOURCE CENTER
BUILDING D**

PROJECT
**HANOVER CSC NEW RESOURCE
CENTER AND RELATED WORK**

© GIBRALTAR DESIGN SHEET
A-410


Z:\cad\projects\2020 - 2029\2021 Projects\2104 Gibraltar Design Hanover\05 Arch\A-410 BLDG D wall sections.dwg, 6/4/2021 9:19:26 AM, JFitzgerald

WALL SECTIONS.DWG

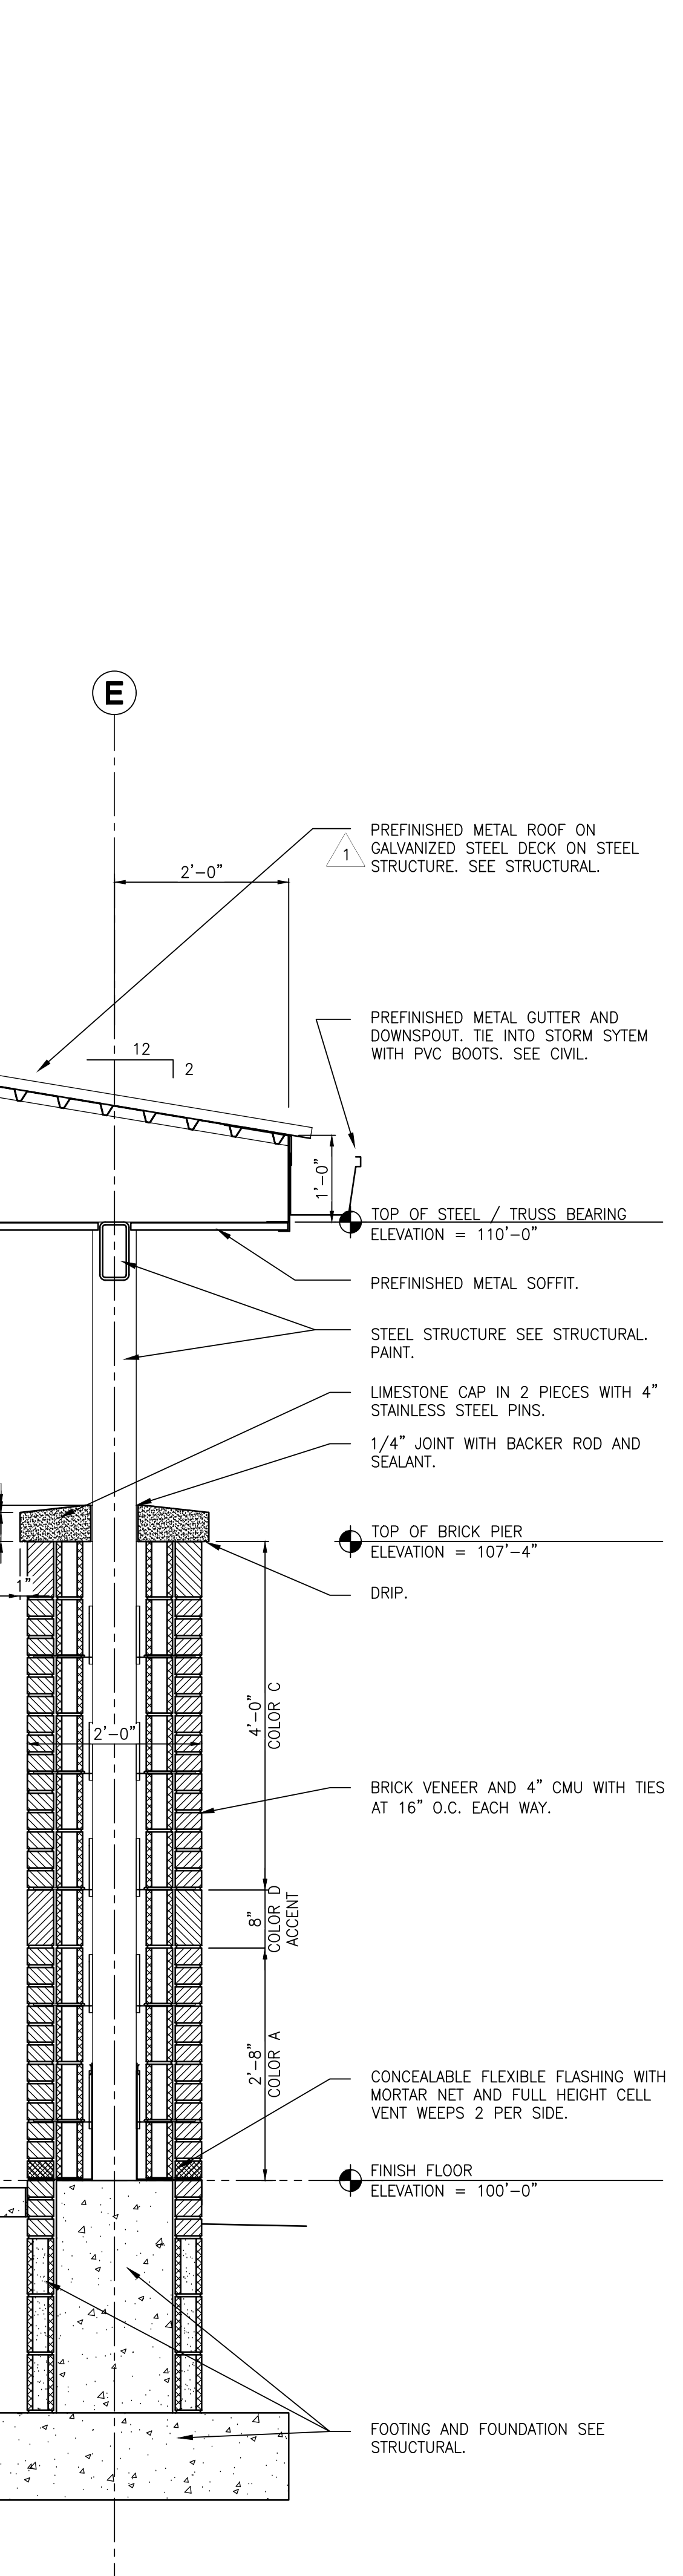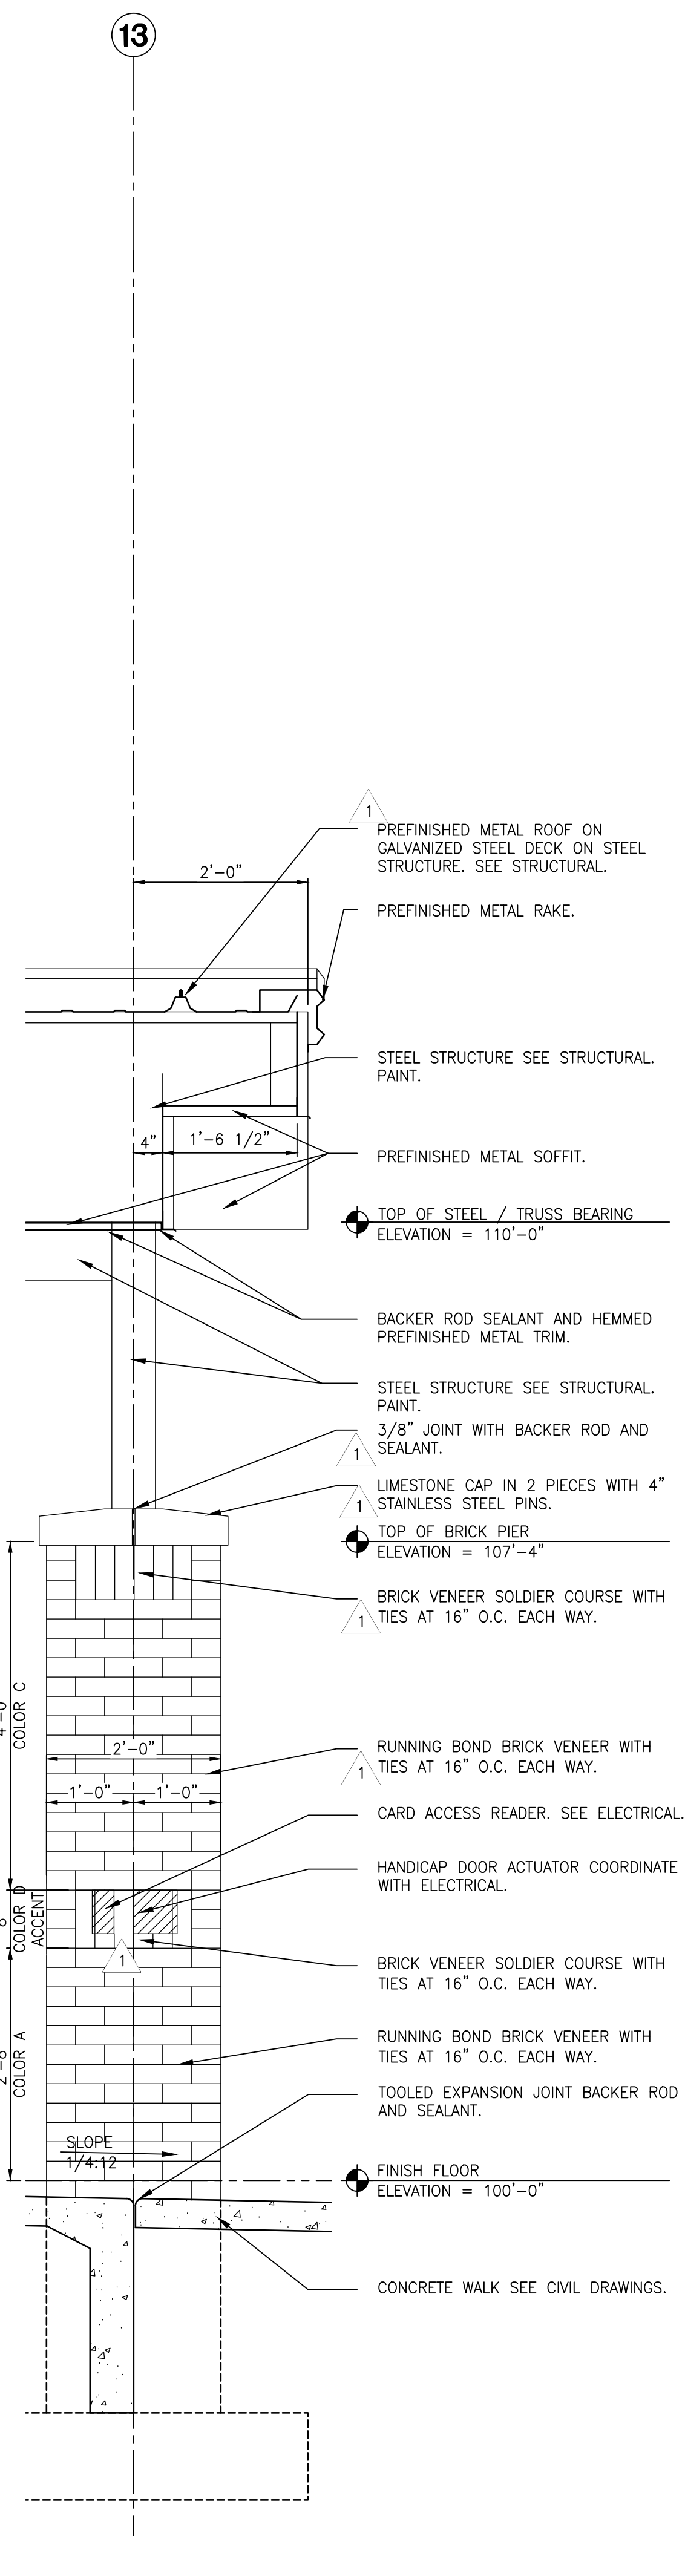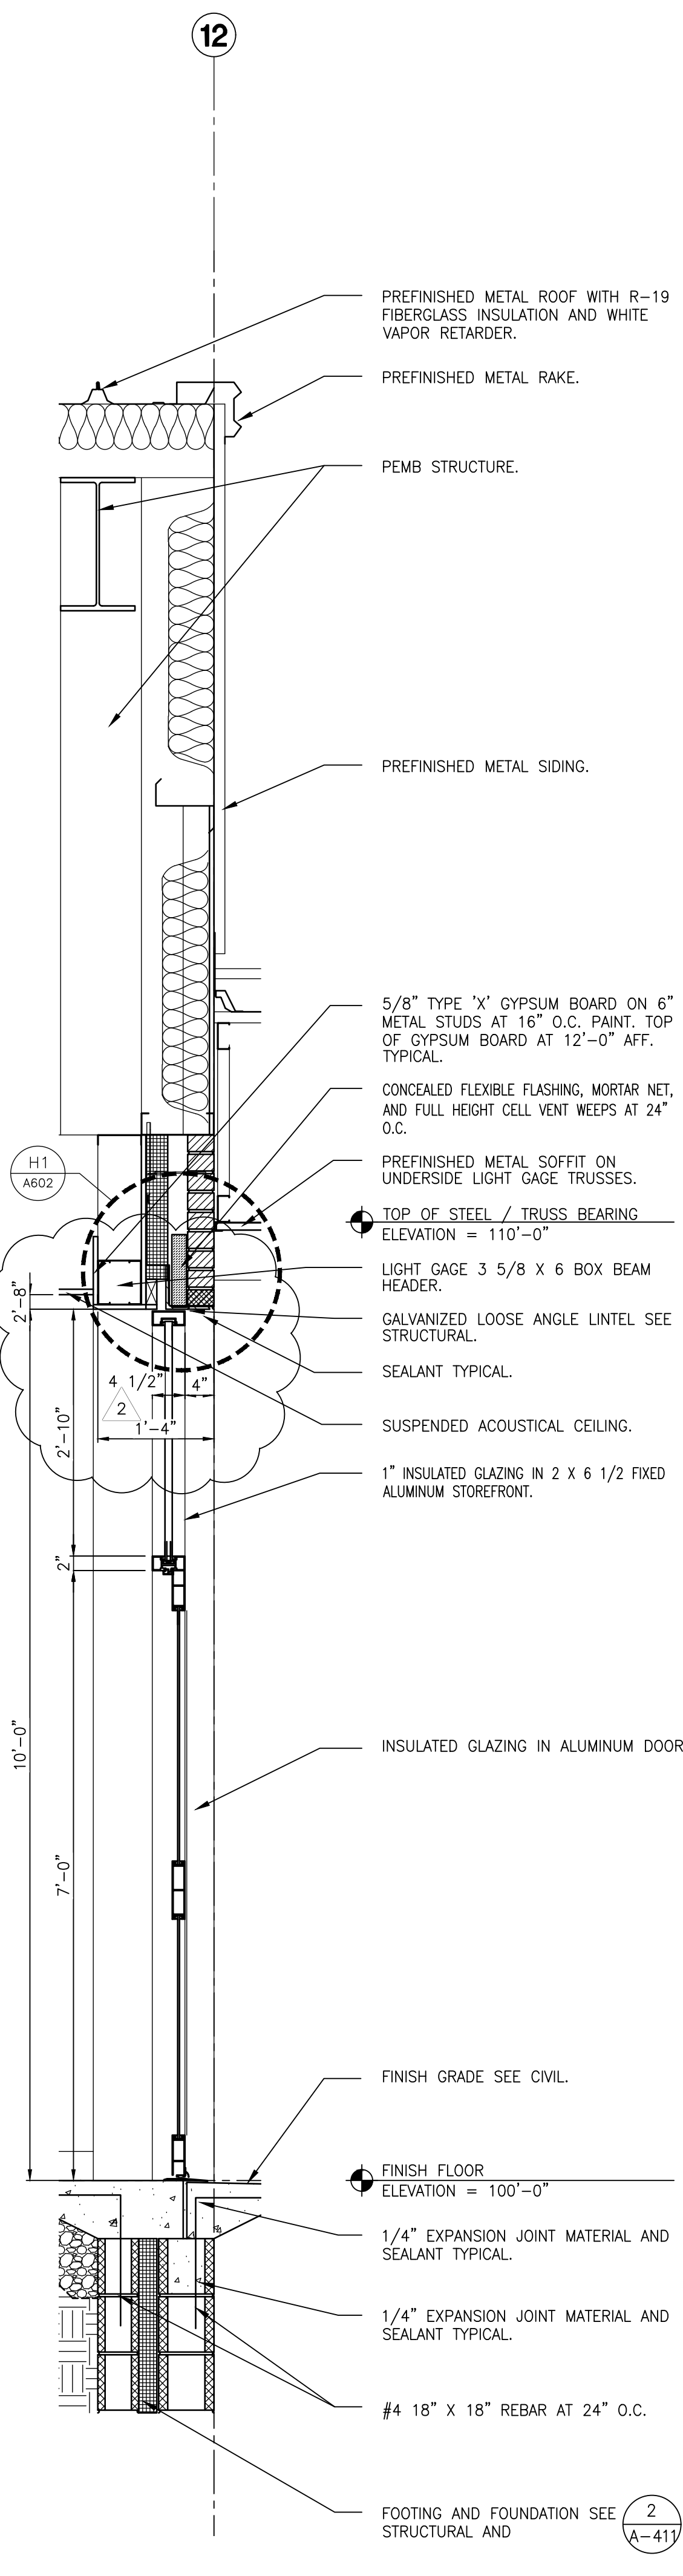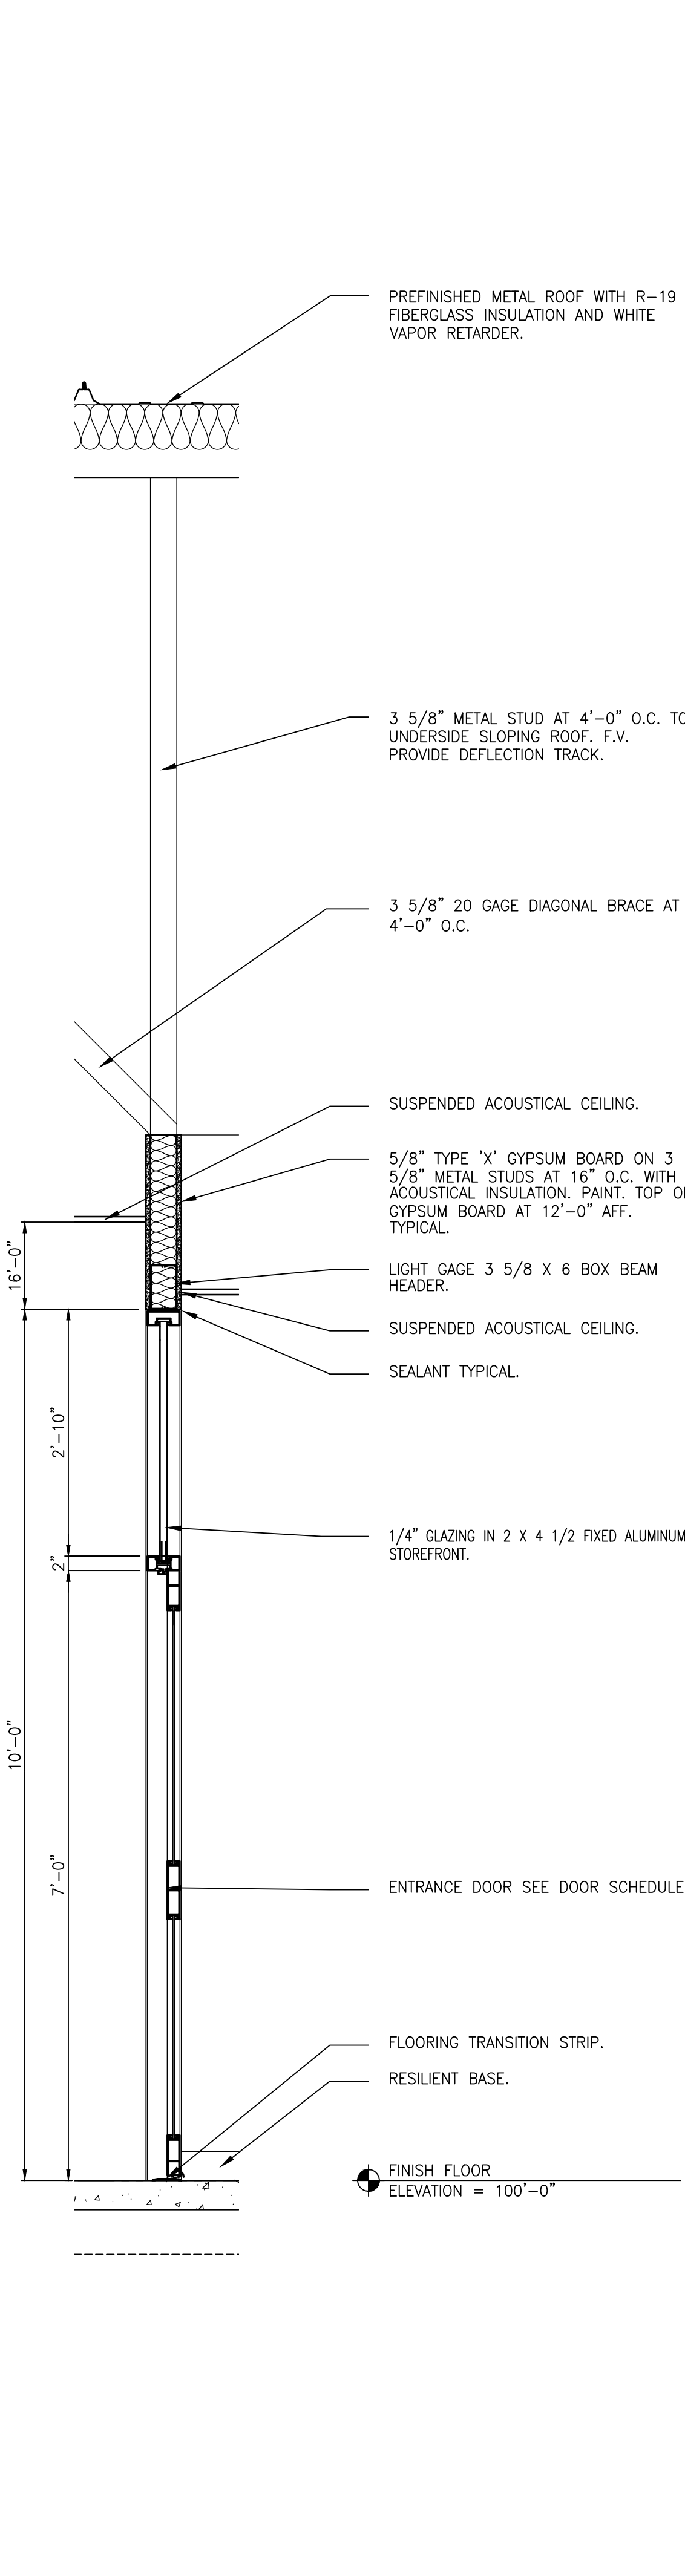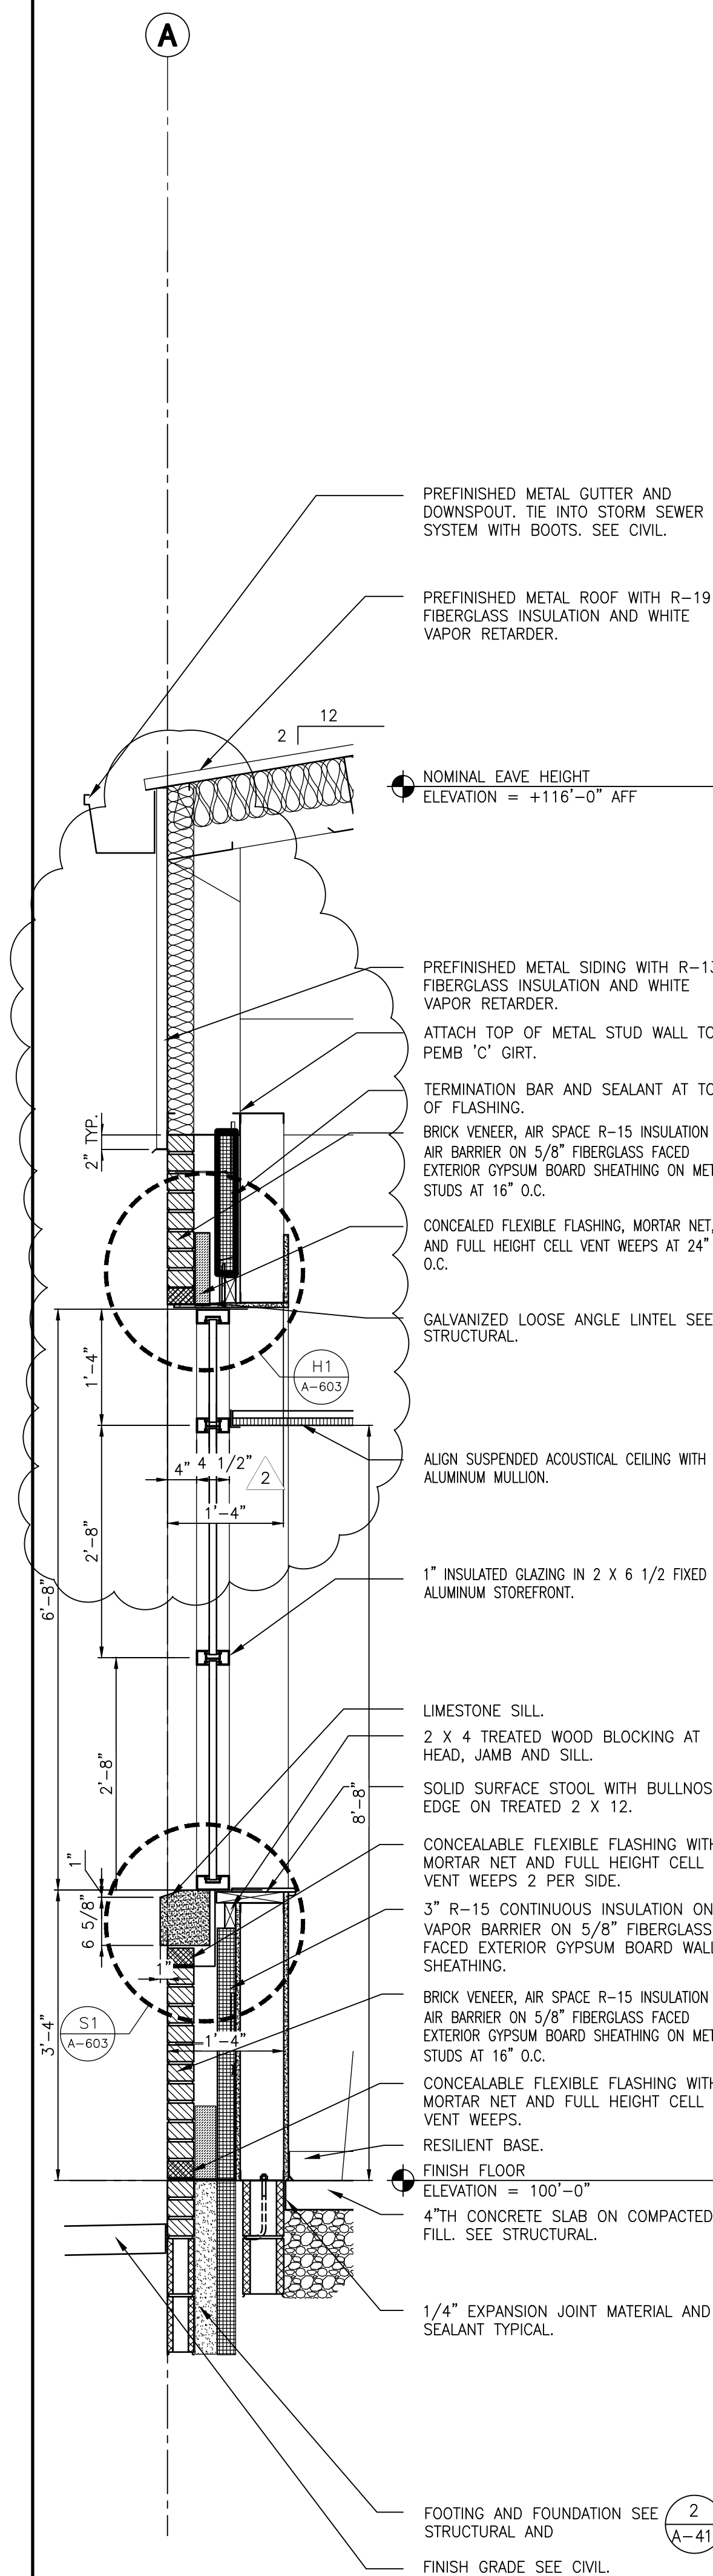


Z:\codprojects\2020 - 2029\2021 Projects\2104 Gibraltar Design Hanover\05 Arch\A-501 PLAN AND MISC DETAIL.dwg, 6/4/2021 9:19:33 AM, JFitzgerald

MISC DETAIL.DWG

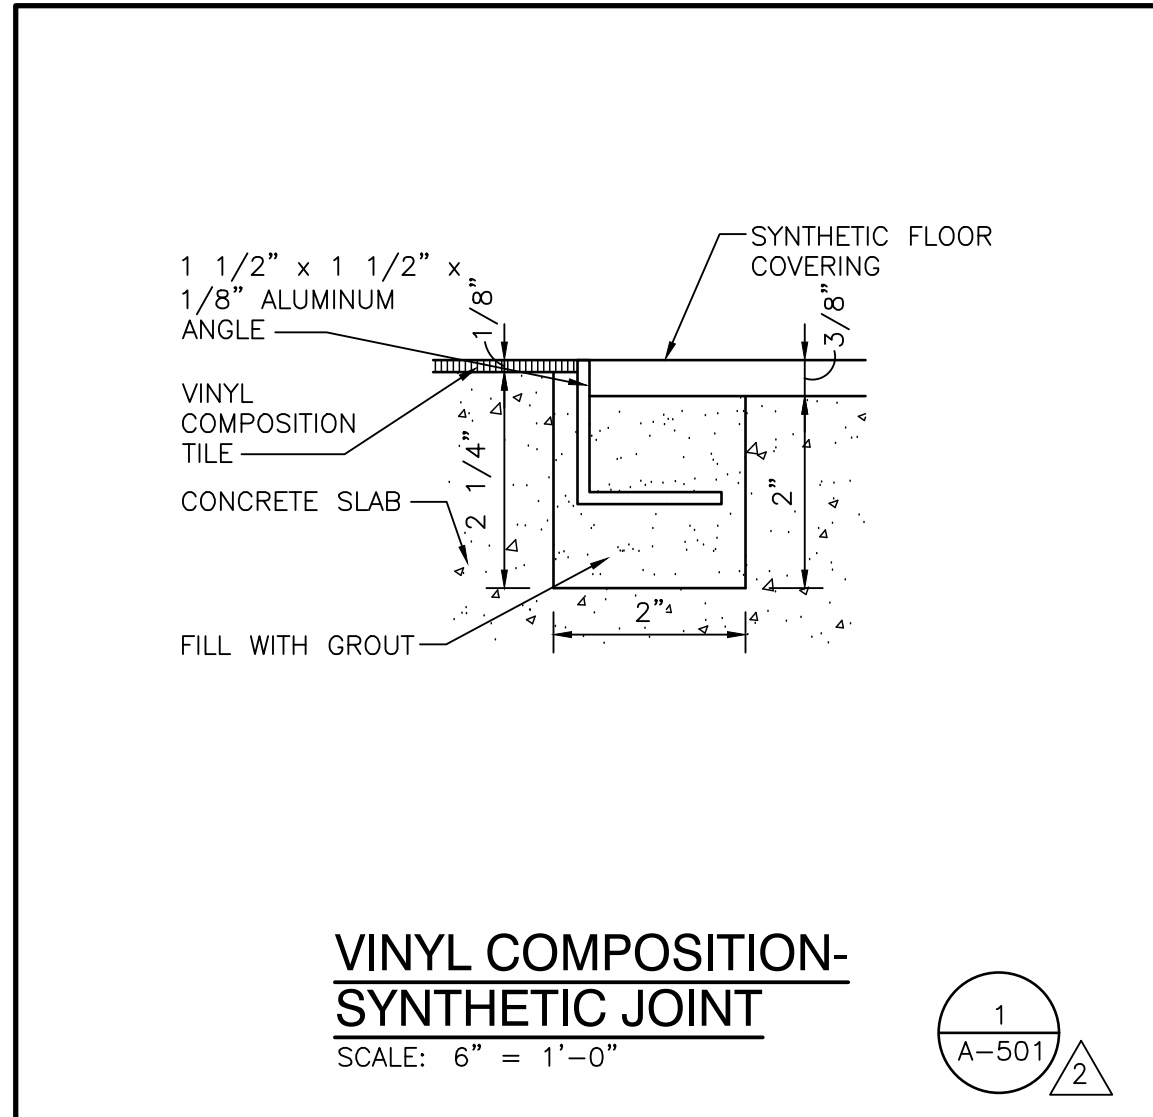


**VINYL COMPOSITION-
SYNTHETIC JOINT**
SCALE: 6" = 1'-0"

1
A-501

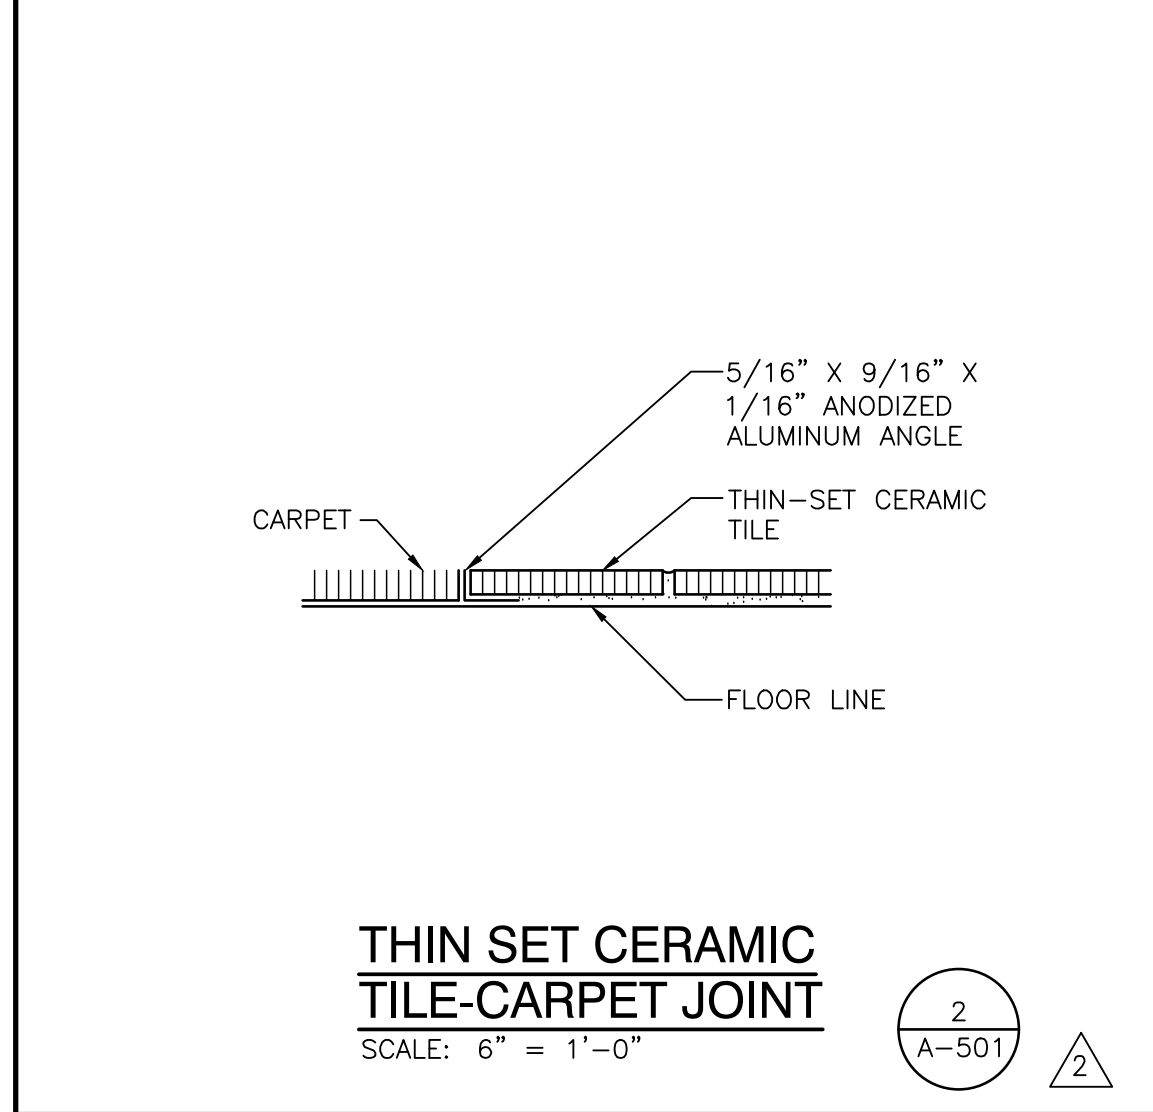


**THIN SET CERAMIC
TILE-CARPET JOINT**
SCALE: 6" = 1'-0"

2
A-501

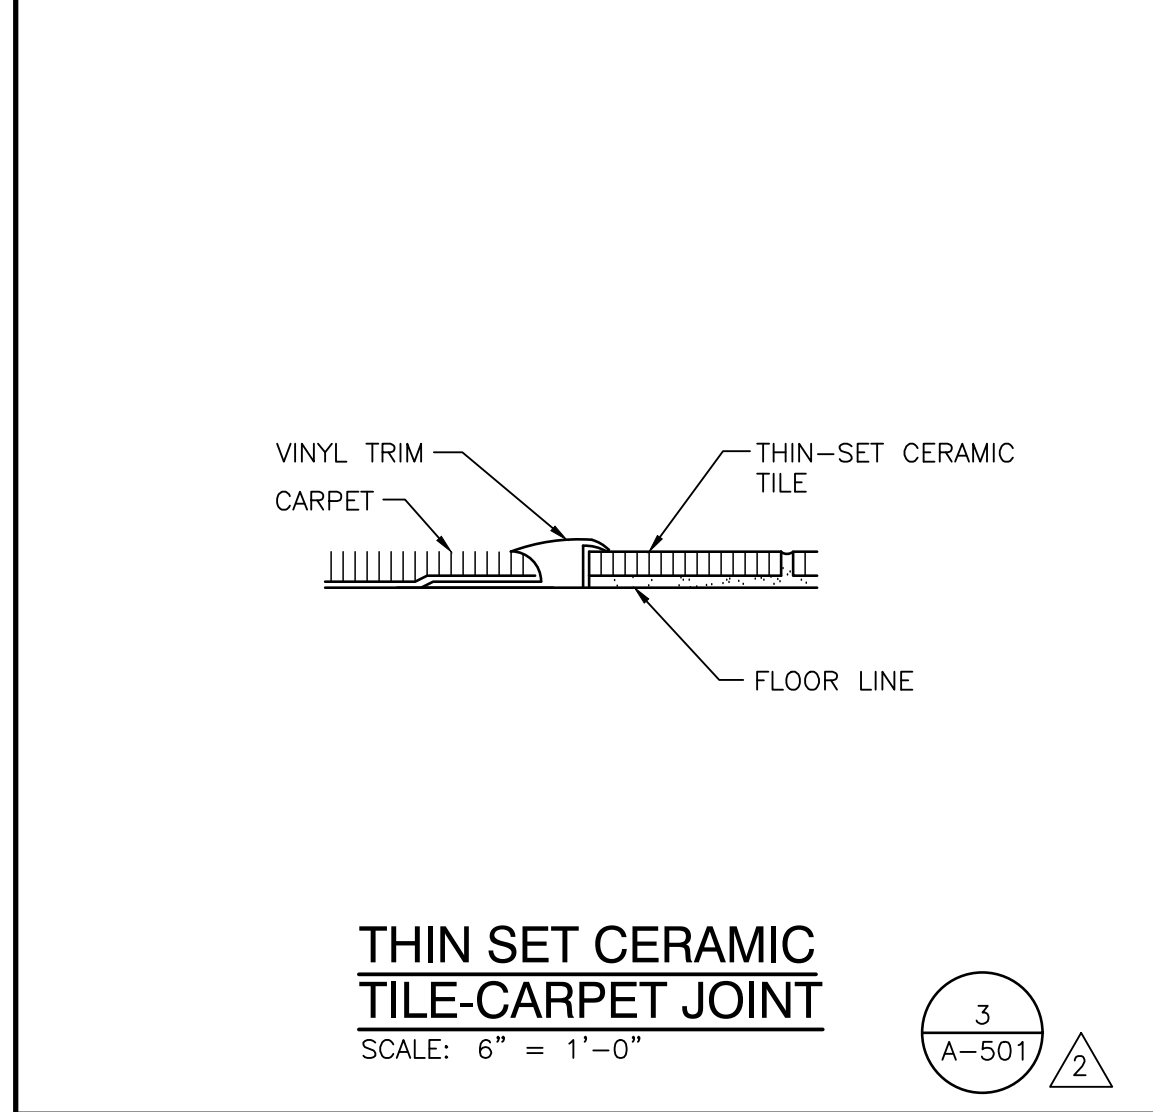


**THIN SET CERAMIC
TILE-CARPET JOINT**
SCALE: 6" = 1'-0"

3
A-501

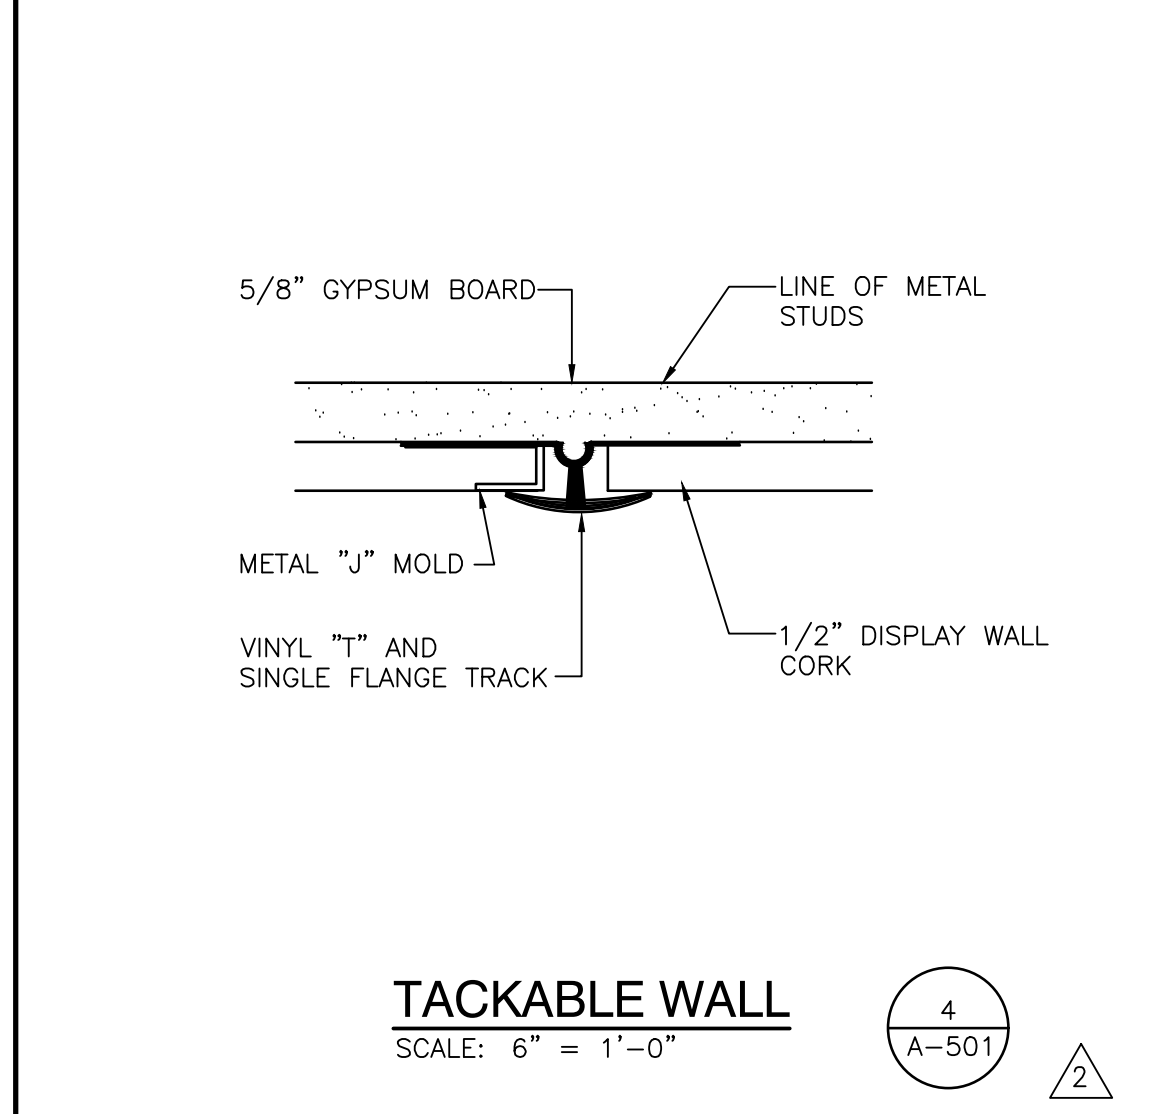


TACKABLE WALL
SCALE: 6" = 1'-0"

4
A-501

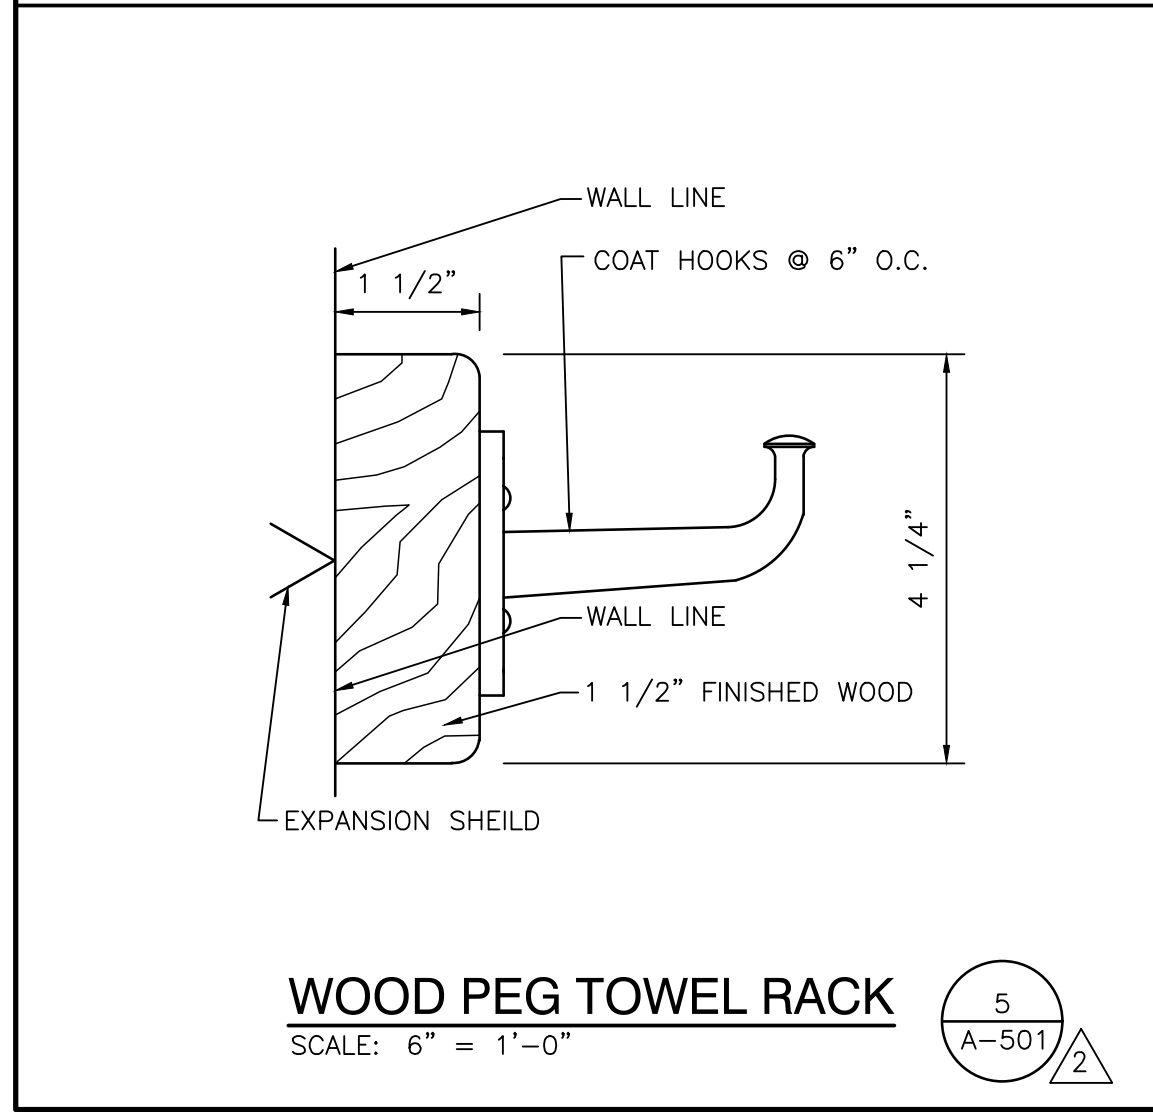


WOOD PEG TOWEL RACK
SCALE: 6" = 1'-0"

5
A-501

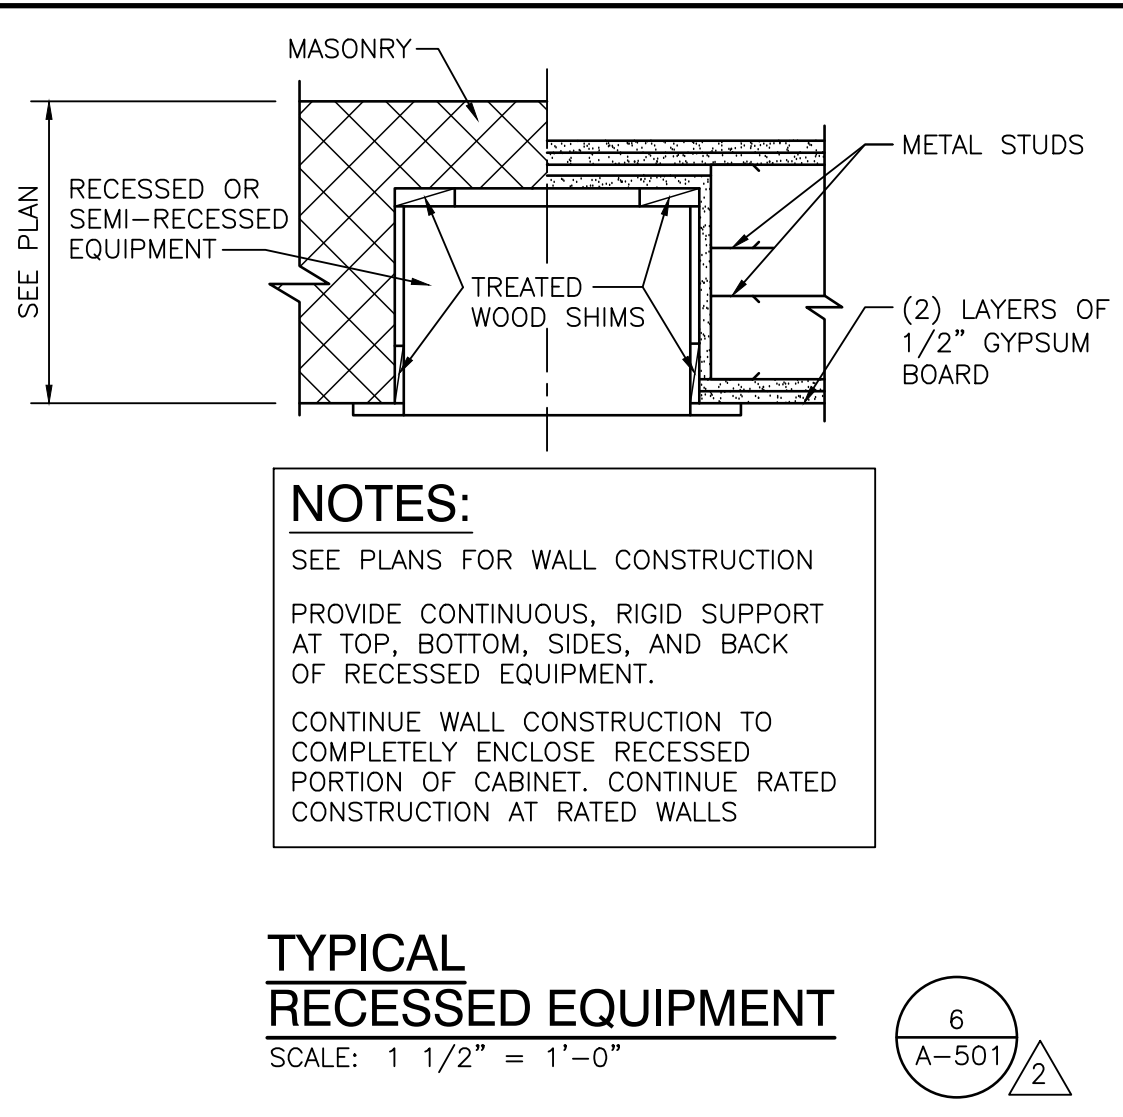


**TYPICAL
RECESSED EQUIPMENT**
SCALE: 1 1/2" = 1'-0"

6
A-501

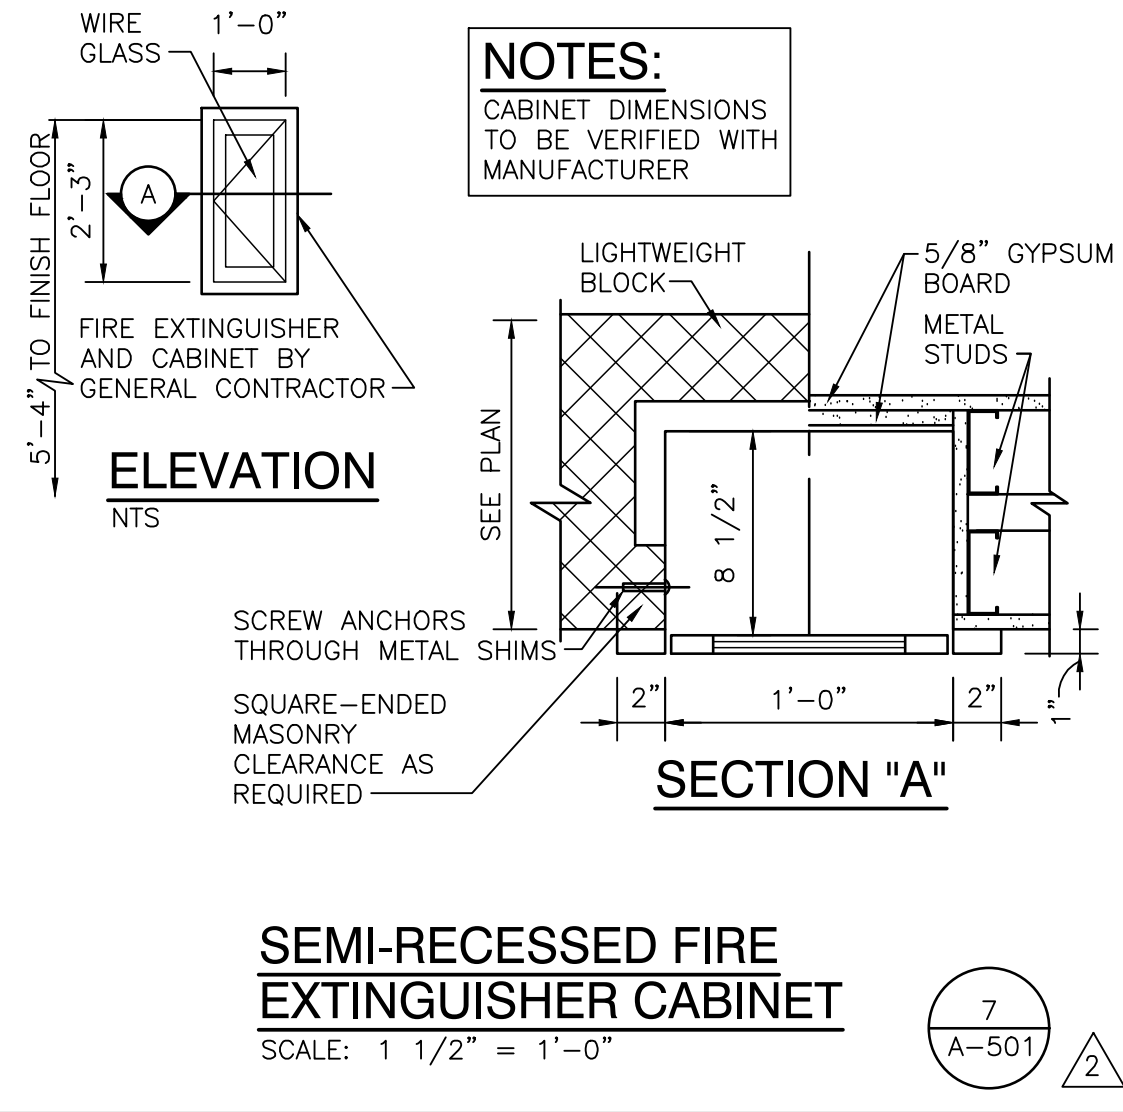


**SEMI-RECESSED FIRE
EXTINGUISHER CABINET**
SCALE: 1 1/2" = 1'-0"

7
A-501

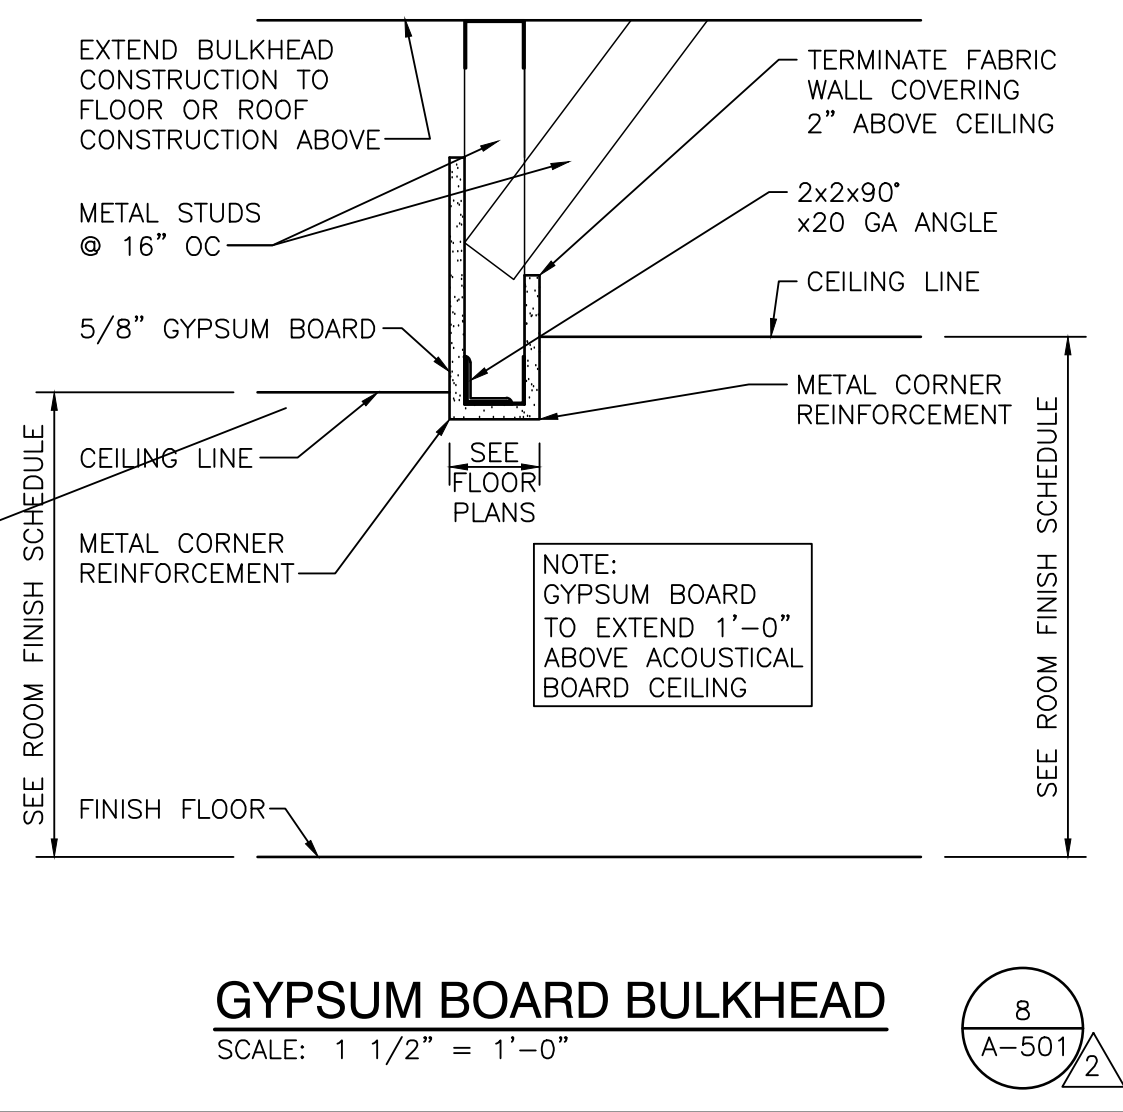


GYPSUM BOARD BULKHEAD
SCALE: 1 1/2" = 1'-0"

8
A-501

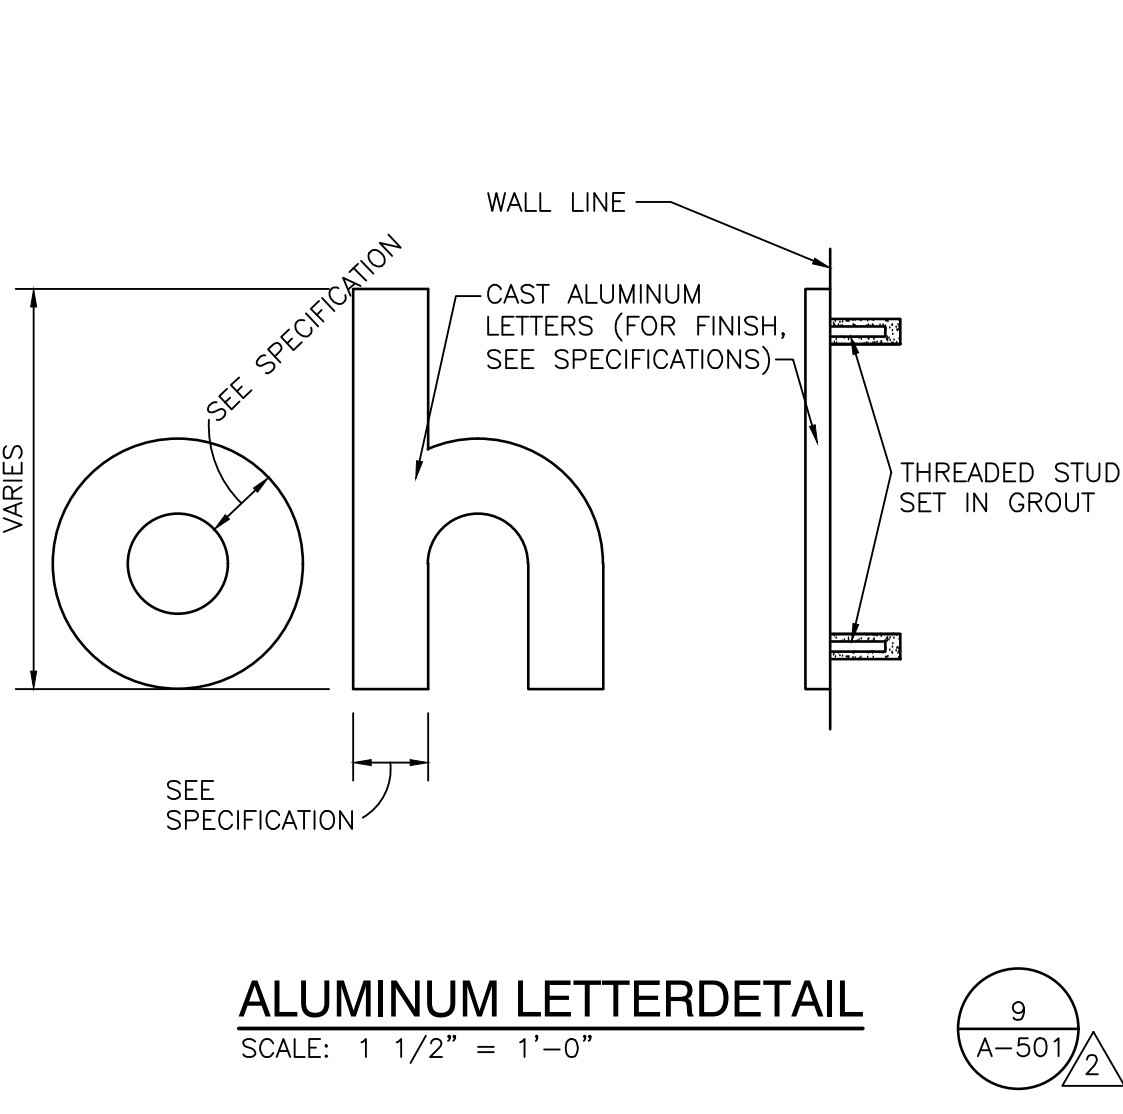


ALUMINUM LETTERDETAIL
SCALE: 1 1/2" = 1'-0"

9
A-501

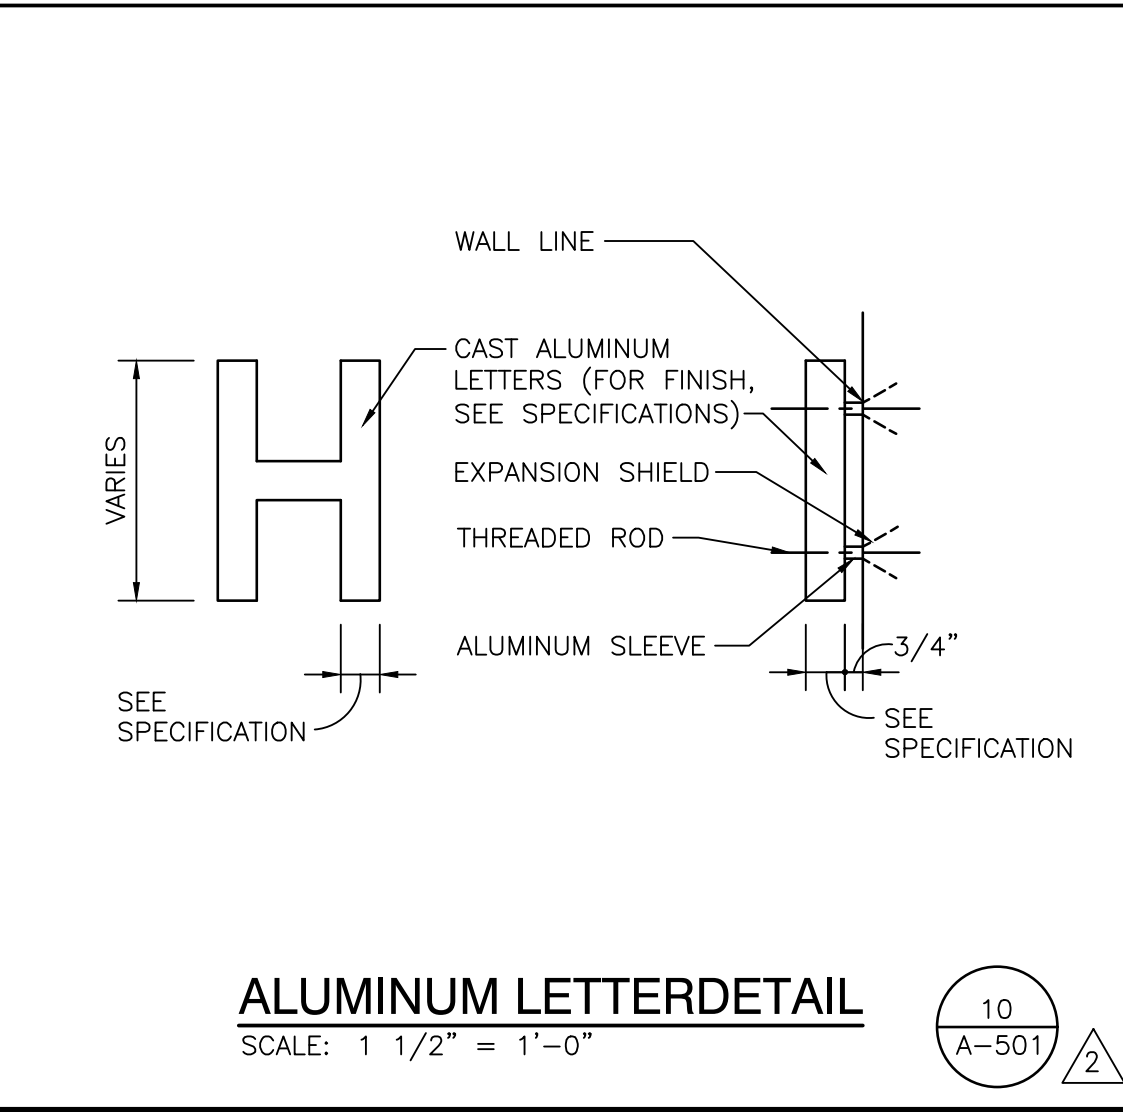


ALUMINUM LETTERDETAIL
SCALE: 1 1/2" = 1'-0"

10
A-501

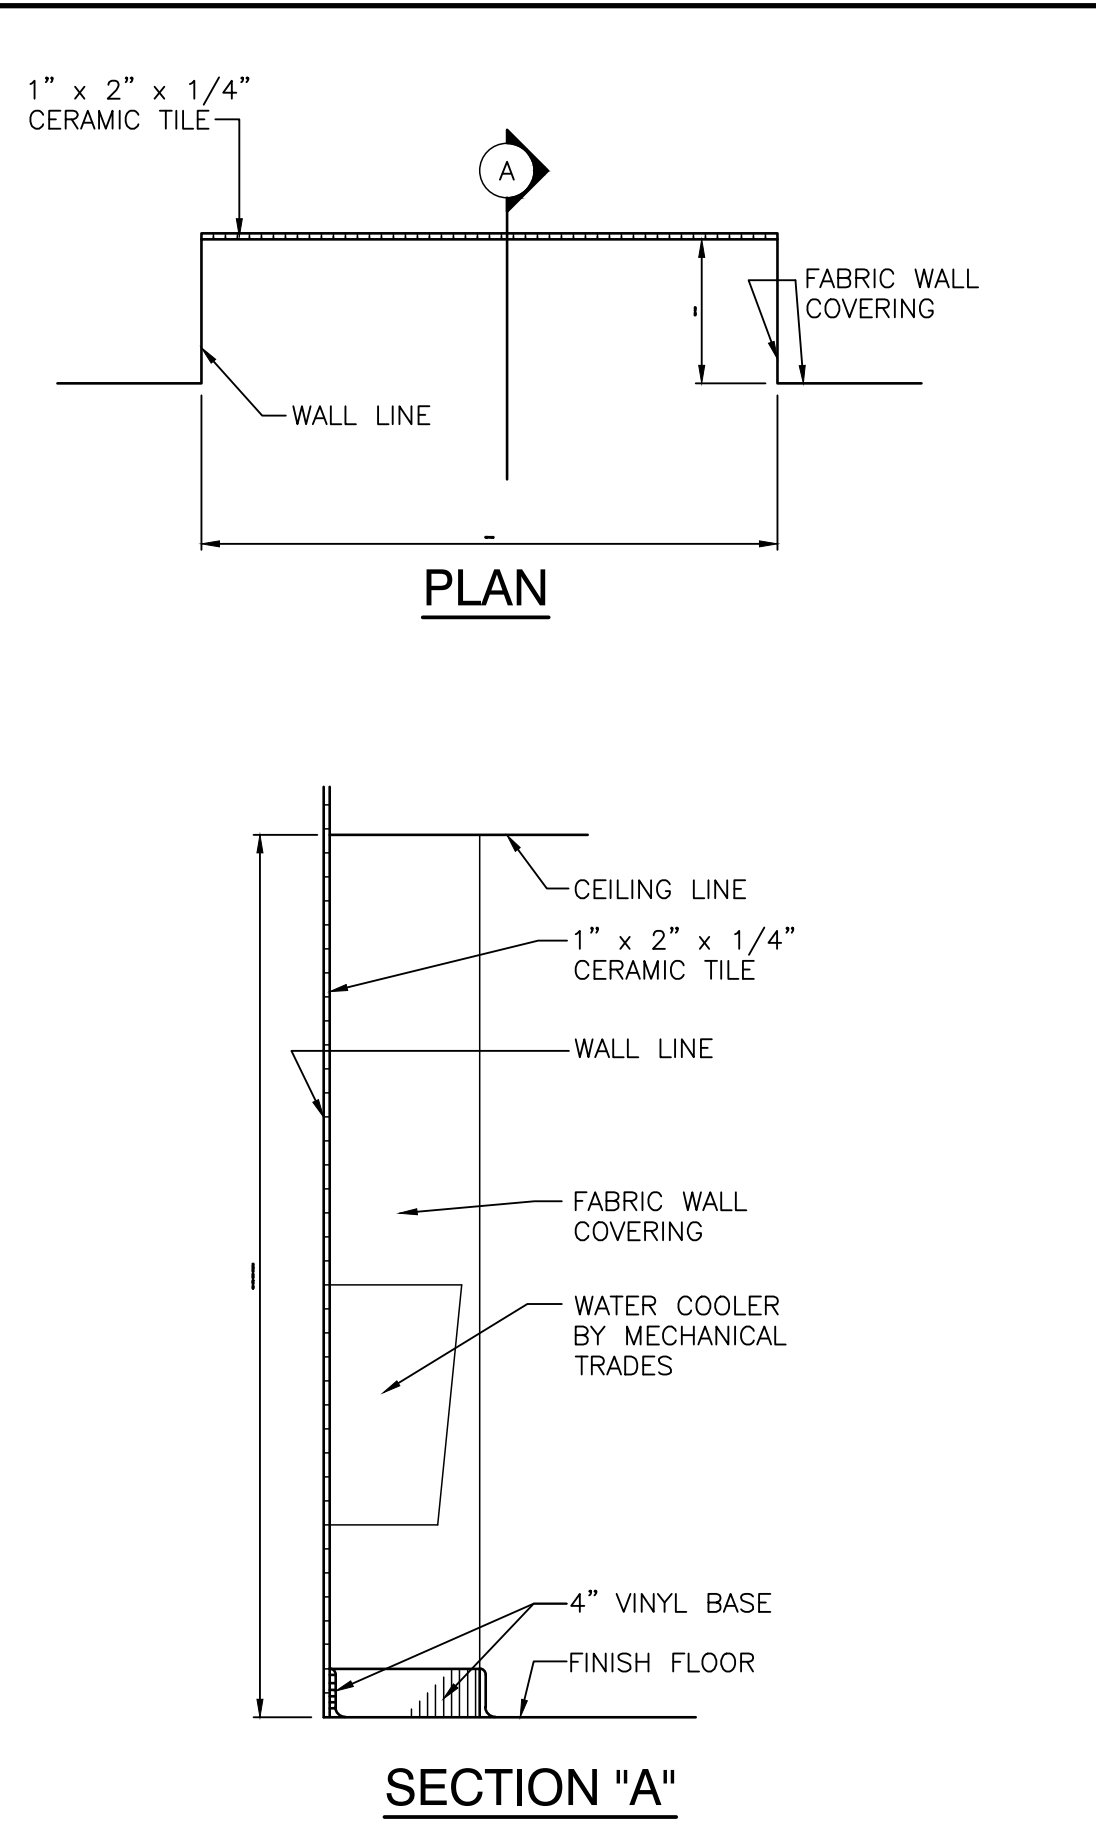


**CERAMIC TILE/
WATER COOLER RECESS**
SCALE: 3/4" = 1'-0"

11
A-501

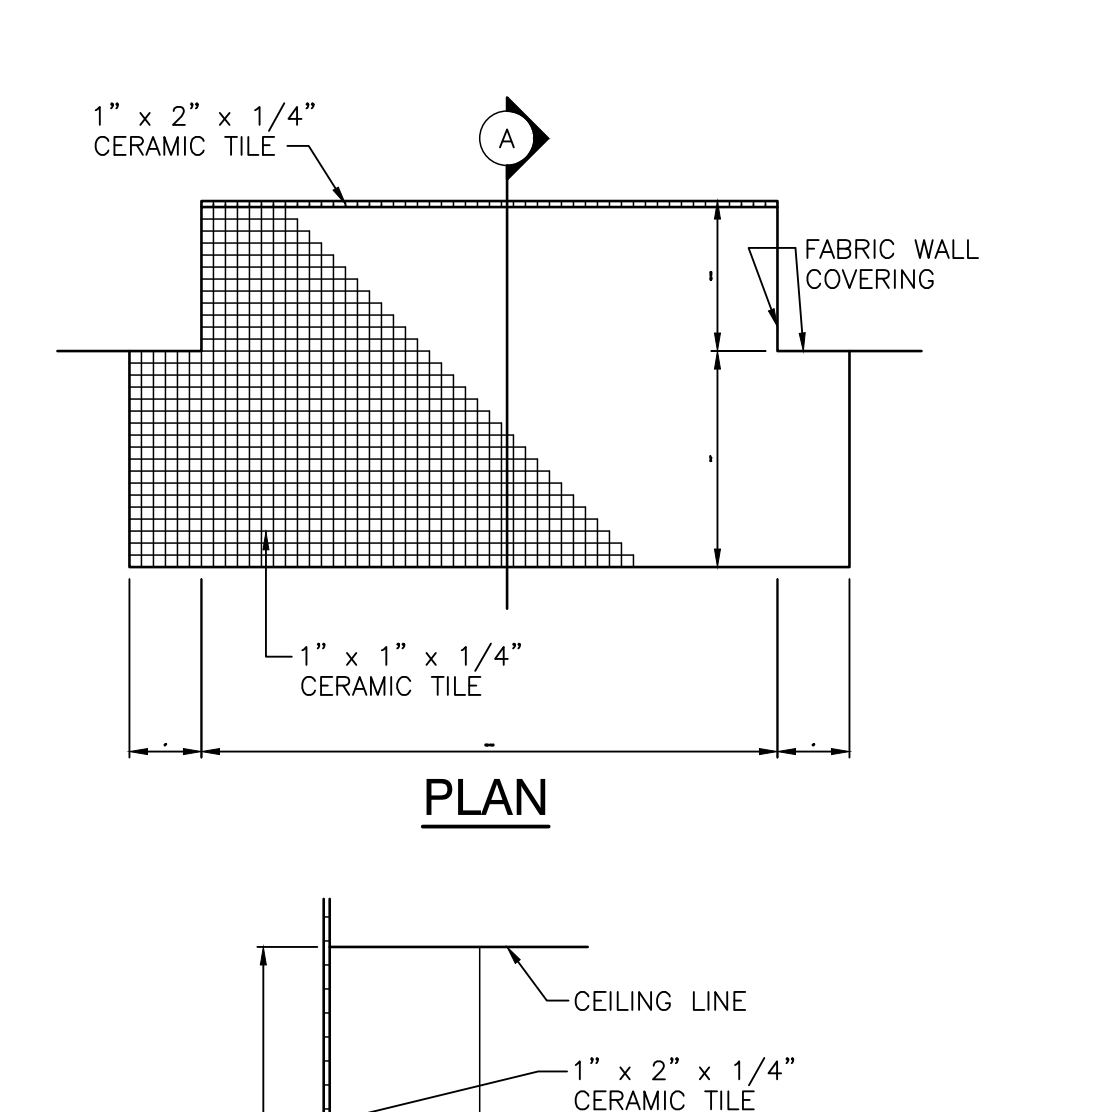

**CERAMIC TILE/
WATER COOLER RECESS**
SCALE: 3/4" = 1'-0"

12
A-501

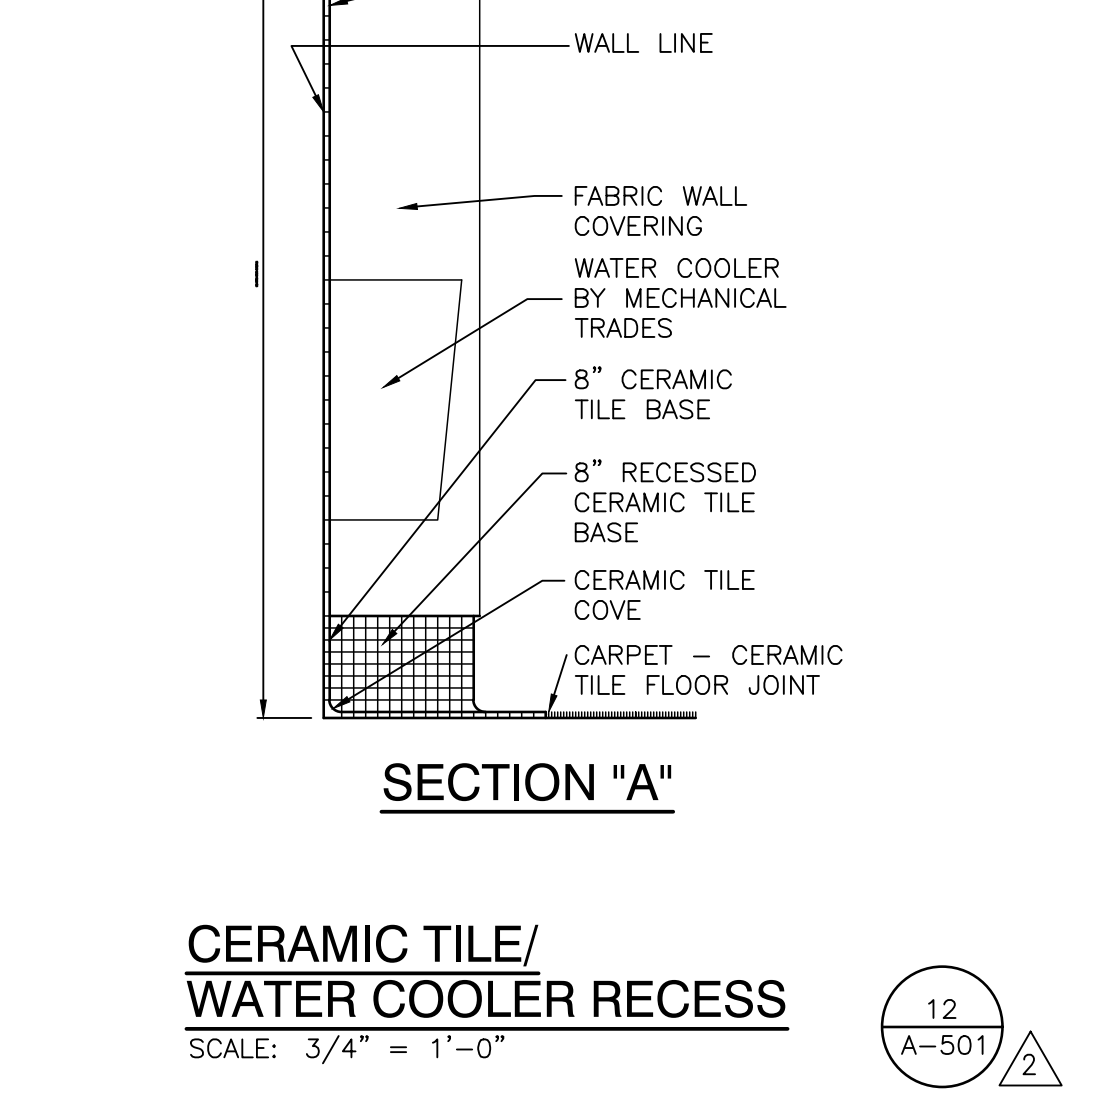


**CERAMIC TILE/
WATER COOLER RECESS**
SCALE: 3/4" = 1'-0"

12
A-501



**CERAMIC TILE/
WATER COOLER RECESS**
SCALE: 3/4" = 1'-0"


12
A-501

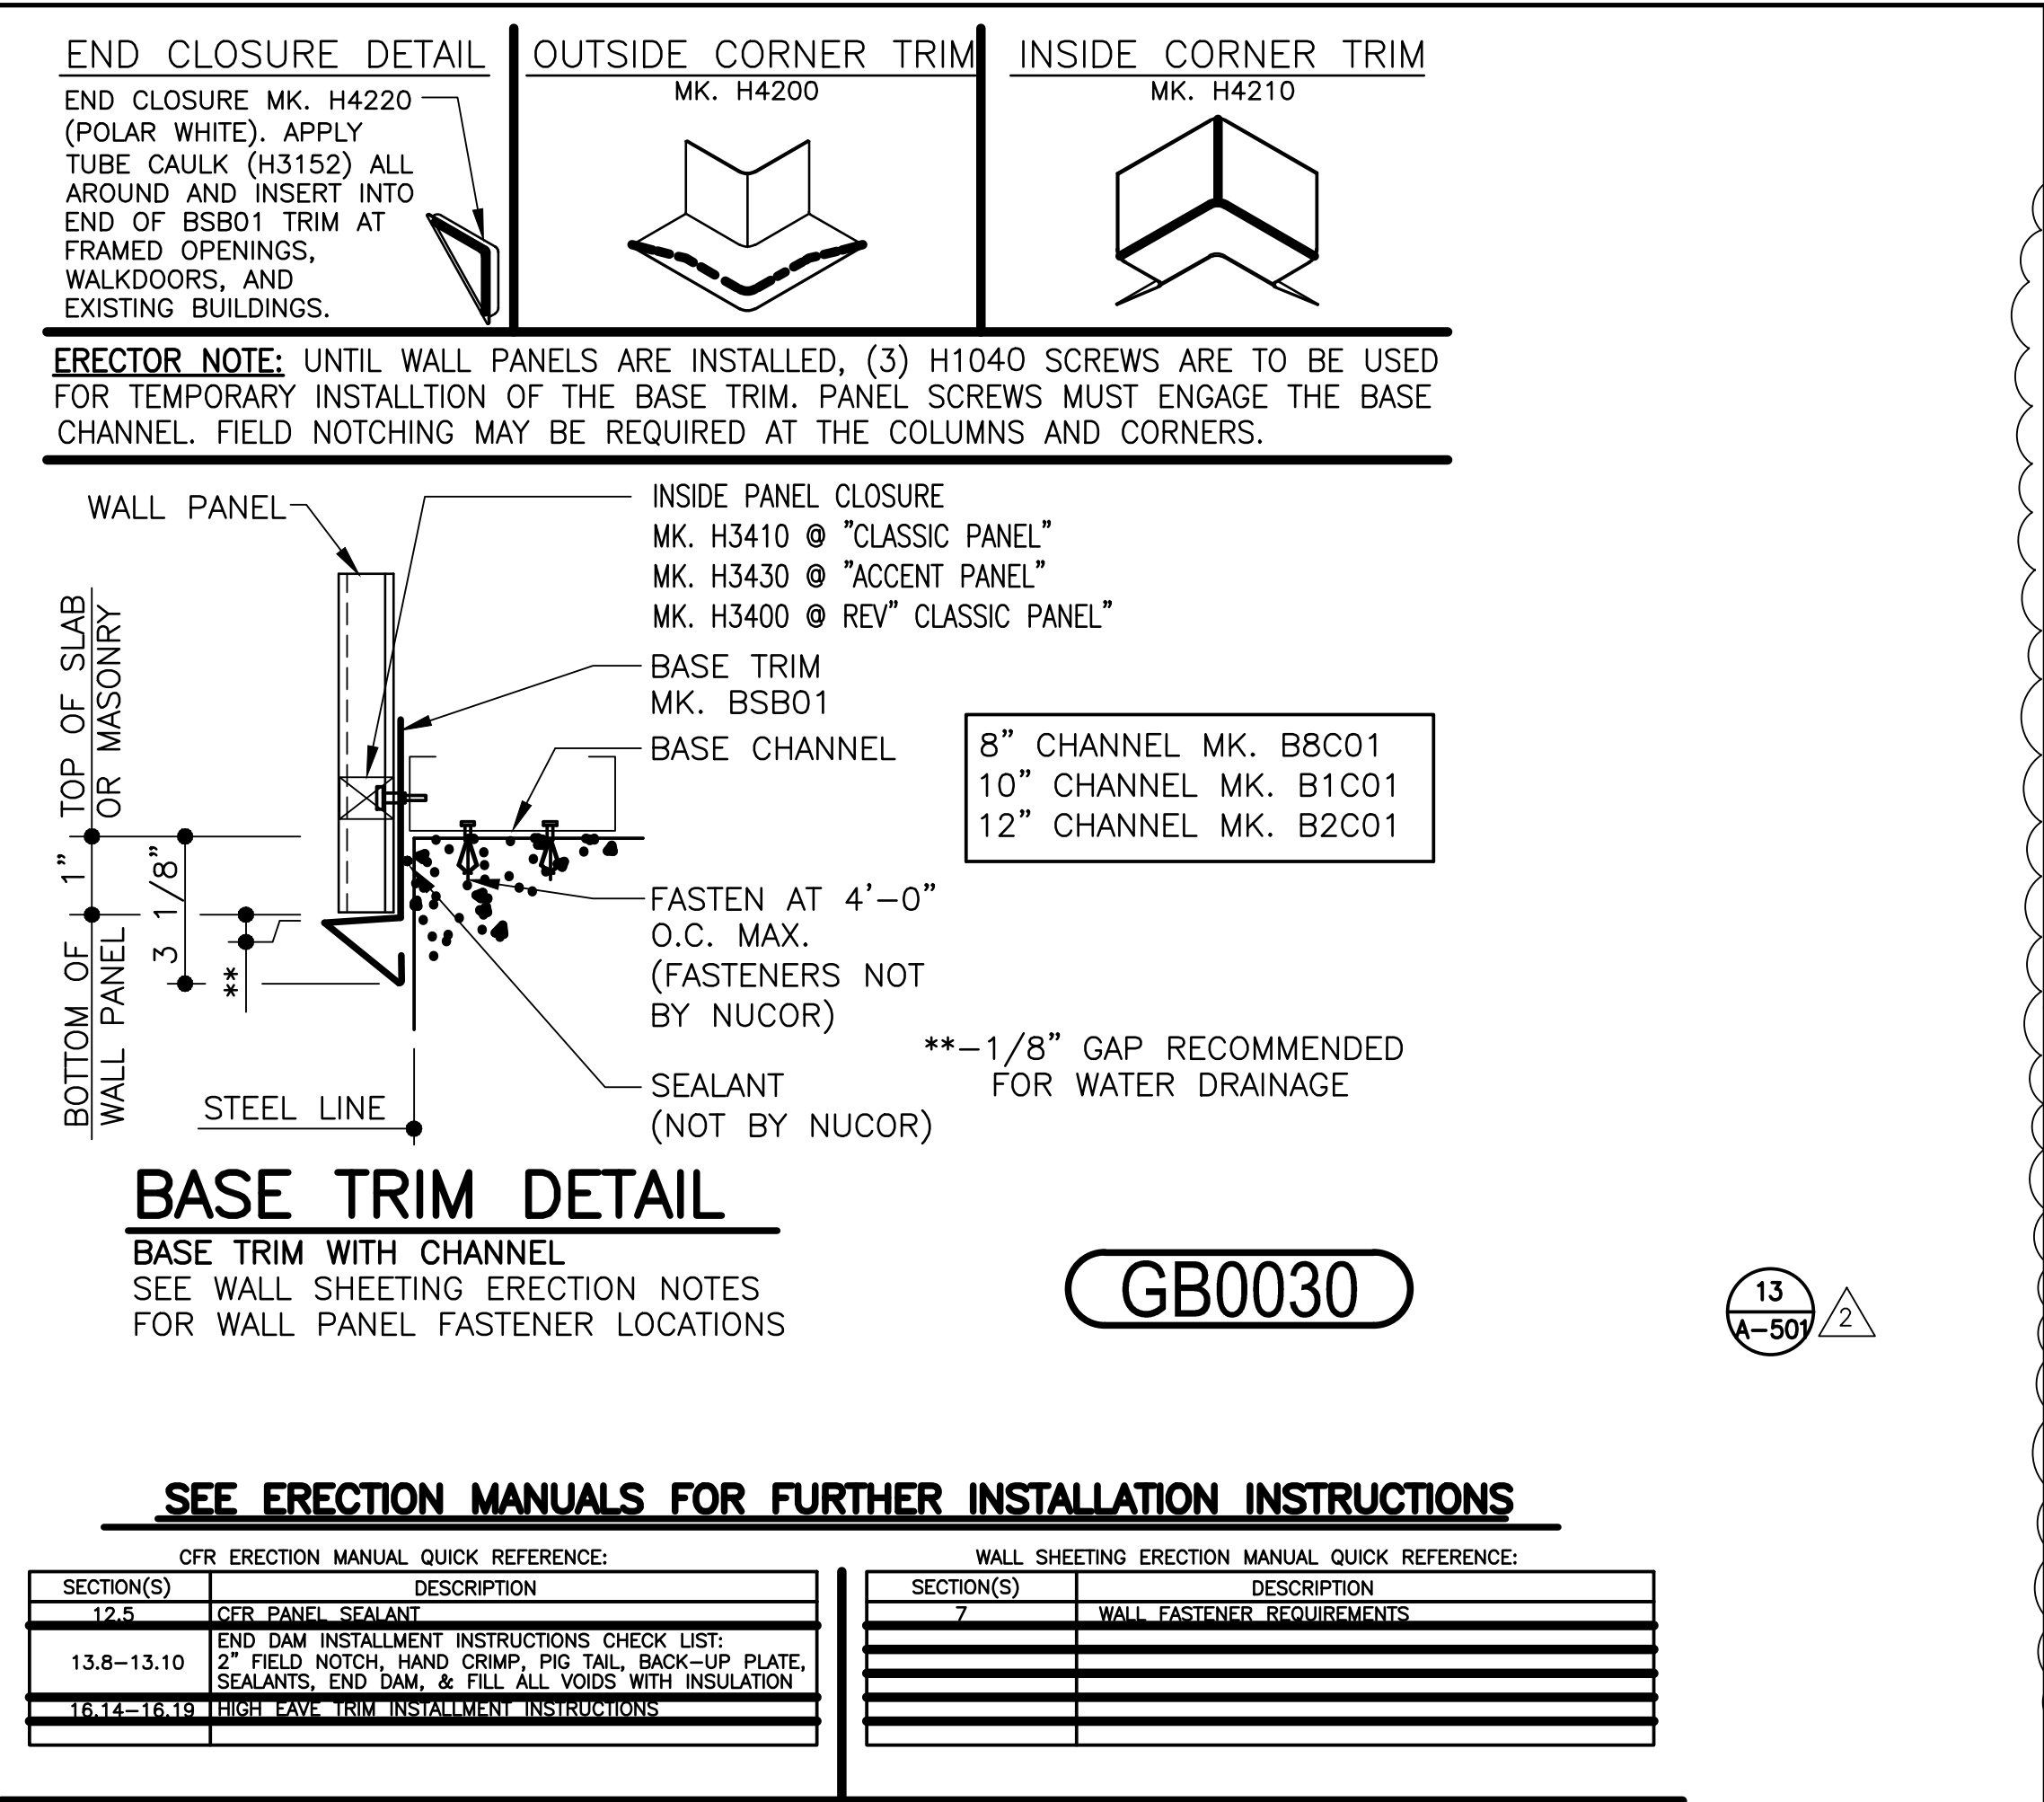

BASE TRIM DETAIL
BASE TRIM WITH CHANNEL
SEE WALL SHEETING ERECTION NOTES
FOR WALL PANEL FASTENER LOCATIONS

GB0030


13
A-501

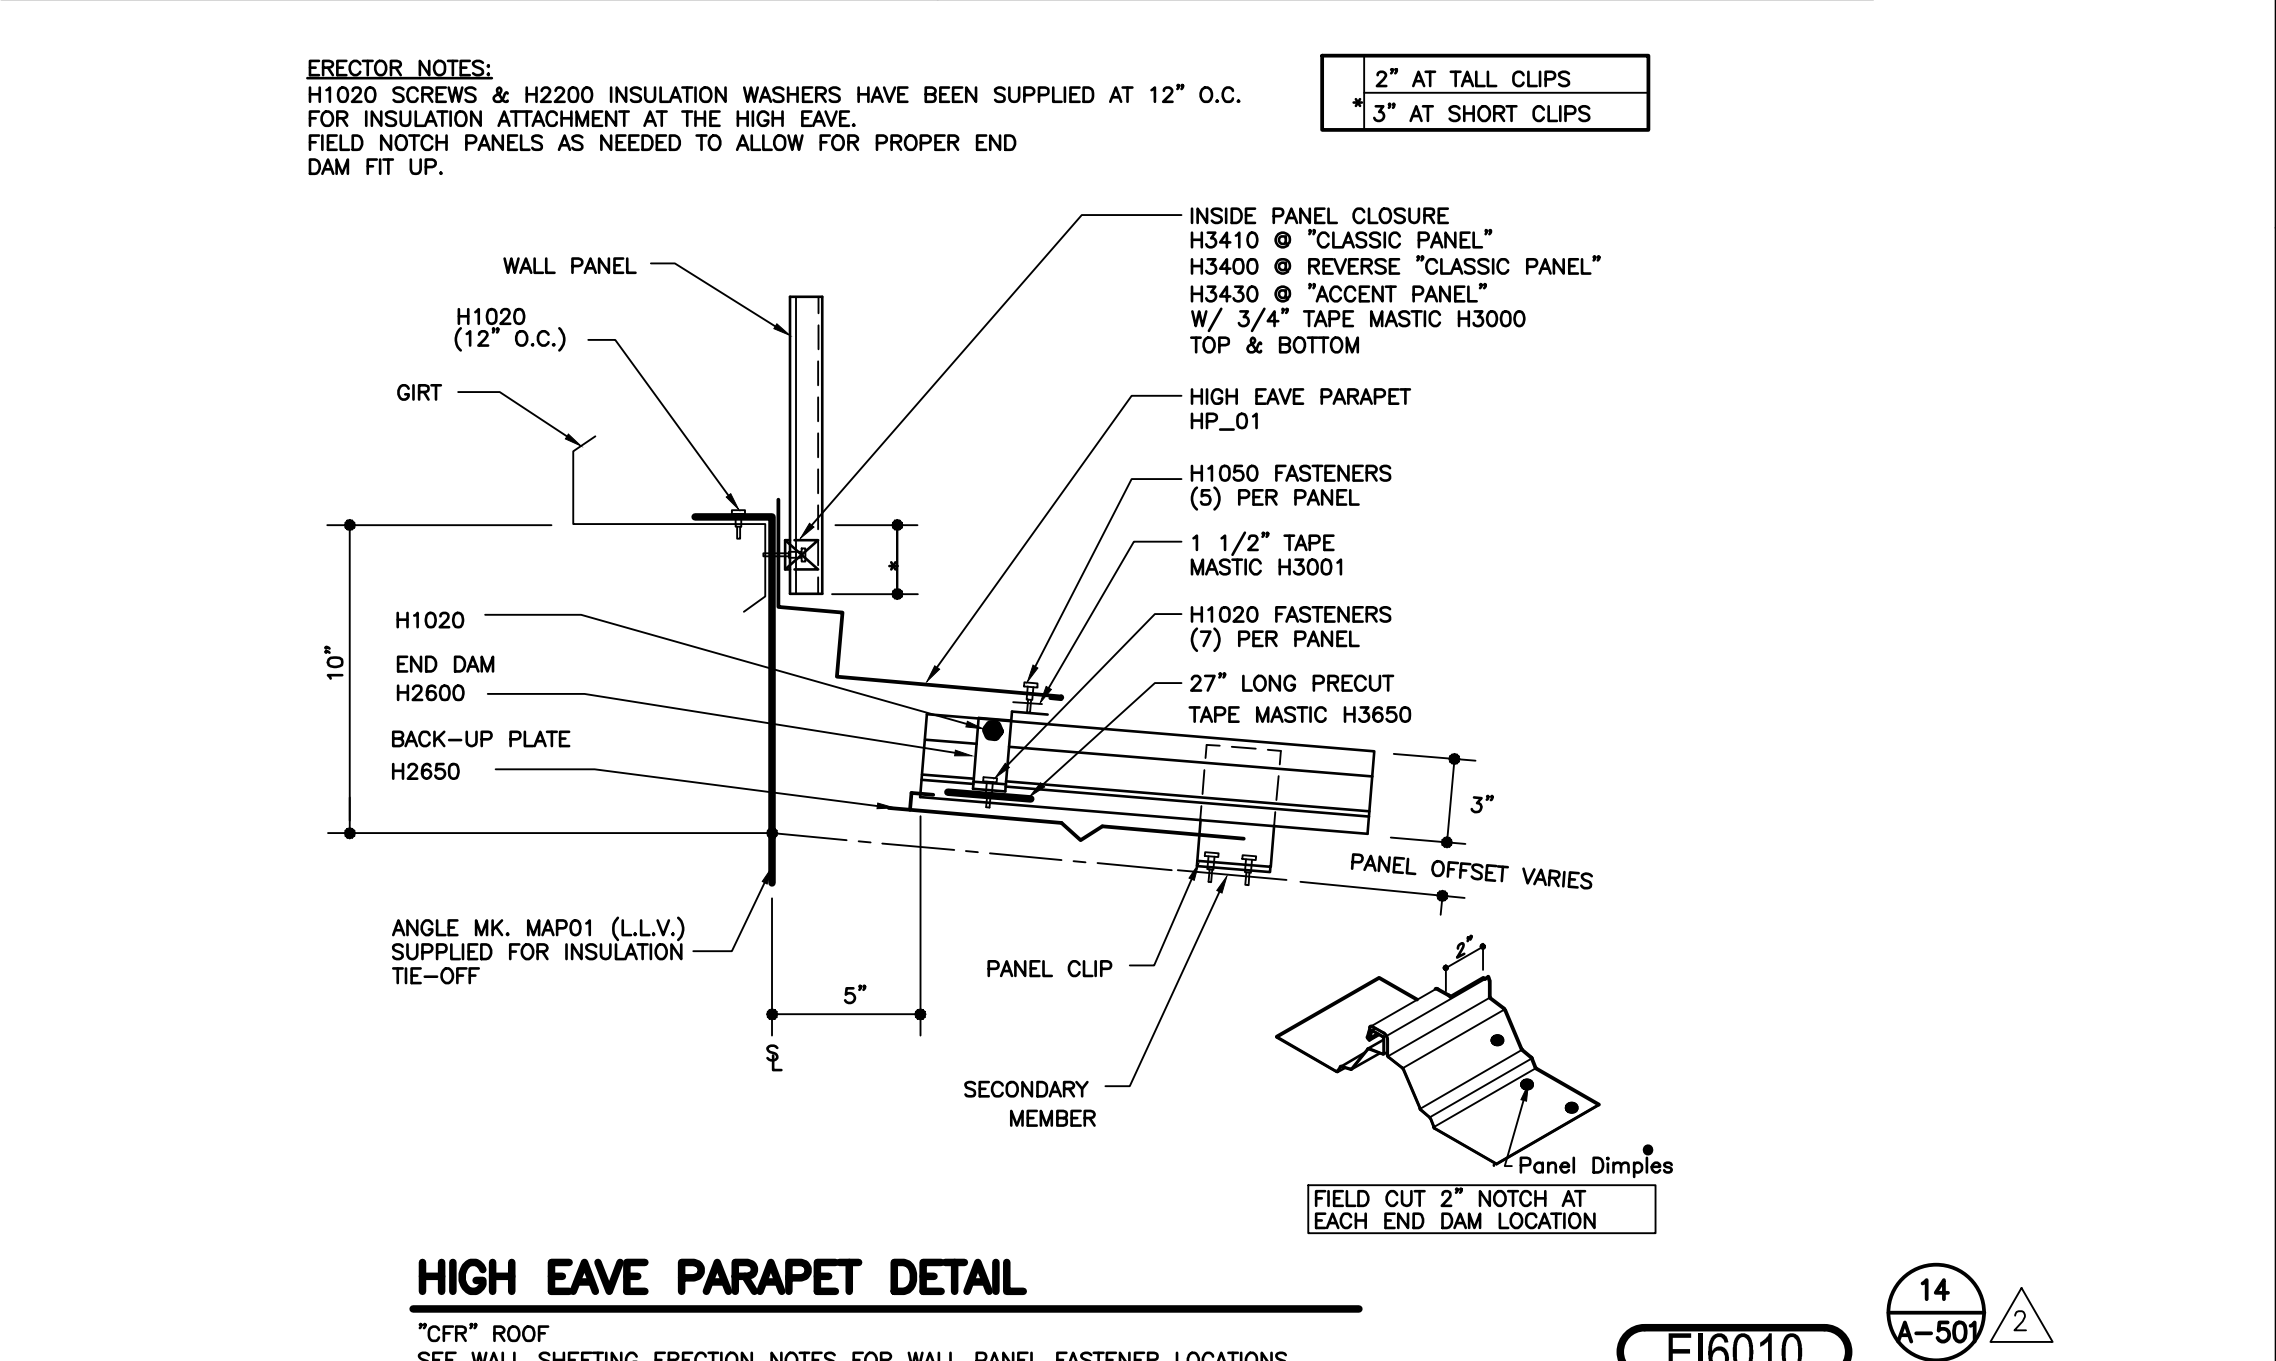

HIGH EAVE PARAPET DETAIL
"CRF" ROOF
SEE WALL SHEETING ERECTION NOTES FOR WALL PANEL FASTENER LOCATIONS

FI6010

14
A-501

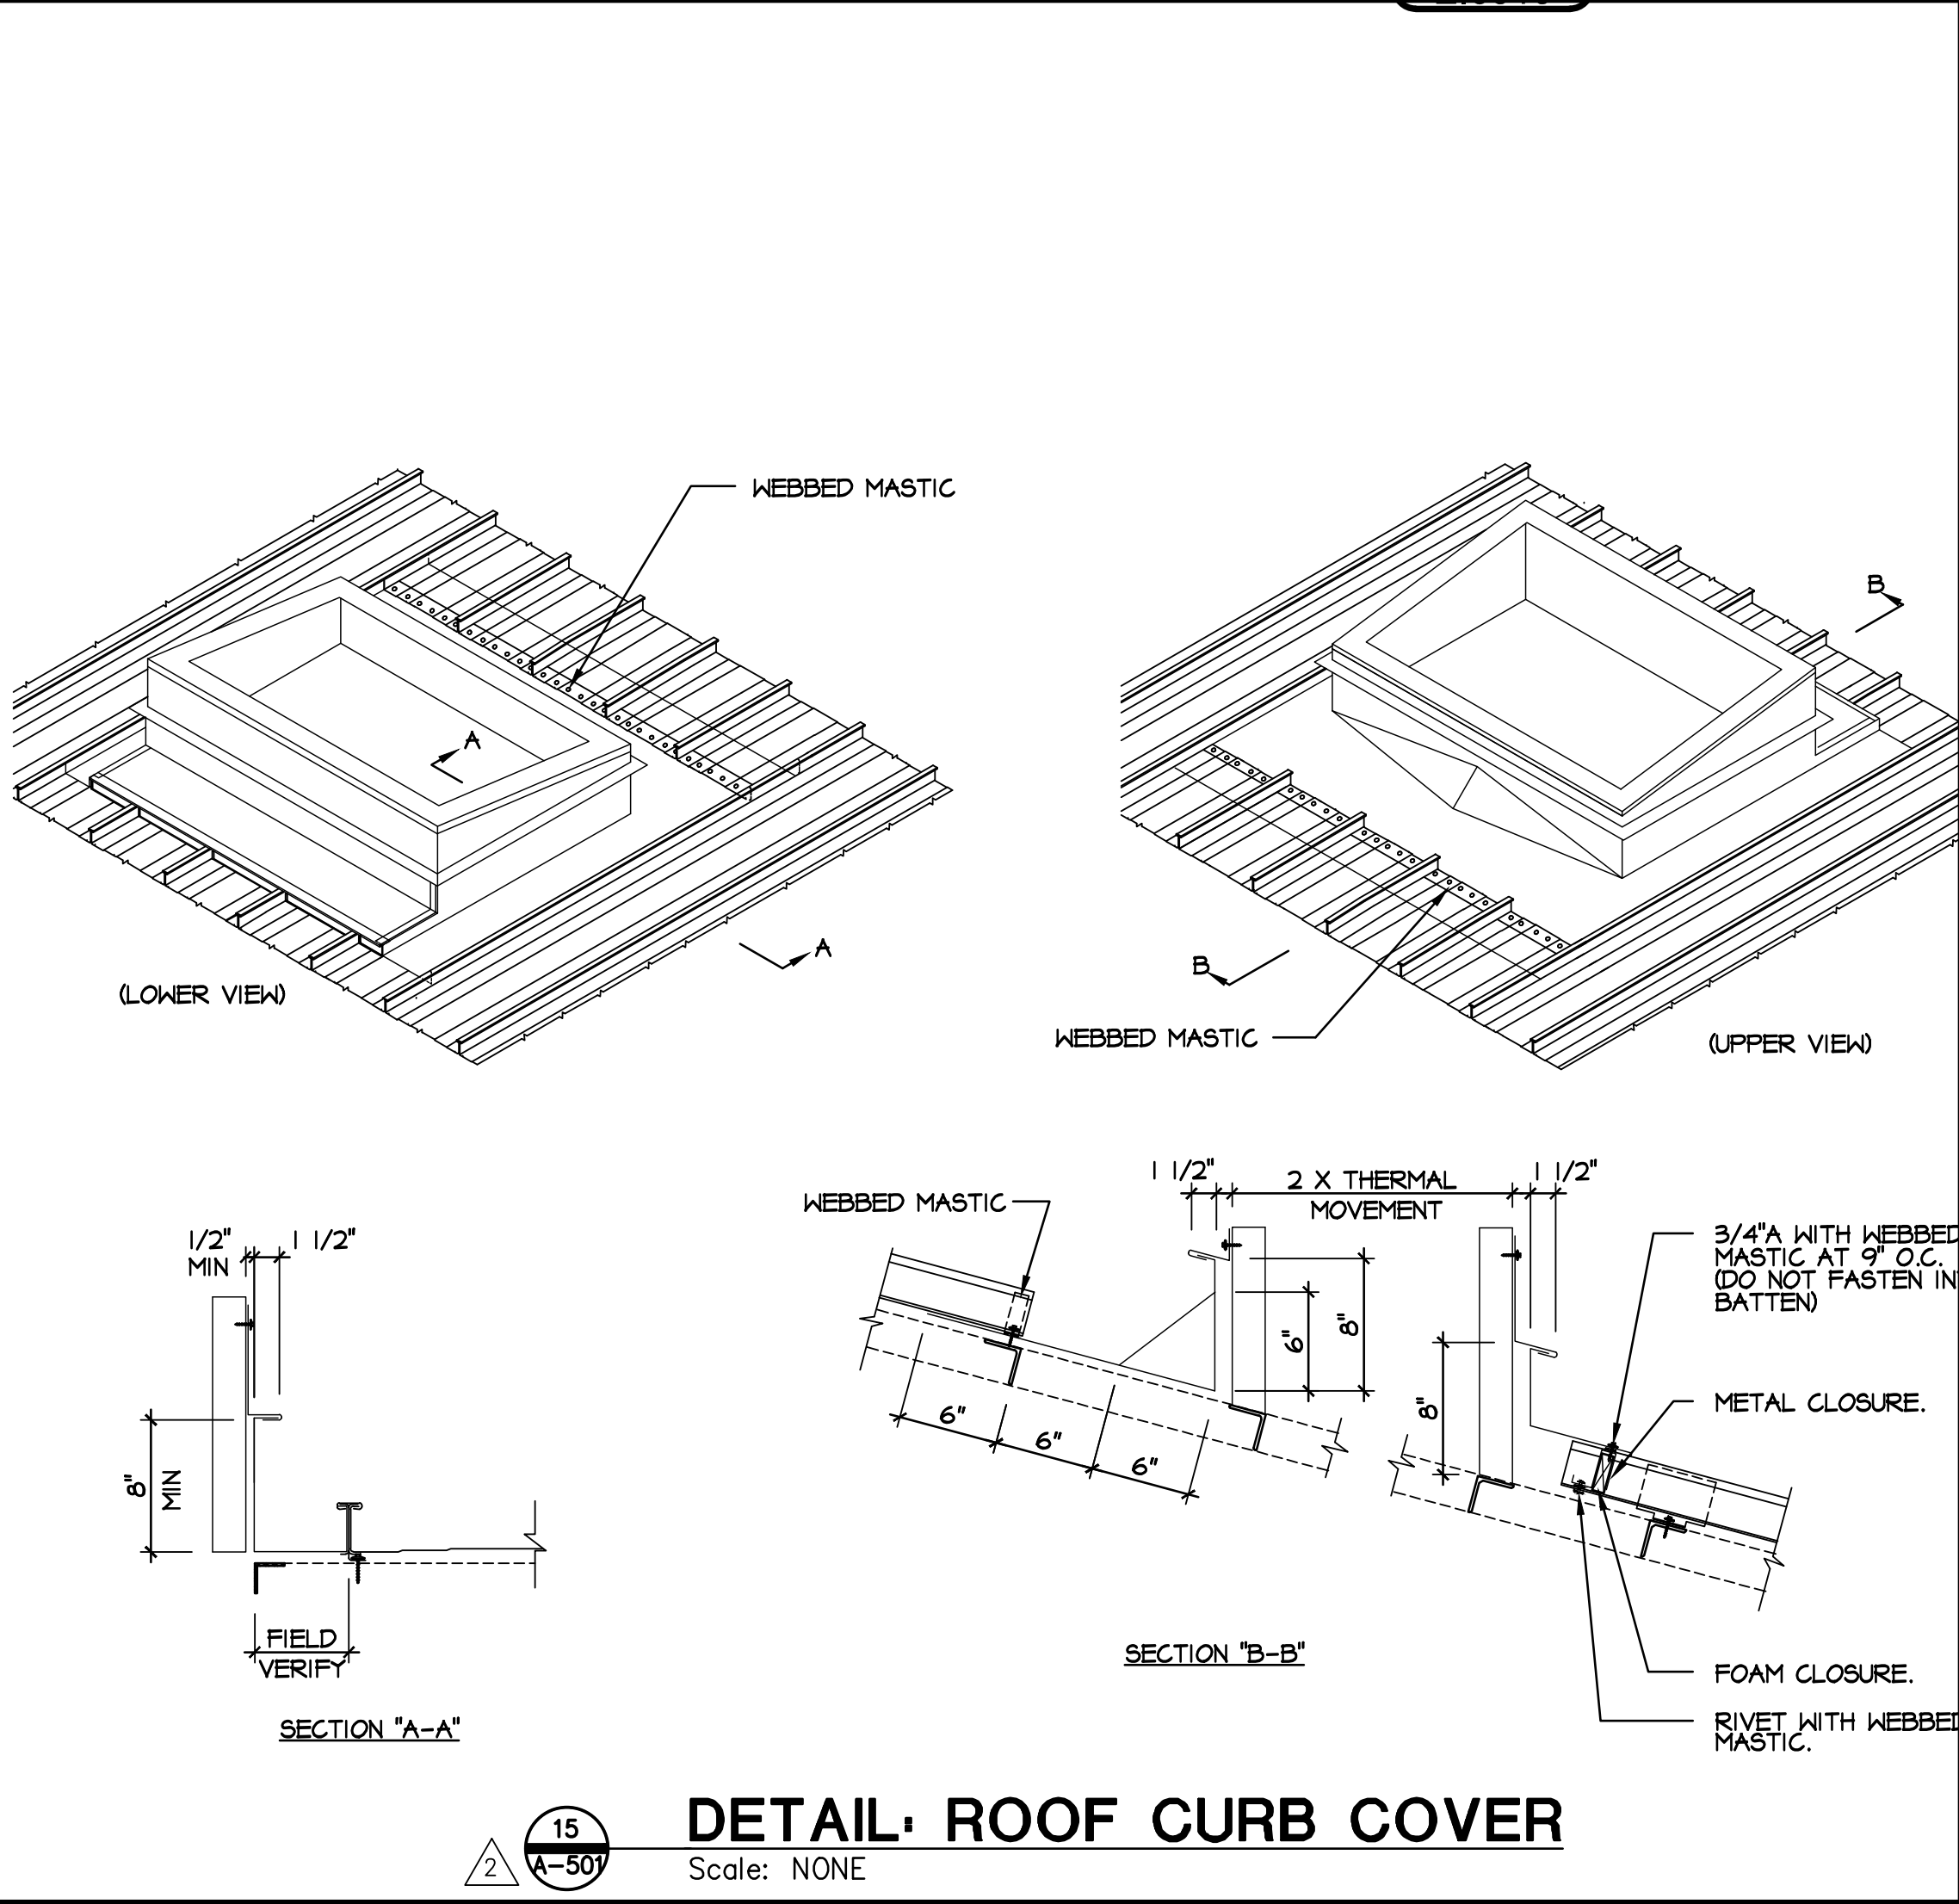

DETAIL- ROOF CURB COVER
Scale: NONE

15
A-501




GIBALTAR
DESIGN
ARCHITECTURE • ENGINEERING • INTERIOR DESIGN

PROJECT
HANOVER CSC NEW
RESOURCE CENTER AND
RELATED WORK
HANOVER COMMUNITY SCHOOL
CORPORATION
CEDAR LAKE, INDIANA

GIBALTAR DESIGN
9102 N. Meridian St., Ste. 300
Indianapolis, IN 46260
Homepage: www.GibraltarDesign.com
Email: info@GibraltarDesign.com
Phone: 317.580.5777 Fax: 317.580.5778

PROJECT
20-141
DATE
05/17/21
COORDINATED BY
CD
DRAWN BY
JKF, AB
CHECKED BY
JPB

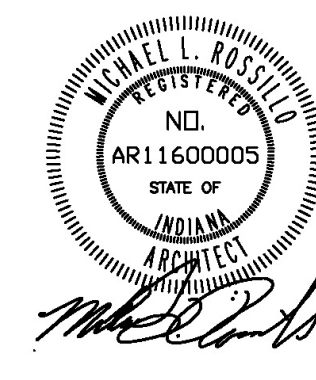

COPYRIGHT NOTICE:
THE CONCEPTS, DESIGNS, PLANS, DETAILS, ETC. SHOWN ON
THIS DOCUMENT ARE THE PROPERTY OF GIBALTAR DESIGN AND
WERE CREATED FOR USE ON THIS SPECIFIC PROJECT. NONE OF
THIS INFORMATION SHALL BE USED BY ANY PERSON OR FIRM
FOR ANY PURPOSE WITHOUT THE EXPRESS WRITTEN CONSENT
OF GIBALTAR DESIGN. THE OWNER MAY RETAIN COPIES FOR
INFORMATION AND REFERENCE IN CONNECTION ONLY WITH THIS
PROJECT.

REVISIONS
MARK DATE ISSUED FOR
1 05/28/21 ADDENDUM #1
2 06/03/21 ADDENDUM #2



DRAWING
TYPICAL DETAILS

PROJECT
HANOVER CSC NEW RESOURCE
CENTER AND RELATED WORK

© GIBALTAR DESIGN

SHEET

A-501

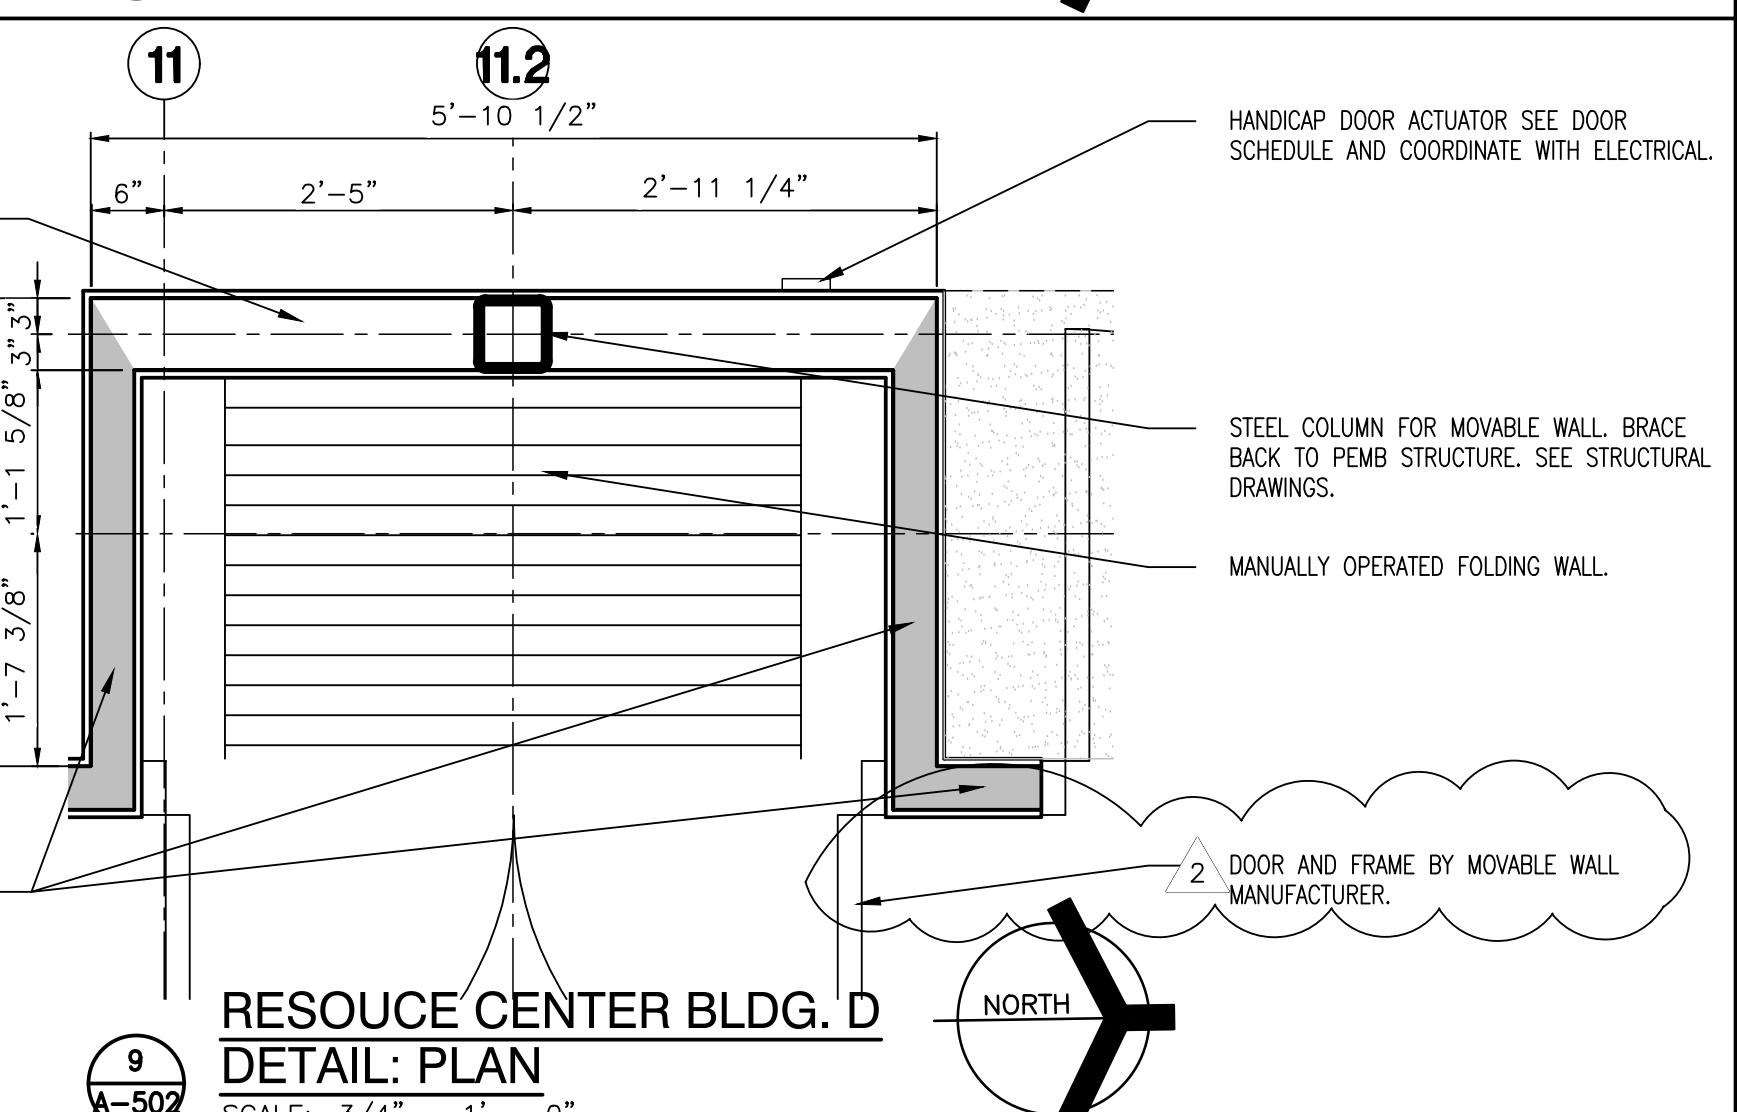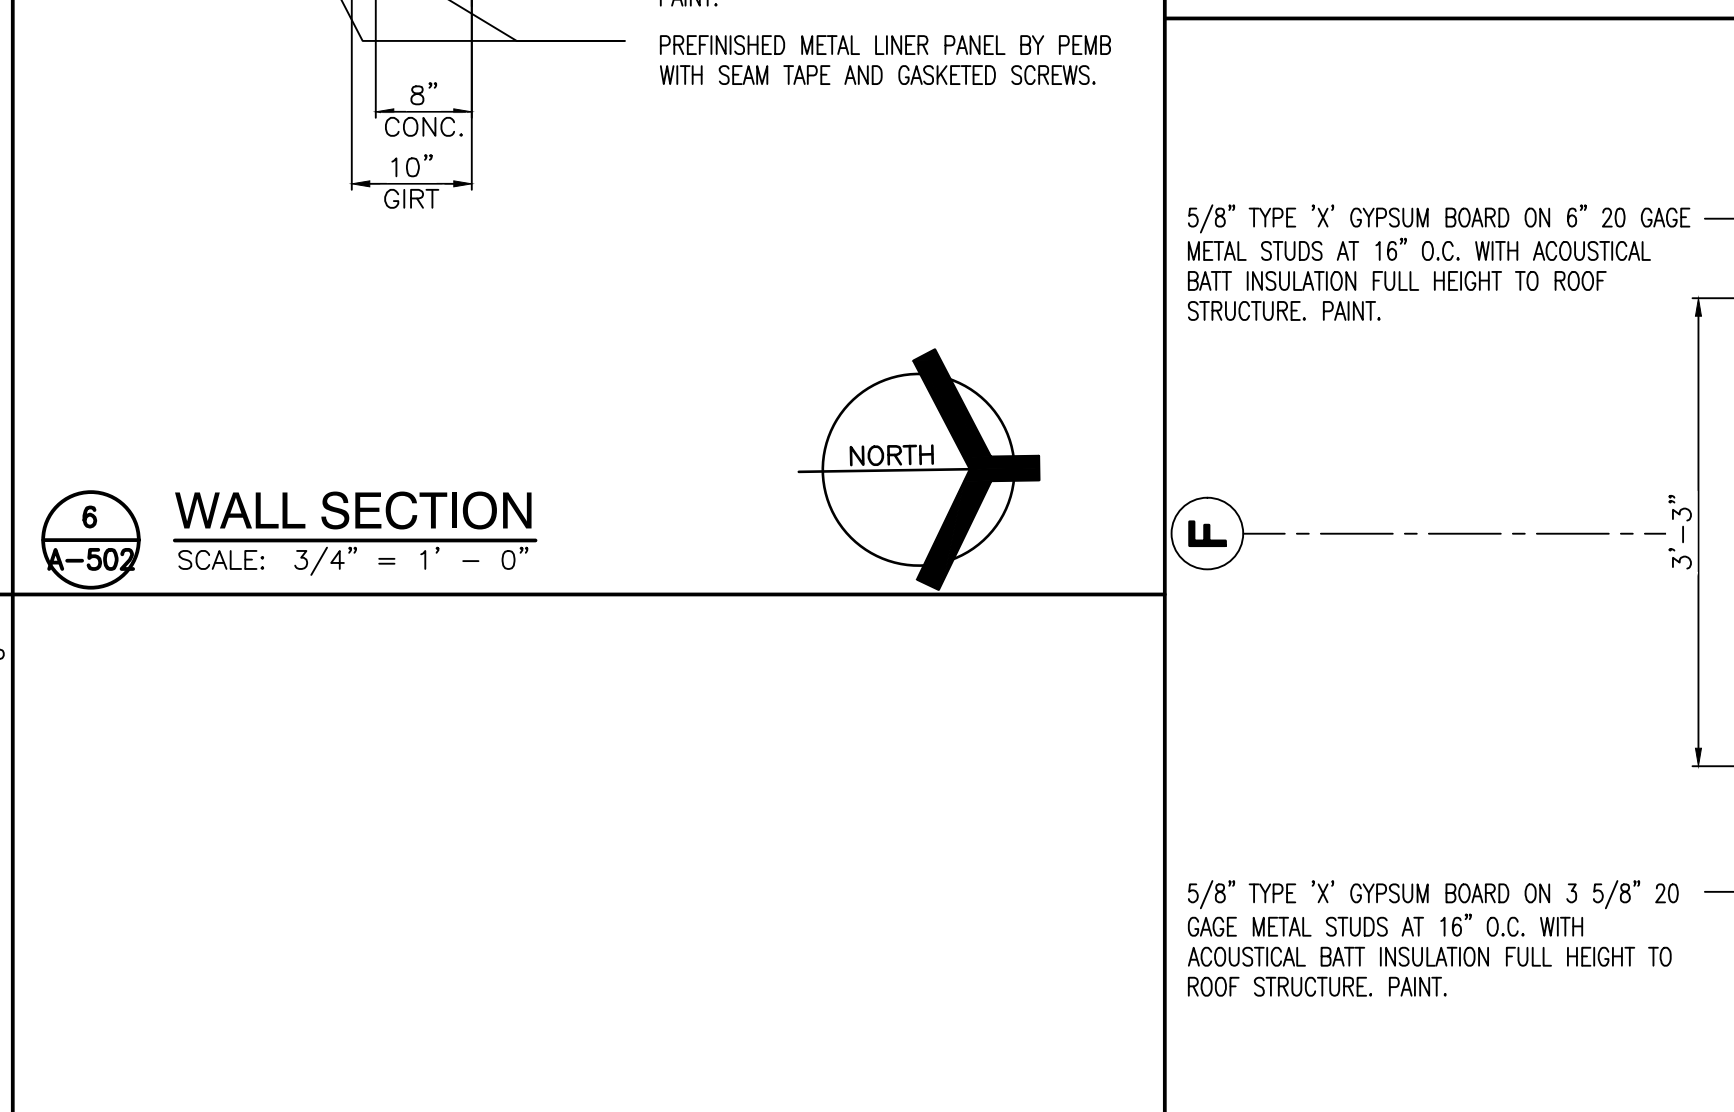





— HANDICAP DOOR ACTUATOR SEE DOOR SCHEDULE AND COORDINATE WITH ELECTRICAL.

— STEEL COLUMN FOR MOVABLE WALL. BRACE BACK TO PEMB STRUCTURE. SEE STRUCTURAL DRAWINGS.

— MANUALLY OPERATED FOLDING WALL.

2 DOOR AND FRAME BY MOVABLE WALL MANUFACTURER.

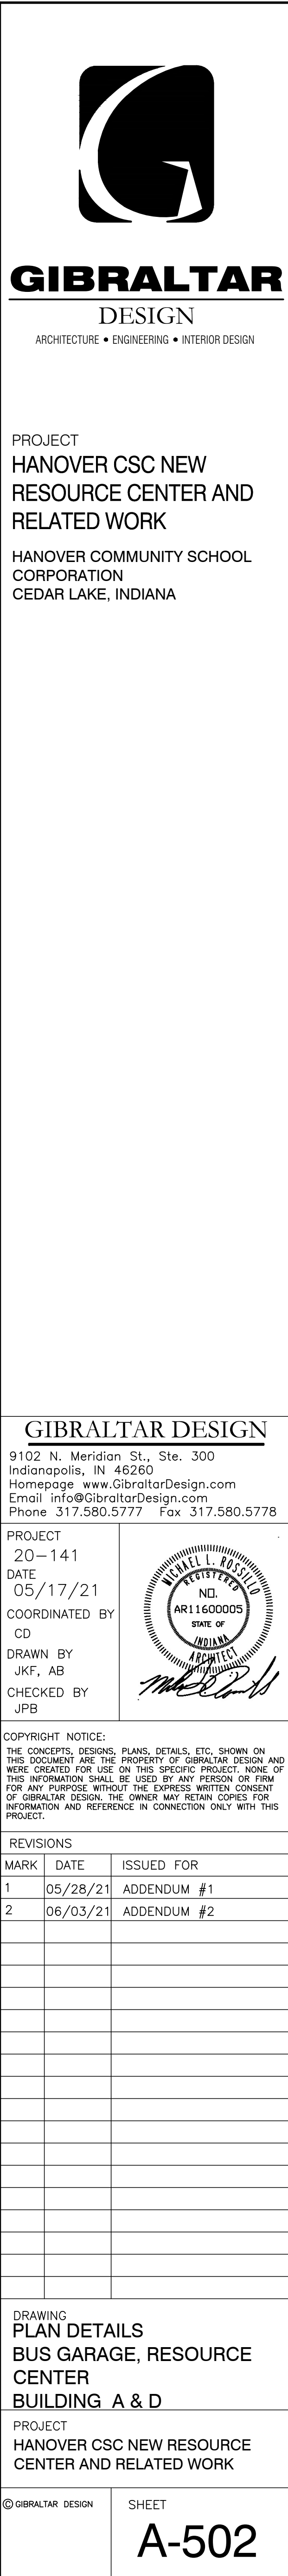

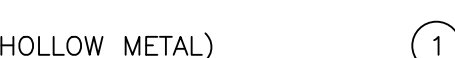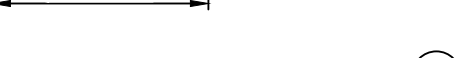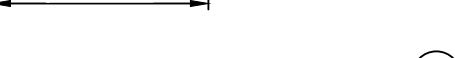

FRAME PROFILES



SCALE: NTS

GENERAL DOOR NOTES

- DOOR SCHEDULE NOTES (REMARKS):

'BUS GARAGE BUILDING A' DOOR AND FRAME SCHEDULE

SCALE: $1/4" = 1'-0"$



GIBRALTAR

DESIGN
ARCHITECTURE • ENGINEERING • INTERIOR DESIGN

PROJECT
HANOVER CSC NEW
RESOURCE CENTER AND
RELATED WORK
HANOVER COMMUNITY SCHOOL
CORPORATION
CEDAR LAKE, INDIANA

GIBRALTAR DESIGN

9102 N. Meridian St., Ste. 300
Indianapolis, IN 46260
Homepage www.GibraltarDesign.com
Email info@GibraltarDesign.com
Phone 317.580.5777 Fax 317.580.5778

PROJECT 20-141 DATE 05/17/21 COORDINATED BY CD DRAWN BY JKF, AB CHECKED BY JPB	
---	---

COPYRIGHT NOTICE:
THE CONCEPTS, DESIGNS, PLANS, DETAILS, ETC. SHOWN ON THIS DOCUMENT ARE THE PROPERTY OF GIBRALTAR DESIGN AND WERE CREATED FOR USE ON THIS SPECIFIC PROJECT. NONE OF THIS INFORMATION SHALL BE USED BY ANY PERSON OR FIRM FOR ANY PURPOSE WITHOUT THE EXPRESS WRITTEN CONSENT OF GIBRALTAR DESIGN. THE OWNER MAY RETAIN COPIES FOR INFORMATION AND REFERENCE IN CONNECTION ONLY WITH THIS PROJECT.

REVISIONS		
MARK	DATE	ISSUED FOR
1	05/28/21	ADDENDUM #1
2	06/03/21	ADDENDUM #2





DRAWING

DOOR SCHEDULE, FRAME PROFILES, ELEVATIONS, AND DETAILS

PROJECT
HANOVER CSC NEW RESOURCE
CENTER AND RELATED WORK





© GIBRALTAR DESIGN	SHEET
--------------------	-------

A-601

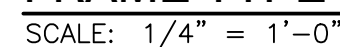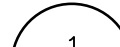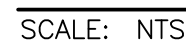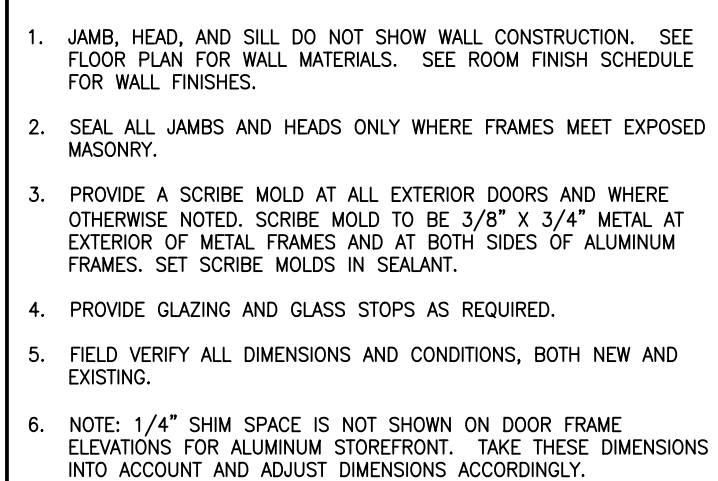


'RESOURCE BUILDING D' DOOR AND FRAME SCHEDULE



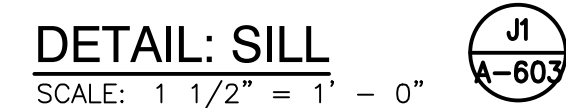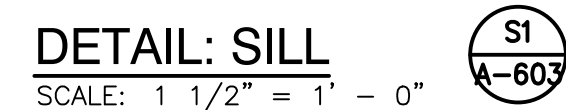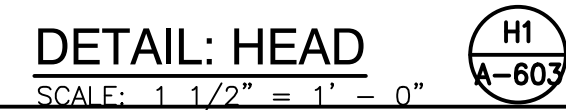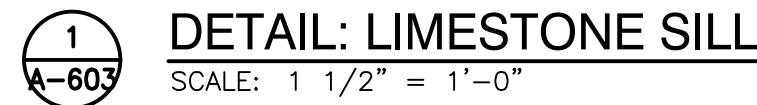

NOTES - ALUMINUM WINDOWS (W)


1. PROVIDE SHIM SPACE, BACKER ROD AND SEALANT AROUND PERIMETER OF ALL WINDOW FRAMING WHERE FRAMING ABUTES DISSIMILAR MATERIALS.
2. PROVIDE FOAM INSULATION IN SHIM SPACE AROUND PERIMETER OF ALL EXTERIOR WINDOW FRAMING.
3. DIMENSIONS SHOWN ARE NOMINAL. FIELD VERIFY ALL DIMENSIONS SHOWN PRIOR TO FABRICATION AND INSTALLATION.
4. ALL FRAMES IN EXTERIOR WALLS SHALL BE THERMALLY BROKEN WITH 1" INSULATED GLAZING.
5. ALL GLAZING SHALL CONFORM TO STATE AND LOCAL CODES

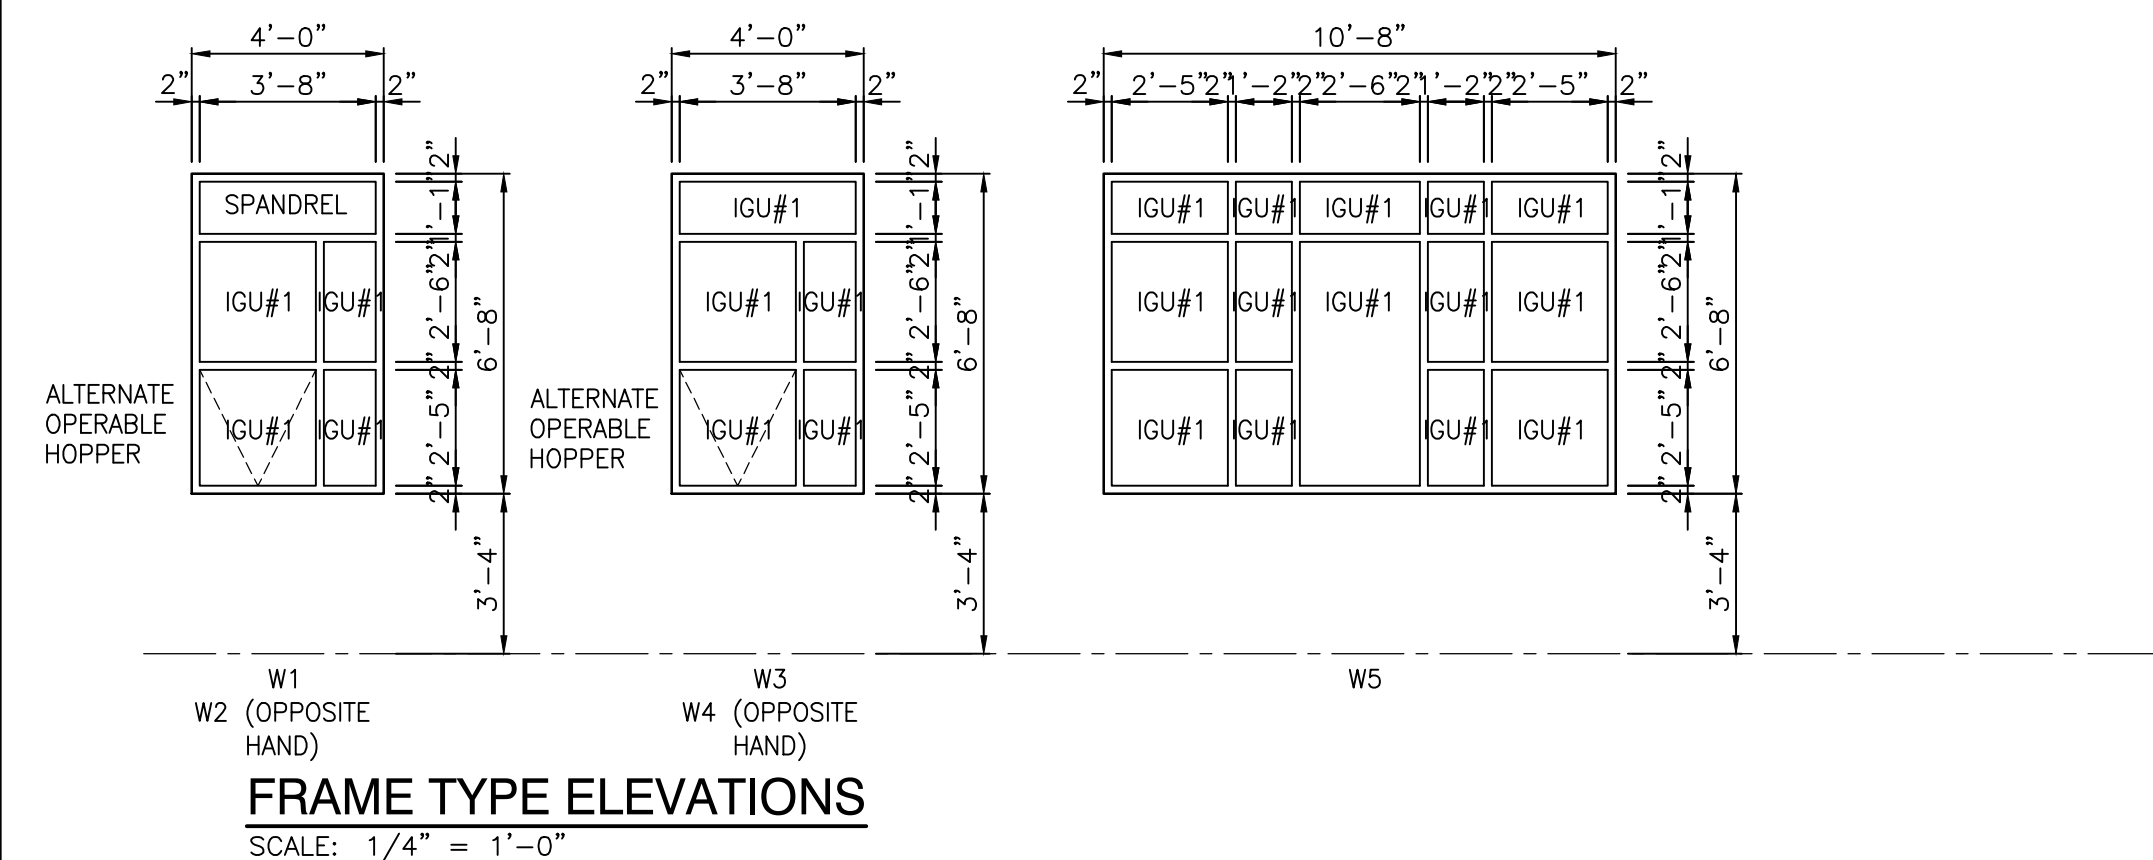

PROJECT
HANOVER CSC NEW
RESOURCE CENTER AND
RELATED WORK
HANOVER COMMUNITY SCHOOL
CORPORATION
CEDAR LAKE, INDIANA

GIBRALTAR DESIGN
9102 N. Meridian St., Ste. 300
Indianapolis, IN 46260
Homepage www.GibraltarDesign.com
Email info@GibraltarDesign.com
Phone 317.580.5777 Fax 317.580.5778

PROJECT
20-141
DATE
05/17/21
COORDINATED BY
CD
DRAWN BY
JKF, AB
CHECKED BY
JPB

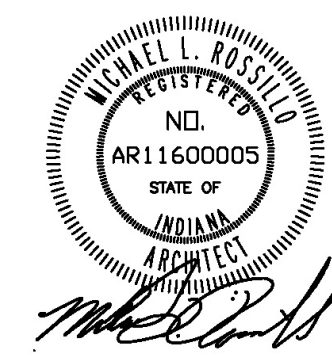

COPYRIGHT NOTICE:
THE CONCEPTS, DESIGNS, PLANS, DETAILS, ETC. SHOWN ON THIS DOCUMENT ARE THE PROPERTY OF GIBRALTAR DESIGN AND WERE CREATED FOR USE ON THIS SPECIFIC PROJECT. NONE OF THIS INFORMATION SHALL BE USED BY ANY PERSON OR FIRM FOR ANY PURPOSE WITHOUT THE EXPRESS WRITTEN CONSENT OF GIBRALTAR DESIGN. THE OWNER MAY RETAIN COPIES FOR INFORMATION AND REFERENCE IN CONNECTION ONLY WITH THIS PROJECT.

REVISIONS		
MARK	DATE	ISSUED FOR
1	05/28/21	ADDENDUM #1
2	06/03/21	ADDENDUM #2


DRAWING

DOOR SCHEDULE, FRAME PROFILES, ELEVATIONS, AND DETAILS

PROJECT
HANOVER CSC NEW RESOURCE
CENTER AND RELATED WORK

© GIBRALTAR DESIGN

Z:\cadd\projects\2020 - 2029\2021 PROJECTS\2104 GIBRALTAR DESIGN HANOVER\05 ARCH\A-901 BLDG A RCP.dwg, 6/4/2021 9:20:23 AM, JFTLZgerold

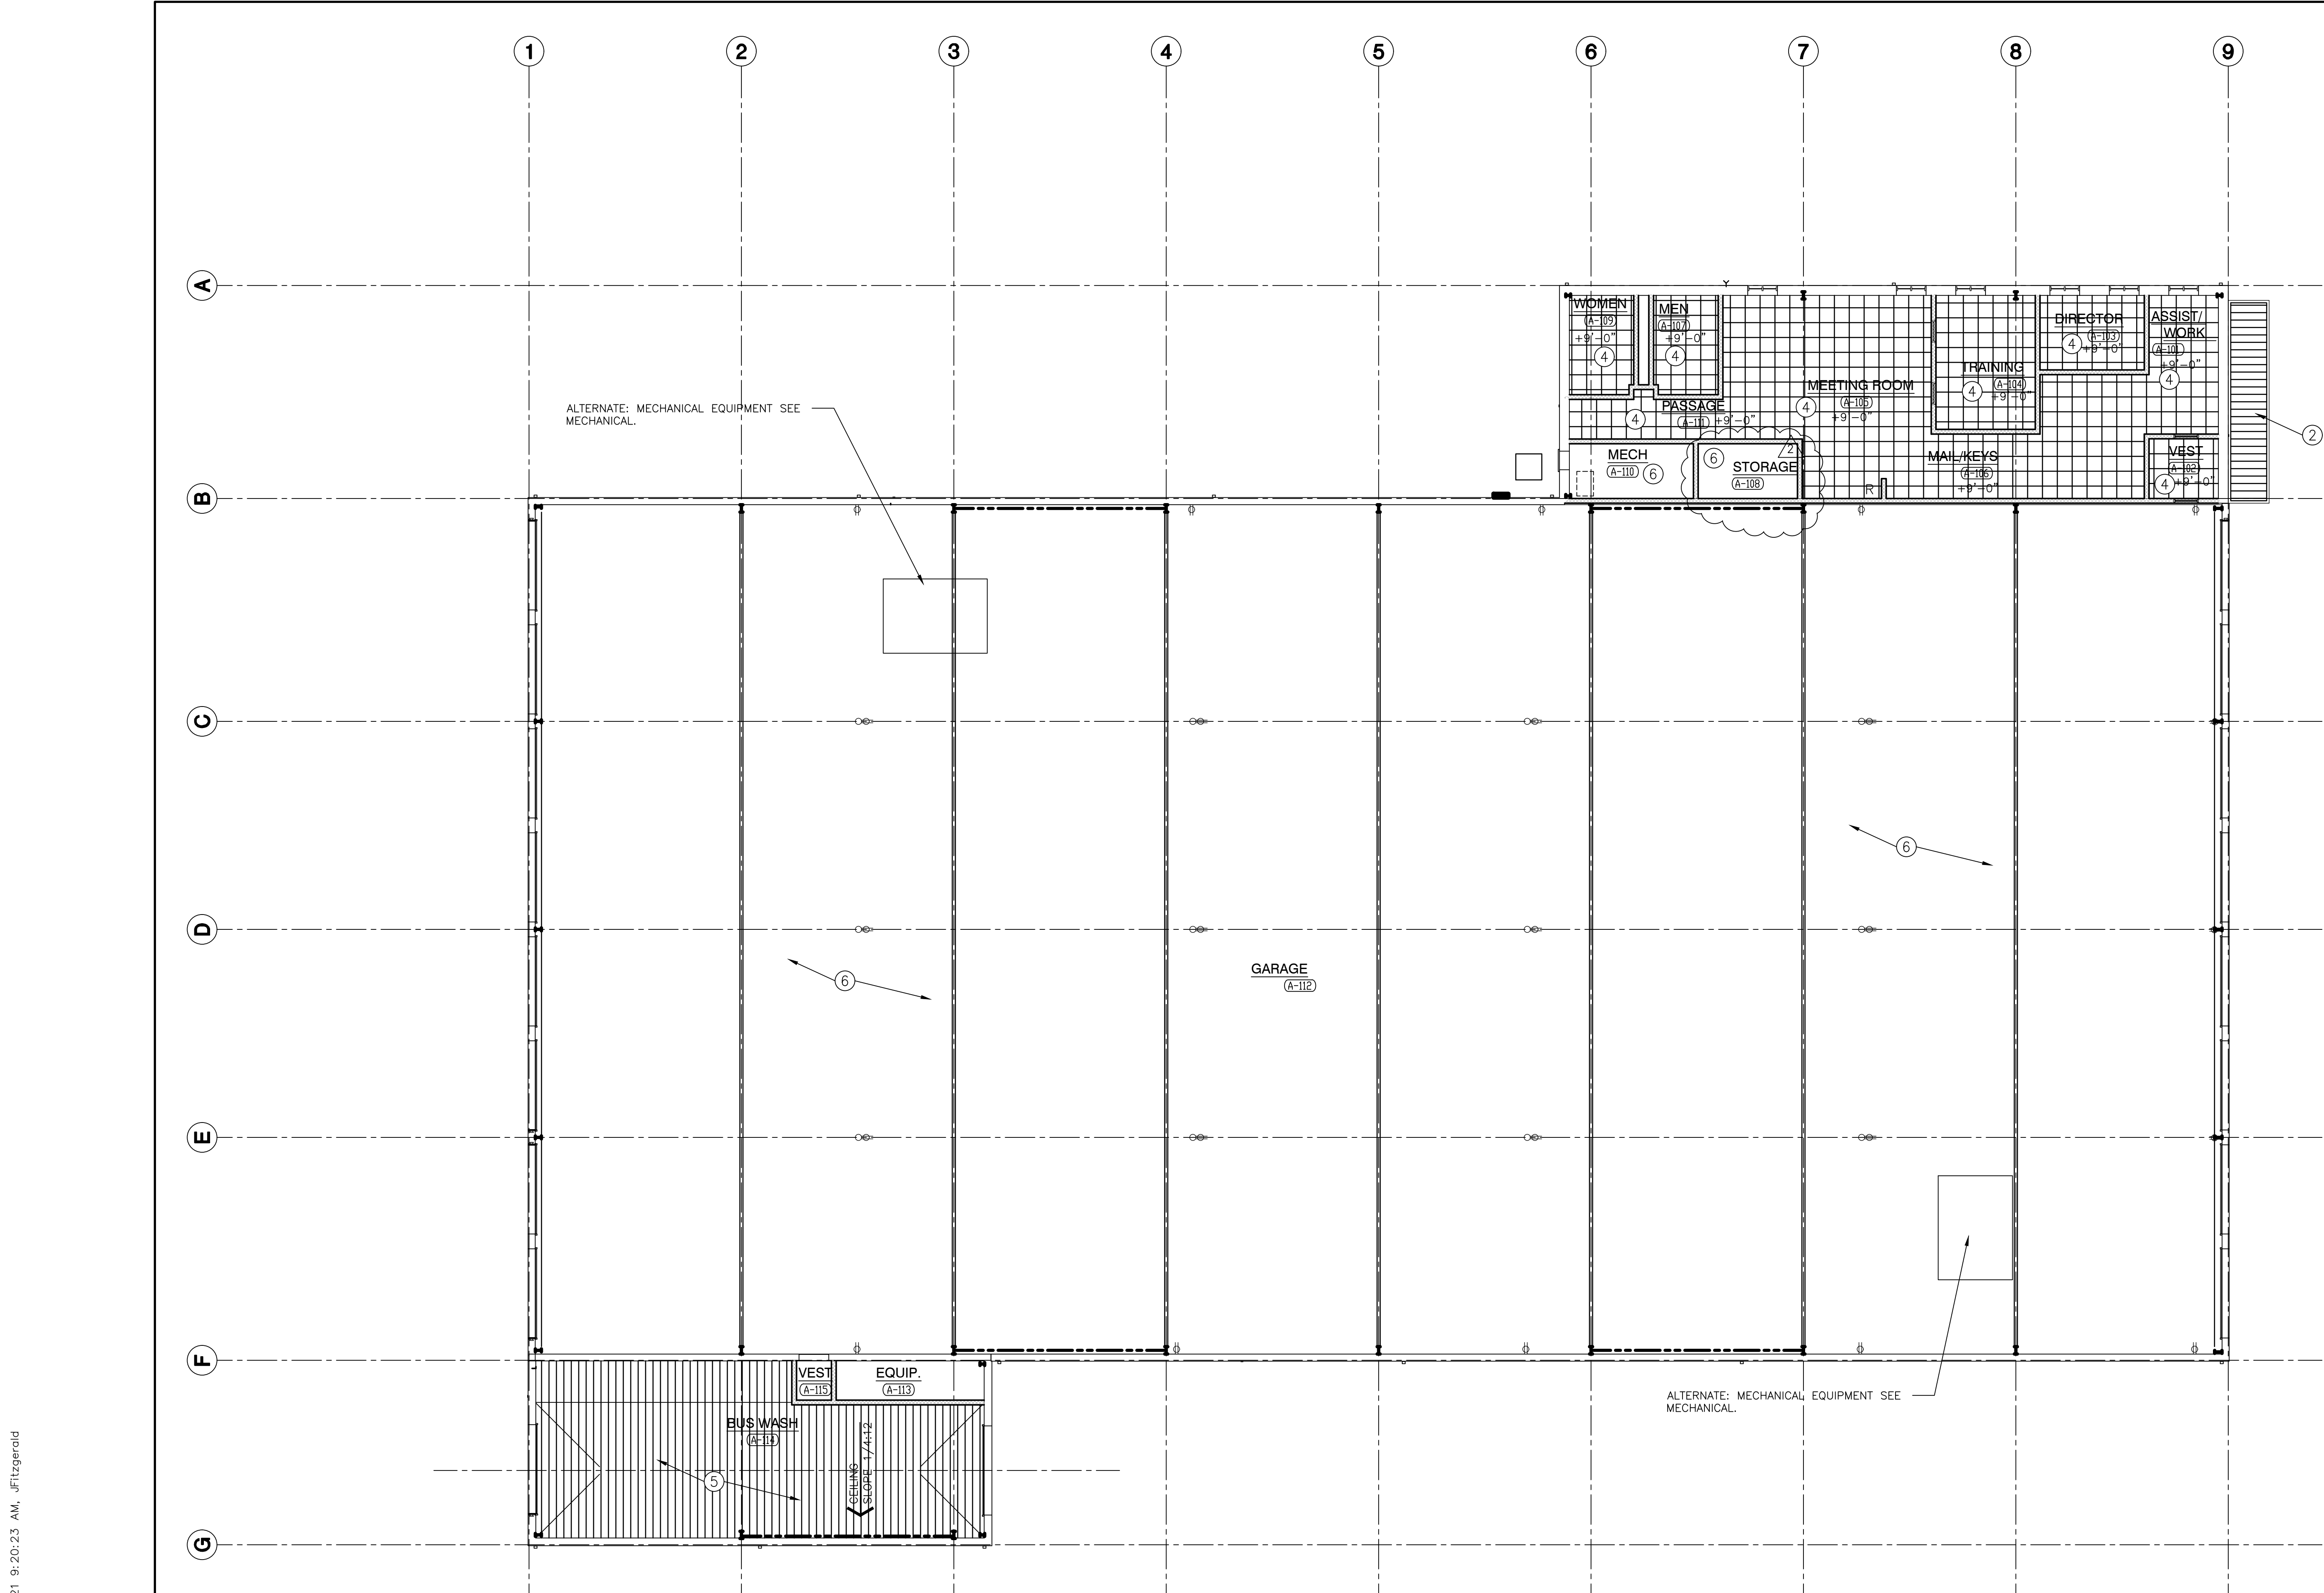

FIRST FLOOR REFLECTED CEILING PLAN - BUILDING A
SCALE: 3/32" = 1'-0"

GENERAL REFLECTED CEILING PLAN NOTES:


- A. FOR GENERAL PROJECT NOTES, MATERIAL INDICATIONS LEGEND, SYMBOL LEGEND, ABBREVIATIONS, ETC., REFER TO GI SERIES SHEETS.
- B. THE ARCHITECTURAL REFLECTED CEILING PLAN GOVERN THE LAYOUT OF ALL CEILING ELEMENTS AND PENETRATIONS.
- C. BULKHEAD FRAMING SHALL BE ATTACHED TO STRUCTURAL SUPPORTS AND NOT THE ROOF DECK.
- D. REFER TO FLOOR PLANS FOR WALL TYPES
- E. REFER TO ELECTRICAL DRAWINGS FOR ADDITIONAL CEILING MOUNTED ELECTRICAL ITEMS.
- F. REFER TO TECHNOLOGY DRAWINGS FOR ADDITIONAL CEILING MOUNTED TECHNOLOGY ITEMS.
- G. REFER TO MECHANICAL DRAWINGS FOR LOCATION OF CEILING DIFFUSERS, RETURN AIR GRILLS, AND CEILING CABINET HEATERS.

REFLECTED CEILING PLAN LEGEND:

- GYPSON BOARD BULKHEAD/CEILING
- 2'-0" 8'-2'-0" ACST. BD. CEILING
- SEE ROOM FINISH SCHEDULE
- PREFINISHED METAL CEILING
- SEE ROOM FINISH SCHEDULE
- LED LIGHT
- EXIT LIGHT
- 1x4 LIGHT FIXTURE
- 2x4 LIGHT FIXTURE
- SUPPLY AIR DIFFUSER
- RETURN, EXHAUST, AND TRANSFER AIR GRILLE
- CEILING SPEAKER
- OCCUPANCY SENSOR

REFLECTED CEILING PLAN NOTES:

- (ALL PLAN NOTES MAY NOT BE INDICATED ON THIS SHEET.)
- (1) GYPSON BOARD BULKHEAD BOTTOM AT 8'-0" AFF.
- (2) PREFINISHED METAL SOFFIT PANELS.
- (3) CMU LINTEL. PAINT.
- (4) SUSPENDED ACOUSTICAL CEILING SYSTEM.
- (5) PREFINISHED METAL CEILING PANELS WITH GASKETED FASTENERS AND CONTINUOUS SEAM TAPE. APPLY SEALANT AT WALL TO CEILING JOINTS FOR WEATHERTIGHT SEAL. TYPICAL IN BUS WASH BUILDING A.
- (6) EXPOSED STEEL STRUCTURE, BEAMS FRAMES, PURLINS, GIRTS ETC. PAINT.
- (7) MECHANICAL EQUIPMENT SEE MECHANICAL DRAWINGS.
- (8) MOTOR OPERATED OVERHEAD SECTIONAL DOORS TIGHT TO CEILING.
- (9) MOVEABLE WALL TRACK SUSPENDED FROM STEEL STRUCTURE.
- (10) GYPSON BOARD BULKHEAD BOTTOM AT 10'-0" AFF.

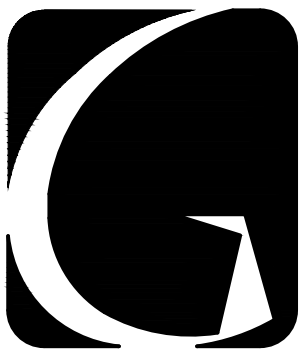

GIBRALTAR
DESIGN
ARCHITECTURE • ENGINEERING • INTERIOR DESIGN


PROJECT
HANOVER CSC NEW
RESOURCE CENTER AND
RELATED WORK

HANOVER COMMUNITY SCHOOL
CORPORATION
CEDAR LAKE, INDIANA

GIBRALTAR DESIGN

9102 N. Meridian St., Ste. 300
Indianapolis, IN 46260
Homepage: www.GibraltarDesign.com
Email: info@GibraltarDesign.com
Phone: 317.580.5777 Fax: 317.580.5778

PROJECT
20-141
DATE
05/17/21
COORDINATED BY
CD
DRAWN BY
JKF, AB
CHECKED BY
JPB

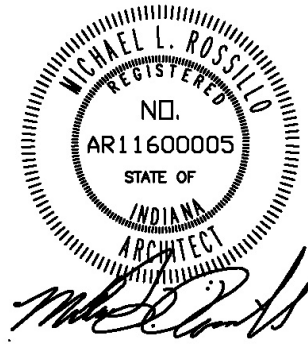

COPYRIGHT NOTICE:
THE CONCEPTS, DESIGNS, PLANS, DETAILS, ETC., SHOWN ON THIS DOCUMENT ARE THE PROPERTY OF GIBRALTAR DESIGN AND WERE CREATED FOR USE ON THIS SPECIFIC PROJECT. NONE OF THIS INFORMATION SHALL BE USED BY ANY PERSON OR FIRM FOR ANY PURPOSE WITHOUT THE EXPRESS WRITTEN CONSENT OF GIBRALTAR DESIGN. THE OWNER MAY RETAIN COPIES FOR INFORMATION AND REFERENCE IN CONNECTION ONLY WITH THIS PROJECT.

REVISIONS

MARK	DATE	ISSUED FOR
1	05/28/21	ADDENDUM #1
2	06/03/21	ADDENDUM #2

DRAWING

REFLECTED CEILING PLAN
BUS GARAGE
BUILDING A

PROJECT
HANOVER CSC NEW RESOURCE
CENTER AND RELATED WORK

© GIBRALTAR DESIGN


SHEET

A-901



- A. FOR GENERAL PROJECT NOTES, MATERIAL INDICATIONS LEGEND, SYMBOL LEGEND, ABBREVIATIONS, ETC., REFER TO G1 SERIES SHEETS.
- B. THE ARCHITECTURAL REFLECTED CEILING PLAN GOVERN THE LAYOUT OF ALL CEILING ELEMENTS AND PENETRATIONS.
- C. BULKHEAD FRAMING SHALL BE ATTACHED TO STRUCTURAL SUPPORTS AND NOT THE ROOF DECK.
- D. REFER TO FLOOR PLANS FOR WALL TYPES
- E. REFER TO ELECTRICAL DRAWINGS FOR ADDITIONAL CEILING MOUNTED ELECTRICAL ITEMS.
- F. REFER TO TECHNOLOGY DRAWINGS FOR ADDITIONAL CEILING MOUNTED TECHNOLOGY ITEMS.
- G. REFER TO MECHANICAL DRAWINGS FOR LOCATION OF CEILING DIFFUSERS, RETURN AIR GRILLS, AND CEILING CABINET HEATERS.


REFLECTED CEILING PLAN LEGEND:

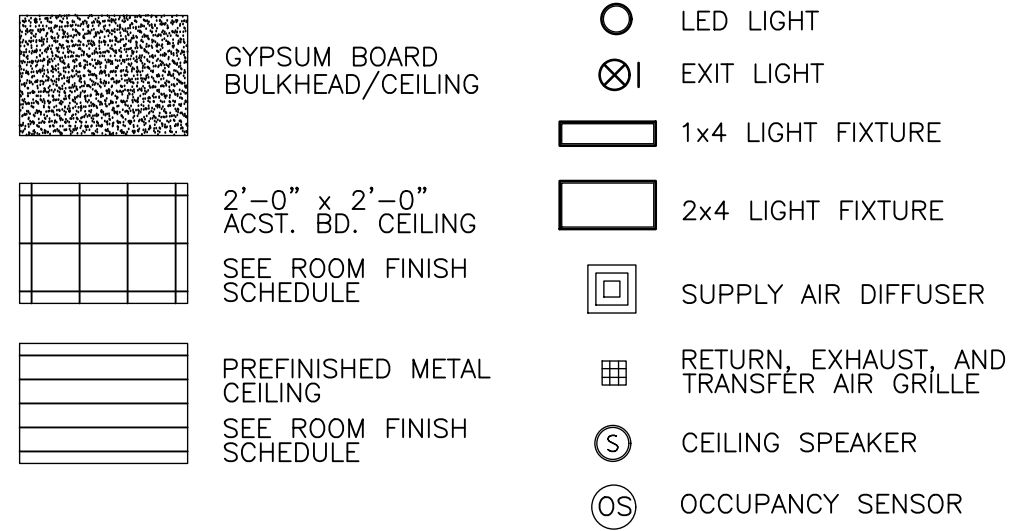

REFLECTED CEILING PLAN NOTES:

(ALL PLAN NOTES MAY NOT BE INDICATED ON THIS SHEET.)

- ① GYPSUM BOARD BULKHEAD BOTTOM AT 8'-0" AFF.
- ② PREFINISHED METAL SOFFIT PANELS.
- ③ CMU LINTEL PAINT.
- ④ SUSPENDED ACOUSTICAL CEILING SYSTEM.
- ⑤ PREFINISHED METAL CEILING PANELS WITH GASKETED FASTENERS AND CONTINUOUS SEAM TAPE. APPLY SEALANT AT WALL TO CEILING JOINTS FOR WEATHERTIGHT SEAL. TYPICAL IN BUS WASH BUILDING A.
- ⑥ EXPOSED STEEL STRUCTURE, BEAMS FRAMES, PURLINS, GIRTS ETC. PAINT
- ⑦ MECHANICAL EQUIPMENT SEE MECHANICAL DRAWINGS.
- ⑧ MOTOR OPERATED OVERHEAD SECTIONAL DOORS TIGHT TO CEILING.
- ⑨ MOVEABLE WALL TRACK SUSPENDED FROM STEEL STRUCTURE.
- ⑩ GYPSUM BOARD BULKHEAD BOTTOM AT 10'-0" AFF.

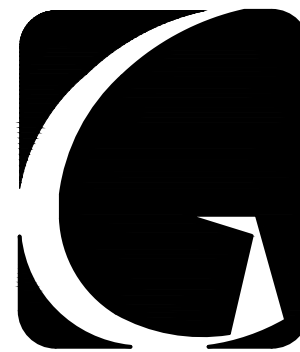

GIBALTAR
DESIGN
ARCHITECTURE • ENGINEERING • INTERIOR DESIGN

PROJECT
HANOVER CSC NEW
RESOURCE CENTER AND
RELATED WORK

HANOVER COMMUNITY SCHOOL
CORPORATION
CEDAR LAKE, INDIANA

GIBRALTAR DESIGN

9102 N. Meridian St., Ste. 300
Indianapolis, IN 46260
Homepage www.GibraltarDesign.com
Email info@GibraltarDesign.com
Phone 317.580.5777 Fax 317.580.5778

PROJECT
20-141
DATE
05/17/21
COORDINATED BY
CD
DRAWN BY
JKF, AB
CHECKED BY
JPB



COPYRIGHT NOTICE:
THE CONCEPTS, DESIGNS, PLANS, DETAILS, ETC., SHOWN ON THIS DOCUMENT ARE THE PROPERTY OF GIBRALTAR DESIGN AND WERE CREATED FOR USE ON THIS SPECIFIC PROJECT. NONE OF THIS INFORMATION SHALL BE USED BY ANY PERSON OR FIRM FOR ANY PURPOSE WITHOUT THE EXPRESS WRITTEN CONSENT OF GIBRALTAR DESIGN. THE OWNER MAY RETAIN COPIES FOR INFORMATION AND REFERENCE IN CONNECTION ONLY WITH THIS PROJECT.


[illegible]

DRAWING
REFLECTED CEILING PLAN
MAINTENANCE BUILDING
BUILDING B

PROJECT
HANOVER CSC NEW RESOURCE
CENTER AND RELATED WORK


© GIBALTAR DESIGN SHEET
A-902

Z:\cad\projects\2020 - 2025\2021 Projects\2104 Gibraltar Design Hanover\05 Arch\A-903 BLDG C RCP.dwg, 6/14/2021 9:20:33 AM, jfittzgerald

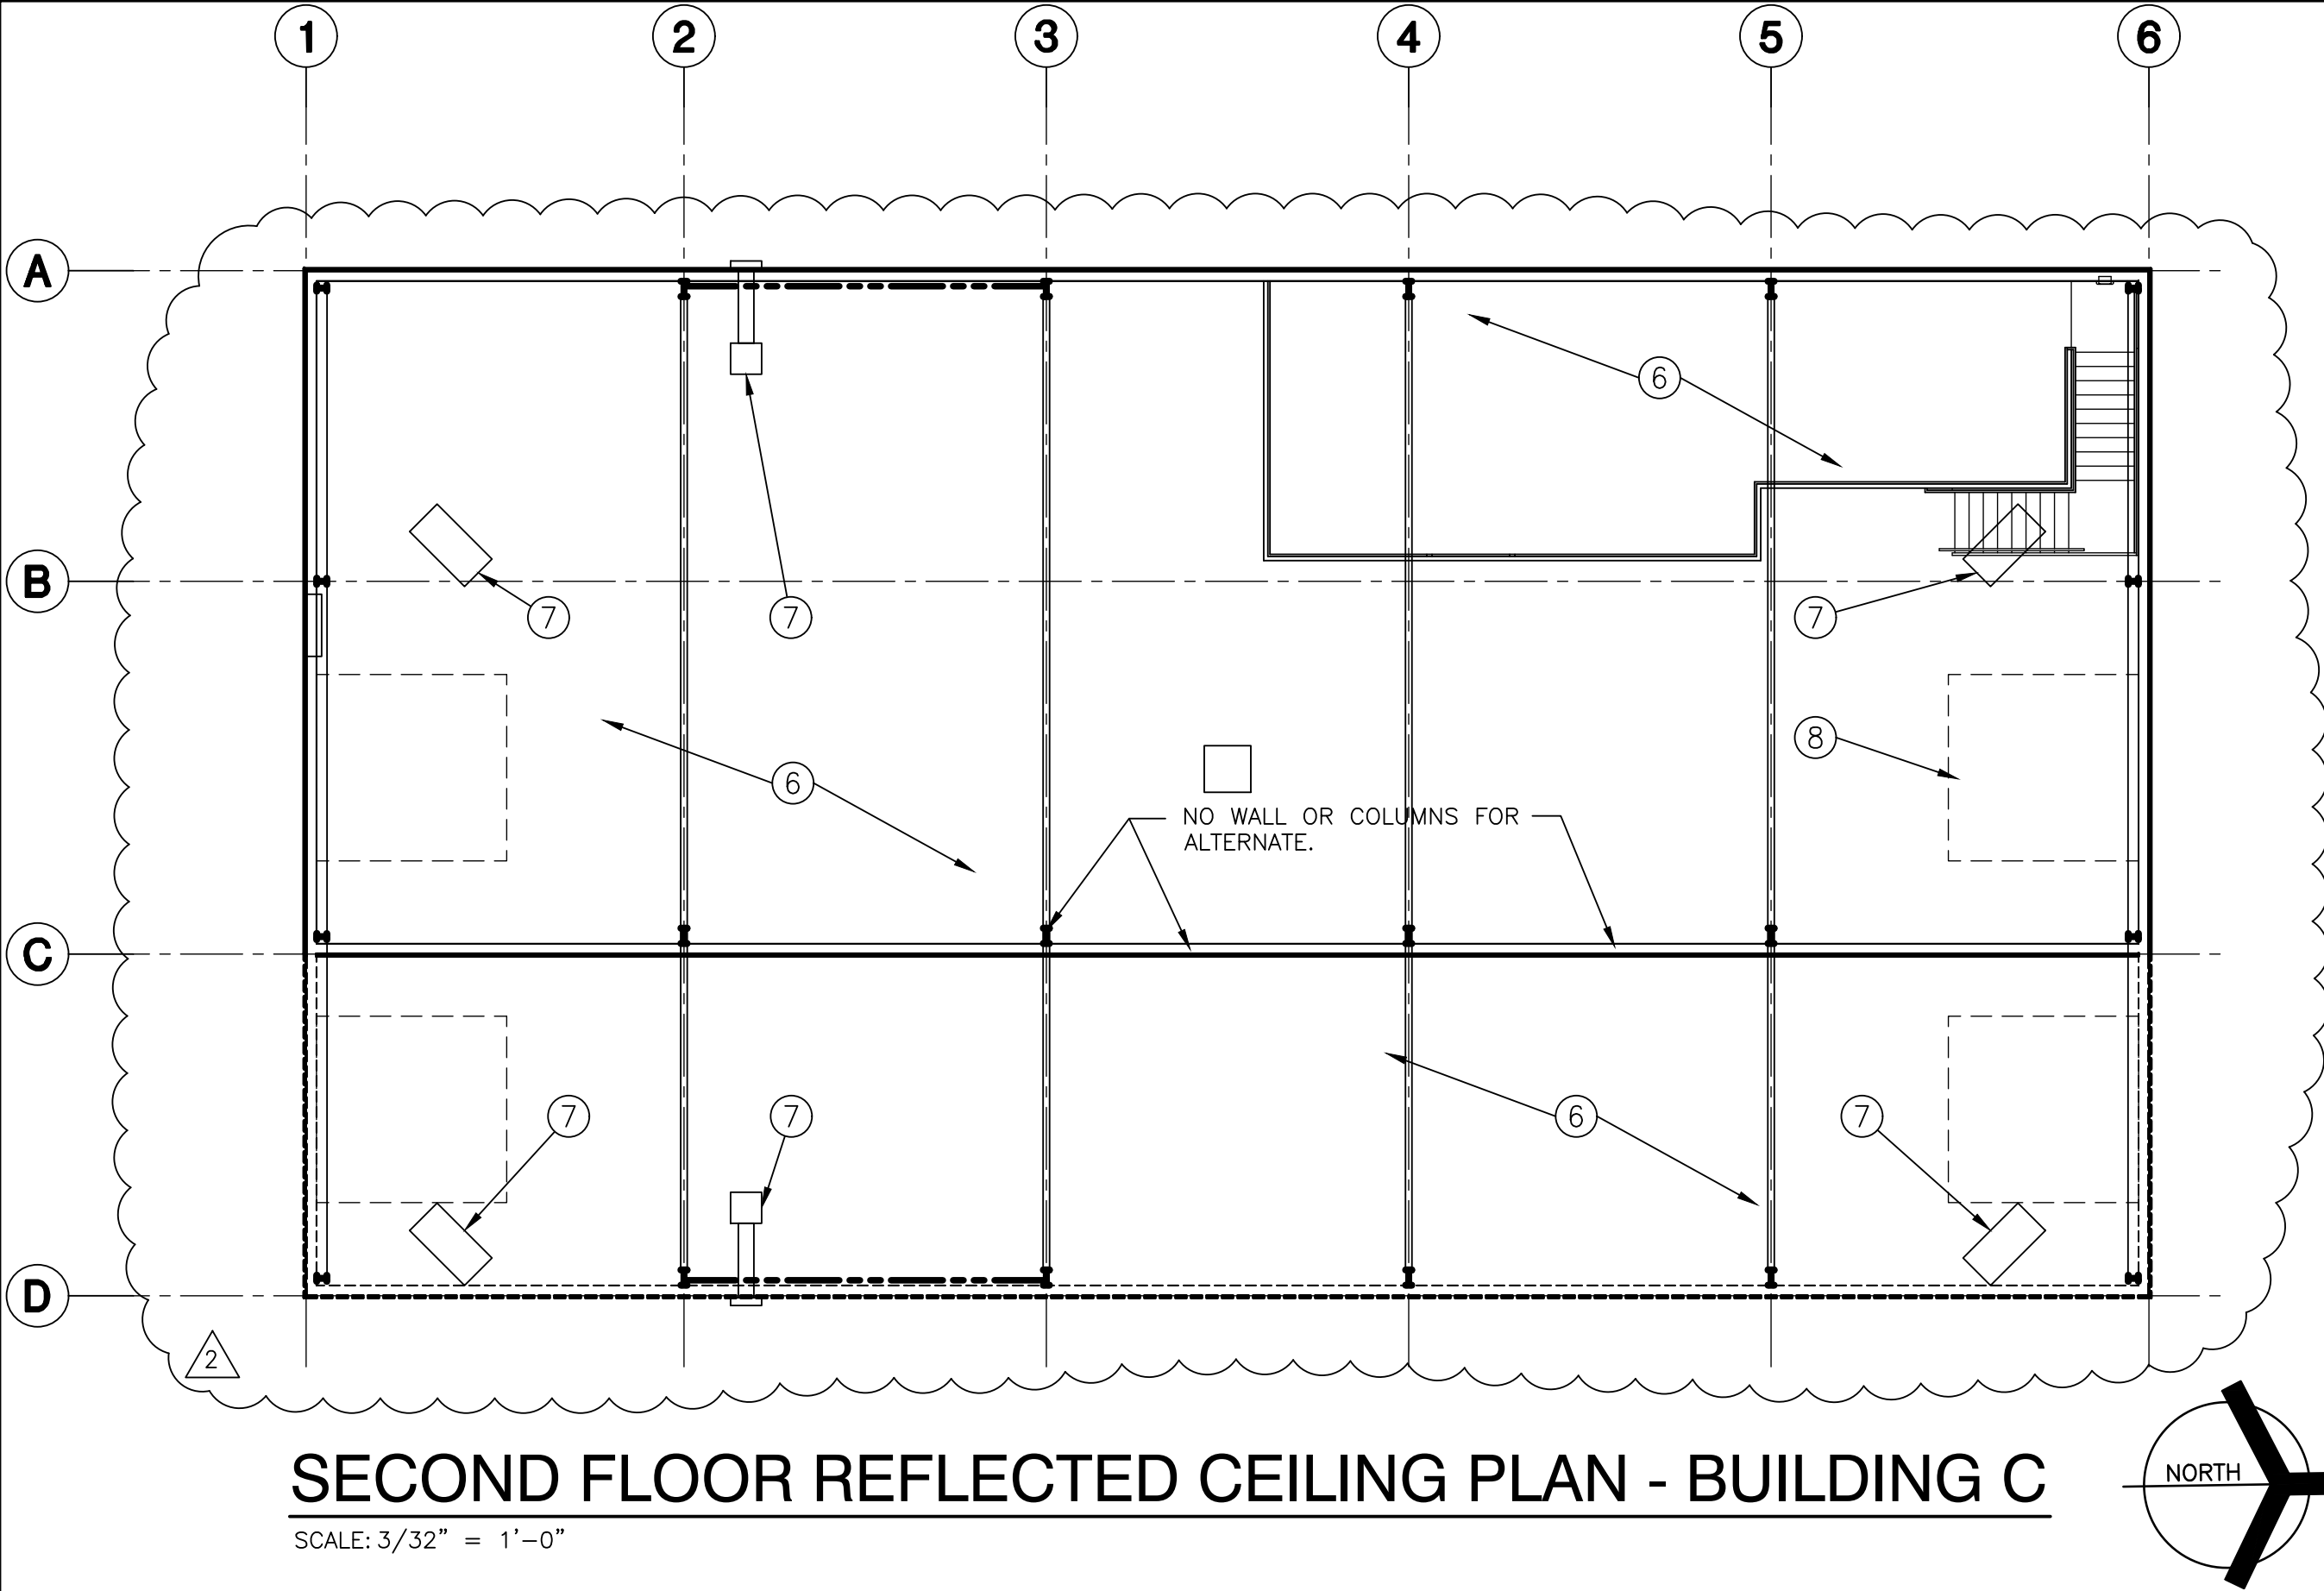


SECOND FLOOR REFLECTED CEILING PLAN - BUILDING C

SCALE: 3/32" = 1'-0"

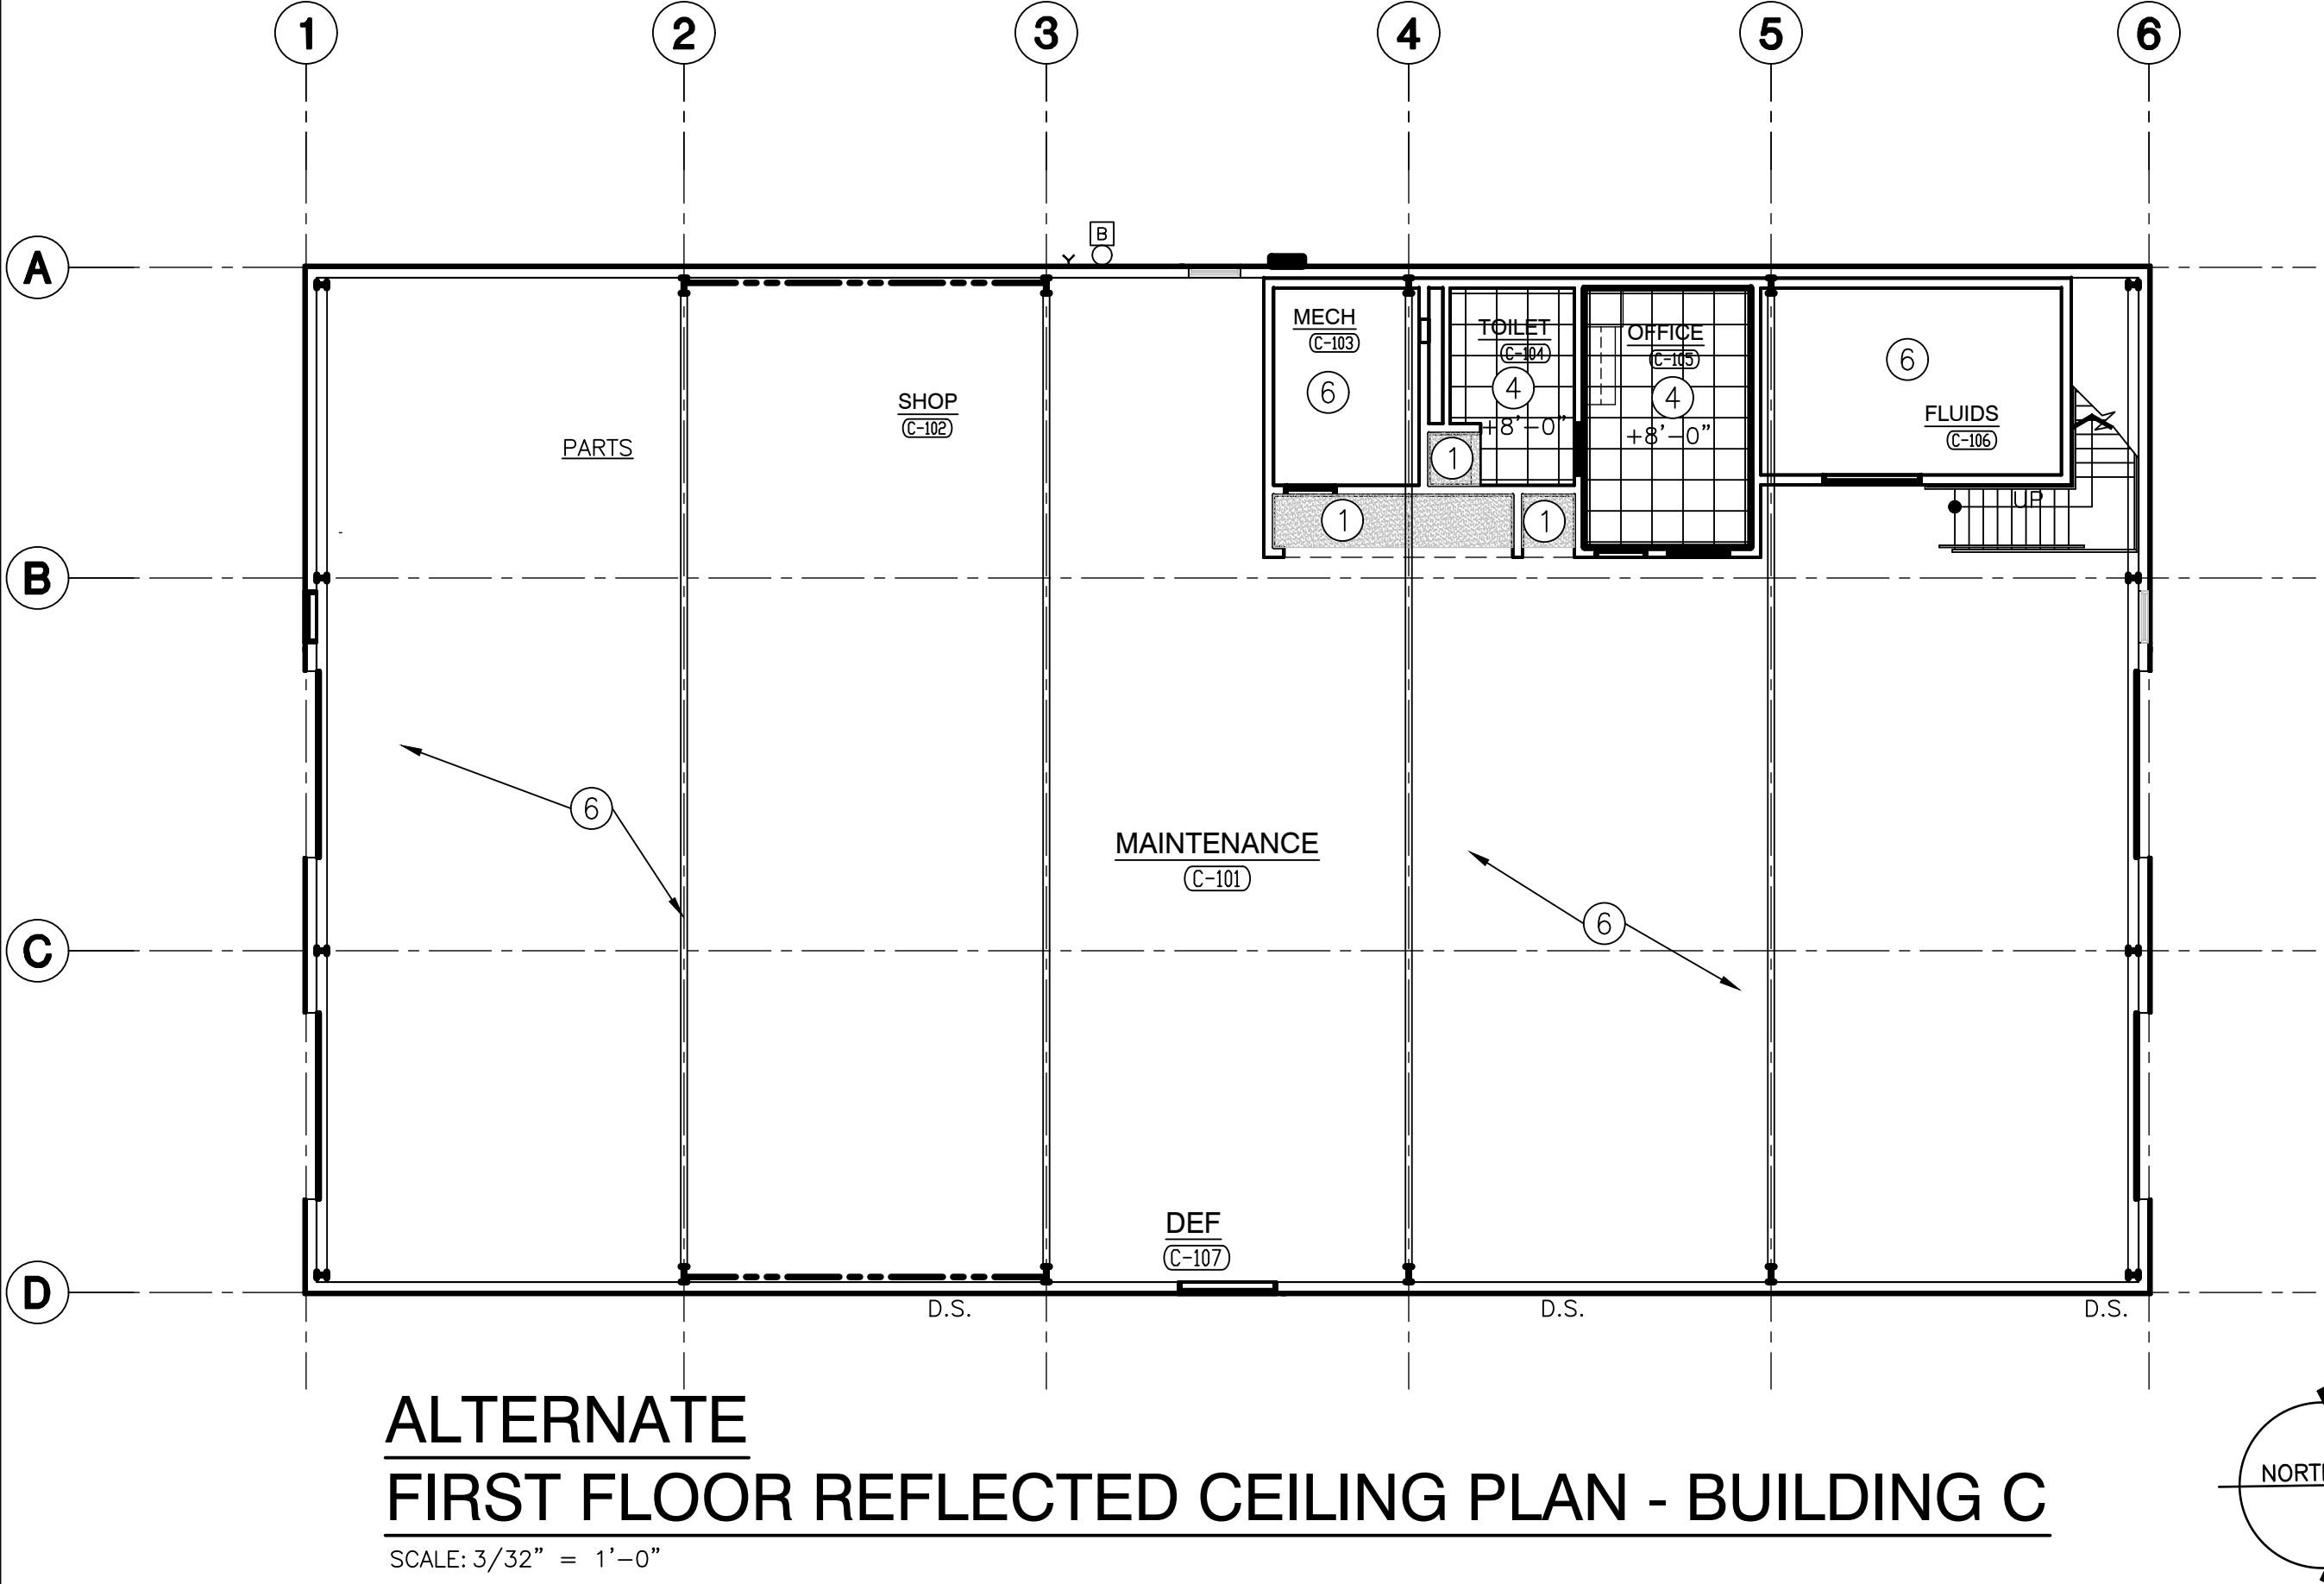

ALTERNATE FIRST FLOOR REFLECTED CEILING PLAN - BUILDING C

SCALE: 3/32" = 1'-0"

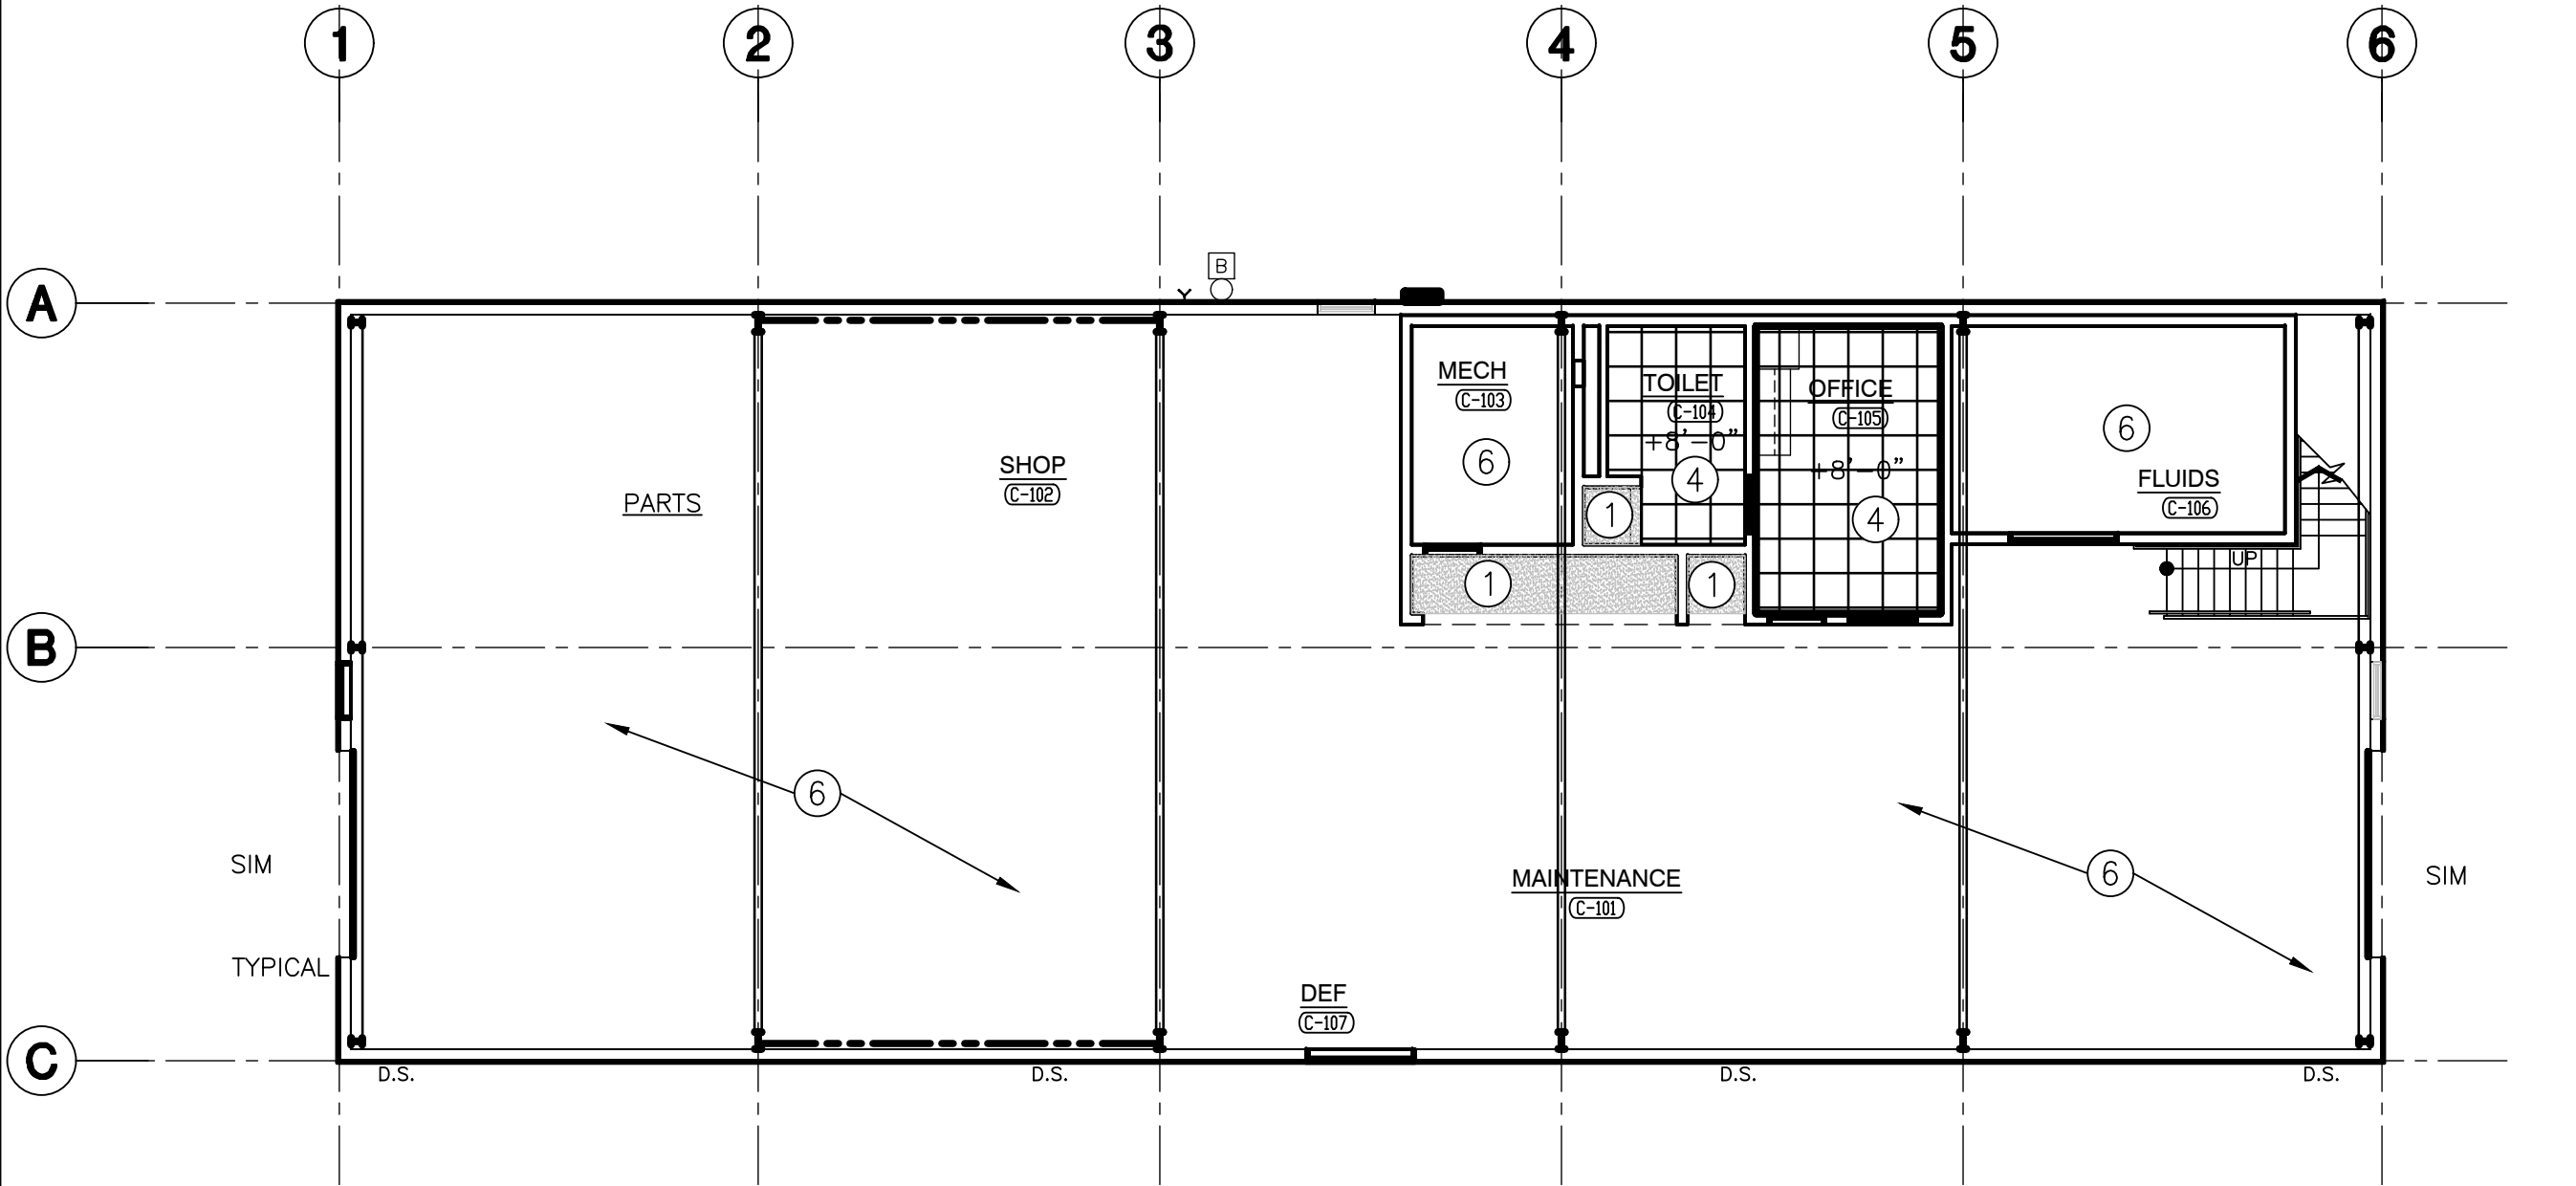

BASE BID FIRST FLOOR REFLECTED CEILING PLAN - BUILDING C

SCALE: 3/32" = 1'-0"

GENERAL REFLECTED CEILING PLAN NOTES:

- A. FOR GENERAL PROJECT NOTES, MATERIAL INDICATIONS LEGEND, SYMBOL LEGEND, ABBREVIATIONS, ETC., REFER TO GI SERIES SHEETS.
- B. THE ARCHITECTURAL REFLECTED CEILING PLAN GOVERN THE LAYOUT OF ALL CEILING ELEMENTS AND PENETRATIONS.
- C. BULKHEAD FRAMING SHALL BE ATTACHED TO STRUCTURAL SUPPORTS AND NOT THE ROOF DECK.
- D. REFER TO FLOOR PLANS FOR WALL TYPES
- E. REFER TO ELECTRICAL DRAWINGS FOR ADDITIONAL CEILING MOUNTED ELECTRICAL ITEMS.
- F. REFER TO TECHNOLOGY DRAWINGS FOR ADDITIONAL CEILING MOUNTED TECHNOLOGY ITEMS.
- G. REFER TO MECHANICAL DRAWINGS FOR LOCATION OF CEILING DIFFUSERS, RETURN AIR GRILLS, AND CEILING CABINET HEATERS.

REFLECTED CEILING PLAN LEGEND:

- GYPSUM BOARD BULKHEAD/CEILING
- 2'-0" ACST, 8'-0" 2'-0" ACST, 8'-0" CEILING SEE ROOM FINISH SCHEDULE
- PREFINISHED METAL CEILING SEE ROOM FINISH SCHEDULE
- LED LIGHT
- EXIT LIGHT
- 1x4 LIGHT FIXTURE
- 2x4 LIGHT FIXTURE
- SUPPLY AIR DIFFUSER
- RETURN, EXHAUST, AND TRANSFER AIR GRILLE
- CEILING SPEAKER
- OCCUPANCY SENSOR

REFLECTED CEILING PLAN NOTES:

(ALL PLAN NOTES MAY NOT BE INDICATED ON THIS SHEET)

- 1 GYPSUM BOARD BULKHEAD BOTTOM AT 8'-0" AFF.
- 2 PREFINISHED METAL SOFFIT PANELS.
- 3 CMU LINTEL. PAINT.
- 4 SUSPENDED ACOUSTICAL CEILING SYSTEM.
- 5 PREFINISHED METAL CEILING PANELS WITH GASKETED FASTENERS AND CONTINUOUS SEAM TAPE. APPLY SEALANT AT WALL TO CEILING JOINTS FOR WEATHERTIGHT SEAL. TYPICAL IN BUS WASH BUILDING A.
- 6 EXPOSED STEEL STRUCTURE, BEAMS FRAMES, PURLINS, GIRTS ETC. PAINT.
- 7 MECHANICAL EQUIPMENT SEE MECHANICAL DRAWINGS.
- 8 MOTOR OPERATED OVERHEAD SECTIONAL DOORS TIGHT TO CEILING.
- 9 MOVEABLE WALL TRACK SUSPENDED FROM STEEL STRUCTURE.
- 10 GYPSUM BOARD BULKHEAD BOTTOM AT 10'-0" AFF.



GIBRALTAR
DESIGN

ARCHITECTURE • ENGINEERING • INTERIOR DESIGN

PROJECT
HANOVER CSC NEW
RESOURCE CENTER AND
RELATED WORK
HANOVER COMMUNITY SCHOOL
CORPORATION
CEDAR LAKE, INDIANA

GIBRALTAR DESIGN

9102 N. Meridian St., Ste. 300
Indianapolis, IN 46260
Homepage www.GibraltarDesign.com
Email info@GibraltarDesign.com
Phone 317.580.5777 Fax 317.580.5778

PROJECT
20-141
DATE
05/17/21
COORDINATED BY
CD
DRAWN BY
JKF, AB
CHECKED BY
JPB



COPYRIGHT NOTICE:
THE CONCEPTS, DESIGNS, PLANS, DETAILS, ETC. SHOWN ON THIS DOCUMENT ARE THE PROPERTY OF GIBRALTAR DESIGN AND WERE CREATED FOR USE ON THIS SPECIFIC PROJECT. NONE OF THIS INFORMATION SHALL BE USED BY ANY PERSON OR FIRM FOR ANY PURPOSE WITHOUT THE EXPRESS WRITTEN CONSENT OF GIBRALTAR DESIGN. THE OWNER MAY RETAIN COPIES FOR INFORMATION AND REFERENCE IN CONNECTION ONLY WITH THIS PROJECT.

REVISIONS

MARK	DATE	ISSUED FOR
1	05/28/21	ADDENDUM #1
2	06/03/21	ADDENDUM #2

DRAWING

REFLECTED CEILING PLANS
MECHANICS BUILDING
BUILDING C

PROJECT
HANOVER CSC NEW RESOURCE
CENTER AND RELATED WORK


© GIBRALTAR DESIGN

SHEET

A-903


Z:\cad\projects\2020 - 2023\2021 Projects\2104 Gibraltar Design Hanover\05 Arch\A-904 BLDG D RCP.dwg, 6/14/2021 9:20:40 AM, JFitzgerald

RCP.DWG

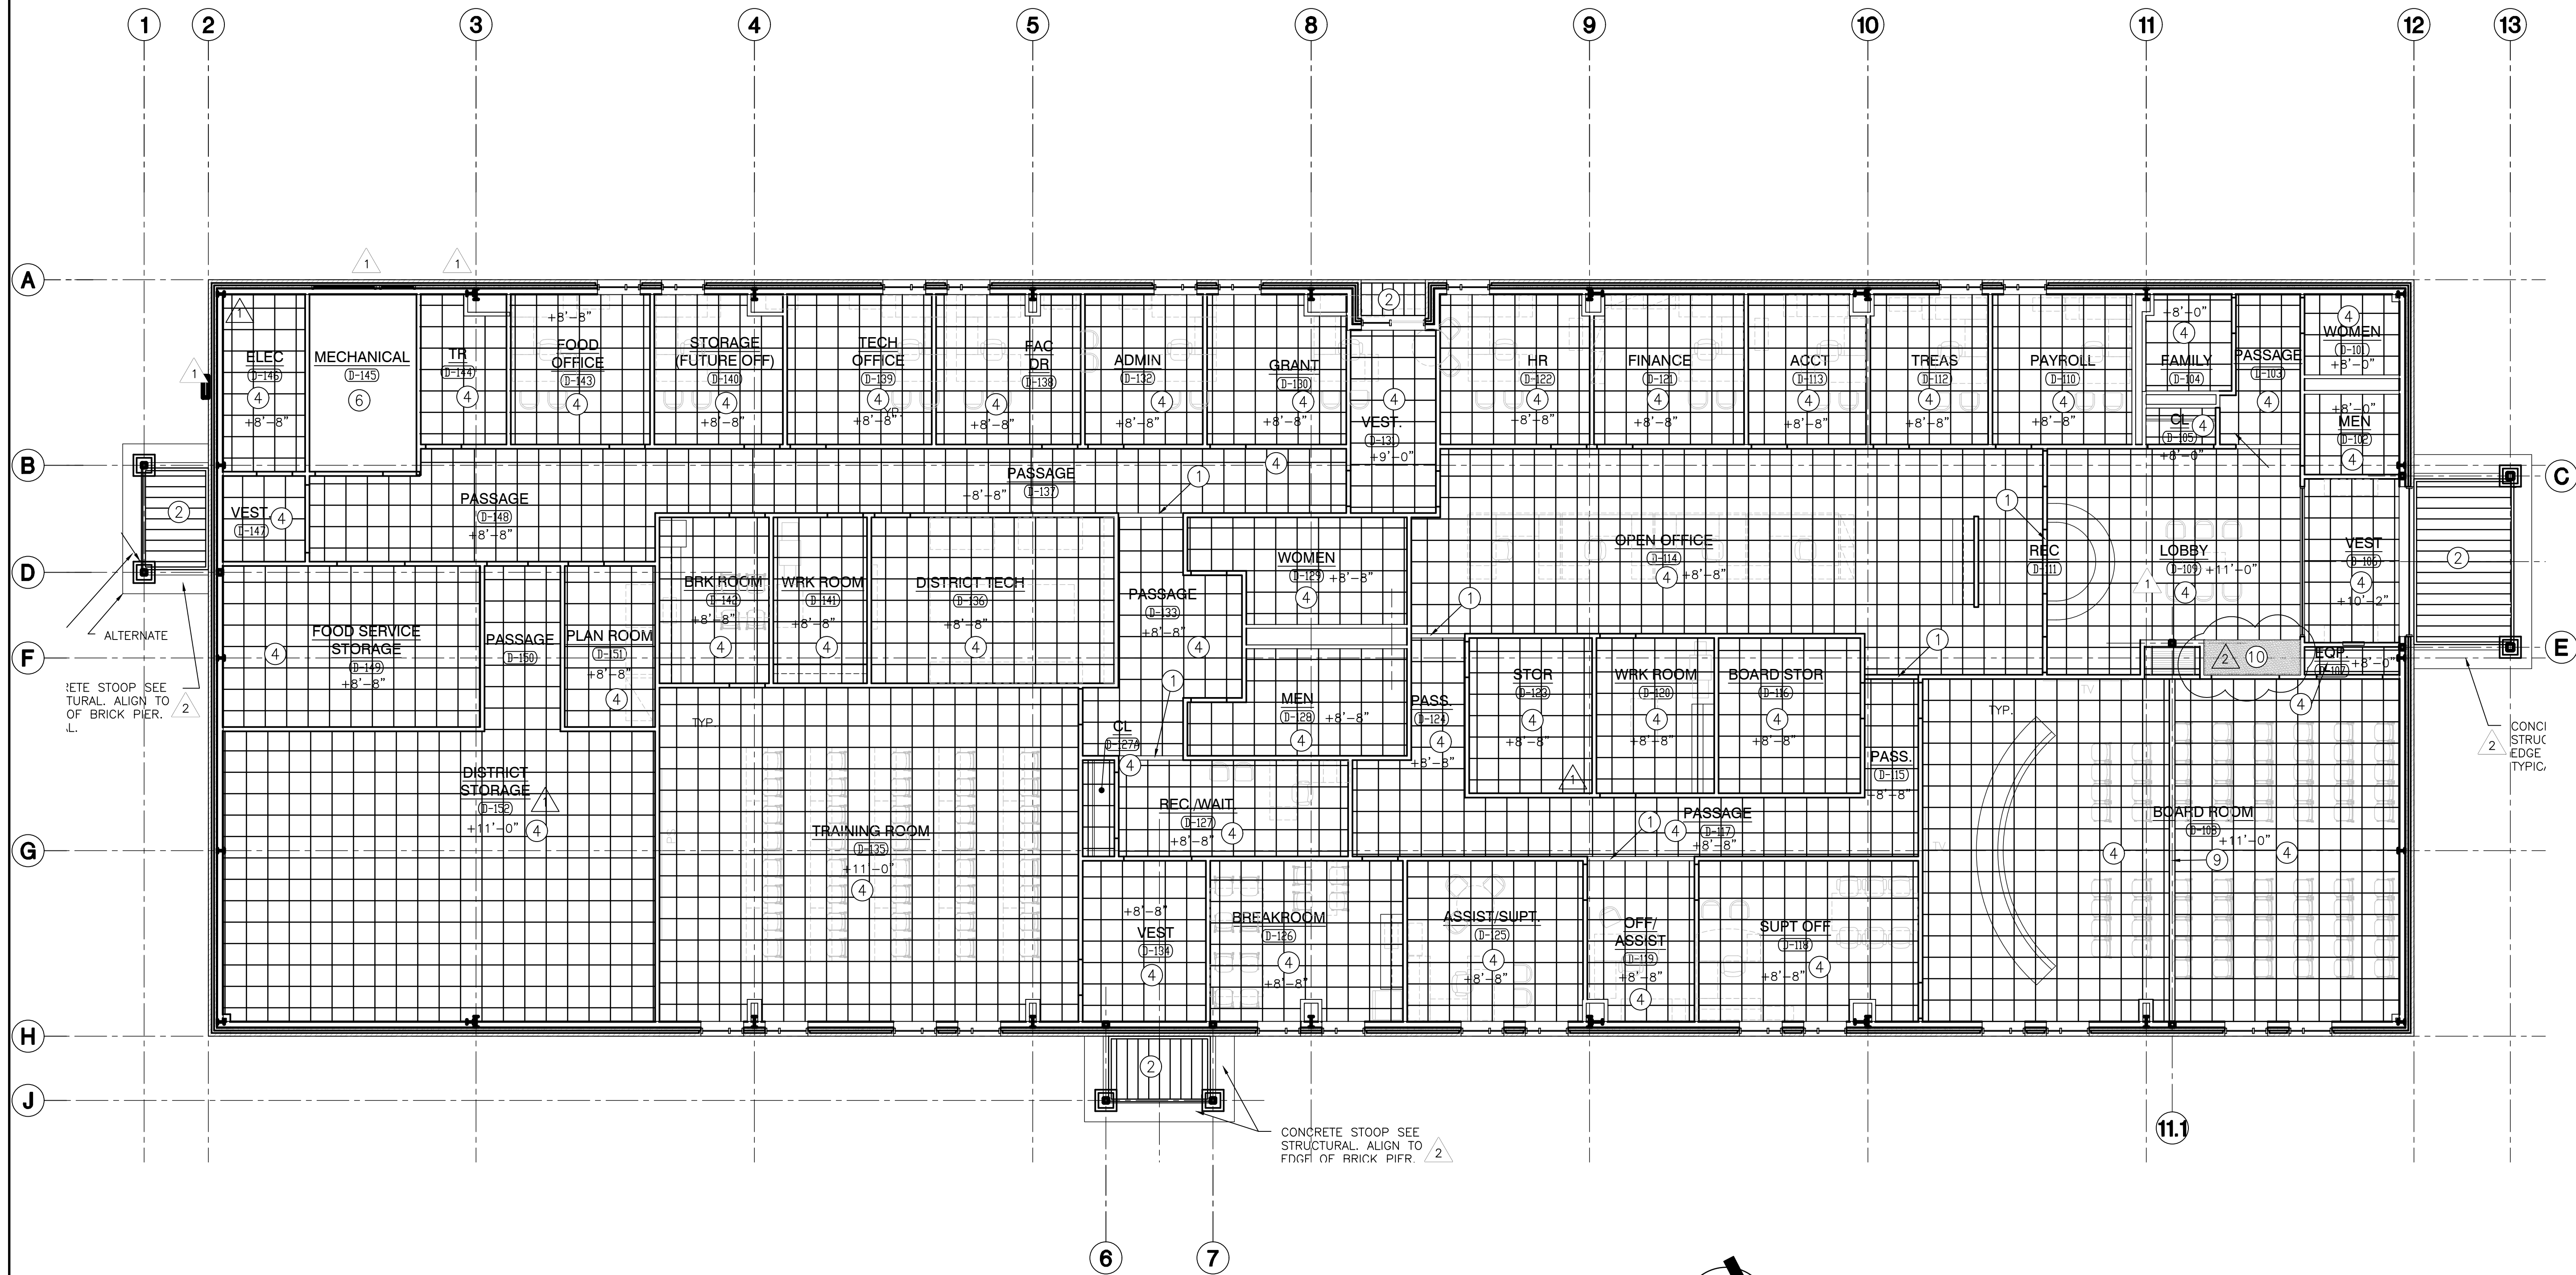

FIRST FLOOR REFLECTED CEILING PLAN - BUILDING D

SCALE: 1/8" = 1'-0"

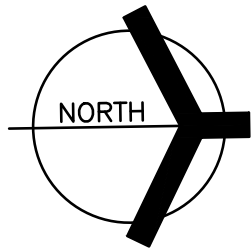

GENERAL REFLECTED CEILING PLAN NOTES:

- A. FOR GENERAL PROJECT NOTES, MATERIAL INDICATIONS LEGEND, SYMBOL LEGEND, ABBREVIATIONS, ETC., REFER TO GI SERIES SHEETS.
B. THE ARCHITECTURAL REFLECTED CEILING PLAN GOVERN THE LAYOUT OF ALL CEILING ELEMENTS AND PENETRATIONS.
C. BULKHEAD FRAMING SHALL BE ATTACHED TO STRUCTURAL SUPPORTS AND NOT THE ROOF DECK.
D. REFER TO FLOOR PLANS FOR WALL TYPES
E. REFER TO ELECTRICAL DRAWINGS FOR ADDITIONAL CEILING MOUNTED ELECTRICAL ITEMS.
F. REFER TO TECHNOLOGY DRAWINGS FOR ADDITIONAL CEILING MOUNTED TECHNOLOGY ITEMS.
G. REFER TO MECHANICAL DRAWINGS FOR LOCATION OF CEILING DIFFUSERS, RETURN AIR GRILLS, AND CEILING CABINET HEATERS.

REFLECTED CEILING PLAN LEGEND:

- GYPSUM BOARD BULKHEAD/CEILING
2'-0" x 8'-0" ACST. BO. CEILING
SEE ROOM FINISH SCHEDULE
PREFINISHED METAL CEILING
SEE ROOM FINISH SCHEDULE
LED LIGHT
EXIT LIGHT
1x4 LIGHT FIXTURE
2x4 LIGHT FIXTURE
SUPPLY AIR DIFFUSER
RETURN, EXHAUST, AND TRANSFER AIR GRILLE
CEILING SPEAKER
OCCUPANCY SENSOR

REFLECTED CEILING PLAN NOTES:

(ALL PLAN NOTES MAY NOT BE INDICATED ON THIS SHEET.)

- 1 GYPSUM BOARD BULKHEAD BOTTOM AT 8'-0" AFF.
2 PREFINISHED METAL SOFFIT PANELS.
3 CMU LINTEL. PAINT.
4 SUSPENDED ACOUSTICAL CEILING SYSTEM.
5 PREFINISHED METAL CEILING PANELS WITH GASKETED FASTENERS AND CONTINUOUS SEAM TAPE. APPLY SEALANT AT WALL TO CEILING JOINTS FOR WEATHERTIGHT SEAL. TYPICAL IN BUS WASH BUILDING A.
6 EXPOSED STEEL STRUCTURE, BEAMS FRAMES, PURLINS, GIRTS ETC. PAINT.
7 MECHANICAL EQUIPMENT SEE MECHANICAL DRAWINGS.
8 MOTOR OPERATED OVERHEAD SECTIONAL DOORS TIGHT TO CEILING.
9 MOVEABLE WALL TRACK SUSPENDED FROM STEEL STRUCTURE.
10 GYPSUM BOARD BULKHEAD BOTTOM AT 10'-0" AFF.



GIBRALTAR
DESIGN

ARCHITECTURE • ENGINEERING • INTERIOR DESIGN


PROJECT
**HANOVER CSC NEW
RESOURCE CENTER AND
RELATED WORK**

HANOVER COMMUNITY SCHOOL
CORPORATION
CEDAR LAKE, INDIANA

GIBRALTAR DESIGN

9102 N. Meridian St., Ste. 300
Indianapolis, IN 46260
Homepage www.GibraltarDesign.com
Email: info@GibraltarDesign.com
Phone 317.580.5777 Fax 317.580.5778

PROJECT
20-141
DATE
05/17/21
COORDINATED BY
CD
DRAWN BY
JKF, AB
CHECKED BY
JPB

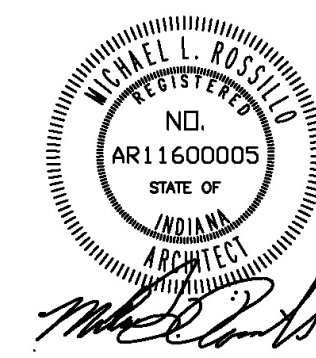

COPYRIGHT NOTICE:
THE CONCEPTS, DESIGNS, PLANS, DETAILS, ETC. SHOWN ON THIS DOCUMENT ARE THE PROPERTY OF GIBRALTAR DESIGN AND WERE CREATED FOR USE ON THIS SPECIFIC PROJECT. NONE OF THIS INFORMATION SHALL BE USED BY ANY PERSON OR FIRM FOR ANY PURPOSE WITHOUT THE EXPRESS WRITTEN CONSENT OF GIBRALTAR DESIGN. THE OWNER MAY RETAIN COPIES FOR INFORMATION AND REFERENCE IN CONNECTION ONLY WITH THIS PROJECT.

REVISIONS

MARK	DATE	ISSUED FOR
1	05/28/21	ADDENDUM #1
2	06/03/21	ADDENDUM #2


DRAWING
**REFLECTED CEILING PLAN
RESOURCE CENTER
BUILDING D**

PROJECT
**HANOVER CSC NEW RESOURCE
CENTER AND RELATED WORK**


© GIBRALTAR DESIGN

SHEET

A-904

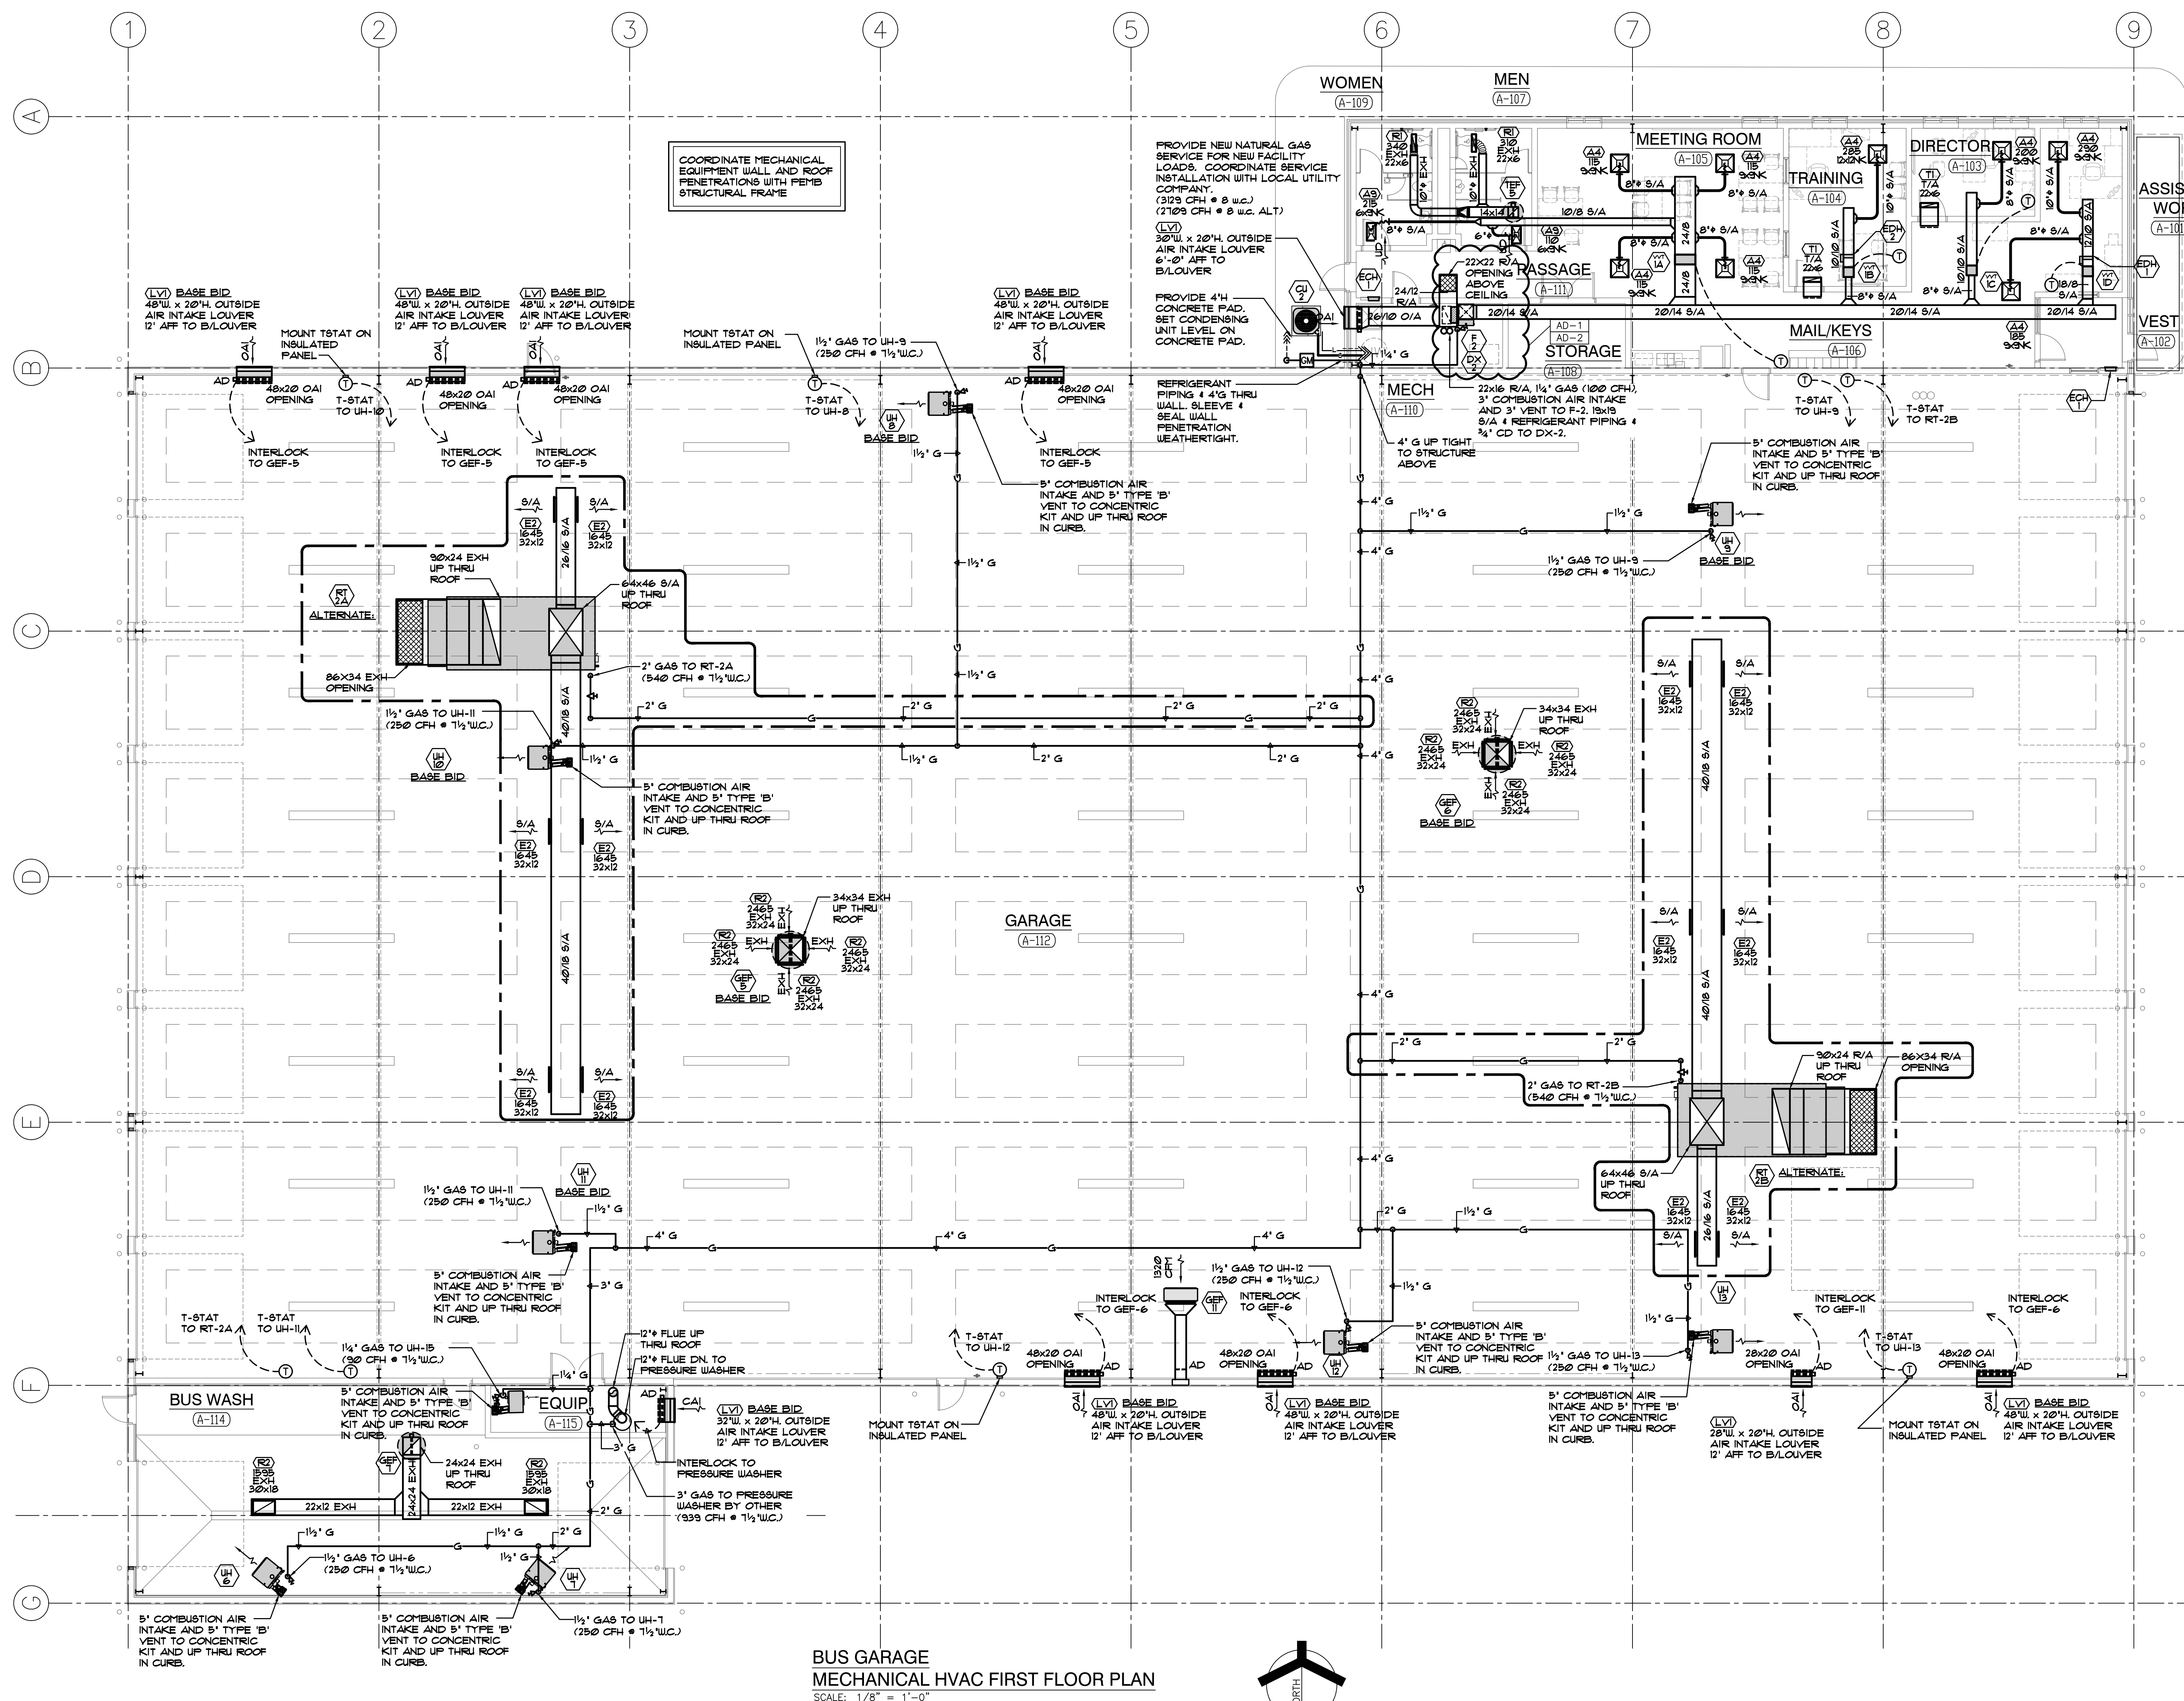

BUS GARAGE
MECHANICAL HVAC FIRST FLOOR PLAN
SCALE: 1/8" = 1'-0"

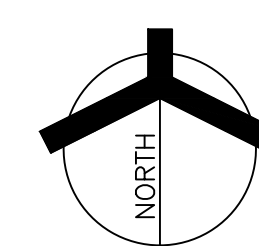

GIBRALTAR DESIGN

9102 N. Meridian St., Ste. 300
Indianapolis, IN 46260
Homepage www.GibraltarDesign.com
Email info@GibraltarDesign.com
Phone 317.580.5777 Fax 317.580.5778

PROJECT
20-141
DATE
05/17/21
COORDINATED BY
JC
DRAWN BY
RH/GL/LvB
CHECKED BY
D.J.

DAVID G. JANNEY
REGISTERED
NO.
10302590
STATE OF
INDIANA
PROFESSIONAL ENGINEER

David G. Janney

COPYRIGHT NOTICE:
THE CONCEPTS, DESIGNS, PLANS, DETAILS, ETC., SHOWN ON THIS DOCUMENT ARE THE PROPERTY OF GIBRALTAR DESIGN AND WERE CREATED FOR USE ON THIS SPECIFIC PROJECT. NONE OF THIS INFORMATION SHALL BE USED BY ANY PERSON OR FIRM FOR ANY PURPOSE WITHOUT THE EXPRESS WRITTEN CONSENT OF GIBRALTAR DESIGN. THE OWNER MAY RETAIN COPIES FOR INFORMATION AND REFERENCE IN CONNECTION ONLY WITH THIS PROJECT.

REVISIONS		
MARK	DATE	ISSUED FOR
AD-1	05/28/21	ADDENDUM NO. 1
AD-2	06/04/21	ADDENDUM NO. 2

DRAWING
BUS GARAGE
MECHANICAL HVAC
FIRST FLOOR PLAN

PROJECT
HANOVER CSC NEW RESOURCE
CENTER AND RELATED WORK

① 1990年1月1日以前	1. 1990年1月1日以前
---------------	----------------

M-101

--	--

PLUMBING EQUIPMENT AND FIXTURE SCHEDULE																
TAG NO.	FIXTURE/EQUIPMENT TYPE	FIXTURE/EQUIPMENT DESCRIPTION	FIXTURE/EQUIPMENT MANUFACTURER AND MODEL NO.	ACCEPTABLE MANUF.	FIXTURE VALVE/FAUCET TYPE	FIXTURE VALVE/FAUCET TYPE	ACCEPTABLE MANUF.	ACCESSORIES/REMARKS (SEE SPECIFICATIONS FOR ADDITIONAL INFORMATION)	ELECTRICAL DATA							
									HP	KW	FLA	AMPS	MCCP	VOLT	PH	HZ
WC-1	WATER CLOSET	VITREOUS CHINA, WALL MOUNTED	AMERICAN STANDARD 12251.103	NOTE #1	MANUAL FLUSH VALVE	SLOAN "REGAL PRO" #16-1.6	NOTE #10	BEMIS #2155-C SEAT	-	-	-	-	-	-	-	-
WC-2	WATER CLOSET	VITREOUS CHINA, WALL MOUNTED, ADA	AMERICAN STANDARD 12251.103	NOTE #1	MANUAL FLUSH VALVE	SLOAN "REGAL PRO" #11-1.6	NOTE #10	BEMIS #2155-C SEAT	-	-	-	-	-	-	-	-
UR-1	URNAL	VITREOUS CHINA, WALL MOUNTED, ADA	AMERICAN STANDARD 16501.010	NOTE #1	MANUAL FLUSH VALVE	SLOAN "REGAL PRO" #86-1.0	NOTE #10	-	-	-	-	-	-	-	-	-
L-1	LAVATORY	VITREOUS CHINA, WALL MOUNTED, 20"x18", ADA	AMERICAN STANDARD 12355.012	NOTE #1	ELECTRONIC BATTERY SENSOR, 4" CENTERS	SLOAN "EBF-181	NOTE #11	MCGUIRE #FW-2150-WC 1-1/2" PROURAP, MCGUIRE #4216-TCCLK SUPPLIES	-	-	-	-	-	-	-	-
EWG-1	ELECTRIC WATER COOLER	ELECTRIC WALL MOUNTED W/ BOTTLE FILLER	ELKAY #LZ58W8LP	NOTE #2	-	-	-	-	-	-	-	-	-	120	1	60
EWG-2	ELECTRIC WATER COOLER	ELECTRIC WALL MOUNTED , DUAL LEVEL W/ BOTTLE FILLER	ELKAY #LZ5TL8W8LP	NOTE #2	-	-	-	-	-	-	-	48	-	115	1	60
SH-1	SHOWER	-	-	-	1-HANDLE PRESSURE/TEMP. BALANCED	POWERS #ET110-M-2-6-B-W	NOTE #1	HANDHELD SHOWER HEAD, HOSE, WALL BRACKET, VACUUM BREAKER AND 24" SLIDEBAR	-	-	-	-	-	-	-	-
S-1	SINK	TWO COMPARTMENT SINK	ELKAY #	NOTE #3	2 HANDLE, HIGH GOOSENECK	CHICAGO FAUCET CO. #185	NOTE #1	ELKAY #35 STRAINER, ELKAY #LK-53 DRAIN ASSEMBLY, MCGUIRE #4216-TCCLK SUPPLIES	-	-	-	-	-	-	-	-
S-2	SINK	SINGLE COMPARTMENT 48"x20"x5-1/2"	JUST #J-ADA-4820	NOTE #3	WALL MOUNTED SERVICE FAUCET	CHICAGO FAUCET CO. #891	NOTE #1	STRAINER, DRAIN ASSEMBLY, MCGUIRE #4216-TCCLK SUPPLIES	-	-	-	-	-	-	-	-
MB-1	MOP BASIN	MOLDED STONE, 30"x30"x6"H	FIAT #SB-3030	NOTE #4	WALL MOUNTED SERVICE FAUCET	CHICAGO FAUCET CO. #891	NOTE #1	W/ 3/4" HOSE THREAD, VACUUM BREAKER, WALL BRACE	-	-	-	-	-	-	-	-
FD-1	FLOOR DRAIN	CAST IRON BODY, ADJUSTABLE 6"x6" NICKEL BRONZE TOP	WADE #1000-G6	NOTE #5	-	-	-	VANDALPROOF SCREWS, PLUGGED TRAP PRIMER	-	-	-	-	-	-	-	-
FS-1	FLOOR SINK	CAST IRON, 8-1/8" DEEP, ACID RESISTING, 12"x12" TOP	WADE #3140	NOTE #5	-	-	-	ALUMINUM DOME STRAINER, SECURED HINGED GRATE, SLOPED RIM	-	-	-	-	-	-	-	-
SC-1	SILLCOCK	NON-FREEZE, VACUUM BREAKER, REMOVABLE KEY	WADE #6600	NOTE #6	-	-	-	-	-	-	-	-	-	-	-	-
TW-1	TEMPERED WATER VALVE	TEMPERED WATER VALVE	BRADLEY #559-4000A THV	NOTE #1	-	-	-	-	-	-	-	-	-	-	-	-
DB-1	DOMESTIC BOOSTER PUMP	15 GPM @ 65 PSI DISCHARGE W/ SUCTION @ 30 PSI	METROPOLITAN #15-MTIII-2D-FHI-35B	-	-	-	-	W/ 106 GAL. TANK, 3' SUCTION/ 3' DISCHARGE, (50-GPM @ 80-FT. TDH EA. PUMP)	(2) 2	-	-	-	-	480	3	60
TWH-1	TANKLESS WATER HEATER	193 MBH, 4.1 GPM @ 90 DEGREE RISE (GAS FIRED)	NORITZ #NCC1931-DV	-	-	-	-	ISOLATION KIT, TEMP. RELIEF VALVE, DRAIN VALVE AND CONDENSATE PIPED TO FLOOR DRAIN	-	-	-	-	-	120	1	60
WH-1	WATER HEATER	15 KW, 11 GPH, 50 GAL. STORAGE	STATE #C8B 52 15 SFE	NOTE #8	-	-	-	-	-	15	-	-	-	208	1	60
WH-2	WATER HEATER	6 KW, 24 GPH, 30 GAL. STORAGE	STATE #PCE 30 20LSA	NOTE #8	-	-	-	-	-	6	-	-	-	208	1	60
IWH-1	WATER HEATER	56" RISE @ 0.5 GPM FLOW RATE, UNIT TO OPERATE AT 30 PSI MIN.	EEMAX #SPEX4200T	-	-	-	-	-	-	4.1	-	-	-	208	1	60
IWH-2	WATER HEATER	56" RISE @ 0.5 GPM FLOW RATE, UNIT TO OPERATE AT 30 PSI MIN.	EEMAX #SPEX4200T	-	-	-	-	-	-	4.1	-	-	-	208	1	60
IWH-3	WATER HEATER	59" RISE @ 1 GPM FLOW RATE, UNIT TO OPERATE AT 30 PSI MIN.	EEMAX #SPEX012240T	-	-	-	-	-	-	8.1	-	-	-	208	1	60
IWH-4	WATER HEATER	59" RISE @ 1 GPM FLOW RATE, UNIT TO OPERATE AT 30 PSI MIN.	EEMAX #SPEX012240T	-	-	-	-	-	-	8.1	-	-	-	208	1	60
OS-1	OIL SEPARATOR	314 GPM, 560 GAL. STORAGE	STRIEM OT-500	-	-	-	-	-	-	-	-	-	-	-	-	-
OS-2	OIL SEPARATOR	314 GPM, 560 GAL. STORAGE	STRIEM OT-500	-	-	-	-	-	-	-	-	-	-	-	-	-
OS-3	OIL SEPARATOR	100 GPM, 250 GAL. STORAGE	STRIEM OS-100	-	-	-	-	-	-	-	-	-	-	-	-	-
EMEW-1	EMERGENCY EYEWASH	BOUL AND DUST COVER, ADA	BRADLEY #191224	-	-	-	-	PROVIDED W/ NAVIGATOR 519-2000 EFX0 EMERGENCY THERMOSTATIC MIXING VALVE	-	-	-	-	-	-	-	-
SD-1	SEDIMENT BASIN	INSTALLED IN 1'D-1" TRENCH DRAIN	ZURN #Z801-6													


NOTE *8: LOCHINVAR, A.O. SMITH
NOTE *9: METROPOLITAN, TACO
NOTE *10: ZURN, TOTO
NOTE *11: ZURN, DELTA, T49 BRASS, CHICAGO FAUCET CO.

GENERAL NOTES

- A. WORK SHALL COMPLY WITH LOCAL, MUNICIPAL, AND STATE PLUMBING CODES.
- B. THE SCOPE OF WORK SPECIFIED HEREIN AND IN THE SPECIFICATIONS SHALL BE COORDINATED WITH THE CONSTRUCTION MANAGER. REFER TO THE SCOPE OF WORK FOR EACH TRADE. ANY DISCREPANCIES BETWEEN THE CONSTRUCTION DOCUMENTS AND CONSTRUCTION MANAGERS SCOPE SHALL BE BROUGHT TO THE ATTENTION OF THE ARCHITECT/ENGINEER FOR CLARIFICATION. THE ARCHITECT/ENGINEER'S DECISION SHALL BE FINAL.
- C. LAYOUT IS DIAGRAMMATIC. INSTALL PIPING AND EQUIPMENT TO MEET ACTUAL FIELD CONDITIONS. REVIEW PROJECT SPECIFICATIONS BEFORE STARTING ANY WORK. SUBMIT SHOP DRAWINGS OF WORK AS PER SPECIFICATIONS.
- D. LAYOUT WORK TO AVOID CONFLICTS BETWEEN DUCTWORK, LIGHTING, CEILINGS, PIPING AND BUILDING STRUCTURE.
- E. VERIFY LOCATION AND ELEVATION OF PLUMBING EQUIPMENT, FIXTURES, PIPING, PANELS, ETC. EXPOSED WITHIN OCCUPIED SPACES BEFORE THE START OF ANY ROUGH-IN OR INSTALLATION.
- F. COORDINATE EQUIPMENT ELECTRICAL REQUIREMENTS (VOLTAGES, PHASE, LOAD, ETC.) BEFORE ORDERING ANY EQUIPMENT.
- G. COORDINATE VENT THROUGH ROOF LOCATIONS WITH OUTDOOR AIR INTAKE LOCATIONS TO MAINTAIN A MINIMUM SEPARATION OF TEN FEET.
- H. PROVIDE AND INSTALL PLENUM WRAP, TESTED TO UL 84 AND UL 910, ON ALL EXISTING PVC PIPING IN NEW OR EXISTING RETURN AIR CEILING PLENUMS.
- I. PROVIDE ROUGH-IN AND FINAL CONNECTIONS TO PLUMBING EQUIPMENT AND FIXTURES. SET FIXTURES/EQUIPMENT AND FURNISH AND INSTALL NECESSARY FITTINGS, TRAPS, STOPS, ETC. AS REQUIRED.
- J. ISOLATION VALVES SHALL BE INSTALLED OVER ACCESSIBLE CEILINGS. WHEN ISOLATION VALVES ARE INSTALLED OVER INACCESSIBLE CEILING AREAS, IT SHALL BE THE RESPONSIBILITY OF THIS CONTRACTOR TO FURNISH AND INSTALL 1' X 12" (MINIMUM) CEILING ACCESS DOORS. TYPE TO BE 1/2" AND 1/4" TAMP-PROOF ACCESSIBLE. INSTALLATION TO BE COORDINATED WITH GENERAL CONTRACTOR.
- K. INVERT ELEVATIONS SHALL BE FIELD COORDINATED WITH FINAL GRADING PLANS TO ENSURE PROPER INSTALLATION.
- L. REFER TO ARCHITECTURAL INTERIOR ELEVATIONS FOR FINAL MOUNTING HEIGHTS OF PLUMBING FIXTURES.
- M. PROTECT DRAIN OPENINGS AND SANITARY LINES DURING CONSTRUCTION TO PREVENT BLOCKAGE.
- N. REPAIR AND/OR REPLACE DAMAGED PIPE INSULATION THAT OCCURS AS THE RESULT OF THIS CONSTRUCTION.

SYMBOLS AND ABBREVIATIONS			
	UNDERGROUND SANITARY SEWER	CO	CLEANOUT
	COLD WATER PIPING	CU	COLD WATER
	HOT WATER PIPING	DEP	DEPRESSURIZER BOOSTER PUMP
	HOT WATER RECIRCULATION PIPING	DN	DOWN
	VENT PIPING	EMSH	EMERGENCY SHOWER AND EYEWASH
	OVERHEAD SANITARY PIPING	EUC	ELECTRIC WATER COOLER
	OIL WASTE SANITARY	FCO	FLOOR CLEANOUT
	PIPE DOWN	FD	FLOOR DRAIN
	PIPE UP	FIN, FL	FINISHED FLOOR
	SHUT-OFF VALVE	FIN, GR	FINISHED GRADE
	CHECK VALVE	FS	FLOOR SINK
	HOSE BIBB/SILL COCK	HS	HOSE BIBB
	RELIEF VALVE	HJ	HOT WATER
	SHOWER HEAD	HJR	HOT WATER RECIRCULATION
	BALANCING COCK/MANUAL FLOW CONTROL VALVE	HT	HOT WATER VALVE BOX
	THERMOMETER	INV. EL.	INVERT ELEVATION
	PRESSURE GAUGE	IWH	INSTANTANEOUS WATER HEATER
	SHEET NOTE TAG	L	LAVATORY
		MB	MOP BASIN
		RCF	HOT WATER RECIRCULATION PUMP
		S	SINK
		SC	SILL COCK
		SH	SHOWER
		TD	TRENCH DRAIN
		TU	TEMPERED WATER
		UR	TANKLESS WATER HEATER
		V	VENT
		VTR	VENT THROUGH ROOF
		WC	WATER CLOSET
		WH	WATER HEATER
		YCO	YARD CLEANOUT

1000

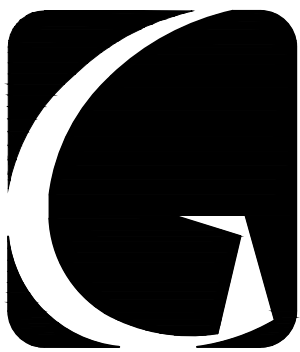

GIBALTAR
DESIGN

ARCHITECTURE • ENGINEERING • INTERIOR DESIGN




PROJECT
HANOVER CSC NEW
RESOURCE CENTER AND
RELATED WORK


HANOVER COMMUNITY SCHOOL
CORPORATION
CEDAR LAKE, INDIANA

SHEET NOTES

1. 4" SANITARY UP TO WATER CLOSET
2. 2" SANITARY UP TO URINAL
3. 1½" SANITARY UP TO LAVATORY
4. 2" SANITARY UP TO (2) LAVATORY
5. 2" SANITARY UP TO SINK
6. 4" SANITARY UP TO FLOOR DRAIN/SINK
7. 4" SANITARY UP TO MOP BASIN
8. 2" VENT UP
9. 4" SANITARY UP TO TRENCH DRAIN
10. 6" INCOMING WATER SERVICE
11. 2" SANITARY UP TO ELECTRIC WATER COOLER

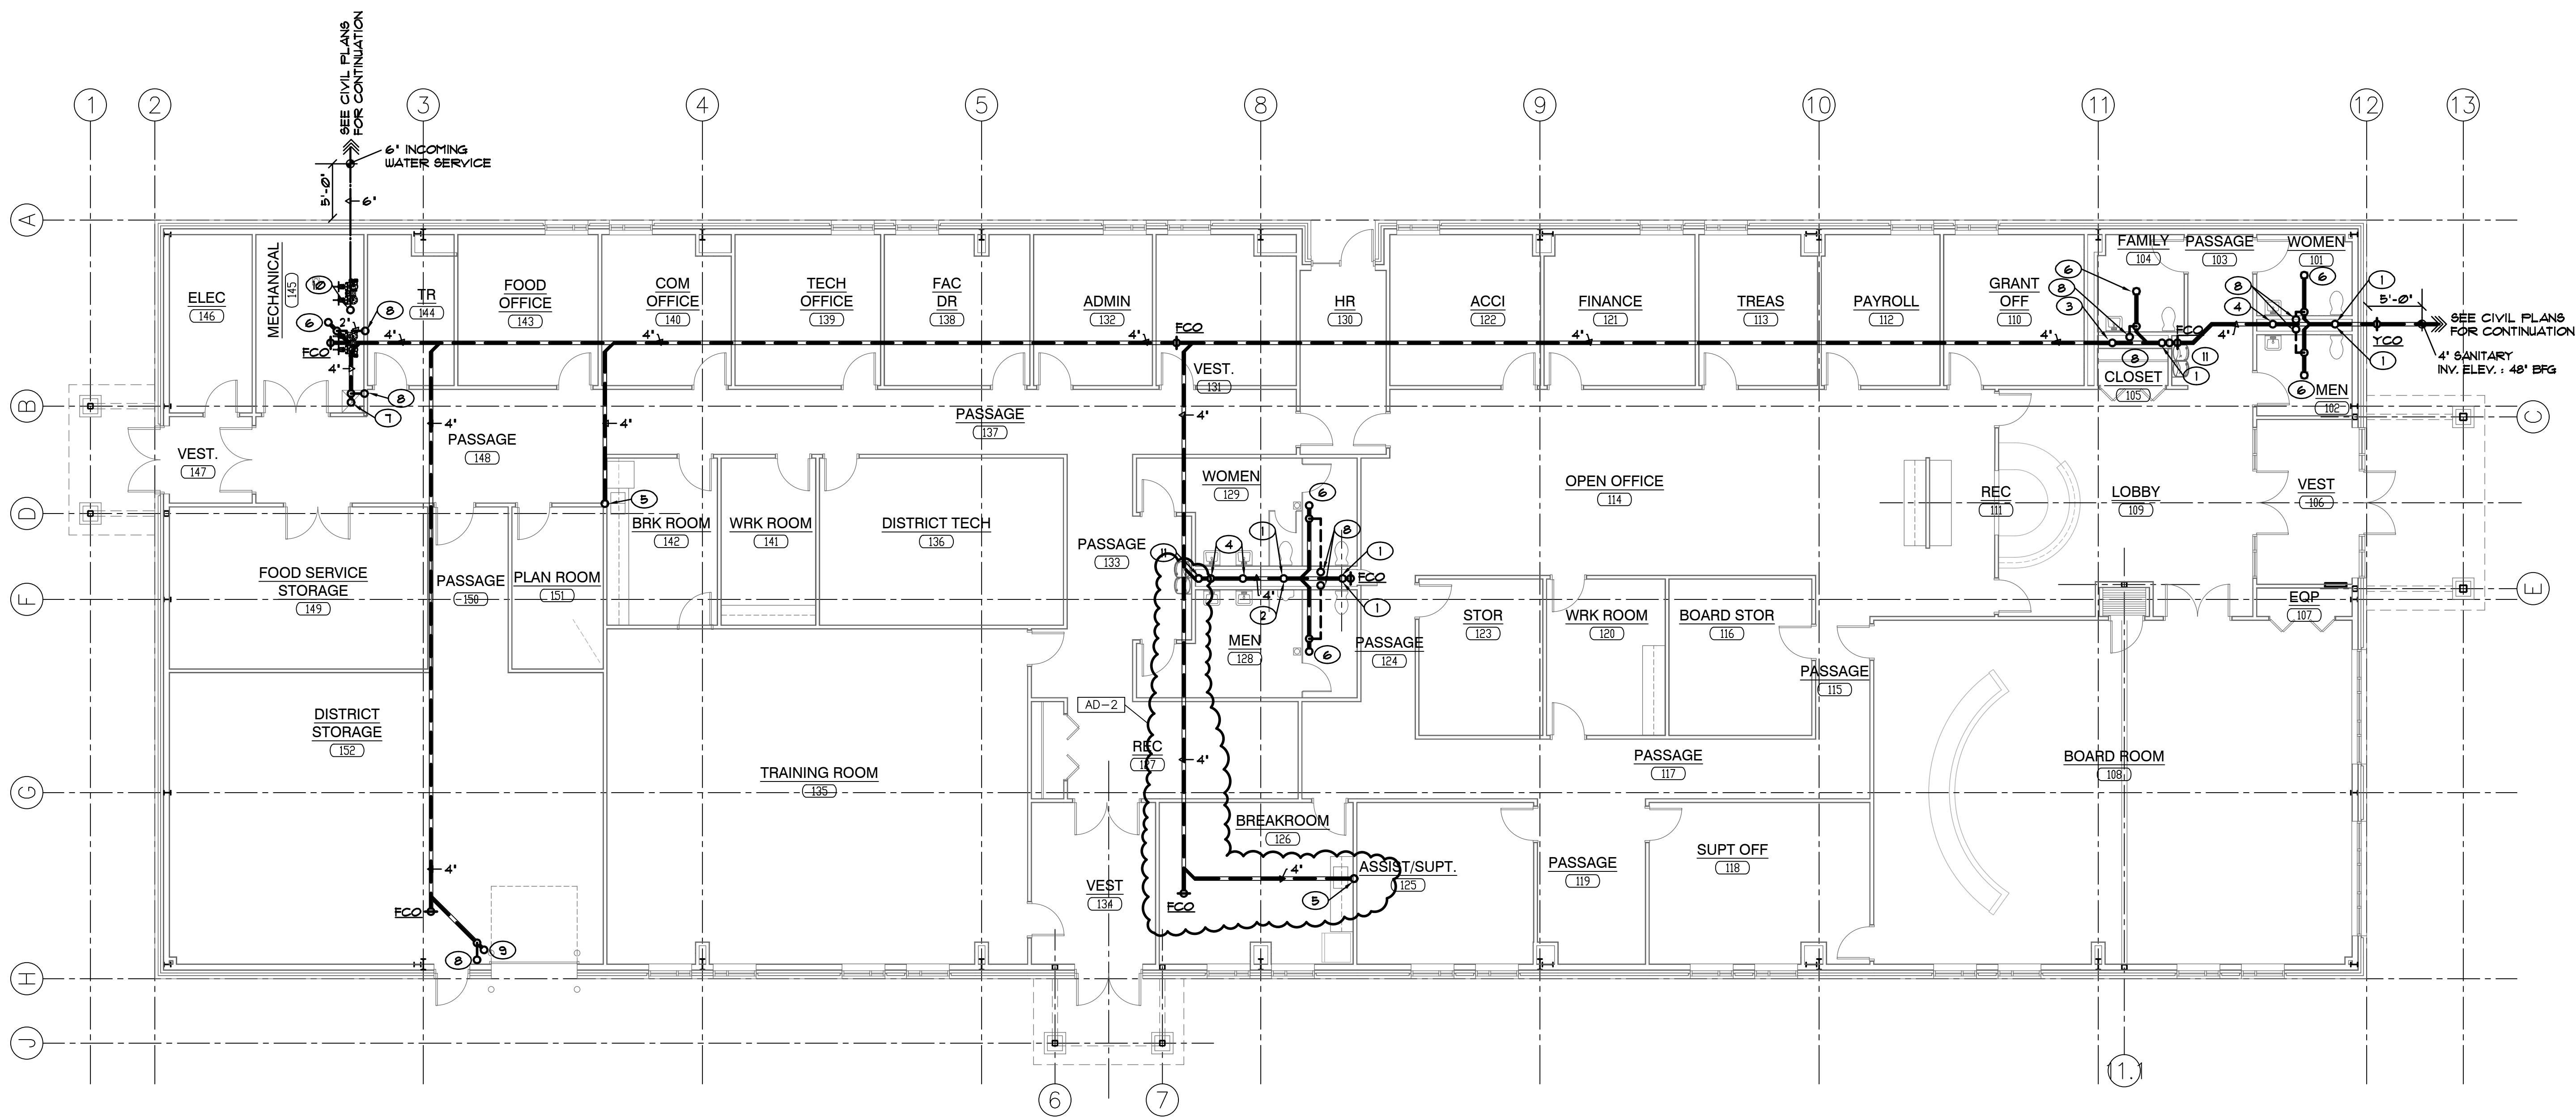

PLUMBING UNDERFLOOR PLAN
RESOURCE CENTER BUILDING D
SCALE: 1/8" = 1'-0"

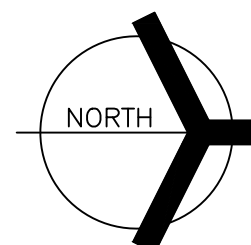

GIBALTAR DESIGN

9102 N. Meridian St., Ste. 300
Indianapolis, IN 46260
Homepage: www.GibraltarDesign.com
Email: info@GibraltarDesign.com
Phone: 317.580.5777 Fax: 317.580.5778

PROJECT

20-141

DATE

05/17/21

COORDINATED BY


JC

DRAWN BY

RH/GL/LvB

CHECKED BY

DJ

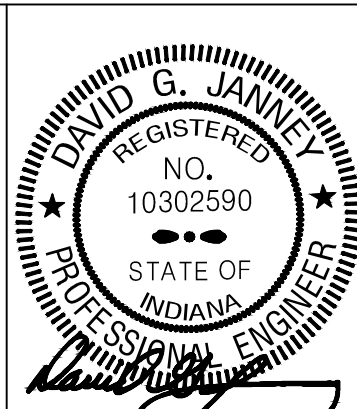

COPYRIGHT NOTICE:
THE CONCEPTS, DESIGNS, PLANS, DETAILS, ETC., SHOWN ON
THIS DOCUMENT ARE THE PROPERTY OF GIBALTAR DESIGN AND
WILL BE USED FOR THE PROJECT ONLY. NO PART OF THIS
DOCUMENT SHALL BE REPRODUCED OR TRANSMITTED IN ANY
FORM OR BY ANY MEANS, ELECTRONIC OR MECHANICAL,
INCLUDING PHOTOCOPYING, RECORDING, OR BY ANY
INFORMATION STORAGE AND RETRIEVAL SYSTEM, WITHOUT
THE EXPRESS WRITTEN CONSENT OF GIBALTAR DESIGN. THE
OWNER MAY RETAIN COPIES FOR INFORMATION AND
REFERENCE IN CONNECTION ONLY WITH THIS PROJECT.

REVISIONS

MARK	DATE	ISSUED FOR
AD-2	06/04/21	ADDENDUM NO. 2

DRAWING
PLUMBING UNDERFLOOR PLAN
RESOURCE CENTER
BUILDING D

PROJECT
HANOVER CSC NEW RESOURCE
CENTER AND RELATED WORK

© GIBALTAR DESIGN

SHEET

P-104

Copyright © 2021 Milles Engineering, LLC

GIBRALTAR


DESIGN
ARCHITECTURE • ENGINEERING • INTERIOR DESIGN




PROJECT

HANOVER CSC NEW RESOURCE CENTER AND RELATED WORK

HANOVER COMMUNITY SCHOOL
CORPORATION
CEDAR LAKE, INDIANA

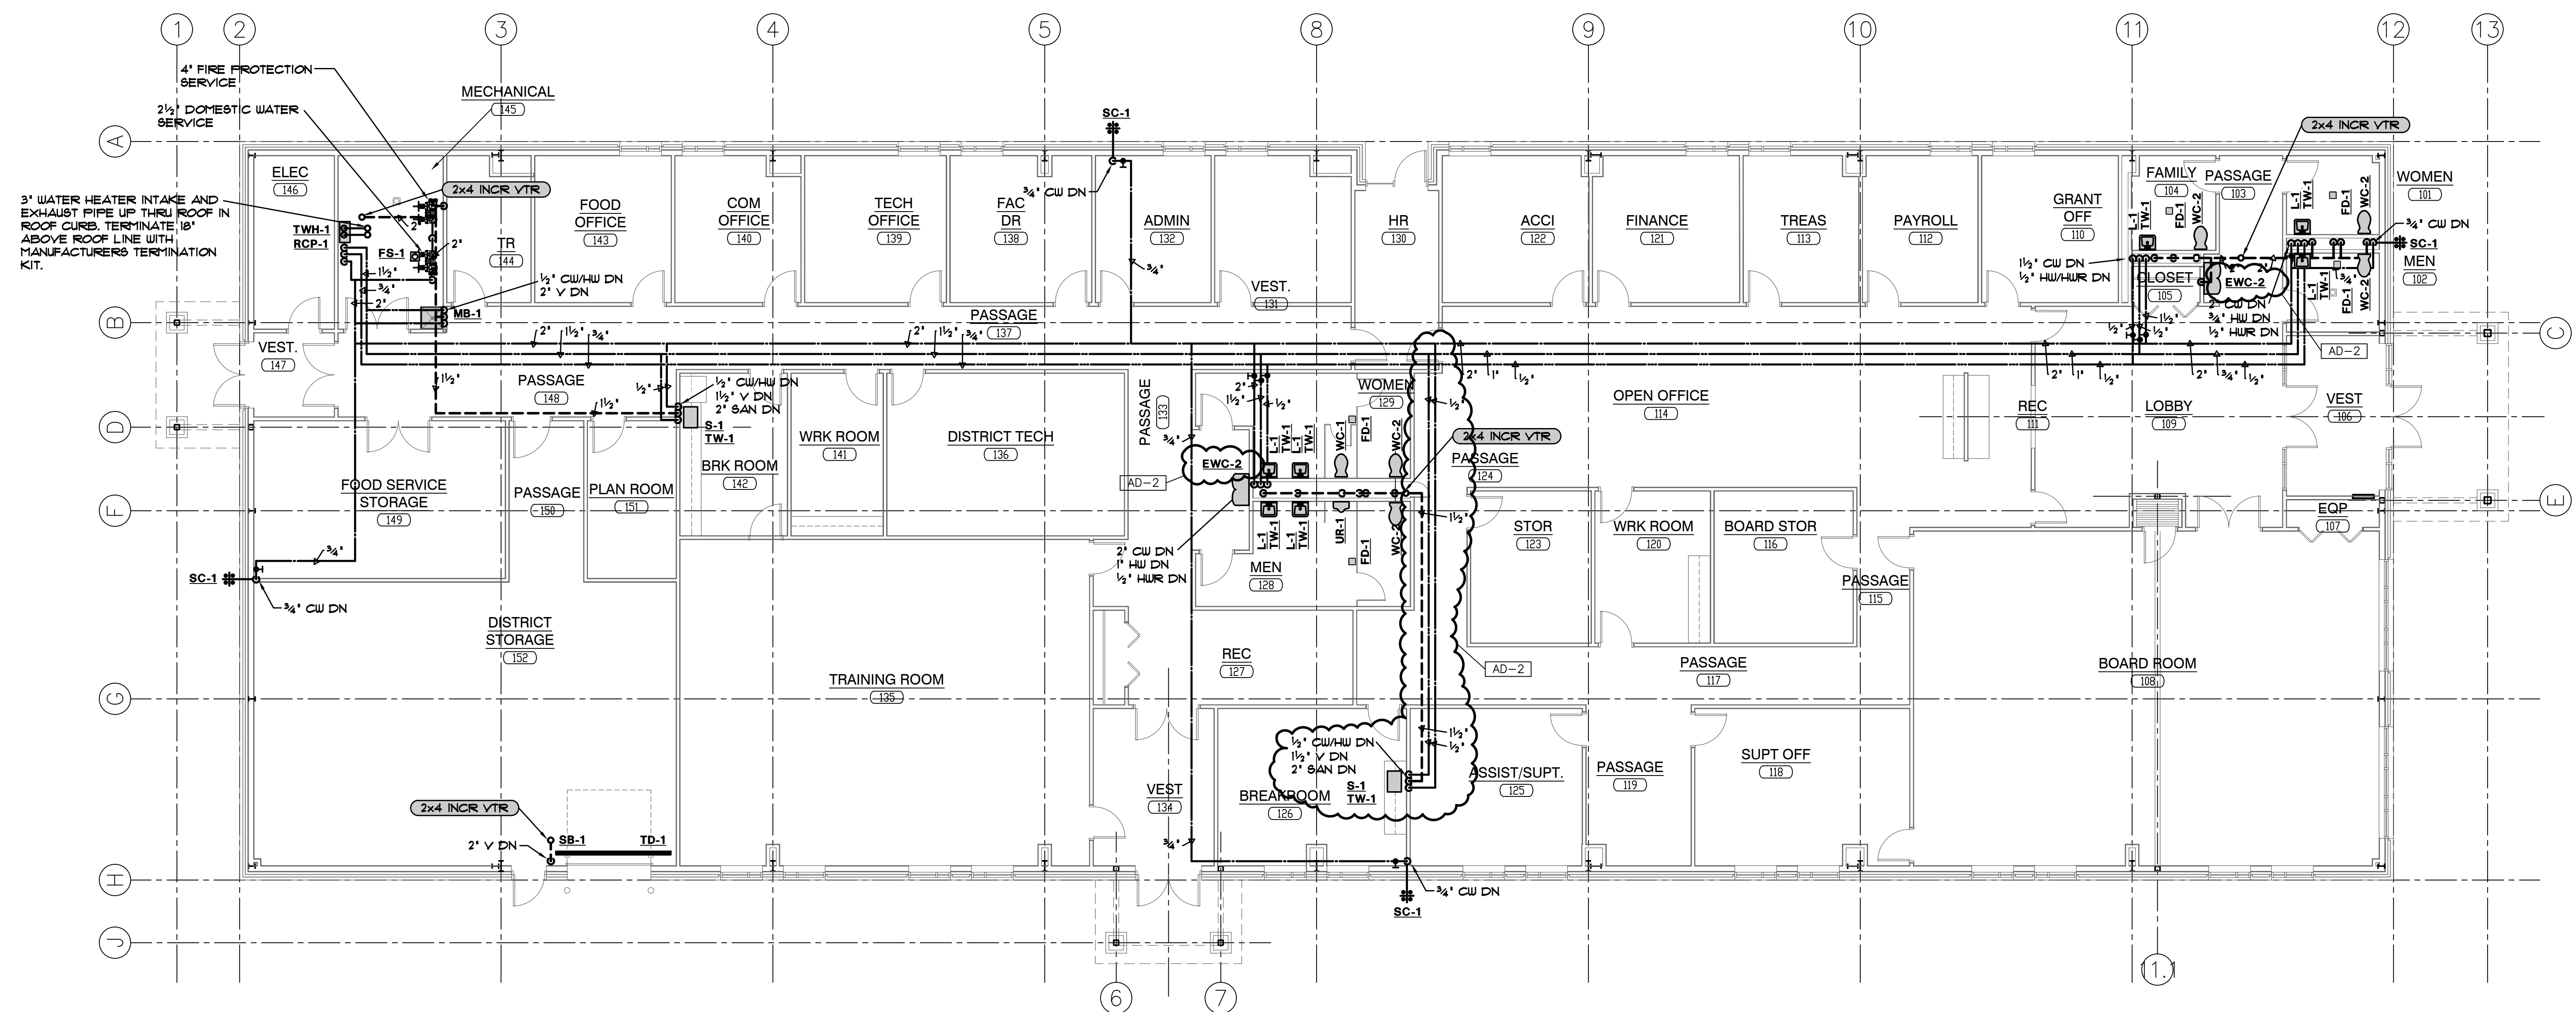



PLUMBING FLOOR PLAN
RESOURCE CENTER BUILDING D
SCALE: 1/8" = 1'-0"

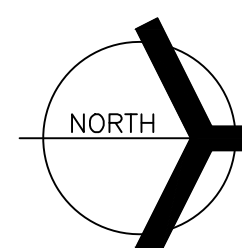

GIBRALTAR DESIGN

9102 N. Meridian St., Ste. 300
Indianapolis, IN 46260
Homepage www.GibraltarDesign.com
Email info@GibraltarDesign.com
Phone 317.580.5777 Fax 317.580.5778

 PROJECT 20-141 DATE 05/17/21 COORDINATED BY JC DRAWN BY RH/GL/LvB CHECKED BY DJ	
--	---

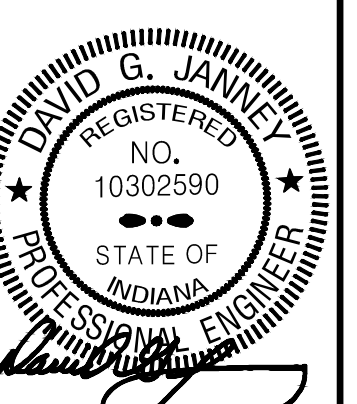

COPYRIGHT NOTICE:
THE CONCEPTS, DESIGNS, PLANS, DETAILS, ETC., SHOWN ON THIS DOCUMENT ARE THE PROPERTY OF GIBRALTAR DESIGN AND WERE CREATED FOR USE ON THIS SPECIFIC PROJECT. NONE OF THIS INFORMATION SHALL BE USED BY ANY PERSON OR FIRM FOR ANY PURPOSE WITHOUT THE EXPRESS WRITTEN CONSENT OF GIBRALTAR DESIGN. THE OWNER MAY RETAIN COPIES FOR INFORMATION AND REFERENCE IN CONNECTION ONLY WITH THIS PROJECT.

REVISIONS		
MARK	DATE	ISSUED FOR
D-2	06/04/21	ADDENDUM NO. 2

DRAWING
PLUMBING FLOOR PLAN
RESOURCE CENTER
BUILDING D

PROJECT
HANOVER CSC NEW RESOURCE
CENTER AND RELATED WORK

GIBRALTAR DESIGN	SHEET P-114
------------------	-----------------------

Copyright © 2021, MILLIES ENGINEERING GROUP



ELECTRICAL POWER FLOOR PLAN
BUS GARAGE BUILDING A
SCALE: 1/8" = 1'-0"

GENERAL NOTES

- ALL DEVICES SHALL BE CIRCUITED TO CIRCUIT INDICATED IN PANEL PP-1, UNLESS OTHERWISE NOTED. CIRCUIT TAGS WITH A "F" PREFIX SHALL BE CONNECTED TO CIRCUITS INDICATED IN PANEL PP-2.
- ALL DEVICES WITH AN "E" PREFIX SHALL BE CIRCUITED TO PANEL EM.

SHEET NOTES

- REFER TO MECHANICAL EQUIPMENT CONNECTION SCHEDULE AND ONE-LINE DIAGRAM FOR ADDITIONAL CIRCUITING AND WIRING INFORMATION.
- COORDINATE INSTALLATION OF BUS WASH EQUIPMENT WITH SUPPLIER INCLUDING ALL WIRING CONDUIT AND CONNECTIONS TO ACCESSORY EQUIPMENT, LIGHTS, SHUT DOWN BUTTONS, SENSORS, LOOPS, AND CONTROLS AS REQUIRED PER MANUFACTURER'S INSTALLATION REQUIREMENTS. VERIFY EXACT REQUIREMENTS IN FIELD.

GIBRALTAR DESIGN
ARCHITECTURE • ENGINEERING • INTERIOR DESIGN

MILLIES
ENGINEERING GROUP
1991 924-8400
www.milliesengineeringgroup.com

PROJECT
HANOVER CSC NEW RESOURCE CENTER AND RELATED WORK
HANOVER COMMUNITY SCHOOL CORPORATION
CEDAR LAKE, INDIANA

9102 N. Meridian St., Ste. 300
Indianapolis, IN 46260
Homepage: www.GibraltarDesign.com
Email: info@GibraltarDesign.com
Phone: 317.580.5777 Fax: 317.580.5778

PROJECT
20-141
DATE
05/17/21
COORDINATED BY
JC
DRAWN BY
RH/GL/LvB
CHECKED BY
DJ

COPYRIGHT NOTICE:
THE CONCEPTS, DESIGNS, PLANS, DETAILS, ETC., SHOWN ON THIS DOCUMENT ARE THE PROPERTY OF GIBRALTAR DESIGN AND WERE CREATED FOR USE ON THIS SPECIFIC PROJECT. NONE OF THIS INFORMATION SHALL BE USED BY ANY PERSON OR FIRM FOR ANY PURPOSE WITHOUT THE EXPRESS WRITTEN CONSENT OF GIBRALTAR DESIGN. THE OWNER MAY RETAIN COPIES FOR INFORMATION AND REFERENCE IN CONNECTION ONLY WITH THIS PROJECT.

REVISIONS	MARK	DATE	ISSUED FOR
AD-1	05/28/21	ADDENDUM NO. 1	
AD-2	06/04/21	ADDENDUM NO. 2	

DRAWING
ELECTRICAL POWER FLOOR PLAN
BUS GARAGE BUILDING A

PROJECT
HANOVER CSC NEW RESOURCE CENTER AND RELATED WORK

© GIBRALTAR DESIGN SHEET
EP101

TOTAL KW: 5.4		ENCLOSURE: NEMA-1		PHASE: 3P		VOLTAGE: 120 / 208	
MOUNTING: SURFACE		BUSBING: COPPER		FAULT CURRENT RATING:		22000 A.M.P. 225	
FEEDER: 4 # 2 # 18 GRD. - 1/2 C.				LOCATION: BUS BARN		M.L.O. AMPS. 225	
		C/B				C/B	
LOAD DESCRIPTION	TRIP	POLE	A*	B*	C*	TRIP	POLE
SPARE	20	1			1 2	20	1
SPARE	20	1			3 4	20	1
EH LTG	20	1			5 6	20	1
EH LTG	20	1	1200		7 8	20	1
EH LTG	20	1		1000	9 10	20	1
EH LTG	20	1			11 12	20	1
EH LTG	20	1	1000		13 14	20	1
SPARE	20	1			15 16	20	1
SPARE	20	1			17 18	20	1
SPARE	20	1			19 20	20	1
SPARE	20	1			21 22	20	1
SPARE	20	1			23 24	20	1
SPARE	20	1			25 26	20	1
SPARE	20	1			27 28	20	1
SPARE	20	1			29 30	20	1
SPARE	20	1			31 32	20	1
SPARE	20	1			33 34	20	1
SPARE	20	1			35 36	20	1
SPARE	20	1			37 38	20	1
SPARE	20	1			39 40	20	1
SPARE	20	1			41 42	20	1
			2200	1000	1030	360	0
NOTE: REFER TO GENERAL NOTE 'B' FOR ADDITIONAL INFORMATION		A= 2560 B= 1800 C= 1030 TOTAL= 5390					

AD-1

TOTAL KW 114.7				ENCLOSURE, NEMA-1				PHASE, 3ø				VOLTAGE, 120 / 208			
MOUNTING SURFACE				BUSBARRING, COPPER				FAULT CURRENT RATING:				22000 AIC [MCA(MPS), 400			
FEEDER: 4 500CM ² #13 GRD., 3'C.				LOCATION:				BUS BARN							
C-B				C-B				C-B				C-B			
LOAD DESCRIPTION				TRIP / POLE				LOAD				TRIP / POLE			
				Aø Bø Cø				Aø Bø Cø				Aø Bø Cø			
DOOR OPEN	20	1	1200				1	2	1600			20	1	BUS HEATER	
DOOR OPEN	20	1	1200				3	4	1600			20	1	BUS HEATER	
DOOR OPEN	20	1					5	6		1600		20	1	BUS HEATER	
DOOR OPEN	20	1	1200				7	8	1600			20	1	BUS HEATER	
DOOR OPEN	20	1	1200				9	10	1600			20	1	BUS HEATER	
DOOR OPEN	20	1					11	12		1600		20	1	BUS HEATER	
DOOR OPEN	20	1	1200				13	14	1600			20	1	BUS HEATER	
DOOR OPEN	20	1					15	16		1600		20	1	BUS HEATER	
DOOR OPEN	40	1	1200				17	18		1600		20	1	BUS HEATER	
DOOR OPEN	20	1	1200				19	20	1600			20	1	BUS HEATER	
DOOR OPEN	20	1					21	22		1600		20	1	BUS HEATER	
DOOR OPEN	20	1	1200				23	24		1600		20	1	BUS HEATER	
DOOR OPEN	20	1	1200				25	26			1600	20	1	BUS HEATER	
DOOR OPEN	20	1					27	28			1600	20	1	BUS HEATER	
DOOR OPEN	20	1	1200				29	30		1600		20	1	BUS HEATER	
DOOR OPEN	20	1	1200				31	32	1600			20	1	BUS HEATER	
SPARE	20	1					33	34		1600		20	1	BUS HEATER	
SPARE	20	1					35	36		1600		20	1	BUS HEATER	
DOOR OPEN	20	2	1000				37	38	1600			20	1	BUS HEATER	
DOOR OPEN	20	1	1200				39	40		1600		20	1	BUS HEATER	
DOOR OPEN	20	1					41	42		1600		20	1	BUS HEATER	
DOOR OPEN	20	1	1200				43	44	1600			20	1	BUS HEATER	
SPARE	20	1					45	46		1600		20	1	BUS HEATER	
SPARE	20	1					47	48		1600		20	1	BUS HEATER	
GEF-1	30	1	2000				49	50	1600			20	1	BUS HEATER	
GEF-II	25	1	1656				51	52		1600		20	1	BUS HEATER	
REC-EXT-OR	20	1	1000			400	53	54		1600		20	1	BUS HEATER	
REC-EXT-OR	20	1	1000				55	56	1600			20	1	BUS HEATER	
TEF-5	20	1					57	58		1600		20	1	BUS HEATER	
F-2	20	1	2000				59	60	1600			20	1	BUS HEATER	
ECH-2	25	1				2000	61	62		1600		20	1	BUS HEATER	
		2				2000	63	64		1600		20	1	BUS HEATER	
ECH-1	25	2	2000				65	66		1600		20	1	BUS HEATER	
		2				2000	67	68		1600		20	1	BUS HEATER	
							69	70		1600		20	1	BUS HEATER	
WH-4	60	2	4356				71	72		1600		20	1	BUS HEATER	
							73	74		1600		20	1	BUS HEATER	
SPARE	20	1				4356	75	76		1600		20	1	BUS HEATER	
SPARE	20	1													

AD-2

TOTAL KW: 60.4		ENCLOSURE: NEMA-1				PHASE: 3P				VOLTAGE: 120 / 208			
MOUNTING: SURFACE		BUSING: COPPER				FAULT CURRENT RATING: 100,000 AIC				MLOX(AMP): 225			
FEEDER: 4 #4/0 + 1 #4 GND. - 2 1/2".		LOCATION: BUS BARN											
		LOAD				LOAD				LOAD			
C/B		LOAD				LOAD				LOAD			
LOAD DESCRIPTION		TRIP POLE		A* B* C*		CCT. NO.		A* B* C*		TRIP POLE		LOAD DESCRIPTION	
BUS BARN LIGHTING	20	1	1400			1	2				20	1	WATER SOFTENER
BUS BARN LIGHTING	20	1	1400			3	4	1200			20	1	WATER HEATER
BUS BARN LIGHTING	20	1		1400		5	6				20	1	CONTROL PANEL
BUS BARN LIGHTING	20	1	1400			7	8	1392		1392	20	1	UH-6 4 UH-1
BUS BARN LIGHTING	20	1				9	10				20	1	UH-8 4 UH-3
BUS BARN LIGHTING	20	1		1400		11	12			1392	20	1	UH-10 4 UH-11
BUS BARN LIGHTING	20	1	1400			13	14	1392			20	1	UH-12 4 UH-13
BUS BARN LIGHTING	20	1		1400		15	16				20	1	SPARE
BUS BARN LIGHTING	40	1		1400		17	18				20	1	SPARE
BUS BARN LIGHTING	20	1	1400			19	20	1000			20	1	SPARE
BUS BARN LIGHTING	20	1				21	22	1000			20	2	DOOR OPEN
BUS BARN LIGHTING	20	1		1400		23	24			570	20	1	EXT LIGHTING
BUS BARN LIGHTING	20	1	1400			25	26				20	1	SPARE
BUS BARN LIGHTING	20	1		1400		27	28				20	1	SPARE
BUS BARN LIGHTING	20	1			1400	29	30				20	1	SPARE
BUS BARN LIGHTING	20	1	1400			31	32	2050			25	1	UH-1
BUS BARN LIGHTING	20	1		1400		33	34		2050		2		
BUS BARN LIGHTING	20	1				35	36		2050		25	2	UH-2
BUS BARN LIGHTING	20	1	1400			37	38	2050					
SPARE	20	1				39	40		4350				UH-3
SPARE	20	1				41	42		4350				
SPARE	20	1				43	44	2300					
SPARE	20	1				45	46				60	3	EM-BUS BARN
SPARE	20	1				47	48			1030			
SPARE	20	1				49	50						SPARE
SPARE	20	1				51	52						SPARE
SPARE	20	1				53	54						SPARE
SPARE	20	1				55	56						SPARE
SPARE	20	1				57	58						SPARE
SPARE	20	1				59	60						SPARE
SPARE	20	1				61	62						SPARE
SPARE	20	1				63	64						SPARE
SPARE	20	1				65	66						SPARE
SPARE	20	1				67	68						SPARE
SPARE	20	1				69	70						SPARE
SPARE	20	1				71	7						

TOTAL KW: 23.8		ENCLOSURE: NEMA-1				PHASE: 3 ϕ				VOLTAGE: 120 / 208				
MOUNTING: SURFACE		BUSBUNG: COPPER				FAULT CURRENT RATING: 22000 AIC				ICB(A/F/P/S): 225				
FEEDER: 4 #4/0 + 1 #4 GND. ~ 2 1/2".		LOAD				LOCATION: MAINT BLDG				LOAD				
		TRIP		A ϕ		CCT. NO.		A ϕ		B ϕ		C/F		
		POLE		B ϕ		C ϕ		C ϕ		POLE		LOAD DESCRIPTION		
TSB1 - B104		20	1	400		1	2	1000				20	1	FRIDGE - B101
MDF - B104		20	1	1200		3	4	400				20	1	COUNTER
ADF - B104		20	1		1200	5	6		400			20	1	COUNTER
REC - B103		20	1	800		1	8	800				20	1	REC - B104, B105 & B106
AV - B103		20	1	1000		9	10	600				20	1	REC - B104, B105 & B106
AV - B103		20	1		1000	11	12		600			20	1	REC - B104 & B105
REC - B101 & B102		20	1	800		13	14	800				20	1	REC - EXTERIOR
EUC - B105 & B106		20	1	1200		15	16	1200				20	1	DOOR OPEN
BAD - B104		20	1		600	17	18		1200			20	1	DOOR OPEN
UH-2 B104		40		3000		19	20	1200				20	1	DOOR OPEN
			2		3000	21	22		728			20	1	GEF-10 - B104
UH-3 - B104		20	1		1512	23	24		2000			20	1	GEF-4 - B105
UH-4 - B106		20	1			25	26					20	1	SPARE
UH-5 - B106		20	1		1512	27	28		528			20	1	TEF - B104 & B105
SPARE		20	1			29	30		2132			20	1	PTAC-1
SPARE		20	1			31	32			2132		2		
SPARE		20	1			33	34		900			20	1	LTG
SPARE		20	1			35	36		900			20	1	LTG
SPARE		20	1			37	38			900		20	1	LTG
SPARE		20	1			39	40					20	1	SPARE
SPARE		20	1			41	42					20	1	SPARE
SPARE		20	1			21	22		2360					
SPARE		20	1			23	24			1800		60	3	EM-MAINTENANCE
SPARE		20	1			25	26				1030			
SPARE		20	1			27	28					20	1	SPARE
SPARE		20	1			29	30					20	1	SPARE
SPARE		20	1			31	32					20	1	SPARE
SPARE		20	1			33	34					20	1	SPARE
SPARE		20	1			35	36					20	1	SPARE
SPARE		20	1			37	38					20	1	SPARE
SPARE		20	1			39	40					20	1	SPARE
SPARE		20	1			41	42					20	1	SPARE
		6512 1912 4312				3800 2928 4100								

TOTAL KW: 2.1		ENCLOSURE: NEMA-1				PHASE: 3 ϕ		VOLTAGE: 120 / 208		
MOUNTING: SURFACE		BUSBING: COPPER				FAULT CURRENT RATING: 21000 AIC		MLOC(AHPP): 225		
FEEDER: 4 # 4 1/2 GND. - 1/2"		LOAD				LOCATION: MAINT BLDG				
LOAD DESCRIPTION		C/B		B/A		LOAD		C/B		
		TRIP	POLE	A*	B*	C*		TRIP	POLE	
FACP - B104	20	1		600			1	2		
FACP - B104	20	1			600		3	4		
EXTIOR LTG	20	1				300	5	6		
EXIT	20	1		20			7	8		
EM LTG	20	1		1200			9	10		
SPARE	20	1					11	12		
SPARE	20	1					13	14		
SPARE	20	1					15	16		
SPARE	20	1					17	18		
SPARE	20	1					19	20		
SPARE	20	1					21	22		
SPARE	20	1					23	24		
SPARE	20	1					25	26		
SPARE	20	1					27	28		
SPARE	20	1					29	30		
SPARE	20	1					31	32		
SPARE	20	1					33	34		
SPARE	20	1					35	36		
SPARE	20	1					37	38		
SPARE	20	1					39	40		
SPARE	20	1					41	42		
				620	1800	300			0	0

A* = 610
 B* = 1800
 C* = 300

TOTAL: 2120

NOTE: REFER TO GENERAL NOTE "B" FOR ADDITIONAL INFORMATION

PROJECT
HANOVER CSC NEW
RESOURCE CENTER AND
RELATED WORK

HANOVER COMMUNITY SCHOOL
CORPORATION
CEDAR LAKE, INDIANA

9102 N. Meridian St., Ste. 300
Indianapolis, IN 46260
Homepage www.GibraltarDesign.com
Email info@GibraltarDesign.com
Phone 317.580.5777 Fax 317.580.5778

PROJECT
20-141
DATE
05/17/21
COORDINATED BY
JC
DRAWN BY
RH/GL/LvB
CHECKED BY
DJ

COPYRIGHT NOTICE:
THE CONCEPTS, DESIGNS, PLANS, DETAILS, ETC. SHOWN ON
THIS DOCUMENT ARE THE PROPERTY OF GIBRALTAR DESIGN AND
WERE CREATED FOR USE ON THIS SPECIFIC PROJECT. NONE OF
THIS INFORMATION SHALL BE USED BY ANY PERSON OR FIRM
FOR ANY PURPOSE WITHOUT THE EXPRESS WRITTEN CONSENT
OF GIBRALTAR DESIGN. THE OWNER MAY RETAIN COPIES FOR
INFORMATION AND REFERENCE IN CONNECTION ONLY WITH THIS
PROJECT.

REVISIONS		
MARK	DATE	ISSUED FOR
AD-1	05/28/21	ADDENDUM NO. 1
AD-2	06/04/21	ADDENDUM NO. 2

DRAWING

ELECTRICAL SCHEDULES

PROJECT
HANOVER CSC NEW RESOURCE
CENTER AND RELATED WORK

© GIBRALTAR DESIGN SHEET

E-603