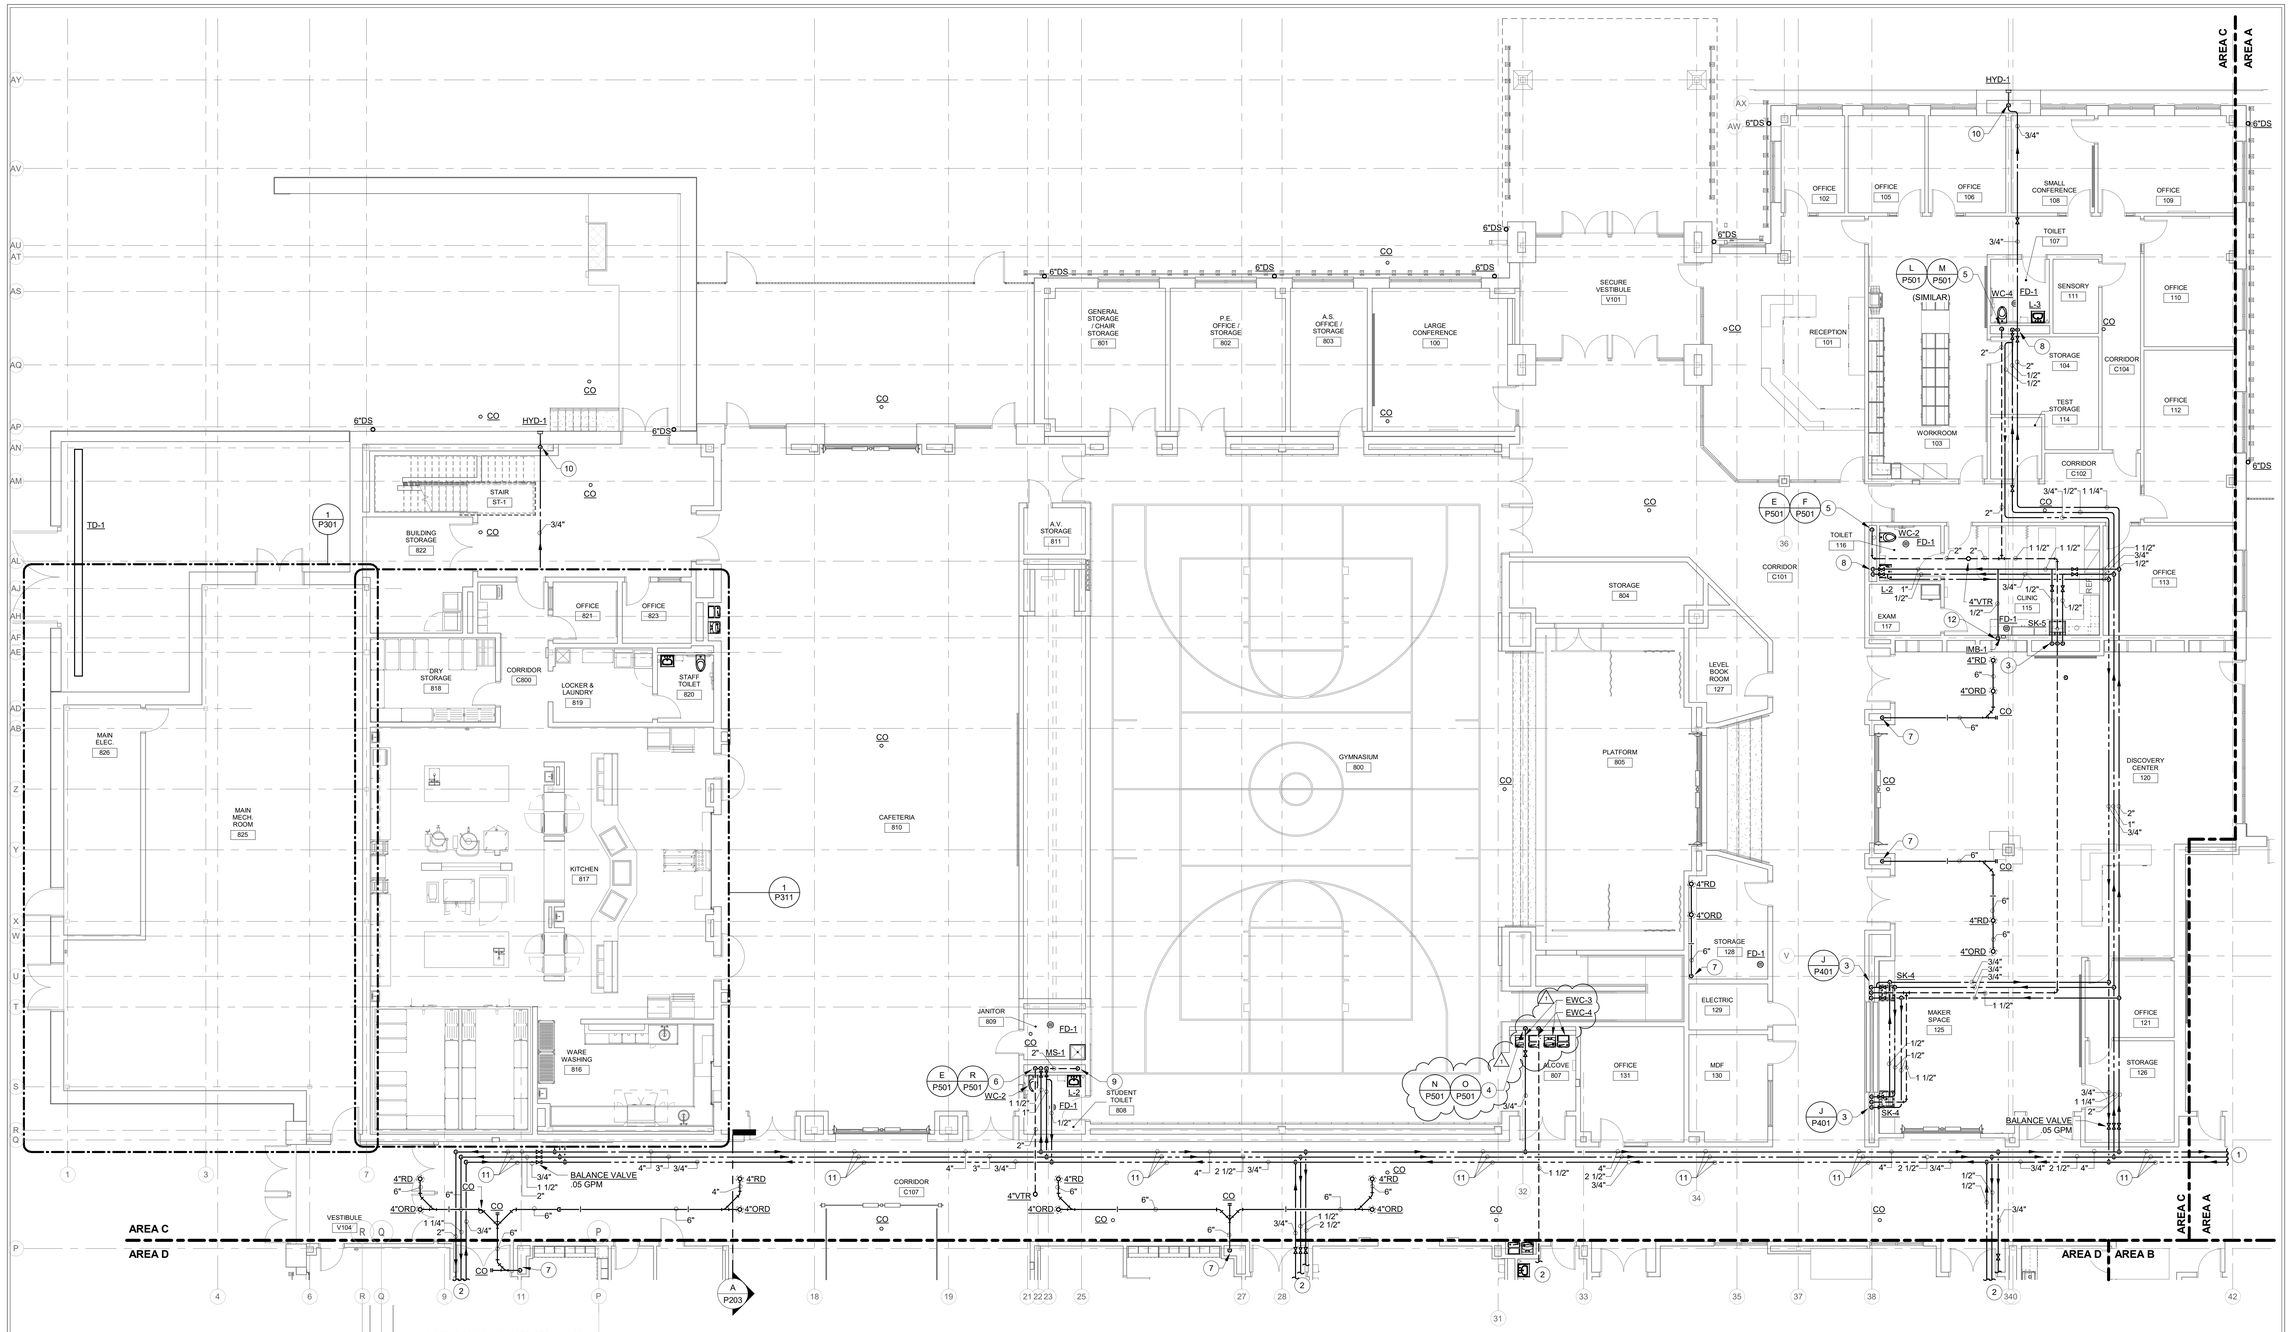

A CORRIDOR C107 SECTION

SCALE: 1/4" = 1'-0"

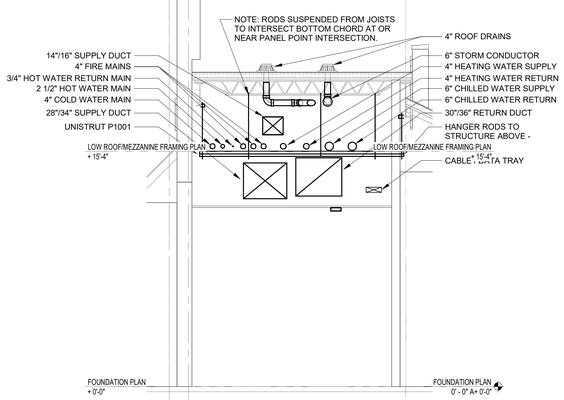

GROUND FLOOR PLAN - UNIT C - PLUMBING

SCALE: 1/8" = 1'-0"

NORTH

GENERAL NOTES:

1. REFER TO SHEET PM001 FOR ADDITIONAL GENERAL NOTES.

PLAN NOTES:

1. REFER TO SHEET P201 FOR CONTINUATION.
2. REFER TO SHEET P204 FOR CONTINUATION.
3. 1/2" HOT AND COLD WATER DOWN, 1 1/2" WASTE DOWN. 1 1/2" VENT UP.
4. 3/4" COLD WATER DOWN, 1 1/2" WASTE DOWN. 1 1/2" VENT UP.
5. 4" WASTE DOWN. 2" VENT UP.
6. 1" HOT WATER AND 1 1/2" COLD WATER DOWN, 4" WASTE DOWN, 2" VENT UP.
7. 6" STORM DOWN.
8. 1/2" HOT AND 1" COLD WATER DOWN.
9. 2" VENT FROM BELOW.
10. 3/4" COLD WATER DOWN.
11. SUPPORT ALL PIPING AT EVERY STRUCTURAL MEMBER IN CORRIDOR C107, FROM COLUMN LINE #9 IN UNIT C, TO COLUMN LINE #60 IN UNIT 'A'.
12. 1/2" COLD WATER DOWN.

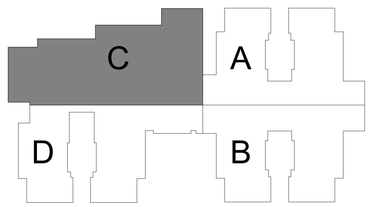

CARMEL CLAY SCHOOLS
CARMEL, INDIANA

CSO
8831 Keystone Crossing, Indianapolis, IN 46240
317.848.7600 | csoinc.net

© 2019 CSO Architects, Inc. All Rights Reserved

DA#19022

R.E. Dimond and Associates, Inc.
Consulting Engineers
7243 Shadeland Station
Indianapolis, IN 46214
Phone: (317) 634-4072 Fax: (317) 638-4725
Email: info@redimond.com

PROJECT:
NEW ELEMENTARY SCHOOL FOR CARMEL CLAY SCHOOLS
CARMEL, IN

SCOPE DRAWINGS:
These drawings depict the major elements of the project in terms of architectural design concept, the dimensions of the building, the major architectural elements and the type of structural, mechanical and electrical systems.
The drawings do not necessarily indicate or describe all work required for the proper execution and completion of the requirements of the Contract.
On the basis of the general scope indicated or described, the trade contractors shall furnish all items required for the proper execution and completion of the work.

REVISIONS:

1	ADDENDUM #1	12-06-19

ISSUE DATE	DRAWN BY	CHECKED BY
11/19/19	AMB	GAC

DRAWING TITLE:
GROUND FLOOR PLAN - UNIT C - PLUMBING

CERTIFIED BY:
DANIEL E. DIMOND REGISTERED No. PE60910351 STATE OF INDIANA PROFESSIONAL ENGINEER
11/19/2019

DRAWING NUMBER
P203

PROJECT NUMBER
18094