GENERAL NOTES:

1. SEE E001 FOR GENERAL NOTES.

PLAN NOTES:

1. RECEPTACLE FOR SHORT THROW PROJECTOR. COORDINATE MOUNTING HEIGHT WITH ARCHITECTURAL ELEVATIONS.
2. PROVIDE CIRCUIT INDICATED FOR VAV CONTROL TRANSFORMER MOUNT ON WALL AT 8' - 0" A.F.F.
3. CONNECT TO MANUFACTURER'S SUPPLIED DISCONNECT SWITCH.
4. PROVIDE JUNCTION BOX ABOVE CEILING WITH CIRCUIT INDICATED FOR DOOR HARDWARE CONTROL TRANSFORMER.
5. RECEPTACLE MOUNTED 2" BELOW COUNTERTOP ON END OF CASEWORK.
6. RECEPTACLE PROTECTED BY GFCI BREAKER.

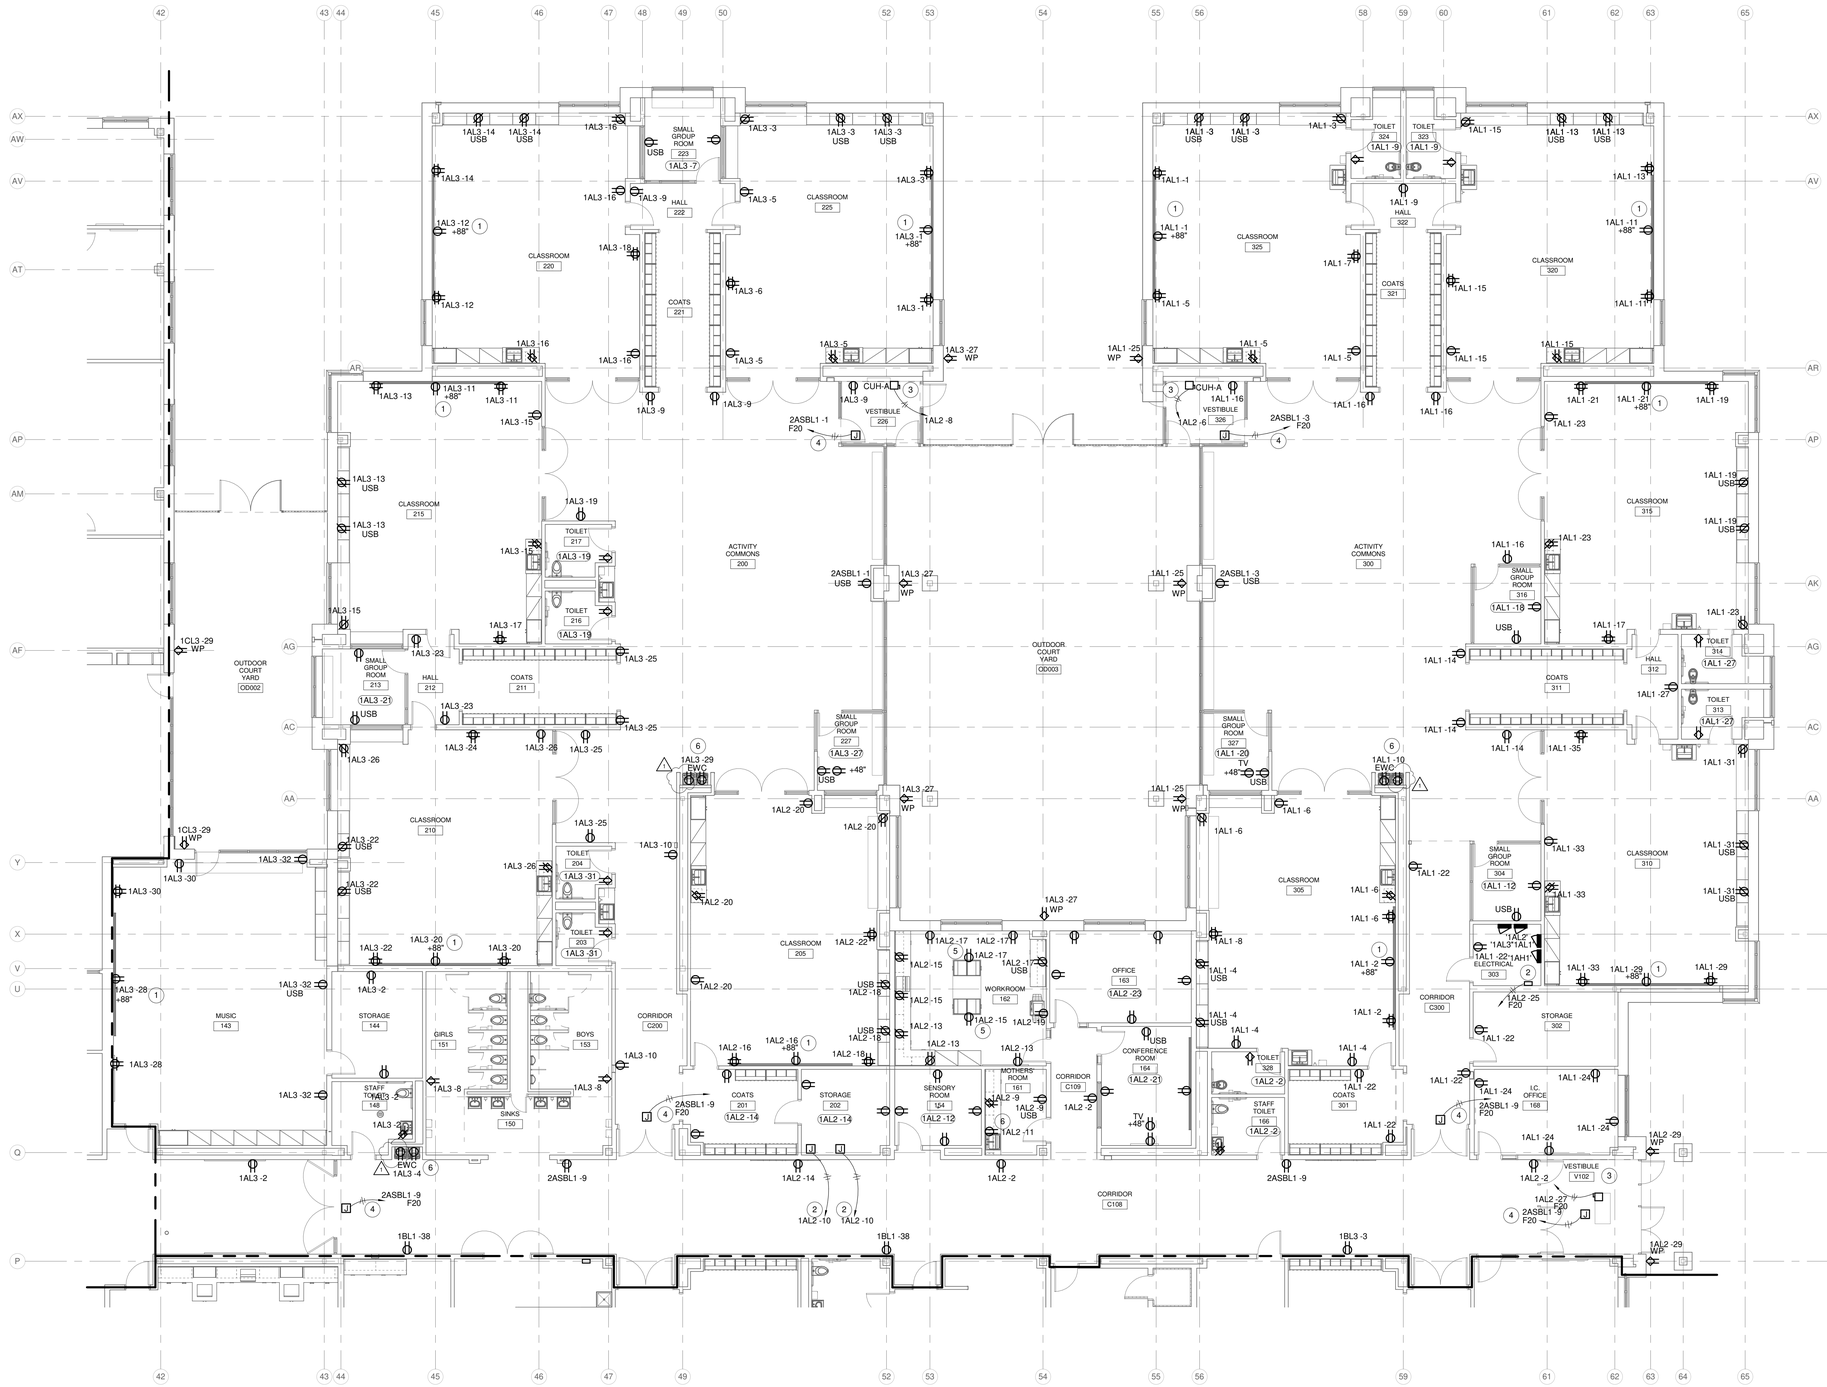

GROUND FLOOR PLAN - UNIT A - POWER

SCALE: 1/8" = 1'-0"

NORTH

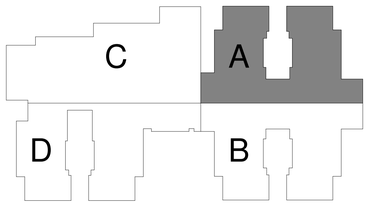

CARMEL CLAY SCHOOLS
CARMEL, INDIANA

CSO
8831 Keystone Crossing, Indianapolis, IN 46240
317.848.7600 | csoinc.net

© 2019 CSO Architects, Inc. All Rights Reserved

DA#19022

R.E. Dimond and Associates, Inc.
Consulting Engineers
7250 Shadeland Station
Indianapolis, IN 46256
Phone: (317) 634-4672 Fax: (317) 638-8725
Email: info@redimond.com

PROJECT:

NEW ELEMENTARY SCHOOL FOR CARMEL CLAY SCHOOLS
CARMEL, IN

SCOPE DRAWINGS:

These drawings indicate the general scope of the project in terms of architectural design concept, the dimensions of the building, the major architectural elements and the type of mechanical and electrical systems to be installed.

The drawings do not necessarily indicate or describe all work required for full performance and completion of the requirements of the Contract.

Work on the basis of the general scope indicated or described, the trade contractors shall provide all such items required for the proper execution and completion of the work.

REVISIONS:

1	ADDENDUM #1	12-06-19

ISSUE DATE	DRAWN BY	CHECKED BY
11/19/19	AJS	AJS

DRAWING TITLE:

GROUND FLOOR PLAN - UNIT A - POWER

CERTIFIED BY:

AARON J. SCHIPP REGISTERED PE10504720 STATE OF INDIANA PROFESSIONAL ENGINEER

11/19/2019

DRAWING NUMBER

E211

PROJECT NUMBER

18094