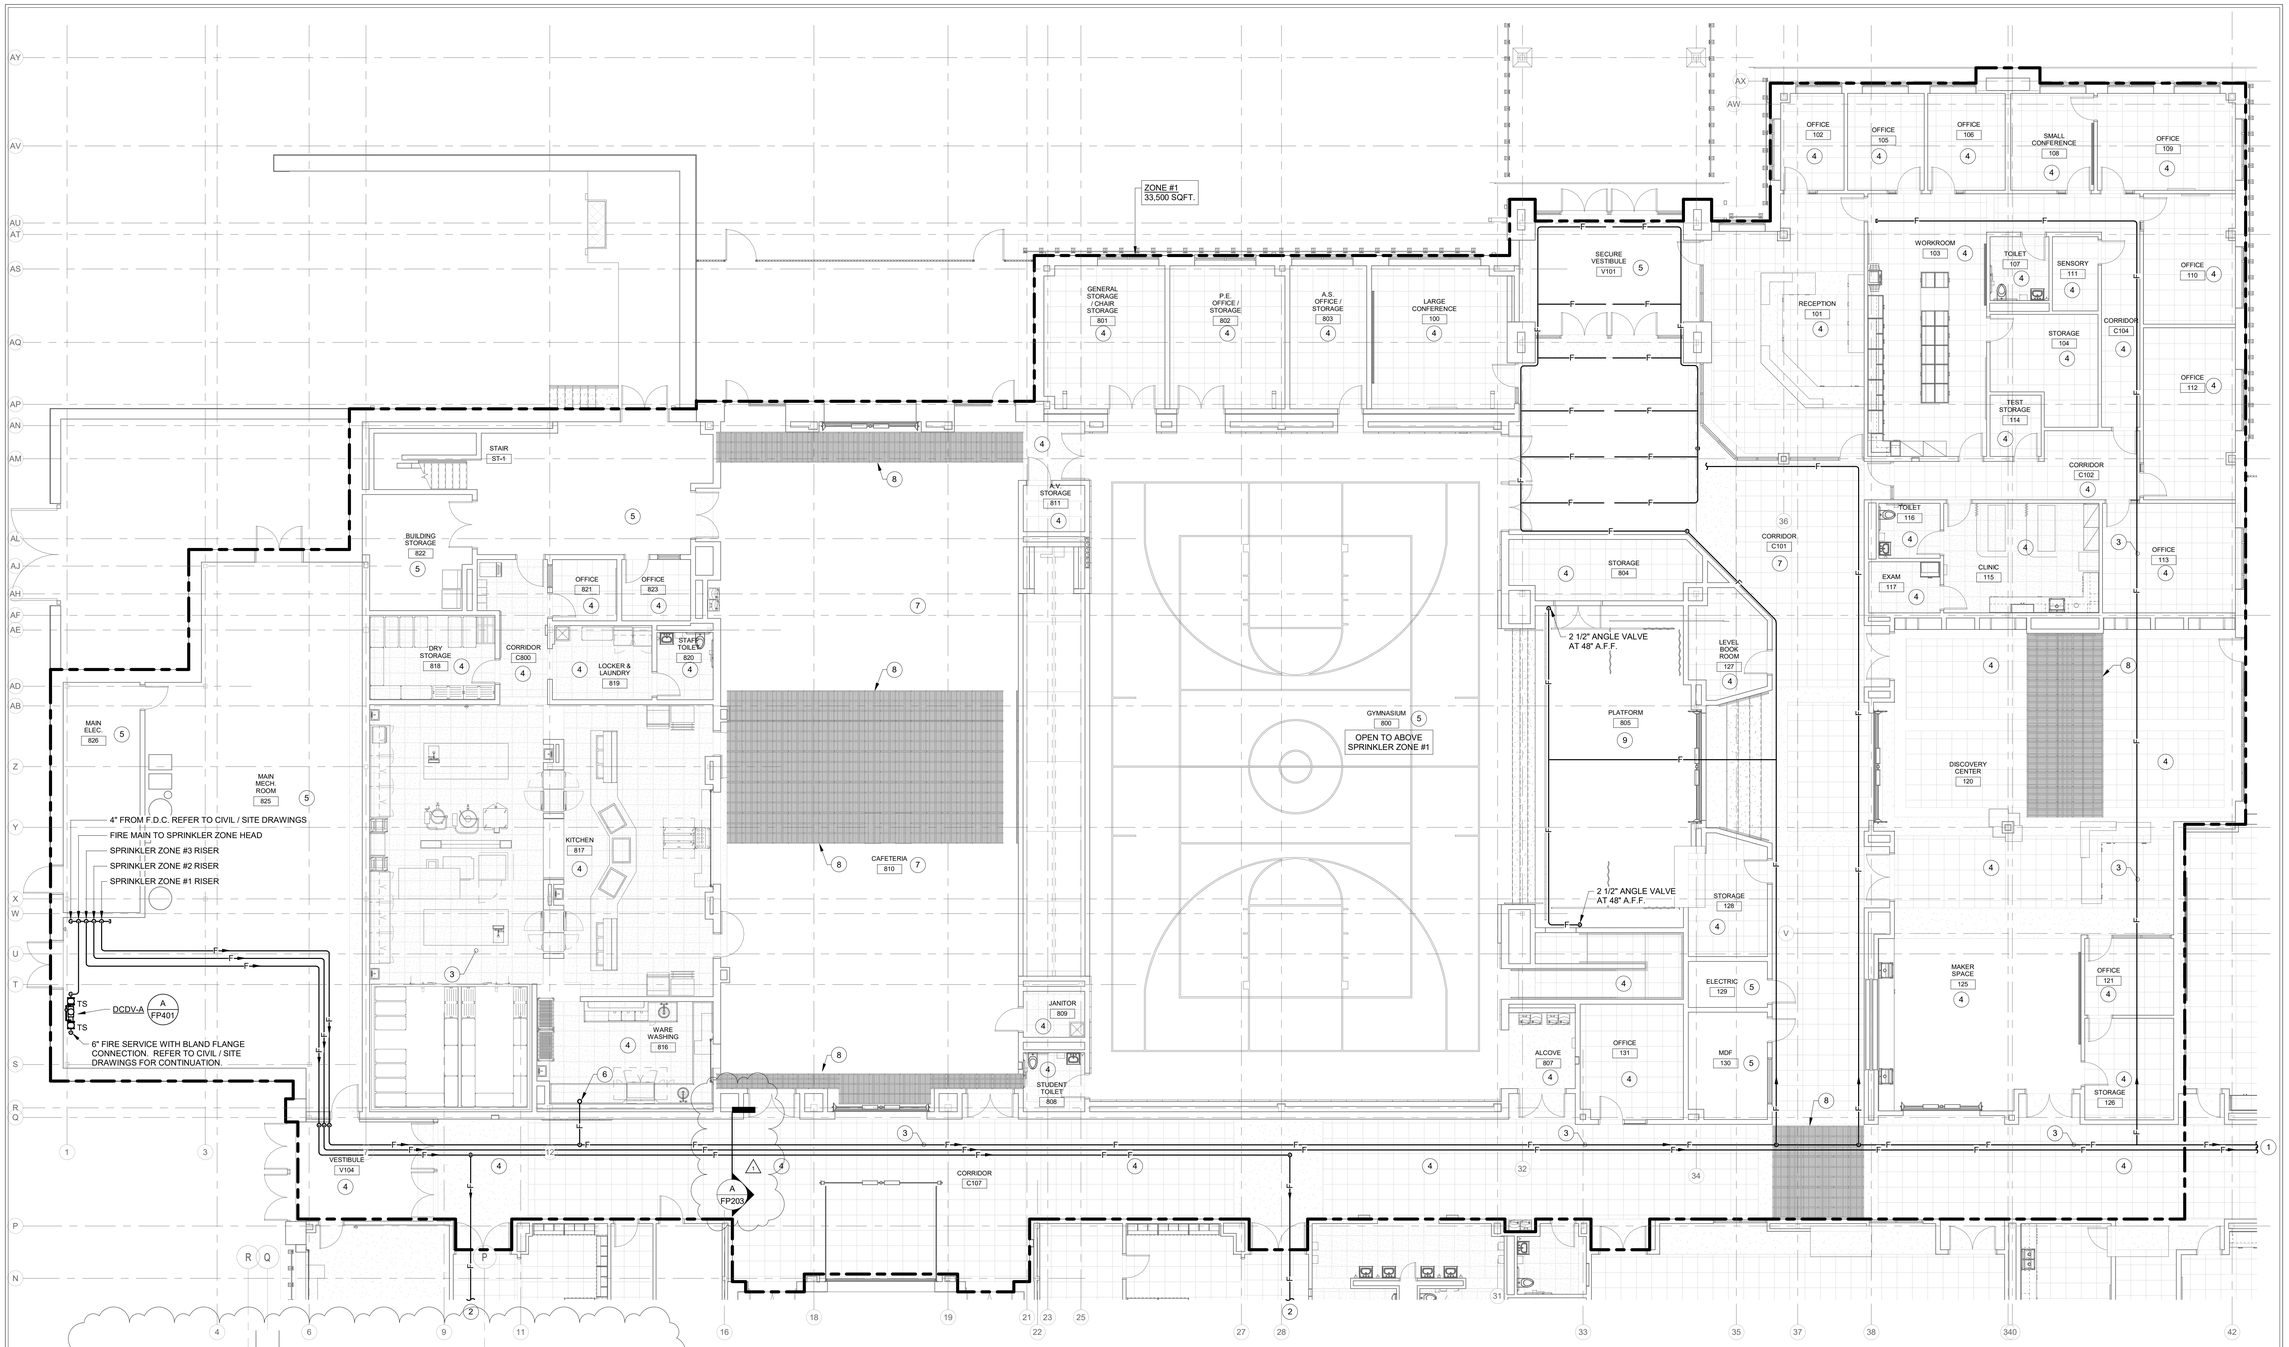

GROUND FLOOR PLAN - UNIT C - FIRE PROTECTION

SCALE: 1/8" = 1'-0"

NORTH

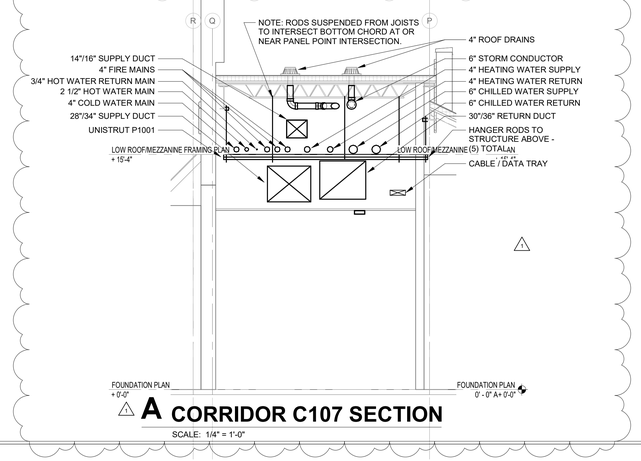

A CORRIDOR C107 SECTION

SCALE: 1/4" = 1'-0"

GENERAL NOTES:

1. REFER TO SHEET PM001 FOR ADDITIONAL GENERAL NOTES.
2. ALL CONCEALED SPRINKLER HEADS TO BE FACTORY PAINTED. COORDINATE COLOR WITH ARCHITECT.

PLAN NOTES:

1. REFER TO SHEET FP201 FOR CONTINUATION OF PIPING.
2. REFER TO SHEET FP204 FOR CONTINUATION OF PIPING.
3. SPRINKLER MAIN FOR ZONE #1
4. INSTALL CONCEALED SPRINKLER HEADS IN THIS AREA.
5. INSTALL UPRIGHT SPRINKLER HEADS IN THIS AREA.
6. SPRINKLER RISER UP TO WEST MEZZANINE.
7. INSTALL CONCEALED SPRINKLER HEADS IN THIS AREA, INSTALL UPRIGHT SPRINKLER HEADS ABOVE CLOUD CEILING.
8. CONCEALED SPRINKLER HEAD TO BE PAINTED TO MATCH CEILING. SUBMIT COLOR SAMPLE TO ARCHITECT FOR REVIEW.
9. COORDINATE UPRIGHT SPRINKLER HEADS IN THIS AREA WITH ALL LIGHTING, STRUCTURE, CURTAINS, DUCTWORK, AND ALL OTHER EQUIPMENT.

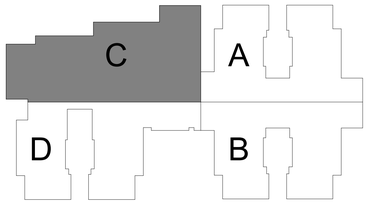

CARMEL CLAY SCHOOLS
CARMEL, INDIANA

CSO
8831 Keystone Crossing, Indianapolis, IN 46240
317.848.7600 | csoinc.net

© 2019 CSO Architects, Inc. All Rights Reserved

DA#19022

R.E. Dimond and Associates, Inc.
Consulting Engineers
Electrical • Mechanical
Indianapolis, IN 46014
Phone: (317) 634-4072 Fax: (317) 638-4725
Email: info@redimond.com

PROJECT:

NEW ELEMENTARY SCHOOL FOR CARMEL CLAY SCHOOLS

CARMEL, IN

SCOPE DRAWINGS:

These drawings indicate the general scope of the project in terms of architectural design concept, the dimensions of the building, and the general arrangement and the type of structural, mechanical and electrical systems.

The drawings do not necessarily indicate or describe all work required for the performance and completion of the requirements of the Contract.

On the basis of the general scope indicated or described, the trade contractors shall furnish all items required for the proper execution and completion of the work.

REVISIONS:

1	ADDENDUM #1	12-06-19

ISSUE DATE	DRAWN BY	CHECKED BY
11/19/19	AMB	GAC

DRAWING TITLE:

GROUND FLOOR PLAN - UNIT C - FIRE PROTECTION

CERTIFIED BY:

DANIEL E. DIMOND REGISTERED No. PE60910351 STATE OF INDIANA PROFESSIONAL ENGINEER

11 / 19 / 2019

DRAWING NUMBER

FP203

PROJECT NUMBER

18094