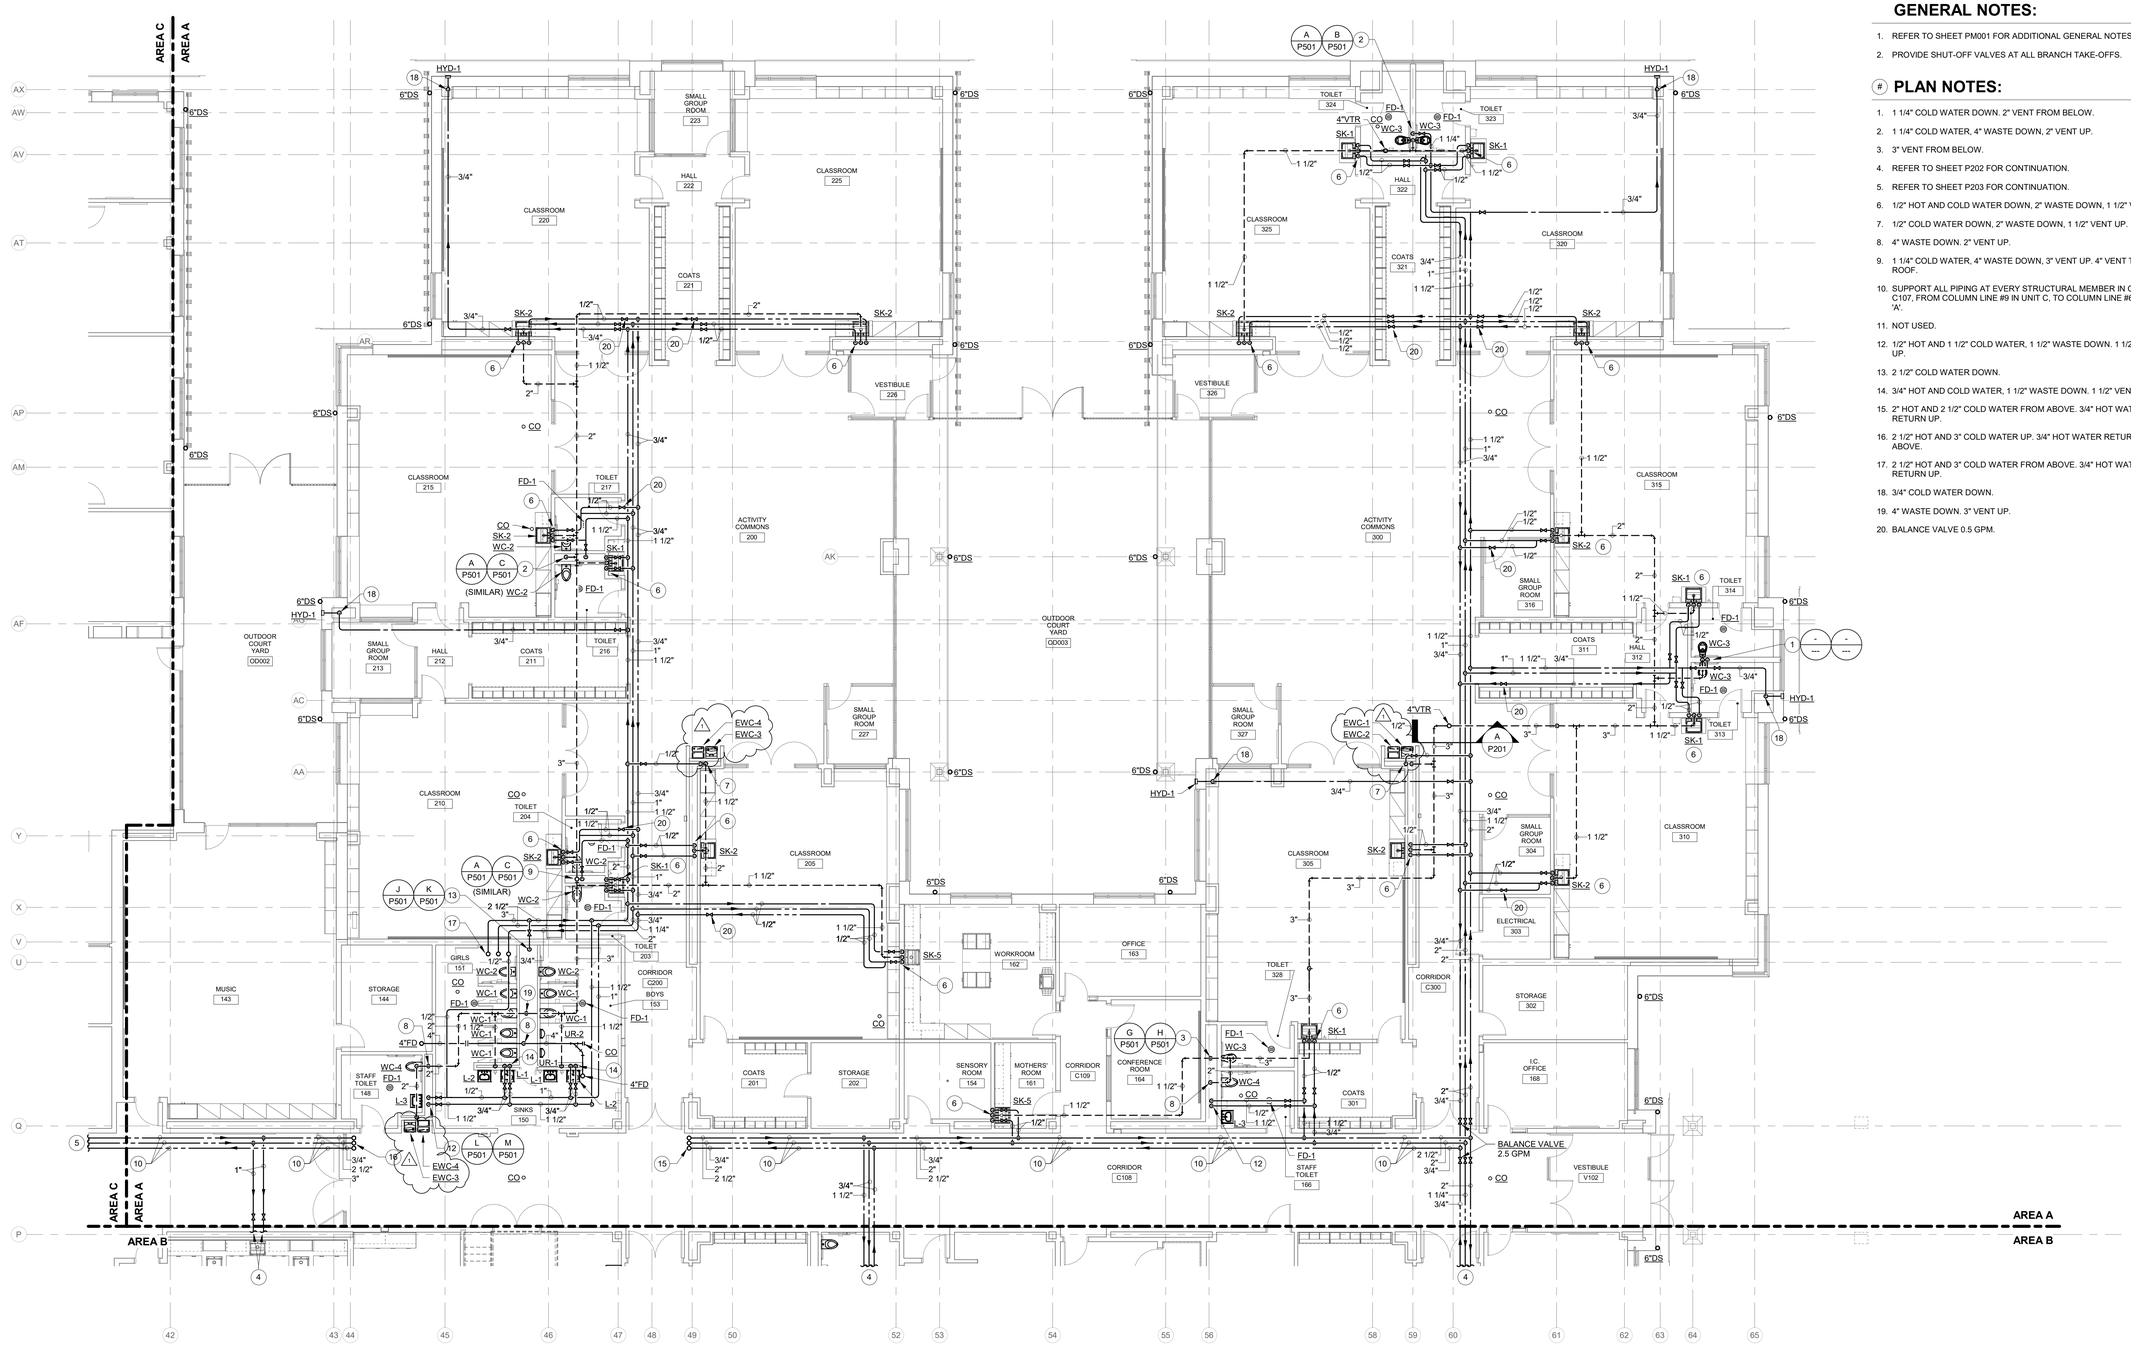

GENERAL NOTES:

1. REFER TO SHEET PM001 FOR ADDITIONAL GENERAL NOTES.
2. PROVIDE SHUT-OFF VALVES AT ALL BRANCH TAKE-OFFS.

PLAN NOTES:

1. 1 1/4" COLD WATER DOWN. 2" VENT FROM BELOW.
2. 1 1/4" COLD WATER, 4" WASTE DOWN, 2" VENT UP.
3. 3" VENT FROM BELOW.
4. REFER TO SHEET P202 FOR CONTINUATION.
5. REFER TO SHEET P203 FOR CONTINUATION.
6. 1/2" HOT AND COLD WATER DOWN, 2" WASTE DOWN, 1 1/2" VENT UP.
7. 1/2" COLD WATER DOWN, 2" WASTE DOWN, 1 1/2" VENT UP.
8. 4" WASTE DOWN. 2" VENT UP.
9. 1 1/4" COLD WATER, 4" WASTE DOWN, 3" VENT UP. 4" VENT THROUGH ROOF.
10. SUPPORT ALL PIPING AT EVERY STRUCTURAL MEMBER IN CORRIDOR C107, FROM COLUMN LINE #9 IN UNIT C, TO COLUMN LINE #60 IN UNIT 'A'.
11. NOT USED.
12. 1/2" HOT AND 1 1/2" COLD WATER, 1 1/2" WASTE DOWN. 1 1/2" VENT UP.
13. 2 1/2" COLD WATER DOWN.
14. 3/4" HOT AND COLD WATER, 1 1/2" WASTE DOWN. 1 1/2" VENT UP.
15. 2" HOT AND 2 1/2" COLD WATER FROM ABOVE. 3/4" HOT WATER RETURN UP.
16. 2 1/2" HOT AND 3" COLD WATER UP. 3/4" HOT WATER RETURN FROM ABOVE.
17. 2 1/2" HOT AND 3" COLD WATER FROM ABOVE. 3/4" HOT WATER RETURN UP.
18. 3/4" COLD WATER DOWN.
19. 4" WASTE DOWN. 3" VENT UP.
20. BALANCE VALVE 0.5 GPM.

GROUND FLOOR PLAN - UNIT A - PLUMBING

SCALE: 1/8" = 1'-0"

NORTH

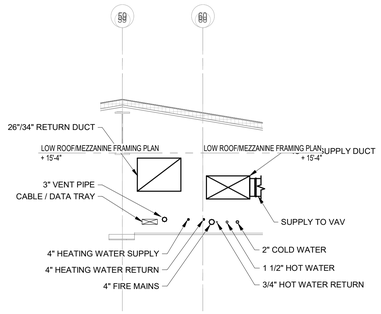

A TYPICAL WING SECTION

SCALE: NONE

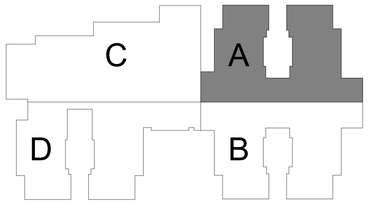

CARMEL CLAY SCHOOLS
CARMEL, INDIANA

CSO
8831 Keystone Crossing, Indianapolis, IN 46240
317.848.7600 | csoinc.net
© 2018 CSO Architects, Inc. All Rights Reserved

DA#19022

R.E. Dimond and Associates, Inc.
Consulting Engineers
Technology Solutions
Indianapolis, IN 46014
Phone: (317) 634-4672 Fax: (317) 638-8725
Email: info@redimond.com

PROJECT:
NEW ELEMENTARY SCHOOL
FOR
CARMEL CLAY SCHOOLS
CARMEL, IN

SCOPE DRAWINGS:
These drawings indicate the general scope of the project in terms of architectural design concept, the dimensions of the building, the major architectural elements and the type and quantity of equipment and furnishings.
The drawings do not necessarily indicate or describe all work required for full performance and completion of the contracted work in all respects.
On the basis of the general scope indicated or described, the trade contractors shall furnish all items required for the proper execution and completion of the work.

REVISIONS:

1	ADDENDUM #1	12-06-19

ISSUE DATE	DRAWN BY	CHECKED BY
11/19/19	AMB	DED

DRAWING TITLE:
GROUND FLOOR PLAN - UNIT A - PLUMBING

CERTIFIED BY:
DANIEL E. DIMOND
REGISTERED
No. PE60910351
STATE OF INDIANA
PROFESSIONAL ENGINEER
11/19/2019

DRAWING NUMBER
P201

PROJECT NUMBER
18094