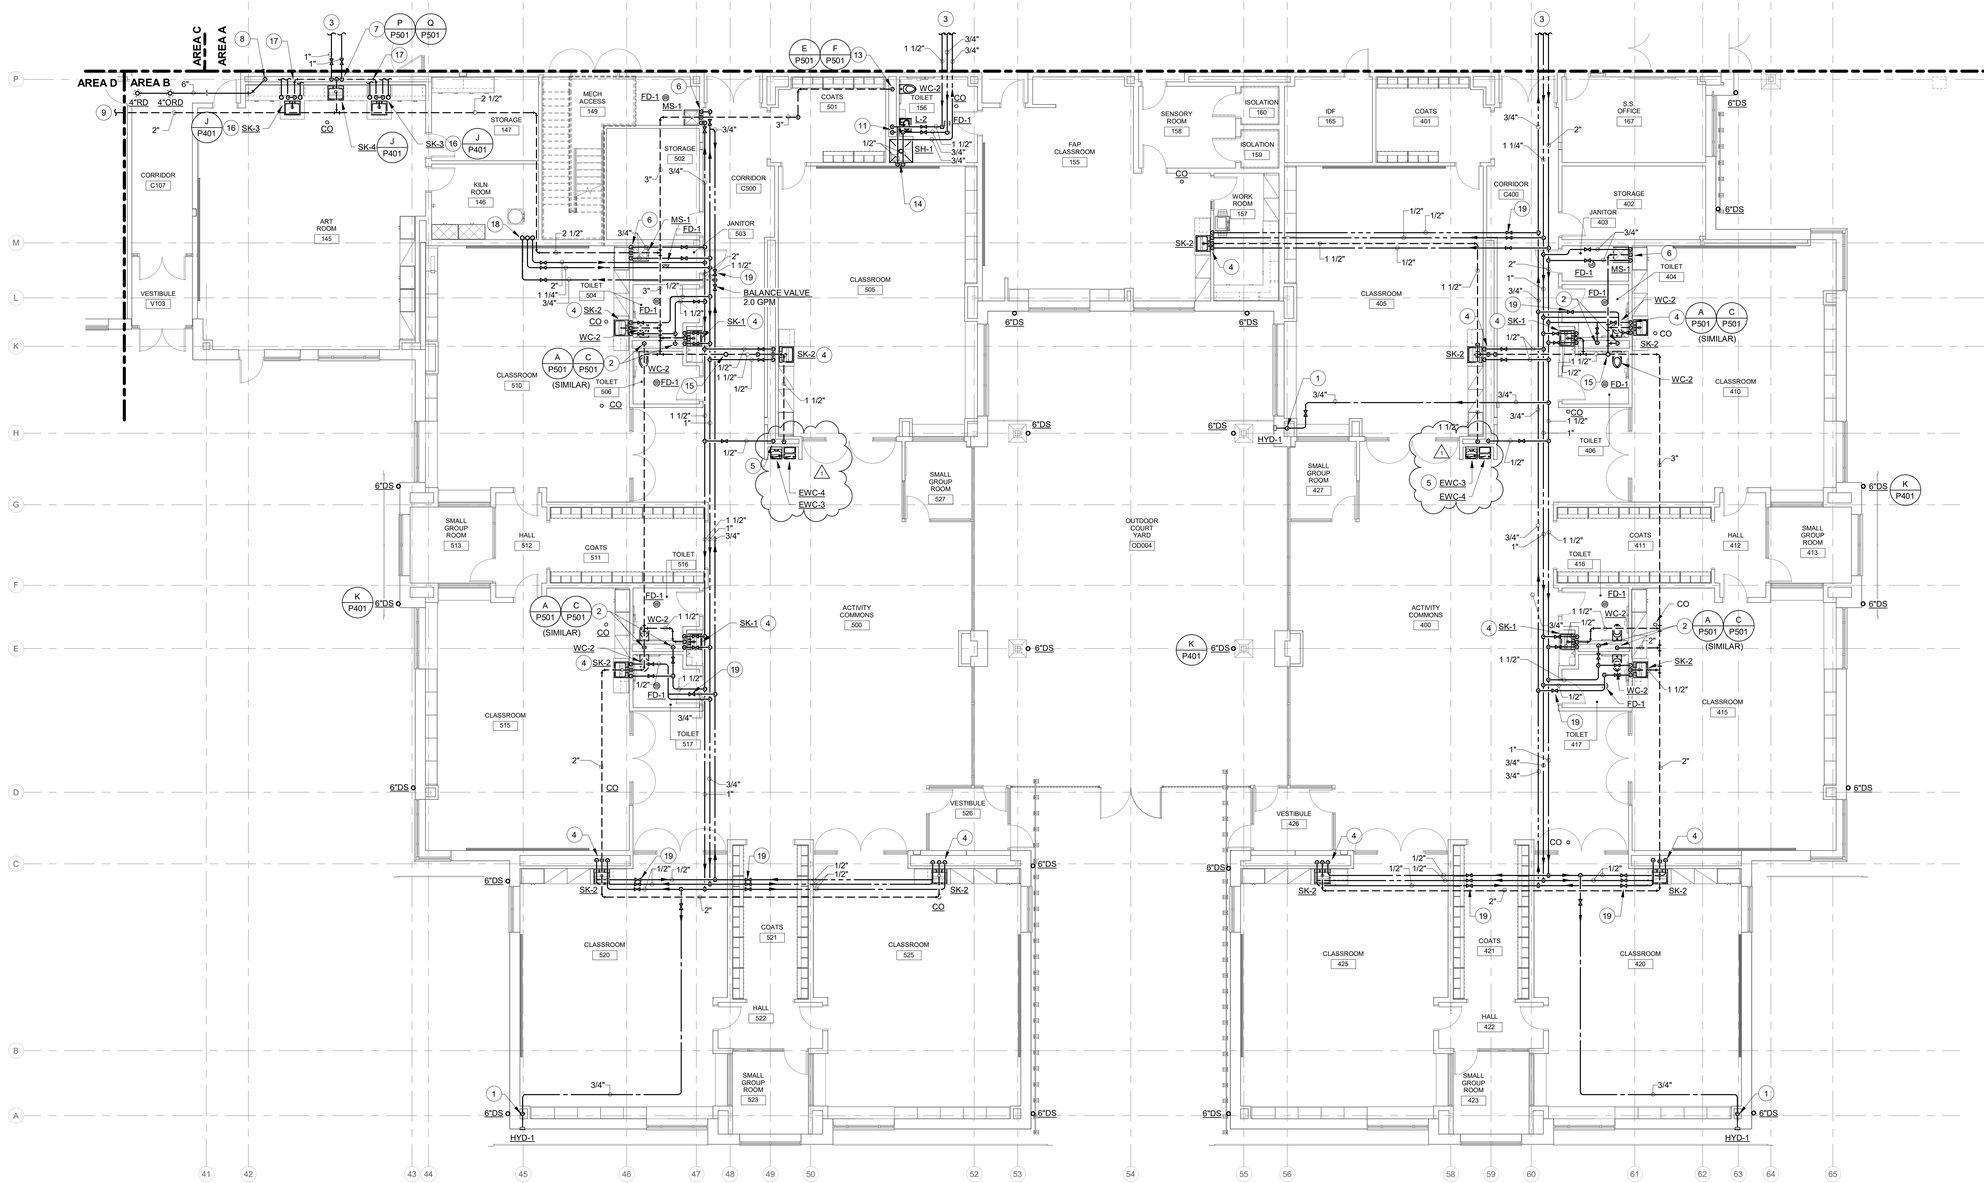

GROUND FLOOR PLAN - UNIT B - PLUMBING

SCALE: 1/8" = 1'-0"

NORTH

PLAN NOTES:

1. 3/4" COLD WATER DOWN.
2. 1 1/4" COLD WATER, 4" WASTE DOWN, 2" VENT UP.
3. REFER TO SHEET P201A FOR CONTINUATION OF PIPING.
4. 1/2" HOT AND COLD WATER, 1 1/2" WASTE DOWN. 1 1/2" VENT UP.
5. 1/2" COLD WATER, 1 1/2" WASTE DOWN. 1 1/2" VENT UP.
6. 3/4" HOT AND COLD WATER DOWN, 2" VENT FROM BELOW.
7. 1" HOT AND COLD WATER, 2" WASTE DOWN. 1 1/2" VENT UP.
8. 6" STORM DOWN.
9. REFER TO SHEET P204 FOR CONTINUATION OF PIPING.
10. NOT USED.
11. 1/2" HOT AND 1" COLD WATER DOWN.
12. 1 1/2" WASTE DOWN. 1 1/2" VENT UP.
13. 4" WASTE DOWN. 2" VENT UP.
14. 1/2" HOT AND COLD WATER DOWN.
15. 3" VENT UP. 4" VENT THRU ROOF.
16. 1/2" HOT AND COLD WATER, 1 1/2" WASTE, AND 1 1/2" LOOP VENT FOR ART SINK.
17. 1/2" HOT AND COLD WATER, 1 1/2" WASTE, AND 1 1/2" VENT PIPING ROUTED IN CASEWORK TO PLUMBING PIPING IN CHASE. COORDINATE PIPE ROUTING IN CASEWORK WITH ARCHITECT.
18. 2" COLD WATER AND 1 1/2" HOT WATER FROM MECHANICAL MEZZANINE ABOVE. 3/4" HOT WATER RETURN UP TO MECHANICAL MEZZANINE.
19. BALANCE VALVE 0.5 GPM.

GENERAL NOTES:

1. REFER TO SHEET PM001 FOR ADDITIONAL GENERAL NOTES.

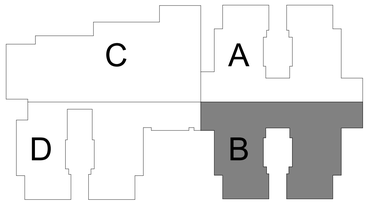

CARMEL CLAY SCHOOLS
CARMEL, INDIANA

CSO
8831 Keystone Crossing, Indianapolis, IN 46240
317.848.7800 | csoinc.net
© 2019 CSO Architects, Inc. All Rights Reserved

DA#19022

R.E. Dimond and Associates, Inc.
Consulting Engineers
7250 Naval Station Road
Indianapolis, IN 46214
Phone: (317) 634-4072 Fax: (317) 638-4725
Email: info@redimond.com

PROJECT:
NEW ELEMENTARY SCHOOL FOR CARMEL CLAY SCHOOLS
CARMEL, IN

SCOPE DRAWINGS:
These drawings indicate the general scope of the project in terms of architectural design concept, the dimensions of the building, the major architectural features and the type of building, mechanical and electrical systems.
The drawings do not necessarily indicate or describe all work required for full performance and completion of the requirements of the Contract.
In addition to the general scope indicated or described, the trade contractors shall furnish all items required for the proper execution and completion of the work.

REVISIONS:

1	ADDENDUM #1	12-06-19

ISSUE DATE	DRAWN BY	CHECKED BY
11/19/19	AMB	DED

DRAWING TITLE:
GROUND FLOOR PLAN - UNIT B - PLUMBING

CERTIFIED BY:
DANIEL E. DIMOND
REGISTERED
No. PE60910351
STATE OF INDIANA
PROFESSIONAL ENGINEER
11/19/2019

DRAWING NUMBER
P202

PROJECT NUMBER
18094