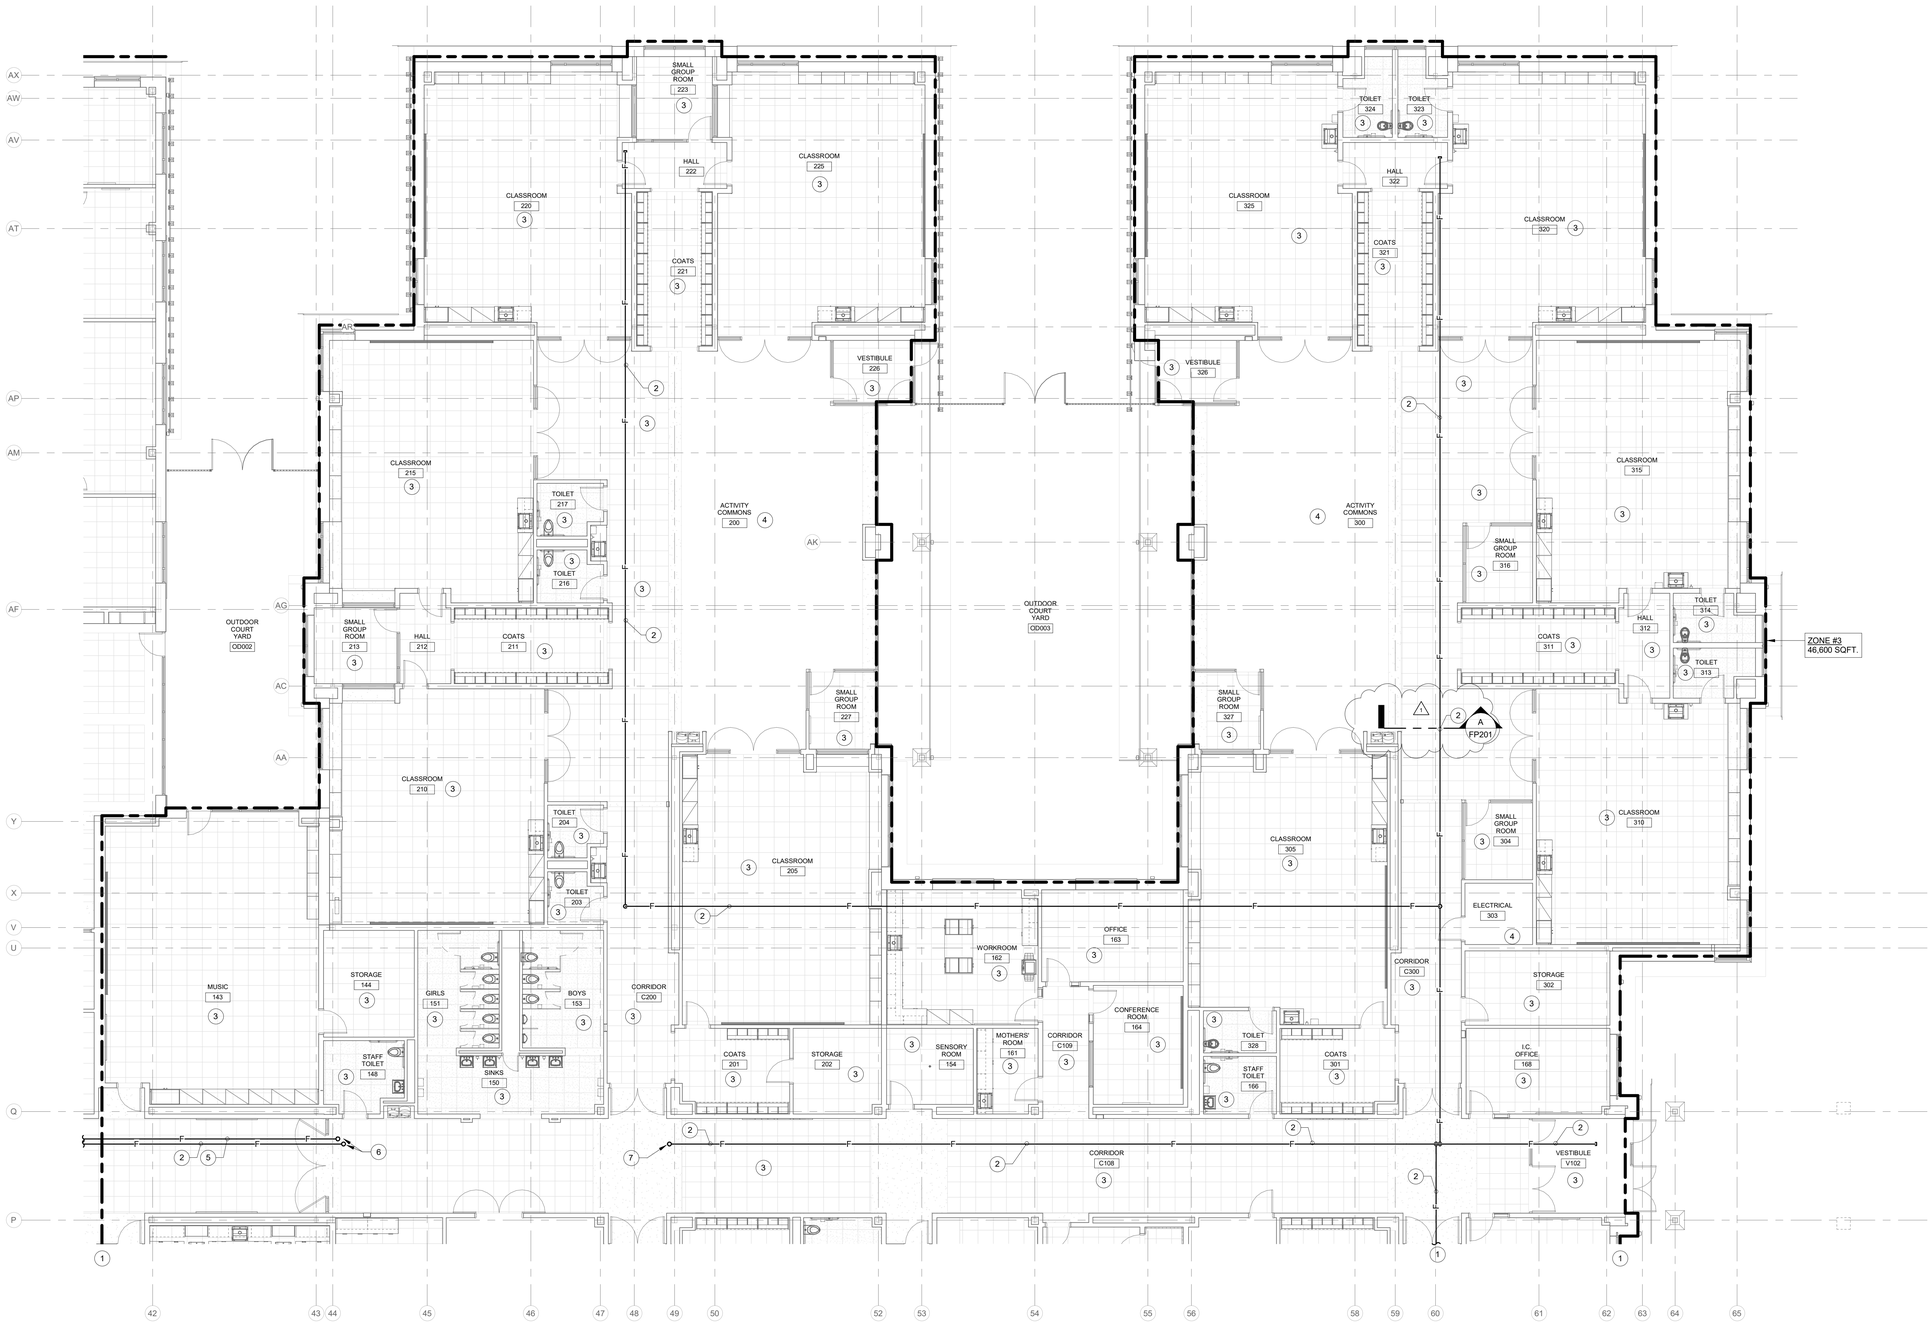

GROUND FLOOR PLAN - UNIT A - FIRE PROTECTION

NORTH

SCALE: 1/8" = 1'-0"

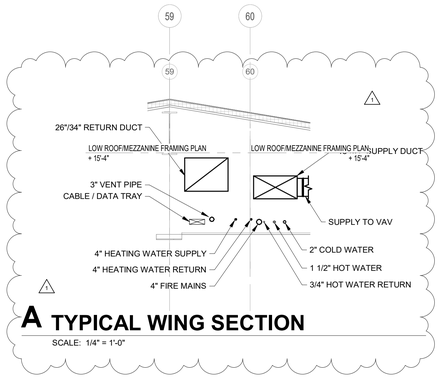

A TYPICAL WING SECTION

SCALE: 1/4" = 1'-0"

GENERAL NOTES:

1. REFER TO SHEET PM001 FOR ADDITIONAL GENERAL NOTES.
2. ALL CONCEALED SPRINKLER HEADS TO BE FACTORY PAINTED. COORDINATE COLOR WITH ARCHITECT.

PLAN NOTES:

1. REFER TO SHEET FP202 FOR CONTINUATION OF SPRINKLER ZONE #3.
2. SPRINKLER MAIN FOR ZONE #3.
3. INSTALL CONCEALED SPRINKLER HEADS IN THIS AREA.
4. INSTALL UPRIGHT SPRINKLER HEADS IN THIS AREA.
5. SPRINKLER MAIN FOR ZONE #1.
6. ZONES #1 AND #3 SPRINKLER MAIN UP.
7. ZONE #3 SPRINKLER MAIN FROM ABOVE.

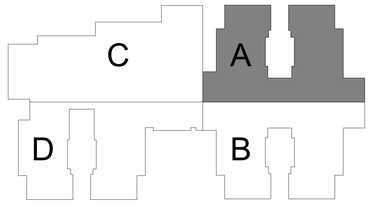

CARMEL CLAY SCHOOLS
CARMEL, INDIANA

CSO
8831 Keystone Crossing, Indianapolis, IN 46240
317.848.7800 | csoinc.net
© 2019 CSO Architects, Inc. All Rights Reserved

DA#19022

R.E. Dimond and Associates, Inc.
Consulting Engineers
Technology and Energy
Indianapolis, IN 46014
Phone: (317) 634-4672 Fax: (317) 638-4725
Email: info@redimond.com

PROJECT:
NEW ELEMENTARY SCHOOL
FOR
CARMEL CLAY SCHOOLS
CARMEL, IN

SCOPE DRAWINGS:
These drawings indicate the general scope of the project to be performed and show the general arrangements of the building, the major architectural elements and the type of structural, mechanical and electrical systems.
The drawings do not necessarily indicate or describe all work required for full performance and completion of the architectural and engineering.
On the basis of the general scope indicated or described the trade contractors shall furnish all items required for the proper execution and completion of the work.

REVISIONS:

1	ADDENDUM #1	12-06-19

ISSUE DATE	DRAWN BY	CHECKED BY
11/19/19	AMB	DED

DRAWING TITLE:
GROUND FLOOR PLAN - UNIT A - FIRE PROTECTION

CERTIFIED BY:
DANIEL E. DIMOND
REGISTERED
No. PE60910351
STATE OF INDIANA
PROFESSIONAL ENGINEER
11/19/2019

DRAWING NUMBER
FP201

PROJECT NUMBER
18094