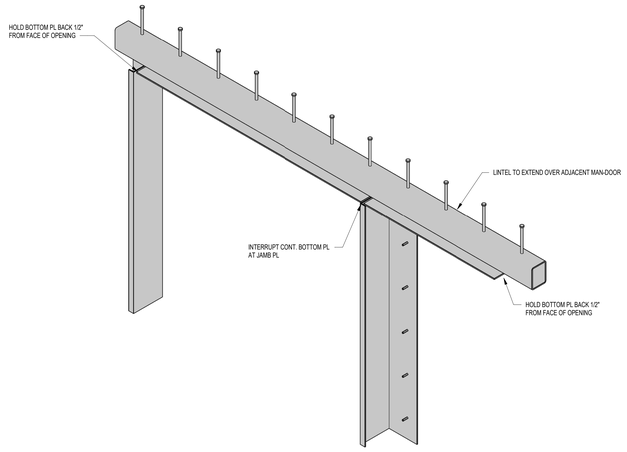

3B ISOMETRIC OVERHEAD DOOR FRAME IN EXISTING

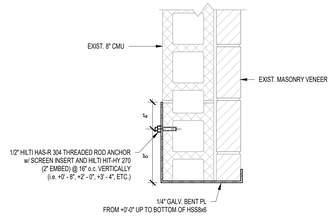

3A OVERHEAD DOOR JAMB PLAN DETAIL IN EXISTING
1 1/2" = 1'-0"

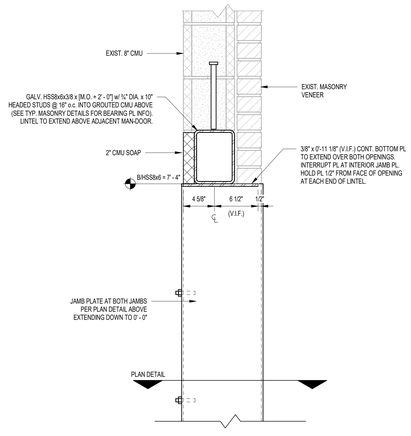

3 SECTION
1 1/2" = 1'-0"

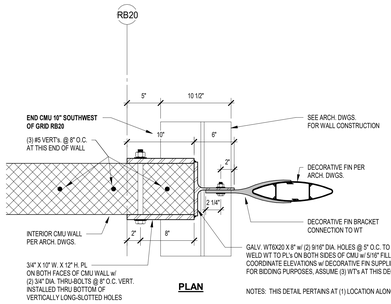

NOTES: THIS DETAIL PERTAINS AT (1) LOCATION ALONG GRID RB20 5'-0" NORTHWEST OF GRID RBJ.

2 DECORATIVE FIN ATTACHMENT DETAIL AT CMU
1 1/2" = 1'-0"

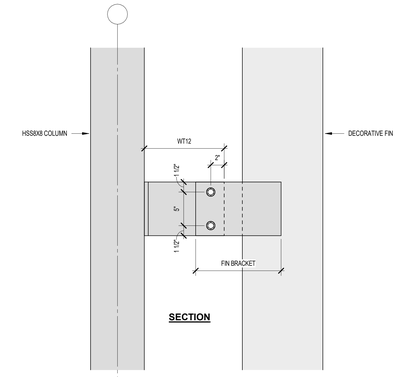

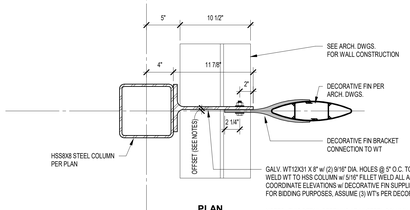

NOTES: THIS DETAIL PERTAINS AT (4) STEEL COLUMN LOCATIONS.
1. AT GRID AA-A7, OFFSET THE WT12 BRACKETS 1-9/16" WEST OF GRID A7 (i.e. FIN CENTERED 2" WEST OF A7).
2. AT GRID AA-A15, OFFSET THE WT12 BRACKETS 7/16" EAST OF GRID A15 (i.e. FIN CENTERED ON A15).
3. AT GRID AA-B1, OFFSET THE WT12 BRACKETS 7/16" EAST OF GRID B1 (i.e. FIN CENTERED ON B1).
4. AT GRID RBM-RB16, OFFSET THE WT12 BRACKETS 7/16" SOUTHWEST OF GRID RB16 (i.e. FIN CENTERED ON RB16).

1 DECORATIVE FIN ATTACHMENT DETAIL AT HSS COL
1 1/2" = 1'-0"

SCHMIDT
ASSOCIATES
415 Massachusetts Avenue
Indianapolis, IN 46204
www.schmidt-arch.com

Project No. 2018-050.LCH
Project Date 05.05.2020
Produced RMD/NRR

ROBERT M. DEAL
REGISTERED
No. 10100205
STATE OF INDIANA
PROFESSIONAL ENGINEER

These Drawings and Specifications, and all copies thereof are and shall remain the property and copyright of the Architect. They shall be used only with respect to this Project and are not to be used on any other Project or Work without prior written permission from the Architect.

#	Revision	Date
1	Addendum #3	06.02.2020

7300 E 56th St.
Lawrence, IN 46226

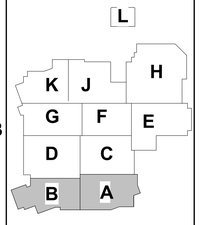

KEY PLAN

MSD OF LAWRENCE TOWNSHIP

ADDITIONS AND RENOVATIONS TO LAWRENCE CENTRAL HIGH SCHOOL

FRAMING SECTIONS AND DETAILS

S-416

General Demolition Notes

A. Contractor shall field-verify all existing conditions, dimensions, and arrangements.

B. Contractor is responsible for protection of all existing surfaces, materials, and components to remain or be relocated. Damage to these resulting from performance of Work shall be repaired by Contractor to satisfaction of Owner and Architect at no additional expense to Owner.

C. Contractor shall provide temporary dust protection as required to prevent construction debris and dust from migrating out of Project Area. Owner/Architect shall confirm all dust prevention measures/locations and shall determine changes to these measures.

D. All existing equipment and fixtures shall remain property of Owner. All reusable items salvaged during demolition operations shall be retained for Owner's inspection. Only items so inspected and rejected by Owner shall be disposed. All other such items shall be turned over to Owner for disposition.

E. All existing surfaces located adjacent to, or exposed by demolition work and scheduled to receive new construction shall be patched and repaired as required to cleanly receive new work.

F. All existing surfaces located adjacent to, or exposed by demolition work and scheduled to remain exposed after completion of new const. shall be repaired and patched as required to receive new finishes.

G. Owner will be responsible for removal/rearrangement of all existing loose furnishings during construction, unless noted otherwise.

H. Refer to Mech./Elec. Drawings for additional patching and preparation work related to M.E.P. demolition items.

I. Existing sleeves, holes, and other penetrations or new damage of existing building structure above grade exposed by demolition and removal of piping, appurtenances, equipment shall be patched and repaired as part of the Work. Maintain fire ratings of all and adjacent construction affected.

J. Cap all piping to remain or abandoned in accordance with requirements of authority having jurisdiction and in accordance with all local and state plumbing and health codes. Utilize only pre-manufactured and approved fittings to cap existing piping.

K. Each Contractor is responsible for all demolition work required or noted for installation of new Work. Demolition may include associated distribution systems, appurtenances, equipment supporting controls, and miscellaneous supports, unless noted otherwise.

L. Coordinate all demolition with Project sequencing as directed by Construction Manager.

M. Remove all tile finishes on walls in the existing corridors to remain including all adhesives and grout. Prep to receive finish.

DEMOLITION PLAN LEGEND

- 024116 - STRUCTURE DEMOLITION
- 024119 - SELECTIVE DEMOLITION - AREA TO BE GUTTED OF ALL EXISTING GENERAL CONSTRUCTION EXCEPT FOR EXISTING STRUCTURAL MEMBERS, SLABS (U.N.O.), AND DECKS - REFER TO MEPT DWGS FOR UTILITIES REMOVAL REQUIRED
- 024119 - SELECTIVE DEMOLITION - EXISTING FLOOR SLAB TO BE REMOVED

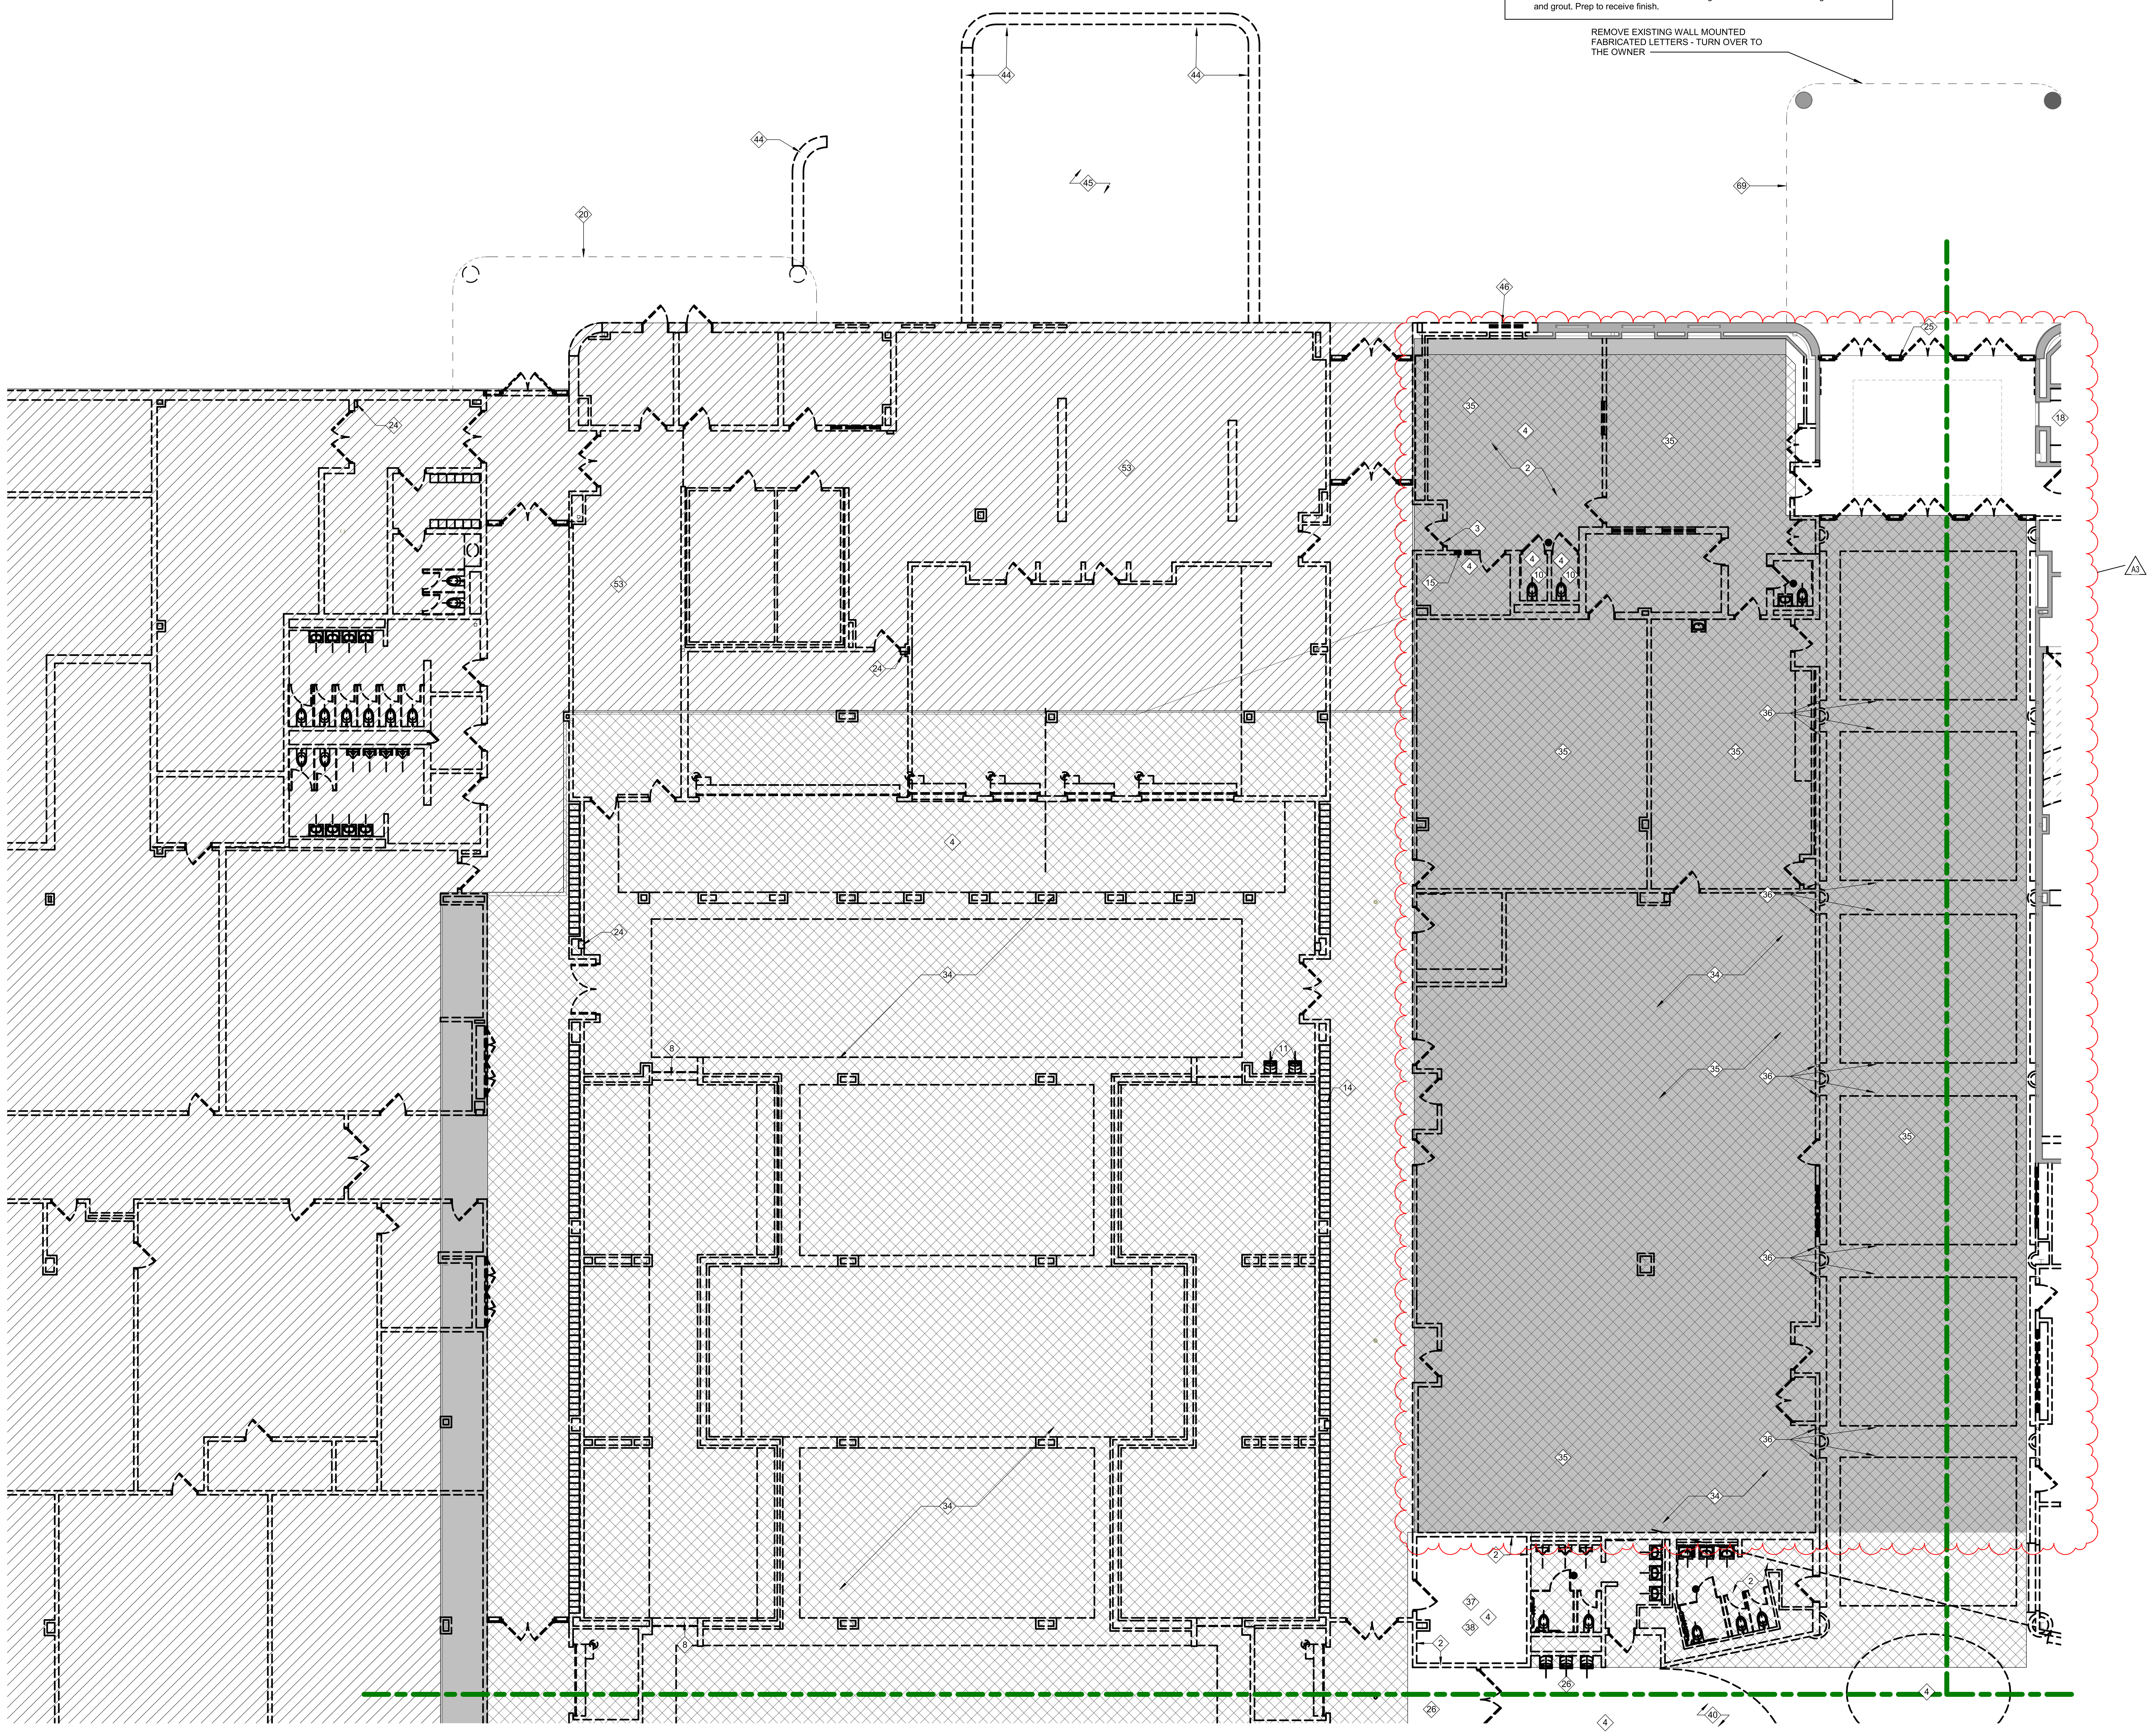

2A FIRST FLOOR DEMOLITION PLAN - UNIT K
1/8" = 1'-0"

DEMOLITION FLOOR PLAN NOTES

#	NOTE
1	REMOVE INTERIOR WALL CONSTRUCTION IN ITS ENTIRETY TO LIMITS INDICATED INCLUDING, BUT NOT LIMITED TO DOORS, FRAMES, WINDOWS AND ALL MISCELLANEOUS FRAMING. FIELD VERIFY ALL EXISTING WALL CONSTRUCTION PRIOR TO DEMOLITION. REFER TO ARCHITECTURAL AND INTERIOR FLOOR PLANS FOR FINISH CONDITIONS AND DIMENSIONS. NEW CONSTRUCTION TO TOOTH-IN TO EXISTING MASONRY COURSING WHERE APPLICABLE. PATCH AND REPAIR EXISTING ADJACENT SURFACES TO REMAIN AND PREP FOR NEW CONSTRUCTION.
2	REMOVE INTERIOR WALL CONSTRUCTION IN ITS ENTIRETY TO LIMITS INDICATED INCLUDING, BUT NOT LIMITED TO DOORS, FRAMES, WINDOWS AND ALL MISCELLANEOUS FRAMING. FIELD VERIFY ALL EXISTING WALL CONSTRUCTION PRIOR TO DEMOLITION. REFER TO ARCHITECTURAL AND INTERIOR FLOOR PLANS FOR FINISH CONDITIONS AND DIMENSIONS. PATCH AND REPAIR EXISTING ADJACENT SURFACES TO REMAIN AND PREP FOR NEW CONSTRUCTION.
3	REMOVE DOOR SYSTEM IN ITS ENTIRETY INCLUDING, BUT NOT LIMITED TO THE DOOR, FRAME, SIDELIGHTS, TRANSOM, GLAZING, HARDWARE AND ALL RELATED ANCHORS. PREP EXISTING OPENING FOR NEW CONSTRUCTION. PATCH AND REPAIR ALL ADJACENT SURFACES TO REMAIN FOR NEW CONSTRUCTION/FINISH.
4	REMOVE SUSPENDED LAY-IN PANEL CEILING SYSTEM IN ITS ENTIRETY INCLUDING, BUT NOT LIMITED TO THE CEILING PADS, GRID, SUSPENSION WIRES,ALL RELATED ANCHORS AND ALL ASSOCIATED CEILING MOUNTED ITEMS. PATCH AND REPAIR EXISTING SURFACES TO REMAIN AND PREP FOR NEW CONSTRUCTION/FINISH.
5	REMOVE GYPSUM BOARD BULKHEAD IN ITS ENTIRETY INCLUDING, BUT NOT LIMITED TO THE GYPSUM BOARD, STUD FRAMING AND ALL ASSOCIATED ANCHORS. PATCH AND REPAIR EXISTING SURFACES TO REMAIN AND PREP FOR NEW CONSTRUCTION/FINISH. REMOVE AND RELOCATE LIGHTS AND SECURITY CAMERA AS REQUIRED. VERIFY LOCATION WITH OWNER. REFER TO E-SERIES AND T-SERIES DRAWINGS.
6	REMOVE EXISTING CHALKBOARD, MARKERBOARD,TACKBOARD, WALL ACCESSORIES AND/OR DISPLAY BOARDS AND THEIR ASSOCIATED ADHESIVE. PREP AND REPAIR FOR NEW FINISH.
7	REMOVE OPERABLE PARTITION SYSTEM IN ITS ENTIRETY INCLUDING, BUT NOT LIMITED TO THE OPERABLE PARTITION PANELS, TRIMS, TRACK, SUPPORTS AND ALL RELATED ANCHORS. PATCH AND REPAIR ADJACENT SURFACES TO REMAIN AND PREP FOR NEW CONSTRUCTION/FINISH.
8	REMOVE CASEWORK IN ITS ENTIRETY INCLUDING, BUT NOT LIMITED TO WALL CABINETS, BASE CABINETS, COUNTERTOPS, FILL PANELS, SINKS AND ALL RELATED TRIMS. PATCH AND REPAIR ALL EXISTING ADJACENT SURFACES TO REMAIN AND PREP FOR NEW CONSTRUCTION/FINISH.
9	REMOVE EXTERIOR WALL CONSTRUCTION TO 8" BELOW FINISH FLOOR LINE IN ITS ENTIRETY TO LIMITS INDICATED . REMOVE ALL DOORS, FRAMES, WINDOWS, AND MISCELLANEOUS FRAMING IN ITS ENTIRETY. PROTECT ALL EXISTING STRUCTURAL MEMBERS TO REMAIN. PREPARE ADJACENT SURFACES TO REMAIN TO NEW WORK. REFERENCE A-SERIES AND I-SERIES FLOOR PLANS FOR FINISH CONDITIONS. REFER TO SECTION(S) FOR FURTHER DEFINITION OF DEMOLITION WORK.
10	REMOVE EXISTING TOILETS, SINKS, URINALS AND ALL RELATED BATHROOM ACCESSORIES FROM THIS ROOM IN THEIR ENTIRETY INCLUDING, BUT NOT LIMITED TO TOILET PAPER DISPENSERS, GRAB BARS, MIRRORS, AND SOAP DISPENSERS. PATCH AND REPAIR ALL EXISTING SURFACES TO REMAIN. PREP FOR NEW CONSTRUCTION/ FINISH. REFER TO P-SERIES DRAWINGS FOR PLUMBING SCOPE.
11	REMOVE EXISTING DRINKING FOUNTAIN(S) IN ITS ENTIRETY INCLUDING , BUT NOT LIMITED TO THE DRINKING FOUNTAIN, SEALANTS, PIPING, POWER AND ALL RELATED ANCHORS. SEE P-SERIES DRAWINGS.
12	REMOVE RAMP, RAILING, LANDING, IN ITS ENTIRETY. PATCH AND REPAIR EXISTING SURFACES TO REMAIN. PREP FOR NEW CONSTRUCTION.
13	REMOVE STAIR, RAILING, LANDING, IN ITS ENTIRETY. PATCH AND REPAIR EXISTING SURFACES TO REMAIN. PREP FOR NEW CONSTRUCTION.
14	REMOVE LOCKER(S) IN ITS ENTIRETY INCLUDING, BUT NOT LIMITED TO THE LOCKERS, TRIMS, CURB, BULKHEAD AND ALL ASSOCIATED ANCHORS TO LIMITS INDICATED. PROTECT ADJACENT LOCKERS, CURBS, AND BULKHEADS TO REMAIN. PATCH AND REPAIR EXISTING SURFACES TO REMAIN AND PREP FOR NEW CONSTRUCTION.
15	REMOVE WINDOW SYSTEM IN ITS ENTIRETY INCLUDING, BUT NOT LIMITED TO THE GLAZING, SPANDREL PANELS, WINDOW FRAME, SEALANTS, AND ALL RELATED ANCHORS. PATCH AND REPAIR ADJACENT SURFACES TO REMAIN AND PREP FOR NEW CONSTRUCTION/FINISH
16	REMOVE RAILING IN ITS ENTIRETY. PATCH AND REPAIR EXISTING SURFACES TO REMAIN.
17	REMOVE CARPET FLOOR FINISH IN ITS ENTIRETY INCLUDING, BUT NOT LIMITED TO THE CARPET, ADHESIVES/TACK STRIPS, TRANSITION STRIPS AND ALL ASSOCIATED WALL BASE. PATCH AND REPAIR EXISTING SURFACES TO REMAIN AND PREP FOR NEW CONSTRUCTION.
18	REMOVE VINYL WALL COVERING AND ASSOCIATED ADHESIVE ON APPLICABLE EXISTING WALLS TO REMAIN. PREP WALL(S) TO RECEIVE NEW FINISH.
19	EXISTING SUSPENDED HANGER RACKS TO REMAIN. REMOVE AS REQUIRED FOR CEILING REMOVAL - STORE AND PROTECT DURING CONSTRUCTION. REINSTALL WITH NEW CEILING.
20	REMOVE CANOPY AND ASSOCIATED SUPPORT STRUCTURE.
21	REMOVE GYPSUM WALL BOARD CEILING IN ITS ENTIRETY INCLUDING, BUT NOT LIMITED TO THE GYPSUM BOARD, FRAMING AND ALL ASSOCIATED ANCHORS. PATCH AND REPAIR EXISTING SURFACES TO REMAIN AND PREP FOR NEW CONSTRUCTION/FINISH.
22	REMOVE ELEVATOR AND MACHINE ROOM IN ITS ENTIRETY. INCLUDING BUT NOT LIMITED TO THE ELEVATOR, ITS EQUIPMENTS AND SYSTEMS. PATCH AND PREP FOR NEW CONSTRUCTION.
23	REMOVE CURTAIN(S), TRACKS, AND ASSOCIATED HARDWARE AND SUSPENSION SYSTEM IN ITS ENTIRETY.
24	EXISTING FIRE EXTINGUISHER CABINET TO BE REMOVED.
25	REMOVE STOREFRONT/ENTRY SYSTEM IN ITS ENTIRETY INCLUDING, BUT NOT LIMITED TO THE GLAZING, FRAMING, SEALANTS, DOORS, HARDWARE AND ALL RELATED ANCHORS. PATCH AND REPAIR ADJACENT SURFACES TO REMAIN AND PREP FOR NEW CONSTRUCTION/FINISH.
26	REMOVE CERAMIC TILE FLOOR FINISH AND ASSOCIATED BASE, INCLUDING ADHESIVES AND GROUT IN ITS ENTIRETY. PATCH AND REPAIR EXISTING FLOOR SLAB AND WALL SURFACE FOR NEW CONSTRUCTION/FINISH.
27	REMOVE CONCRETE SLAB IN ITS ENTIRETY TO LIMITS INDICATED. REFERENCE MEP-SERIES DRAWINGS FOR ADDITIONAL INFORMATION. CONTRACTORS SHALL VERIFY ALL DIMENSIONS AND EXISTING BUILDING CONDITIONS IN THE FIELD.
28	CORE-DRILL HOLES AT BOTTOM OF EXISTING POOL AND DIVING WELL SLABS. REFER TO S-SERIES DWGS.
29	REMOVE POOL EQUIPMENT IN ITS ENTIRETY.
30	REMOVE ALL ACOUSTICAL WALL PANELS AND ASSOCIATED ADHESIVE AND/OR ANCHORS FROM ALL WALL SURFACES IN THIS ROOM. PATCH AND REPAIR WALL SURFAVES AND PREPARE FOR NEW FINISHES.
31	REMOVE SCOREBOARD AND ALL ITS ACCESSORIES TO THEIR ENTIRETY.
32	REMOVE WALL MIRRORS AND ASSOCIATED ADHESIVE. PROTECT AND STORE FOR RELOCATION AFTER NEW CONSTRUCTION.
33	REMOVE CONCRETE RISERS, STRINGERS AND ITS RAILING TO ITS ENTIRETY. LANDING TO REMAIN.
34	REMOVE ALL EXISTING NON-STRUCTURAL GENERAL CONSTRUCTION INCLUDING FINISHES AND ASSOCIATED ADHESIVES, SUPPORTS, ETC., IN CROSS-HATCHED AREA. MAINTAIN EXISTING CONCRETE SLAB, COLUMNS, BEAMS, JOISTS, ROOF OR FLOOR DECK ABOVE AND ANY ASSOCIATED STRUCTURAL MEMBERS/FRAMING UNLESS NOTED OTHERWISE. REFER TO MEPT DRAWINGS FOR SYSTEMS DEMOLITION IN HATCHED AREAS. PREPARE EXISTING CONST. TO REMAIN TO RECEIVE NEW WORK.
35	REMOVE CONCRETE FLOOR SLAB IN SHADED AREA. PREPARE AREA TO RECEIVE NEW CONSTRUCTION.
36	REMOVE STEEL TUBE COLUMNS AND ASSOCIATED BULKHEAD FRAMING IN THEIR ENTIRETY
37	MAINTAIN EXISTING ELECTRICAL SWITCHBOARDS IN THIS ROOM UNTIL NEW SWITCHBOARD ROOM IS READY FOR CUTOVER. REFER TO PHASING PLANS. HOLD ON DEMO OF THIS ROOM UNTIL ELEC WORK IS COMPLETE.
38	REMOVE CONC. EQUIPMENT CURBS. PATCH AND REPAIR FLOOR SURFACE TO RECEIVE NEW FINISH.
39	PATCH & REPAIR EXISTING GWB WALL SURFACES AND PREP FOR NEW FINISH.
40	REMOVE VINYL TILE FLOOR FINISH AND ASSOCIATED BASE, INCLUDING ADHESIVE. PREPARE AREA TO RECEIVE NEW CONSTRUCTION.
41	REMOVE WOOD FLOORING FINISH AND ASSOCIATED BASE AND ADHESIVES. PATCH AND REPAIR EXISTING SURFACES TO REMAIN AND PREP FOR NEW CONSTRUCTION/FINISH.
42	REMOVE OVERHEAD COILING GRILLE/DOOR ASSEMBLY IN ITS ENTIRETY.
43	REMOVE WALL CONSTRUCTION AS REQUIRED FOR NEW DOOR/WALL OPENING. PATCH AND REPAIR EXISTING SURFACES TO REMAIN. PREP FOR NEW CONSTRUCTION/FINISH.COORDINATE SIZE AND LOCATION WITH FLOOR PLANS. PROVIDE BRACING/SHORING AS REQUIRED.
44	REMOVE MASONRY KNEEWALL AND ASSOCIATED FOUNDATION WALL AND FOOTING. PATCH AND REPAIR EXISTING SURFACES TO REMAIN.
45	REMOVE RUBBER PAVERS AND ASSOCIATED BASE. PREPARE AREA TO RECEIVE NEW CONSTRUCTION. REFER TO C-SERIES DWGS.
46	REMOVE WINDOW SYSTEM AND PORTION OF EXTERIOR WALL BELOW TO 8" BELOW EXISTING FLOOR SLAB. PREPARE OPENING TO RECEIVE NEW CONST.
47	REMOVE RAISED PLATFORM AND ASSOCIATED FRAMING. PREPARE AREA TO RECEIVE NEW CONSTRUCTION.
48	REMOVE TOILET PARTITIONS SYSTEM INCLUDING ANCHORS AND SUPPORTS AND BULKHEAD ABOVE INCLUDING DEDICATED BEAM. PREPARE AREA TO RECEIVE NEW CONSTRUCTION.
49	DEMO EXISTING BRICK TO LIMITS INDICATED. PREP FOR NEW CONSTRUCTION.
50	REMOVE WALLPAPER MATERIAL ON EXISTING BULKHEADS. PREP FOR NEW FINISH.
51	REMOVE EXISTING ROOF DECK AND ASSOCIATED FRAMING IN SHADED AREA - REFER TO S-SERIES DWGS FOR FURTHER DEFINITION.
52	REMOVE EXISTING MASONRY BENCH. PREP FOR NEW CONSTRUCTION AND FINISH.
53	REFER TO QF SERIES DWGS FOR EXISTING FOOD SERVICE EQUIPMENT TO BE RELOCATED TO NEW KITCHEN. STORE AND PROTECT EQUIPMENT DURING CONSTRUCTION.
54	NOT USED
55	DEMO WALL CONSTRUCTION STARTING AT CONTROL JOINT OF EXISTING COLUMN WRAP.
56	REMOVE CONCRETE SCORING PLATFORM TO 4" BELOW FLOOR LEVEL. PATCH AND REPAIR EXISTING SURFACES TO REMAIN.
57	02 41 16 - STRUCTURE DEMOLITION IN HATCHED AREA. REFER TO AD101 FOR FULL EXTENTS. COORDINATE STRUCTURE DEMOLITION WITH PROJECT PHASING.
58	REMOVE EXISTING POOL GUTTER SYSTEM. PREPARE AREA TO RECEIVE NEW INFILL FOR NEW FLOOR DECK. REFER TO S-SERIES DWGS.
59	REMOVE EXISTING RECORDS BOARD. TURN OVER TO OWNER.
60	REMOVE CONCRETE HOUSEKEEPING PAD. PREPARE SLAB FOR NEW FLOOR FINISH.
61	REMOVE FLOOR GRATES AND FILL OPENINGS WITH FLOWABLE FILL AND NEW CONCRETE FLOOR SLAB TO ALIGN WITH EXISTING. REFER TO S-SERIES DWGS.
62	REMOVE POOL EQUIPMENT AND ASSOCIATED PIPING FROM THE ROOM. CAP PIPES AS REQUIRED. PATCH AND REPAIR EXISITING WALL SURFACES AND PREPARE FOR NEW FINISHES.
63	REMOVE EXISTING DAMAGED GYMNASIUM WOOD FLOORING. PATCH AND REPAIR EXISTING SURFACES TO REMAIN. PREPARE AREA TO RECEIVE NEW FLOORING TO MATCH EXISTING ADJACENT.
64	REMOVE EXISTING HOT TUB - TURN OVER TO OWNER.
65	REMOVE VCT FLOOR LOGO. PREPARE SURFACE TO RECEIVE NEW FLOOR FINISH.
66	REMOVE DOOR PANEL. EXISTING FRAME TO REMAIN, PREP FOR NEW DOOR.
67	REMOVE COLUMN WRAP FROM FLOOR TO UNDERSIDE OF BULKHEAD. PATCH AND REPAIR EXISTING SURFACES TO REMAIN.
68	REMOVE EXISTING QUARRY TILE, ASSOCIATED BASE, ADHESIVE AND GROUT BED. PREPARE SURFACES TO RECEIVE NEW FINISHES.
69	EXISTING CANOPY TO REMAIN

SCHMIDT ASSOCIATES
415 Massachusetts Avenue
Indianapolis, IN 46204
www.schmidt-arch.com

Project No. 2018-050.LCH
Project Date 05.05.2020
Produced SS MP

SARAH KATHLEEN HEMPSTEAD REGISTERED NO. AR10400134 STATE OF INDIANA ARCHITECT

These Drawings and Specifications, and all copies thereof are and shall remain the property and copyright of the Architect. They shall be used only with respect to this Project and are not to be used on any other Project or Work without prior written permission from the Architect.

#	Revision	Date
1	Addendum #3	06.02.2020

7300 E 56th St.
Lawrence, IN 46226

KEY PLAN

MSD OF LAWRENCE TOWNSHIP

ADDITIONS AND RENOVATIONS TO LAWRENCE CENTRAL HIGH SCHOOL

FIRST FLOOR DEMOLITION PLAN - UNIT K

AD1K1

NOTE:
THIS DRAWING IS PROVIDED FOR REFERENCE PURPOSE ONLY.
REFER TO AR100 FOR ROOF AREA DESIGNATIONS AND SCOPE OF WORK DEFINITION.

2A OVERALL ROOF PLAN
3/64" = 1'-0"

General Roof Plan Notes

A. Where utilized, tapered insulation shall be installed to achieve positive drainage with a minimum resultant slope of 1/4" per foot, unless noted otherwise.

B. Low slope roof areas shall have a minimum of 4" rigid insulation over metal roof deck. Saddles, crickets, and slope portions of flat roof deck shall be formed by tapered insulation. Areas where tapered insulation is anticipated have been indicated, but shall not be considered all inclusive. It is Contractor's responsibility to provide sloped surfaces to achieve proper drainage.

C. Roof penetrations and equipment shown shall not be considered all inclusive. Coordinate with Mechanical, Plumbing and Electrical Documents to confirm penetrations and equipment locations. Flash all roof penetrations in accordance with roofing manufacturer's recommendations. Provide crickets to allow for proper drainage around units.

D. Roof walkway pads or blocks shall be installed in accordance with roofing manufacturer's recommendation where indicated and around entire perimeter of rooftop equipment.

ROOF PLAN NOTES

#	Note
1	MECH UNIT. REF. M-SERIES DRAWINGS
2	07 72 00 - ROOF HATCH
3	ROOF DRAINS. REF. P-SERIES DRAWINGS
4	EXTENT OF OVERHANG BELOW ROOF
5	CANOPY. RE. A-SERIES DRAWINGS
6	SKYLIGHTS ALTERNATE: REMOVE EXISTING SKYLIGHT AND INFILL WITH STRUCTURE, DECK, INSULATION, AND ROOFING PER THE CONST. DOCUMENTS.
7	07 54 19 - KNEEWALL, REF. DETAILS
8	07 54 19 - ROOF EXPANSION JOINT, 2 INCHES
9	099113.99 - EXTERIOR PAINTING - METAL WALL PANEL ALTERNATE. PREP AND PAINT EXISTING EXTERIOR METAL WALL PANELS TO REMAIN INCLUDING TRIM, DOORS, ETC.
10	099113.99 - EXTERIOR PAINTING - EIFS ALTERNATE: REPAINT AND RESEAL EXISTING EIFS SURFACES AND JOINTS IN THEIR ENTIRETY. COLOR AS SELECTED BY ARCHITECT.

SCHMIDT ASSOCIATES
415 Massachusetts Avenue
Indianapolis, IN 46204
www.schmidt-arch.com

Project No. 2018-050.LCH
Project Date 05.05.2020
Produced SS MP

SARAH KATHLEEN HEMPSTEAD REGISTERED NO. AR10400134 STATE OF INDIANA ARCHITECT

These Drawings and Specifications, and all copies thereof are and shall remain the property and copyright of the Architect. They shall be used only with respect to this Project and are not to be used on any other Project or Work without prior written permission from the Architect.

#	Revision	Date
1	Addendum #3	06.02.2020

7300 E 56th St.
Lawrence, IN 46226

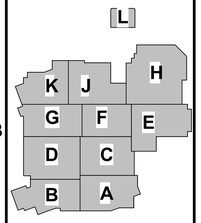

KEY PLAN

MSD OF LAWRENCE TOWNSHIP

ADDITIONS AND RENOVATIONS TO LAWRENCE CENTRAL HIGH SCHOOL

ROOF REFERENCE PLAN

AR001

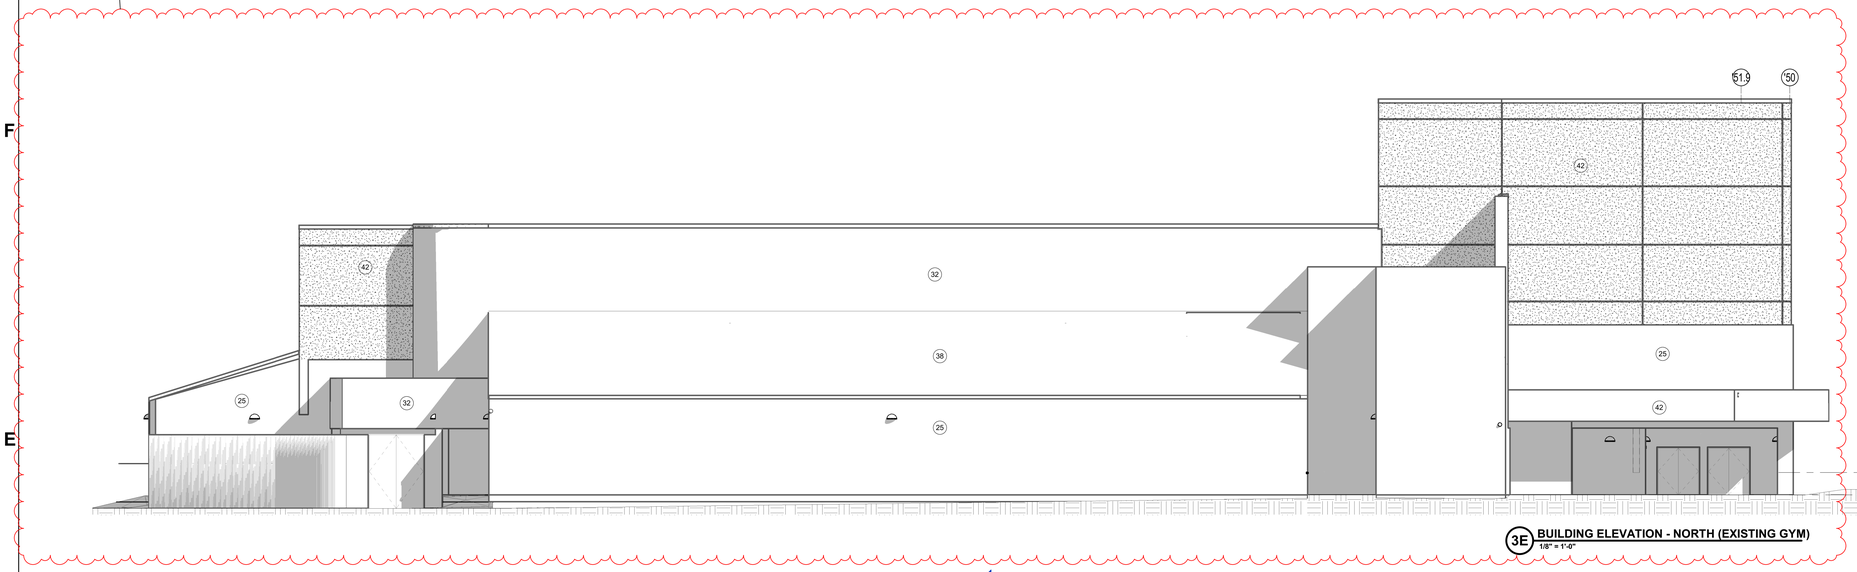

3E BUILDING ELEVATION - NORTH (EXISTING GYM)
1/8" = 1'-0"

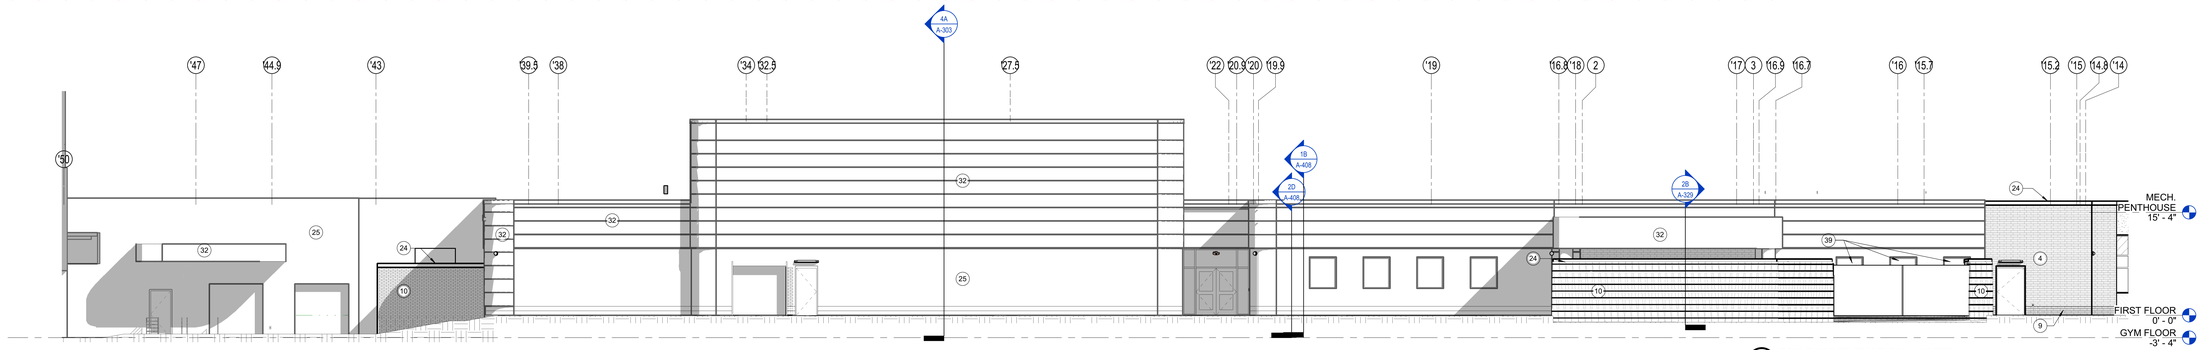

2C BUILDING ELEVATION - NORTH
1/8" = 1'-0"

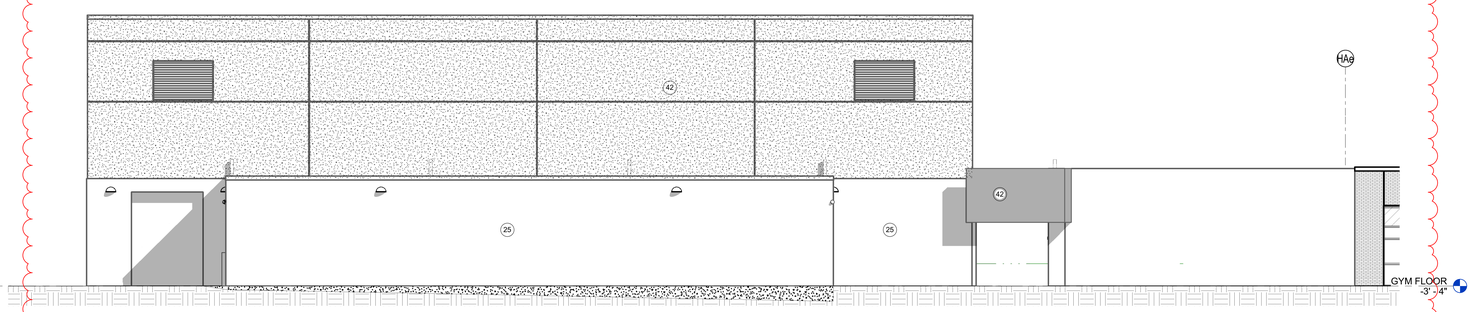

2B BUILDING ELEVATION - EAST 2
1/8" = 1'-0"

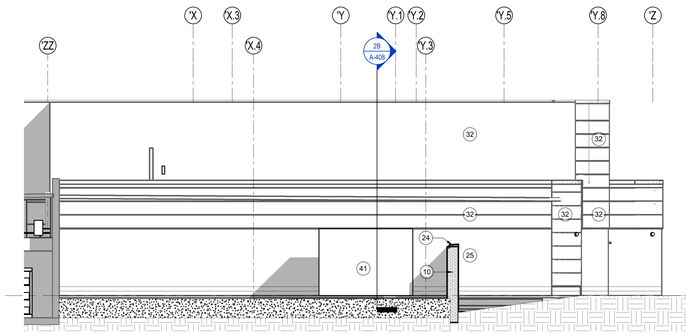

6A BUILDING ELEVATION - EAST 3
1/8" = 1'-0"

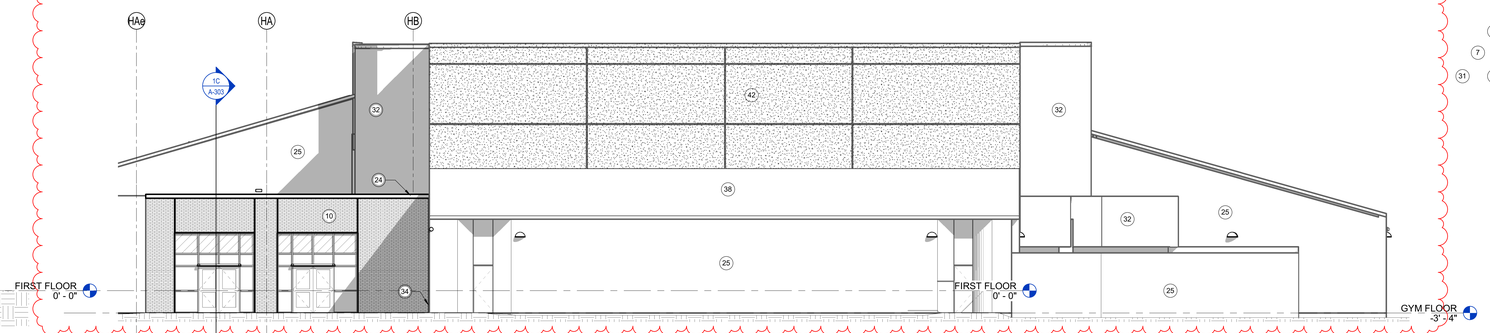

2A BUILDING ELEVATION - EAST (EXISTING GYM)
1/8" = 1'-0"

BUILDING ELEVATION NOTES

#	Note
1	08 41 13 - ALUMINUM STOREFRONT SYSTEM
2	08 44 13 - GLAZED ALUMINUM CURTAIN WALL SYSTEM
3	08 90 00 - METAL LOUVER
4	04 21 00 - BRICK TYPE A / COLORED MORTAR TYPE A (UTILITY THIRD BOND)
5	04 21 00 - BRICK TYPE A / STANDARD MORTAR (UTILITY THIRD BOND)
6	04 21 00 - BRICK TYPE A / COLORED MORTAR TYPE A (UTILITY SOLDIER COURSE)
7	04 21 00 - BRICK TYPE A / STANDARD MORTAR (UTILITY SOLDIER COURSE)
8	04 21 00 - BRICK TYPE A / COLORED MORTAR TYPE A (STACK BOND)
9	04 21 00 - BRICK TYPE B / COLORED MORTAR TYPE B (UTILITY THIRD BOND)
10	04 21 00 - FACE BRICK, TYPE C (MATCH EXISTING)
11	04 21 00 - MASONRY CONTROL JOINT
12	07 42 47 - UHPC PANEL TYPE A
13	07 42 47 - UHPC PANEL TYPE B
14	07 24 19 - E.I.F.S TYPE A, COLOR TO MATCH UHPC PANEL TYPE A
15	07 24 19 - E.I.F.S TYPE B / COLOR TO MATCH UHPC PANEL TYPE B
16	07 24 19 - E.I.F.S TYPE C
17	07 24 19 - E.I.F.S TYPE D / PREFABRICATED PANELS
18	07 24 19 - E.I.F.S TYPE E / PREFABRICATED PANELS
19	07 24 19 - E.I.F.S CONTROL JOINT
20	10 14 00 - DIMENSIONAL LETTERS
21	07 62 00 - ROOF EDGE / COLOR A (WHITE)
22	07 62 00 - ROOF EDGE / COLOR B (COLOR SELECTED BY ARCHITECT)
23	07 62 00 - ROOF EDGE / COLOR C (SCHOOL COLOR)
24	07 62 00 - MANUFACTURED METAL COPING / COLOR B (COLOR SELECTED BY ARCHITECT)
25	EXISTING EXTERIOR BUILDING MATERIAL TO REMAIN
27	DEMOLISHED EXISTING CANOPY, INFILL TO MATCH EXISTING CONCRETE FASCIA PROFILE
29	05 75 00 - EXTERIOR METAL FIN
31	EXTERIOR PERFORATED FENCE
32	ALL EXISTING METAL PANEL TO BE REPAINTED, FIELD VERIFY
33	07 54 19 - PVC ROOFING FLASHING
34	07 95 00 - EXTERIOR WALL TO WALL EXPANSION JOINT COVER
35	07 62 00 - 4" X 4" DOWNSPOUT
36	DOWNSPOUT BOOT - REF. C-SERIES DRAWINGS
37	07 62 00 - 6" X 6" GUTTER
38	07 31 13 - ASPHALT SHIGLES, REF. AR-DRAWINGS
39	08 80 00 - FILM EXISTING WINDOWS TO REMAIN
40	FUTURE POOL ADDITION - TEMPORARY WALL AS REQUIRED DURING CONSTRUCTION
41	NEW GENERATOR, REF. E-SERIES DRAWINGS
42	099113.99 - EXTERIOR PAINTING - EIFS ALTERNATE: REPAINT AND RESEAL EXISTING EIFS SURFACES AND JOINTS IN THEIR ENTIRETY. COLOR AS SELECTED BY

SCHMIDT ASSOCIATES
415 Massachusetts Avenue
Indianapolis, IN 46204
www.schmidt-arch.com

Project No. 2018-050.LCH
Project Date 05.05.2020
Produced SS TP

SARAH KATHLEEN HEMPSTEAD REGISTERED NO. AR10400134 STATE OF INDIANA ARCHITECT

These Drawings and Specifications, and all copies thereof are and shall remain the property and copyright of the Architect. They shall be used only with respect to this Project and are not to be used on any other Project or Work without prior written permission from the Architect.

#	Revision	Date
1	Addendum #3	06.02.2020

7300 E 56th St.
Lawrence, IN 46226

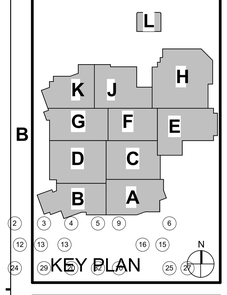

MSD OF LAWRENCE TOWNSHIP

ADDITIONS AND RENOVATIONS TO LAWRENCE CENTRAL HIGH SCHOOL

BUILDING ELEVATIONS - NORTH & EAST

A-213